

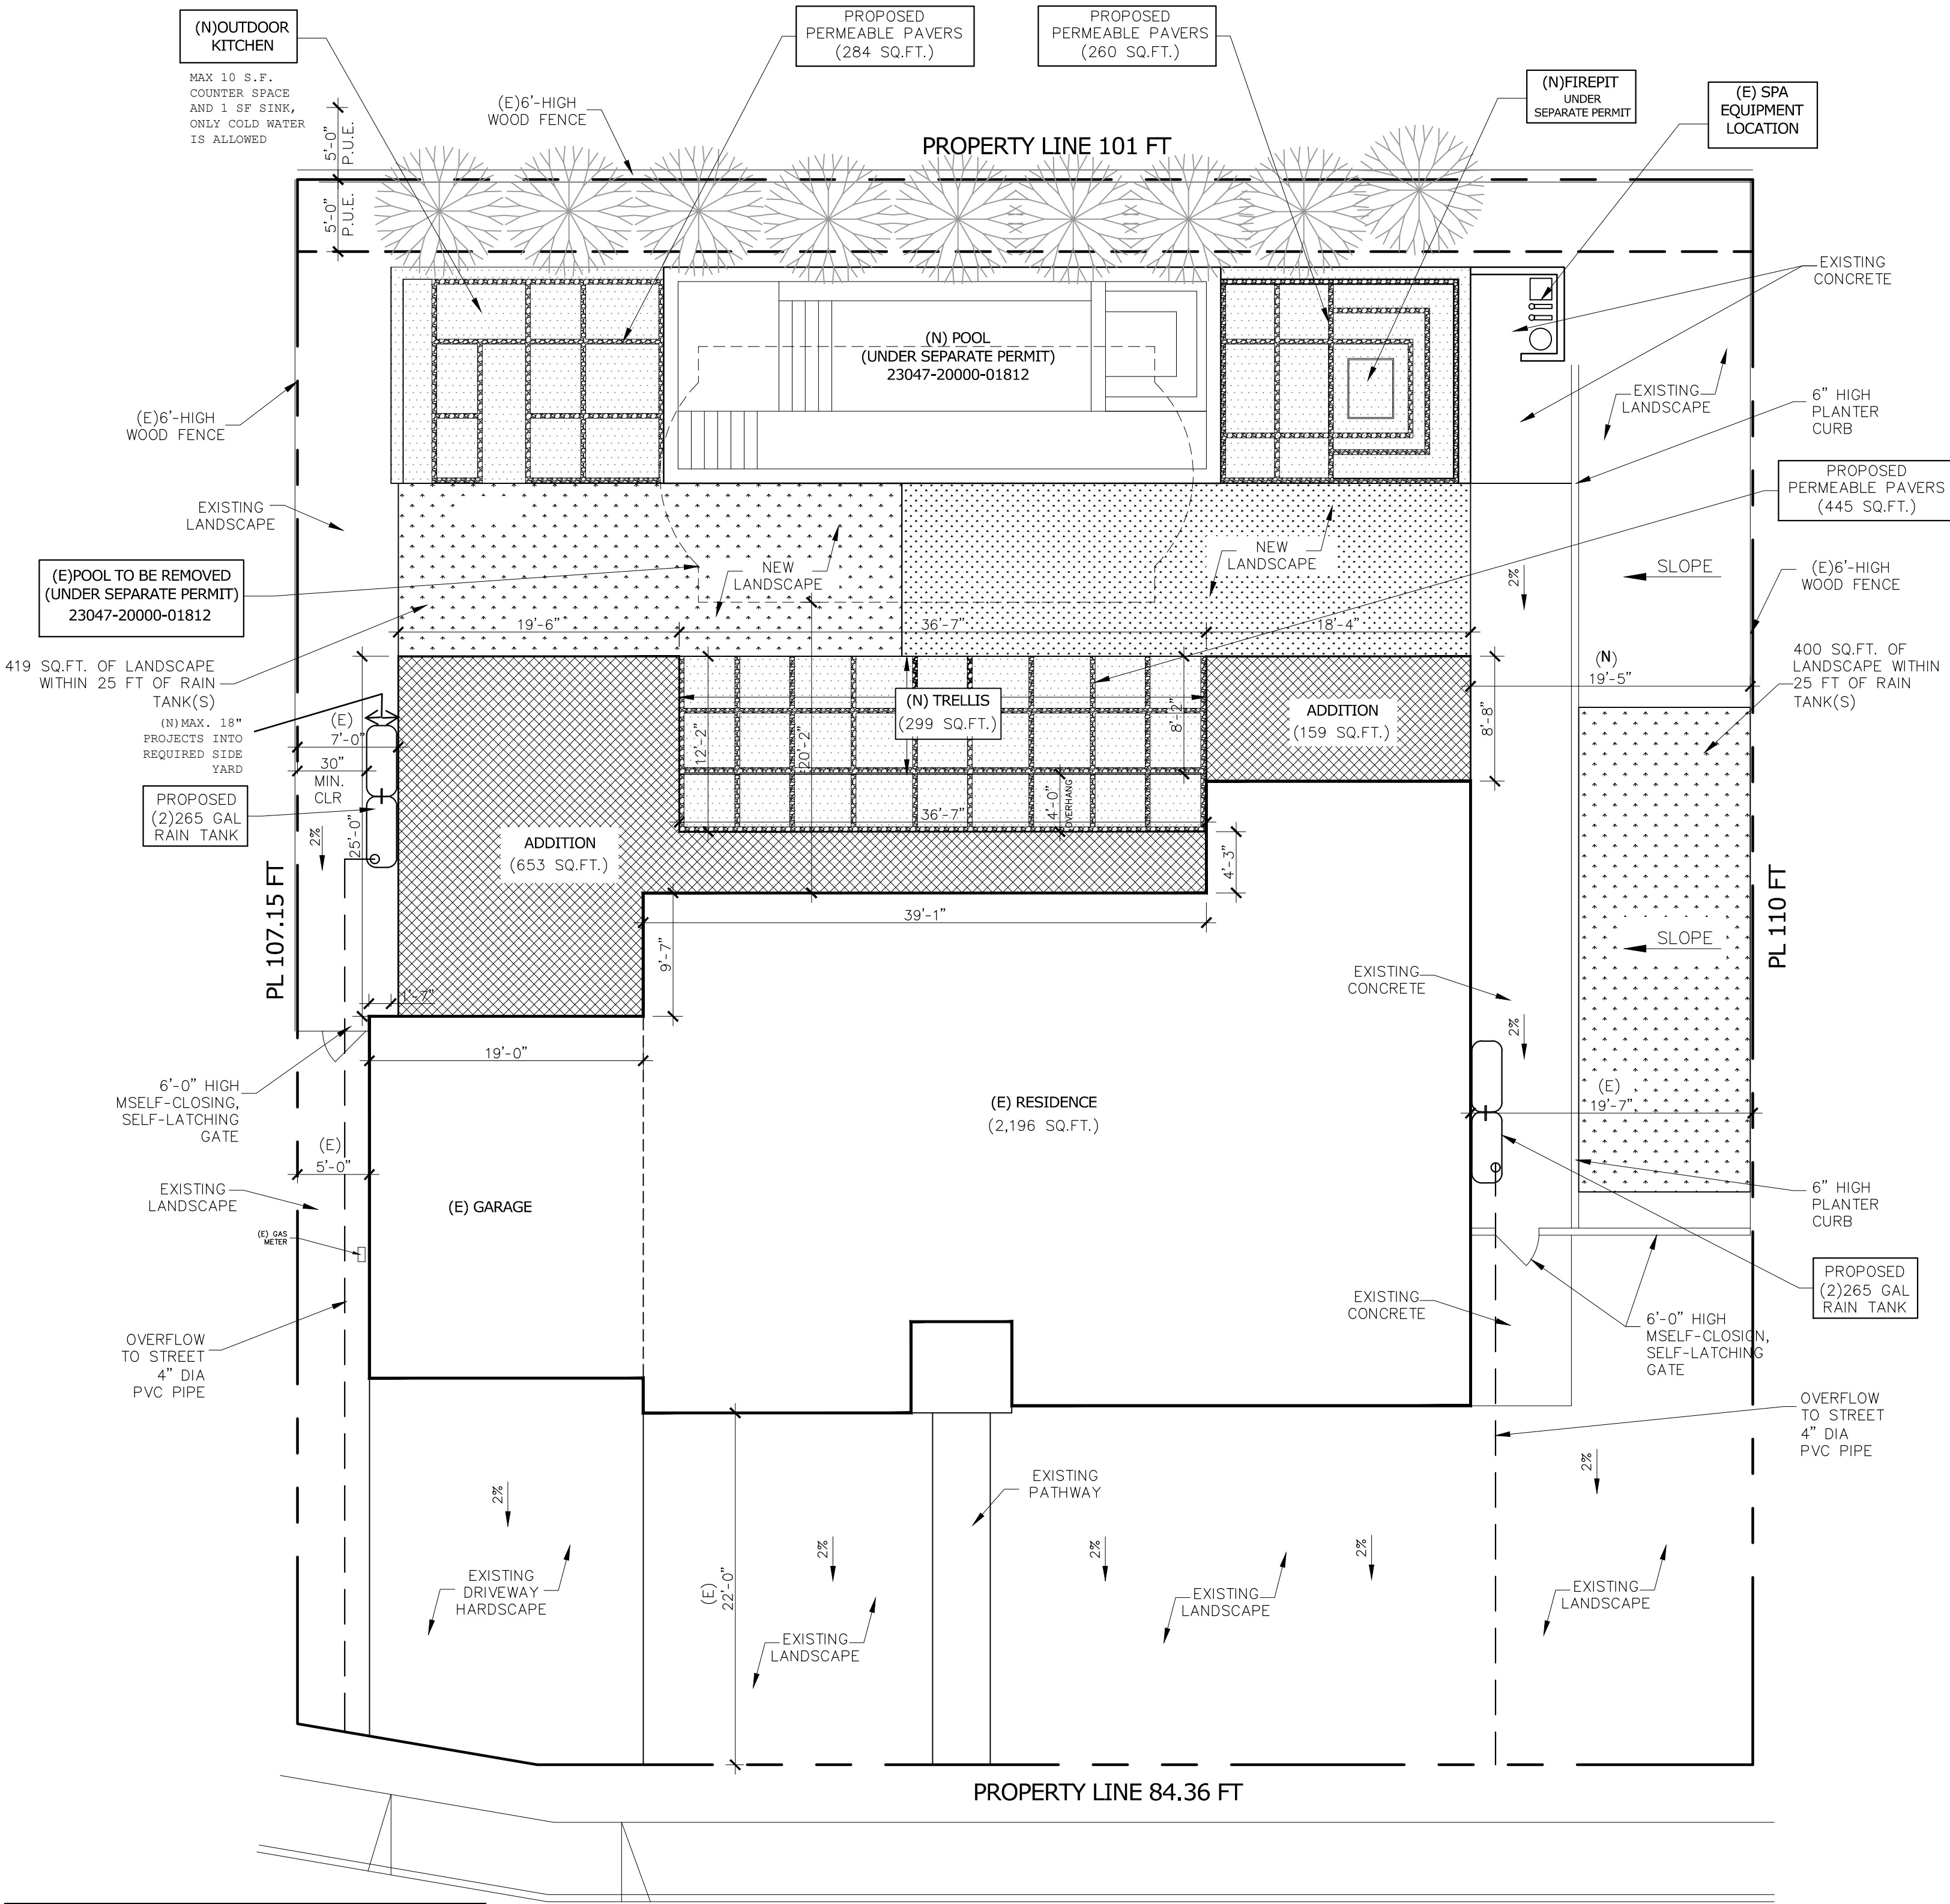


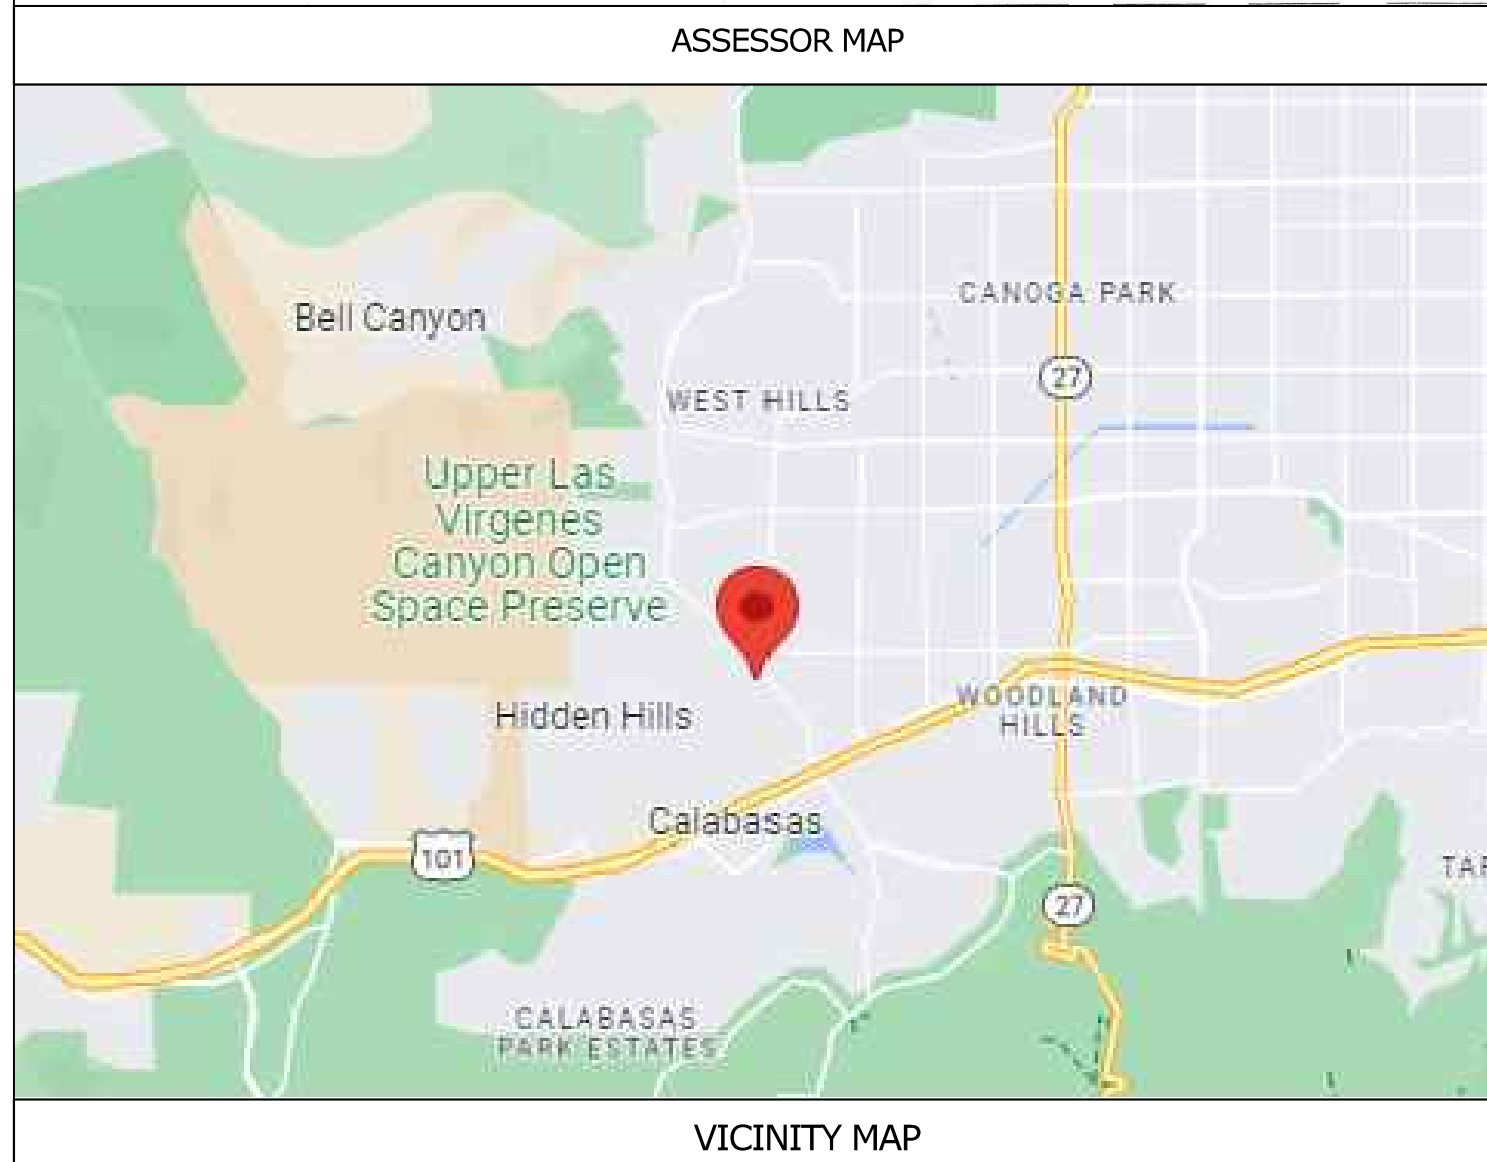

BASELINE MANSIONIZATION ORDINANCE (RFA CALCULATION)	
ZONE RE11-1	
LOT AREA 11,093.7 sq.ft.	
MAX. ALLOW. RFA = 40% OF LOT AREA = 4,437.2 SQ.FT.	
(E) SFD = 2,196 sq.ft.	
(E) GARAGE = 363 sq.ft. - 200 sq.ft. exempt = 163 sq.ft.	
(N) ADDITION TO SFD = 653 + 159 = 812 sq.ft.	
TOTAL RFA = (E) 2,196 + 163 + (N) 812 = 3,171 sq.ft.(OK)	

- POOL NOTES**
- Notes:
- 1) AN ALARM WILL BE PROVIDED AT ALL DOORS FROM DWELLING TO POOL AREA POOL GUARD DOOR ALARM MODEL #DAPT-2 (Meets UL 2017)
 - 2) GATES TO HAVE SELF CLOSING MECHANISM AND LATCHING. LATCHING MECHANISM TO BE SET AT 54" ABOVE GRADE
 - 3) GATES SHALL SWING IN DIRECTION OF EXIT TRAVEL.
 - 4) SUCTION LINES TO MEET VIRGINIA GRAHAM BAKER LAW AND STATE AND FEDERAL LAW
 - 5) POOL GUARD SAFETY BOWIE CERTIFIED ASTM F2208

- POOL NOTES PER BUILDING STANDARDS INFORMATION BULLETIN 17-08
1. An enclosure that meets the requirements of Section 3109.4.4.3 and isolates the swimming pool or spa from the private single-family home.
 2. Removable mesh fencing that meets American Society for Testing and Materials (ASTM) Specifications F2286 standards in conjunction with gate that is self-closing and self-latching and can accommodate a key lockable device.
 3. An approved safety pool cover, as defined in Section 3109.4.4.1.
 4. Exit alarms on the private single-family home's doors that provide direct access to the swimming pool or spa. The exit alarm may cause either an alarm noise or a verbal warning, such as a repeating notification that "The door to the pool is open."
 5. A self-closing, self-latching device with a release mechanism placed no lower than 54 inches (1372 mm) above the floor on the private single-family home's doors providing direct access to the swimming pool or spa.
 6. An alarm that, when placed in a swimming pool or spa, will sound upon detection of accidental or unauthorized entrance into the water. The alarm shall meet and be independently certified to the ASTM Standard F2208 "Standard Safety Specification for Residential Pool Alarms," which includes surface motion, pressure, sonar, laser and infrared type alarms. A swimming protection alarm feature designed for individual use, including an alarm attached to a child that sounds when the child exceeds a certain distance or becomes submerged in water, is not a qualifying drowning prevention safety feature.
 7. Other means of protection, if the degree of protection afforded is equal to or greater than that afforded by any of the features set forth above and has been independently verified by and approved testing laboratory as meeting standards for those features established by the ASTM or the American Society of Mechanical Engineers (ASME).
 8. Hot tubs or spas with locking safety covers that comply with the American Society for Testing and Materials (ASTM F1346).

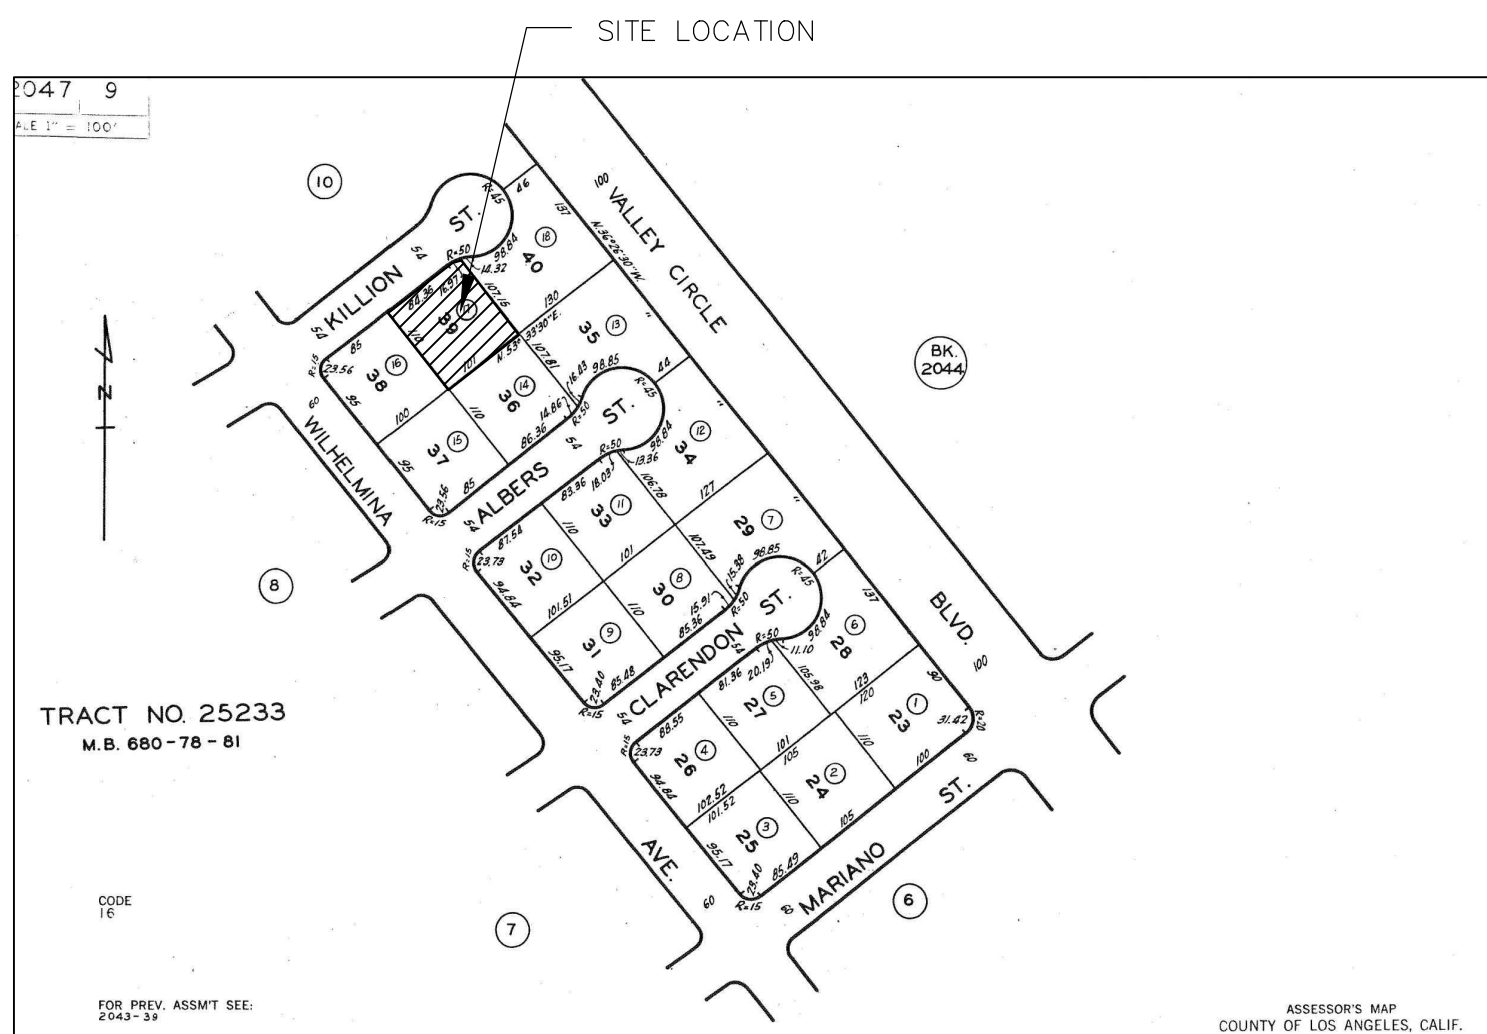

LEGAL DESCRIPTION

PROPERTY ADDRESS:	23740 W KILLION ST WOODLAND HILLS, CA 91367
APN:	2047-009-017
TRACT:	TR 25233
LOT:	39
ZONE:	RE11-1
USE:	SINGLE FAMILY RESIDENCE
NUMBER OF STORIES:	1
TYPE OF CONSTRUCTION:	TYPE V B
OCCUPANCY TYPE:	R-3 U
YEAR BUILT:	1962
NUMBER OF UNITS:	1
NUMBER OF BEDROOMS:	3
NUMBER OF BATHROOMS:	2
(E) BUILDING SQUARE FOOTAGE:	2,196 SQ.FT.
LOT AREA:	11,093.7 SQ.FT.

SCOPE OF WORK

- PROPOSED ADDITION AT REAR (653 + 159 = 812 sq.ft.)
- PROPOSED INTERIOR REMODEL
- PROPOSED ATTACHED TRELLIS (36'-7"x8'-2" = 299 SQ.FT.)
- REMOVE AND REPLACE WINDOWS AND SLIDERS
- PROPOSED OUTDOOR KITCHEN
- PROPOSED FIREPIT

SHEET INDEX

ARCHITECTURAL	
A1	SITE PLAN AND LEGAL DESCRIPTION
A1.1	GREEN FORMS
A1.2	GENERAL NOTES &, FLASHING DETAILS
A1.3	LOW IMPACT DEVELOPMENT
A1.3.1	TITLE 24
A2	EXISTING FLOOR PLAN
A3	EXISTING ROOF PLAN
A4	EXISTING ELEVATIONS
A5	PROPOSED FLOOR PLAN
A5.1	WINDOW AND DOOR SCHEDULE
A6	PROPOSED ROOF PLAN
A7	PROPOSED ELEVATIONS
A8	SECTIONS
A9	SECTIONS
STRUCTURAL	
SN-1	STRUCTURAL GENERAL NOTES AND DETAILS
S-1	FOUNDATION PLAN
S-2	ROOF FRAMING PLAN
SD-1	STRUCTURAL DETAILS
SD-2	STRUCTURAL DETAILS

City of Los Angeles, Department of Building & Safety
APPROVED PLANS

This set of plans is not approval for construction until the required permit fees are paid and the permit is issued.
No inspection can be scheduled until the permit fees have been paid.

By: **MIROOSH KHACHATOORIAN** Date: **05/03/2024**

Application No./Permit No.: **23014-20000-04561**

This set of plans MUST be at the job site during construction.
It is unlawful to alter, change, or deviate from these plans.
The stamping of this plan SHALL NOT constitute approval of violation of any provisions of any Ordinance or Law.

SEPARATE permits are required for BUILDING, ELECTRICAL, PLUMBING, FIRE SPRINKLERS, ELEVATORS, HVAC, unless this permit was issued as a combination permit for a One or Two Family Dwelling pursuant to LAMC Section 91.0107.2.2 and the work by that trade does not require Plan Check. This approval is only for the items indicated on the permit work description. Other items shown on the plans are NOT included in this approval.


STORMWATER MITIGATION LOW IMPACT DEVELOPMENT (LID) APPROVED WITH CONDITIONS

This set of plans and specifications must be at the jobsite during construction

Stormwater Observation Report (SOR) is required prior to issuance of Certificate of Occupancy or final sign off.

Total Pages **5**

Digitally Signed By: **Melineh A** Date: **04/19/2024**
Department of Public Works - Bureau of Sanitation
Watershed Protection Division (C.S.)

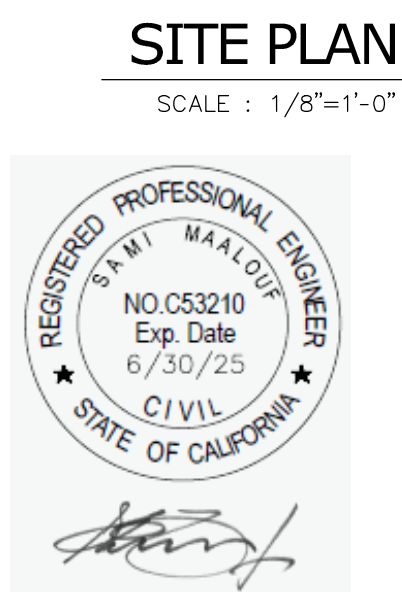

NOTES:

FIRE SPRINKLERS REQUIRED, UNDER SEPARATE PERMIT
THE FIRE SPRINKLER SYSTEM SHALL BE APPROVED BY MECHANICAL DIVISION PRIOR TO INSTALLATION

REVISIONS:

#	DATE	SUMMARY

A & W PLANS
P.O. BOX 18141
ENCINO, CA 91416
818.916.2954
william@aw-plans.com
www.aw-plans.com

DESIGNER:

PROPOSED ADDITION & REMODEL

OWNER: **HFHB INVESTMENTS, LLC**
23740 W KILLION ST, WOODLAND HILLS, CA 91367
818.451.9318

DESCRIPTION:

DRAWN BY: **J.W.R.A.**
DATE: **03.22.2024**
PROJECT NO:
SHEET NO: **A1**

GREEN BUILDING FORMS

Storm Water Pollution Control Requirements for Construction Activities
Minimum Water Quality Protection Requirements for All Construction Projects

The following notes shall be incorporated in the approved set of construction/grading plans and represents the minimum standards of good housekeeping which must be implemented on all construction projects.

Construction means constructing, clearing, grading or excavation that result in soil disturbance. Construction includes structure teardown (demolition). It does not include routine maintenance to maintain original line and grade, hydraulic capacity, or original purpose of facility; emergency construction activities required to immediately protect public health and safety; interior remodeling with no outside exposure of construction material or construction waste to storm water; mechanical permit work; or sign permit work. (Order No. 01-182, NPDES Permit No. CAS004001 – Part 5: Definitions)

- Eroded sediments and pollutants shall be retained on site and shall not be transported from the site via sheet flow, swales, area drains, natural drainage or wind.
- Stockpiles of earth and other construction-related materials shall be covered and/or protected from being transported from the site by wind or water.
- Fuels, oils, solvents and other toxic materials must be stored in accordance with their listing and shall not contaminate the soil nor the surface waters. All approved toxic storage containers are to be protected from the weather. Spills must be cleaned up immediately and disposed of properly and shall not be washed into the drainage system.
- Non-storm water runoff from equipment and vehicle washing and any other activity shall be contained on the project site.
- Excess or waste concrete may not be washed into the public way or any drainage system. Provisions shall be made to retain concrete waste on-site until it can be appropriately disposed of or recycled.
- Trash and construction –related solid wastes must be deposited into a covered receptacle to prevent contamination of storm water and dispersal by wind.
- Sediments and other materials shall not be tracked from the site by vehicle traffic. The construction entrance roadways must be stabilized so as to inhibit sediments from being deposited into the street/public ways. Accidental depositions must be swept up immediately and may not be washed down by rain or by any other means.
- Retention basins of sufficient size shall be provided to retain storm water runoff on-site and shall be properly located to collect all tributary site runoff.
- Where retention of storm water runoff on-site is not feasible due to site constraints, runoff may be conveyed to the street and the storm drain system provided that an approved filtering system is installed and maintained on-site during the construction duration.

As a covered entity under Title II of the Americans with Disabilities Act, the City of Los Angeles does not discriminate on the basis of disability and, upon request, will provide reasonable accommodation to ensure equal access to its programs, services and activities.

(Rev. 01/01/23) Page 1 of 1 www.ladsb.org

ITEM #	CODE SECTION	REQUIREMENT	REFERENCE SHEET (Sheet # or N/A)	COMMENTS (e.g. note #, detail # or reason for N/A)
PLANNING AND DESIGN				
1	4.106.2	Storm water drainage and retention during construction	A1.1	GRN FORM 1
2	4.106.3	Grading and paving	N/A	(E)
3	4.106.5	Cool roof (additions ≥ 500 sq. ft. or ≥ 50%)	A6, A7	PROVIDED
ENERGY EFFICIENCY				
4	4.211.4	Solar ready (additions ≥ 2,000 sq. ft.)	N/A	< 2,000
WATER EFFICIENCY & CONSERVATION				
5	4.303.1	Water conserving plumbing fixtures and fittings	A1.1	GRN 16
6	4.303.1.3.2	Multiple showerheads serving one shower	A1.1	GRN 14 NOTE #6
7	4.303.4	Water use reduction	A1.1	GRN 18R #2
8	4.304.1	Outdoor water use in landscape areas	N/A	(E) LANDSCAPE
9	4.304.2	Irrigation controllers	A1	(E)
10	4.304.3	Metering outdoor water use	N/A	(E) LANDSCAPE
11	4.304.4	Exterior faucets	A1.1	GRN 18R NOTE #5
12	4.304.5	Swimming pool covers	A1.1	GRN 18R NOTE #6
13	4.305.1	Graywater ready	N/A	(E) LANDSCAPE
14	4.305.2	Recycled water supply to fixtures	N/A	RECYCLED WATER NOT AVAILABLE
15	4.305.3.1	Cooling towers (buildings ≤ 25 stories)	N/A	NO COOLING TOWERS
16	4.305.3.2	Cooling towers (buildings > 25 stories)	N/A	BLDG < 25 STORIES
MATERIAL CONSERVATION & RESOURCE EFFICIENCY				
17	4.406.1	Rodent proofing	A1.1	GRN 14 NOTE #9
18	4.407.3	Flashing details	A1.2	SEE DETAILS. A1.2
19	4.407.4	Material protection	A1.1	GRN 14 NOTE #10
20	4.408.1	Construction waste reduction	A1.1	GRN 14 NOTE #11
21	4.410.1	Operation and maintenance manual	A1.1	GRN 14 NOTE #12
ENVIRONMENTAL QUALITY				
22	4.503.1	Fireplaces and woodstoves	N/A	NO NEW FIREPLACE

As a covered entity under Title II of the Americans with Disabilities Act, the City of Los Angeles does not discriminate on the basis of disability and, upon request, will provide reasonable accommodation to ensure equal access to its programs, services and activities.

(Rev. 01/01/23) Page 1 of 2 www.ladsb.org

ITEM #	CODE SECTION	REQUIREMENT	REFERENCE SHEET (Sheet # or N/A)	COMMENTS (e.g. note #, detail # or reason for N/A)
23	4.504.1	Covering of duct openings and protection of mechanical equipment during construction	A1.1	GRN 14 NOTE #14
24	4.504.2	Finish material pollutant control	A1.1	GRN 14 NOTE #15
25	4.504.2.1	– Adhesives, sealants, caulks	A1.1	GRN 14 NOTE #15
26	4.504.2.2	– Paints and coatings	A1.1	GRN 14 NOTE #15
27	4.504.2.3	– Aerosol paints and coatings	A1.1	GRN 14 NOTE #15
28	4.504.2.4	– Verification	A1.1	GRN 14 NOTE #16
29	4.504.3	Carpet systems	A1.1	GRN 14 NOTE #17
30	4.504.3.1	Carpet cushion	A1.1	GRN 14 NOTE #17
31	4.504.4	Resilient flooring systems	A1.1	GRN 14 NOTE #18
32	4.504.5	Composite wood products	A1.1	GRN 14 NOTE #20
33	4.504.6	Filters	A1.1	GRN 14 NOTE #21
34	4.505.2.1	Capillary break	SEE STRUCTURAL	SEE FOUNDATION DETAILS
35	4.505.3	Moisture content of building materials	A1.1	GRN 14 NOTE #23
36	4.506.1	Bathroom exhaust fans	A4	LEGEND
37	4.507.2	Heating and air-conditioning system design	A1.1	GRN 14 NOTE #26

As a covered entity under Title II of the Americans with Disabilities Act, the City of Los Angeles does not discriminate on the basis of disability and, upon request, will provide reasonable accommodation to ensure equal access to its programs, services and activities.

(Rev. 01/01/23) Page 2 of 2 www.ladsb.org

2020 Los Angeles Green Building Code Tables 4.504.1, 4.504.2, 4.504.3, 4.504.5, 5.504.4.1, 5.504.4.2, 5.504.4.3, 5.504.4.5

VOC CONTENT LIMITS FOR ARCHITECTURAL COATINGS ^{1,2}	
COATING CATEGORY ^{1,2}	CURRENT LIMIT
Flat coatings	50
Nonflat coatings	50
Nonflat-high gloss coatings	50
Aluminum roof coatings	100
Basement specialty coatings	100
Bituminous roof coatings	350
Bituminous roof primers	350
Bond breakers	350
Concrete curing compounds	350
Concrete/masonry sealers	100
Driveway sealers	50
Dry log coatings	50
Faux finishing coatings	50
Clear Top Coat	100
Decorative Coatings	350
Glasses	350
Japan	50
Trowel Applied Coatings	50
Fire resistive coatings	150
Floor coatings	50
Form-release compounds	100
Graphic arts coatings (sign paints)	200
High temperature coatings	420
Industrial maintenance coatings	100
Low solids coatings ³	120
Magnesium cement coatings	450
Mastic texture coatings	100
Metallic pigmented coatings	150
Multicolor coatings	250
Primer/sealers, and undercoaters	420
Reactive penetrating sealers	350
Recycled coatings	250
Roof coatings	50
Roof coatings, aluminum	100
Rust preventative coatings	100
Shelacs	730
Clear	550
Opaque	100
Specialty primers, sealers and undercoaters	100
Stains, interior	250
Stone consolidants	450
Swimming pool coatings	340
Traffic marking coatings	100
Tie and tie release coatings	420
Waterproofing membranes	100
Wood coatings	275
Wood preservatives	350
Zinc-rich primers	100
¹ Grams of VOC per liter of coating, including water and including exempt compounds.	
² The specified limits remain in effect unless revised limits are listed in subsequent columns in the table.	
³ Some values in this table are derived from those specified by the California Air Resources Board, Architectural Coatings Subsequent Control Measure, February 5, 2016. More information is available from the Air Resources Board.	

FORMALDEHYDE LIMITS ¹	
PRODUCT	CURRENT LIMIT
Hardwood plywood veneer core	0.05
Hardwood plywood composite core	0.05
Particleboard	0.09
Medium density fiberboard	0.11
Thin medium density fiberboard ²	0.13
¹ Values in this table are derived from those specified by the California Air Resources Board, Air Toxics Control Measure for Composite Wood as tested in accordance with ASTM E 1333. For additional information, see California Code of Regulations, Title 17, Sections 93120 through 93121.2.	
² Thin medium density fiberboard has a maximum thickness of 1/8 inch (3 mm).	

SEALANT VOC LIMIT	
Less Water and Less Exempt Compounds in Grams per Liter	CURRENT VOC LIMIT
Architectural	50
Marine deck	750
Nonmembrane roof	300
Roadway	250
Single-ply roof membrane	450
Other	420

SEALANT PRIMERS	
Architectural	CURRENT VOC LIMIT
Nonporous	250
Porous	775
Modified bituminous 500	500
Marine deck	750
Other	750

ADHESIVE VOC LIMIT 1.2	
Less Water and Less Exempt Compounds in Grams per Liter	CURRENT VOC LIMIT
ARCHITECTURAL APPLICATIONS	
Indoor carpet adhesives	50
Carpet pad adhesives	50
Outdoor carpet adhesives	150
Wood flooring adhesive	100
Rubber floor adhesives	60
Subfloor adhesives	50
Ceramic tile adhesives	65
VCT and asphalt tile adhesives	50
Drywall and panel adhesives	50
Cove base adhesives	50
Multipurpose construction adhesives	70
Structural glazing adhesives	100
Single-ply roof membrane adhesives	250
Other adhesives not specifically listed	50
SPECIALTY APPLICATIONS	
PVC welding	510
CPVC welding	490
ABS welding	325
Plastic cement welding	100
Adhesive primer for plastic	150
Contact adhesive	80
Special purpose contact adhesive	250
Structural wood member adhesive	140
Top and trim adhesive	250
SUBSTRATE SPECIFIC APPLICATIONS	
Metal to metal	30
Plastic to plastic	50
Porous material (except wood)	50
Wood	30
Fiberglass	80

¹ If an adhesive is used to bond dissimilar substrates together, the adhesive with the highest VOC content shall be addressed.

² For additional information regarding methods to measure the VOC content specified in this table, see South Coast Air Quality Management District Rule 1168.

³ For additional information regarding methods to measure the VOC content specified in this table, see South Coast Air Quality Management District Rule 1168.

As a covered entity under Title II of the Americans with Disabilities Act, the City of Los Angeles does not discriminate on the basis of disability and, upon request, will provide reasonable accommodation to ensure equal access to its programs, services and activities.

(Rev. 01/01/23) Page 1 of 1 www.ladsb.org

- For each new dwelling and townhouse, provide a listed raceway that can accommodate a dedicated 208-240 volt branch circuit. The raceway shall not be less than trade size 1 (nominal 1-inch inside diameter), shall originate at the main service or subpanel and shall terminate into a listed cabinet, box or other enclosure in close proximity to the proposed location of an EV charger. The panel or subpanel shall provide capacity to install a 40-ampere minimum dedicated branch circuit and space(s) reserved to permit installation of a branch circuit overcurrent protective device. The service panel or subpanel circuit directory shall identify the overcurrent protective device space(s) reserved for future EV charging as "EV CAPABLE". The raceway termination location shall be permanently and visibly marked as "EV CAPABLE". (4.106.4.1)
- For common parking area serving R-occupancies, the electrical system shall have sufficient capacity to simultaneously charge all designated EV spaces at the full rated ampacity of the Electric Vehicle Supply Equipment (EVSE). Design shall be based upon a 40-ampere minimum branch circuit. The raceway shall not be less than trade size 1 (nominal 1-inch inside diameter), shall originate at the main service or subpanel and shall terminate into a listed cabinet, box or other enclosure in close proximity to the proposed location of an EV charger. Raceway and related components that are planned to be installed underground, enclosed, inaccessible or in concealed areas and spaces shall be installed at the time of original construction. The service panel or subpanel circuit directory shall identify the overcurrent protective device space(s) reserved for future EV charging purposes as "EV CAPABLE" in accordance with the Los Angeles Electrical Code. (4.106.4.2)
- Roofs with slopes < 2:12 shall have a 3-year aged SRI value of at least 75 or both a 3-year aged solar reflectance of at least 0.63 and a thermal emittance of at least 0.75. Roofs with slopes ≥ 2:12 shall have an aged SRI value of at least 16 or both a 3-year aged solar reflectance of at least 0.20 and a thermal emittance of at least 0.75. (4.106.5)
- The required landscape used to reduce heat island effects shall have a solar reflectance value of at least 0.30 as determined per ASTM E1918 or ASTM C1549. (4.106.7)
- The flow rates for all plumbing fixtures shall comply with the maximum flow rates in Section 4.303.1. (4.303.1)
- When a shower is served by more than one showerhead, the combined flow rate of all the showerheads controlled by a single valve shall not exceed 2.0 gallons per minute at 80psi, or the shower shall be designed to allow only one showerhead to be in operation at a time. (4.303.1.3.2)
- Installed automatic irrigation system controllers shall be (MWELO, § 492.7) (4.504.5)
- For projects that include landscape work, the *Landscape Certification*, Form GRN 12, shall be completed prior to final inspection approval. (State Assembly Bill No. 1881) (4.407.4)
- Annular spaces around pipes, electric cables, conduits, or other openings in the building's envelope at exterior walls shall be protected against the passage of rodents by closing such openings with cement mortar, concrete masonry, or metal plates. Piping prone to corrosion shall be protected in accordance with Section 313.0 of the Los Angeles Plumbing Code. (4.406.1)
- Materials delivered to the construction site shall be protected from rain or other sources of moisture. (4.407.4)
- Only a City of Los Angeles permitted hauler will be used for hauling of construction waste. (4.408.1)
- For all new equipment, an Operation and Maintenance Manual including, at a minimum, the items listed in Section 4.410.1, shall be completed and placed in the building at the time of final inspection. (4.410.1)
- All new gas fireplaces must be direct-vent, sealed combustion type. Wood burning fireplaces are prohibited per AQMD Rule 445. (4.503.1, AQMD Rule 445)
- All duct and other related air distribution component openings shall be covered with tape, plastic, or sheet metal until the final startup of the heating, cooling and ventilating equipment. (4.504.1)
- Points and coatings, adhesives, caulks and sealants shall comply with the Volatile Organic Compound (VOC) limits listed in Table 4.504.1-4.504.3. (4.504.1)
- The *VOC Content Verification Checklist*, Form GRN 2, shall be completed and verified prior to final inspection approval. The manufacturer's specifications showing VOC content for all applicable products shall be readily available at the job site and be provided to the field inspector for verification. (4.504.2.4)
- All new carpet and carpet cushions installed in the building interior shall meet the testing and product requirements of one of the following (4.504.3):
 - Carpet and Rug Institute's Green Label Plus Program
 - California Department of Public Health's Specification 01350
 - NSF/ANSI 140 at the Gold level
 - Scientific Certifications Systems Indoor Advantage™ Gold
- 80% of the total area receiving resilient flooring shall comply with one or more of the following (4.504.4):
 - VOC emission limits defined in the CHPS High Performance Products Database
 - Certified under UL GREENGUARD Gold
 - Certification under the Resilient Floor Covering Institute (RFCI) FloorScore program
 - Meet the California Department of Public Health's Specification 01350
- New hardwood plywood, particle board, and medium density fiberboard composite wood products used in the building shall meet the formaldehyde limits listed in Table 4.504.5. (4.504.5)
- Mechanically ventilated buildings shall provide regularly occupied areas of the building with a MERV 13 filter for outside and return air. Filters shall be installed prior to occupancy and recommendations for maintenance with filters of the same value shall be included in the operation and maintenance manual. (4.504.6)
- 4.4-inch thick base of 1/2 inch or larger clean aggregate shall be provided for proposed slab on grade construction. A vapor barrier shall be provided in direct contact with concrete for proposed slab on grade construction. (4.505.2.1)
- Building materials with visible signs of water damage shall not be installed. Wall and floor framing shall not be enclosed until it is inspected and found to be satisfactory. (4.505.3)
- Newly installed bathroom exhaust fans shall be ENERGY STAR compliant and be ducted to terminate to the outside of the building. Fans must be controlled by a humidistat which shall be readily accessible. Provide the manufacturer's cut sheet for verification. (4.506.1)
- A copy of the construction documents or a comparable document indicating the information from Energy Code Sections 110.1000 through 110.1003 shall be provided to the field inspector. (Energy Code § 110.1000) (4.506.2)
- The heating and air-conditioning systems shall be sized and designed using ANSI/ACCA Manual J-2004, ANSI/ACCA 29D-2009 or ASHRAE handbooks and have their equipment selected in accordance with ANSI/ACCA 36-S Manual S-2004. (4.507.2)

As a covered entity under Title II of the Americans with Disabilities Act, the City of Los Angeles does not discriminate on the basis of disability and, upon request, will provide reasonable accommodation to ensure equal access to its programs, services and activities.

(Rev. 01/01/23) Page 1 of 1 www.ladsb.org

FIXTURE TYPE	MAXIMUM ALLOWABLE FLOW RATE
Showerheads	1.8 gpm @ 80 psi
Lavatory faucets, residential	1.2 gpm @ 60 psi ^{1,3}
Lavatory faucets, nonresidential	0.4 gpm @ 60 psi ^{1,3}
Kitchen faucets	1.5 gpm @ 60 psi ^{2,4}
Metering Faucets	0.2 gallons/cycle
Gravity tank type water closets	1.28 gallons/flush ⁵
Flushometer tank water closets	1.28 gallons/flush ⁵
Flushometer valve water closets	1.28 gallons/flush ⁵
Urinals	0.125 gallons/flush
Clothes Washers	ENERGY-STAR certified
Dishwashers	ENERGY-STAR certified

- Lavatory Faucets shall not have a flow rate less than 0.8 gpm at 20 psi.
- Kitchen faucets may temporarily increase flow above the maximum rate, but not above 2.2gpm @ 60psi and must default to a maximum flow rate of 1.8 gpm @ 60psi.
- Where complying faucets are unavailable, aerators or other means may be used to achieve reduction.
- Kitchen faucets with a maximum 1.8 gpm flow rate may be installed in buildings that have water closets with a maximum flush rate of 1.06 gallons/flush installed throughout.
- Includes single and dual flush water closets with an effective flush of 1.28 gallons or less.
Single Flush Toilets - The effective flush volume shall not exceed 1.28 gallons (4.8 liters). The effective flush volume is the average flush volume when tested in accordance with ASME A112.19.233.2
Dual Flush Toilets - The effective flush volume shall not exceed 1.28 gallons (4.8 liters). The effective flush volume is defined as the composite, average flush volume of two reduced flushes and one full flush. Flush volumes will be tested in accordance with ASME A112.19.2 and ASME A112.19.14.

As a covered entity under Title II of the Americans with Disabilities Act, the City of Los Angeles does not discriminate on the basis of disability and, upon request, will provide reasonable accommodation to ensure equal access to its programs, services and activities.

(Rev. 01/01/23) Page 1 of 1 www.ladsb.org

PLUMBING SYSTEM

- Multi-family dwellings not exceeding three stories and containing 50 units or less shall install a separate meter or submeter within common areas and within each individual dwelling unit. (4.303.3)
- Water use reduction shall be met by complying with one of the following:
 - Provide a 20% reduction in the overall potable water use within the building. The reduction shall be based on the maximum allowable water use for plumbing fixtures and fittings as required by the Los Angeles Plumbing Code. Calculations demonstrating a 20% reduction in the building "water use baseline", as established in Table 4.303.4.1, shall be provided; or
 - New fixtures and fittings shall comply with the maximum flow rates shown in Table 4.303.4.2, or
 - Plumbing fixtures shall use recycled water.
Exception: Fixture replacements (4.303.4)
- New building on a site with 500 square feet or more of cumulative landscape area shall have separate meters or submeters for outdoor water use. (4.304.3)
- Additions and alterations on a site with 500 square feet or more of cumulative landscape area and where the entire potable water system is replaced, shall have separate meters or submeters for outdoor water use. (4.304.3)
- In other than single family dwellings, locks shall be installed on all publicly accessible exterior faucets and hose bibbs. (4.304.4)
- Provide a cover having a manual or power-operated reel system in any permanently installed outdoor in-ground swimming pool or spa in one- and two-family dwellings. For irregular-shaped pools where it is infeasible to cover 100% of the pool due to its irregular shape, a minimum of 80% of the pool shall be covered. (4.304.5)
- Except as provided in this section, for sites with over 500 square feet of landscape area, alternate waste piping shall be installed to permit discharge from the clothes washer, bathtub, showers, and bathroom/restrooms wash basins to be used for a future graywater irrigation system. (4.305.1)
- Except as provided in this section, where City-recycled water is available within 200 feet of the property line, water closets, urinals, floor drains, and process cooling and heating in the building shall be supplied from recycled water and shall be installed in accordance with the Los Angeles Plumbing Code. (4.305.2)
- In new buildings of 25 stories or less, the cooling towers shall comply with one of the following:
 - Shall have a minimum of 6 cycles of concentration (blowdown); or
 - A minimum of 50% of the makeup water supply to the cooling towers shall come from non-potable water sources, including treated backwash. (4.305.3.1)
- In new buildings over 25 stories, the cooling towers shall comply with all of the following:
 - Shall have a minimum of 6 cycles of concentration (blowdown); and
 - 100% of the makeup water supply to the cooling towers shall come from non-potable water sources, including treated backwash. (4.305.3.2)
- Where groundwater is being extracted and discharged, develop and construct a system for onsite reuse of the groundwater. Alternatively, the groundwater may be discharged to the sewer. (4.305.4)
- Provide a hot water system complying with one of the following (Los Angeles Plumbing Code Section 610.4.1):
 - The hot water system shall not allow more than 6.0 gallons of water to be delivered to any fixture before hot water arrives.
 - Where a hot water recirculation or electric resistance heat trace wire system is installed, the branch from the recirculating loop or electric resistance heat trace wire to the fixture shall contain a maximum of 0.6 gallons.
 - Residential units having individual water heaters shall have a compact hot water system that meets all of the following:
 - The hot water supply piping from the water heater to the fixtures shall take the most direct path.
 - The total developed length of pipe from the water heater to farthest fixture shall not exceed the distances specified in Table 3.6.5 of the California Energy Code Residential Appendix.
 - The hot water supply piping shall be installed and insulated in accordance with Section RA3.6.2 of the California Energy Code Residential Appendix.
- A water budget for landscape irrigation use that conforms to the California Department of Water Resources' Model Water Efficient Landscape Ordinance (MWELO) is required for new landscape areas of 500 sq. ft. or more. The following methods to reduce potable water use in landscape areas include, but are not limited to, use of captured rainwater, recycled water, graywater, or water treated for irrigation purposes and conveyed by a water district or public entity. (4.304.1)

IRRIGATION SYSTEM

As a covered entity under Title II of the Americans with Disabilities Act, the City of Los Angeles does not discriminate on the basis of disability and, upon request, will provide reasonable accommodation to ensure equal access to its programs, services and activities.

(Rev. 01/01/23) Page 1 of 1 www.ladsb.org

REVISIONS:		
#	DATE:	SUMMARY:

A & W PLANS

P.O. BOX 18141
ENCINO, CA 91416
818.916.2954
william@aw-plans.com
www.aw-plans.com



DESIGNER:

PROPOSED ADDITION & REMODEL

DESCRIPTION:

INSTALLATION DETAIL

INSTALL LAST

INSTALL SECOND & THIRD

INSTALL FIRST

104 WALLS • Flashing

FLASHING

NOTE: THE DETAIL & RIGHT IS PREFERRED TO THE DETAIL & LEFT BECAUSE IT IS LESS SUSCEPTIBLE TO PHYSICAL DAMAGE.

FLASHING

NOTE: THE DETAIL & RIGHT IS PREFERRED TO THE DETAIL & LEFT BECAUSE IT IS LESS SUSCEPTIBLE TO PHYSICAL DAMAGE.

A FLASHING DRIPS

FLASHING

NOTE: THE DETAIL & RIGHT IS PREFERRED TO THE DETAIL & LEFT BECAUSE IT IS LESS SUSCEPTIBLE TO PHYSICAL DAMAGE.

FLASHING

NOTE: THE DETAIL & RIGHT IS PREFERRED TO THE DETAIL & LEFT BECAUSE IT IS LESS SUSCEPTIBLE TO PHYSICAL DAMAGE.

SECTION

FLASHING

NOTE: THE DETAIL & RIGHT IS PREFERRED TO THE DETAIL & LEFT BECAUSE IT IS LESS SUSCEPTIBLE TO PHYSICAL DAMAGE.

SOLDERED HEAD FLASHING

FLASHING

NOTE: THE DETAIL & RIGHT IS PREFERRED TO THE DETAIL & LEFT BECAUSE IT IS LESS SUSCEPTIBLE TO PHYSICAL DAMAGE.

FLASHING

NOTE: THE DETAIL & RIGHT IS PREFERRED TO THE DETAIL & LEFT BECAUSE IT IS LESS SUSCEPTIBLE TO PHYSICAL DAMAGE.

FLASHING

NOTE: THE DETAIL & RIGHT IS PREFERRED TO THE DETAIL & LEFT BECAUSE IT IS LESS SUSCEPTIBLE TO PHYSICAL DAMAGE.

FLASHING

NOTE: THE DETAIL & RIGHT IS PREFERRED TO THE DETAIL & LEFT BECAUSE IT IS LESS SUSCEPTIBLE TO PHYSICAL DAMAGE.

FOLDED HEAD FLASHING

C WINDOW/DOOR HEAD FLASHING

END OF FLASHING

FLASHING

WALL SHEATHING

FLASHING

FLASHING WALL & MOISTURE BARRIER LAP FLASHING 9 WALL

MAINTAIN GAP BETWEEN SIDING & ROOFING TO AVOID SOAKING SIDING.

KEEP ROOFING NAILS OUT OF FLASHING

ROOFING

HEMLED EDGE FORMS CHANNEL

FLASHING (SHOWN WITHOUT WALL NAILING)

ROOFING

A SIDEWALL & STEP FLASHING INTRODUCTION

WALL SHEATHING

FLASHING

FLASHING WALL & MOISTURE BARRIER LAP FLASHING 9 WALL

KEEP SIDING NAILS OUT OF FLASHING TO ALLOW VERTICAL ADJUSTMENT WHEN RE-ROOFING

ROOFING

FLASHING LAPS 2 IN. (MIN.) UP SIDEWALL

FLASHING EXTENDING 9 IN. (MIN.) UP WALL & 4 IN. (MIN.) OUT ROOF

STEP FLASHING (BEFORE IT IS COVERED BY NEXT COURSE OF ROOFING)

NAIL WEAR TOP EDGE ABOVE PREVIOUS FLASHING

ROOF COURSES LAID OVER EACH COURSE OF STEP FLASHING

B SIDEWALL FLASHING

FLASHING

ROOFING

WALL SHEATHING

FLASHING

FLASHING WALL & MOISTURE BARRIER LAP FLASHING 9 WALL

KEEP SIDING NAILS OUT OF FLASHING TO ALLOW VERTICAL ADJUSTMENT WHEN RE-ROOFING

ROOFING

FLASHING LAPS 2 IN. (MIN.) UP SIDEWALL

FLASHING EXTENDING 9 IN. (MIN.) UP WALL & 4 IN. (MIN.) OUT ROOF

STEP FLASHING (BEFORE IT IS COVERED BY NEXT COURSE OF ROOFING)

NAIL WEAR TOP EDGE ABOVE PREVIOUS FLASHING

ROOF COURSES LAID OVER EACH COURSE OF STEP FLASHING

NOTES

STEP FLASHING PIECES ARE 9 IN. LONGER THAN ROOF COURSEING EXPOSURE & ARE INSTALLED WITH THE ROOFING MATERIAL, ONE COURSE AT A TIME. EXTERIOR WALL NAILING & MOISTURE BARRIER WILL LAP STEP FLASHING. FLASHING DIMENSIONS DEPEND ON ROOFING MATERIAL AND PITCH.

C STEP FLASHING

3. AN APPROVED SMOKE ALARMS SHALL BE INSTALLED IN EACH SLEEPING ROOM & HALLWAY OR AREA GIVING ACCESS TO A SLEEPING ROOM, AND ON EACH STORY AND BASEMENT FOR DWELLINGS WITH MORE THAN ONE STORY. SMOKE ALARMS SHALL BE INTERCONNECTED SO THAT ACTUATION OF ONE ALARM WILL ACTIVATE ALL THE ALARMS WITHIN THE INDIVIDUAL DWELLING UNIT. IN NEW CONSTRUCTION SMOKE ALARMS SHALL RECEIVE THEIR PRIMARY POWER SOURCE FROM THE BUILDING WIRING AND SHALL BE EQUIPPED WITH BATTERY BACK UP AND LOW BATTERY SIGNAL. (R314)

4. AN APPROVED CARBON MONOXIDE ALARM SHALL BE INSTALLED IN DWELLING UNITS AND IN SLEEPING UNITS WITHIN WHICH FUEL-BURNING APPLIANCES ARE INSTALLED AND IN DWELLING UNITS THAT HAVE ATTACHED GARAGES. CARBON MONOXIDE ALARM SHALL BE PROVIDED OUTSIDE OF EACH SEPARATE DWELLING UNIT SLEEPING AREA IN THE IMMEDIATE VICINITY OF THE BEDROOM(S) AND ON EVERY LEVEL OF A DWELLING UNIT INCLUDING BASEMENTS. (R315)

THE CONSTRUCTION SHALL NOT RESTRICT A FIVE-FOOT CLEAR AND UNOBSTRUCTED ACCESS TO ANY WATER OR POWER DISTRIBUTION FACILITIES (POWER POLES, PULL-BOXES, TRANSFORMERS, VAULTS, PUMPS, VALVES, METERS, APPURTENANCES, ETC.) OR TO THE LOCATION OF THE HOOK-UP. THE CONSTRUCTION SHALL NOT BE WITHIN TEN FEET OF ANY POWER LINES-WHETHER OR NOT THE LINES ARE LOCATED ON THE PROPERTY. FAILURE TO COMPLY MAY CAUSE CONSTRUCTION DELAYS AND/OR ADDITIONAL EXPENSES.

b. AN APPROVED SEISMIC GAS SHUT OFF VALVE WILL BE INSTALLED ON THE FUEL GAS LINE ON THE DOWN STREAM SIDE OF THE UTILITY METER AND BE RIGIDLY CONNECTED TO THE EXTERIOR OF THE BUILDING OR STRUCTURE CONTAINING THE FUEL GAS PIPING." (PER ORDINANCE 170.158) (SEPARATE PLUMBING PERMIT IS REQUIRED).

c. PLUMBING FIXTURES ARE REQUIRED TO BE CONNECTED TO A SANITARY SEWER OR TO AN APPROVED SEWAGE DISPOSAL SYSTEM (R306.3)

d. KITCHEN SINKS, LAVATORIES, BATHTUBS, SHOWERS, BIDET, LAUNDRY TUBS AND WASHING MACHINE OUTLETS SHALL BE PROVIDED WITH HOT AND COLD WATER AND CONNECTED TO AN APPROVED WATER SUPPLY (R306.4)

e. BATHTUB AND SHOWER FLOORS, WALLS ABOVE BATHTUBS WITH A SHOWERHEAD, AND SHOWER COMPARTMENTS SHALL BE FINISHED WITH A NONABSORBENT SURFACE. SUCH WALL SURFACES SHALL EXTEND TO A HEIGHT OF NOT LESS THAN 6 FEET ABOVE THE FLOOR (R307.2)

f. PROVIDE ULTRA LOW FLUSH WATER CLOSETS FOR ALL NEW CONSTRUCTION. EXISTING SHOWER HEADS AND TOILETS MUST BE ADAPTED FOR LOW WATER CONSUMPTION.

g. UNIT SKYLIGHTS SHALL BE LABELED BY A LA CITY APPROVED LABELING AGENCY. SUCH LABEL SHALL STATE THE APPROVED LABELING AGENCY NAME, PRODUCT DESIGNATION AND PERFORMANCE GRADE RATING (RESEARCH REPORT NOT REQUIRED)

h. WATER HEATER MUST BE STRAPPED TO WALL (SEC. 507.3, LAPC)

i. FOR EXISTING POOL ON SITE, PROVIDE AN ALARM FOR DOORS TO THE DWELLING THAT FORM A PART OF THE POOL ENCLOSURE. THE ALARM SHALL SOUND CONTINUOUSLY FOR A MIN OF 30 SECONDS WHEN THE DOOR IS OPENED. IT SHALL AUTOMATICALLY RESET AND BE EQUIPPED WITH A MANUAL MEANS TO DEACTIVATE (FOR 15 SECS MAX) FOR A SINGLE OPENING. THE DEACTIVATION SWITCH SHALL BE AT LEAST 54" ABOVE THE FLOOR

j. FOR EXISTING POOL ON SITE, PROVIDE ANTI-ENTRAPMENT COVER MEETING THE CURRENT ASTM OR ASME FOR THE SUCTION OUTLETS OF THE SWIMMING POOL, TODDLER POOL AND SPA FOR SINGLE FAMILY DWELLINGS PER ASSEMBLY BILL (AB) No. 2977

k. AUTOMATIC GARAGE DOOR OPENERS, IF PROVIDED, SHALL BE LISTED IN ACCORDANCE WITH UL 325

l. SMOKE DETECTORS SHALL BE PROVIDED FOR ALL DWELLING UNITS INTENDED FOR HUMAN OCCUPANCY, UPON THE OWNER'S APPLICATION FOR A PERMIT FOR ALTERATIONS, REPAIRS, OR ADDITIONS EXCEEDING ONE THOUSAND DOLLARS (\$1,000.00) (R314.6.2)

m. WHERE A PERMIT IS REQUIRED FOR ALTERATIONS, REPAIRS OR ADDITIONS EXCEEDING ONE THOUSAND DOLLARS (\$1,000), EXISTING DWELLINGS OR SLEEPING UNITS THAT HAVE ATTACHED GARAGE OR FUEL-BURNING APPLIANCES SHALL BE PROVIDED WITH A CARBON MONOXIDE ALARM IN ACCORDANCE WITH SECTION R315.1, CARBON MONOXIDE ALARMS SHALL ONLY BE REQUIRED IN THE SPECIFIC DWELLING UNIT OR SLEEPING UNIT FOR WHICH THE PERMIT WAS OBTAINED (R315.2)

n. EVERY SPACE INTENDED FOR HUMAN OCCUPANCY SHALL BE PROVIDED WITH NATURAL LIGHT BY MEANS OF EXTERIOR GLAZED OPENINGS IN ACCORDANCE WITH SECTION R303.1 OR SHALL BE PROVIDED WITH ARTIFICIAL LIGHT THAT IS ADEQUATE TO PROVIDE AN AVERAGE ILLUMINATION OF 6 FOOT-CANDLES OVER THE AREA OF THE ROOM AT A HEIGHT OF 30 INCHES ABOVE THE FLOOR LEVEL...

o. A COPY OF THE EVALUATION REPORT AND/OR CONDITIONS OF LISTING SHALL BE MADE AVAILABLE AT THE JOB SITE.

1. A grading permit is required for **excavation and backfill** .
2. A retaining wall permit is required .
3. OSHA permit required for **vertical cuts 5 feet or over** .
- X 4. All footings shall be founded in undisturbed soil per Code.
5. Design for expansive soil or submit a soils report to the grading division per information bulletin P/B/C 2008-116 and 91.1805.8.
- X 6. In the event excavations reveal unfavorable conditions, the services of a soils engineer and/or geologist may be required.
7. report(s) are required. Submit three copies (1 original and 2 copies), with appropriate fees, to the Grading Section for review and approval.
8. Incorporate all recommendations of the approved report(s) and Department letters dated into the plans, to sign plans.
9. Site is subject to mudflow. Comply with provisions of Section 91.7014.3. Geological and soils report required.
10. Buildings shall be located clear of the toe of all slopes which exceed a gradient of 3 horizontal to 1 vertical as per Section 91.1805.3.1.
11. Footings shall be set back from the descending slope surface exceeding 3 horizontal to 1 vertical as per Section 91.1805.3.7.
12. Stairwells, pools and spas shall be set back from descending and ascending slopes as per Section 91.1805.3.3.
13. Department approval is required for construction of . on or over slopes steeper than 2 horizontal to 1 vertical.
14. Provide complete details of engineered temporary shoring or slot cutting procedures on plans. Call for inspection before construction.
- X 15. All concentrated drainages, including roof water, shall be conducted, via gravity, to the street or an approved location at a 2% minimum. Drainage to be shown on the plans.
16. A Registered Deputy Inspector is required.
17. All fill or backfill shall be compacted by mechanical means to a minimum 90% relative compaction as determined by ASTM method D-1557. Subdrains shall be provided where required by Code.
18. Specify on the plans "The soils engineer is to approve the key or bottom and have a certificate on the status of the grade inspection. The grading inspector is to be notified before any grading begins and, for bottom inspection, before fill is placed. Fill may not be placed without approval of the grading inspector."
19. Existing non-conforming slopes shall be cut back to 1:1 (26 degrees) or retained. All concentrated drainages, including roof water, shall be conducted, via gravity, to the street or an approved location at a 2% minimum. Drainage to be shown on the plans.
20. All cut or fill slopes shall be no steeper the 2:1 (26 degrees).
- X 21. Stake and flag the property lines in accordance with a licensed survey map. .
22. Approval required by the Department for .
23. Approval required by the Department of Public Works, Urban Forestry Division, for native tree protected ORD. 177.040. Phone # (213) 847-3007.

15. This is a preliminary pre-inspection only - based on limited information. When complete plans (and possibly calculations and/or required reports) are submitted for a permit, a new pre-inspection will be required.

Page 3 of 3

REVISIONS:		
#:	DATE:	SUMMARY:



A&W
PLANS
aw-plans.com
561.992.2000

DESIGNER:

PROPOSED ADDITION & REMODEL

HFHB INVESTMENTS, LLC

OWNER: **HFHB INVESTMENTS, LLC**
23740 W KILLION ST, WOODLAND HILLS, CA 91367
818.451.9318

DESCRIPTION:

DRAWN BY: J.W.R.A.


DATE: 04.23.2024

PROJECT NO:

SHEET NO:


A1.2

GRADING PRE-INSPECTION (GPI)

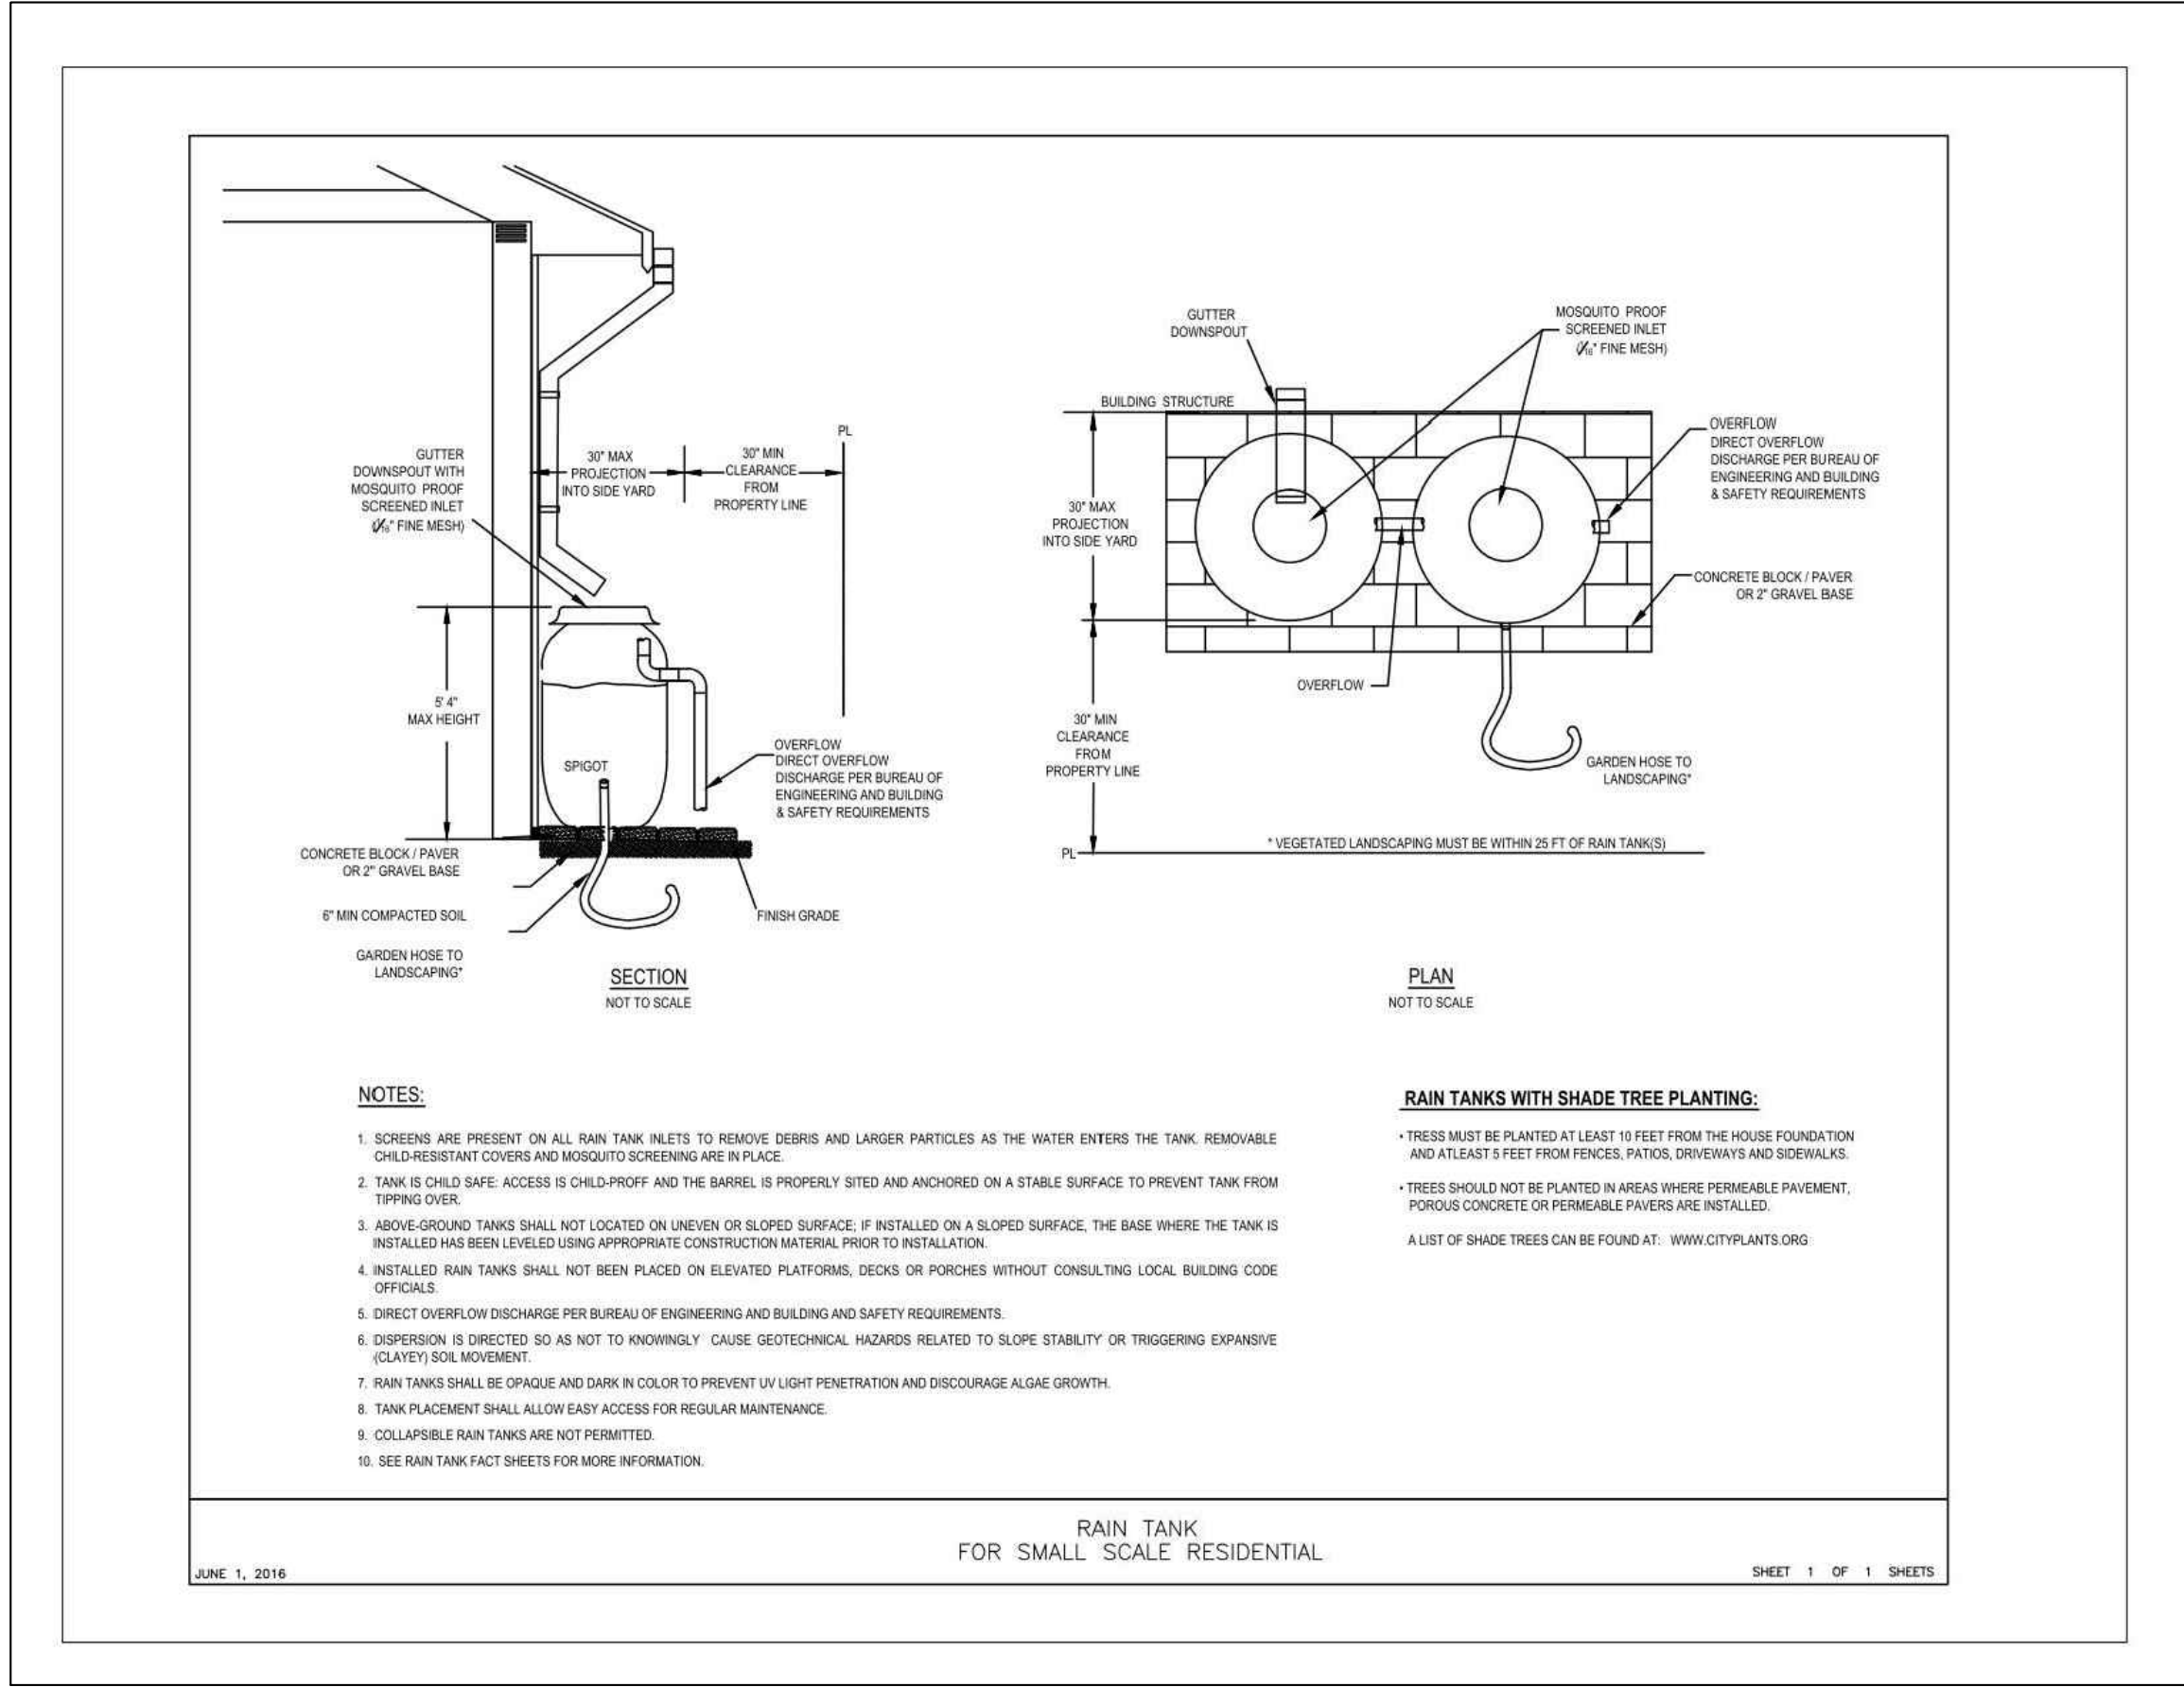

RAIN TANK DETAIL

1

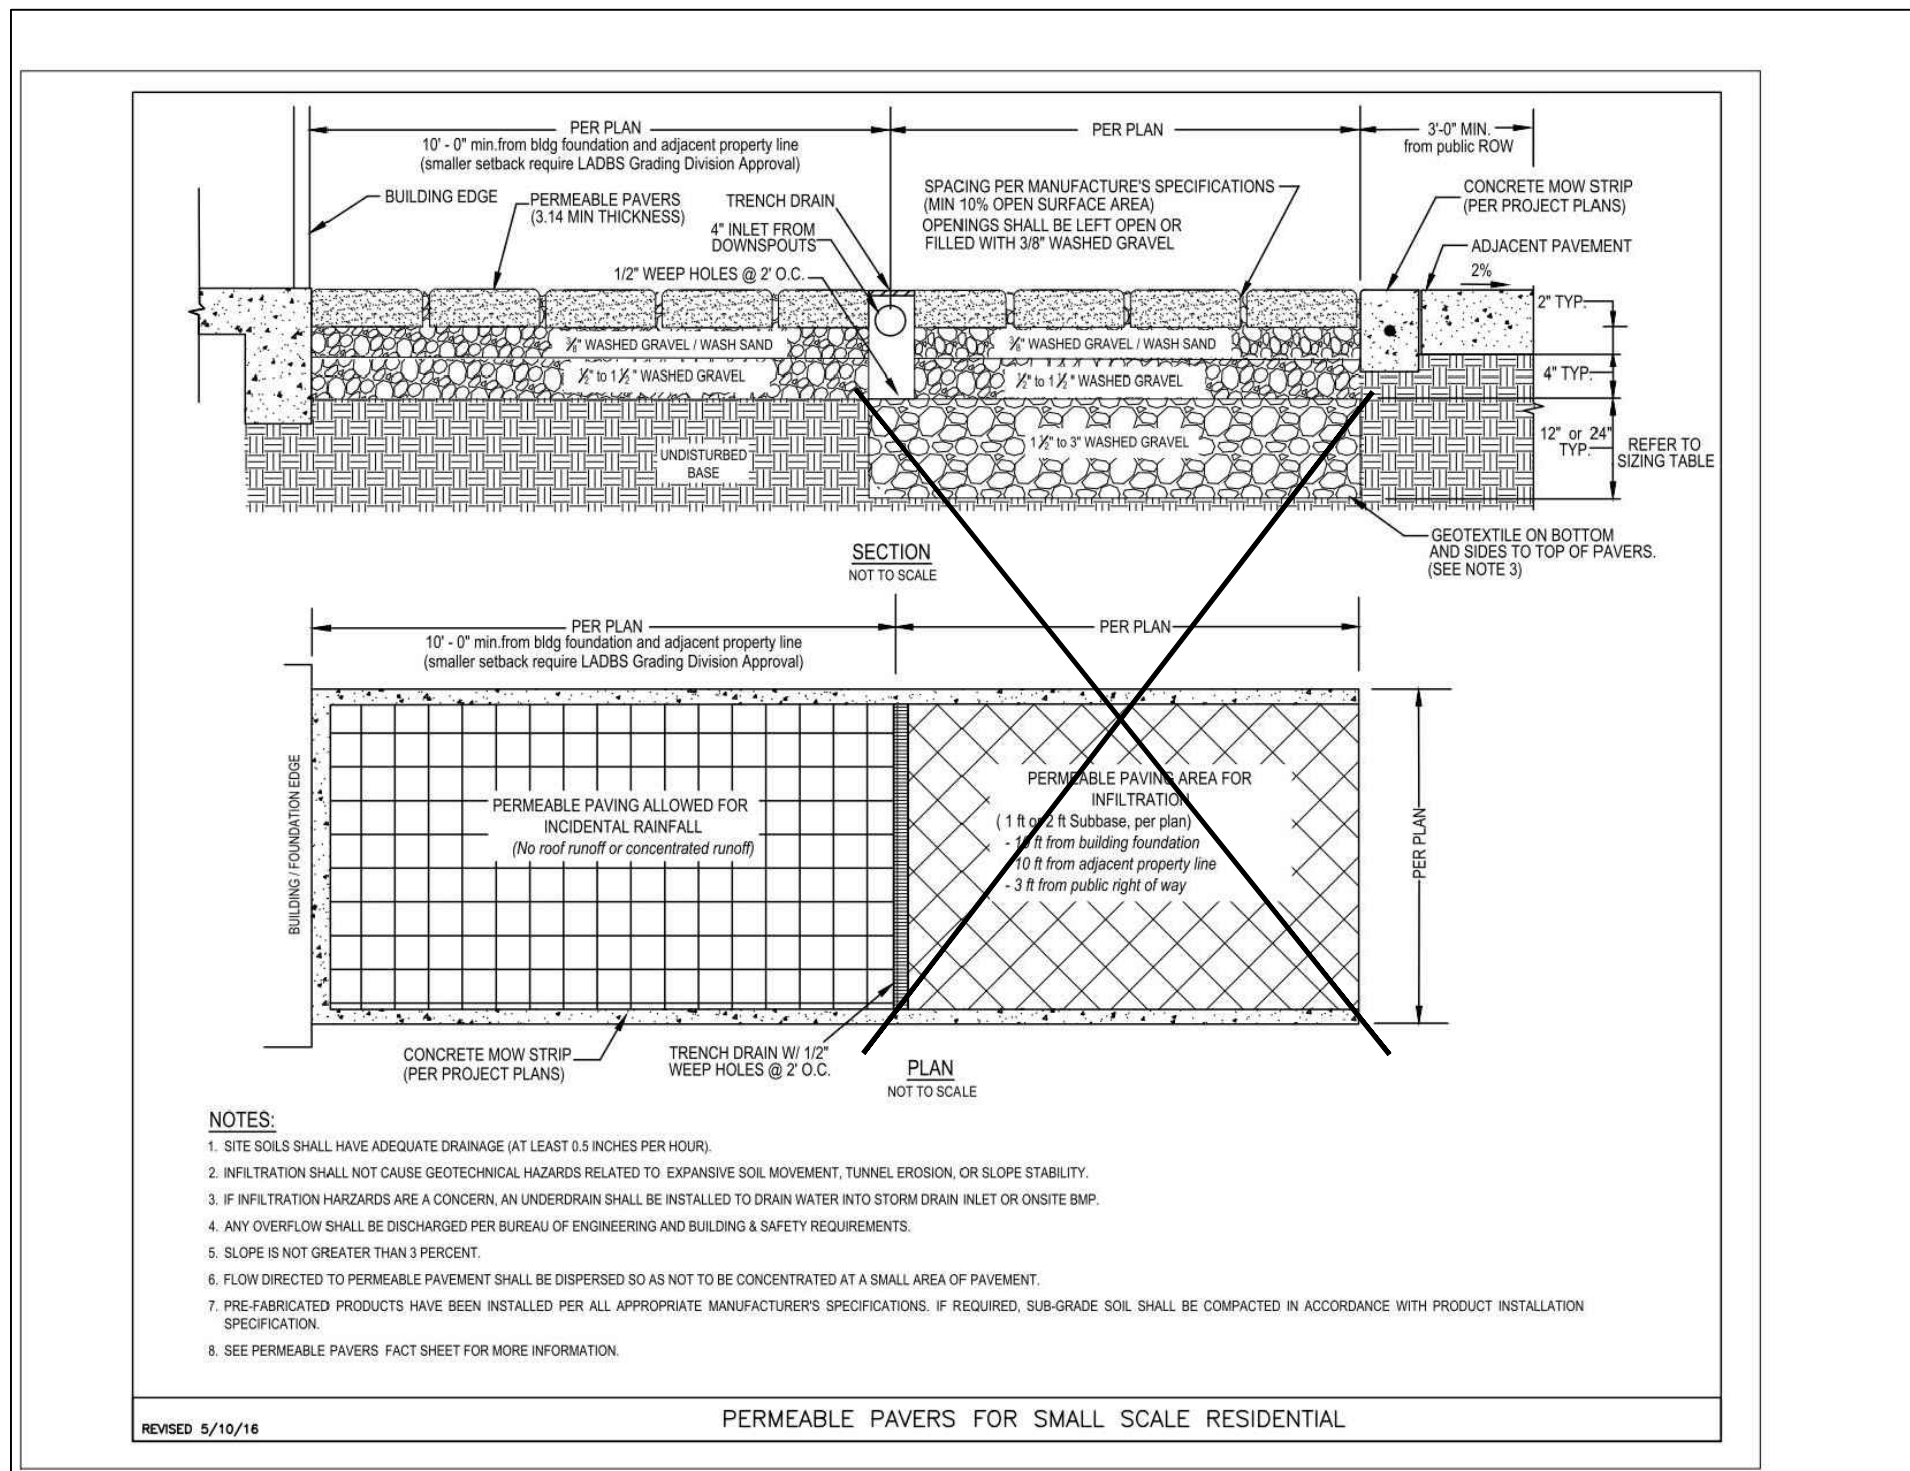

PERMEABLE PAVERS DETAIL

4

STORMWATER OBSERVATION REPORT (SOR) FORM

Only to be used for Single Family Residences
(4 units or less, <10,000 SF, <2,500 SF within a ESA)

LOW IMPACT DEVELOPMENT

IN THE EVENT THAT THE APPROVED STORMWATER BMP CANNOT BE BUILT PER PLANS (OR ANY MODIFICATION), CONSULT WITH BUREAU OF SANITATION STAFF PRIOR TO ANY PLAN MODIFICATIONS. FAILURE TO DO SO MAY DELAY OBTAINING A FINAL APPROVAL AND CERTIFICATE OF OCCUPANCY (C of O).

STORMWATER OBSERVATION means the visual observation of the stormwater related Best Management Practices (BMPs) for conformance with the approved LID Plan at significant construction stages and at completion of the project. Stormwater observation does not include or waive the responsibility for the inspections required by Section 108 or other sections of the City of Los Angeles Building Code.

STORMWATER OBSERVATION must be performed by the contractor responsible for the approved LID Plan or designated staff in their employment. Homeowner can also perform the Stormwater Observation if no licensed contractor was involved. **AS PART OF THE OBSERVATION, PROVIDE PRINTED PHOTOS OF THE BMPs TAKEN DURING VARIOUS CONSTRUCTION PHASES.**

STORMWATER OBSERVATION REPORT (SOR) must be signed by the contractor responsible for the approved LID Plan and submitted to the City prior to the issuance of the certificate of occupancy. Homeowner can sign the Stormwater Observation Report if no licensed contractor was involved. **PRIOR TO CERTIFICATE OF OCCUPANCY (C of O), SOR FORM, PRINTED PHOTOS OF THE BMPs TAKEN DURING VARIOUS CONSTRUCTION PHASES AND APPROVED STAMPED PLANS BY THE BUREAU OF SANITATION MUST BE SUBMITTED TO THE PUBLIC COUNTER FOR STAFF APPROVAL.**

Project Address: 23740 W KILLION ST, WOODLAND HILLS, CA 91367	Building Permit No.: 23014-20000-04561
Contractor / Architect / Engineer responsible for construction of best management practices per approved LID Plan:	Phone Number:

I declare that the following statements are true to the best of my knowledge:

- I am responsible for the approved LID Plan, and
- I, or designated staff under my responsible charge, have performed the required site visits at each significant construction stage and at completion to verify that the best management practices as shown on the approved plan have been constructed and installed in accordance with the approved LID Plan.

Signature _____ Date _____ Contractor/Architect/Engineer License _____

2



265 Gallon Slimline Rainwater Harvesting Tank

TOP VIEW

STRAINER BASKET

Material Polypropylene
Color Black
Dimensions 16" x 4"
Mesh 20x20 S.S.

COVER

Material Polypropylene
Color Black
Diameter 16"
Inlet 4" Knockouts (x2)
.....3" Precut (x1)

SIDE VIEW

TANK

Material Polyethylene
Baffles 2

OVERFLOW

Material Polypropylene
Diameter 3" SDR 35

FITTINGS

Type Bulkhead
Height ① ② 4"
Location End Radius
Diameter 1" NPT

PART NUMBERS

Black	Mocha	Brick
45491	45492	45493
Forest Green	Natural	
45494	TBD	



Norwesco, Inc. | 4365 Steiner Street | St. Bonifacius, MN 55375-0439 | 800-328-3420



BUSHMAN PART NUMBER BSLT130

OVERVIEW

53' Truck Load
60 units on pallets

1 Bushman Tank Configuration

BSLT - SlimLine Tank

2 Capacity

130 U.S. Gallons (110 Imperial Gallons, 500 Liters)

3 Color

C0 - Black
C3 - Forest Green
C4 - Mocha Brown
C5 - Brick Red

4 Package

P1 - Basic Tank System, Package 1
P2 - Premier System, Package 2
P3 - Signature System, Package 3E

COLORS



- Actual colors may vary from the example shown above.

CONTACT

Corporate Headquarters
26040 Ynez Road, P.O. Box 893051
Temecula, California 92589-3051
866.920.8265 (p)
951.296.6123 (f)
www.bushmanusa.com

Canada
6185 Tomken Road, Unit 3-5
Mississauga, Ontario L5T1X3
800.387.8332 (p)
905.565.8282 (f)

Rev.1 51611

Low Impact Development (LID)
Post Construction Stormwater Mitigation
Best Management Practices (BMPs)



STORMWATER BMP(s) VERIFICATION

Upon installation of the approved stormwater BMPs, a Stormwater Observation Report (SOR) Form shall be submitted to Department of Public Works, Bureau of Sanitation, 201 N. Figueroa, 3rd floor, station 18. The SOR Form must be with filed and approved by the Bureau of Sanitation prior to the issuance of a Certificate of Occupancy.

Project Address: 23740 W KILLION ST, WOODLAND HILLS, CA 91367

Item #	Stormwater BMP	Description (Units, total)	Reference Sheet(s)* (Sheet #)
1	Rain Tank(s) – 55 to 130 gal each		
2	Rain Tank(s) – > 130 gal min	(4)265 GAL	A1,A1.3,A5,A6,A7
3	Shade Tree – min 15 gal		
4	Flow thru Planter(s)		
5	Permeable pavers / Porous concrete (min 10% open space)	☒ Incidental: 989 total SF ☐ Infiltration: total SF	A1, A1.3,A5,A6,A7
6	Rain Garden	☐ # - Lined: total SF ☐ # - Unlined: total SF	
7	Dry Well		
8	SUMP Pump (modification was not required)		

ALL OTHER DEVELOPMENT
(Residential: 5 ≥ units, 10,000 ≥ SF, within a ESA and ≥2,500SF)

Item #	Stormwater BMP	Description (Units, total)	Reference Sheet(s)* (Sheet #)
1	Infiltration Basin / Trench		
2	Dry Well		
3	Permeable pavers / Porous concrete (min 10% open space)	☐ Incidental: total SF ☐ Infiltration: total SF	
4	Rain Tank(s) – 530 gal min		
5	Cistern	☐ Above Grade ☐ Below Grade	
6	Flow thru Planter(s)		
7	Biofiltration	☐ # - Lined: total SF ☐ # - Unlined: total SF	
8	Vegetative Swale / Filter Strip		
9	Catch Basin Filter(s)		
10	Trench Drain Filter(s)		
11	Down Spout Filter(s)		
12	SUMP Pump (modification was not required)		

* At a minimum: Site Plan, Architectural Elevations, Roof Plan, Civil Sheets and Detail

REVISIONS:		
#	DATE:	SUMMARY:

A & W PLANS

P.O. BOX 18141
ENCINO, CA 91416
818.916.2954
william@aw-plans.com
www.aw-plans.com



DESIGNER:

PROPOSED ADDITION & REMODEL

DESCRIPTION:

HHFB INVESTMENTS, LLC

OWNER:

23740 W KILLION ST, WOODLAND HILLS, CA 91367
818.451.9318

NOTE:

RAIN TANKS MUST BE OPAQUE AND DARK IN COLOR TO PREVENT UV LIGHT PENETRATION AND DISCOURAGE ALGAE GROWTH



STORMWATER MITIGATION
LOW IMPACT DEVELOPMENT (LID)
APPROVED WITH CONDITIONS



This set of plans and specifications must be at the jobsite during construction

Stormwater Observation Report (SOR) is required prior to issuance of Certificate of Occupancy or final sign off.

Total Pages 5

Digitally Signed By: Melineh A Date: 04/19/2024
Department of Public Works - Bureau of Sanitation
Watershed Protection Division (C.S.)



City of Los Angeles, Department of Building & Safety
APPROVED PLANS



- This set of plans MUST be at the job site during construction.
- It is unlawful to alter, change, or deviate from these plans.
- The stamping of this plan SHALL NOT constitute approval of violation of any provisions of any Ordinance or Law.
- SEPARATE permits are required for BUILDING, ELECTRICAL, PLUMBING, FIRE SPRINKLERS, ELEVATOR, HVAC, unless this permit was issued as a combination permit for a One or Two Family Dwelling pursuant to LAMC Section 91.0107.2.2 and the work by that trade does not require Plan Check. This approval is only for the items indicated on the permit work description. Other items shown on the plans are NOT included in this approval.

By: MIROOSH KHACHATOORIAN Date: 05/03/2024

Application No./Permit No.: 23014-20000-04561

- This set of plans MUST be at the job site during construction.
- It is unlawful to alter, change, or deviate from these plans.
- The stamping of this plan SHALL NOT constitute approval of violation of any provisions of any Ordinance or Law.
- SEPARATE permits are required for BUILDING, ELECTRICAL, PLUMBING, FIRE SPRINKLERS, ELEVATOR, HVAC, unless this permit was issued as a combination permit for a One or Two Family Dwelling pursuant to LAMC Section 91.0107.2.2 and the work by that trade does not require Plan Check. This approval is only for the items indicated on the permit work description. Other items shown on the plans are NOT included in this approval.

DRAWN BY: J.W.R.A.

DATE: 03.22.2024

PROJECT NO:

SHEET NO:

A1.3

RAIN TANK SPECIFICATIONS

3

CERTIFICATE OF COMPLIANCE - RESIDENTIAL PERFORMANCE COMPLIANCE METHOD				CF1R-PRF-01E	
Project Name: Residential Building				Calculation Date/Time: 2023-12-26T22:47:30-08:00	
Calculation Description: Title 24 Analysis				Input File Name: 23740_KILLION_ADDITION.rbd22x	
GENERAL INFORMATION					
01	Project Name	Residential Building			
02	Run Title	Title 24 Analysis			
03	Project Location	23740 W. KILLION			
04	City	WOODLAND HILLS	05	Standards Version	2022
06	Zip code	91367	07	Software Version	Enpro 9.2
08	Climate Zone	9	09	Front Orientation (deg/ Cardinal)	325
10	Building Type	Single family	11	Number of Dwelling Units	1
12	Project Scope	Addition and/or Alteration	13	Number of Bedrooms	4
14	Addition Cond. Floor Area (ft²)	812	15	Number of Stories	1
16	Existing Cond. Floor Area (ft²)	2196	17	Fenestration Average U-factor	0.3
18	Total Cond. Floor Area (ft²)	3008	19	Glazing Percentage (%)	28.34%
20	ADU Bedroom Count	n/a	21	ADU Conditioned Floor Area	n/a
22	Fuel Type	Natural gas	23	No Dwelling Unit:	No
COMPLIANCE RESULTS					
01	Building Complies with Computer Performance				
02	This building incorporates features that require field testing and/or verification by a certified HERS rater under the supervision of a CEC-approved HERS provider.				
03	This building incorporates one or more Special Features shown below				

Registration Number: 423-P010231119A-000-000-0000000-0000

NOTICE: This document has been generated by California Home Energy Efficiency Rating Services (CHEERS) using information uploaded by third parties not affiliated with or related to CHEERS. Therefore, CHEERS is not responsible for, and cannot guarantee, the accuracy or completeness of the information contained in this document.

CA Building Energy Efficiency Standards - 2022 Residential Compliance

Registration Date/Time: 12/26/2023 22:52

Report Version: 2022.0.000

Schema Version: rev 20220901

HERS Provider: CHEERS

HERS Provider: CHEERS is not responsible for, and cannot guarantee, the accuracy or completeness of the information contained in this document.

Report Generated: 2023-12-26 22:48:14

CERTIFICATE OF COMPLIANCE - RESIDENTIAL PERFORMANCE COMPLIANCE METHOD

Project Name: Residential Building

Calculation Description: Title 24 Analysis

Calculation Date/Time: 2023-12-26T22:47:30-08:00

Input File Name: 23740_KILLION_ADDITION.rbd22x

CF1R-PRF-01E

(Page 3 of 14)

ENERGY USE INTENSITY				
	Standard Design (kBtu/ft ² - yr)	Proposed Design (kBtu/ft ² - yr)	Compliance Margin (kBtu/ft ² - yr)	Margin Percentage
Gross EUI ¹	14.24	12.83	1.41	9.9
Net EUI ²	14.24	12.83	1.41	9.9

Notes

- Gross EUI is Energy Use Total (not including PV) / Total Building Area.
- Net EUI is Energy Use Total (including PV) / Total Building Area.

REQUIRED SPECIAL FEATURES	
The following are features that must be installed as condition for meeting the modeled energy performance for this computer analysis.	
Non-standard duct location (any location other than attic)	

HERS FEATURE SUMMARY	
The following is a summary of the features that must be field-verified by a certified HERS Rater as a condition for meeting the modeled energy performance for this computer analysis. Additional detail is provided in the building tables below. Registered CF2Rs and CF3Rs are required to be completed in the HERS Registry	
- Kitchen range hood - Minimum Airflow - Refrigerant Charge verification required if a refrigerant containing component is altered - Fan Efficacy Watts/CFM - Duct leakage testing - Ducts located entirely in conditioned space confirmed by duct leakage testing	

BUILDING - FEATURES INFORMATION						
01	02	03	04	05	06	07
Project Name	Conditioned Floor Area (ft ²)	Number of Dwelling Units	Number of Bedrooms	Number of Zones	Number of Ventilation Cooling Systems	Number of Water Heating Systems
Residential Building	3008	1	4	3	0	1

Registration Number: 423-P01023119A-000-000-0000000-0000

NOTICE: This document has been generated by California Home Energy Efficiency Rating Services (CHEERS) using information uploaded by third parties not affiliated with or related to CHEERS. Therefore, CHEERS is not responsible for, and cannot guarantee, the accuracy or completeness of the information contained in this document.

CA Building Energy Efficiency Standards - 2022 Residential Compliance

Registration Date/Time: 12/26/2023 22:52

Report Version: 2022.0.000

Schema Version: rev 20220901

HERS Provider: CHEERS

Report Generated: 2023-12-26 22:48:14

CERTIFICATE OF COMPLIANCE - RESIDENTIAL PERFORMANCE COMPLIANCE METHOD CF1R-PRF-01E													
Project Name: Residential Building Calculation Date/Time: 2023-12-26T22:47:30-08:00													
Calculation Description: Title 24 Analysis Input File Name: 23740_KILLION_ADDITION.rbd22x													
OPAQUE SURFACES													
01	02	03	04	05	06	07	08	09	10	11			
Name	Zone	Construction	Azimuth	Orientation	Gross Area (ft ²)	Window and Door Area (ft ²)	Tilt (deg)	Wall Exceptions	Status	Verified Existing Condition			
Int LT Wall	Existing SFD Zone>>Garage	R-15 Wall1	n/a	n/a	216	24	n/a		Existing	No			
Interior FT Surface	Bedroom 02 Zone>>Garage	R-15 Wall1	n/a	n/a	171	0	n/a		New	n/a			
Interior Surface	Bedroom 02 Zone>>Existing SFD Zone	R-15 Wall1	n/a	n/a	123.75	0	n/a		New	n/a			
Int FT Wall	PRIMARY BED-ADD Zone>>Existing SFD Zone	R-15 Wall1	n/a	n/a	164.7	0	n/a		New	n/a			
Roof 4	Garage	R-0 Roof Attic	n/a	n/a	456	n/a	n/a		Existing	No			
Front Wall 2	Garage	R-0 Wall	325	Front	171	112	90	none	Existing	No			
Left Wall 4	Garage	R-0 Wall	55	Left	180	0	90	none	Existing	No			
OPAQUE SURFACES - CATHEDRAL CEILINGS													
01	02	03	04	05	06	07	08	09	10	11	12	13	14
Name	Zone	Construction	Azimuth	Orientation	Area (ft ²)	Skylight Area (ft ²)	Roof Rise (x in 12)	Roof Reflectance	Roof Emittance	Cool Roof	Status	Verified Existing Condition	Existing Construction
Roof	Existing SFD Zone	R-38 Roof No Attic	80	n/a	2196	61.08	2	0.1	0.85	No	Altered	No	
Roof 2	Bedroom 02 Zone	R-38 Roof No Attic	80	n/a	653	4.66	0.25	0.1	0.85	No	New	n/a	
Roof 3	PRIMARY BED-ADD Zone	R-38 Roof No Attic	150	n/a	157.38	0	0.25	0.1	0.85	No	New	n/a	

Registration Number: 423-P01023119A-000-000-0000000-0000

NOTICE: This document has been generated by California Home Energy Efficiency Rating Services (CHEERS) using information uploaded by third parties not affiliated with or related to CHEERS. Therefore, CHEERS is not responsible for, and cannot guarantee, the accuracy or completeness of the information contained in this document.

CA Building Energy Efficiency Standards - 2022 Residential Compliance

Registration Date/Time: 12/26/2023 22:52

HERS Provider: CHEERS

Report Version: 2022.0.000

Schema Version: rev 20220901

Report Generated: 2023-12-26 22:48:14

CERTIFICATE OF COMPLIANCE - RESIDENTIAL PERFORMANCE COMPLIANCE METHOD Project Name: Residential Building Calculation Description: Title 24 Analysis				CF1R-PRF-01E Calculation Date/Time: 2023-12-26T22:47:30-08:00 Input File Name: 23740_KILLION_ADDITION.rbd22x			(Page 2 of 14)
ENERGY USE SUMMARY							
Energy Use	Standard Design Source Energy (EDR1) (kbtu/ft ² -yr)	Standard Design TDV Energy (EDR2) (kTDV/ft ² -yr)	Proposed Design Source Energy (EDR1) (kbtu/ft ² -yr)	Proposed Design TDV Energy (EDR2) (kTDV/ft ² -yr)	Compliance Margin (EDR1)	Compliance Margin (EDR2)	
Space Heating	0	16.01	0	7.99	0	8.02	
Space Cooling	0	22.34	0	24.94	0	-2.6	
IAQ Ventilation	0	0	0	0	0	0	
Water Heating	0	14.27	0	14.41	0	-0.14	
Self Utilization/Flexibility Credit							
Efficiency Compliance Total	0	52.62	0	47.34	0	5.28	
Photovoltaics		0		0			
Battery				0			
Flexibility							
Indoor Lighting	0	6.53	0	6.53			
Appl. & Cooking	0	11.5	0	11.5			
Plug Loads	0	21.66	0	21.66			
Outdoor Lighting	0	1.6	0	1.6			
TOTAL COMPLIANCE	0	93.91	0	88.63			

CERTIFICATE OF COMPLIANCE - RESIDENTIAL PERFORMANCE COMPLIANCE METHOD

Project Name: Residential Building

Calculation Description: Title 24 Analysis

CF1R-PRF-01E

(Page 4 of 14)

Calculation Date/Time: 2023-12-26T22:47:30-08:00

Input File Name: 23740_KILLION_ADDITION.rid22x

ZONE INFORMATION						
01	02	03	04	05	06	07
Zone Name	Zone Type	HVAC System Name	Zone Floor Area (ft ²)	Avg. Ceiling Height	Water Heating System 1	Status
Existing SFD Zone	Conditioned	HVAC System1	2196	9	DHW Sys 1	Existing Unchanged
Bedroom 02 Zone	Conditioned	HVAC System1	653	9	DHW Sys 1	New
PRIMARY BED-ADD Zone	Conditioned	HVAC System1	159	9	DHW Sys 1	New

OPAQUE SURFACES										
01	02	03	04	05	06	07	08	09	10	11
Name	Zone	Construction	Azimuth	Orientation	Gross Area (ft ²)	Window and Door Area (ft2)	Tilt (deg)	Wall Exceptions	Status	Verified Existing Condition
Front Wall	Existing SFD Zone	R-15 Wall	325	Front	517.5	170.6	90	none	Existing	No
Left Wall	Existing SFD Zone	R-15 Wall	55	Left	49.5	0	90	none	Existing	No
Rear Wall	Existing SFD Zone	R-15 Wall	145	Back	517.5	0	90	none	Existing	No
Right Wall	Existing SFD Zone	R-15 Wall	235	Right	389.7	90	90	none	Existing	No
Left Wall 2	Bedroom 02 Zone	R-15 Wall	55	Left	235.44	28.14	90	Extension	New	n/a
Rear Wall 2	Bedroom 02 Zone	R-15 Wall	145	Back	608.28	465.34	90	Extension	New	n/a
Right Wall 2	Bedroom 02 Zone	R-15 Wall	235	Right	109	0	90	Extension	New	n/a
Left Wall 3	PRIMARY BED-ADD Zone	R-15 Wall	55	Left	77.4	0	90	Extension	New	n/a
Rear Wall 3	PRIMARY BED-ADD Zone	R-15 Wall	145	Back	164.7	50.64	90	Extension	New	n/a
Right Wall 3	PRIMARY BED-ADD Zone	R-15 Wall	235	Right	77.4	10	90	Extension	New	n/a

Registration Number: 423-P01023119A-000-000-0000000-0000

NOTICE: This document has been generated by California Home Energy Efficiency Rating Services (CHEERS) using information uploaded by third parties not affiliated with or related to CHEERS. Therefore, CHEERS is not responsible for, and cannot guarantee, the accuracy or completeness of the information contained in this document.

CA Building Energy Efficiency Standards - 2022 Residential Compliance

Registration Date/Time: 12/28/2023 22:52

HERS Provider: CHEERS

Registration information uploaded by third parties not affiliated with or related to CHEERS. Therefore, CHEERS is not responsible for, and cannot guarantee, the accuracy or completeness of the information contained in this document.

Report Version: 2022.0-000

Schema Version: rev 20220901

Report Generated: 2023-12-26 22:48:14

based on the permit project description. Other items were reviewed as part of the review.

CERTIFICATE OF COMPLIANCE - RESIDENTIAL PERFORMANCE COMPLIANCE METHOD

CFR1P-RF-01E
Project Name: Residential Building Calculation Date/Time: 2023-12-26T22:47:30+08:00
Calculation Description: Title 24 Analysis Input File Name: 23740_KILLION_ADDITION.rlb22x (Page 6 of 14)

ATTIC										
01	02	03	04	05	06	07	08	09	10	
Name	Construction	Type	Roof Rise (x in 12)	Roof Reflectance	Roof Emittance	Radiant Barrier	Cool Roof	Status	Verified Existing Condition	
Attic_Garage__	Attic Garage Roof Cons	Ventilated	0	0.1	0.85	No	No	Existing	No	

FENESTRATION / GLAZING															
01	02	03	04	05	06	07	08	09	10	11	12	13	14	15	16
Name	Type	Surface	Orientatio n	Azimuth	Width (ft)	Height (ft)	Mult.	Area (ft²)	U-factor	U-factor Source	SHGC	SHGC Source	Exterior Shading	Status	Verified Existing Condition
113.A	Window	Front Wall	Front	325			1	16.6 4	0.3	NFRC	0.23	NFRC	Bug Screen	New	NA
113.B	Window	Front Wall	Front	325			1	16.6 4	0.3	NFRC	0.23	NFRC	Bug Screen	New	NA
115.A	Window	Front Wall	Front	325			1	6	0.3	NFRC	0.23	NFRC	Bug Screen	New	NA
114.B	Window	Front Wall	Front	325			1	17.3 2	0.3	NFRC	0.23	NFRC	Bug Screen	New	NA
101.B	Window	Front Wall	Front	325			1	16	0.3	NFRC	0.23	NFRC	Bug Screen	New	NA
101.A	Window	Front Wall	Front	325			1	16	0.3	NFRC	0.23	NFRC	Bug Screen	New	NA
102.A	Window	Front Wall	Front	325			1	9	0.3	NFRC	0.23	NFRC	Bug Screen	New	NA
102.B	Window	Front Wall	Front	325			1	9	0.3	NFRC	0.23	NFRC	Bug Screen	New	NA
102.C	Window	Front Wall	Front	325			1	9	0.3	NFRC	0.23	NFRC	Bug Screen	New	NA
102.D	Window	Front Wall	Front	325			1	9	0.3	NFRC	0.23	NFRC	Bug Screen	Existing	No
102.E	Window	Front Wall	Front	325			1	9	0.3	NFRC	0.23	NFRC	Bug Screen	Existing	No
102.F	Window	Front Wall	Front	325			1	9	0.3	NFRC	0.23	NFRC	Bug Screen	Existing	No

Registration Number: 423-P01023119A-000-000-0000000-0000

NOTICE: This document has been generated by California Home Energy Efficiency Rating Services (CHERS) under license from the State of California Department of Industrial Relations pursuant to Senate Bill 600 (SB 600). The accuracy or completeness of the information contained in this document is guaranteed by CHERS. Therefore, CHERS is not responsible for any errors or omissions.

CA Building Energy Efficiency Standards – 2022 Residential Compliance

Registration Date/Time: 12/26/2023 22:52

SHERS Provider: CHEERS

Report Version: 2022.0.000

Schema Version: rev 20220901

HRS Project ID: 23740-KILLION-ADDN-PRJ-001

Input File Name: 23740_KILLION_ADDITION.rlb22x

Date Generated: 2023-12-26 22:48:14

City of Los Angeles, Department of Building & Safety

APPROVED PLANS

</



Ventilation and Indoor Air Quality:

Pool and Spa Systems and Equipment:

Lighting:

5/6/22

Solar Readiness:


Electric and Energy Storage Ready:

5/6/22



*Exceptions may apply.

5/6/22

 

Application No./Permit No.: 23014-20000-0456

- This set of plans **MUST** be at the job site during construction.
- It is unlawful to alter, change, or deviate from these plans.
- The stamping of this plan **SHALL** NOT constitute approval of violation of any provisions of any Ordinance or Law.
- **SEPARATE** permits are required for BUILDING, ELECTRICAL, PLUMBING, FIRE SPRINKLERS, HEATING, HVAC, unless this permit was issued as a combination permit for a One or Two Family Dwelling pursuant to LAHC Section 81.0107.2.2 and the work by that trade does not require Plan Check. This approval is only for the items included on the permit work description. Other items shown on the plans are NOT included in this approval.

DESIGNER:
A&W PLANS
P.O. BOX 18141
ENCINO, CA 91416

PROJECT DESCRIPTION: PROPOSED ADDITION & REMODEL


OWNER: 23740 KILLION ST, WOODLAND HILLS, CA
819.451.9318

CHECKED

DATE
12/26/2023


JOB NO.
23740-ADD

SHEET
T-24
OF

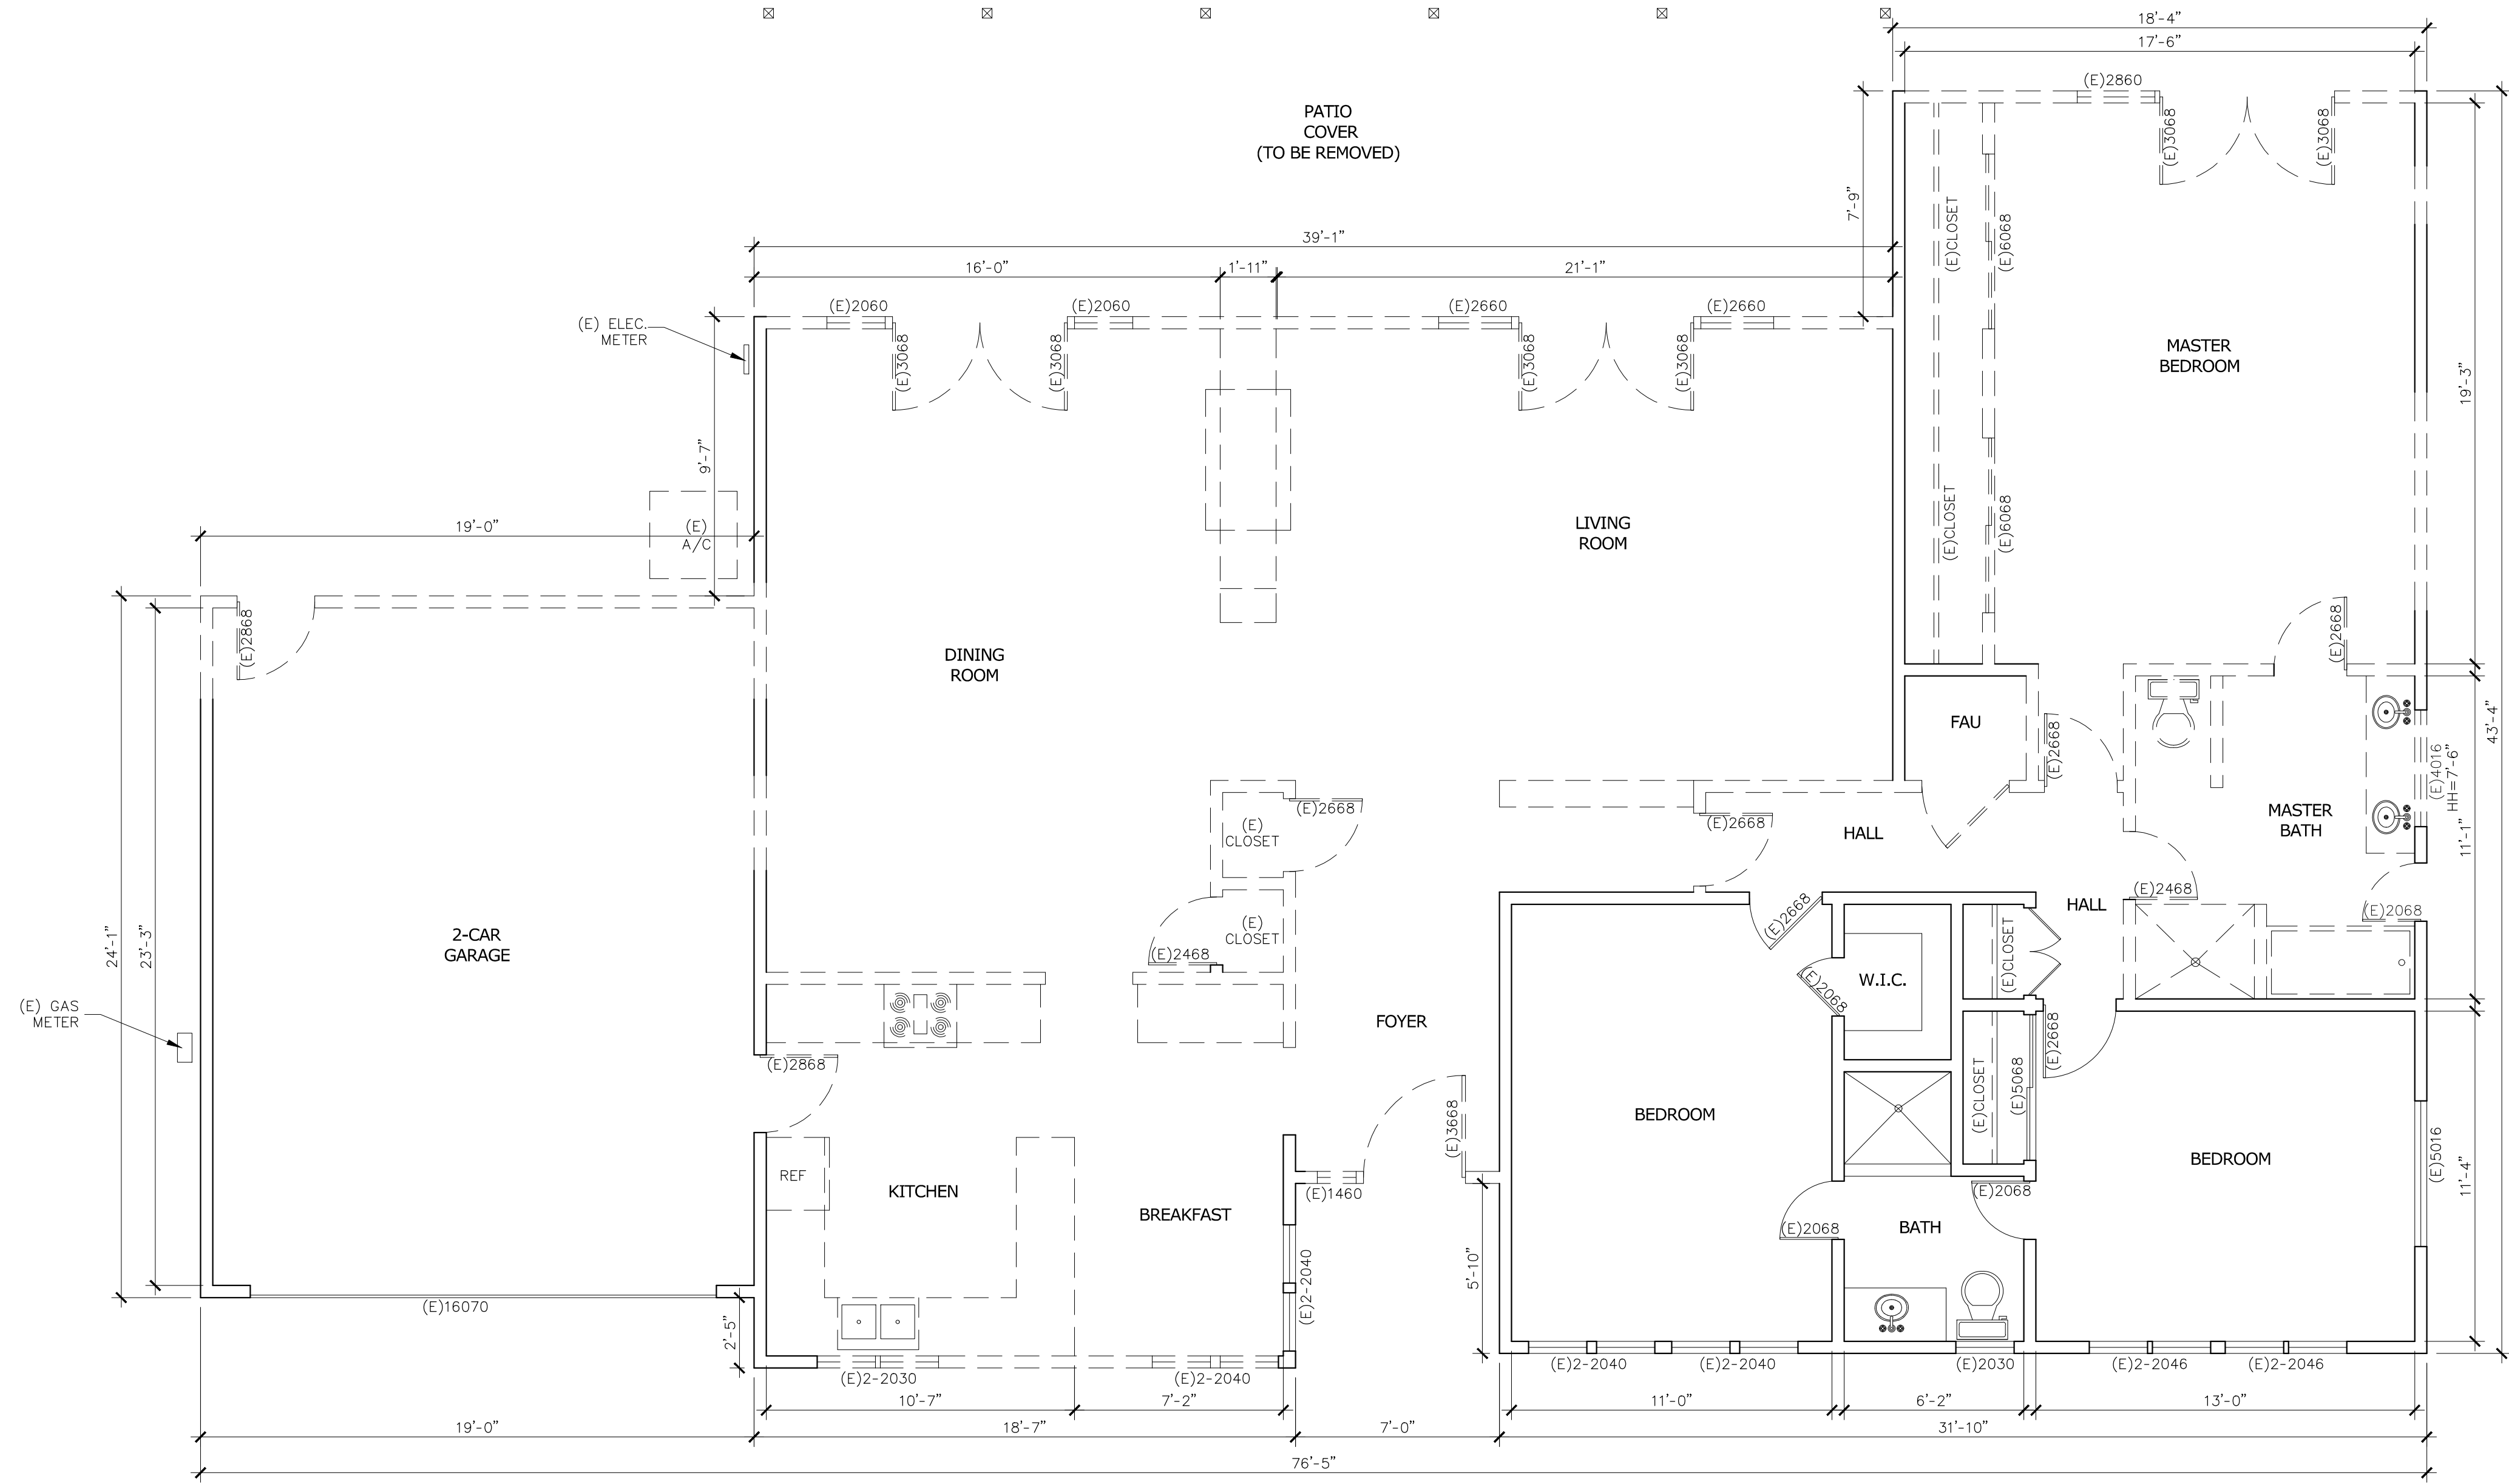

EXISTING FLOOR PLAN

SCALE : 1/4"=1'-0"

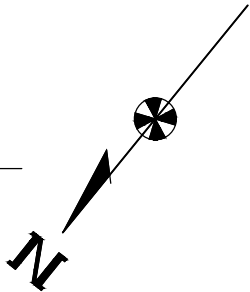

WALL LEGEND	
	EXISTING
	EXISTING TO DEMO
	PROPOSED

City of Los Angeles, Department of Building & Safety
APPROVED PLANS

- This set of plans are not approval for construction until the required permit fees are paid and the permit is issued.
- No inspection can be scheduled until the permit fees have been paid.

By: **MIROOSH KHACHATOORIAN** Date: **05/03/2024**

Application No./Permit No.: **23014-20000-04561**

- This set of plans **MUST** be at the job site during construction.
- It is unlawful to alter, change, or deviate from these plans.
- The stamping of this plan **SHALL NOT** constitute approval of violation of any provisions of any Ordinance or Law.
- SEPARATE** permits are required for BUILDING, ELECTRICAL, PLUMBING, FIRE SPRINKLERS, ELEVATOR, HVAC, unless this permit was issued as a combination permit for a One or Two Family Dwelling pursuant to LAMC Section 91.0107.2.2 and the work by that trade does not require Plan Check. This approval is only for the items indicated on the permit work description. Other items shown on the plans are NOT included in this approval.

REVISIONS:

#	DATE	SUMARY

DESIGNER:

A & W PLANS

P.O. BOX 18141
ENCINO, CA 91416
818.916.2954
william@aw-plans.com
www.aw-plans.com

PROPOSED ADDITION & REMODEL

DESCRIPTION:

OWNER:

HFHB INVESTMENTS, LLC
23740 W KILLION ST, WOODLAND HILLS, CA 91367
818.451.9318

DRAWN BY:

J.W.R.A.


DATE:

04.23.2024

PROJECT NO:


SHEET NO:

A2

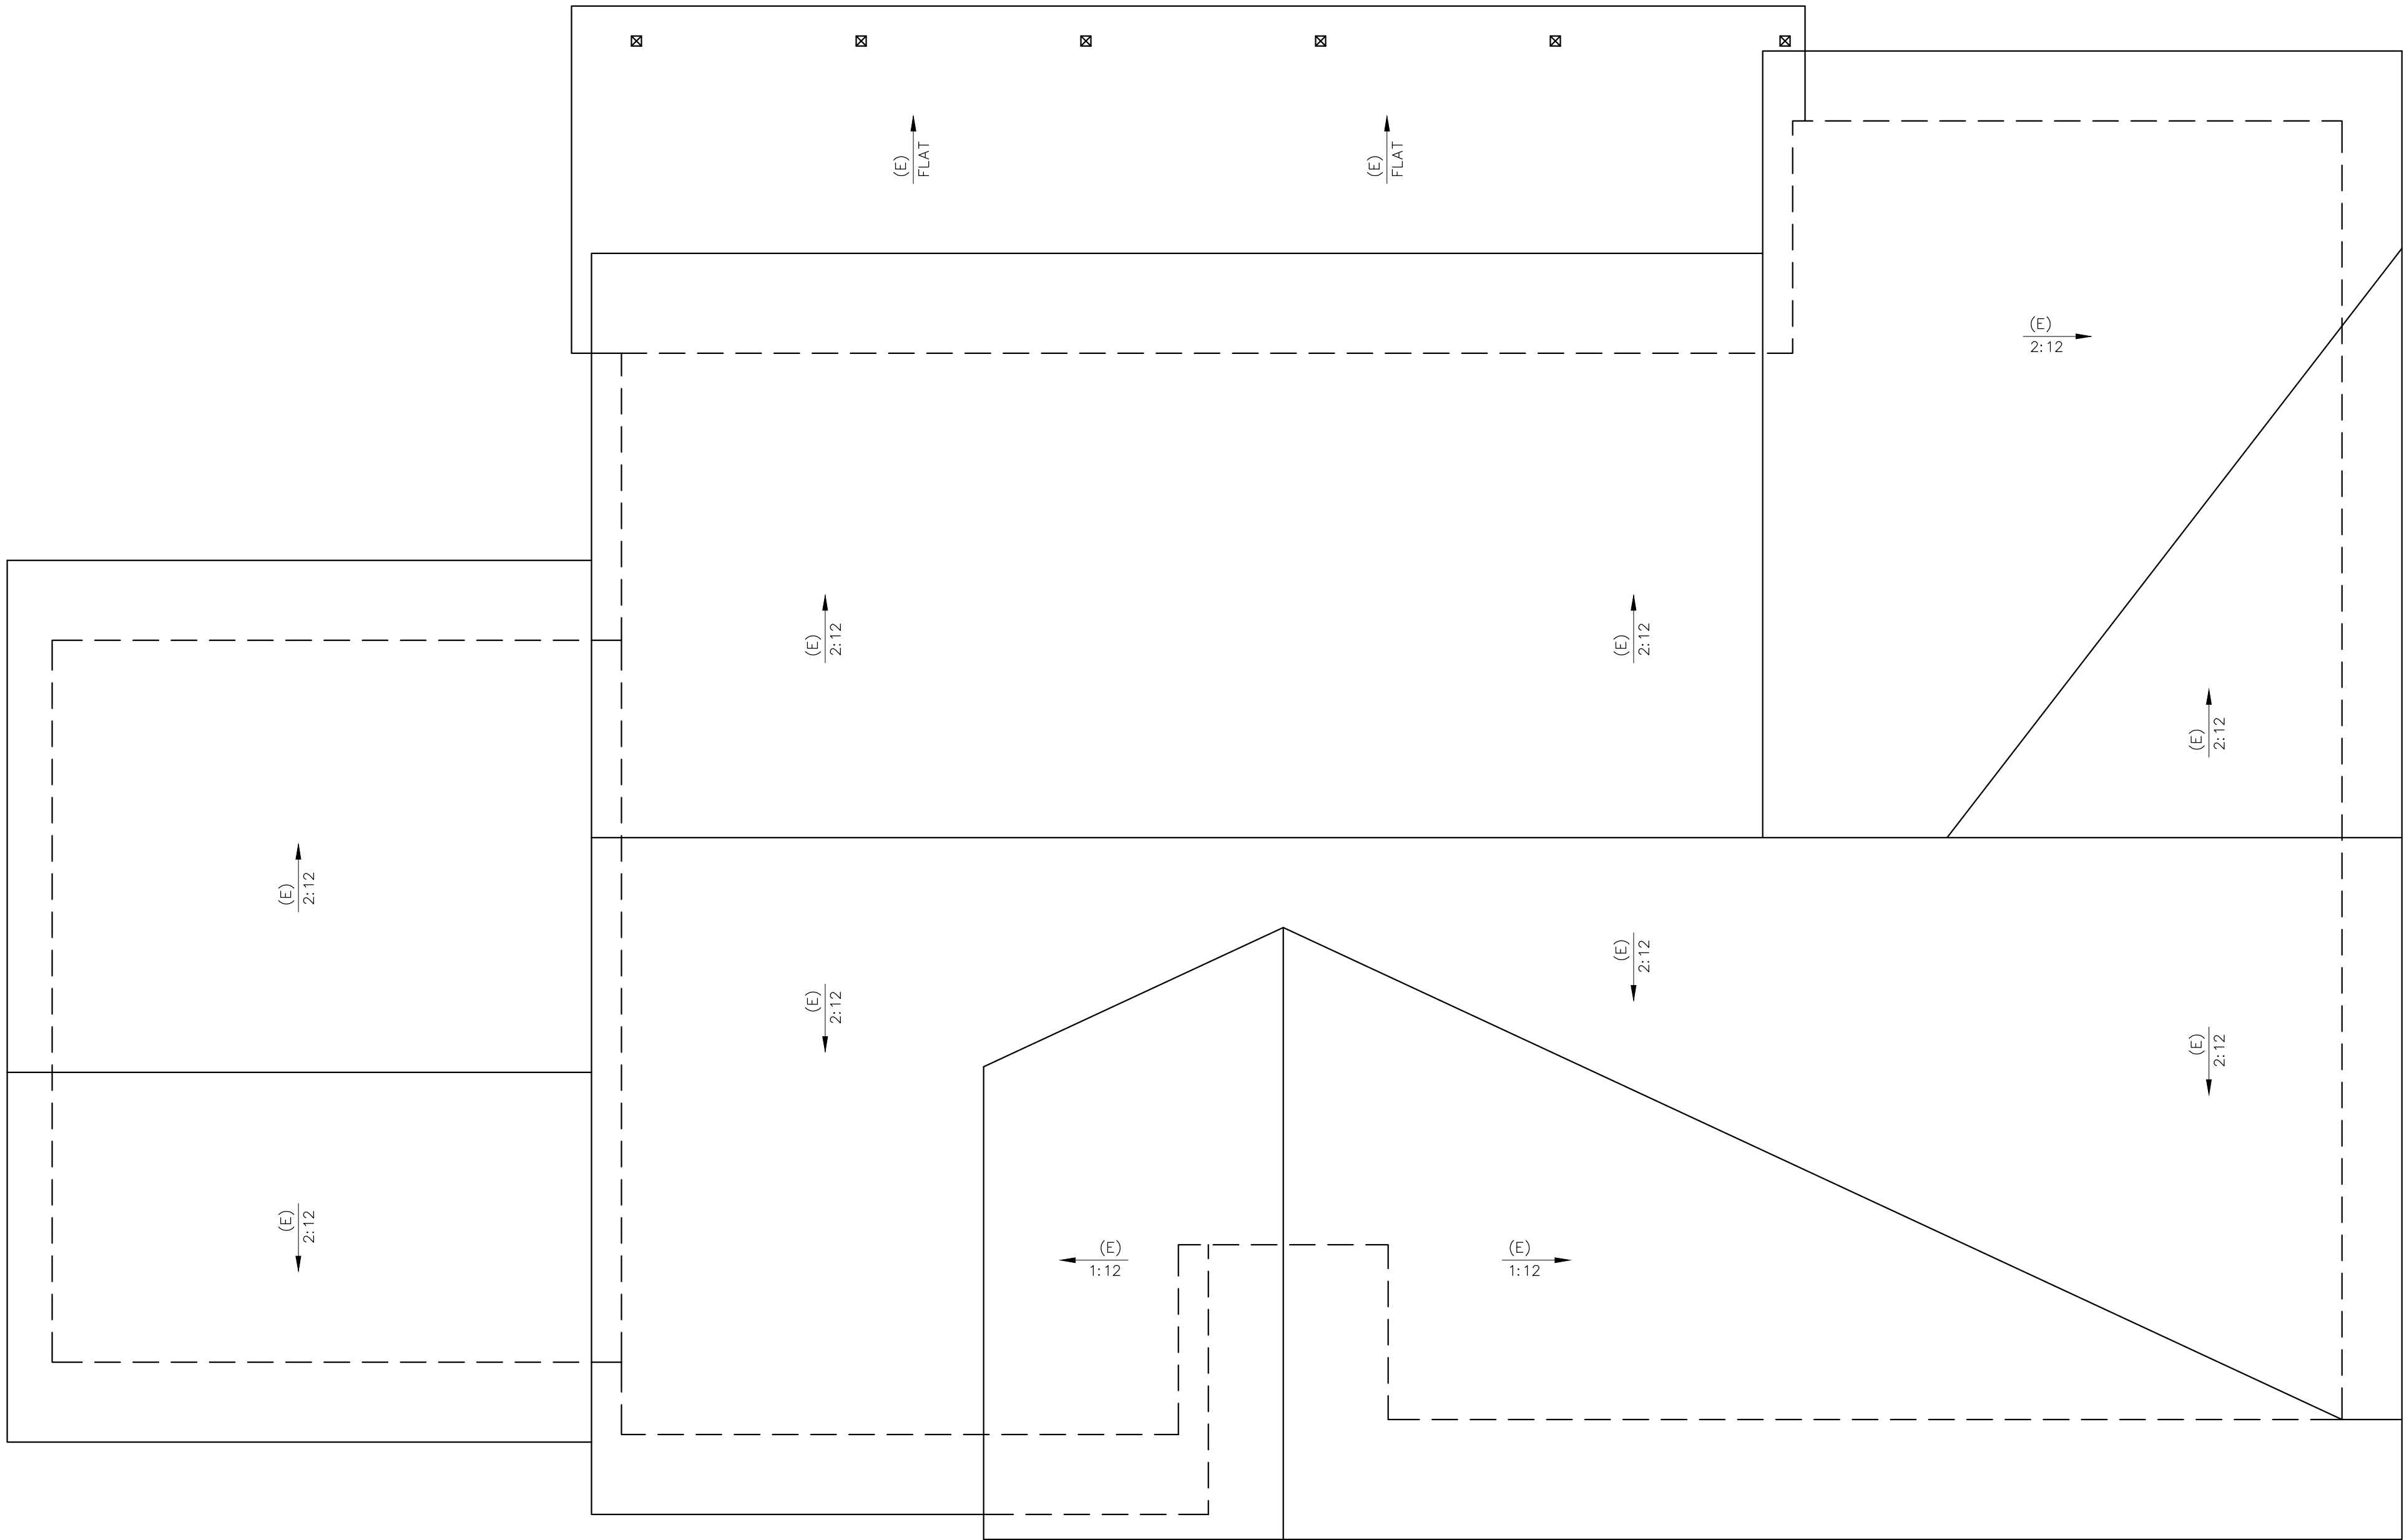

EXISTING ROOF PLAN


SCALE : 1/4"=1'-0"

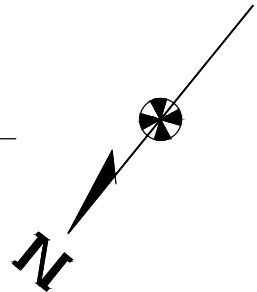

City of Los Angeles, Department of Building & Safety


APPROVED PLANS

NOTE:
SEE SHEET A7 FOR LOCATION AND SIZE OF STORMWATER BMPs

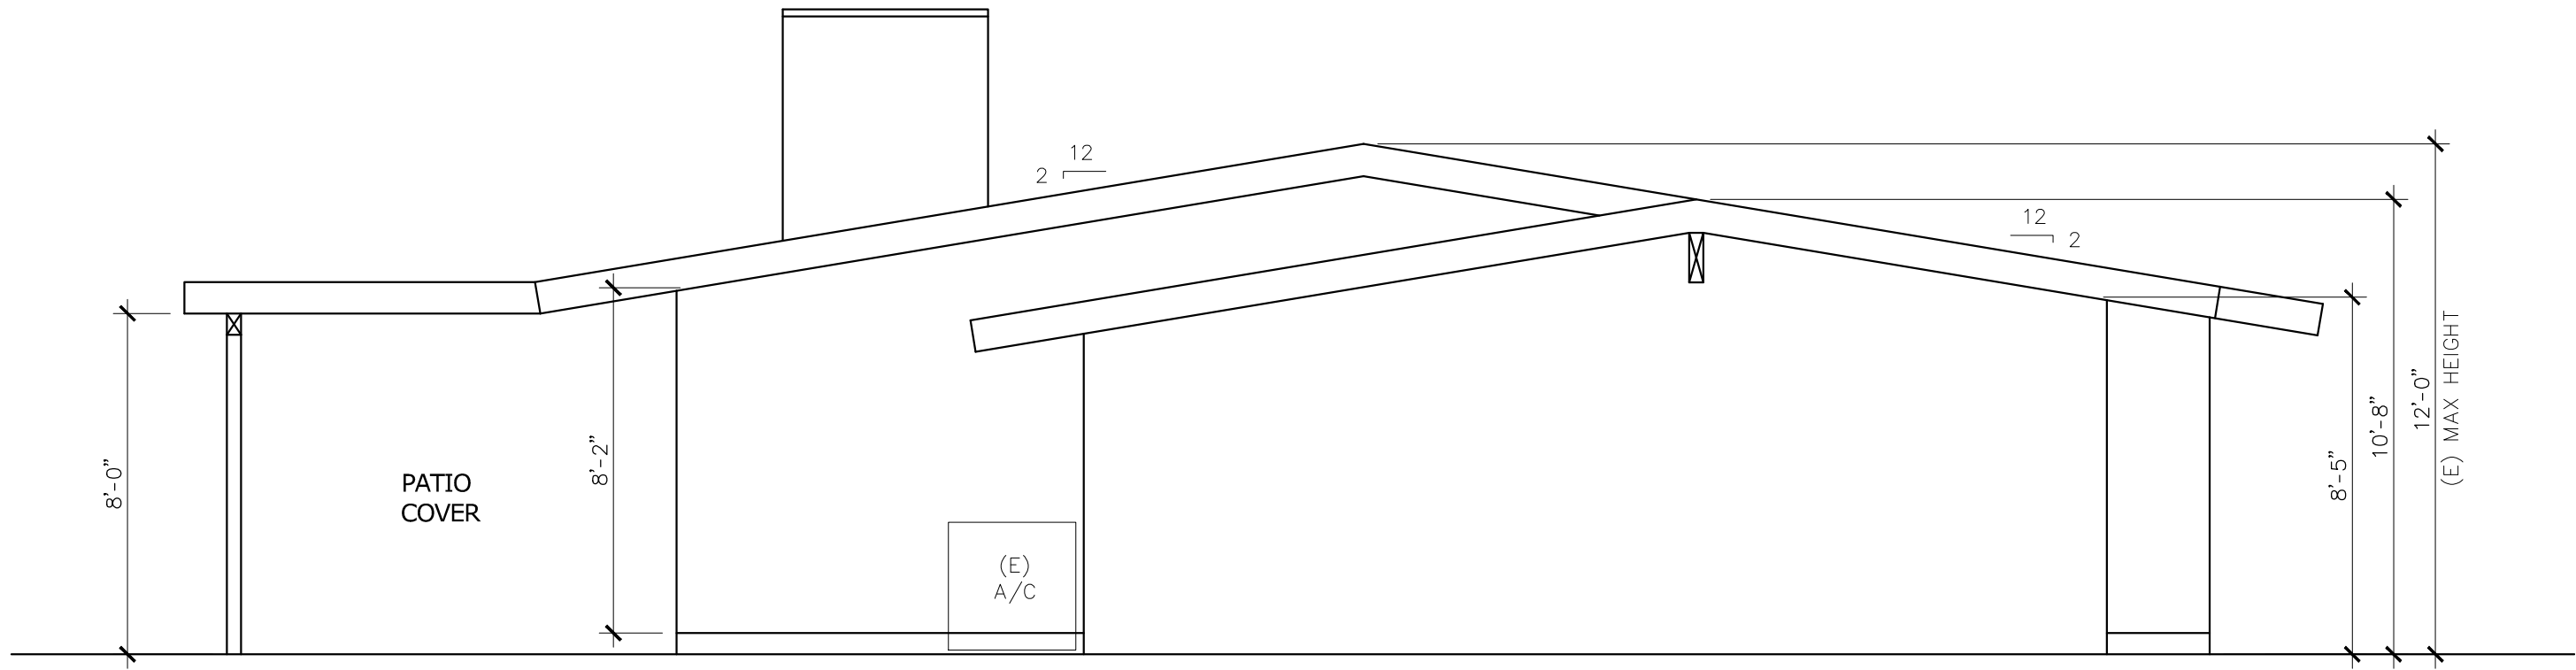


EXISTING EAST ELEVATION

SCALE : 1/4"=1'-0"

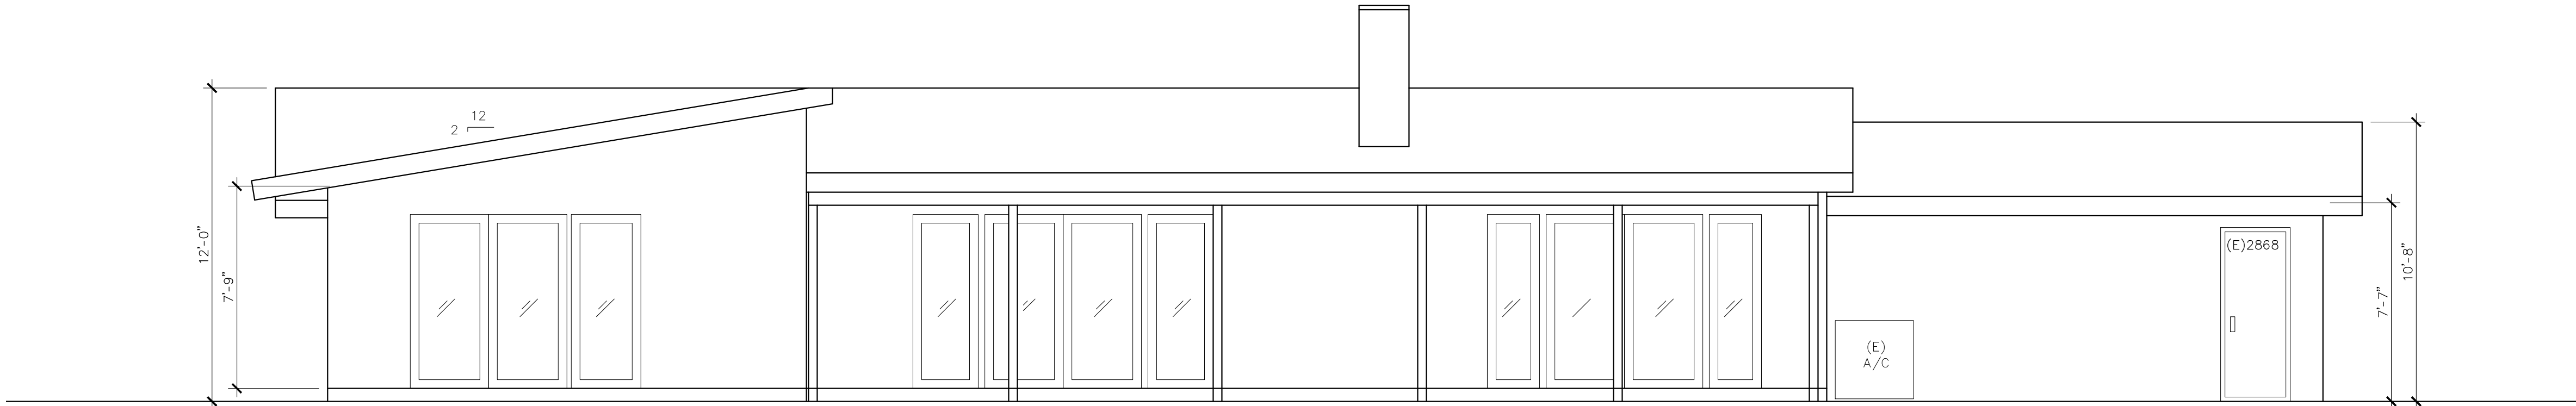


EXISTING SOUTH ELEVATION

SCALE : 1/4"=1'-0"

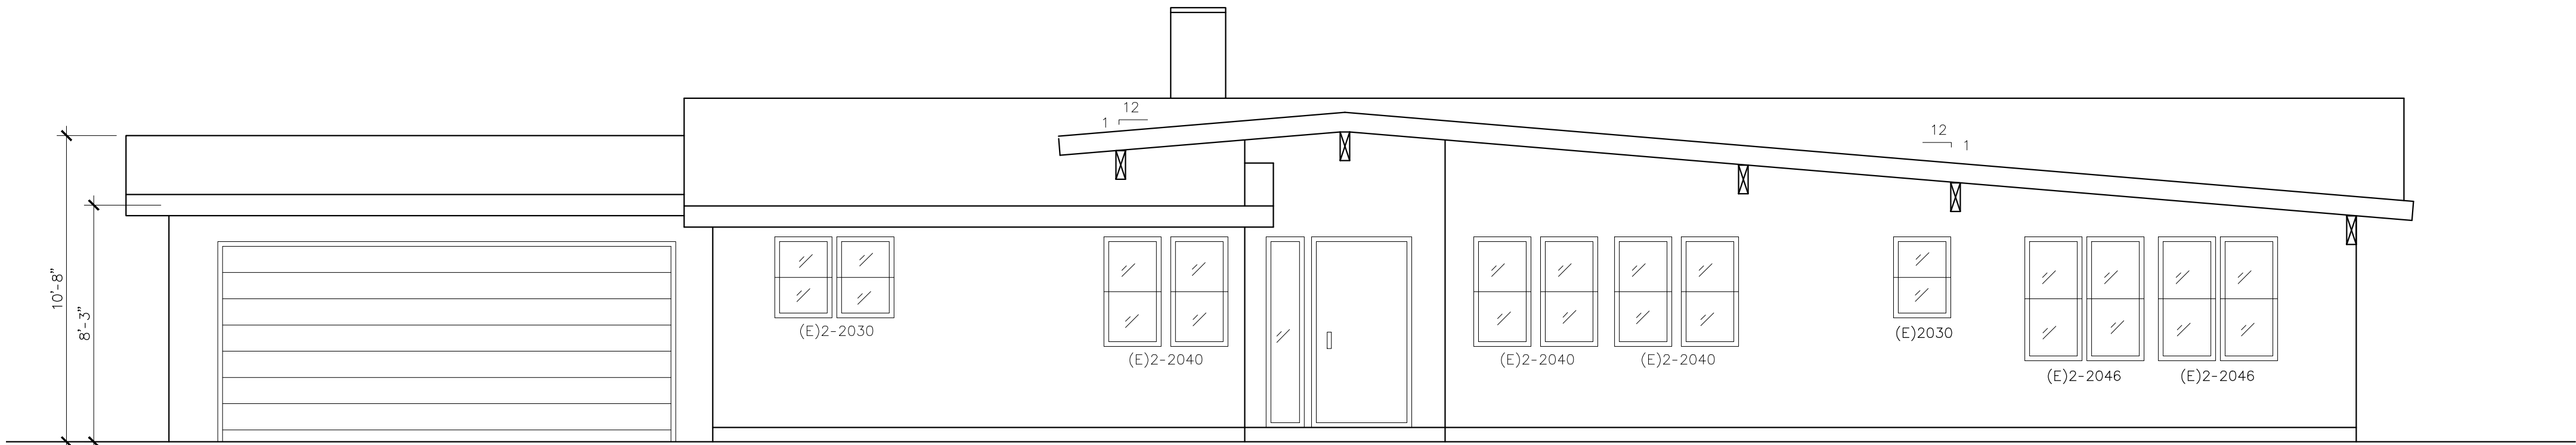

EXISTING NORTH ELEVATION

SCALE : 1/4"=1'-0"

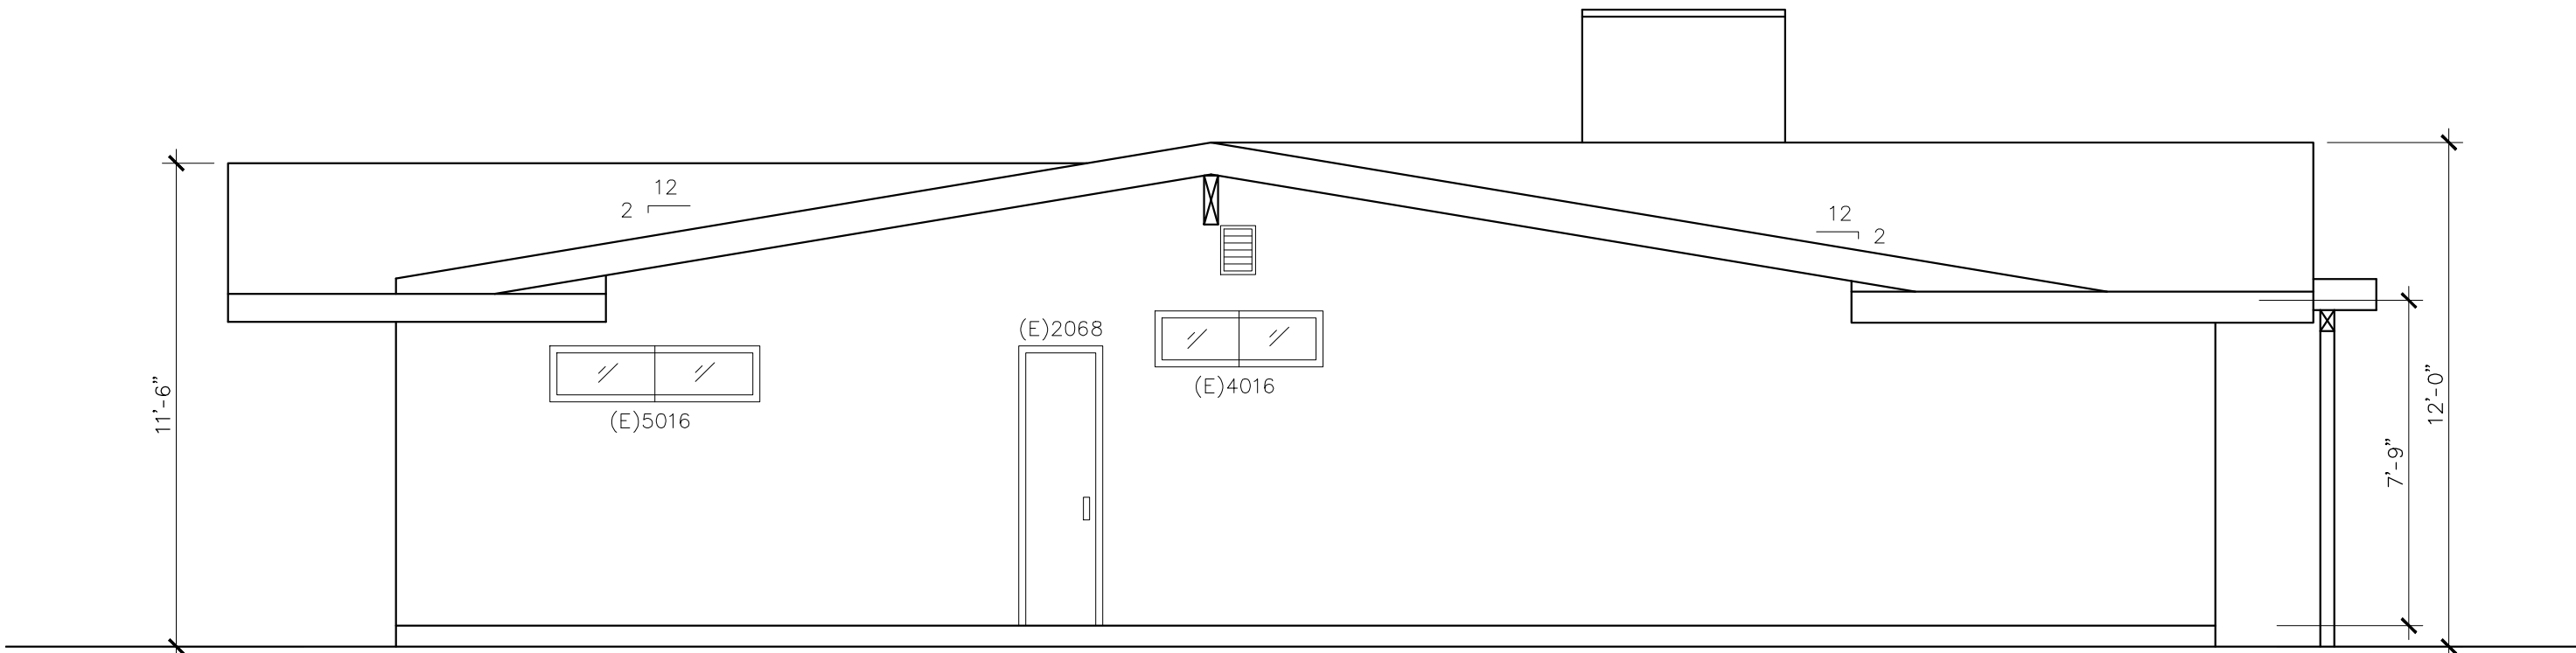

EXISTING WEST ELEVATION

SCALE : 1/4"=1'-0"

City of Los Angeles, Department of Building & Safety
APPROVED PLANS

• This set of plans are not approval for construction until the required permit fees are paid and the permit is issued.
• No inspection can be scheduled until the permit fees have been paid.

By: **MIROOSH KHACHATOORIAN** Date: **05/03/2024**

Application No./Permit No.: **23014-20000-04561**

• This set of plans **MUST** be at the job site during construction.
• It is unlawful to alter, change, or deviate from these plans.
• The stamping of this plan **SHALL NOT** constitute approval of violation of any provisions of any Ordinance or Law.
• **SEPARATE** permits are required for BUILDING, ELECTRICAL, PLUMBING, FIRE SPRINKLERS, ELEVATOR, HVAC, unless this permit was issued as a combination permit for a One or Two Family Dwelling pursuant to LAMC Section 91.0107.2.2 and the work by that trade does not require Plan Check. This approval is only for the items indicated on the permit work description. Other items shown on the plans are **NOT** included in this approval.



REVISIONS:		
#	DATE:	SUMARY:

A & W PLANS
P.O. BOX 18141
ENCINO, CA 91416
818.916.2954
william@aw-plans.com
www.aw-plans.com



DESIGNER:

PROPOSED ADDITION & REMODEL


DESCRIPTION:

OWNER: **HFHB INVESTMENTS, LLC**
23740 W KILLION ST, WOODLAND HILLS, CA 91367
818.451.9318

DRAWN BY: J.W.R.A.
DATE: 04.29.2024
PROJECT NO:

SHEET NO:

A4

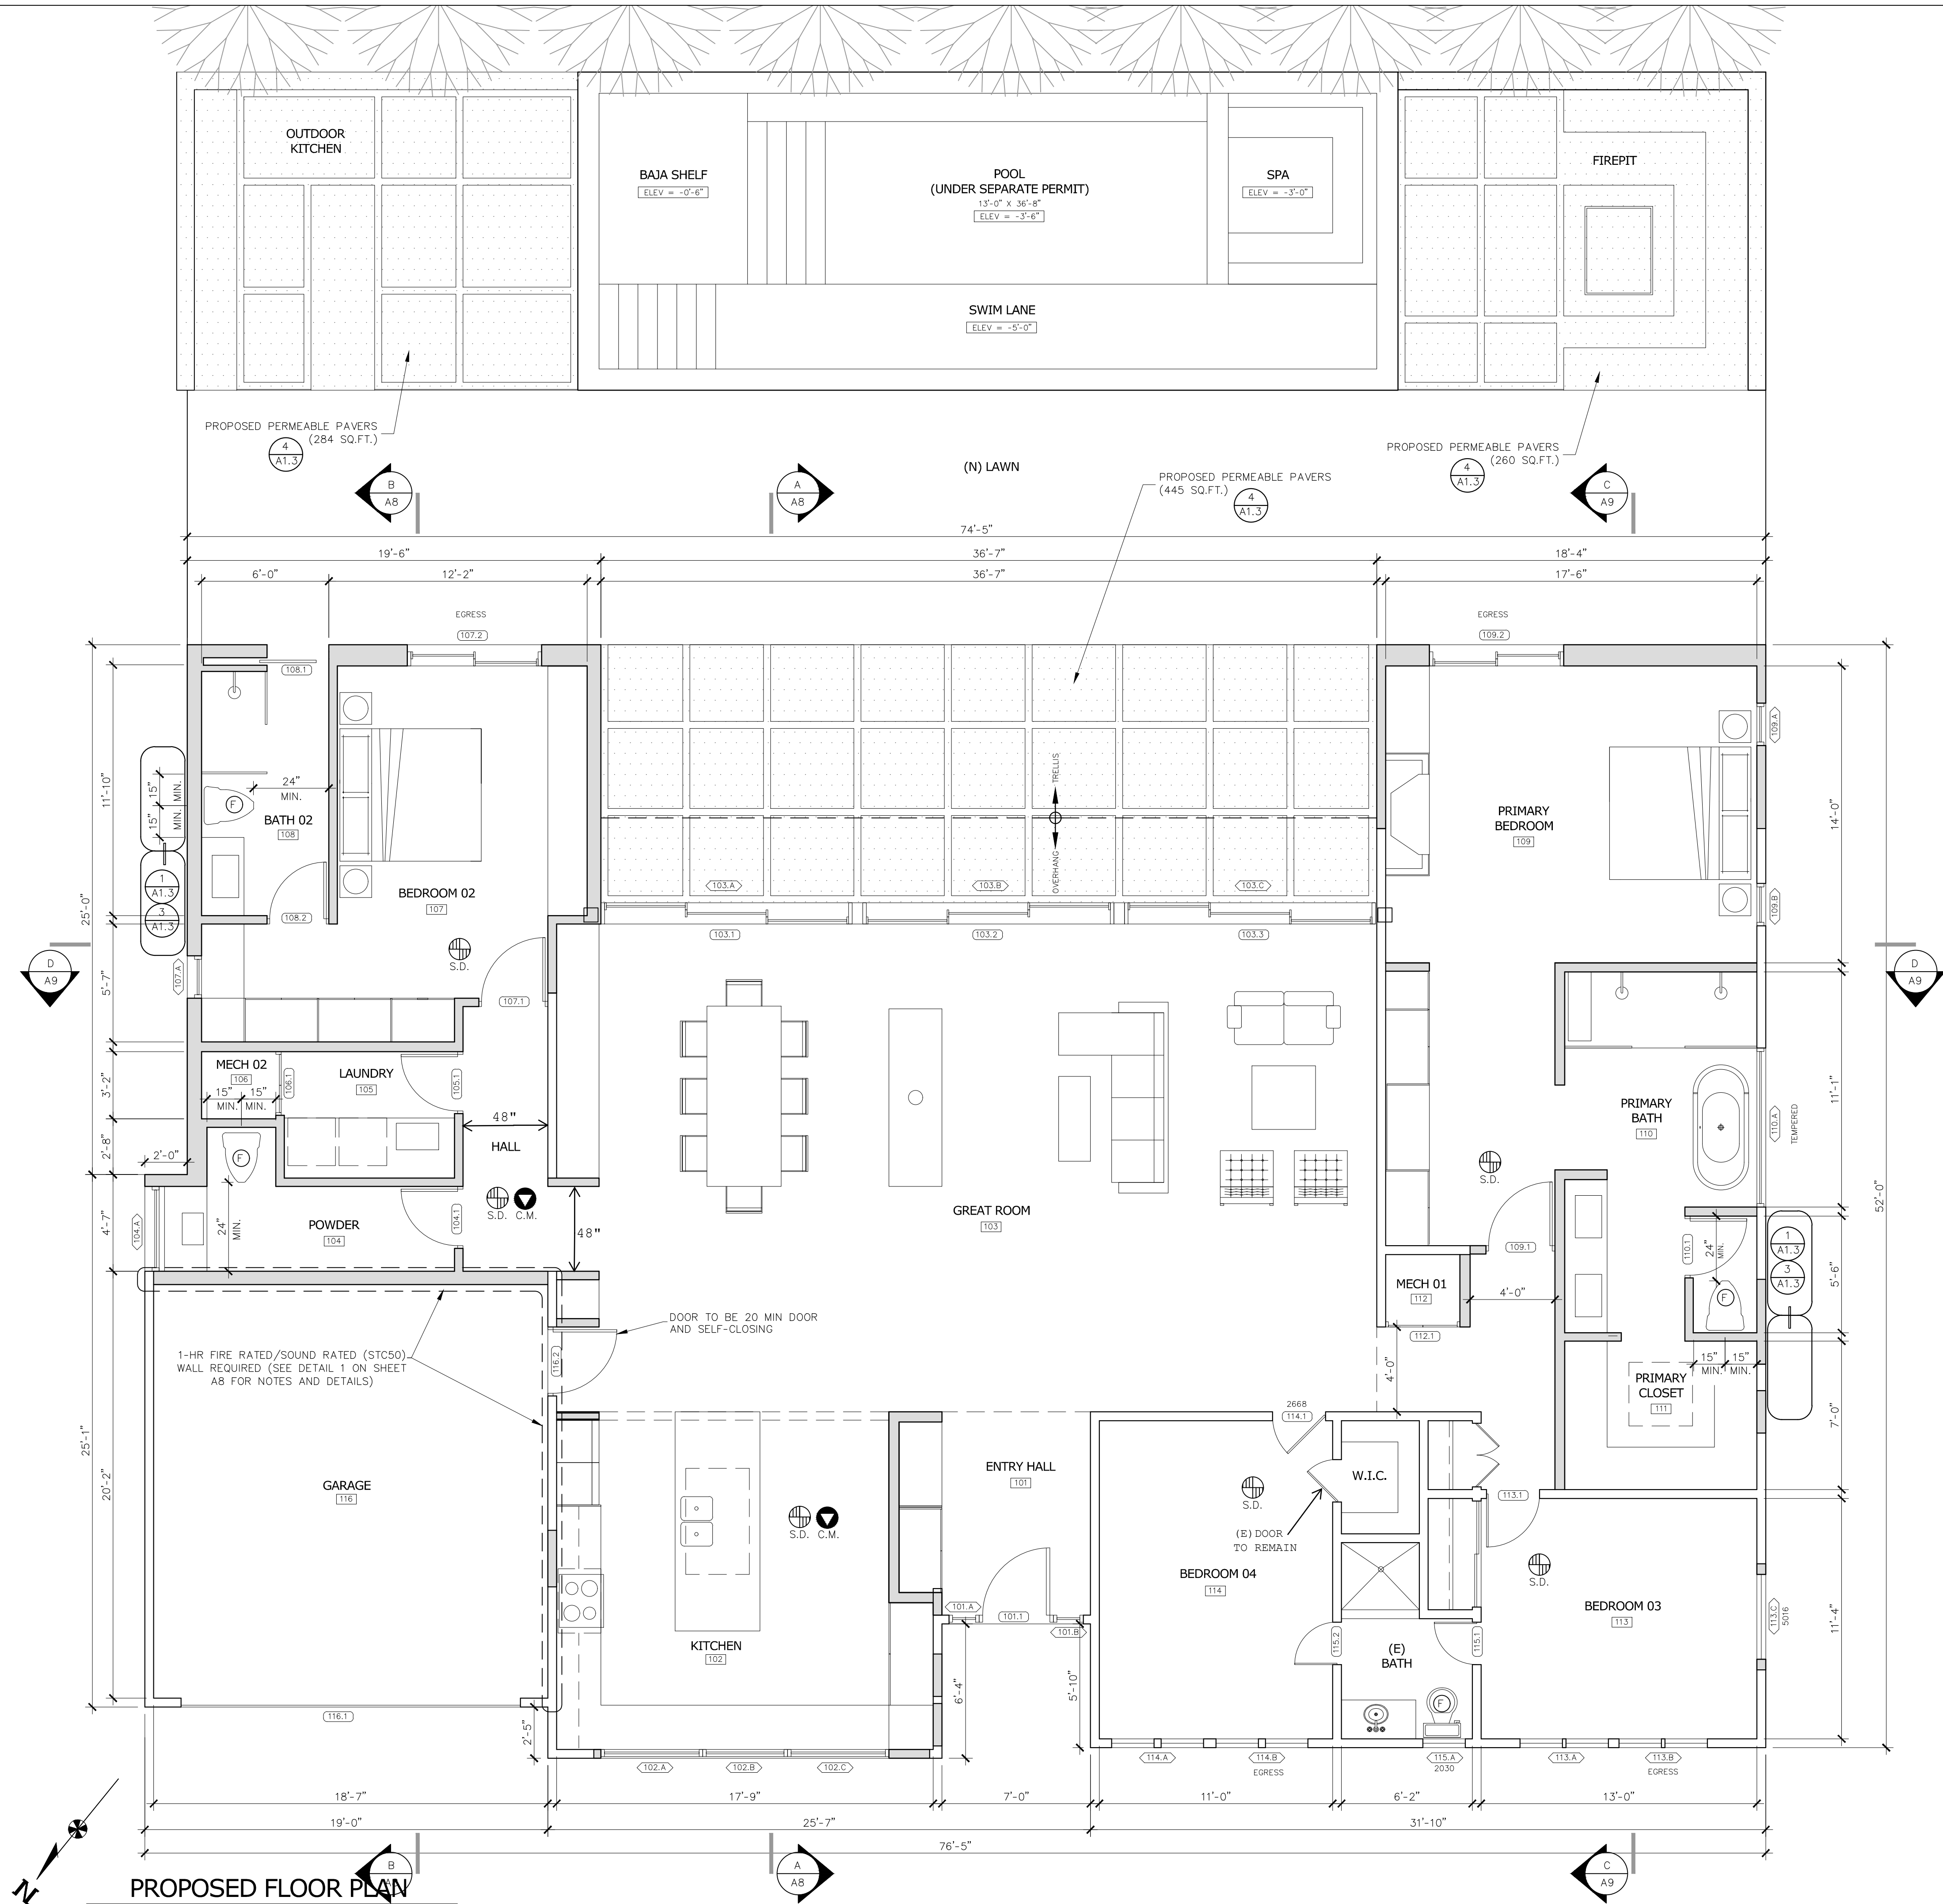

PROPOSED FLOOR PLAN

SCALE : 1/4"=1'-0"



STORMWATER MITIGATION
LOW IMPACT DEVELOPMENT (LID)
APPROVED WITH CONDITIONS



This set of plans and specifications must be at the jobsite during construction

Stormwater Observation Report (SOR) is required prior to issuance of
Certificate of Occupancy or final sign off.

Total Pages 5

Digitally Signed By: Melineh A Date: 04/19/2024
Department of Public Works - Bureau of Sanitation
Watershed Protection Division (C.S.)

REVISIONS:		
#	DATE:	SUMMARY:

A & W PLANS
P.O. BOX 18141
ENCINO, CA 91416
818.916.2954
william@aw-plans.com
www.aw-plans.com



DESIGNER:

PROPOSED ADDITION & REMODEL

DESCRIPTION:

HFHB INVESTMENTS, LLC

OWNER:
23740 W KILLION ST, WOODLAND HILLS, CA 91367
818.451.9318

PROVIDE NATURAL LIGHT IN (HABITABLE ROOMS),
WITH AN AREA NOT LESS THAN 8% OF FLOOR AREA
OR PROVIDE ARTIFICIAL LIGHT WITH AN AVERAGE
ILLUMINATION OF 10 ft.-CANDLES AT A HEIGHT OF 30"
ABOVE FLOOR LEVEL

PROVIDE NATURAL VENTILATION IN (HABITABLE
ROOMS) BY MEANS OF OPERABLE EXTERIOR
OPENINGS WITH AN AREA NOT LESS THAN 4% OF
FLOOR AREA. MECHANICAL VENTILATING SYSTEMS
MAY BE PERMITTED

WALL LEGEND

	EXISTING
	EXISTING TO DEMO
	PROPOSED

SYMBOL LEGEND

(E)	EXISTING
(N)	NEW
(F)	EXHAUST FAN - 50 CFM INTERMITTENT VENTILATION EXHAUSTED DIRECTLY TO THE OUTSIDE BATHROOM EXHAUST FANS SHALL BE ENERGY STAR COMPLIANT AND CONTROLLED BY HUMIDSTAT
	SMOKE DETECTOR, HARD-WIRED, BATTERY BACK-UP
	SMOKE DETECTOR, BATTERY POWERED
	CARBON MONOXIDE DETECTOR



City of Los Angeles, Department of Building & Safety
APPROVED PLANS

- This set of plans are not approval for construction until the required permit fees are paid and the permit is issued.
- No inspection can be scheduled until the permit fees have been paid.

By: **MIROOSH KHACHATOORIAN** Date: **05/03/2024**

Application No./Permit No.: **23014-20000-04561**

- This set of plans **MUST** be at the job site during construction.
- It is unlawful to alter, change, or deviate from these plans.
- The stamping of this plan **SHALL NOT** constitute approval of violation of any Ordinance or Law.
- SEPARATE** permits are required for BUILDING, ELECTRICAL, PLUMBING, FIRE SPRINKLERS, ELEVATOR, HVAC, unless this permit was issued as a combination permit for a One or Two Family Dwelling pursuant to LAMC Section 91.0107.2.2 and the work by that trade does not require Plan Check. This approval is only for the items indicated on the permit work description. Other items shown on the plans are NOT included in this approval.



DRAWN BY: J.W.R.A.

DATE: 03.22.2024

PROJECT NO:

SHEET NO:

A5

DOOR SCHEDULE							
DOOR NUMBER	LOCATION	TYPE	U-FACTOR	SIZE (WXH)	SHGC	TYPE	NOTES
101.1	ENTRY HALL	SOLID CORE WOOD SWING DOOR		3'-6" X 8'-0"		A	
103.1	GREAT ROOM	3 PANEL/ 3 TRACK SLIDER	0.3	11'-8" X 8'-2"	0.23	C	
103.2	GREAT ROOM	3 PANEL/ 3 TRACK SLIDER	0.3	11'-8" X 8'-2"	0.23	C	
103.3	GREAT ROOM	3 PANEL/ 3 TRACK SLIDER	0.3	11'-8" X 8'-2"	0.23	C	
104.1	POWDER ROOM	SOLID CORE WOOD SWING DOOR		2'-8" X 8'-0"		A	
105.1	LAUNDRY ROOM	SOLID CORE WOOD SWING DOOR		2'-8" X 8'-0"		A	
107.1	BEDROOM 02	SOLID WOOD SWING DOOR		3'-0" X 8'-0"		A	
107.2	BEDROOM 02	2 PANEL / 2 TRACK GLASS SLIDER	0.3	6'-4" X 8'-0"	0.23	D	
108.1	BATHROOM 02	POCKET SLIDER		2'-8" X 8'-0"		B	TRANSLUCENT GLASS
108.2	BATHROOM 02	SOLID CORE WOOD SWING DOOR		2'-8" X 8'-0"		A	
109.1	PRIMARY BEDROOM	SOLID CORE WOOD SWING DOOR		3'-0" X 8'-0"		A	
109.2	PRIMARY BEDROOM	2 PANEL/ 2 TRACK GLASS SLIDER	0.3	6'-4" X 8'-0"	0.23	D	
113.1	BEDROOM 03	SOLID CORE WOOD SWING DOOR		2'-8" X 8'-0"		A	
114.1	BEDROOM 04	SOLID CORE WOOD SWING DOOR		2'-8" X 8'-0"		A	
115.1	BATHROOM 03	SOLID CORE WOOD SWING DOOR		2'-8" X 8'-0"		A	
115.2	BATHROOM 03	SOLID CORE WOOD SWING DOOR		2'-8" X 8'-0"		A	
116.1	GARAGE	GARAGE DOOR		16'-0" X 7'-0"		E	WOOD SIDING CLAD
116.2	GARAGE	SOLID CORE WOOD SWING DOOR		3'-0" X 8'-0"		A	

WINDOW SCHEDULE								
WINDOW NUMBER	LOCATION	TYPE	SIZE (W X H)	U-FACTOR	SHGC	TYPE	SILL	NOTES
101.A	ENTRY HALL	FIXED	1'-4" X 8'-0"	0.3	0.23	II	0'-0"	MULLED W/ DR 101.1
101.B	ENTRY HALL	FIXED	1'-4" X 8'-0"	0.3	0.23	II	0'-0"	MULLED W/ DR 101.1
102.A	KITCHEN	AWNING	4'-6" X 2'-0"	0.3	0.23	III	3'-6"	MULLED W/ WN102.B
102.B	KITCHEN	FIXED	4'-6" X 2'-0"	0.3	0.23	II	3'-6"	MULLED W/ WN 102.A, 102.C
102.C	KITCHEN	AWNING	4'-6" X 2'-0"	0.3	0.23	III	3'-6"	MULLED W/ WN 102.B
102.D	KITCHEN	FIXED	5'-11" X VIF	0.3	0.23	VI	VIF	SCRIBE TO CEILING ANGLE
102.E	KITCHEN	FIXED	6'-0" X VIF	0.3	0.23	IV	VIF	SCRIBE TO AROUND ROOF RAFTER
102.F	KITCHEN	FIXED	5'-11" X VIF	0.3	0.23	VI	VIF	SCRIBE TO CEILING ANGLE
102.G	KITCHEN	SKYLIGHT/ FIXED	3'-2" X 5'-2"	0.3	0.23	VIII	-	
103.A	GREAT ROOM	FIXED	11'-8" X 3'-2 1/2"	0.3	0.23	IX	8'-9 3/4"	ALIGN W/ SLIDER PANEL
103.B	GREAT ROOM	FIXED	11'-8" X 3'-2 1/2"	0.3	0.23	IX	8'-9 1/2"	ALIGN W/ SLIDER PANEL
103.C	GREAT ROOM	FIXED	11'-8" X 3'-2 1/2"	0.3	0.23	IX	8'-9 1/2"	ALIGN W/ SLIDER PANEL
103.D	GREAT ROOM	FIXED	11'-8" X 1'-0" (VIF)	0.3	0.23	VII/ IX	VIF	ALIGN W/ SLIDER PANEL/ MULLIONLESS
103.E	GREAT ROOM	FIXED	11'-8" X 1'-0" (VIF)	0.3	0.23	VII/ IX	VIF	ALIGN W/ SLIDER PANEL/ MULLIONLESS
103.F	GREAT ROOM	FIXED	11'-8" X 1'-0" (VIF)	0.3	0.23	VII/ IX	VIF	ALIGN W/ SLIDER PANEL/ MULLIONLESS
104.A	POWDER ROOM	SKYLIGHT/ FIXED	4'-0" X 5'-2"	0.3	0.23	II	2'-10"	
107.A	BEDROOM 02	CASEMENT	1'-6" X 5'-0"	0.3	0.23	I	3'-0"	
109.A	PRIMARY BEDROOM	CASEMENT	2'-0" X 5'-0"	0.3	0.23	I	3'-0"	
109.B	PRIMARY BEDROOM	CASEMENT	2'-0" X 5'-0"	0.3	0.23	I	3'-0"	
110.A	PRIMARY BATHROOM	FIXED	7'-6" X 8'-0"	0.3	0.23	II	0'-0"	
110.B	PRIMARY BATHROOM	FIXED	5'-7 3/4" X 1'-6"	0.3	0.23	II	6'-6"	
111.A	PRIMARY WALK IN CLOSET	SKYLIGHT/ FIXED	3'-2" X 3'-2"	0.3	0.23	VIII	-	
113.A	BEDROOM 03	SLIDER	4'-2" X 4'-0"	0.3	0.23	V	2'-8"	EGRESS WINDOW
113.B	BEDROOM 03	SLIDER	4'-2" X 4'-0"	0.3	0.23	V	2'-8"	
113.C	BEDROOM 03	AWNING	4'-0" X 4'-0"	0.3	0.23	III	2'-8"	
114.A	BEDROOM 04	SLIDER	4'-4" X 4'-0"	0.3	0.23	V	2'- 8"	EGRESS WINDOW
114.B	BEDROOM 04	SLIDER	4'-4" X 4'-0"	0.3	0.23	V	2'-8"	
115.A	BATHROOM 03	CASEMENT	2'-0 X 3'-2"	0.3	0.23	I	3'-6"	



City of Los Angeles, Department of Building & Safety

APPROVED PLANS

- This set of plans are not approval for construction until the required permit fees are paid and the permit is issued.
- No inspection can be scheduled until the permit fees have been paid.

By: MIROOSH KHACHATOORIAN


Date: 05/03/2024

Application No./Permit No.: 23014-20000-04561


- This set of plans MUST be at the jobsite during construction.
- It is unlawful to alter, change, or deviate from these plans.
- The stamping of this plan SHALL NOT constitute approval or violation of any provisions of any Ordinance or Code.
- SEPARATE permits are required for BUILDING, ELECTRICAL, PLUMBING, FIRE SPROCKETS, ELEVATORS, HVAC, unless this permit was issued as a combination permit for a One or Two Family Dwelling pursuant to LAMC Section 91.0707.2.2 and the work by that trade does not require Plan Check. This approval is only for the items indicated on the permit work description. Other items shown on the plans are NOT included in this approval.



WINDOW TYPES

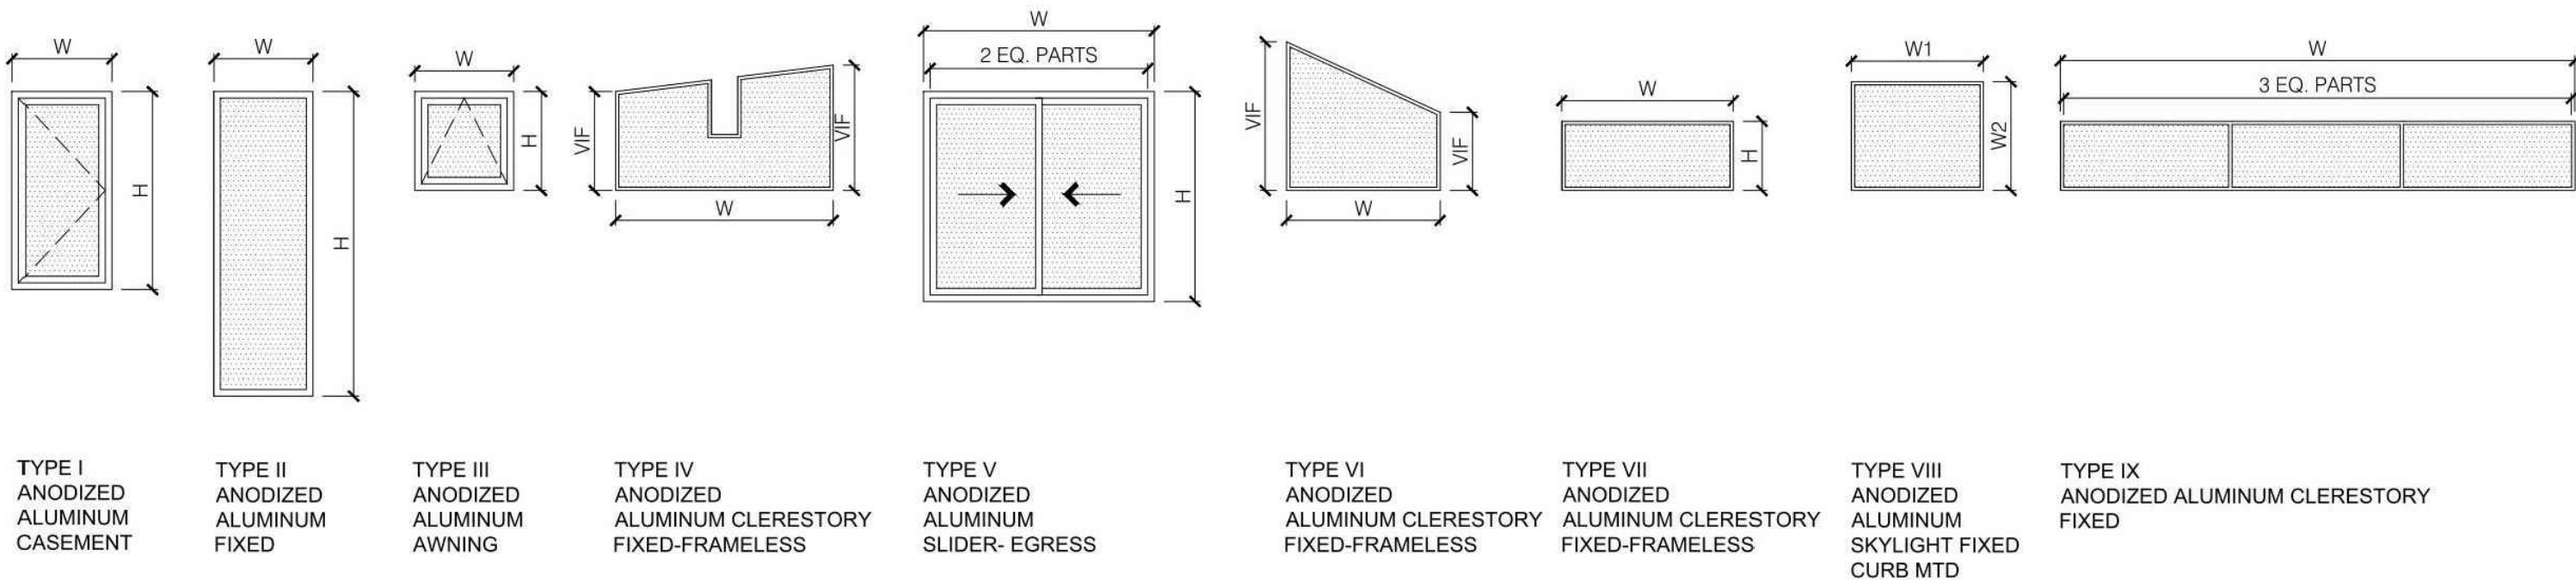


DOOR TYPES

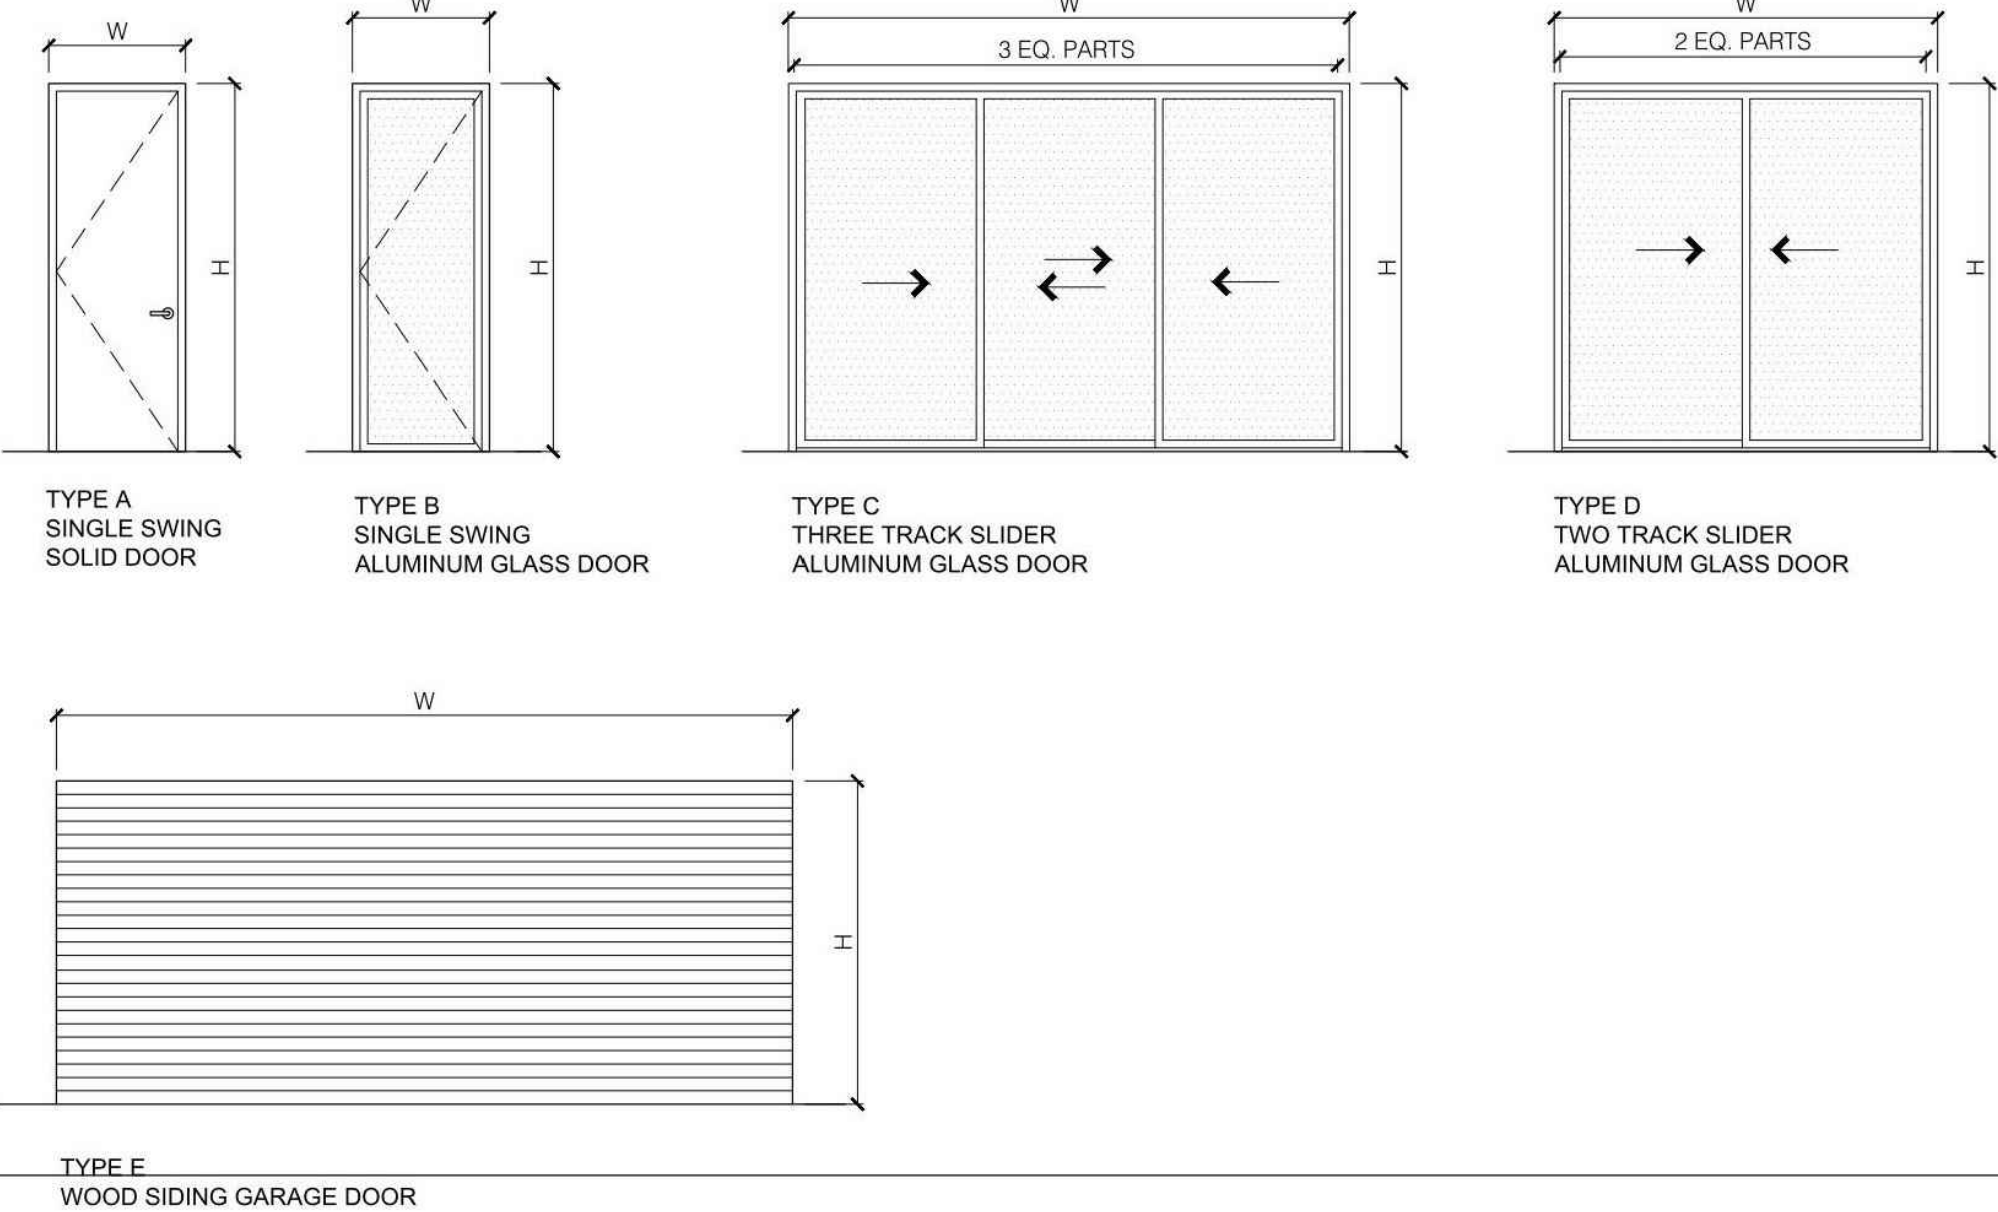

EMERGENCY ESCAPE WINDOWS

2015 INTERNATIONAL RESIDENTIAL CODE (IRC) SECTION

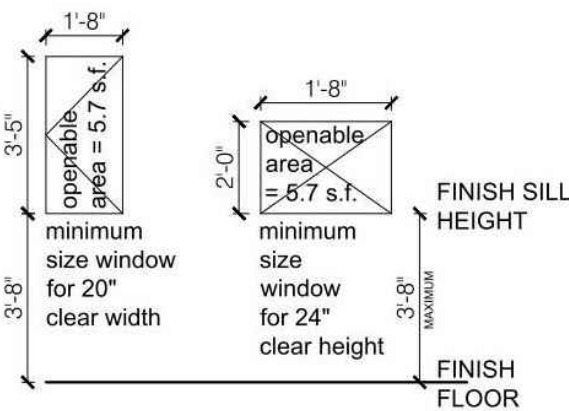

- the net clear openable area shall be not less than 5.7 square feet (s.f.).
- in order to meet the above requirement, the net clear openable height dimension shall be a minimum of 24 inches, the net openable width dimension shall be a minimum of 20 inches. (note: using both minimum figures will not obtain the required 5.7 square feet).
- the finished sill height shall not be more than 44 inches above the floor.

Bars, grilles, grates or similar devices may be installed on emergency escape or rescue windows, doors or window wells, provided:

- the devices are equipped with approved release mechanisms which are operable from the inside without the use of a key or special knowledge or effort.

It is the intent of the code that the windows used for emergency escape or rescue be located on the exterior of the building so that rescue can be effected from the exterior.

GENERAL NOTES

- EACH UNIT OF TEMPERED GLASS SHALL BE PERMANENTLY IDENTIFIED BY THE MANUFACTURER. THE IDENTIFICATION SHALL BE ETCHED OR CERAMIC FIRED ON THE GLASS AND BE VISIBLE WHEN THE UNIT IS GLAZED.
- ALL GLASS LITES IN DOORS AND SIDE LITES TO BE TEMPERED.
- GLAZING IN HAZARDOUS LOCATIONS SHALL BE TEMPERED. 91.2406.4
 - INGRESS AND EGRESS DOORS
 - PANELS IN SLIDING OR SWINGING DOORS
 - DOORS AND ENCLOSURE FOR HOT TUB, BATHTUB, SHOWERS (ALSO GLAZING IN WALL ENCLOSING THESE COMPARTMENTS WITHIN 5' OF STANDING SURFACE)
 - IF WITHIN 2' OF VERTICAL EDGE OF CLOSED DOOR AND WITHIN 5' OF STANDING SURFACE
 - IN WALL ENCLOSING STAIRWAY LANDING
 - GUARDS AND HANDRAILS
- WOOD FLUSH-TYPE DOORS SHALL BE 1 3/8" THICK, MINIMUM WITH SOLID CORE CONSTRUCTION. 91.6709.1. DOOR STOPS OF IN-SWINGING DOORS SHALL BE OF ONE-PIECE CONSTRUCTION WITH THE JAMB OR JOINED BY RABBET TO THE JAMB. 91.6709.1, 91.6709.4
- ALL PIN-TYPE DOOR HINGES ACCESSIBLE FROM OUTSIDE SHALL HAVE NON-REMOVABLE HINGE PINS. HINGES SHALL HAVE MIN. 1/4" DIAMETER STEEL JAMB STUD WITH 1/4" MIN. PROTECTION. THE STRIKE PLATE FOR LATCHES AND HOLDING DEVICE FOR PROJECTING DEAD BOLTS IN WOOD CONSTRUCTION SHALL BE SECURED TO THE JAMB AND THE WALL FRAMING WITH SCREWS NO LESS THAN 2-1/2" LONG. 91.67.09.5, 91.6709.7
- PROVIDE DEAD BOLTS WITH HARDENED INSERTS; DEADLOCKING LATCH WITH KEY-OPERATED LOCKS ON EXTERIOR. LOCKS MUST BE OPENABLE FROM INSIDE WITHOUT KEY, SPECIAL KNOWLEDGE OR SPECIAL EFFORT. 91.6709.2

- STRAIGHT DEAD BOLTS SHALL HAVE A MINIMUM THROW OF 1" AND AN EMBEDMENT OF NOT LESS THAN 5/8", AND A HOOK-SHAPED OR AN EXPANDING-LUG DEAD BOLT SHALL HAVE A MINIMUM THROW OF 3/4". 91.6709.2
- SLIDING DOORS SHALL BE PROVIDED WITH A DEVICE IN THE UPPER CHANNEL OF THE MOVING PANEL TO PROHIBIT RAISING AND REMOVING OF THE MOVING PANEL IN THE CLOSED OR PARTIALLY OPEN POSITION. 91.6710
- PROVIDE AN ALARM FOR DOORS TO THAT A PART OF THE POOL ENCLOSURE. THE ALARM SHALL SOUND CONTINUOUSLY FOR A MIN. OF 30 SECONDS WHEN THE DOOR IS OPENED. IT SHALL AUTOMATICALLY RESET AND BE EQUIPPED WITH A MANUAL MEANS TO DEACTIVATE (FOR 15 SEC. MAX) FOR A SINGLE OPENING. THE DEACTIVATION SWITCH SHALL BE AT LEAST 54" ABOVE THE FLOOR.
- ALL GLAZING TO BE USED TO MEET TITLE-24 SPECS.
- THE EXIT DOOR MUST OPEN OVER A LANDING NOT MORE THAN 1/2" BELOW THE THRESHOLD PER 1997 UBC 1003.3.1.6
- GLASS DOORS ADJACENT PANELS AND ALL GLAZED OPENINGS WITHIN 18" OF THE FLOOR SHALL BE OF GLASS APPROVED FOR IMPACT HAZARD PER 1997 UBC SECTION 2406.

REVISIONS:		
#	DATE:	SUMARY:

A & W PLANS

P.O. BOX 18141
ENCINO, CA 91416
818.916.2954
william@aw-plans.com
www.aw-plans.com



DESIGNER:

PROPOSED ADDITION & REMODEL

DESCRIPTION:

HFBH INVESTMENTS, LLC

23740 W KILLION ST, WOODLAND HILLS, CA 91367

818.451.9318

DRAWN BY: J.W.R.A.
DATE: 04.29.2024
PROJECT NO:

SHEET NO:

A5.1



STORMWATER MITIGATION
LOW IMPACT DEVELOPMENT (LID)
APPROVED WITH CONDITIONS



This set of plans and specifications must be at the jobsite during construction

Stormwater Observation Report (SOR) is required prior to issuance of
Certificate of Occupancy or final sign off.

Total Pages 5

Digitally Signed By: Melineh A Date: 04/19/2024
Department of Public Works - Bureau of Sanitation
Watershed Protection Division (C.S.)

REVISIONS:		
#	DATE:	SUMMARY:

A & W PLANS

P.O. BOX 18141
ENCINO, CA 91416
818.916.2954
william@aw-plans.com
www.aw-plans.com



DESIGNER:

PROPOSED ADDITION & REMODEL

OWNER: **HFHB INVESTMENTS, LLC**
23740 W KILLION ST, WOODLAND HILLS, CA 91367
818.451.9318

DESCRIPTION:


DRAWN BY: J.W.R.A.

DATE: 03.22.2024

PROJECT NO:

SHEET NO:

A6

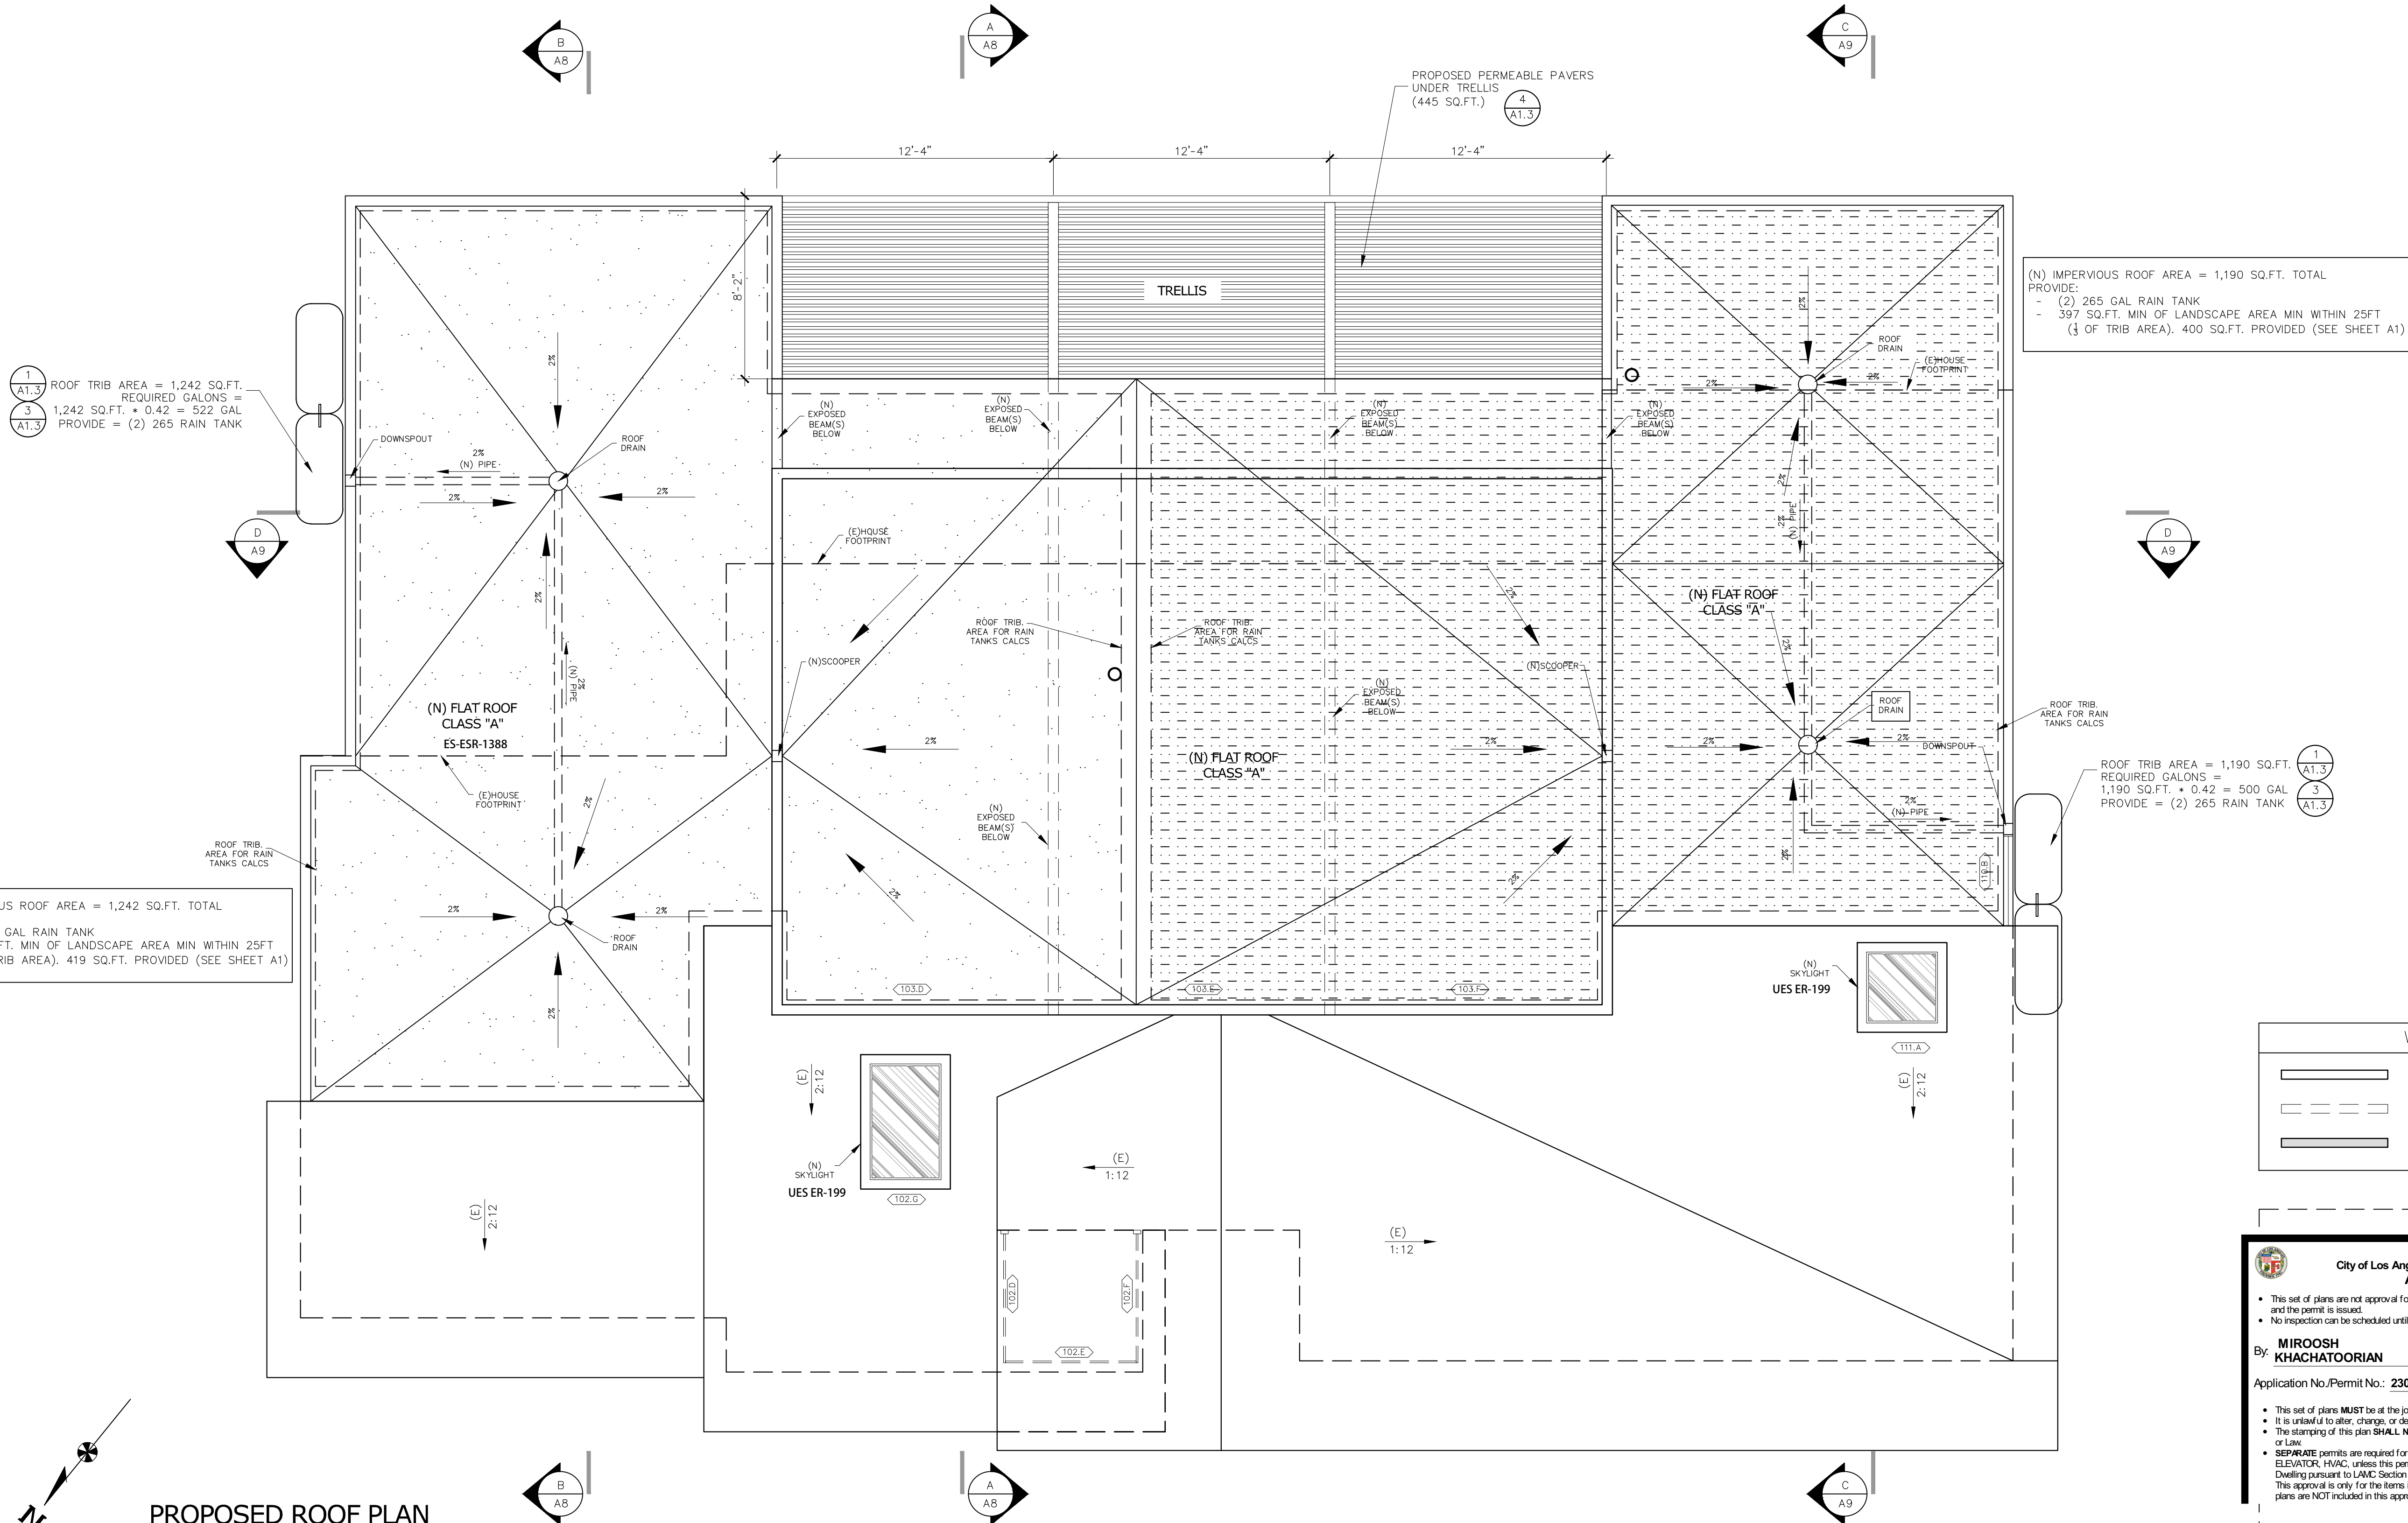

(N) IMPERVIOUS ROOF AREA = 1,190 SQ.FT. TOTAL
PROVIDE:
- (2) 265 GAL RAIN TANK
- 397 SQ.FT. MIN OF LANDSCAPE AREA MIN WITHIN 25FT
($\frac{1}{3}$ OF TRIB AREA). 400 SQ.FT. PROVIDED (SEE SHEET A1)

(N) IMPERVIOUS ROOF AREA = 1,242 SQ.FT. TOTAL
PROVIDE:
- (2) 265 GAL RAIN TANK
- 414 SQ.FT. MIN OF LANDSCAPE AREA MIN WITHIN 25FT
($\frac{1}{3}$ OF TRIB AREA). 419 SQ.FT. PROVIDED (SEE SHEET A1)

ROOF TRIB AREA = 1,190 SQ.FT.
REQUIRED GALONS =
1,190 SQ.FT. $\times$ 0.42 = 500 GAL
PROVIDE = (2) 265 RAIN TANK



WALL LEGEND

EXISTING
EXISTING TO DEMO
PROPOSED

City of Los Angeles, Department of Building & Safety
APPROVED PLANS

- This set of plans are not approval for construction until the required permit fees are paid and the permit is issued.
- No inspection can be scheduled until the permit fees have been paid.

By: **MIROOSH KHACHATOORIAN** Date: **05/03/2024**
Application No./Permit No.: **23014-20000-04561**

This set of plans **MUST** be at the job site during construction.
It is unlawful to alter, change, or deviate from these plans.
The stamping of this plan **SHALL NOT** constitute approval of violation of any provisions of any Ordinance or Law.
SEPARATE permits are required for BUILDING, ELECTRICAL, PLUMBING, FIRE SPRINKLERS, ELEVATOR, HVAC, unless this permit was issued as a combination permit for a One or Two Family Dwelling pursuant to LAMC Section 91.0107.2.2 and the work by that trade does not require Plan Check.
This approval is only for the items indicated on the permit work description. Other items shown on the plans are NOT included in this approval.

PROPOSED ROOF PLAN

SCALE : 1/4"=1'-0"



STORMWATER MITIGATION
LOW IMPACT DEVELOPMENT (LID)
APPROVED WITH CONDITIONS



This set of plans and specifications must be at the jobsite during construction

Stormwater Observation Report (SOR) is required prior to issuance of
Certificate of Occupancy or final sign off.

Total Pages 5

Digitally Signed By: Melineh A Date: 04/19/2024
Department of Public Works - Bureau of Sanitation
Watershed Protection Division (C.S.)

REVISIONS:		
#:	DATE:	SUMMARY:

A & W PLANS

P.O. BOX 18141
ENCINO, CA 91416
818.916.2954
william@aw-plans.com
www.aw-plans.com



DESIGNER:

PROPOSED ADDITION & REMODEL

HFHB INVESTMENTS, LLC

23740 W KILLION ST, WOODLAND HILLS, CA 91367
818.451.9318

DESCRIPTION:

OWNER:

City of Los Angeles, Department of Building & Safety
APPROVED PLANS

- This set of plans are not approval for construction until the required permit fees are paid and the permit is issued.
- No inspection can be scheduled until the permit fees have been paid.


By: **MIROOSH KHACHATOORIAN** Date: **05/03/2024**

Application No./Permit No.: **23014-20000-04561**

- This set of plans **MUST** be at the job site during construction.
- It is unlawful to alter, change, or deviate from these plans.
- The stamping of this plan **SHALL NOT** constitute approval of violation of any provisions of any Ordinance or Law.
- SEPARATE** permits are required for BUILDING, ELECTRICAL, PLUMBING, FIRE SPRINKLERS, ELEVATOR, HVAC, unless this permit was issued as a combination permit for a One or Two Family Dwelling pursuant to LAMC Section 91.0107.2.2 and the work by that trade does not require Plan Check. This approval is only for the items indicated on the permit work description. Other items shown on the plans are NOT included in this approval.




DRAWN BY:	J.W.R.A.
DATE:	03.22.2024
PROJECT NO:	
SHEET NO:	A7

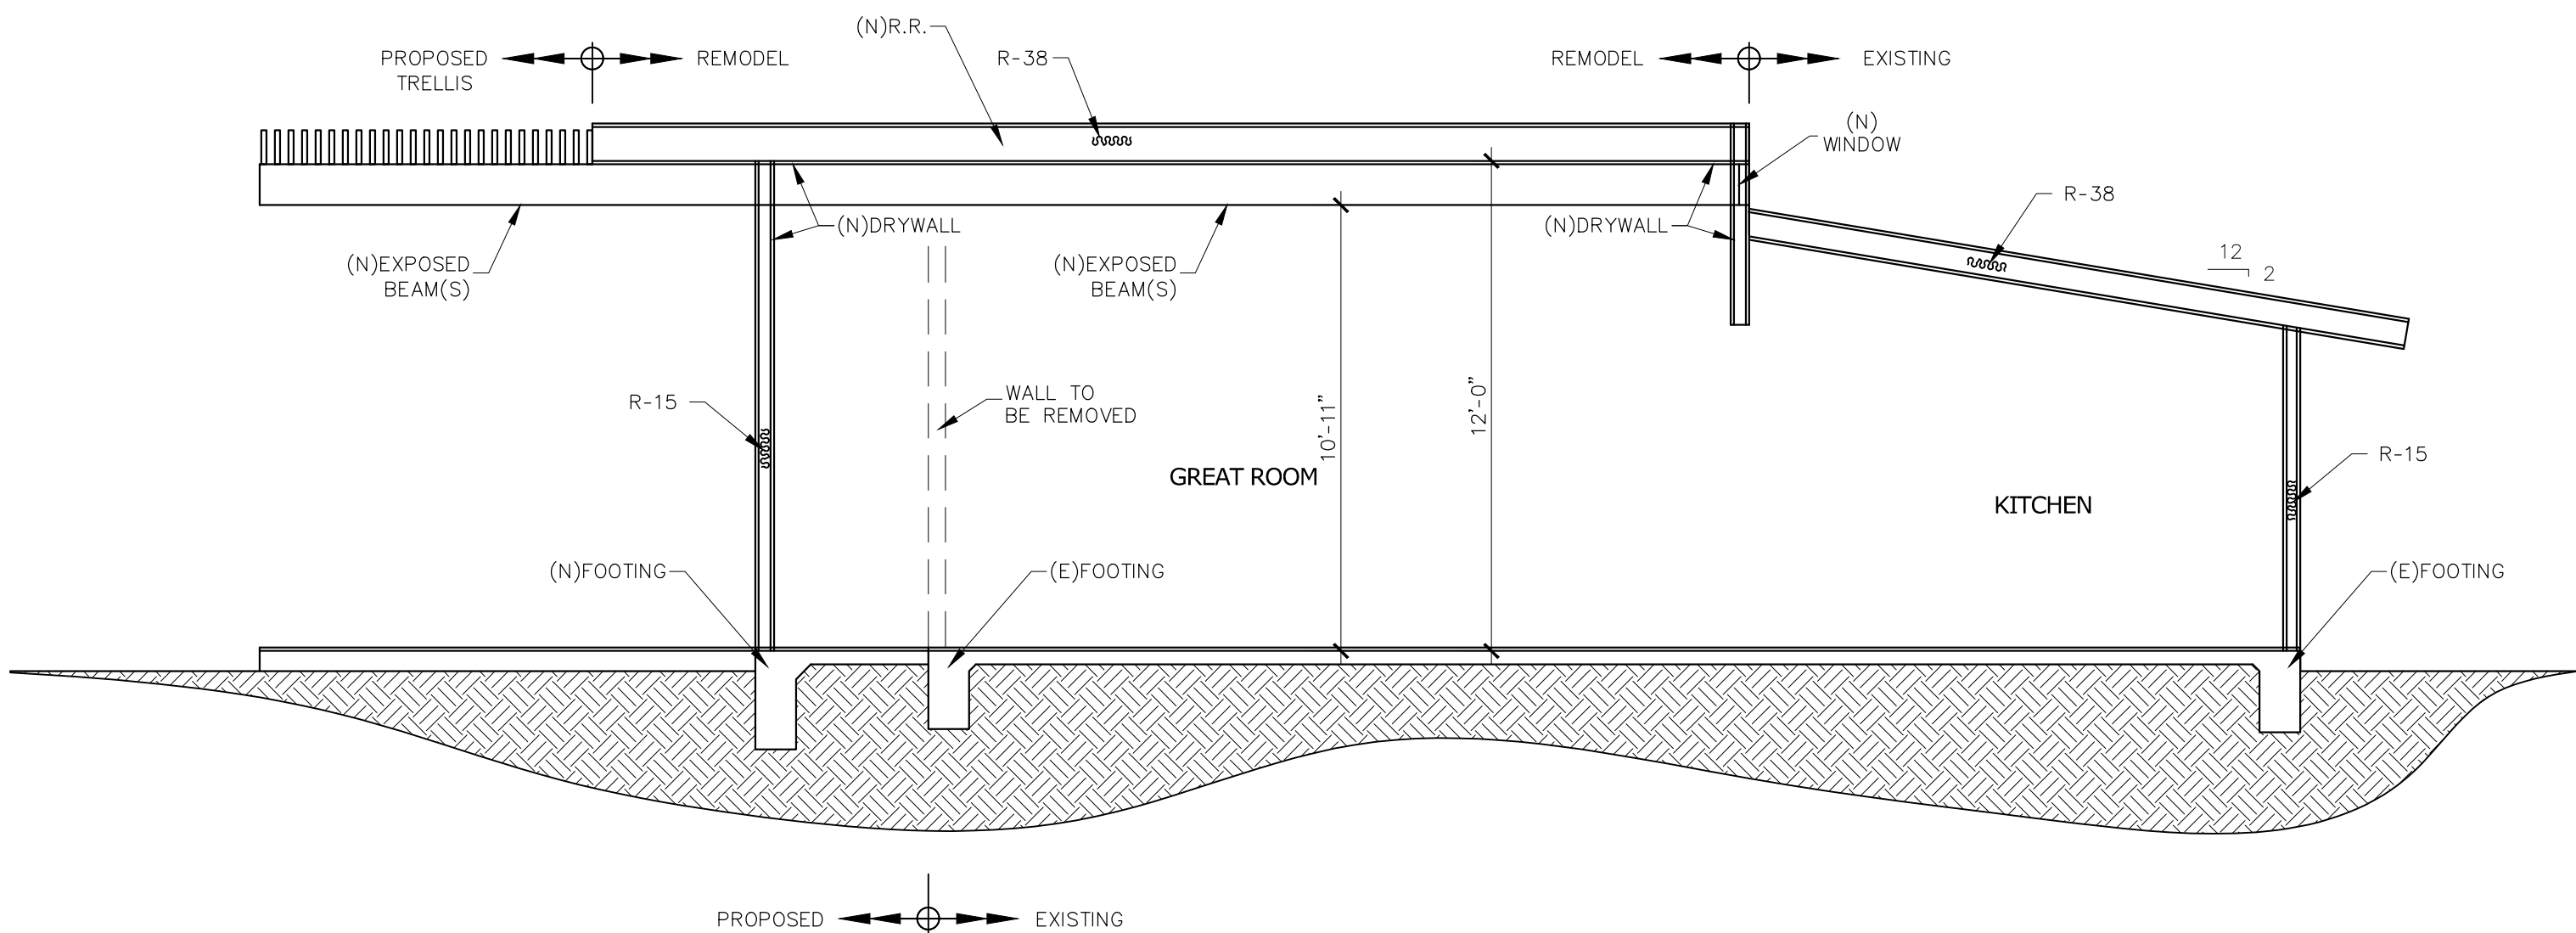

SECTION A-A'

SCALE : 1/4"=1'-0"

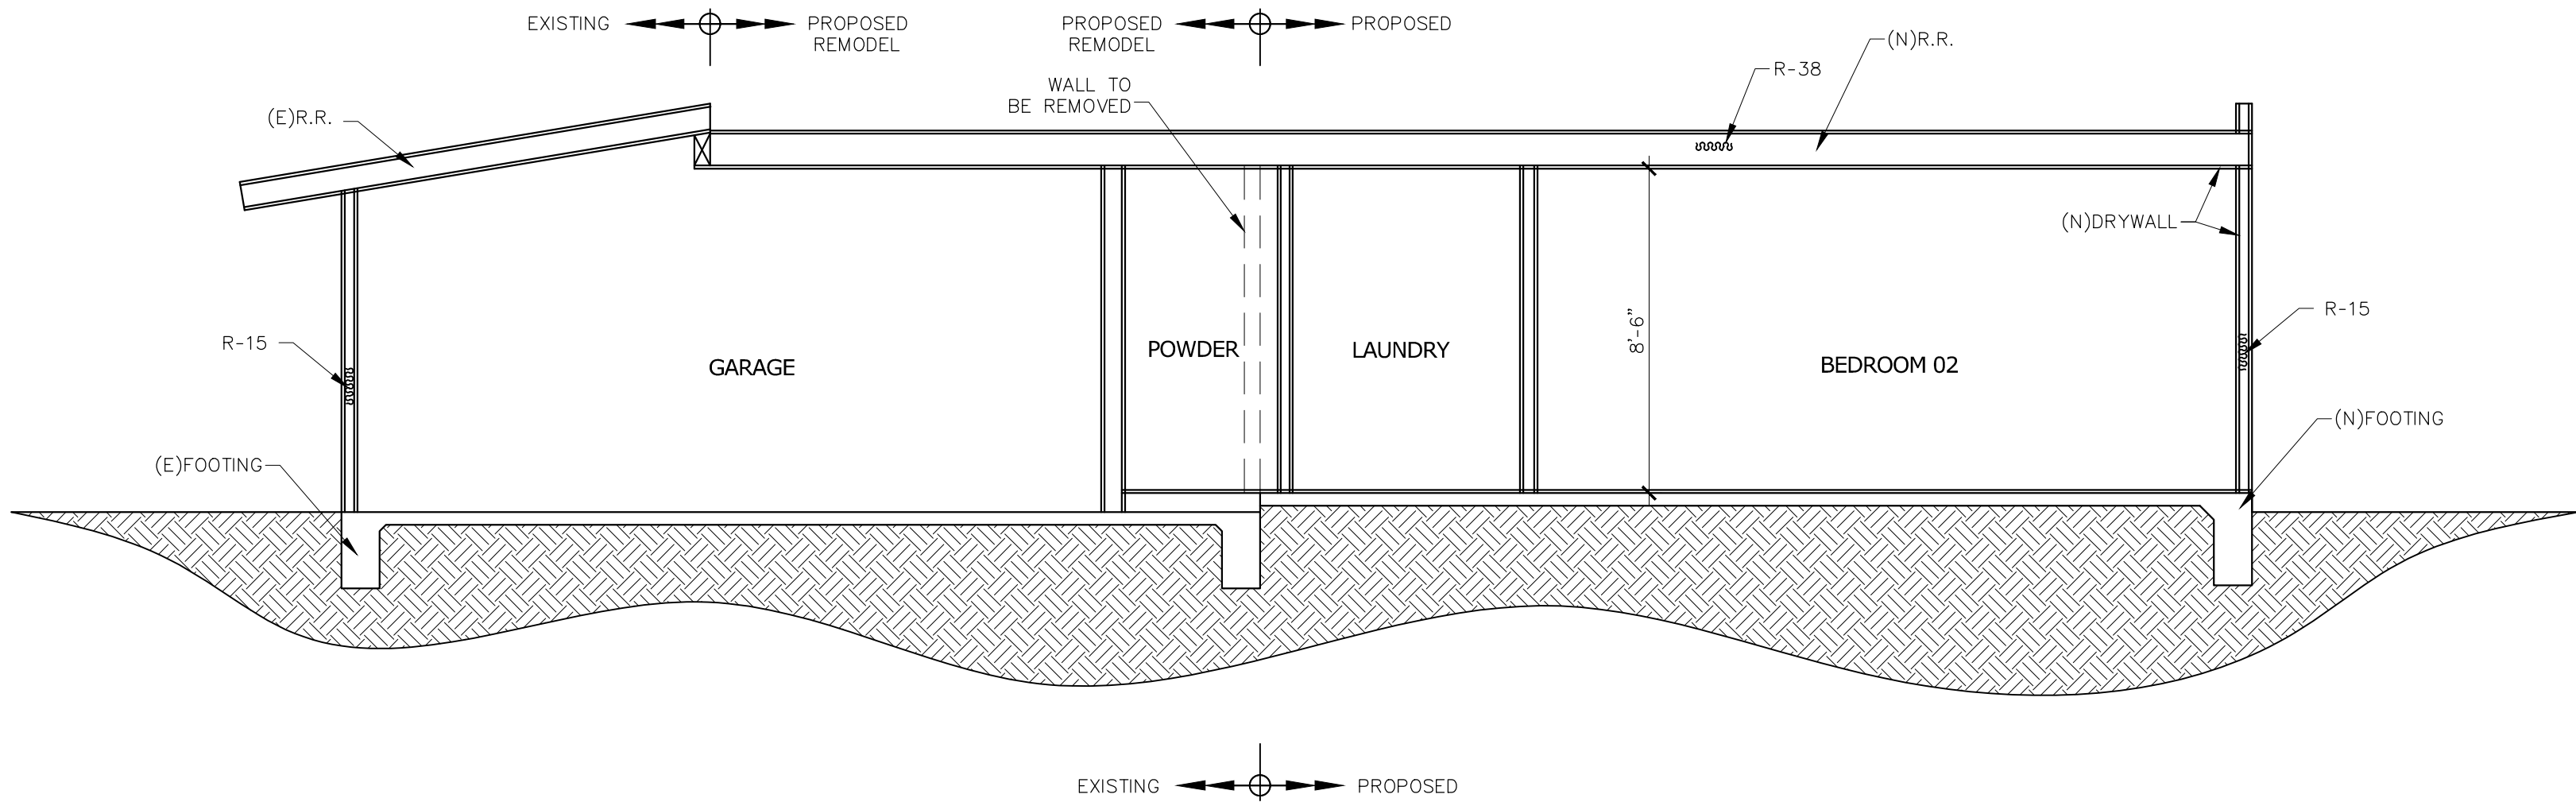

SECTION B-B'

SCALE : 1/4"=1'-0"



INFORMATION BULLETIN / PUBLIC - BUILDING CODE
Effective: 01-01-2020
DOCUMENT NO. P/BC 2020-069
Previously Issued As: P/BC 2017-069

SOUND-RATED PARTITIONS AND FLOOR-CEILING CONSTRUCTION

In accordance with Section 1207.9.1 and Section 1207.10 of the Los Angeles Building Code (LABC), walls and floor ceiling assemblies separating dwelling units or guest rooms from each other and from public or service areas (such as interior corridors, garages, and mechanical spaces) shall provide airborne sound insulation for walls, and both airborne and impact sound insulation for floor-ceiling assemblies.

Partitions and floor-ceiling assemblies constructed in accordance with the diagrams shown herein are considered to have Sound Transmission Class (STC) ratings and Impact Insulation Class (IIC) ratings of 50 as shown. They may be used to meet the acoustically rated construction requirements stipulated in Sections 1207.10 and 1207.11 of the LABC. Other assemblies may be used provided that they comply with the requirements of Section 1207.12 of the LABC. Laboratory and field tests to establish general approvals require an STC rating of 50 for walls and floors and an IIC rating of 50 for floors. The specified rating of 45 for field-tested assemblies (noted in Section 1207.10 of the LABC) is to be used for acceptance of individual jobs only.

The following notes shall be provided on the plans or in their contents delineated as details on the plans.


- All penetrations into sound rated partitions or floor-ceiling assemblies shall be sealed, lined, or insulated with an approved permanent resilient sealant.
- All rigid conduits, ducts, plumbing pipes, and appliance vents located in sound rated assemblies shall be isolated from the building construction by means of resilient sleeves, mounts, or a minimum 1/4" thick approved resilient material.
- An approved permanent and resilient acoustical sealant shall be provided along the joint between the floor and the separation walls.
- Metal ventilating and conditioned air ducts located in sound rated assemblies shall be lined (Exception: Ducts serving only exit ways, kitchen cooking facilities, and bathrooms need not be lined).
- Mineral fiber insulation shall be installed in joist spaces whenever a plumbing, piping, or duct penetrates a floor-ceiling assembly or where such unit passes through the plane of the floor-ceiling assembly from within a wall. The insulation shall be installed to a point 12" beyond the pipe or duct. This requirement is not applicable to fire sprinkler pipe, gas line or electrical conduit.
- Electrical outlet boxes in opposite faces of separation walls shall be separated horizontally by 24" and note that back and sides of boxes shall be sealed with 1/8" resilient sealant and backed by a minimum of 2" thick mineral fiber insulation.
- No wall furnace shall be installed in sound rated partitions.
- No electrical panel shall be installed in sound rated partitions.

As a covered entity under Title II of the Americans with Disabilities Act, the City of Los Angeles does not discriminate on the basis of disability and, upon request, will provide reasonable accommodation to ensure equal access to its programs, services and activities.
Page 1 of 6



P/BC 2020-069

STANDARD SOUND RATED PARTITION ASSEMBLIES STC 50 - FIRE RATING AS SHOWN

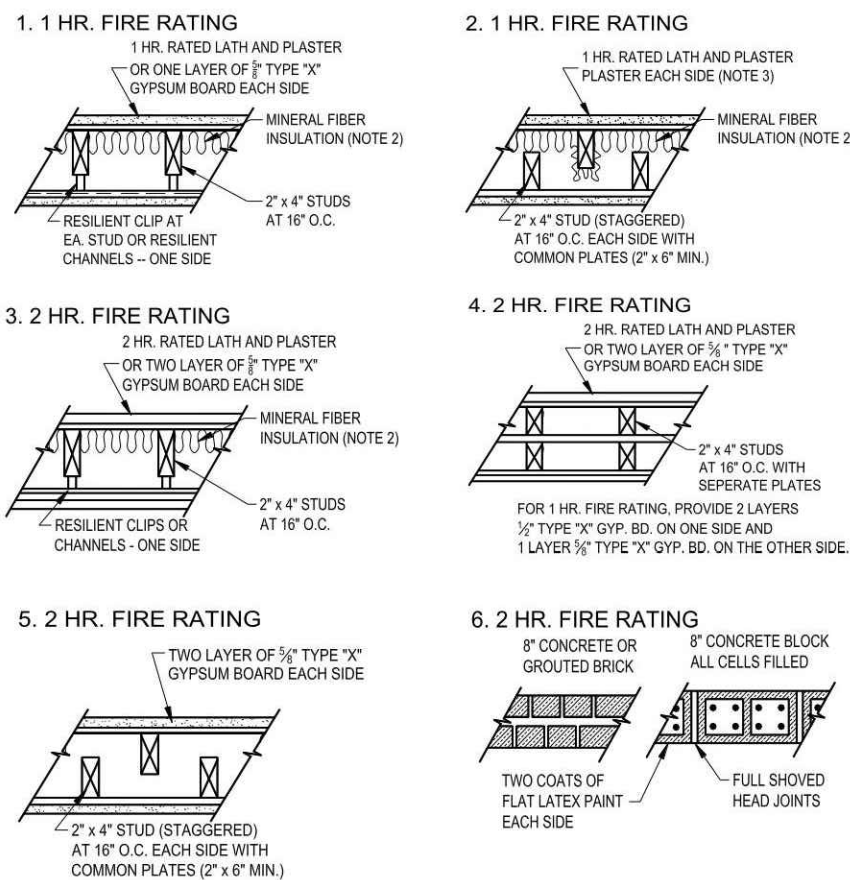

GENERAL NOTES:

- The type and spacing of resilient channels and clips and the attachment of gypsum board or lath shall be as required for fire ratings.
- The mineral fiber insulation shall have a thermal resistance R value of 11 or greater as determined by Federal Specification RR-1-521B.
- No test is on file to justify an STC 50 with one 5/8" type "X" gypsum board each side.

As a covered entity under Title II of the Americans with Disabilities Act, the City of Los Angeles does not discriminate on the basis of disability and, upon request, will provide reasonable accommodation to ensure equal access to its programs, services and activities.
Page 4 of 6


1 FIRE RATED / SOUND RATED DETIAL



REVISIONS:		
#	DATE	SUMMARY

A & W PLANS

P.O. BOX 18141
ENCINO, CA 91416
818.916.2954
william@aw-plans.com
www.aw-plans.com

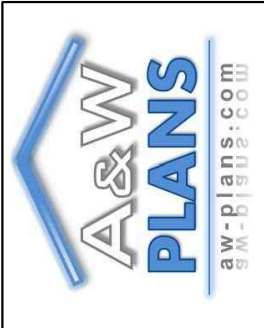

DESIGNER:

PROPOSED ADDITION & REMODEL

DESCRIPTION:

HHHB INVESTMENTS, LLC

23740 W KILLION ST, WOODLAND HILLS, CA 91367

OWNER:

818.451.9318

DRAWN BY: J.W.R.A.

DATE: 04.23.2024

PROJECT NO:

SHEET NO:

A8

REVISIONS:		
#:	DATE:	SUMARY:

A & W P L A N S
P.O. BOX 18141
ENCINO, CA 91416
818.916.2954
william@aw-plans.com
www.aw-plans.com



DESIGNER:


PROPOSED ADDITION & REMODEL

DESCRIPTION:

OWNER: HFB INVESTMENTS, LLC
23740 W KILLION ST, WOODLAND HILLS, CA 91367
818.451.9318

DRAWN BY: J.W.R.A.
DATE: 04.23.2024
PROJECT NO:

SHEET NO:
A9

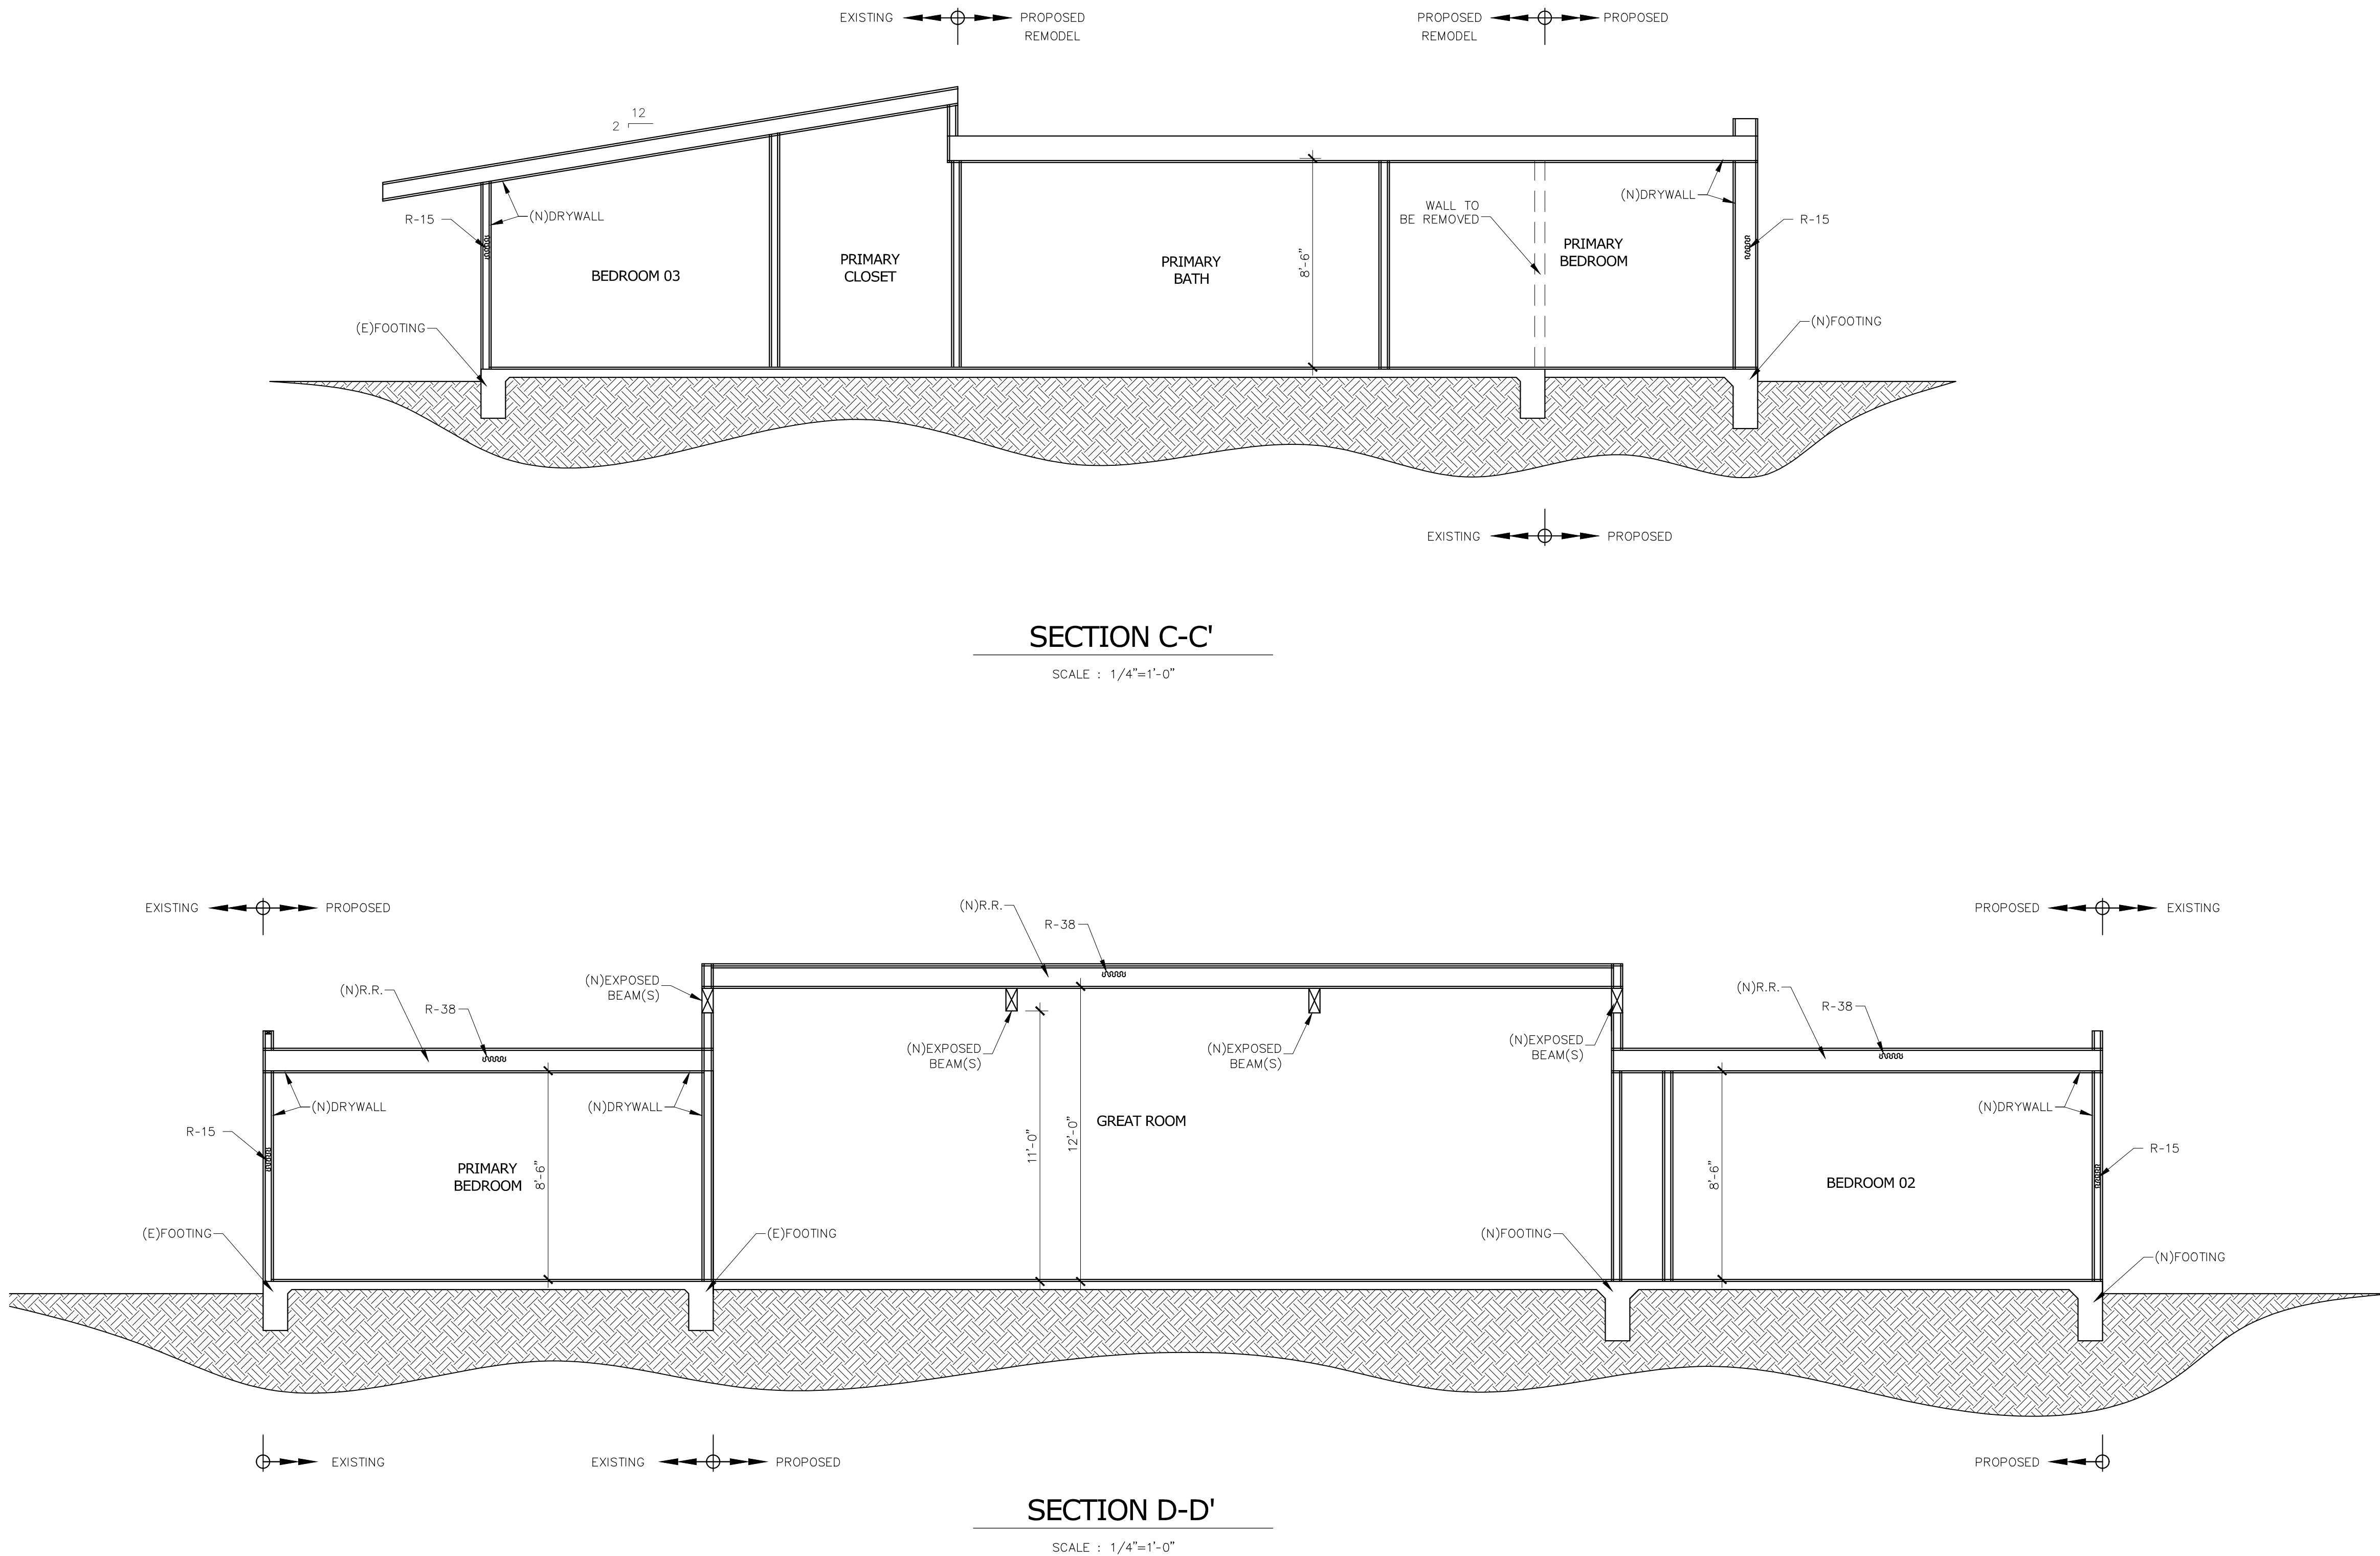



City of Los Angeles, Department of Building & Safety

APPROVED PLANS

• This set of plans are not approval for construction until the required permit fees are paid and the permit is issued.

• No inspection can be scheduled until the permit fees have been paid.

By: MIROOSH KHACHATOORIAN

Date: 05/03/2024

Application No./Permit No.: 23014-20000-04561

• This set of plans MUST be at the job site during construction.

• It is unlawful to alter, change, or deviate from these plans.

• The stamping of this plan SHALL NOT constitute approval of violation of any provisions of any Ordinance or Law.

• SEPARATE permits are required for BUILDING, ELECTRICAL, PLUMBING, FIRE SFRINKLERS, ELEVATOR, HVAC, unless this permit was issued as a combination permit for a One or Two Family Dwelling pursuant to LAMC Section 91.0107.2.2 and the work by that trade does not require Plan Check. This approval is only for the items indicated on the permit work description. Other items shown on the plans are NOT included in this approval.



FOUNDATION PLAN NOTES

- A SOILS REPORT WAS NOT REQUIRED AND FURNISHED. IT IS NOT AN INTEGRAL PART OF THIS SET.
- PLATE WASHERS ARE REQUIRED FOR ALL HOLDOWNS.
- ALL HOLDOWNS ANCHOR NUTS SHALL BE TIGHTENED JUST PRIOR TO WALL COVERING.
- ALL BOLT HOLES SHALL BE DRILLED @ MAXIMUM OF 1/16" LARGER THAN SPECIFIED BOLT DIAMETERS.
- IF ADVERSE SOIL CONDITIONS ARE ENCOUNTERED, A SOILS INVESTIGATION REPORT MAY BE REQUIRED.

EXPANSIVE SOIL REQUIREMENTS:

IF SOIL IS EXPANSIVE, THE FOOTINGS MUST MEET THE FOLLOWING MINIMUM REQUIREMENTS:

1. DEPTH OF FOOTINGS BELOW THE NATURAL AND FINISH GRADES SHALL NOT BE LESS THAN 24 INCHES FOR EXTERIOR AND 18 INCHES FOR INTERIOR FOOTINGS.
2. EXTERIOR WALLS AND INTERIOR BEARING WALLS SHALL BE SUPPORTED ON CONTINUOUS FOOTINGS.
3. FOOTINGS SHALL BE REINFORCED WITH #4 DEFORMED REINFORCING BARS. TWO BARS SHALL BE PLACED 4 INCHES FROM THE BOTTOM OF FOOTING AND TWO BARS WITHIN 4 INCHES FROM THE TOP OF FOOTING.
4. THE SOIL BELOW AN INTERIOR CONCRETE SLAB SHALL BE SATURATED WITH MOISTURE TO A DEPTH OF 18" PRIOR TO PLACING CONCRETE.
5. CONCRETE FLOOR SLABS ON GRADE SHALL BE PLACED ON A 4 INCH FILL OF THE COARSE AGGREGATE OR ON MOISTURE BARRIER MEMBRANE. THE SLABS SHALL BE AT LEAST 4" THICK AND SHALL BE REINFORCED WITH #4 BARS, SPACED AT INTERVALS NOT EXCEEDING 18 INCHES EACH WAY (THIS APPLIES TO SLABS ON APPROVED FILL, AS WELL).
6. IF ADVERSE SOIL CONDITIONS ARE ENCOUNTERED, A SOILS INVESTIGATION REPORT MAY BE REQUIRED.

PREPARATION OF BUILDING SITE:

All stumps and roots shall be removed from the soil to a depth of at least 12 inches below the surface of the ground in the area to be occupied by the building. All wood forms which have been used in placing concrete, if within the ground or between foundation sills and the ground, shall be removed before a building is occupied or used for any purpose. Before completion, loose or casual wood shall be removed from direct contact with the ground under the building.

INSPECTION

Owner/Contractor shall notify the Department of Building and Safety when the excavation for footing is complete and footing forms and required reinforcing steel are in place, but before any concrete is

FOOTING

All footings shall be founded into natural undisturbed soil as per code. In the event the excavation reveals unfavorable conditions the service of soil engineer and/or geologist may be required. All continued footing shall be as shown on plans.

ADDITIONAL NOTES

1. FOUNDATION SILLS SHALL BE NATURALLY DURABLE OR PRESERVATIVE-TREATED WOOD.
2. HOLD-DOWN CONNECTOR BOLTS INTO WOOD FRAMING REQUIRE APPROVED PLATE WASHER; AND HOLD-DOWNS SHALL BE FINGER TIGHT AND 1/2 WRENCH TURN JUST PRIOR TO COVERING THE WALL FRAMING. CONNECTOR BOLTS INTO WOOD FRAMING REQUIRE STEEL PLATE WASHERS IN ACCORDANCE WITH TABLE 2305.5 OF THE LA BUILDING CODE.
3. ROOF DIAPHRAGM NAILING TO BE INSPECTED BEFORE COVERING "FACEGRAIN OF PLYWOOD SHALL BE PERPENDICULAR TO SUPPORTS. FLOOR SHALL HAVE TONGUE AND GROOVE OR BLOCKED PANEL EDGES. PLYWOOD SPANS SHALL CONFORM WITH TABLE 2304.7.
4. ALL DIAPHRAGM AND SHEAR WALL NAILING SHALL UTILIZE COMMON NAILS OR GALVANIZED BOX.
5. ALL BOLTS SHALL BE DRILLED 1/8" TO 1/6" OVERSIZED.
6. HOLD-DOWN HARDWARE MUST BE SECURED IN PLACE PRIOR TO FOUNDATION INSPECTION.
7. PROVIDE LEAD HOLE 40% - 70% OF THE THREADED SHANK DIAMETER AND FULL DIAMETER FOR SMOOTH SHANK PORTION.

LEGEND

- CONT. FT'G. 12" (WIDE) x 24" (DEEP) W/(2)-#4 T & B. REINF.
- (E) CONT. FT'G. TO REMAIN
- INDICATES 2x4 @ 16" O.C. STUD WALL, U.N.O.
- INDICATES (E) WALL TO REMAIN
- INDICATES (E) WALL TO BE DEMOLISHED
- DENOTES A SHEARWALL. SEE SHEET SN-1.
- DENOTES A HOLDOWN PER SHEET SN-1.

PAD SCHEDULE			
No.	SIZE (WxL)*	DEPTH (D)**	REINFORCEMENT
P3.0	3'-0"x3'-0"	24"	(8)-#4 BOT. REINF. E.W.

* W: WIDTH, L= LONG, D: DEPTH


** ALL SEPARATE PADS MUST BE 24" DEEP MIN.

NOTE:

PLEASE REFER TO SHEET (CONCRETE NOTE 9) FOR CONCRETE COMPRESSIVE STRENGTH.

STRUCTURAL DESIGN LOADS/CRITERIA

1. [§1603.1.2 CBC] Roof Live Load = 20 PSF (No Live Load Reduction)
2. [§1603.1.4 CBC] Wind Design data:
Basic Wind Speed (3-mile gust) = 85 (38) MPH
Wind Importance Factor I = 1.0
Wind Exposure(s) = C
The Applicable Internal Pressure Coefficient = 1.21 (HT=15 FT); 1.29 (HT=20 FT); 1.35 (HT=25 FT); 1.40 (HT=30 FT);
Design Wind Pressure(s) for Components And Cladding = 15.9 PSF (ZONE A); -4.2 PSF (ZONE B); 10.6 PSF (ZONE C); -2.3 PSF (ZONE D).
3. [§1603.1.5 CBC] Earthquake Design Data:
Seismic Importance factor I = 1.0
Occupancy Category = II
Mapped Spectral Response Accelerations, SS = 1.5 & S1 = 0.583
Site Class = D
Spectral Response Coefficients, SDS = 1.200 & SD1 = 0.583
Basic Seismic - Force Resisting System(s) = D
Design Base Shear = 0.240W
Seismic Response Coefficient(s), Cs = 0.185
Response Modifications Factor(s), R = 6.5
For Steel Columns, R = 1.5
Analysis Procedure used: Simplified Lateral Force Procedure

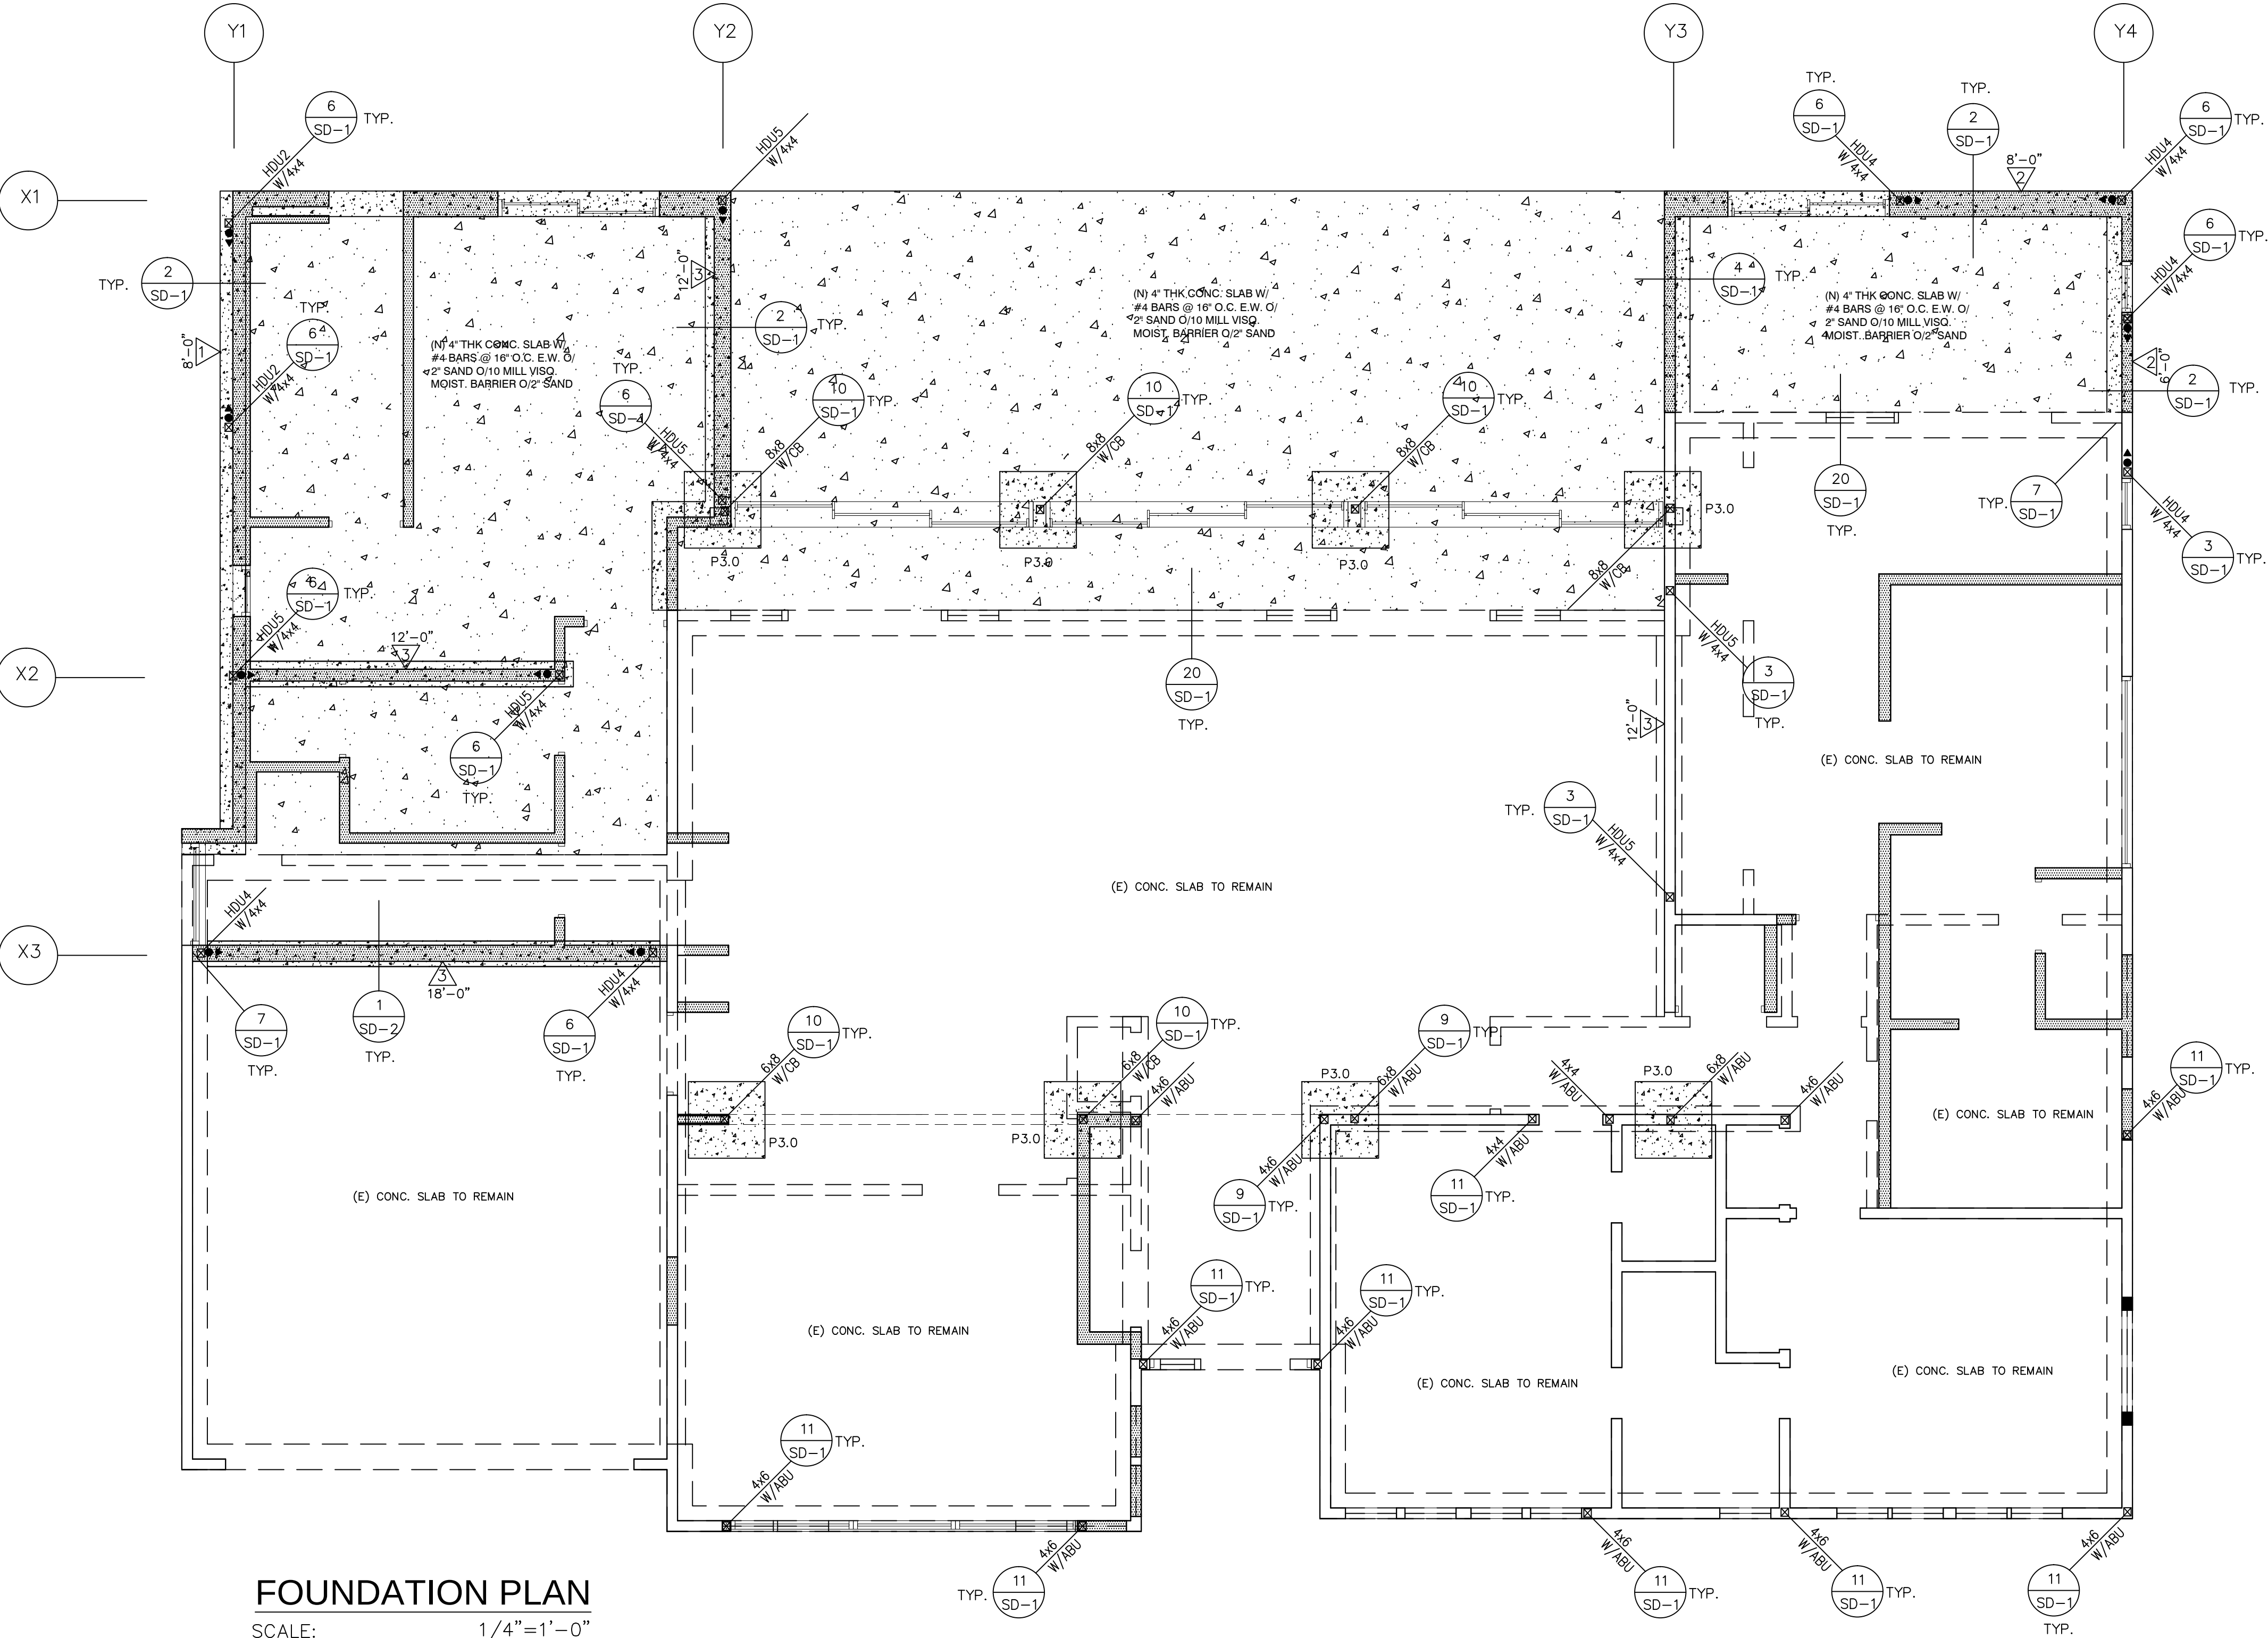

1. ALL NEW STUDS SHALL BE 2x4 @ 16" O.C. U.N.O.
2. ALL POSTS ARE 4x W/CC OR ECC U.N.O.
3. ALL HEADERS ARE 4x6 DF No. 1 U.N.O.
4. ALL BEAMS AND HEADERS ARE DF No. 1 OR BETTER U.N.O.
5. CONTRACTOR SHALL INSTALL PLYWOOD SHTG. ON ALL NEW EXTERIOR WALLS.
6. STUDS TALLER THAN 10'-0" AND PLUMBING WALLS SHALL BE 2x6 @ 16" O.C. U.N.O.
7. SHEARWALLS CAN BE EITHER INSTALLED ON THE INSIDE OR OUTSIDE FACE OF THE WALL IF OCCURS.
8. CONTRACTORS RESPONSIBLE FOR THE CONSTRUCTION OF A WIND OR SEISMIC RESISTING SYSTEM / COMPONENT LISTED IN THE "STATEMENT OF SPECIAL INSPECTION" SHALL SUBMIT A WRITTEN STATEMENT OF RESPONSIBILITY TO THE LADBS INSPECTORS AND THE OWNER PRIOR TO THE COMMENCEMENT OF WORK ON SUCH SYSTEM OR COMPONENT.

9. WHERE SPECIAL INSPECTION OR TESTING IS REQUIRED, THE REGISTERED CIVIL ENGINEER OR PROFESSIONAL RESPONSIBLE CHARGE SHALL INCLUDE A "STATEMENT OF SPECIAL INSPECTION" ON THE PLANS.
10. A COPY OF THE VALID LOS ANGELES RESEARCH REPORT AND / OR CONDITIONS OF LISTING SHALL BE MADE AVAILABLE AT THE JOB SITE.
11. LUMBER AND STRUCTURAL WOOD PANEL DIAPHRAGMS SHALL NOT BE CONSIDERED AS TRANSMITTING LATERAL RESPONSE BY ROTATION EXCEPT ONE STORY, ATTACHED OR DETACHED RESIDENTIAL GARAGES OR SIMILAR STRUCTURES. WOOD STRUCTURES PROVIDED DIAPHRAGM IS NOT CONSTRUCTED OF STRAIGHT SHEATHING.
12. WHEN BOLTING TO AN EXISTING FOOTING, PROVIDE A COPY OF THE RESEARCH REPORT APPROVED BY THE BOARD OF BOLT, ALLOWABLE DESIGN LOADS, AND REQUIRED EDGE DISTANCES. DEPUTY INSPECTION IS GENERALLY REQUIRED.
13. ROOF DIAPHRAGM NAILING TO BE INSPECTED BEFORE COVERING. FACE GRAIN OF PLAYS OR JOINTS SHALL BE PERPENDICULAR TO SUPPORTS. FLOOR SHALL HAVE TONGUE AND GROOVE OR BLOCKED PANE OF PLYWOOD OR OSB SHALL CONFORM WITH TABLE 2304.7.

14. ALL DIAPHRAGM AND SHEAR WALL NAILING SHALL UTILIZE COMMON NAILS OR GALVANIZED BOX.
15. HOLD-DOWN HARDWARE MUST BE SECURED IN PLACE PRIOR TO FOUNDATION INSPECTION.
16. HOLD-DOWN CONNECTOR BOLTS INTO WOOD FRAMING REQUIRE PRECUT PLATE WASHERS; AND HOLD-DOWNS SHALL BE FINGER TIGHT AND 3" WRENCH TURN JUST PRIOR TO COVERING THE WALL FRAMING. CONNECTOR BOLTS INTO WOOD FRAMING REQUIRE STEEL PLATE WASHERS IN ACCORDANCE WITH TABLE 2305.5 OF THE LA BUILDING CODE.
17. ALL BOLTS SHALL BE DRILLED $\frac{3}{8}$ " TO $\frac{1}{2}$ " OVERSIZED.
18. GLUED-LAMINATED TIMBERS MUST BE FABRICATED IN A LDBS LICENSED SHOP.
19. PERIODIC SPECIAL INSPECTION IS REQUIRED FOR PERMANENT SHEARWALLS, DIAPHRAGMS, INCLUDING NAILING, BOLTING, ANCHORING, AND OTHER FASTENING TO COMPONENTS OF THE SEISMIC FORCE RESISTING SYSTEM. SPECIAL INSPECTORY BY A PROFESSIONAL INSPECTOR IS REQUIRED WHERE THE FASTENER SPACING OF THE SHEATHING IS 4 INCHES ON CENTER OR LESS.

20. DO NOT DIMENSION THE STRUCTURAL DRAWINGS. FOR EXACT DIMENSIONS OF ROOMS, REFER TO ARCH. PLANS AND EXISTING FIELD CONDITIONS.
21. CONTINUOUS SPECIAL INSPECTION BY A REGISTERED DEPUTY INSPECTOR IS REQUIRED FOR FIELD WELDING, CONCRETE STRENGTH $f_c > 2500$ PSI, HIGH BOLTING, SPRAYED-ON FIREPROOFING, ENGINEER MASONRY, HIGH-LIFT GROUTING, PRE-STRESSED CONCRETE, HIGH LOAD DIAPHRAGMS AND SPECIAL MOMENT-RESISTING CONCRETE FRAMES.

STUDS LESS THAN 10 FT HEIGHT SHALL BE
2x4 @ 16" O.C. STUD WALL, U.N.O.


INDICATES (E) WALL TO REMAIN

INDICATES (E) WALL TO BE DEMO.

DENOTES A SHEARWALL. SEE SHEET SN-1.

FLOOR SHEATHING:
3/4" structural I T & G plywood, span rating 16/32, with 10d nails
@ 6", 10" O.C..

1/2" CDX. Plywood w/8d nails @ 6"/6"/12" O.C


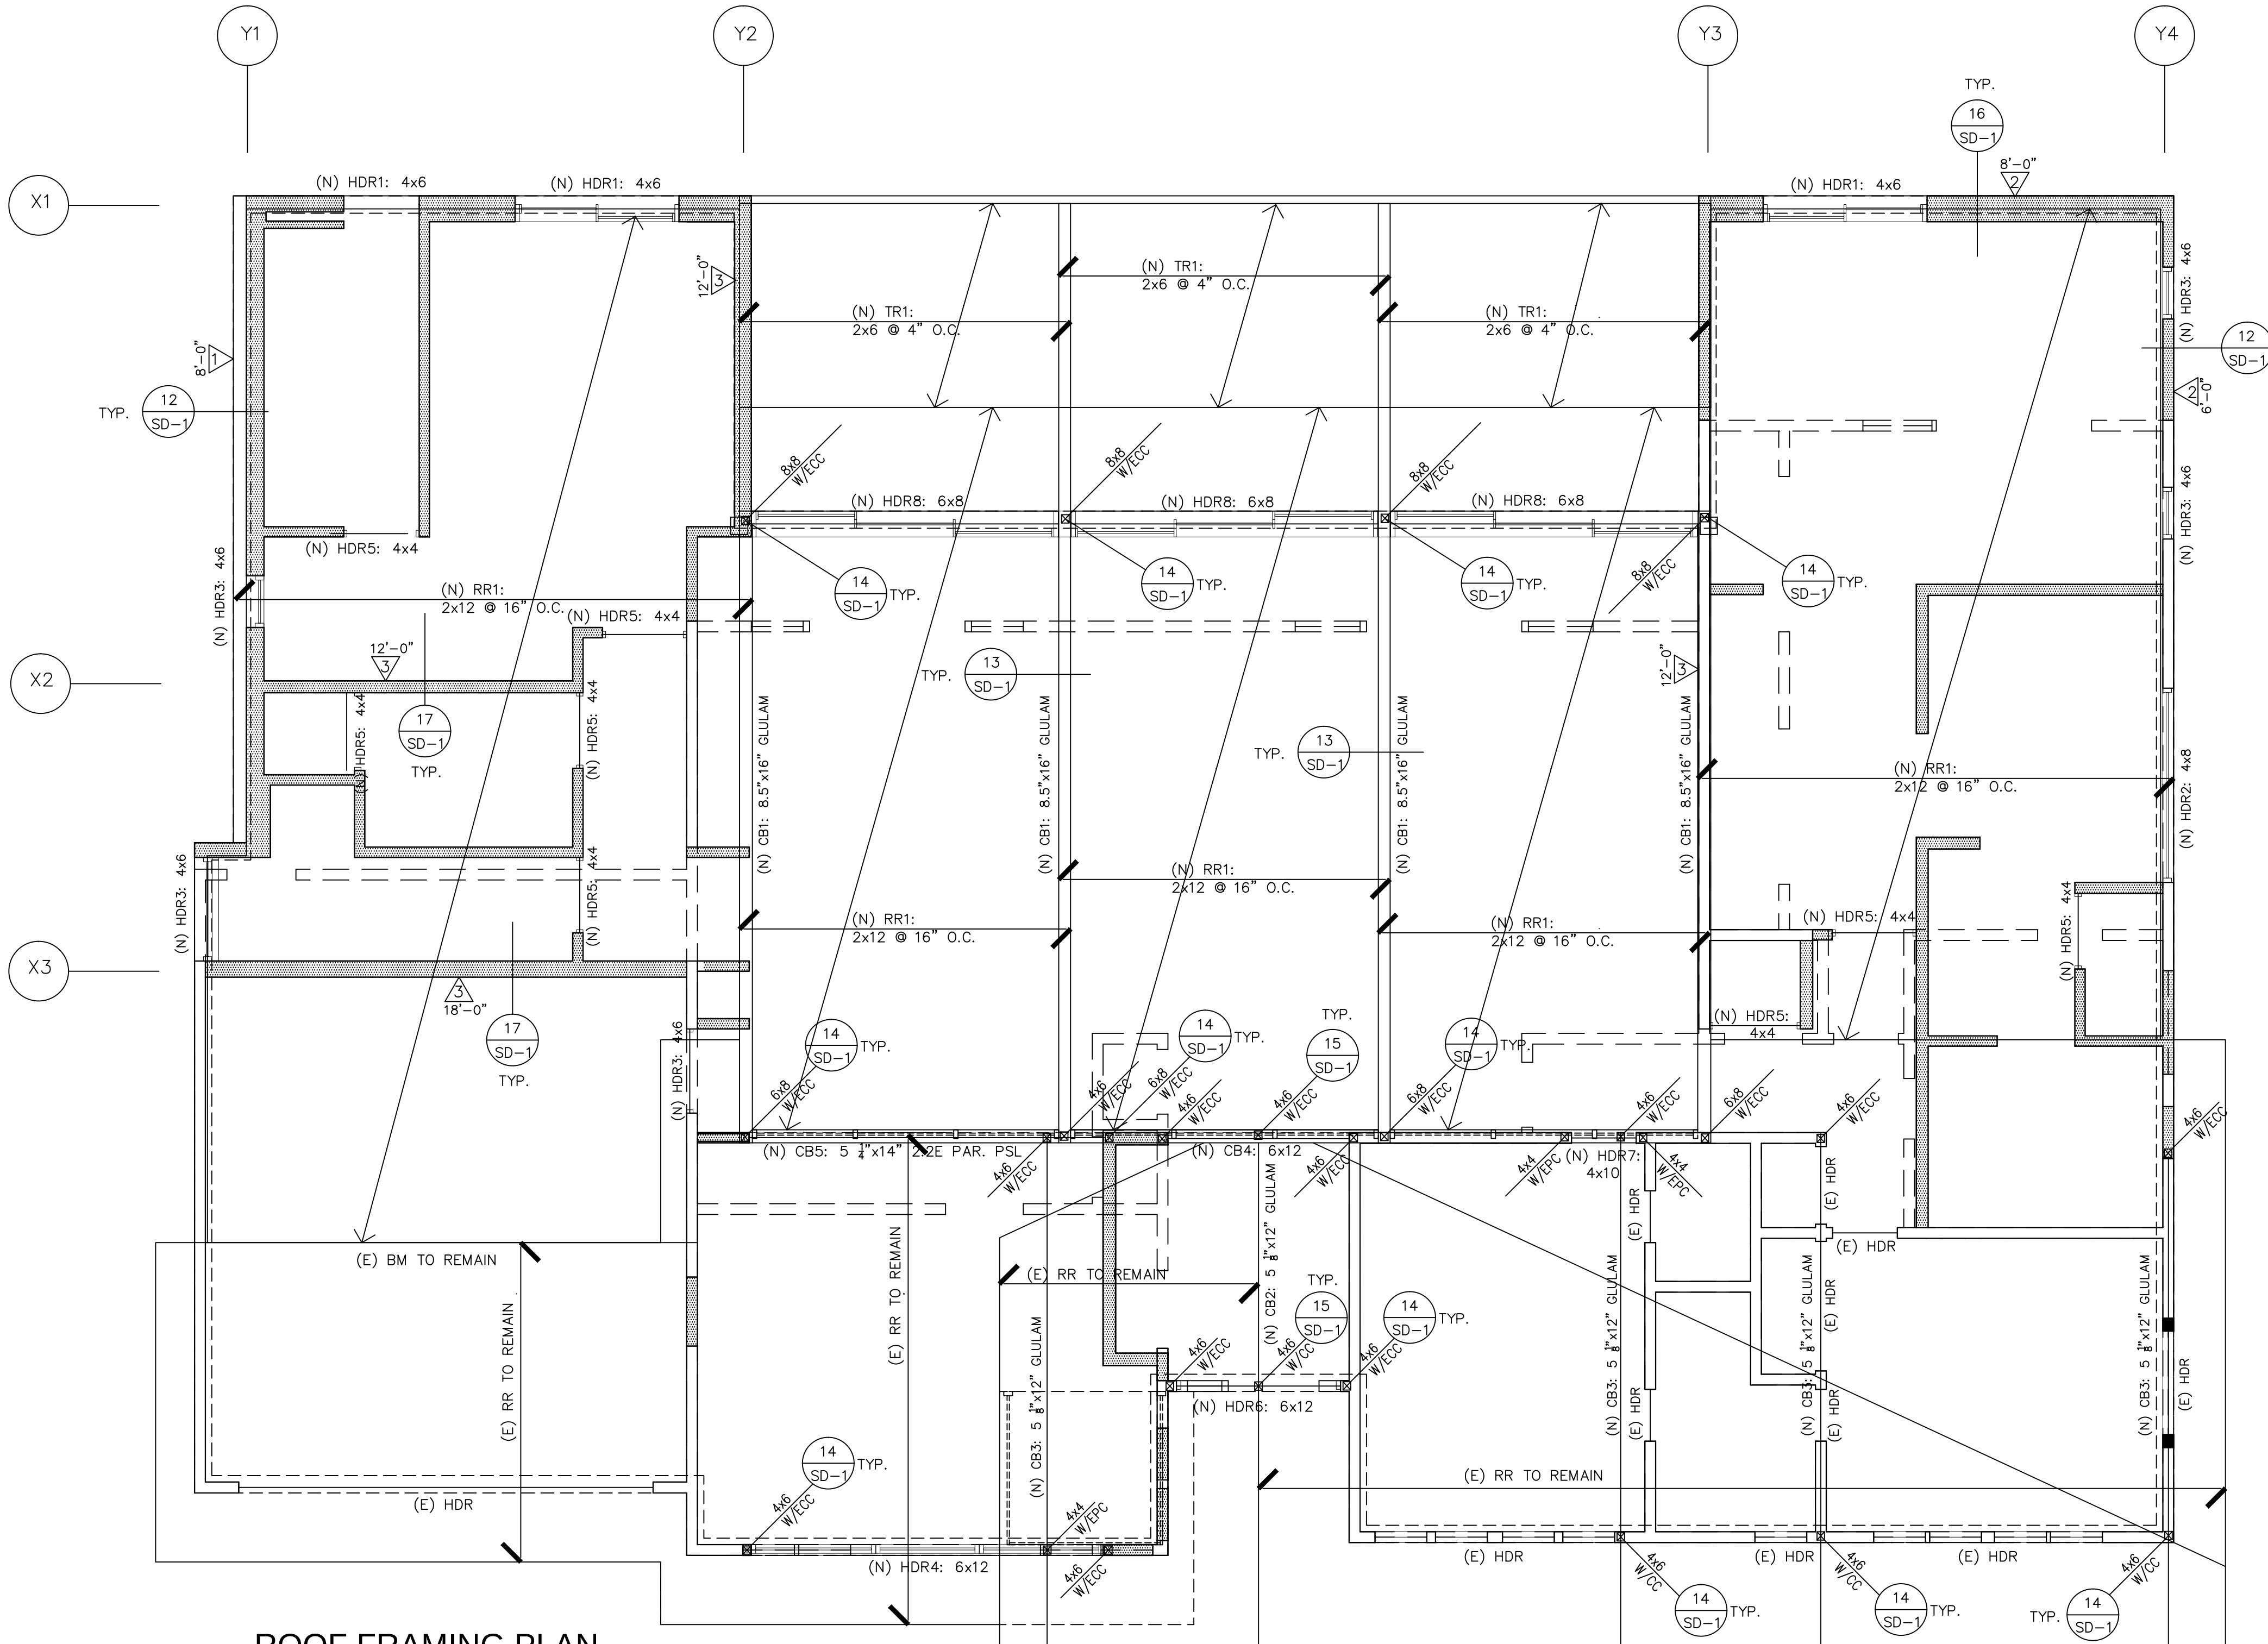


SCALE: $1/4"=1'-0"$

	City of Los Angeles, Department of Building & Safety	
	APPROVED PLANS	
	• This set of plans are not approval for construction until the required permit fees are paid and the permit is issued. • No inspection can be scheduled until the permit fees have been paid.	
By:	MIROOSH KHACHATOORIAN	Date: 05/03/2024
Application No./Permit No.: 23014-20000-04561		
	• This set of plans MUST be at the job site during construction. • It is unlawful to alter, change, or deviate from these plans. • The stamping of this plan SHALL NOT constitute approval of violation of any provisions of any Ordinance or Code. • SEPARATE permits are required for BUILDING, ELECTRICAL, PLUMBING, FIRE SPRINKLERS, ELEVATOR, HVAC, unless this permit issued as a combination permit for a One or Two Family Dwelling pursuant to LANC Section 91.0107.2.2 and the work by that trade does not require Plan Check. • This permit is only for the items indicated on the permit work description. Other items shown on the plans are NOT included in this approval.	

15445 VENTURA BLVD., SUITE 367
SHERMAN OAKS, CA 91403

SHEET NUMBER:	S-2	PROJECT NAME AND ADDRESS:	PROPOSED ADDITION & INTERIOR REMODEL TO (E) SFD 23740 W KILLION ST WOODLAND HILLS CA 91367	STRUCTURAL DESIGN:		SHEET CONTENTS:	FRAMING PLAN	REVISIONS:	DATE:
		OWNER'S NAME & ADDRESS:	23740 W KILLION ST WOODLAND HILLS CA 91367						

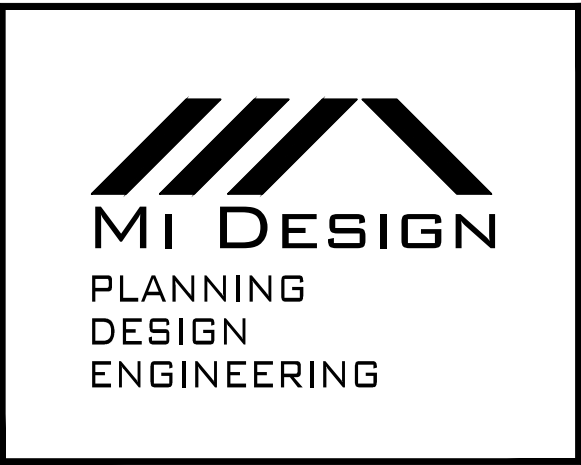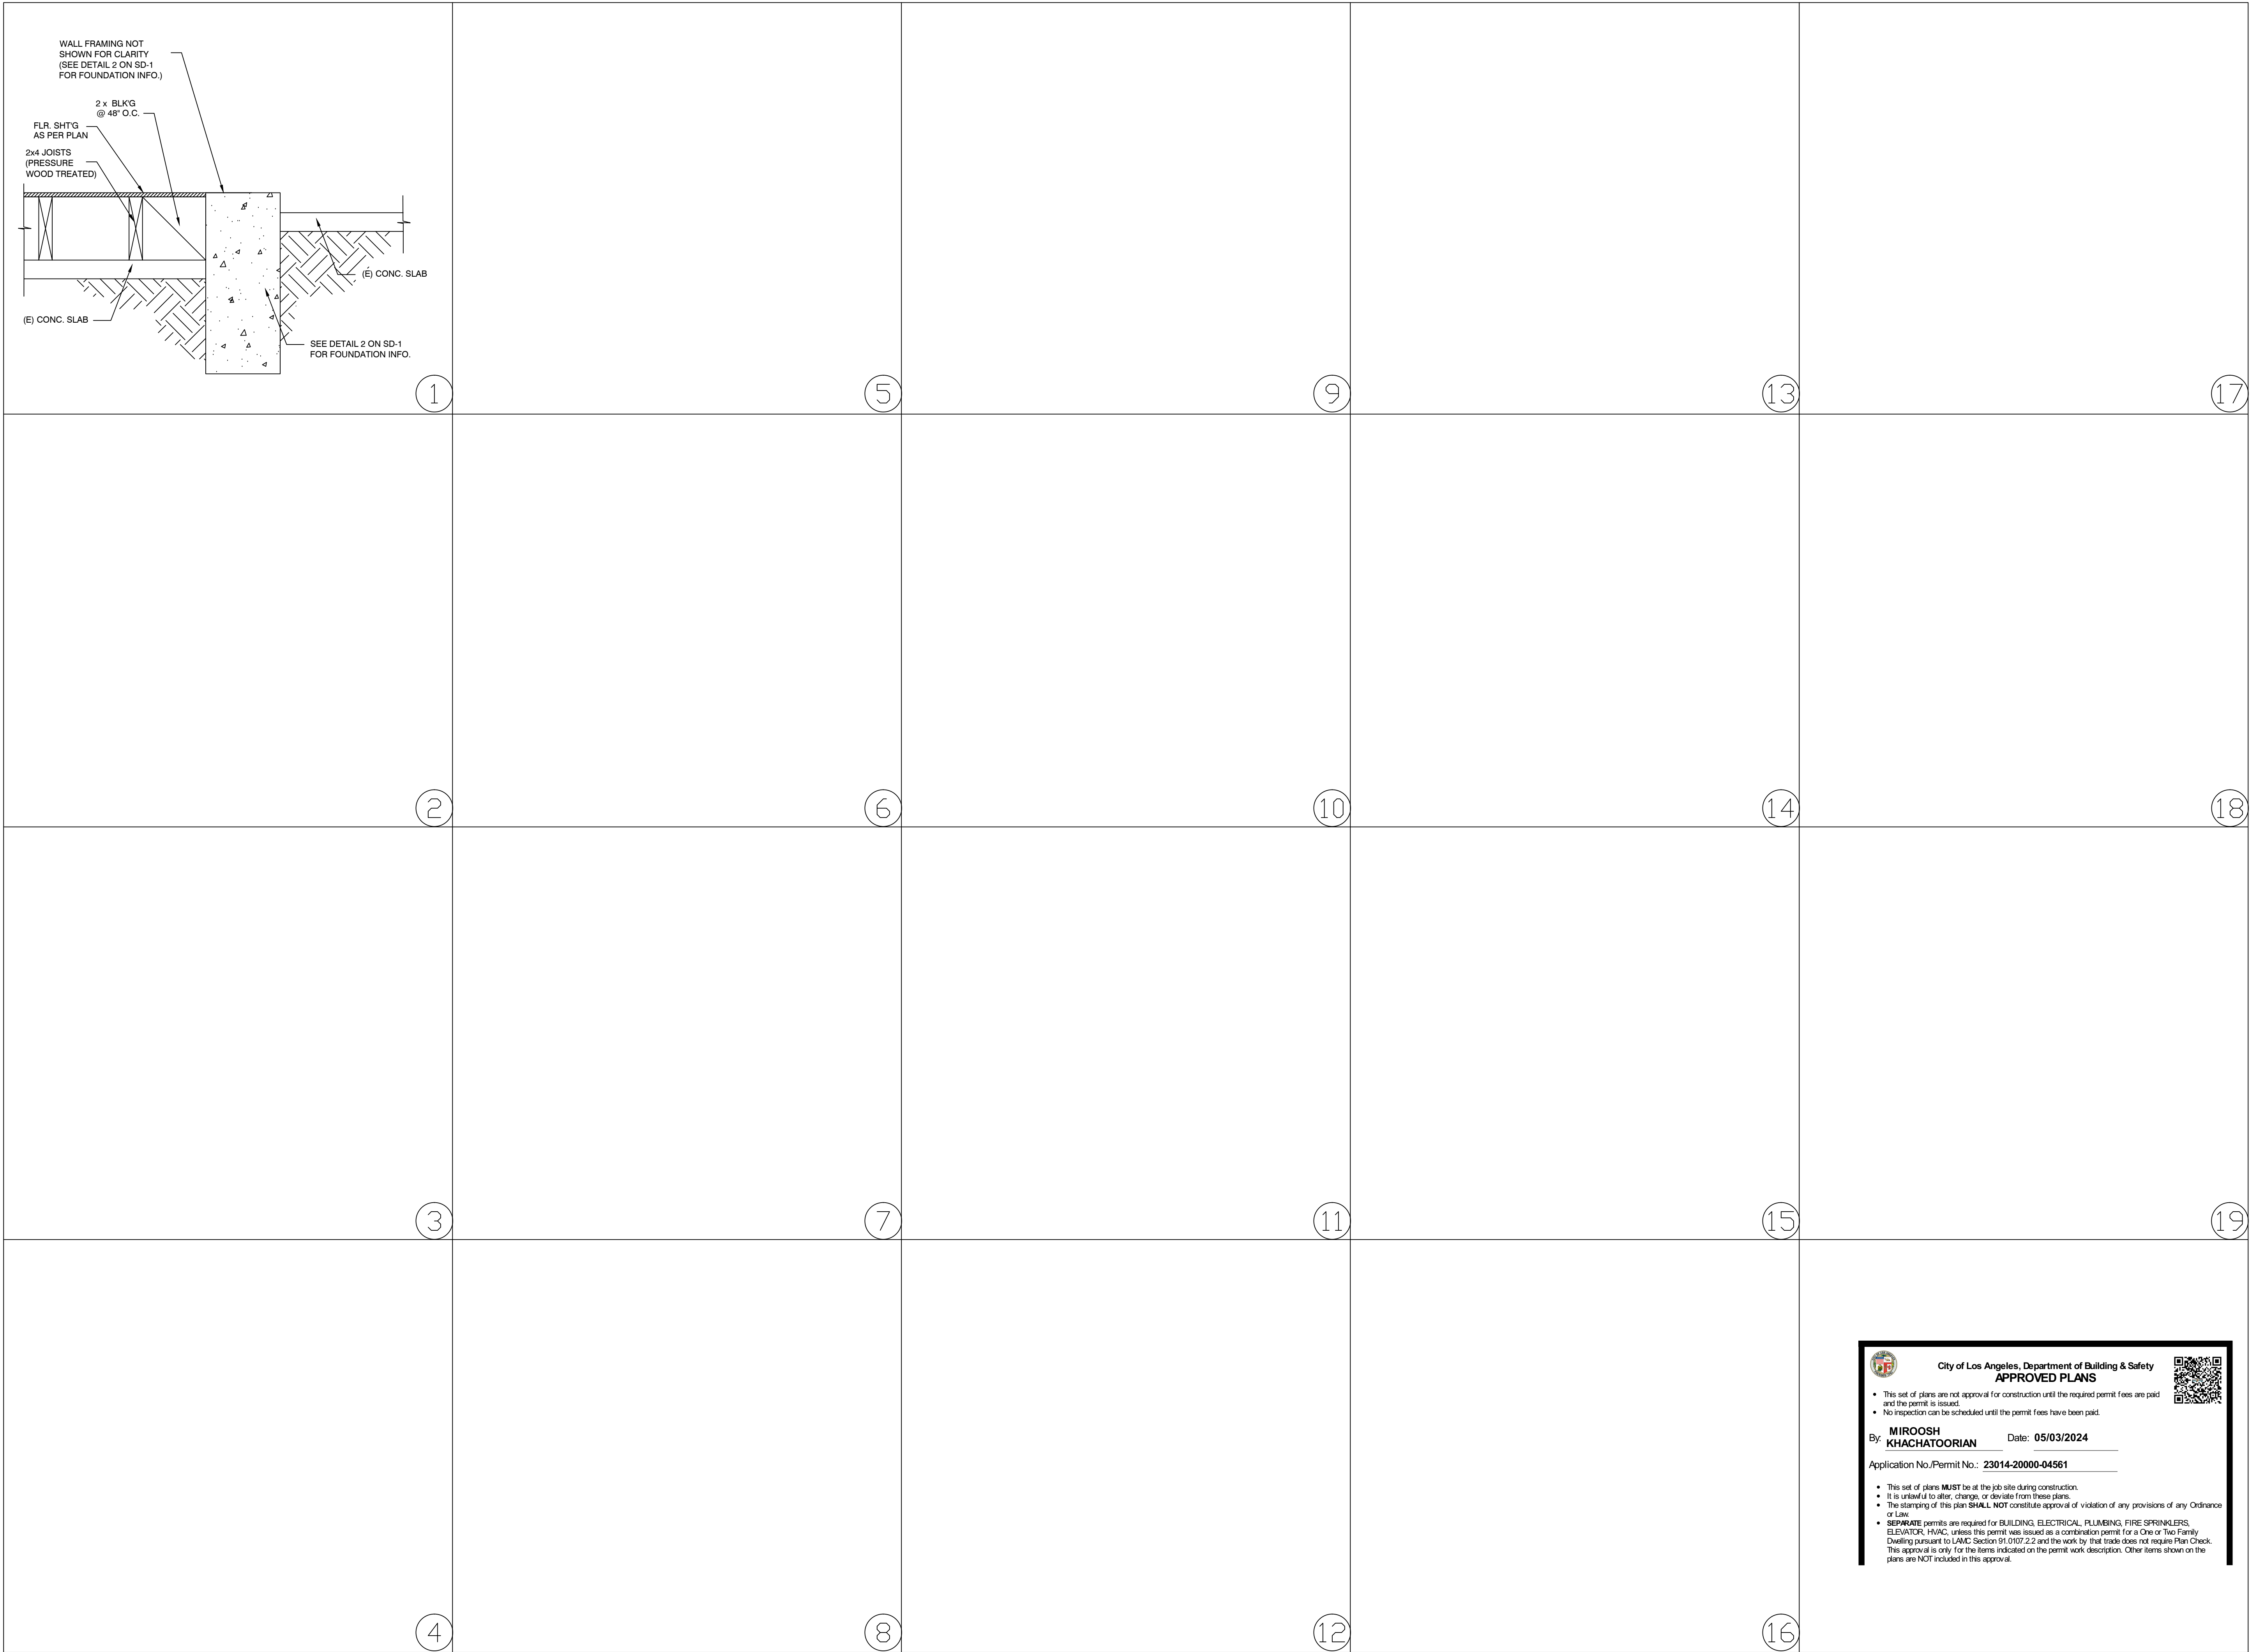

15445 VENTURA BLVD., SUITE 367
SHERMAN OAKS, CA 91403

SHEET NUMBER:	PROJECT NAME AND ADDRESS:		STRUCTURAL DESIGN:	SHEET CONTENTS:	REVISIONS:	DATE:						
SD-2	PROPOSED ADDITION & INTERIOR REMODEL TO (E) SFD 23740 W KILLION ST WOODLAND HILLS CA 91367			DETAILS								