



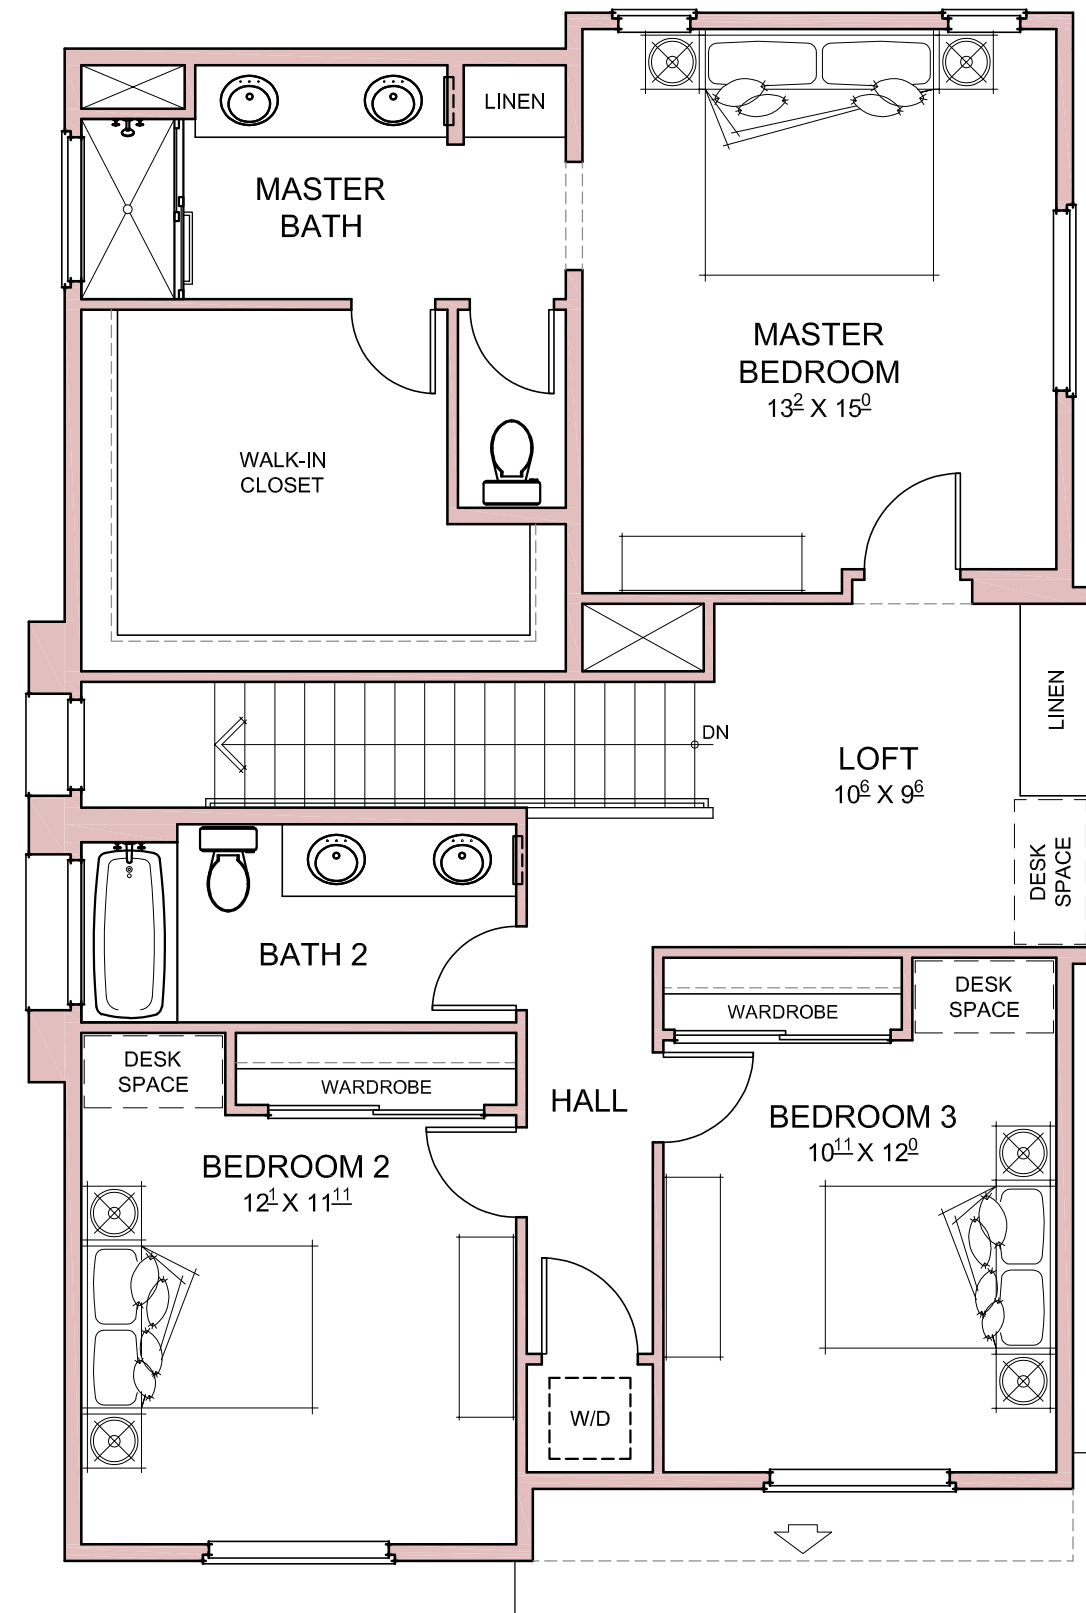

PLAN 1
SECOND FLOOR PLAN
 SCALE : 3/16" = 1'-0"

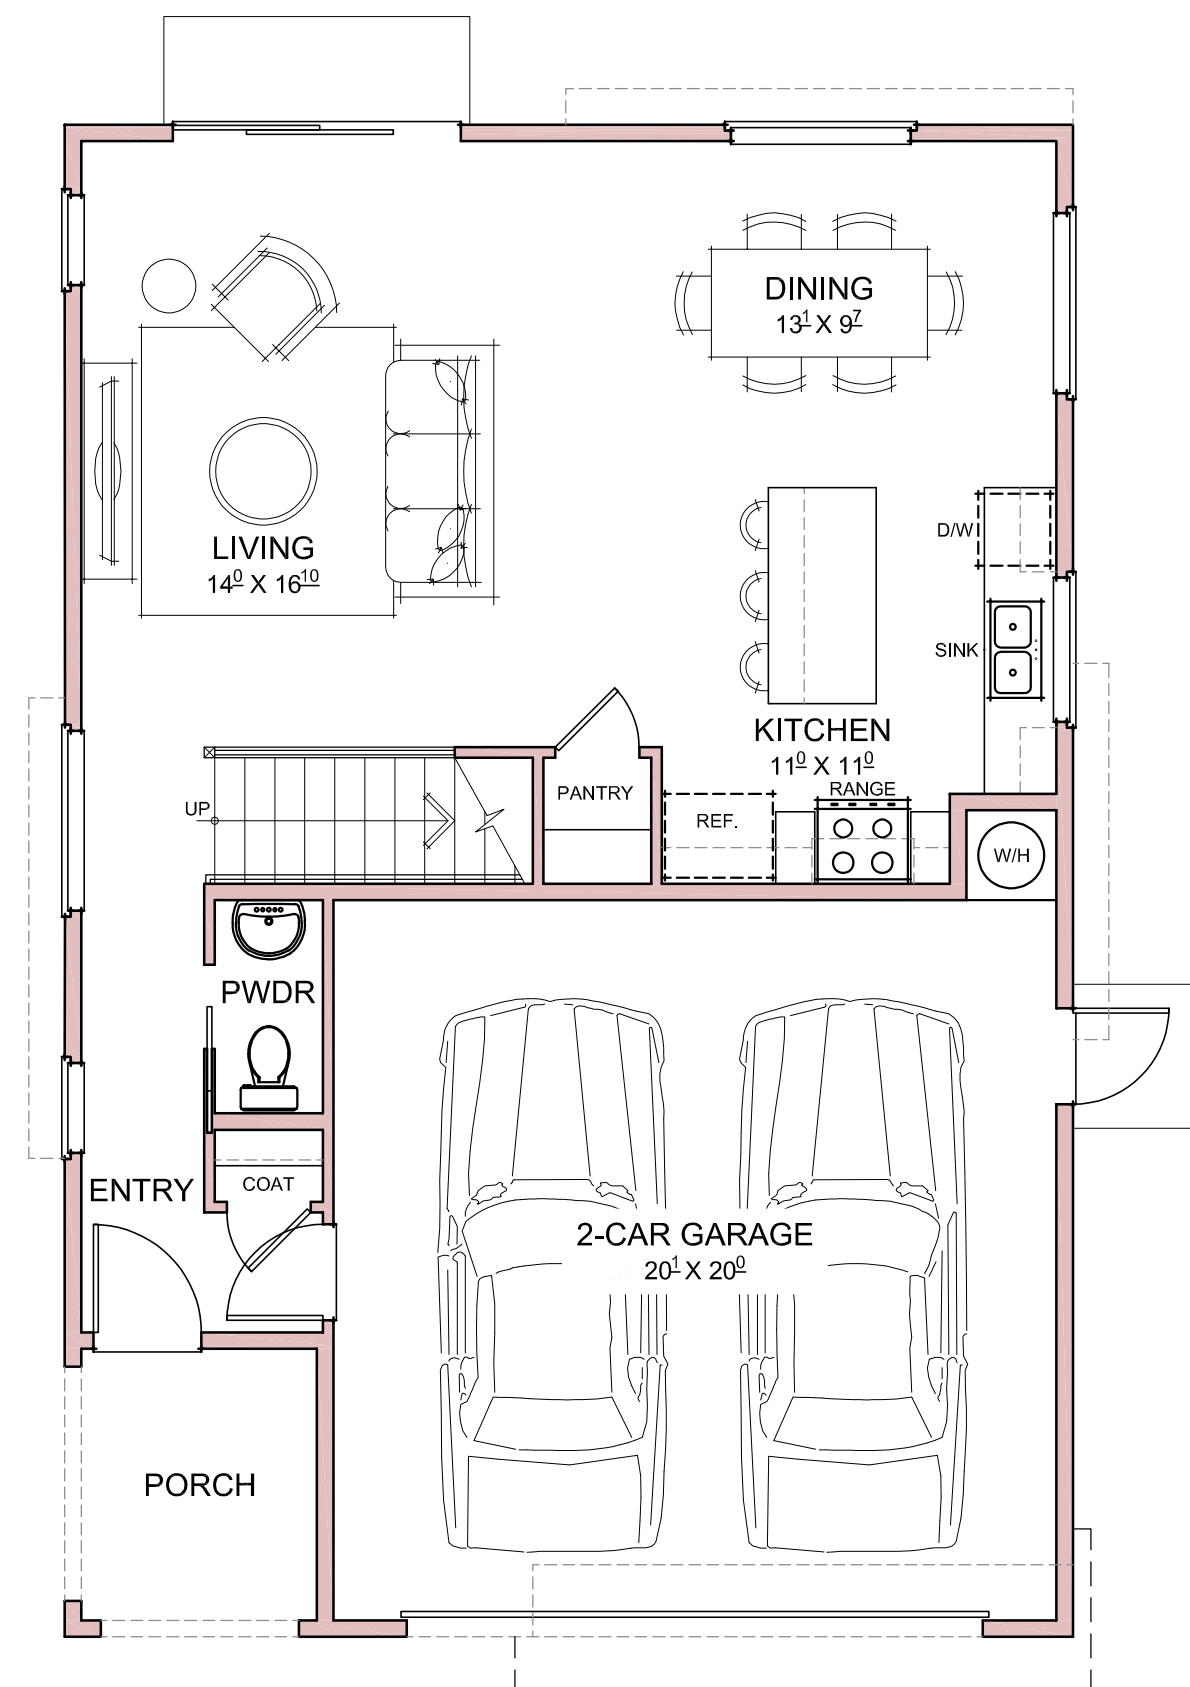

PLAN 1
FIRST FLOOR PLAN
 SCALE : 3/16" = 1'-0"

PLAN 1 LIVING AREA:
FIRST FLOOR: 689 SF
SECOND FLOOR: 1,171 SF
TOTAL LIVING AREA: 1,860 SF

PORCH AREA: 56 SF
GARAGE AREA: 431 SF