



5 WHITING WAY
SAN FRANCISCO, CA 94130
T: 415 534 8184

GRADING & DRAINAGE PLANS
TRACT 7768
ARF AVE AT BAUMBERG,
HAYWARD, ALAMEDA COUNTY

ISSUED FOR: DATE:
05/24/2018


1
2
3




Tung Xuan Tran

LEGEND & ABBREVIATIONS



100	CONTOUR LINES	SSMH	SANITARY SEWER MANHOLE
---	EXISTING PROPERTY LINES	C/O	CLEANOUT
---	NEW PROPERTY LINES	WV	WATER VALVE
---	W	WM	WATER METER
---	SS	GM	GAS METER
---	SANITARY SEWER LINES	PP	POWER POLE
---	STORM DRAIN LINES	SS	STREET SIGN
---	ELECTRIC OVERHEAD LINES	DS	DOWNSPOUT
---	GAS LINES	TC	TOP OF CURB
---	1 FT. GRASSY SWALE	FL	FLOW LINE
---	FOOTPRINT AREA	HP	HIGHPOINT
---	DOWNSPOUT W/SPLASH BLOCK	PL	PROPERTY LINE
---	BIORETENTION AREA	CL	CENTERLINE
---	EXISTING GRADES	RIM	RIM
---	NEW GRADES	INV	INVERT
---	DRAINAGE FLOW	CONC.	CONCRETE
---	PERMEABLE PAVERS AREA	SW	SIDEWALK
---		DW	DRIVEWAY

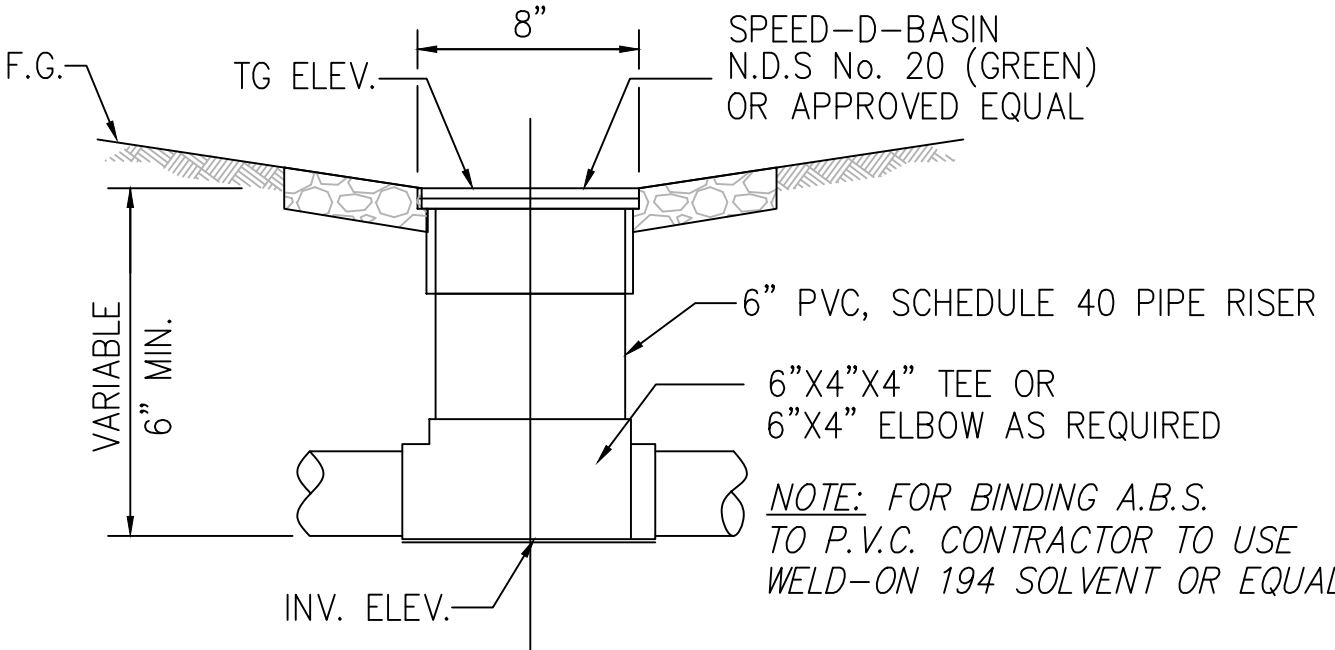

TYPICAL LANDSCAPE AREA DRAIN DETAIL
NOT TO SCALE

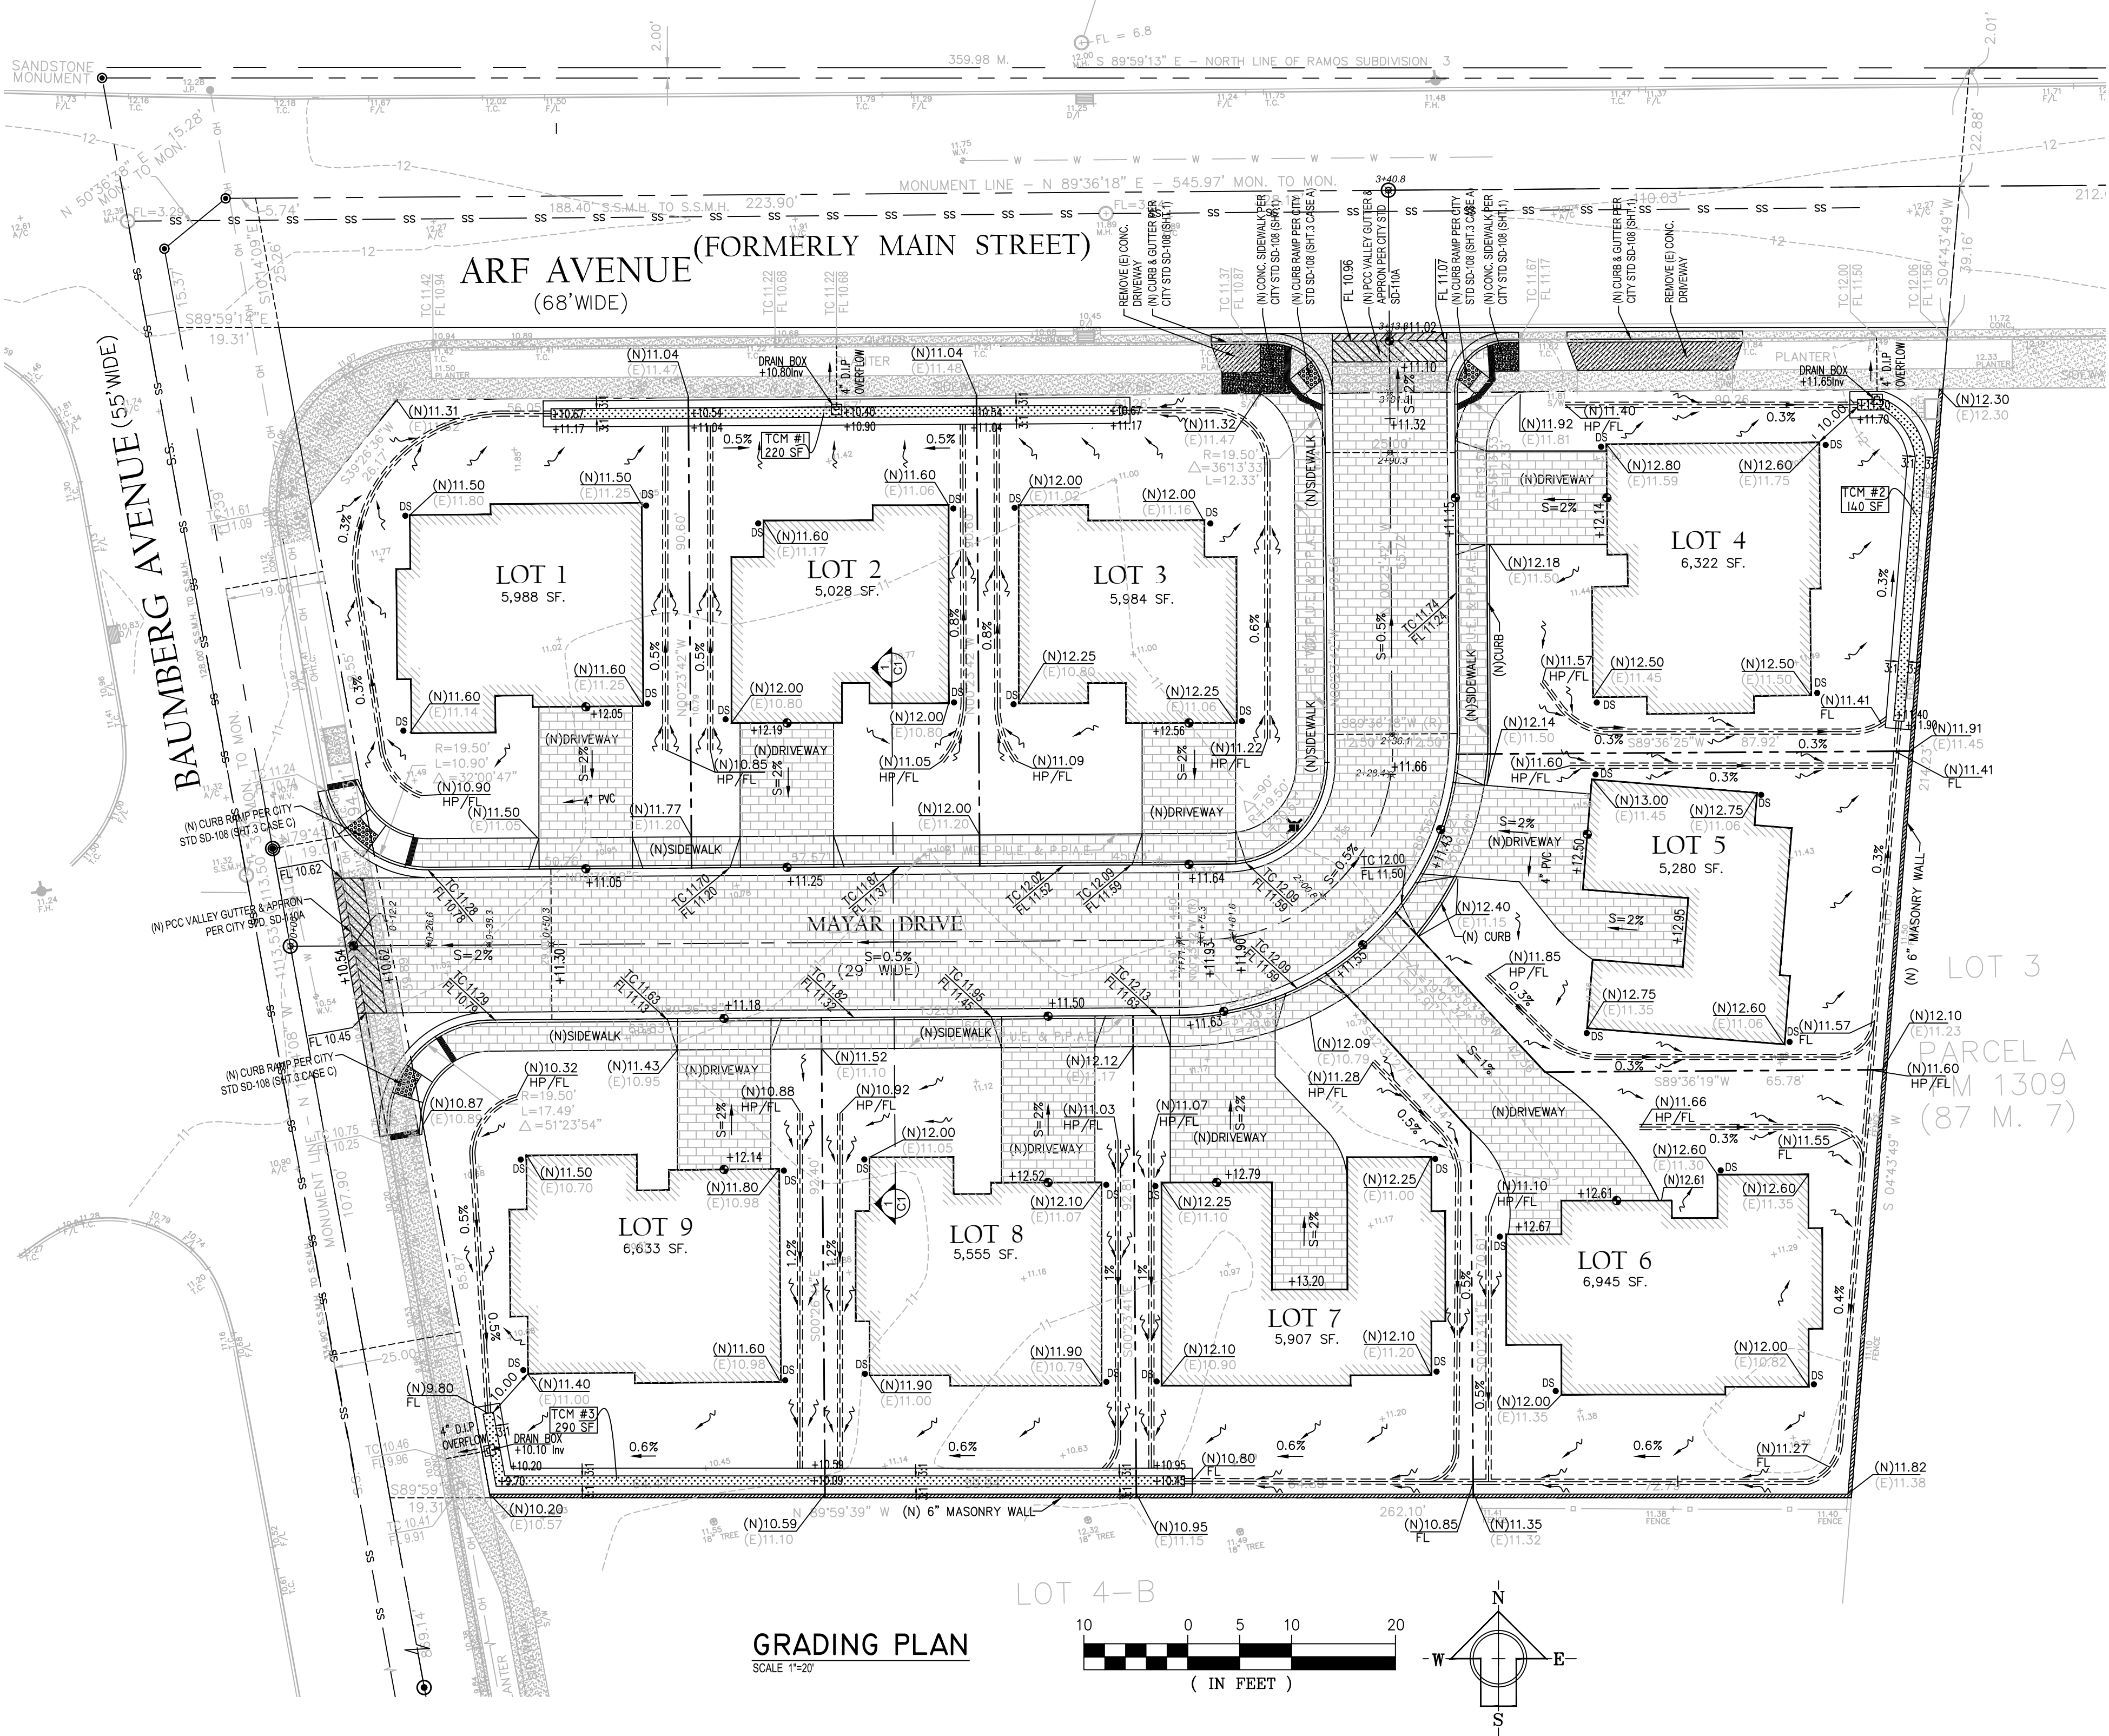

GRADING PLAN
SCALE 1"=20'

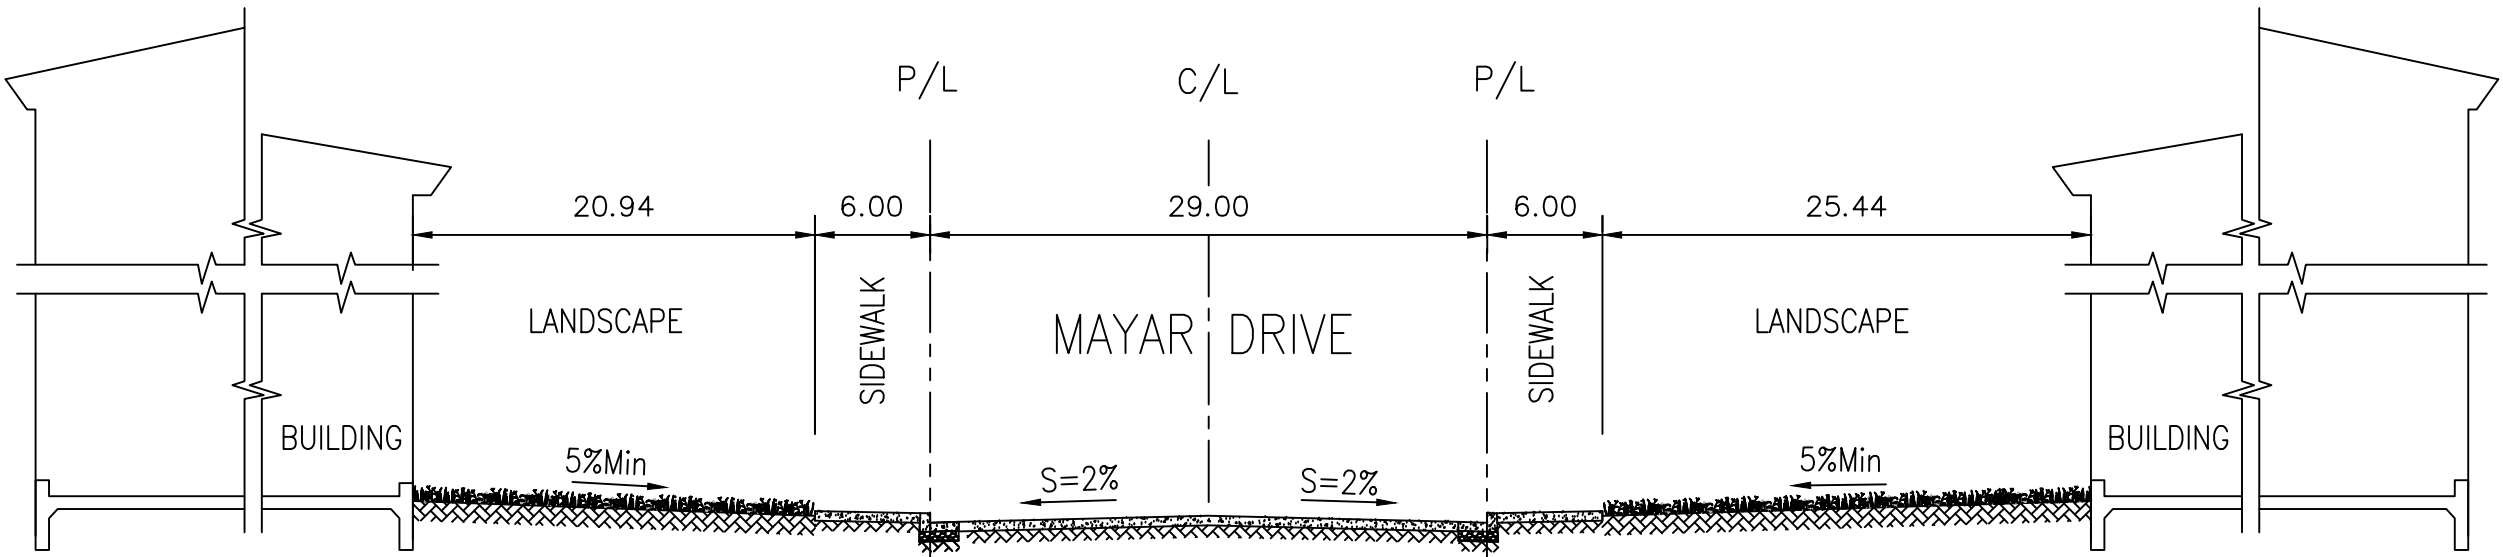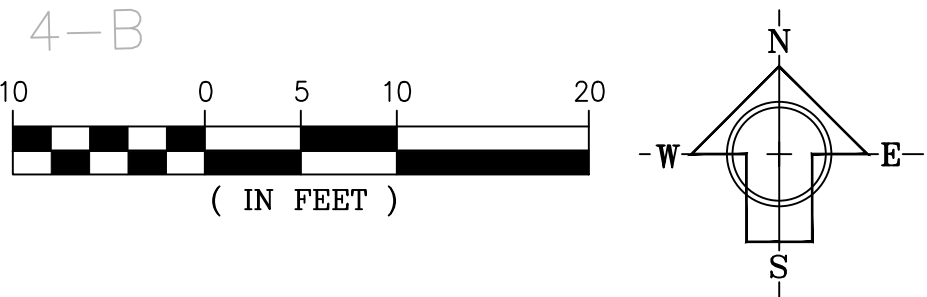

SECTION 1-1
TYPICAL MAYAR DRIVE CROSS SECTION
SCALE: 1"=10'



5 WHITING WAY
SAN FRANCISCO, CA 94130
T: 415 534 8184


GRADING & DRAINAGE PLANS
TRACT 7768
ARF AVE AT BAUMBERG,
HAYWARD, ALAMEDA COUNTY

ISSUED FOR: DATE:
05/24/2018


1
2
3



Tung Xuan Tran

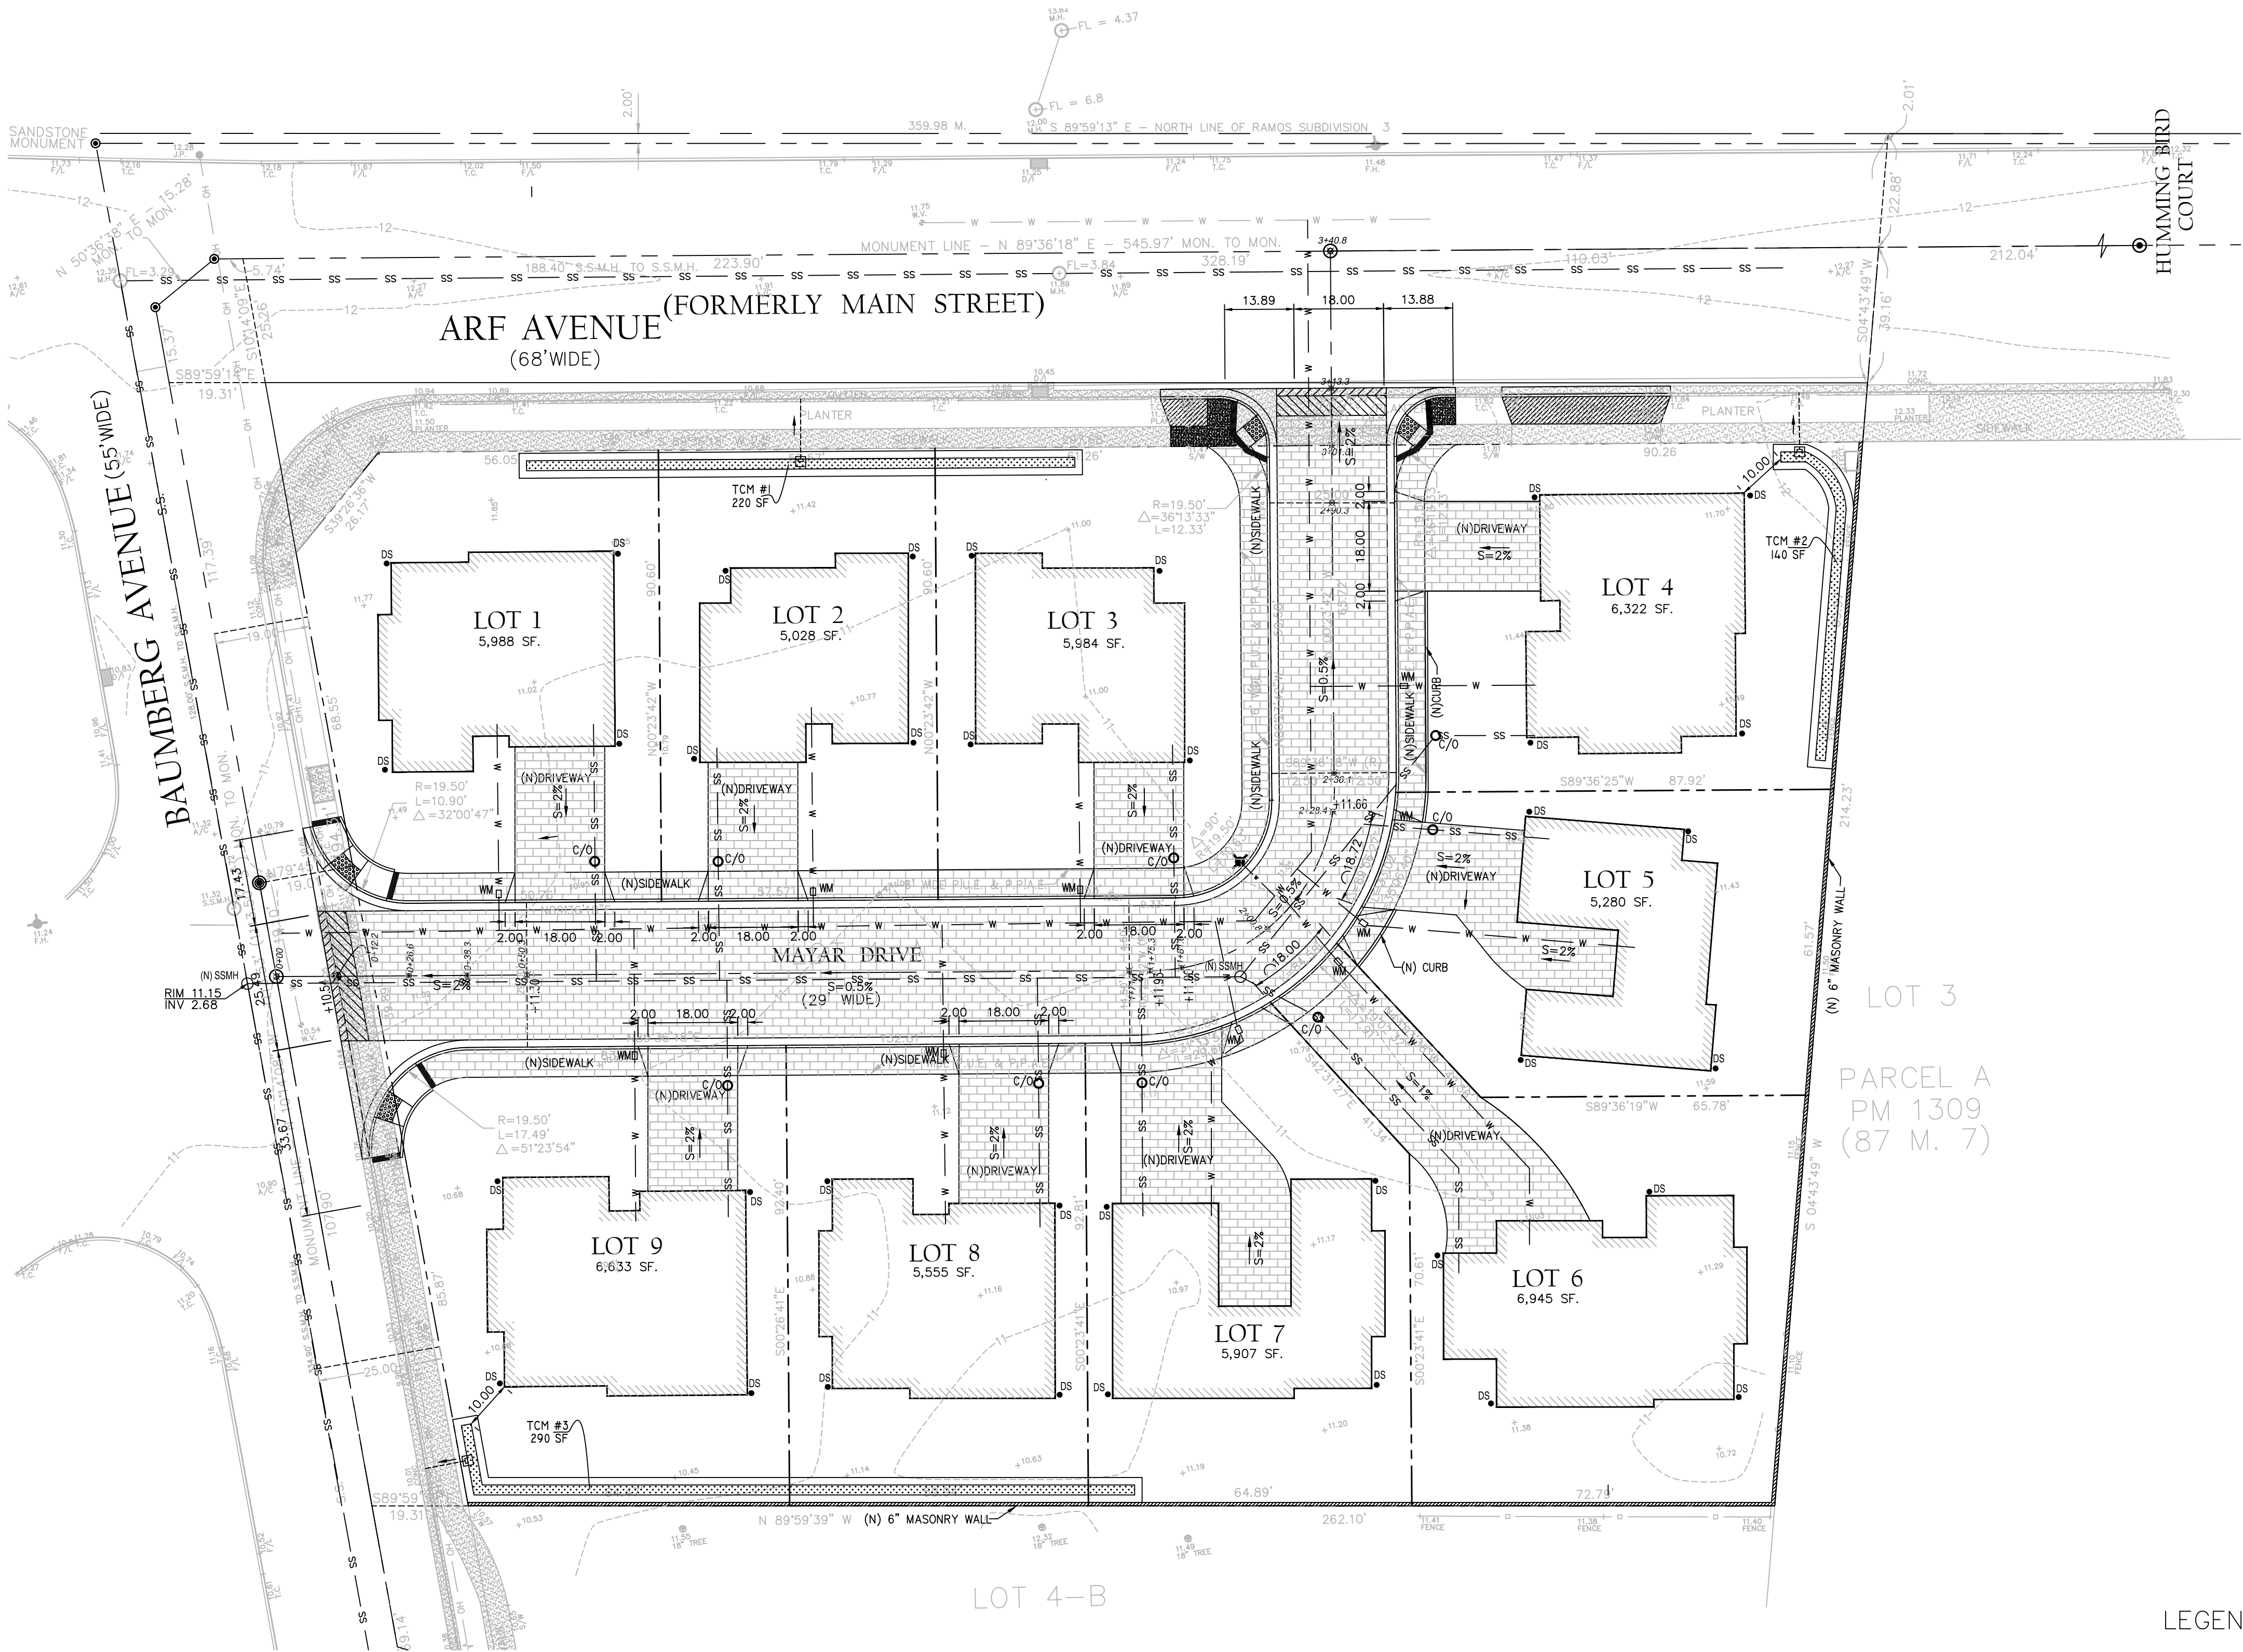


SITE & UTILITY PLAN
SCALE 1"=20'

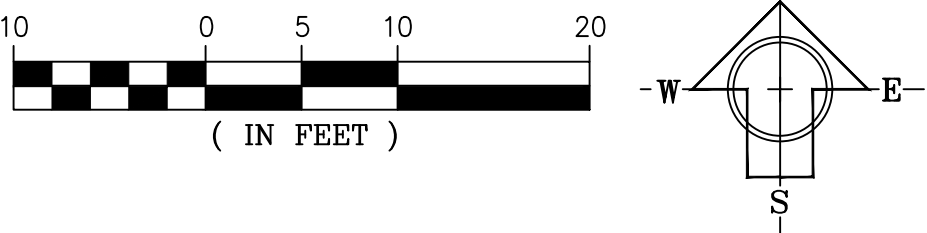

LEGEND & ABBREVIATIONS


100	CONTOUR LINES	SSMH	SANITARY SEWER MANHOLE
---	EXISTING PROPERTY LINES	C/O	CLEANOUT
---	NEW PROPERTY LINES	WV	WATER VALVE
W	WATER LINES	WM	WATER METER
SS	SANITARY SEWER LINES	GM	GAS METER
SD	STROM DRAIN LINES	PP	POWER POLE
HO	ELECTRIC OVERHEAD LINES	SS	STREET SIGN
---	GAS LINES	DS	DOWNSPOUT
---	1 FT. GRASSY SWALE	TC	TOP OF CURB
▨	FOOTPRINT AREA	FL	FLOW LINE
• DS	DOWNSPOUT W/SPLASH BLOCK	HP	HIGHPOINT
▨	BIORETENTION AREA	PL	PROPERTY LINE
(5)11.25	EXISTING GRADES	CL	CENTERLINE
(N)10.65	NEW GRADES	RIM	RIM
---	DRAINAGE FLOW	INV	INVERT
---	PERMEABLE PAVERS AREA	CONC.	CONCRETE
		SW	SIDEWALK
		DW	DRIVEWAY

ISSUED FOR: DATE:
05/24/2018

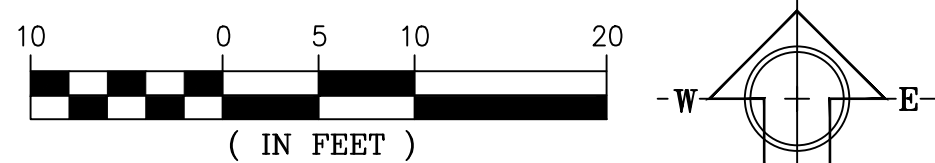

	CONTOUR LINES	SSMH	SANITARY SEWER MANHOLE
	EXISTING PROPERTY LINES	C/O	CLEANOUT
	NEW PROPERTY LINES	WV	WATER VALVE
	WATER LINES	WM	WATER METER
	SANITARY SEWER LINES	GM	GAS METER
	STROM DRAIN LINES	PP	POWER POLE
	ELECTRIC OVERHEAD LINES	SS	STREET SIGN
	GAS LINES	DS	DOWNSPOUT
	1 FT. GRASSY SWALE	TC	TOP OF CURB
	FOOTPRINT AREA	FL	FLOW LINE
	DOWNSPOUT W/SPLASH BLOCK	HP	HIGHPOINT
	BIORETENTION AREA	PL	PROPERTY LINE
	EXISTING GRADES	CL	CENTERLINE
	NEW GRADES	RIM	RIM
	DRAINAGE FLOW	INV	INVERT
	PERMEABLE PAVERS AREA	CONC.	CONCRETE
	DMA AREA	SW	SIDEWALK
	DRIVEWAY	DW	DRIVEWAY



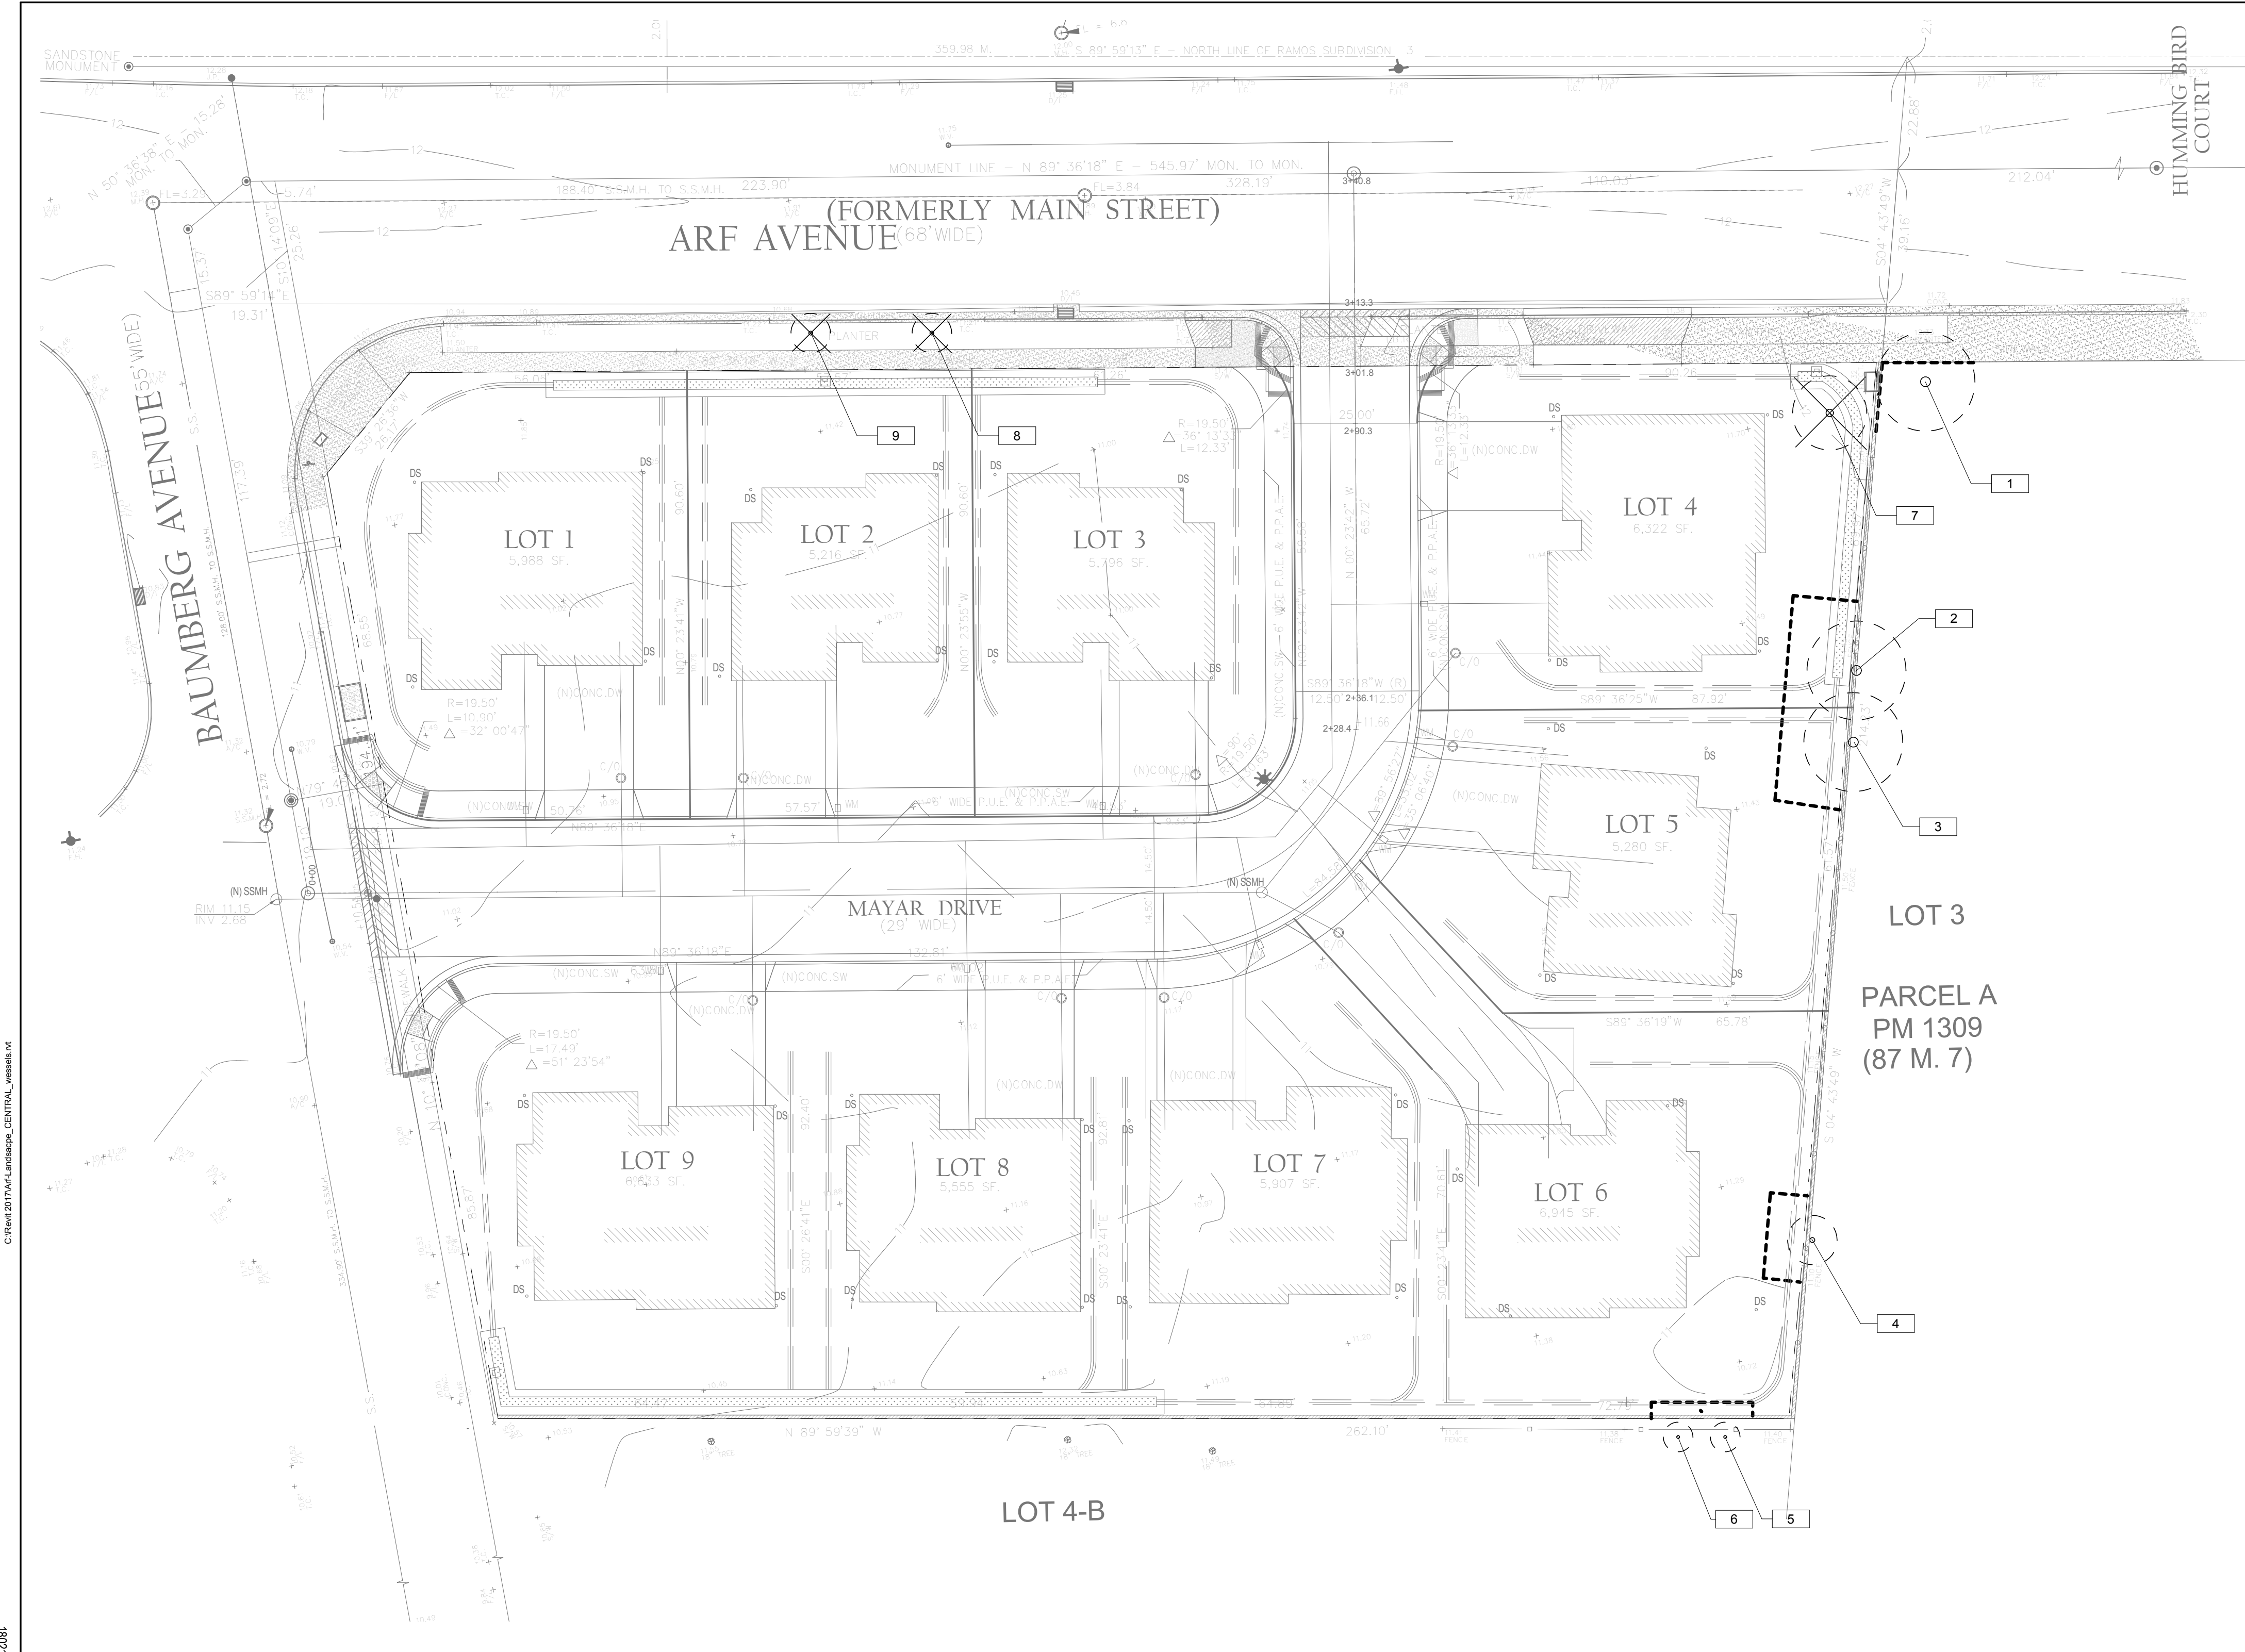

EXISTING TREE INVENTORY				
TREE NUMBER	BOTANIC NAME	COMMON NAME	DBH	TO BE REMOVED
1	CALOCEDRUS DECURRENS	INCENSE CEDAR	24"	
2	PINUS SPP.	PINE	15"	
3	PINUS SPP.	PINE	12"	
4	CALOCEDRUS DECURRENS	OAK	9"	
5	CUPRESSUS SEMPERVIRENS 'GLAUCA'	BLUE ITALIAN CYPRESS	5"	
6	CUPRESSUS SEMPERVIRENS 'GLAUCA'	BLUE ITALIAN CYPRESS	5"	
7	AESCULUS CALIFORNICA	CALIFORNIA BUCKEYE	6"-8"	X
8	PYRUS CALLERYANA	CALLERY PEAR	6"-8"	X
9	PYRUS CALLERYANA	CALLERY PEAR	6"-8"	X

TREE PROTECTION NOTES

- ARBORIST REPORT & TREE PROTECTION MEASURES HAS BEEN PREPARED BY X. DATED X.
- PRIOR TO THE START OF DEMOLITION, CLEARING OR GRUBBING MEET WITH THE PROJECT ARBORIST TO IDENTIFY TREES SLATED FOR PRESERVATION AND REMOVAL, REVIEW THE LOCATION OF THE TREE PROTECTION FENCING, WORK PROCEDURES AND THE NEED FOR CLEARANCE AROUND TREES.
- TREE PROTECTION ZONE SHALL BE ESTABLISHED AROUND TREES TO BE PRESERVED. NO GRADING, EXCAVATION, CONSTRUCTION OR STORAGE OF MATERIALS SHALL OCCUR WITHIN THAT ZONE.
- UNDERGROUND SERVICES INCLUDING UTILITIES, SUB-DRAINS, WATER OR SEWER, AND IRRIGATION SYSTEMS SHALL BE ROUTED AROUND THE TREE PROTECTION ZONE. WHERE ENCROACHMENT CANNOT BE AVOIDED, SPECIAL CONSTRUCTION TECHNIQUES SUCH AS HAND DIGGING OR TUNNEL-ING UNDER ROOTS SHALL BE EMPLOYED WHERE NECESSARY TO MINIMIZE ROOT INJURY.
- IRRIGATION SYSTEMS MUST BE DESIGNED SO THAT NO TRENCHING WILL OCCUR WITHIN THE TREE PROTECTION ZONE.
- FENCE ALL TREES TO BE RETAINED TO COMPLETELY ENCLOSE THE TREE PROTECTION ZONE PRIOR TO DEMOLITION, GRUBBING OR GRADING. FENCES SHALL BE 6 FT. CHAIN LINK OR EQUIVALENT AS APPROVED BY THE CITY OF HAYWARD. FENCES ARE TO REMAIN UNTIL ALL GRADING AND CONSTRUCTION IS COMPLETED.
- NO GRADING, CONSTRUCTION, DEMOLITION OR OTHER WORK SHALL OCCUR WITHIN THE TREE PROTECTION ZONE. ANY MODIFICATIONS MUST BE APPROVED AND MONITORED BY THE CONSULTING ARBORIST.
- TREE PROTECTION FENCES DEFINE A SPECIFIC TREE PROTECTION ZONE FOR EACH TREE OR GROUP OF TREES. FENCES ARE TO REMAIN UNTIL ALL SITE WORK HAS BEEN COMPLETED. FENCES MAY NOT BE RELOCATED OR REMOVED WITH-OUT PERMISSION OF THE CONSULTING ARBORIST.
- ALL TREES ARE TO BE PRESERVED IN ACCORDANCE WITH THE TREE PRESERVATION ORDINANCE. PRIOR TO THE COMMENCEMENT OF CLEARING AND GRADING OPERATIONS.
- TREE PROTECTION MEASURES ARE TO BE IN COMPLIANCE WITH CITY CODES AND THE ARBORIST REPORT.
- VALUE OF REPLACEMENT TREE IS BASED ON WHOLESALE PRICE OF TREE, AND DOES NOT INCLUDE DELIVERY, INSTALLATION, AND IRRIGATION.
- A TREE REMOVAL PERMIT IS REQUIRED PRIOR TO THE REMOVAL OF ANY TREE.
- TREE REMOVAL PERMIT WILL NOT BE ISSUED PRIOR TO APPROVAL OF LANDSCAPE IMPROVEMENT PLANS.


TREE APPRAISAL VALUE OF EXISTING TREES TO BE REMOVED

- INFO TO BE PROVIDED BY ARBORIST REPORT

TREE APPRAISAL NOTES

- ABOVE IS A SUMMARY OF THE TREE APPRAISAL VALUE OF EXISTING PROTECTED TREES TO BE REMOVED AT ARF & BAUMBERG AVENUE HOMES, HAYWARD, CA, AS PREPARED BY X DATED X.
- FOR PROPOSED PLANTED TREES AND THEIR VALUE SEE L-4 PLANTING PLAN NOTES
- REMOVAL VALUE IS: \$XXXXXX.
- REPLACEMENT VALUE IS: \$XXXXXX; SEE SHEET L-4 TREE LIST FOR PROPOSED INDIVIDUAL TREE VALUES.

TREE PROTECTION LEGEND

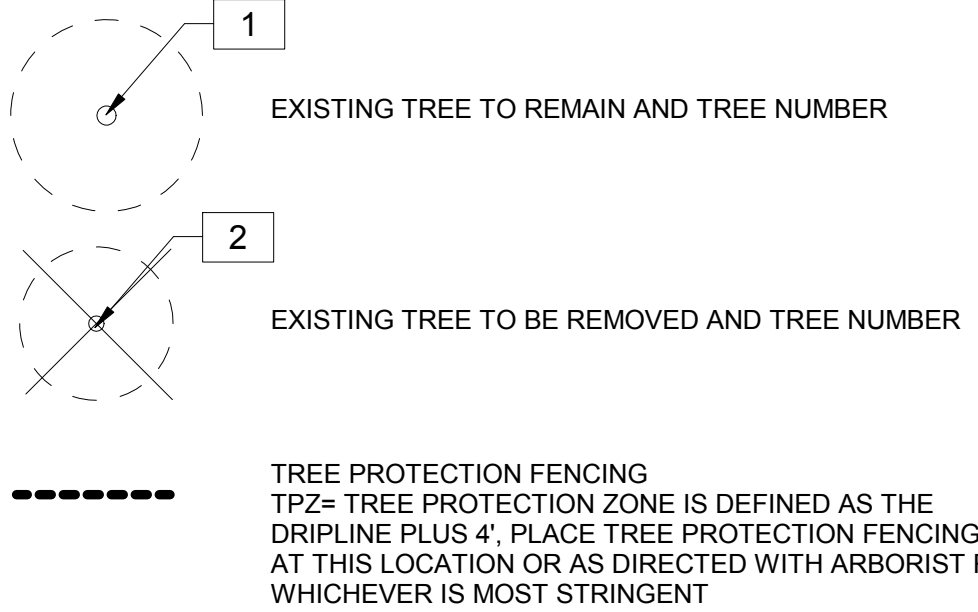

9 UNIT DEVELOPMENT,
ARF AVENUE,
HAYWARD, CA 94545

PGAdesign

LANDSCAPE ARCHITECTS

tel 510.465.1284 url PGAdesign.com
444 17th Street Oakland CA 94612

ISSUED FOR: DATE:

PERMIT SUBMITTAL 2018

1

2

3

SHEET TITLE

TREE PROTECTION
PLAN

DATE
12/03/2018

SCALE
As indicated

DRAWN


XA

CHECKED

KK



L1.01

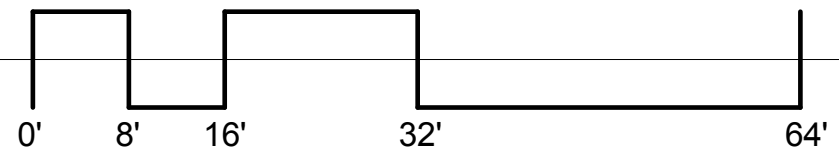



C:\Users\2017\Public\Landscap_CENTRAL_workspace\4

18021

ARF AVENUE
HAYWARD, CA 94545

PA 04/02/2018 09:06:03

TREE LIST								
QTY	BOTANICAL NAME	COMMON NAME	CONTAINER SIZE	SPACING	WATER USE	DROUGHT TOLERANT	WHOLESALE NURSERY COST	TOTAL COST
TREE								
9	CELTIS OCCIDENTALIS 'PRARIE SENTINEL'	PRARIE SENTINEL HACKBERRY	24" BOX	AS SHOWN	LOW	Yes	\$250.00	\$2250.00
9	LAGERSTROEMIA INDICA	CRAPE MYRTLE	24" BOX	AS SHOWN	LOW	Yes	\$150.00	\$1350.00
4	PISTACIA CHINENSIS	CHINESE PISTACHE	24" BOX	AS SHOWN	LOW	Yes	\$150.00	\$600.00
7	QUERCUS VIRGINIANA	VIRGINIA OAK	24" BOX	AS SHOWN	MODERATE	No	\$150.00	\$1050.00
								\$5250.00

SHRUB & GROUNDCOVER LIST										
BOTANICAL NAME	COMMON NAME	CONTAINER SIZE	PROPOSED SPACING	MATURE SPACING AND HEIGHT SOURCE	MATURE HEIGHT	MATURE WIDTH	WATER USE	STORMWATER TOLERANT	DROUGHT TOLERANT	
TALL SHRUB										
ARCTOSTAPHYLOS DENSIFLORA 'HOWARD MCMINN'	HOWARD MCMINN MANZANITA	5 GAL	6' - 0"	PERRY LANDSCAPE PLANTS	6' - 0"	6' - 0"	LOW	Yes	Yes	
CARPENTERIA CALIFORNICA 'ELIZABETH'	BUSH ANEMONE	5 GAL	5' - 0"	PERRY LANDSCAPE PLANTS	8' - 0"	5' - 0"	MODERATE	No	No	
PHYLLOSTACHYS NIGRA	BLACK BAMBOO	15 GAL	AS SHOWN	PERRY LANDSCAPE PLANTS	15' - 0"	6' - 0"	LOW	No	Yes	
PITTIOSPORUM TENUIFOLIUM 'SILVER SHEEN'	SILVER SHEEN KOHUHU	5 GAL	3' - 0"	PERRY LANDSCAPE PLANTS	12' - 0"	3' - 0"	MODERATE	No	No	
WESTRINGIA FRUTICOSA 'WYNYABBIE GEM'	COAST ROSEMARY	5 GAL	6' - 0"	PERRY LANDSCAPE PLANTS	6' - 0"	6' - 0"	LOW	Yes	Yes	
LOW SHRUB										
AGAVE 'BLUE GLOW'		1 GAL	1' - 6"	PERRY LANDSCAPE PLANTS	1' - 0"	1' - 6"	LOW	No	Yes	
CHONDROPETALUM TECTORUM	CAPE RUSH	1 GAL	3' - 0"	SAN MARCOS GROWERS	2' - 0"	3' - 0"	LOW	Yes	Yes	
CISTUS 'SUNSET'	ROCKROSE	1 GAL	3' - 0"	PERRY LANDSCAPE PLANTS	1' - 0"	3' - 0"	LOW	No	Yes	
CISTUS SALVIFOLIUS	ROCKROSE	1 GAL	5' - 0"	PERRY LANDSCAPE PLANTS	1' - 6"	5' - 0"	LOW	No	Yes	
NANDINA DOMESTICA 'LEMON LIME'	LEMON LIME HEAVENLY BAMBOO	1 GAL	3' - 0"	SUNSET	3' - 0"	3' - 0"	LOW	No	Yes	
PHORMIUM 'CREAM DELIGHT'	NEW ZEALAND FLAX	1 GAL	4' - 0"	SAN MARCOS GROWERS	2' - 0"	4' - 0"	LOW	Yes	Yes	
PHORMIUM 'JACK SPRATT'	NEW ZEALAND FLAX	1 GAL	1' - 0"	SAN MARCOS GROWERS	1' - 0"	1' - 0"	LOW	Yes	Yes	
POLYSTICHUM MUNITUM	WESTERN SWORD FERN	1 GAL	4' - 0"	PERRY LANDSCAPE PLANTS	4' - 0"	4' - 0"	MODERATE	No	No	
ROSMARINUS OFFICINALIS 'BENENDEN BLUE'	BENENDEN BLUE ROSEMARY	1 GAL	4' - 0"	SUNSET	3' - 0"	4' - 0"	LOW	No	Yes	
GROUNDCOVER										
ANIGOZANTHOS 'AMBER VELVET'	AMBER VELVET KANGAROO PAW	1 GAL	2' - 0"	SAN MARCOS GROWERS	3' - 0"	2' - 0"	LOW	Yes	Yes	
ARCTOSTAPHYLOS UVA-URSI 'GREEN SUPREME'	MANZANITA	1 GAL	8' - 0"	SAN MARCOS GROWERS	1' - 0"	8' - 0"	MODERATE	No	No	
BOUTELOUA GRACILIS 'BLONDE AMBITION'	MOSQUITO GRASS	1 GAL	1' - 0"	SAN MARCOS GROWERS	1' - 0"	1' - 0"	LOW	Yes	Yes	
CALAMAGROSTIS X ACUTIFLORA 'FOLISUS'	MENDOCINO REED GRASS	1 GAL	2' - 0"	PERRY LANDSCAPE PLANTS	1 1/2' - 0"	2' - 0"	MODERATE	No	No	
CAREX DIVULSA	BERKELEY SEDGE	1 GAL	1' - 0"	SAN MARCOS GROWERS	1' - 0"	1' - 0"	LOW	Yes	Yes	
CEANOTHUS GLORIOSUS 'ANCHOR BAY'	POINT REYES CEANOTHUS	1 GAL	4' - 0"	SAN MARCOS GROWERS	2' - 0"	4' - 0"	LOW	Yes	Yes	
COTYLEDON ORBICULATA VAR 'ORBICULATA'	PIGS EARS	1 GAL	2' - 0"	SAN MARCOS GROWERS	2' - 0"	2' - 0"	LOW	No	Yes	
ECHEVERIA ELEGANS 'MEXICAN SNOWBALL'	MEXICAN SNOWBALL ECHEVERIA	1 GAL	1' - 0"	SAN MARCOS GROWERS	1' - 0"	1' - 0"	LOW	No	Yes	
FESTUCA CALIFORNICA 'RIVER HOUSE BLUES'	CALIFORNIA FESCUE RIVER HOUSE BLUES	1 GAL	2' - 0"	SAN MARCOS GROWERS	2' - 0"	2' - 0"	LOW	No	Yes	
FESTUCA GLAUCA 'ELIJAH BLUE'	ELIJAH BLUE FESCUE	1 GAL	1' - 0"	SAN MARCOS GROWERS	1' - 0"	1' - 0"	LOW	Yes	Yes	
HELLEBORUS ARGUTIFOLIUS	CORSICAN HELLEBORE	1 GAL	2' - 0"	SAN MARCOS GROWERS	2' - 0"	2' - 0"	LOW	No	Yes	
KALANCHOE GASTONIS-BONNIEARI	DONKEY EARS	1 GAL	1' - 0"	SAN MARCOS GROWERS	1' - 0"	1' - 0"	LOW	No	Yes	
KALANCHOE THYRSIFOLIA	PADDLE PLANT	1 GAL	1' - 0"	SAN MARCOS GROWERS	1' - 0"	1' - 0"	LOW	No	Yes	
LIRIOPE MUSCARI 'BIG BLUE'	LILY TURF	1 GAL	1' - 0"	SAN MARCOS GROWERS	1' - 0"	1' - 0"	MODERATE	No	No	
LOMANDRA LONGIFOLIA 'NYALLA'	NYALLA MAT RUSH	1 GAL	3' - 0"	SAN MARCOS GROWERS	3' - 0"	3' - 0"	LOW	Yes	Yes	

PLANTING DESIGN INTENT & NOTES

1. ALL LANDSCAPE AREAS ARE TO BE MAINTAINED BY HOME OWNERS' ASSOCIATION. PRIVATE YARDS WILL BE MAINTAINED BY INDIVIDUAL HOME OWNERS.
2. PLANT LISTS ARE SUGGESTED PALETTE, PLANTS MAY BE SUBSTITUTED AT OWNER'S DISCRETION SO LONG AS THEY ARE NATIVE AND/OR CLIMATE ADAPTED, AND MEET WATER CONSERVATION REQUIREMENTS.
3. VALUE OF REPLACEMENT TREE IS BASED ON WHOLESALE PRICE OF TREE AND DOES NOT INCLUDE DELIVERY, INSTALLATION, AND IRRIGATION.
4. PLANT ALL TREES A MINIMUM OF 5 FEET AWAY FROM ANY UNDERGROUND UTILITIES, A MINIMUM OF 15 FEET FROM A LIGHT POLE, AND A MINIMUM OF 30 FEET FROM THE FACE OF A TRAFFIC SIGNAL, OR AS OTHERWISE SPECIFIED BY THE CITY.
5. PLANT TREES ACCORDING TO THE CITY STANDARD DETAIL SD-122.
6. PROVIDE ROOT BARRIER FOR ALL TREES LOCATED WITHIN 7 FEET OF PAVED EDGES OR STRUCTURE. ROOT BARRIER IS 24 INCH DEEP BY APPROXIMATELY 6 FT LONG PANEL BARRIER, DEEP ROOT SM 24, AVAILABLE FROM VILLA LANDSCAPE PRODUCTS, INC. (714) 630-3181; ROOT SOLUTIONS (800)554-0914 OR APPROVED EQUIVALENT. INSTALL AT EACH TREE ON SIDEWALK SIDE, CONTINUOUS, CENTER 12' LENGTH PER TREE. NO ROOT BARRIER REQUIRED WHERE THERE IS A DEEPENED CURB INSTALLED ADJACENT TO TREE PLANTING.
7. ALL SHRUBS, GROUNDCOVERS, TREES AND VINES SELECTED FOR PLANTING ARE LOW WATER USE. ALL SHRUBS AND GROUNDCOVER AREAS (NON-TURF AREAS) TO BE IRRIGATED WITH DRIP IRRIGATION. ALL TURF AREAS IRRIGATED WITH HIGH-EFFICIENCY SPRAY.
8. NON-TURF AREAS: AT LEAST 75% OF THE PLANT SELECTION IS NATIVE OR CLIMATE APPROPRIATE LOW WATER USE SPECIES AND REQUIRE MINIMAL WATER ONCE ESTABLISHED. UP TO 25% OF THE PLANTS MAY BE NON-DROUGHT TOLERANT VARIETY AS LONG AS THEY ARE APPROPRIATELY GROUPED TOGETHER AND IRRIGATED SEPARATELY AND EFFICIENTLY AS HYDROZONES.
9. NO PLANTED SPECIES CAN BE LISTED BY CAL-IPC (CALIFORNIA INVASIVE PLANT COUNCIL) AS INVASIVE IN THE SAN FRANCISCO BAY AREA, AND PLANT RIGHT, KEEP INVASIVE PLANTS IN CHECK BY CALIFORNIA HORTICULTURAL INVASIVE'S PREVENTION (CAL-HIP).
10. WATER USE ACCORDING TO "WUCOLS: WATER USE CLASSIFICATION OF LANDSCAPE SPECIES":
HIGH
MODERATE
LOW
VERY LOW

COPYRIGHT © 2018 MAVRIK STUDIO



9 UNIT DEVELOPMENT,
ARF AVENUE,
HAYWARD, CA 94545

PGAdesign

LANDSCAPE ARCHITECTS

tel 510.465.1284 url PGAdesign.com
444 17th Street Oakland CA 94612

ISSUED FOR: DATE:

PERMIT SUBMITTAL 2018



SHEET TITLE

PLANT LIST & NOTES

DATE

12/03/2018

SCALE

1/16" = 1'-0"

DRAWN

XA

CHECKED

KK

L1.03

PROJECT NO.

18021

9 UNIT DEVELOPMENT,
ARF AVENUE,
HAYWARD, CA 94545

LANDSCAPE STATEMENT

18021

12/3/2018 3:02:46 PM

tel 510.465.1284 url PGAdesign.com
444 17th Street Oakland CA 94612

PERMIT SUBMITTAL SHEET

SHEET TITLE

DRAWN
XA

15. MUNICIPAL CODE ARTICLE 12, APPENDIX B WATER EFFICIENT LANDSCAPE WORKSHEET FOR WATER BUDGET CALCULATION FOR MAXIMUM APPLIED WATER ALLOWANCE AND ESTIMATED TOTAL WATER ALLOWANCE. THE WATER BUDGET CALCULATION SHALL PROVIDE ETO FOR THE CITY OF HAYWARD, 44.2, AND THE CALCULATION METHODOLOGY USED, FOR RESIDENTIAL DEVELOPMENTS WITH MORE THAN FIVE OR MORE UNITS SHALL BE CONSIDERED PROVIDING "NON-RESIDENTIAL LANDSCAPE" AND SHALL USE ET ADJUSTMENT FACTOR OF 0.45, NOT 0.55.
16. ALL BIOFILTRATION AND STREETSCAPE PLANTINGS TO BE IRRIGATED BY HOA.



Reference Evapotranspiration (ET _R) is					4.42	ETAF for MAWA is		0.45
Hydrozone # /Planting Description*	Plant Factor (PF)	Irrigation Method*	Irrigation Efficiency (IE)	ETAF (PF/IE)	Landscape Area (sq. ft.)	ETAF x Area	Estimated Total Water Use (ETWU)	
Regular Landscape Areas								
Bioretment areas (Very Low and Low)	0.25	DRIP	0.81	0.31	1852	574	15730	
Shrubs - Full Sun (Very Low and Low)	0.25	DRIP	0.81	0.31	1679	520	14250	
Shrubs - Shade/Part (Low and Moderate)	0.50	DRIP	0.81	0.62	3736	2316	63468	
No Mow Turf Mix (Very Low and Low)	0.25	SPRAY	0.75	0.33	3939	1300	35625	
Street Trees (Moderate)	0.50	DRIP	0.81	0.62	259	161	4412	
Trees in Planted Areas (Low)	0.25	DRIP	0.81	0.31	88	27	740	
Totals					11553	4898	134225	
					(A)	(B)		
Special Landscape Areas								
				1				
				Totals	0	0	0	
					(C)	(D)		
				ETWU Total			134225	
				Maximum Allowed Water Allowance (MAWA)*			142469	
Regular Landscape Areas								
Total ETAF x Area		(B)	4898					
Total Area		(A)	11553					
Average ETAF		B÷A=	0.42					
All Landscape Areas								
Total ETAF x Area		(B÷D)	4898					
Total Area		(A÷C)	11553					
Sitewide ETAF=(B÷D)÷(A÷C)			0.42					

ETAF
Calculations:

HYDROZONE 6: TREES, LOCATION INDICATED ON PLAN



C:\Users\2017\My Landscape\CENTRAL_matsheet.rvt

18021

ARF AVENUE
HAYWARD, CA 94545

12/03/2018 5:03:00 PM



PERMEABLE UNIT PAVERS AT SIDEWALK

COLOR: GREY
PATTERN: RUNNING BOND
PACIFIC INTERLOCK: HYDRO FLO PAVER
<http://www.pacinterlock.com/>



PERMEABLE UNIT PAVERS AT DRIVEWAYS

COLOR: B6 TAHOE GRANITE
PATTERN: PARQUET
PACIFIC INTERLOCK: HYDRO FLO PAVER
<http://www.pacinterlock.com/>



PERMEABLE UNIT PAVERS AT ROADWAY

COLOR: B12 SUMMIT SUNRISE
PATTERN: HERRINGBONE
PACIFIC INTERLOCK: HYDRO FLO PAVER
<http://www.pacinterlock.com/>



CONCRETE STEPPING STONES AT FRONT ENTRIES

BROOM FINISH COLORED CONCRETE



6' TALL WOOD FENCING

MANUFACTURER: HOME DEPOT
WOOD TYPE: WESTERN CEDAR
FINISH: UNFINISHED



BOULDERS AT BIOTREATMENT AREAS

INSTALL AT BIOFILTRATION AREA AS SHOWN
HOOKER CREEK BOULDER AS AVAILABLE FROM
AMERICAN SOIL AND STONE



NO MOW TURF

NATIVE PRESERVATION MIX
DELTA BLUE GRASS
<http://www.deltabluegrass.com/>
TEL: 800.637.8873



ARBOR WASTE MULCH

3" DEPTH AT ALL PLANTING AREAS
GRAB N' GROW SOIL PRODUCTS
<http://grabngrowsoil.com/product/arbor-mulch/>
TEL: 707.575.7275




GRAVEL AT FRONT ENTRIES

3/4" BLACK LA PAZ PEBBLES
LYNGSO INC.
<https://www.lyngsogarden.com/>
TEL: 650.364.1730



DECOMPOSED GRANITE

SUNSET GOLD PATH FINES WITH STABILIZER
LYNGSO INC.
<https://www.lyngsogarden.com/>
TEL: 650.364.1730

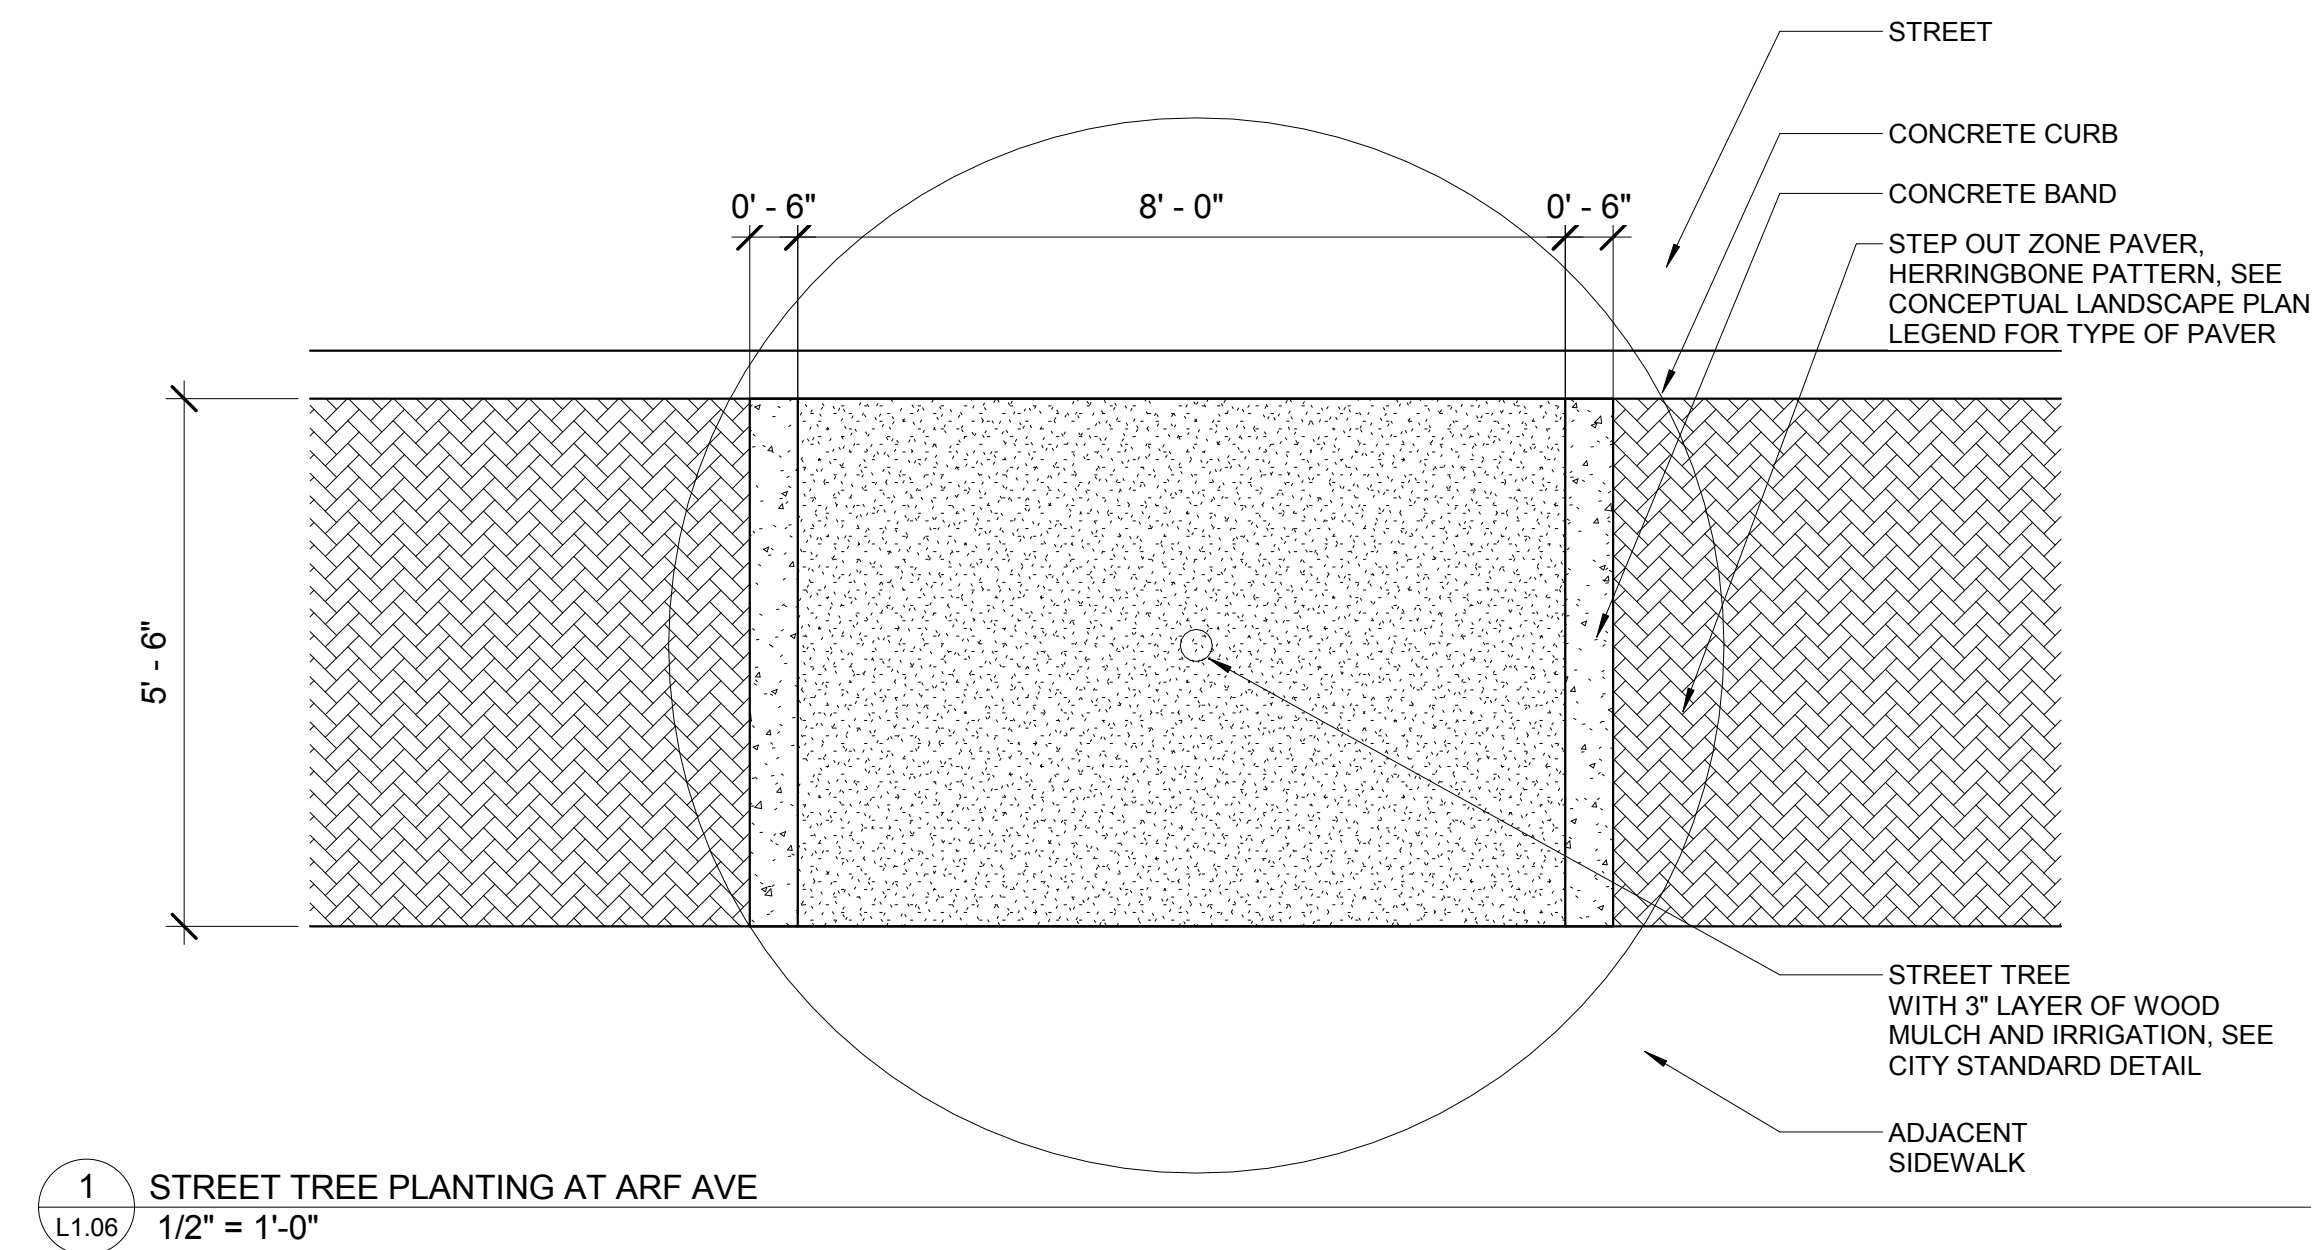

COPYRIGHT © 2018 MAVRIK STUDIO



9 UNIT DEVELOPMENT,
ARF AVENUE,
HAYWARD, CA 94545

PGAdesign

LANDSCAPE ARCHITECTS

tel 510.465.1284 url PGAdesign.com
444 17th Street Oakland CA 94612

ISSUED FOR: PERMIT SUBMITTAL 2018 DATE:

1

2

3

SHEET TITLE

LANDSCAPE MATERIALS

DATE 12/03/2018

SCALE 1/2" = 1'-0"

DRAWN XA CHECKED KK

L1.06

PROJECT NO.

18021

5 WHITING WAY
SAN FRANCISCO, CA 94130
T: 415-534-8184

9 UNIT DEVELOPMENT
ARF AVENUE
HAYWARD, CA 94545



39210 State St. Ste. 106
Fremont, CA 94538

phone: (510) 449-4862
fax: (510) 509-2362
engineers@mrengcon.com
www.mrengcon.com

ENGINEERING
CONSULTANTS INC.

ISSUED FOR:

DATE:


1

2

3

SITE
PHOTOMETRIC
CALCULATION

E1.0

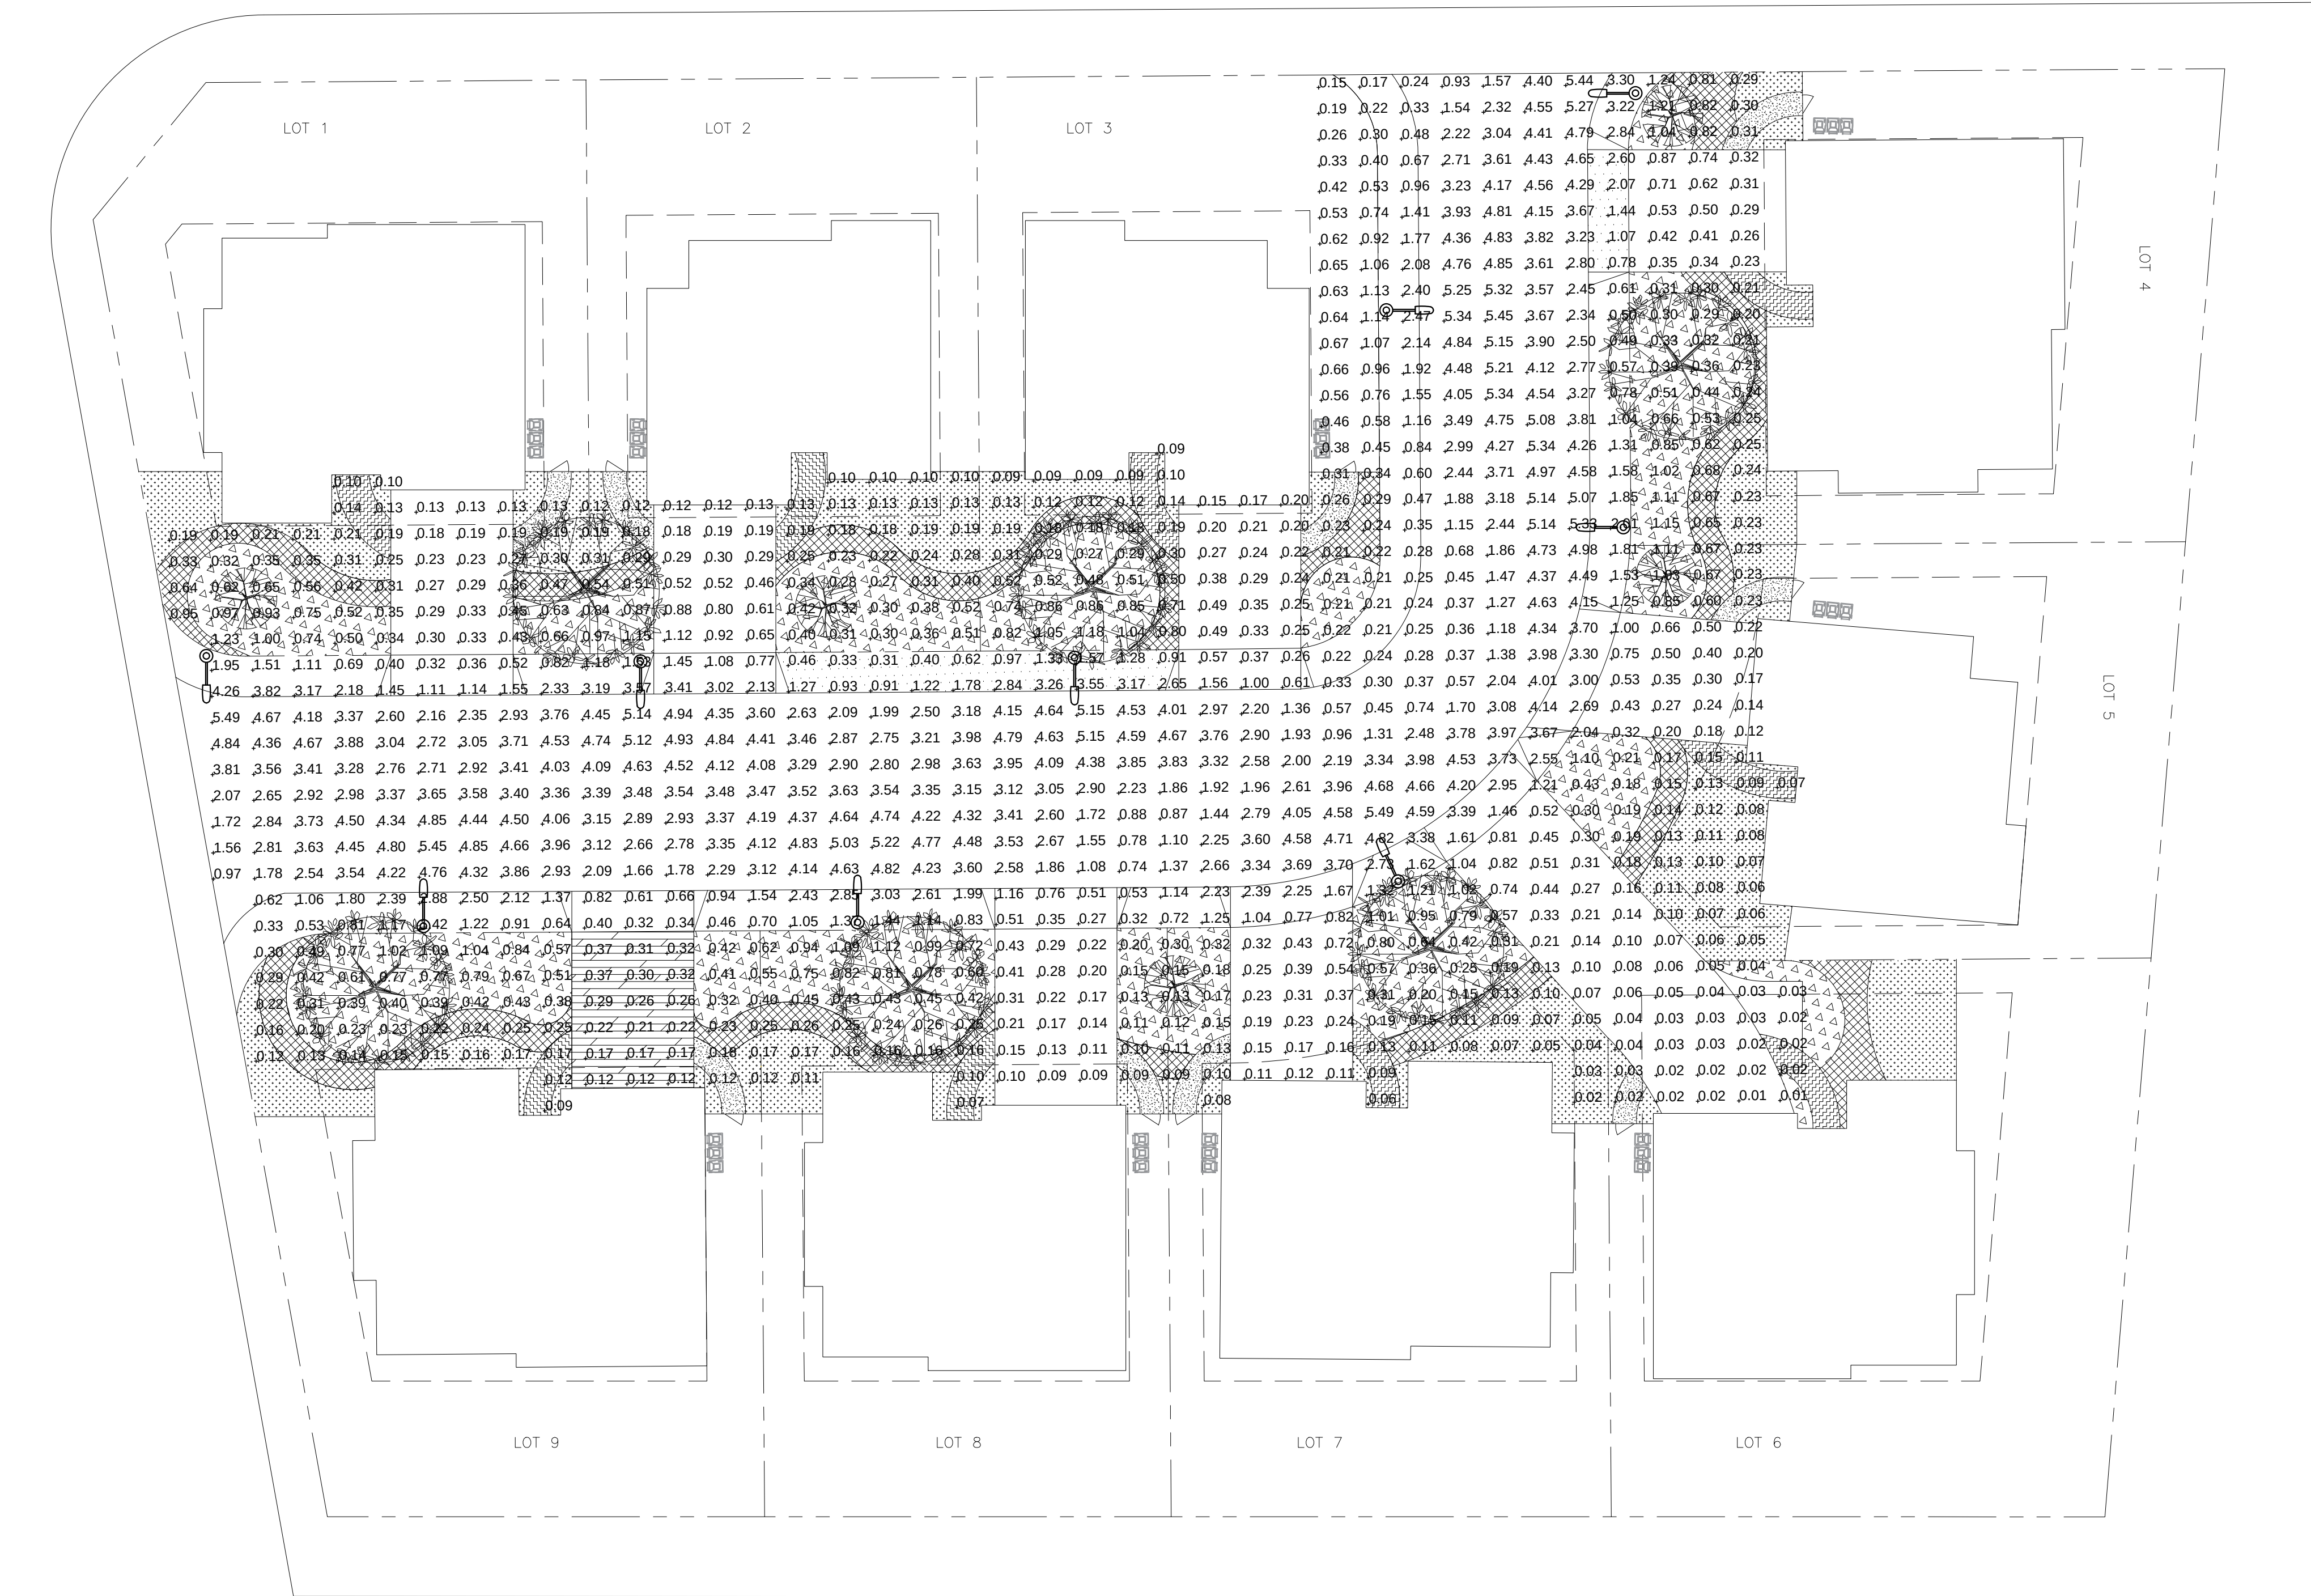

SITE PHOTOMETRIC CALCULATION

SCALE: 1/16"=1'-0"

GENERAL NOTES:

- MR. ENGINEERING, INC. DISCLAIMER:
CALCULATIONS ARE PERFORMED USING INDUSTRY-RECOGNIZED SOFTWARE, AND ARE PROVIDED FOR THE ESTIMATION PURPOSES ONLY. INPUT DATA FOR THE CALCULATIONS CORRESPONDS TO THE INFORMATION PROVIDED TO US (ASSUMPTIONS MAY BE MADE FOR INFORMATION THAT IS NOT PROVIDED). IT IS THE RESPONSIBILITY OF THOSE USING THIS SERVICE TO VERIFY THAT OUR INPUT DATA IS CONSISTENT WITH EXPECTED FIELD CONDITIONS. RESULTS OF THE LIGHTING CALCULATIONS ACCURATELY REFLECT THE INPUT DATA. HOWEVER, ACTUAL LIGHTING LEVELS WILL VARY DEPENDING ON FIELD CONDITIONS, SUCH AS ROOM CHARACTERISTICS, TEMPERATURE, VOLTAGE, AND LAMP/BALLAST OUTPUT AND OTHER FACTORS. CALCULATIONS ARE ALSO SUBJECT TO THE LIMITATIONS OF THE SOFTWARE. DE TO THE ABOVE CONSIDERATIONS, MR. ENGINEERING, INC. CANNOT GUARANTEE THAT ACTUAL LIGHT LEVELS MEASURED IN THE FIELD WILL MATCH OUR INITIAL CALCULATIONS.
- CALCULATION VALUES SHOWN ARE MAINTAINED HORIZONTAL FOOTCANDLES AT GRADE (EVERY 10 FT SPACING).
- PHOTOMETRIC DATA USED AS INPUT FOR THERE CALCULATIONS IS BASED ON ESTABLISHED IES PROCEDURES AND PUBLISHED LAMP, RATINGS. FIELD PERFORMANCE WILL DEPEND ON THE ACTUAL LAMP, BALLAST, ELECTRICAL AND SITE CHARACTERISTICS.

EXTERIOR LIGHTING FIXTURE SCHEDULE

FIXTURE SYMBOL	FIXTURE TYPE	DESCRIPTION	MANUFACTURER'S CATALOG NO.	LAMPS	VOLT	WATTS	MOUNTING
		12.5 FT. LED POLE LIGHT WITH PHOTOCELL	LITHONIA LIGHTING DSX1 LED 30C 700 30K T1S MVOLT MA DLL127F 1.5 JU OR APPROVED EQUAL	LED	120	68.1	POLE MOUNTED

CALCULATION SURFACE LIST

DESIGNATION	CALC TYPE	UNITS	E _{av} (fc)	E _{max} (fc)	E _{min} (fc)	E _{ave} / E _{min}	E _{max} / E _{min}
RESIDENTIAL AREA	ILLUMINANCE	Fc	1.45	5.73	0.01	145	573

DESIGNATION	CALC TYPE	UNITS	E
VERTICAL CALCULATION POINT - LOT 1	ILLUMINANCE	Fc	0.19
VERTICAL CALCULATION POINT - LOT 2	ILLUMINANCE	Fc	0.12
VERTICAL CALCULATION POINT - LOT 3	ILLUMINANCE	Fc	0.10
VERTICAL CALCULATION POINT - LOT 4	ILLUMINANCE	Fc	0.02
VERTICAL CALCULATION POINT - LOT 5	ILLUMINANCE	Fc	0.02
VERTICAL CALCULATION POINT - LOT 6	ILLUMINANCE	Fc	0
VERTICAL CALCULATION POINT - LOT 7	ILLUMINANCE	Fc	0.08
VERTICAL CALCULATION POINT - LOT 8	ILLUMINANCE	Fc	0.07
VERTICAL CALCULATION POINT - LOT 9	ILLUMINANCE	Fc	0.16

ARF AVENUE
HAYWARD, CA 94545


A2.00

8021

14. ALL DOOR JAMBS ON HINGE SIDE SHALL BE 4" U.O.N.
15. REFER TO SHEET A9.00 FOR DOOR AND WINDOW SCHEDULE.
16. THE CONTRACTOR IS RESPONSIBLE FOR VERIFYING THE DIMENSIONS AND ELEVATIONS AT THE SITE. THE CONTRACTOR AND SUB-CONTRACTORS SHALL COORDINATE THE LAYOUT AND SEQUENCING OF ALL PARTITIONS. PARTITIONS SHALL NOT BRACE INTO THE AREA WHERE NO CEILING IS TO BE INSTALLED, OR INTO THE "MORE OPEN" AND VISIBLE SIDE OF BULKHEAD/SOFFIT WHERE BOTH SIDES SHALL BE WITHOUT A CEILING.
17. WHEREVER DIAGONAL BRACING IS INDICATED OR OTHERWISE REQUIRED, INSTALL BRACING UNEXPOSED TO VIEW, PARTICULARLY AT SUSPENDED OR DRYWALL CEILING AREAS. IF BRACING IS REQUIRED TO BE EXPOSED TO VIEW, BRACING IS NOT BRACE INTO THE AREA WHERE NO CEILING IS TO BE INSTALLED, OR INTO THE "MORE OPEN" AND VISIBLE SIDE OF BULKHEAD/SOFFIT WHERE BOTH SIDES SHALL BE WITHOUT A CEILING.
18. WHERE A GYPSUM BOARD PARTITION MEETS FLUSH WITH THE FACE OF AN EXISTING PARTITION, REMOVE THE EXISTING METAL CORNER BEAD BEFORE INSTALLING THE NEW PARTITION.
19. NEW WALLS TO ALIGN WITH CENTER OF (E) WINDOW MULLIONS U.O.N.
20. ALIGN NEW PARTITION SURFACES WITH THE EXISTING ADJACENT OR ADJOINING SURFACES WHERE INDICATED. TAPE AND SAND THE JOINTS TO SMOOTH WITHOUT ANY VISIBLE JOINTS. PATCH AND REPAIR SURFACES TO MATCH ADJACENT OR ADJOINING SURFACES.
21. PATCH EXISTING DAMAGED PARTITIONS THROUGHOUT ENTIRE PROJECT AREA TO MATCH ADJACENT SURFACES.
22. AT OPENINGS IN GYPSUM BOARD WALLS FOR DUCT WORK, RETURN AIR, WRAP HEAD, JAMBS AND SILL OF OPENING WITH GYPSUM BOARD U.O.N.
23. VERTICAL DIMENSIONS ARE FROM TOP OF FLOOR SLAB, EXCEPT WHERE OTHERWISE NOTED TO BE ABOVE FINISH FLOOR.
24. DIMENSION ARE NOT ADJUSTABLE WITHOUT APPROVAL OF THE ARCHITECT UNLESS NOTED "+/-" OR "VF".
25. THE GENERAL CONTRACTOR SHALL VERIFY THAT NO CONFLICT EXIST IN THE LOCATION OF ANY MECHANICAL, HVAC, TELEPHONE, ELECTRICAL, AND PLUMBING (TO INCLUDE ALL PIPING, DUCTWORK, CONDUIT, CABLES, ETC.) AND THAT ALL REQUIRED CLEARANCES FOR MECHANICAL, ELECTRICAL, AND PLUMBING ARE MAINTAINED. ELEMENTS TO BE EXPOSED TO VIEW SHALL BE REVIEWED WITH THE ARCHITECT AND COORDINATED BY AND BETWEEN THE GENERAL CONTRACTOR AND PERTINENT SUB-CONTRACTORS PRIOR TO CONSTRUCTION OR FABRICATION PROCEEDING.
26. CALCULATIONS AND DETAILS FOR MOUNTING HANDRAILS & CONNECTION OF GUARDRAILS SHALL BE PROVIDED FOR REVIEW AND APPROVAL BY RAILING FABRICATOR PRIOR TO INSTALLATION FOR COMPLIANCE WITH 2010 CRC R301.
27. VERIFY APPLIANCE DIMENSIONS PRIOR TO CABINET FABRICATION
28. STAIR RISE MUST BE AT LEAST 4" & NO GREATER THAN 7 3/4" FOR EACH STEP. NO MORE THAN 3/8" VARIATION BETWEEN STEPS. (CRC R311.7.4)
29. PAINT ALL WALLS AND CEILING. COLOR TBD BY CLIENT
30. ALL DIMENSIONS AT FLOORS TO BE TO THE CENTERLINE. (U.O.N.)
31. ALL TEMPERED GLASS SHALL BE AFFIXED WITH A PERMANENT LABEL PER 2010 CRC R308.4
32. PROVIDE ACOUSTICAL PIPE WRAP AT ALL SECOND FLOOR WASTE LINES.





EXTERIOR ELEVATION KEYNOTES	
NUMBER	COMMENT
700	(N) EXTERIOR SCOSCE
701	(N) 42" METAL GUARDRAIL. NO OPENING SHALL ALLOW A 4" DIAMETER SPHERE TO PASS THROUGH
702	

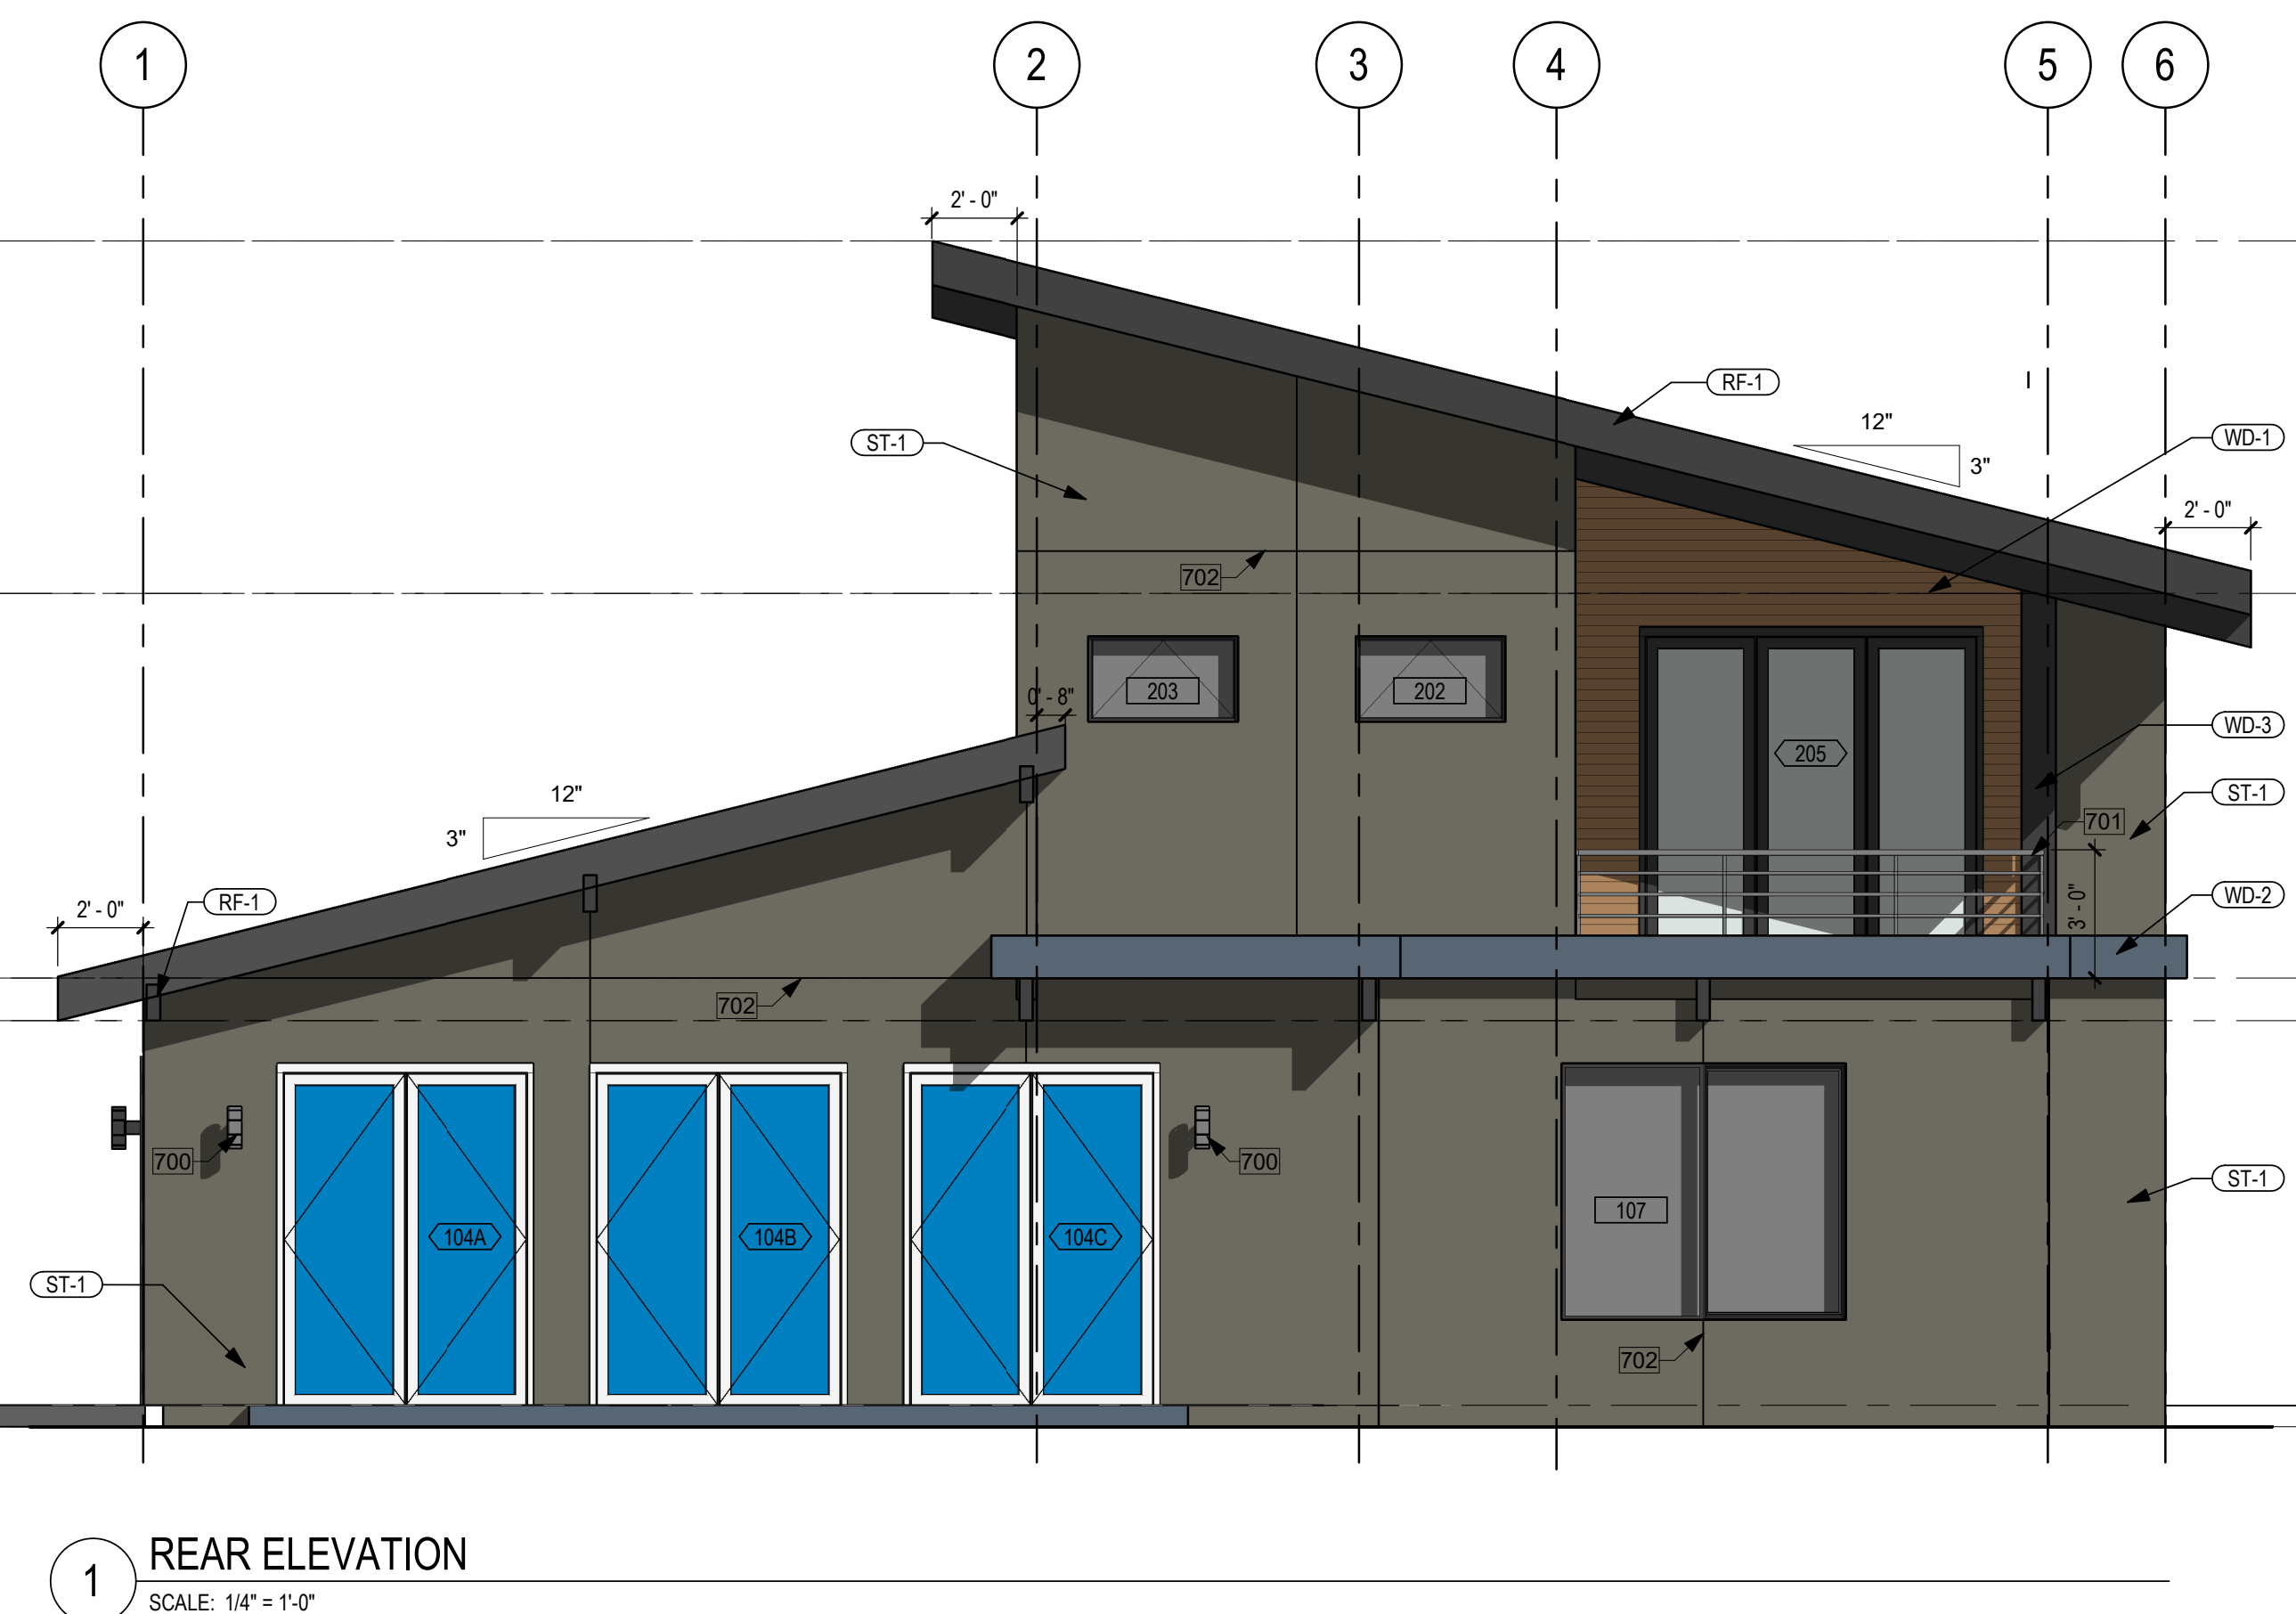

AREA NAME	AREA
ARAGE	1824 SF
FIRST FLOOR	Redundant Area
SECOND FLOOR	737 SF
	2561 SF

NUMBER	COMMENT
--------	---------

NUMBER	COMMENT
--------	---------

  

9 UNIT DEVELOPMENT - LOT 7
ARF AVENUE
HAYWARD, CA 94545


[illegible]

ALL DRAWINGS AND WRITTEN MATERIAL APPEARING HEREIN CONSTITUTE ORIGINAL AND UNPUBLISHED WORK OF THE ARCHITECT AND MAY NOT BE DUPLICATED, USED, OR DISCLOSED WITHOUT WRITTEN CONSENT OF THE ARCHITECT



A7.10


PROJECT NO.	18021
-------------	-------

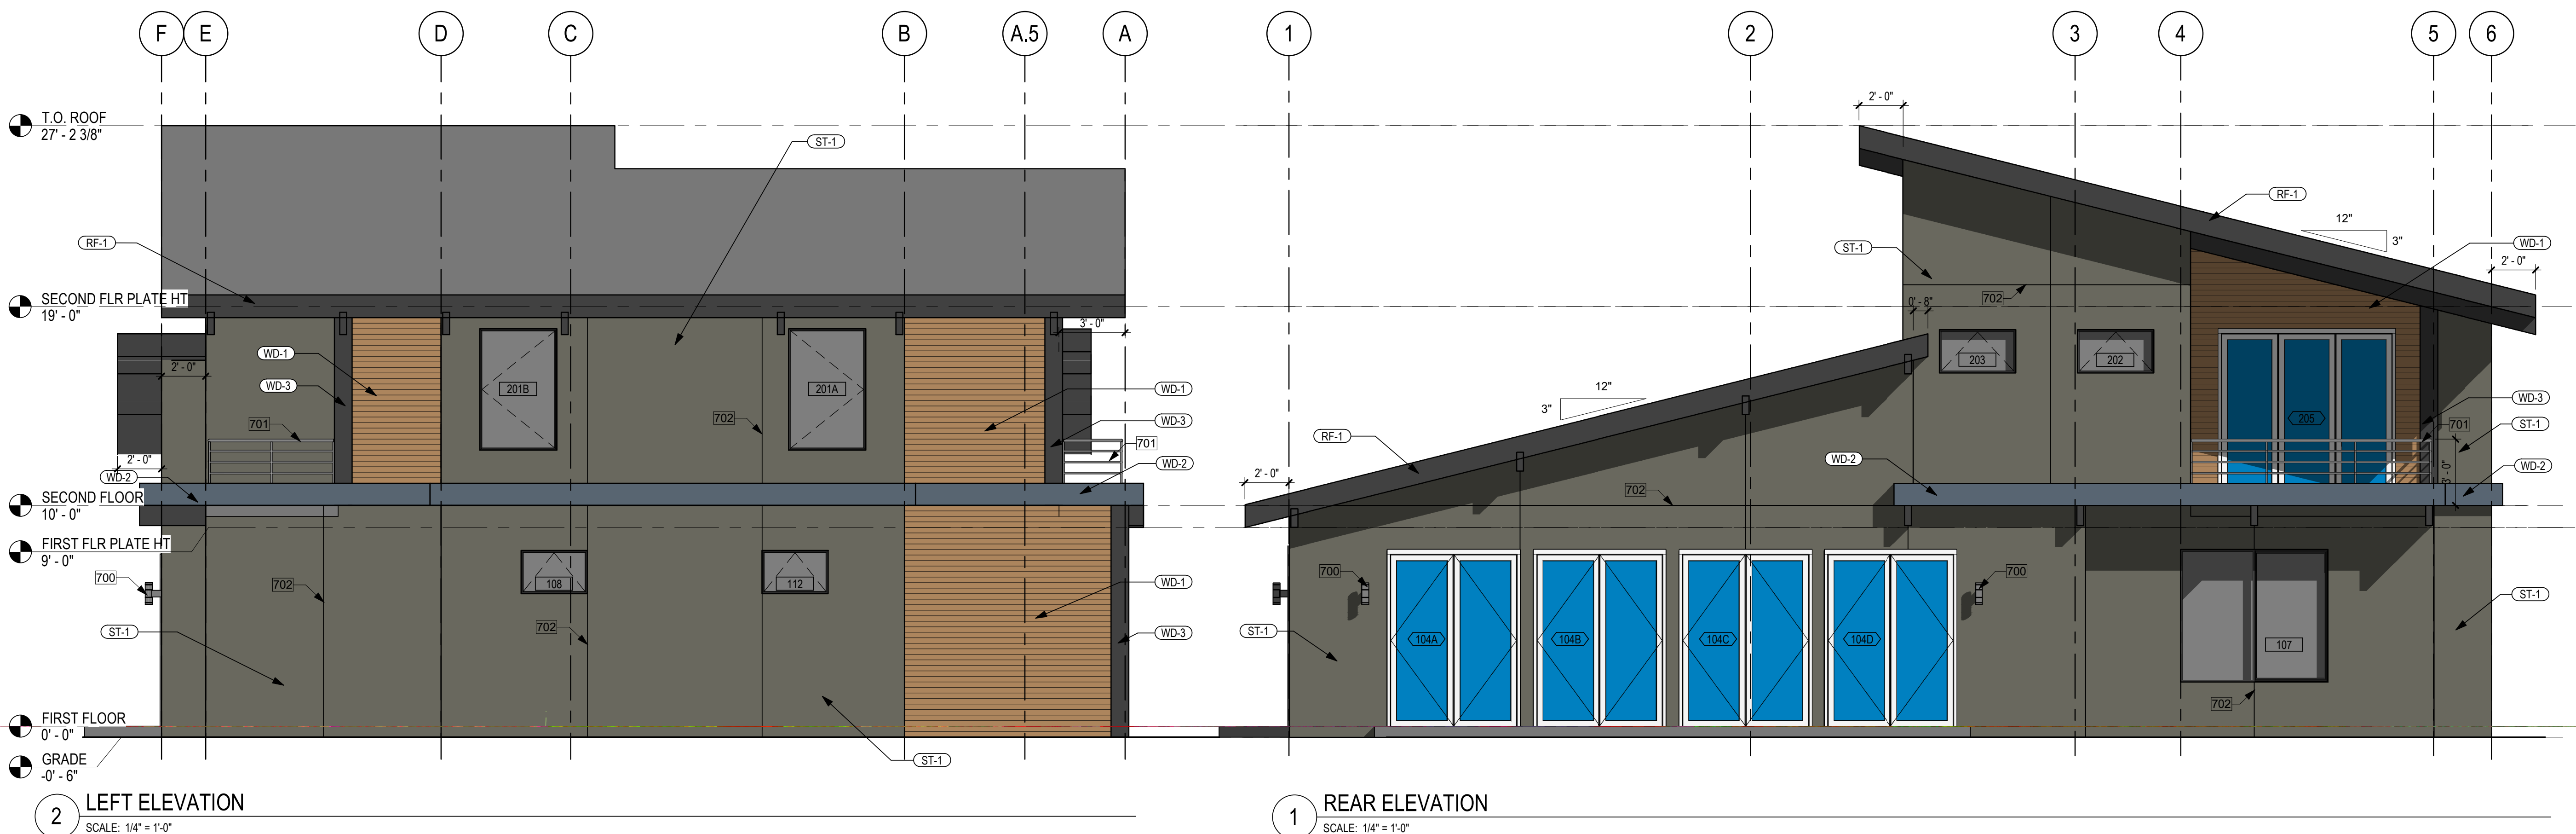

9 UNIT DEVELOPMENT - LOT 9
ARF AVENUE
HAYWARD, CA 94545

GROSS BUILDING AREA	
AREA NAME	AREA
FIRST FLOOR	1936 SF
GARAGE	Redundant Area
	1936 SF

FLOOR PLAN KEYNOTES	
NUMBER	COMMENT
202	SOLID SURFACE COUNTER @ 18" HIGH WITH CABINETS BELOW
204	DISHWASHER SPACE W/ DRAIN TO GARBAGE DISPOSAL
205	KITCHEN SINK W/ GARBAGE DISPOSAL. (KITCHEN FAUCETS MAX 1.8 GPM FLOW RATE @ 60 PSI)
206	DISHWASHER SPACE W/ DRAIN TO GARBAGE DISPOSAL
207	DISHWASHER SPACE W/ DRAIN TO GARBAGE DISPOSAL
208	
209	SOLID SURFACE COUNTER @ 42" HIGH WITH CABINETS BELOW
210	SOLID SURFACE CABINETS @ 3'-6" HEIGHT, MOUNTED 4'-6" A.F.F.
211	WATER CLOSET, MAX FLUSH VOLUME OF 1.28 GPF
212	LAVATORY, MAX FLOW RATE OF 1.2 GPM @ 60 PSI
215	MIRROR MOUNTED ABOVE VANITY
217	WASHER SPACE, PROVIDE HOT & COLD WATER SUPPLY, WASTELINE, AND PAN W/ DRAIN TO EXTERIOR
218	DRYER SPACE, PROVIDE SMOOTH MTL. VENT TO EXTERIOR

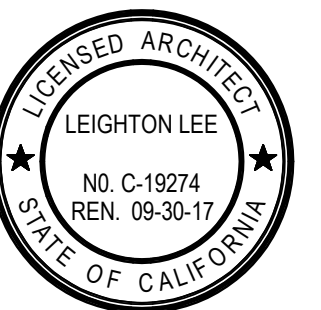[illegible]

ALL DRAWINGS AND WRITTEN MATERIAL APPEARING HEREIN CONSTITUTE ORIGINAL AND UNPUBLISHED WORK OF THE ARCHITECT AND MAY NOT BE DUPLICATED, USED OR DISCLOSED WITHOUT WRITTEN CONSENT OF THE ARCHITECT



A2.20

18021

9 UNIT DEVELOPMENT - LOT 9
ARF AVENUE
HAYWARD, CA 94545



[illegible]

ALL DRAWINGS AND WRITTEN MATERIAL APPEARING HEREIN CONSTITUTE ORIGINAL AND UNPUBLISHED WORK OF THE ARCHITECT AND MAY NOT BE DUPLICATED, USED, OR DISCLOSED WITHOUT WRITTEN CONSENT OF THE ARCHITECT


PLAN B - EXTERIOR
ELEVATIONS

A7.20

PROJECT NO. 18021

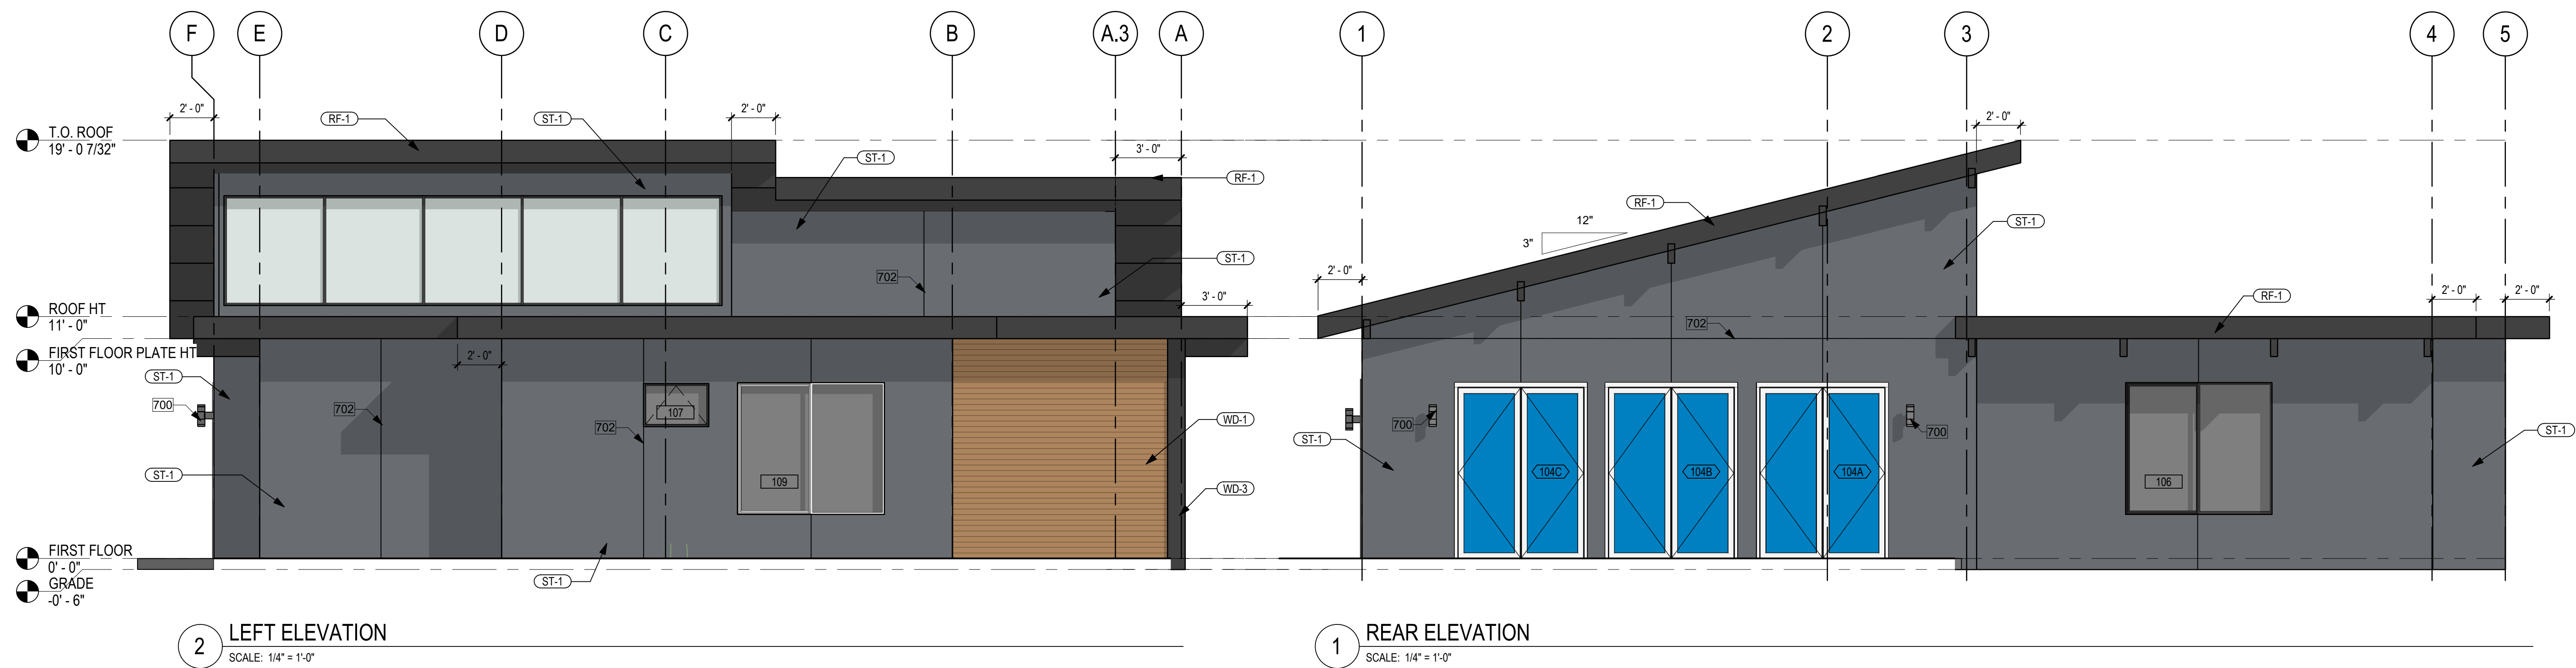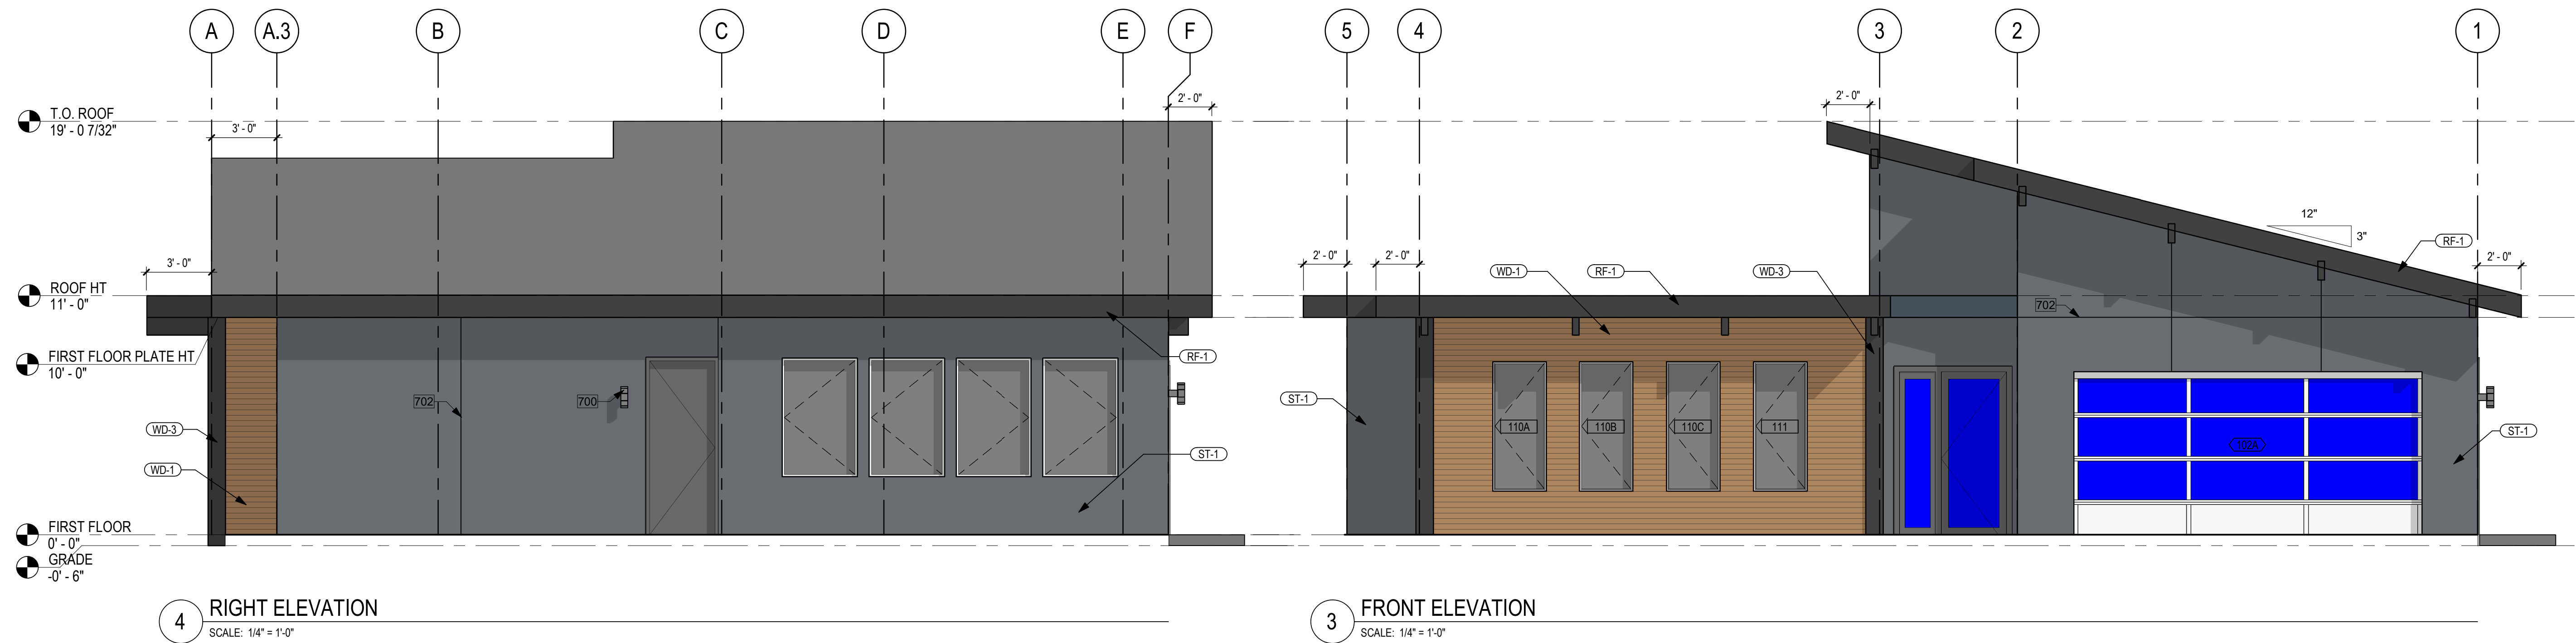

9 UNIT DEVELOPMENT - LOT 2
ARF AVENUE
HAYWARD, CA 94545

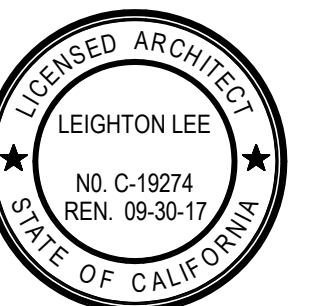
[illegible]

ALL DRAWINGS AND WRITTEN MATERIAL APPEARING HEREIN CONSTITUTE ORIGINAL AND UNPUBLISHED WORK OF THE ARCHITECT AND MAY NOT BE DUPLICATED, USED, OR DISCLOSED WITHOUT WRITTEN CONSENT OF THE ARCHITECT

A2.30

PROJECT NO.	18021
-------------	-------

GROSS BUILDING AREA	
AREA NAME	AREA
GARAGE	1449 SF
FIRST FLOOR	Redundant Area
SECOND FLOOR	1263 SF
	2712 SF

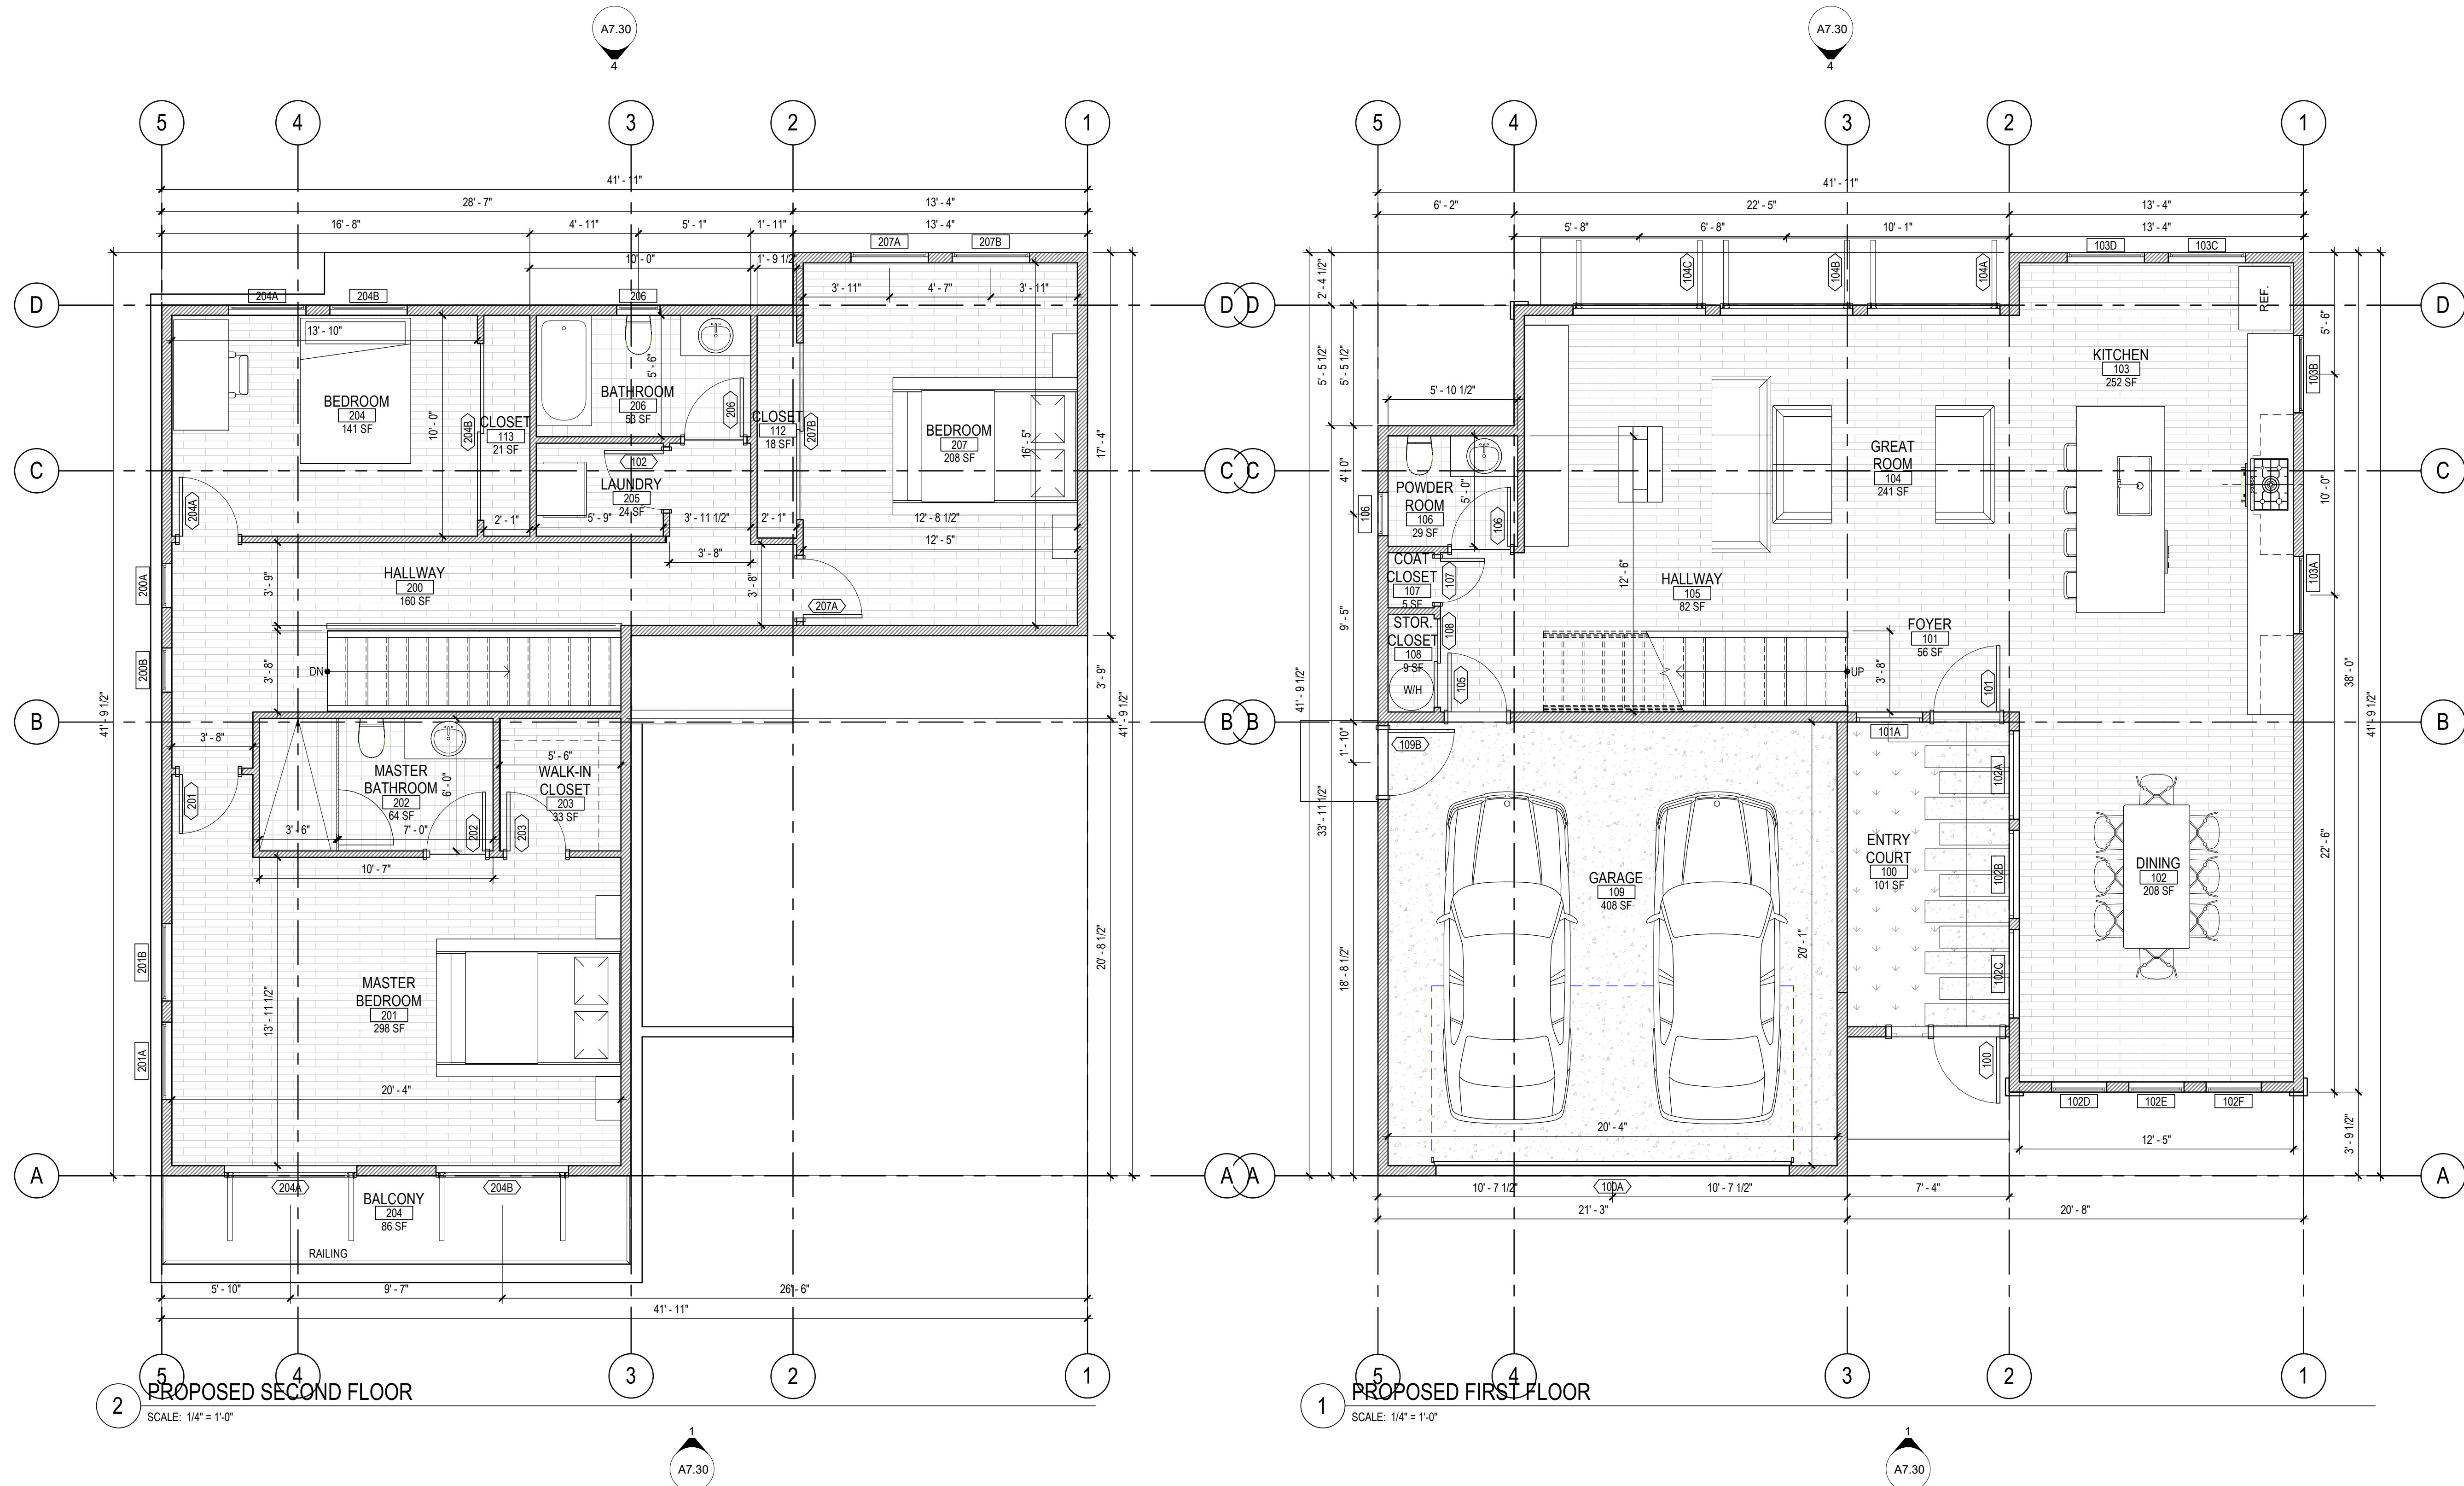

9 UNIT DEVELOPMENT - LOT 2
ARF AVENUE
HAYWARD, CA 94545





[illegible]

ALL DRAWINGS AND WRITTEN MATERIAL APPEARING HEREIN CONSTITUTE ORIGINAL
AND UNPUBLISHED WORK OF THE ARCHITECT AND MAY NOT BE DUPLICATED, USED,
OR DISCLOSED WITHOUT WRITTEN CONSENT OF THE ARCHITECT




A7.30

C:\Users\Kenta\Documents\18021 ARF AVE - 2018 CENTRAL FILE - PLAN C_kentaA9RDU.rvt

    

9 UNIT DEVELOPMENT - LOT 5
ARF AVENUE
HAYWARD, CA 94545

 
[illegible]

PLAN C 2 - FLOOR PLAN

A2.40

PROJECT NO. 18021

GROSS BUILDING AREA	
AREA NAME	AREA
GARAGE	1546 SF
FIRST FLOOR	Redundant Area
SECOND FLOOR	1148 SF
	2694 SF

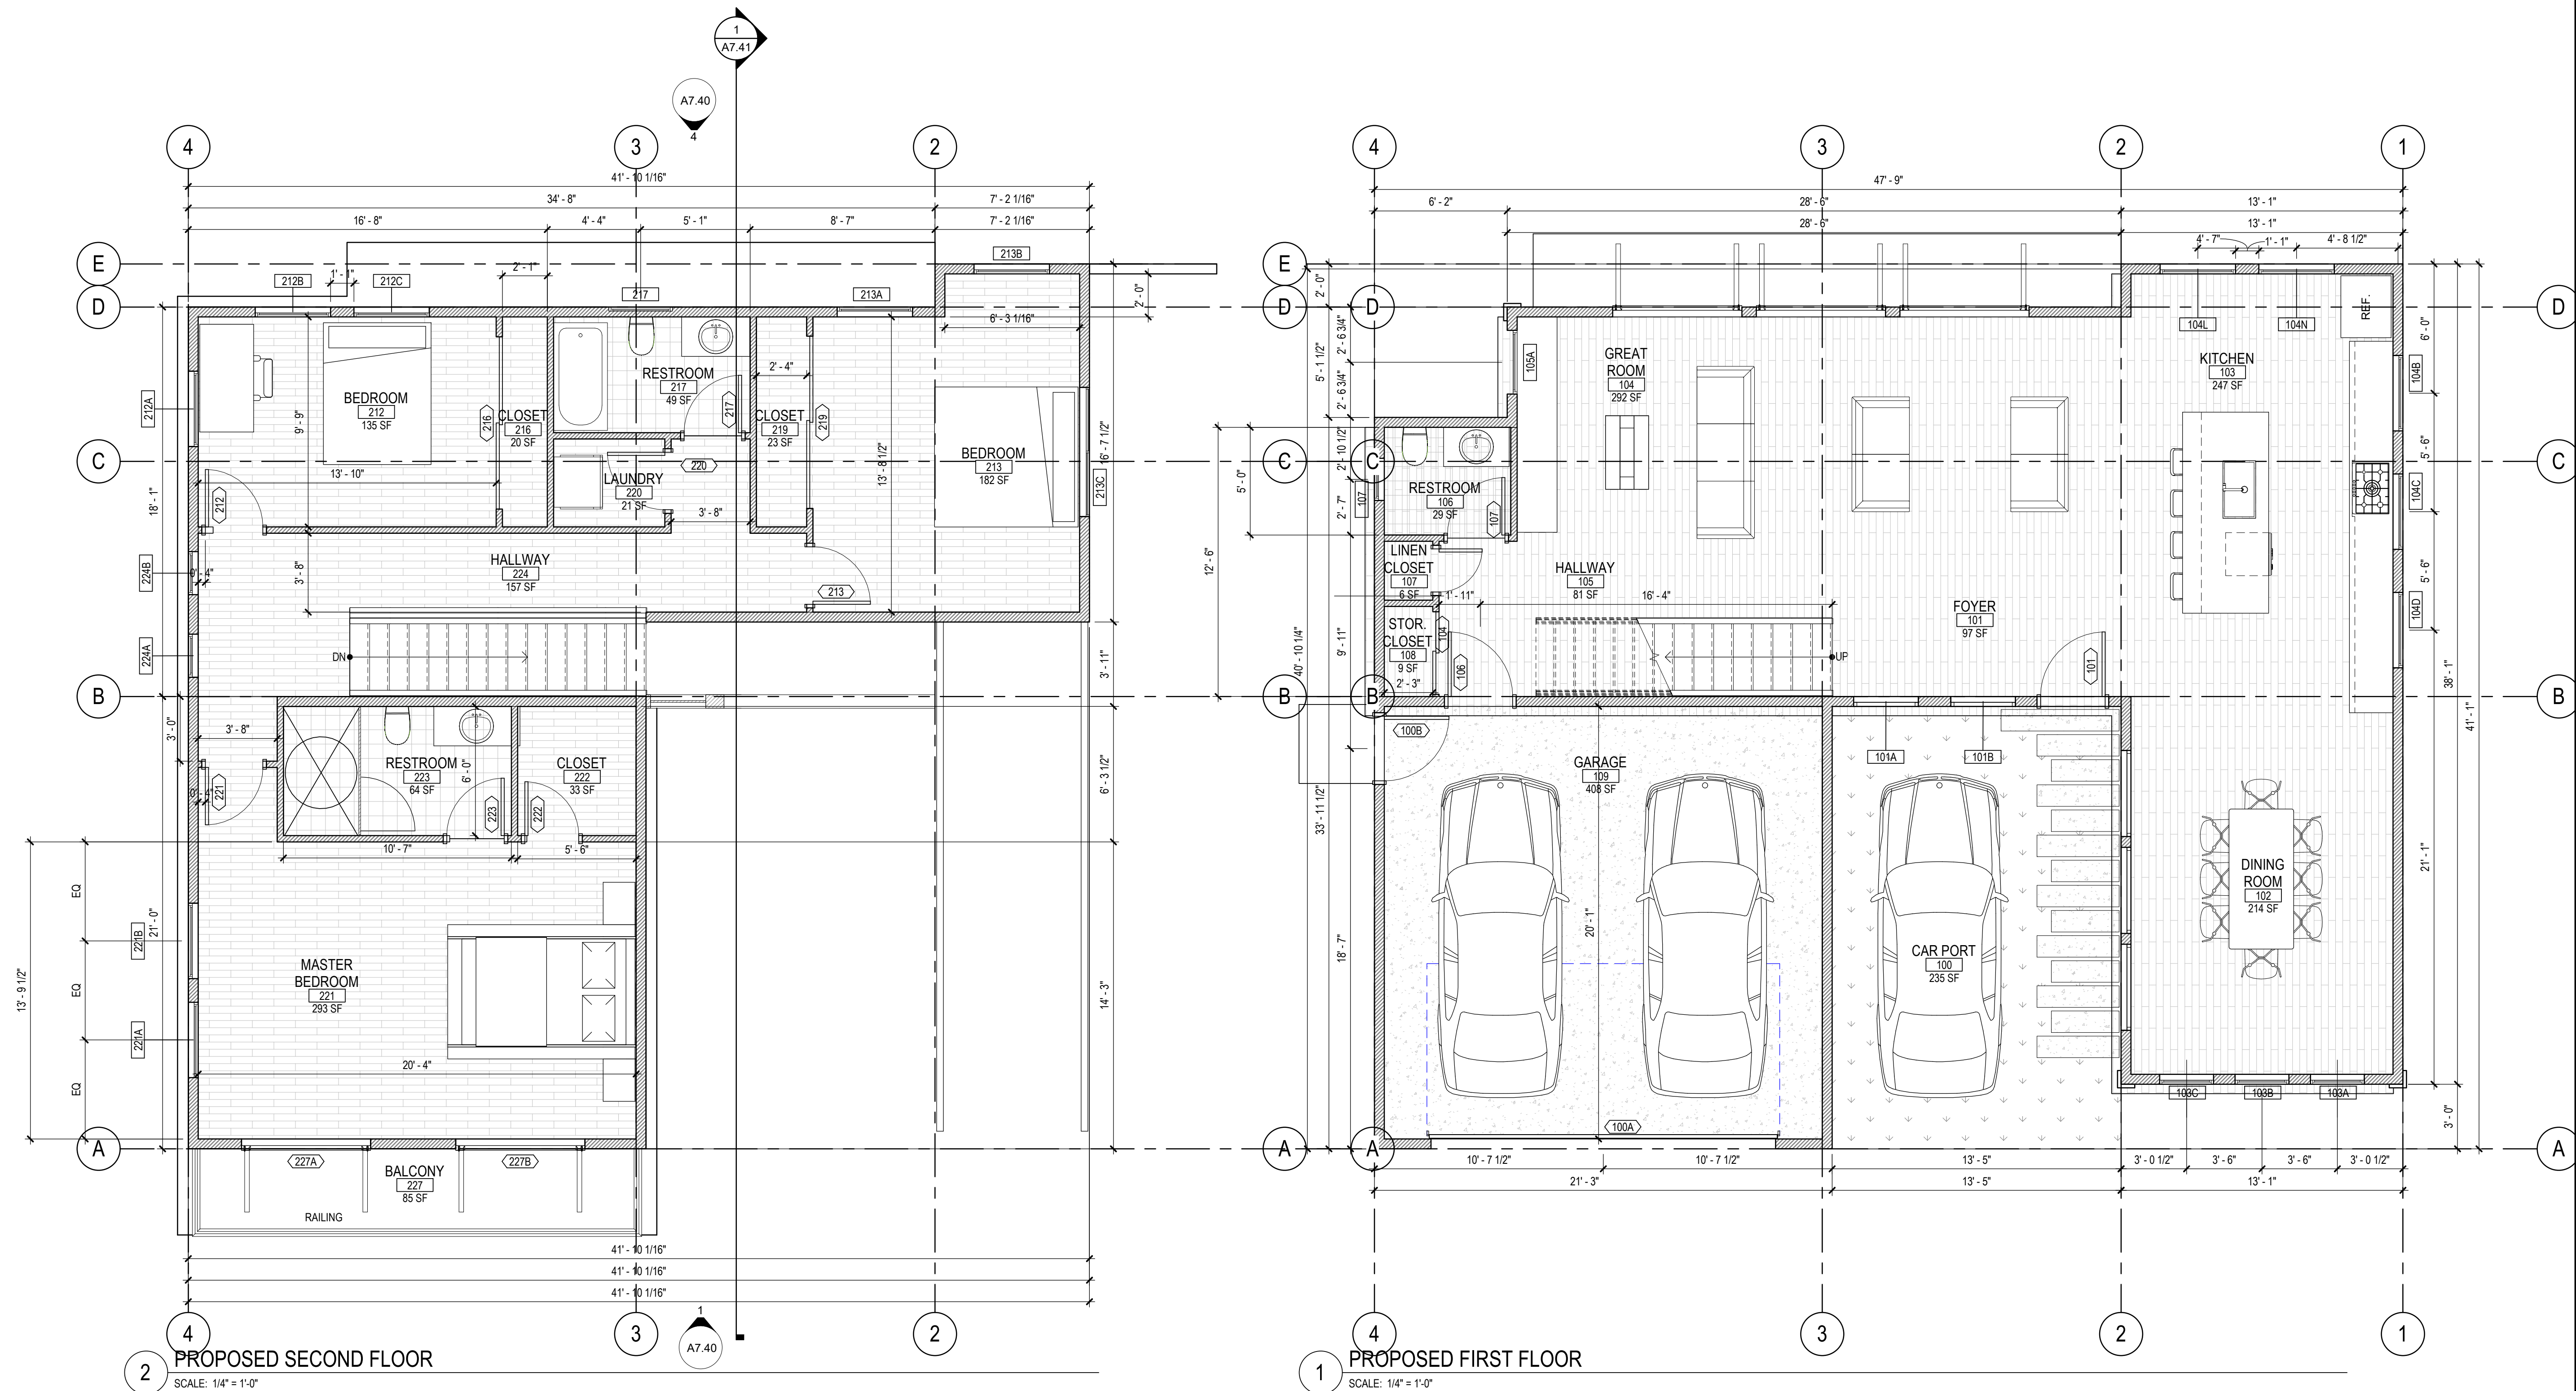

9 UNIT DEVELOPMENT - LOT 5
ARF AVENUE
HAYWARD, CA 94545




[illegible]

ALL DRAWINGS AND WRITTEN MATERIAL APPEARING HEREIN CONSTITUTE ORIGINAL AND UNPUBLISHED WORK OF THE ARCHITECT AND MAY NOT BE DUPLICATED, USED, OR DISCLOSED WITHOUT WRITTEN CONSENT OF THE ARCHITECT



A7.40

8021

   

9 UNIT DEVELOPMENT - LOT 6
ARF AVENUE
HAYWARD, CA 94545

[illegible]

ALL DRAWINGS AND WRITTEN MATERIAL APPEARING HEREIN CONSTITUTE ORIGINAL AND UNPUBLISHED WORK OF THE ARCHITECT AND MAY NOT BE DUPLICATED, USED, OR DISCLOSED WITHOUT WRITTEN CONSENT OF THE ARCHITECT




A2.50

PROJECT NO. 18021

FLOOR PLAN KEYNOTES	
NUMBER	COMMENT

GROSS BUILDING AREA	
AREA NAME	AREA
GARAGE	1999 SF
FIRST FLOOR	Redundant Area
SECOND FLOOR	895 SF
	2894 SF

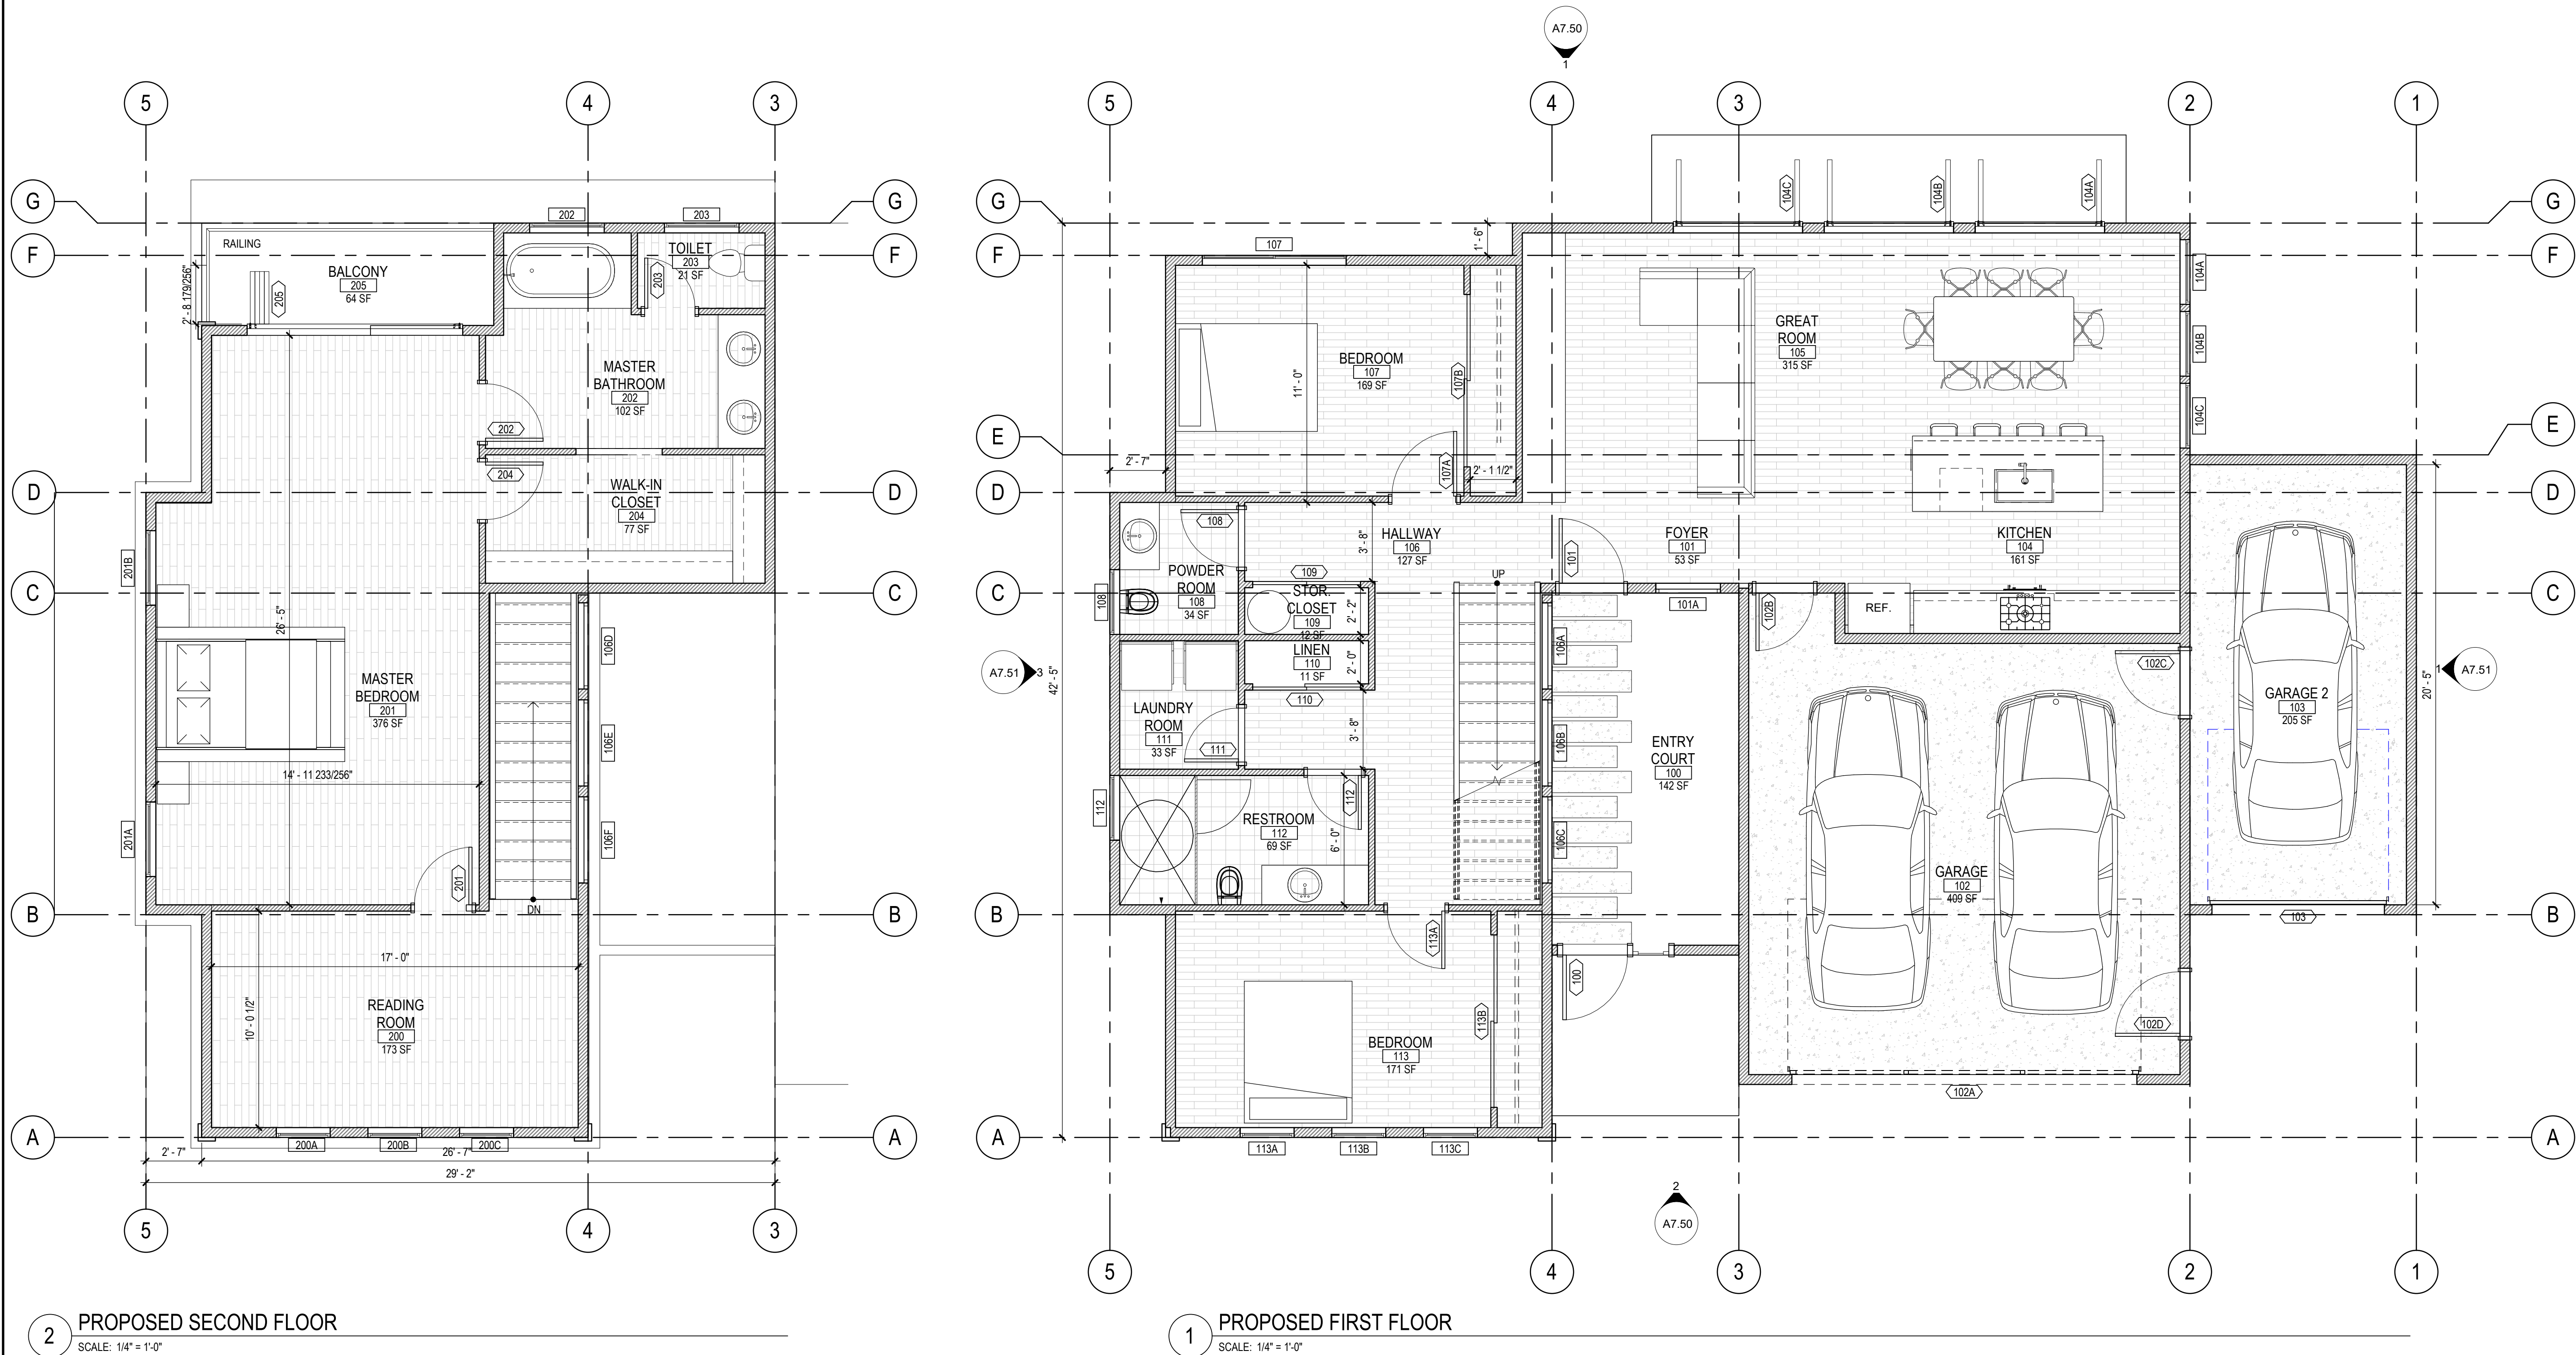

9 UNIT DEVELOPMENT - LOT 6
ARF AVENUE
HAYWARD, CA 94545



[illegible]

ALL DRAWINGS AND WRITTEN MATERIAL APPEARING HEREIN CONSTITUTE ORIGINAL AND UNPUBLISHED WORK OF THE ARCHITECT AND MAY NOT BE DUPLICATED, USED, OR DISCLOSED WITHOUT WRITTEN CONSENT OF THE ARCHITECT


PLAN D - EXTERIOR
ELEVATIONS

A7.50

PROJECT NO. 18021

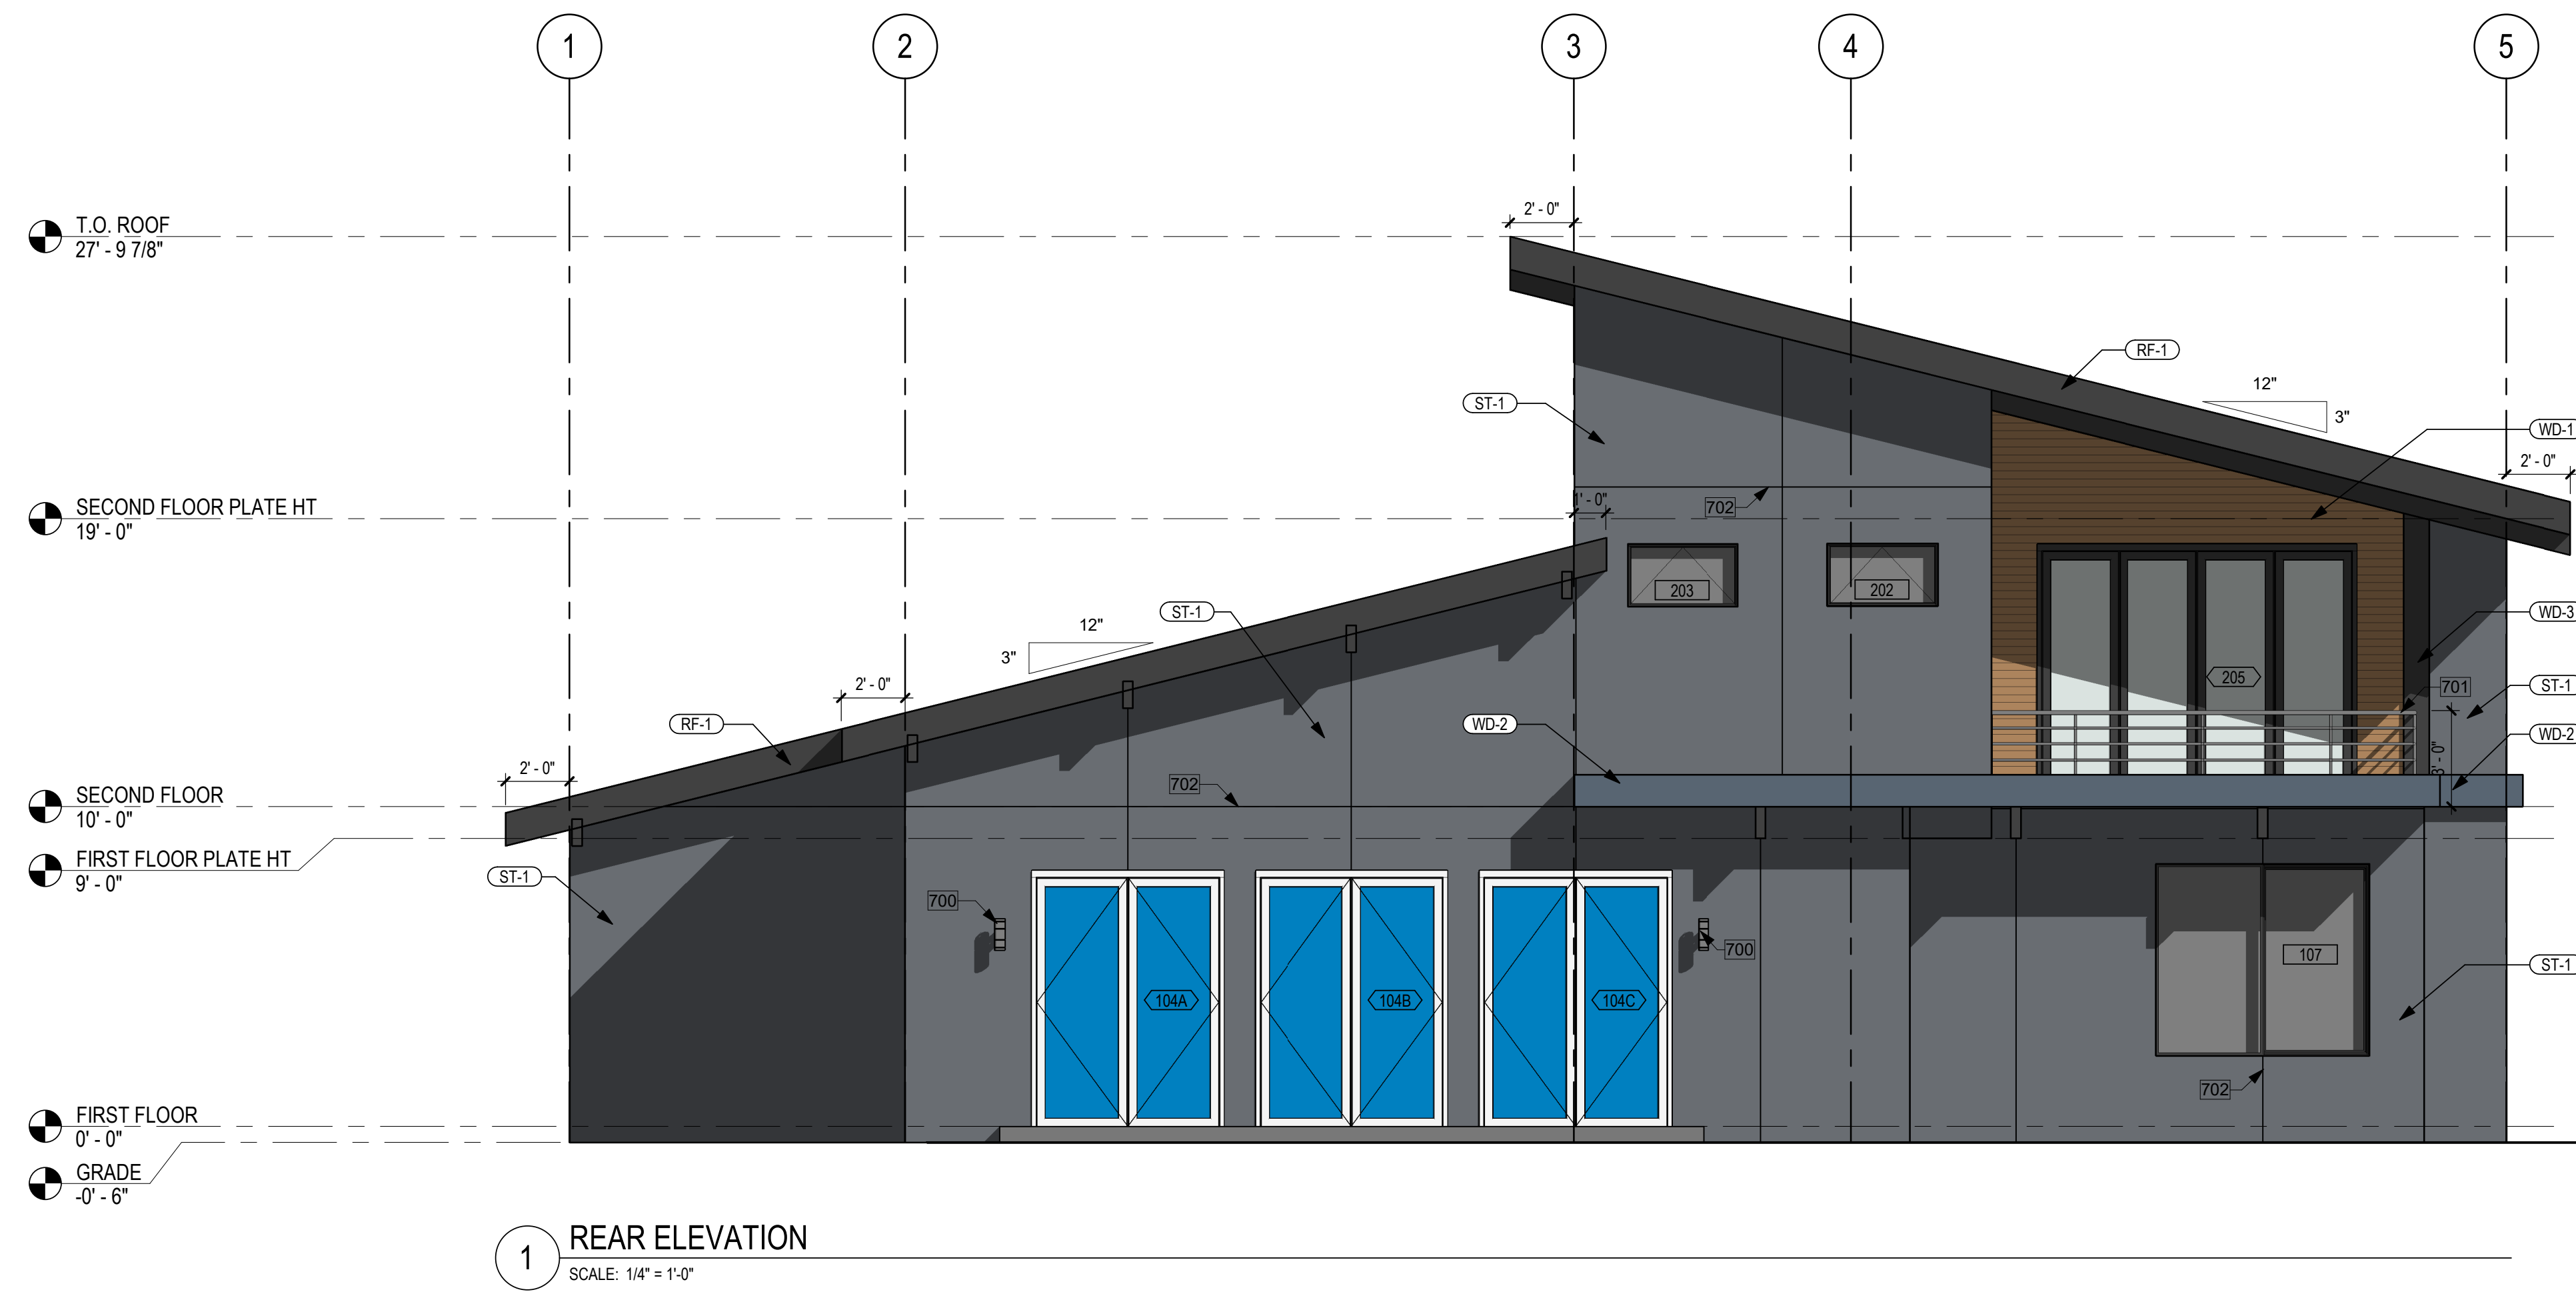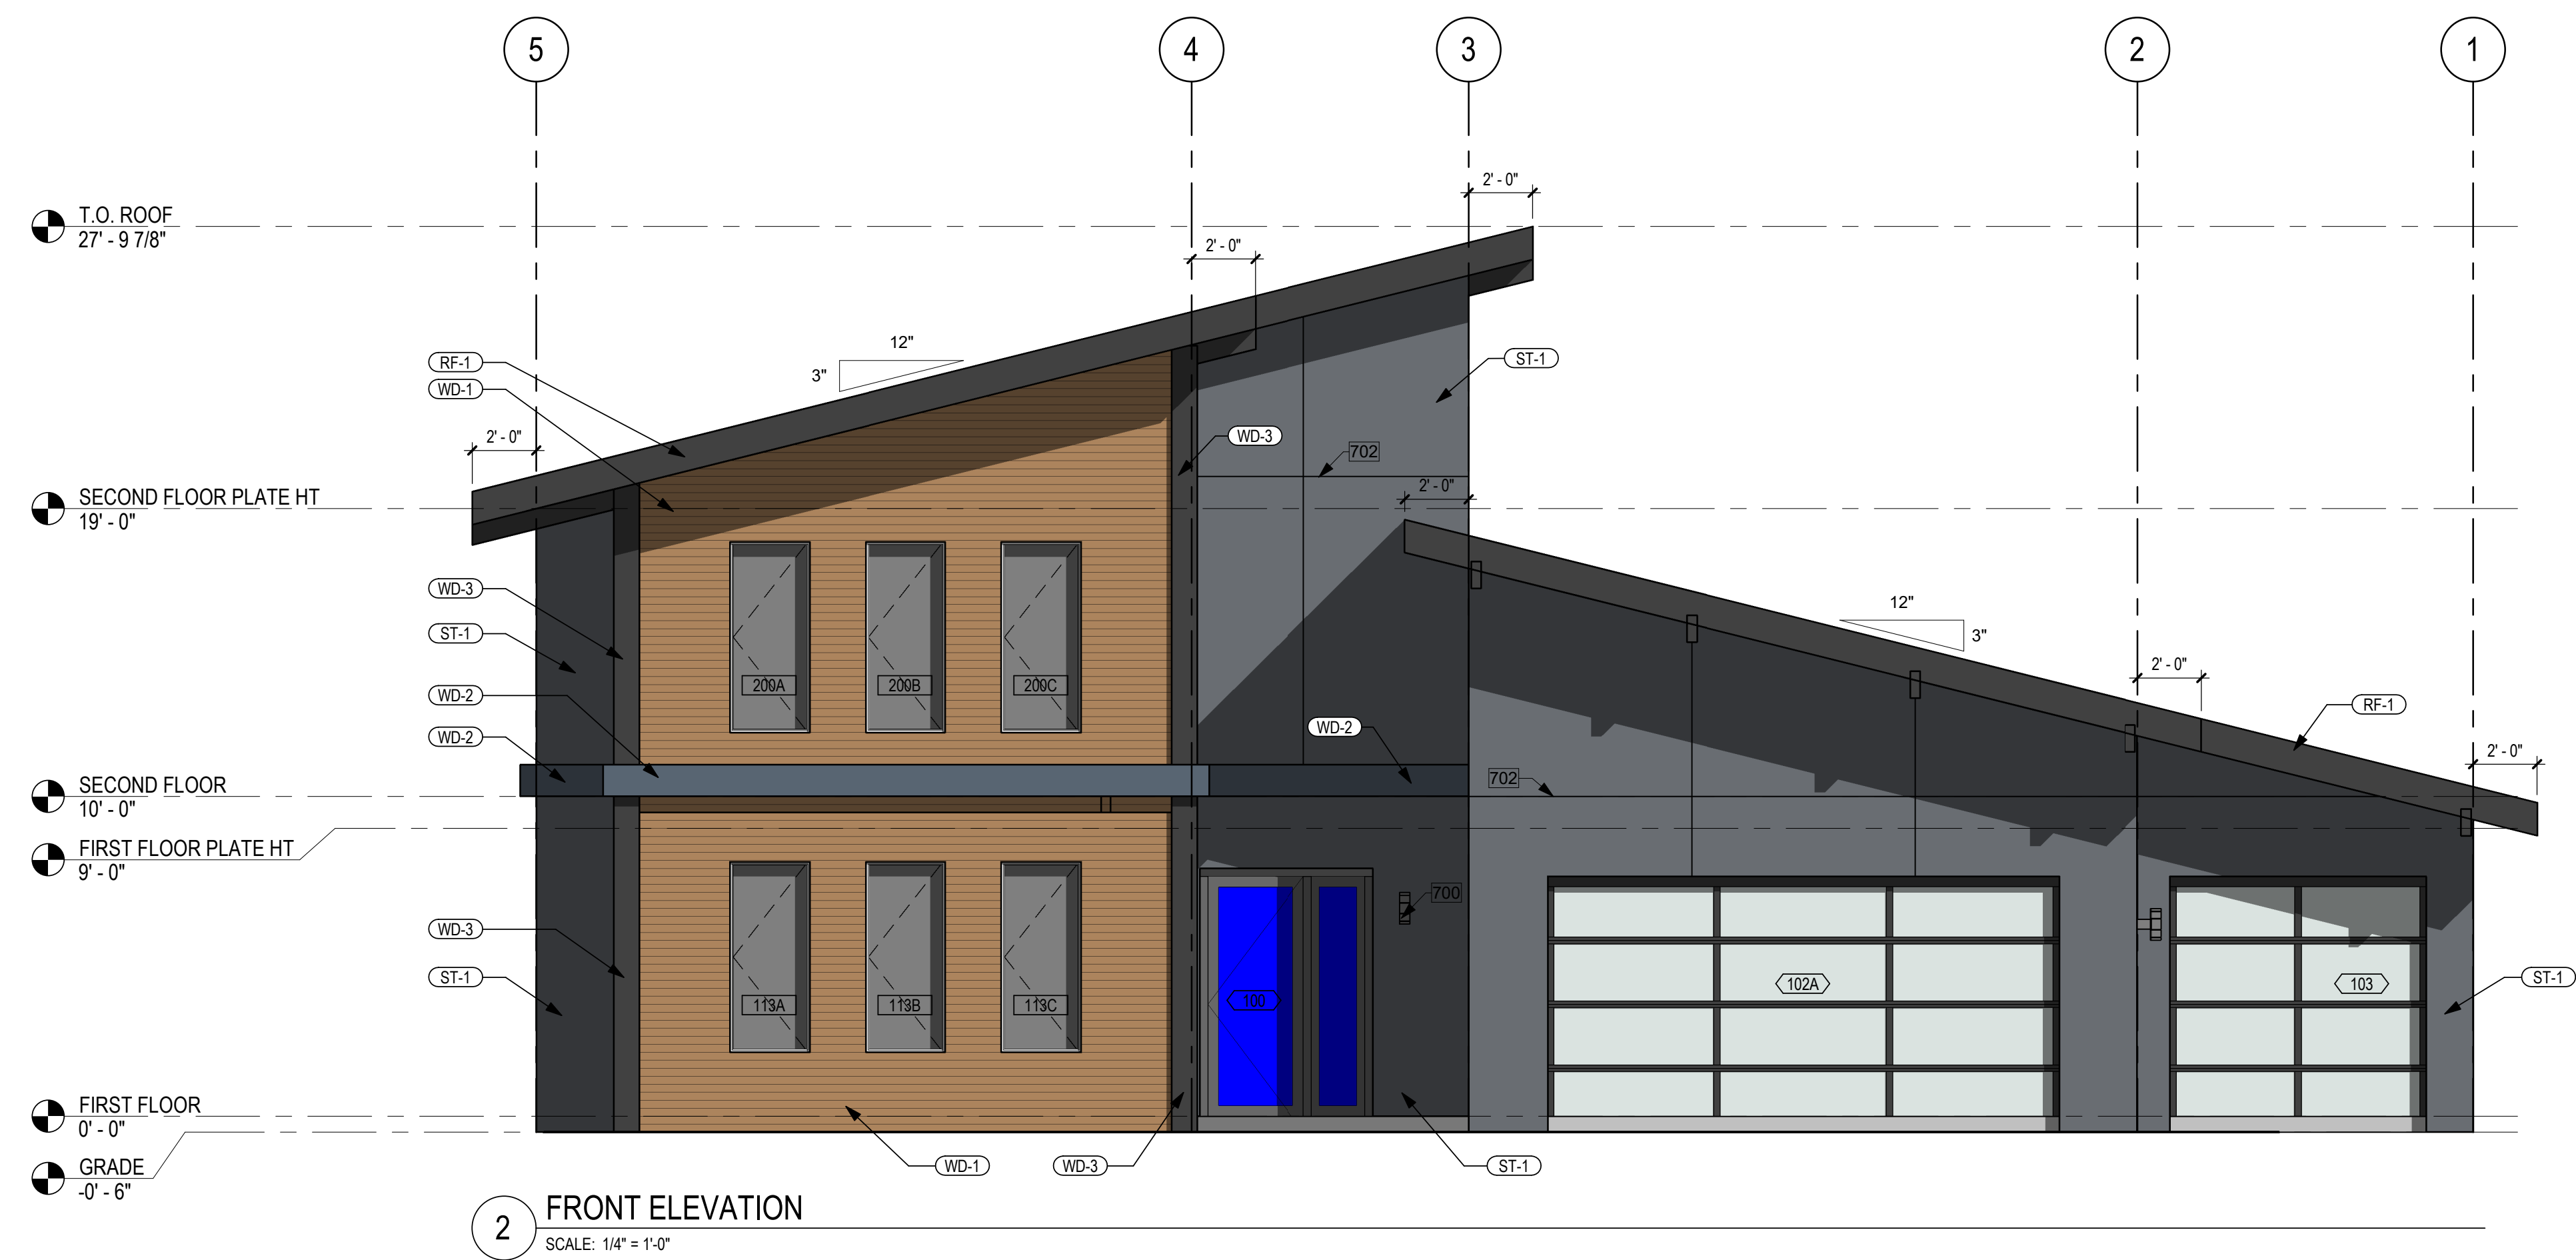

9 UNIT DEVELOPMENT - LOT 6
ARF AVENUE
HAYWARD, CA 94545

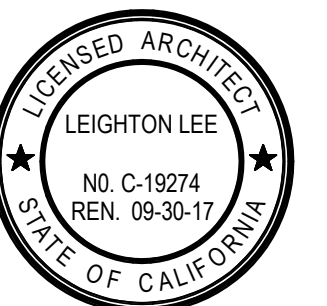
[illegible]

ALL DRAWINGS AND WRITTEN MATERIAL APPEARING HEREIN CONSTITUTE ORIGINAL
AND UNPUBLISHED WORK OF THE ARCHITECT AND MAY NOT BE DUPLICATED, USED,
OR DISCLOSED WITHOUT WRITTEN CONSENT OF THE ARCHITECT


PLAN D - EXTERIOR
ELEVATIONS

A7.51

PROJECT NO. 18021

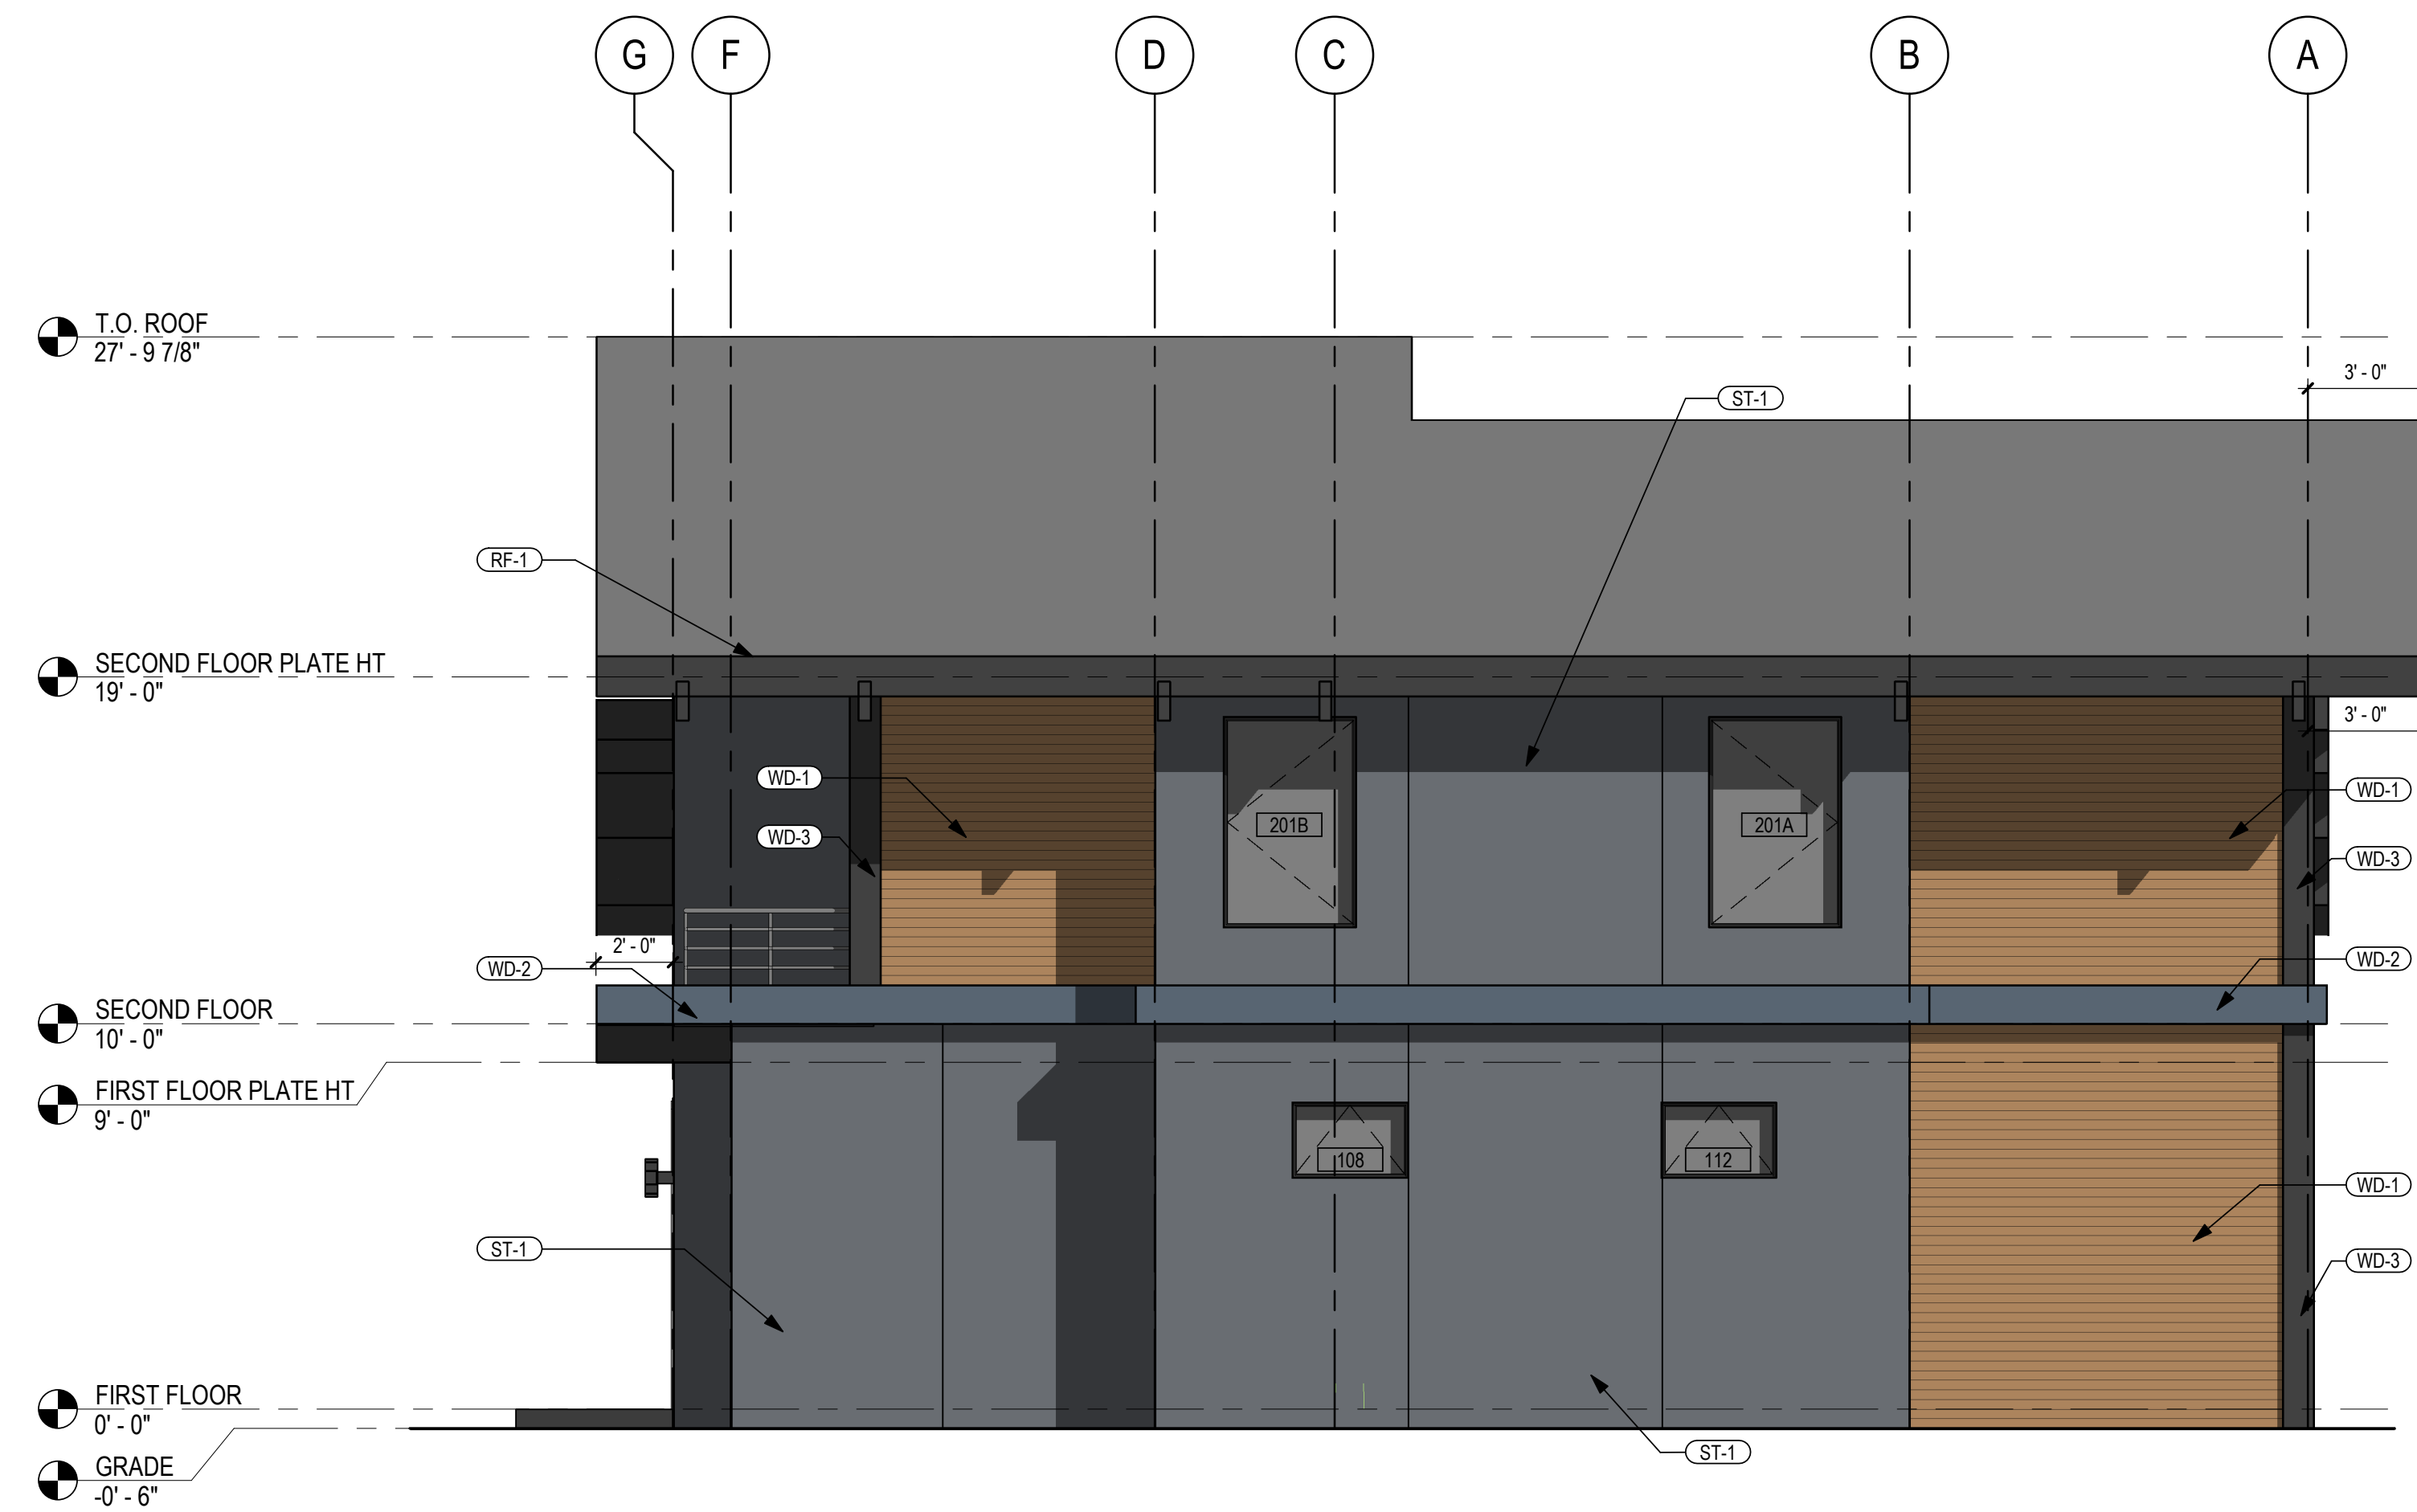

3 LEFT ELEVATION
SCALE: 1/4" = 1'-0"

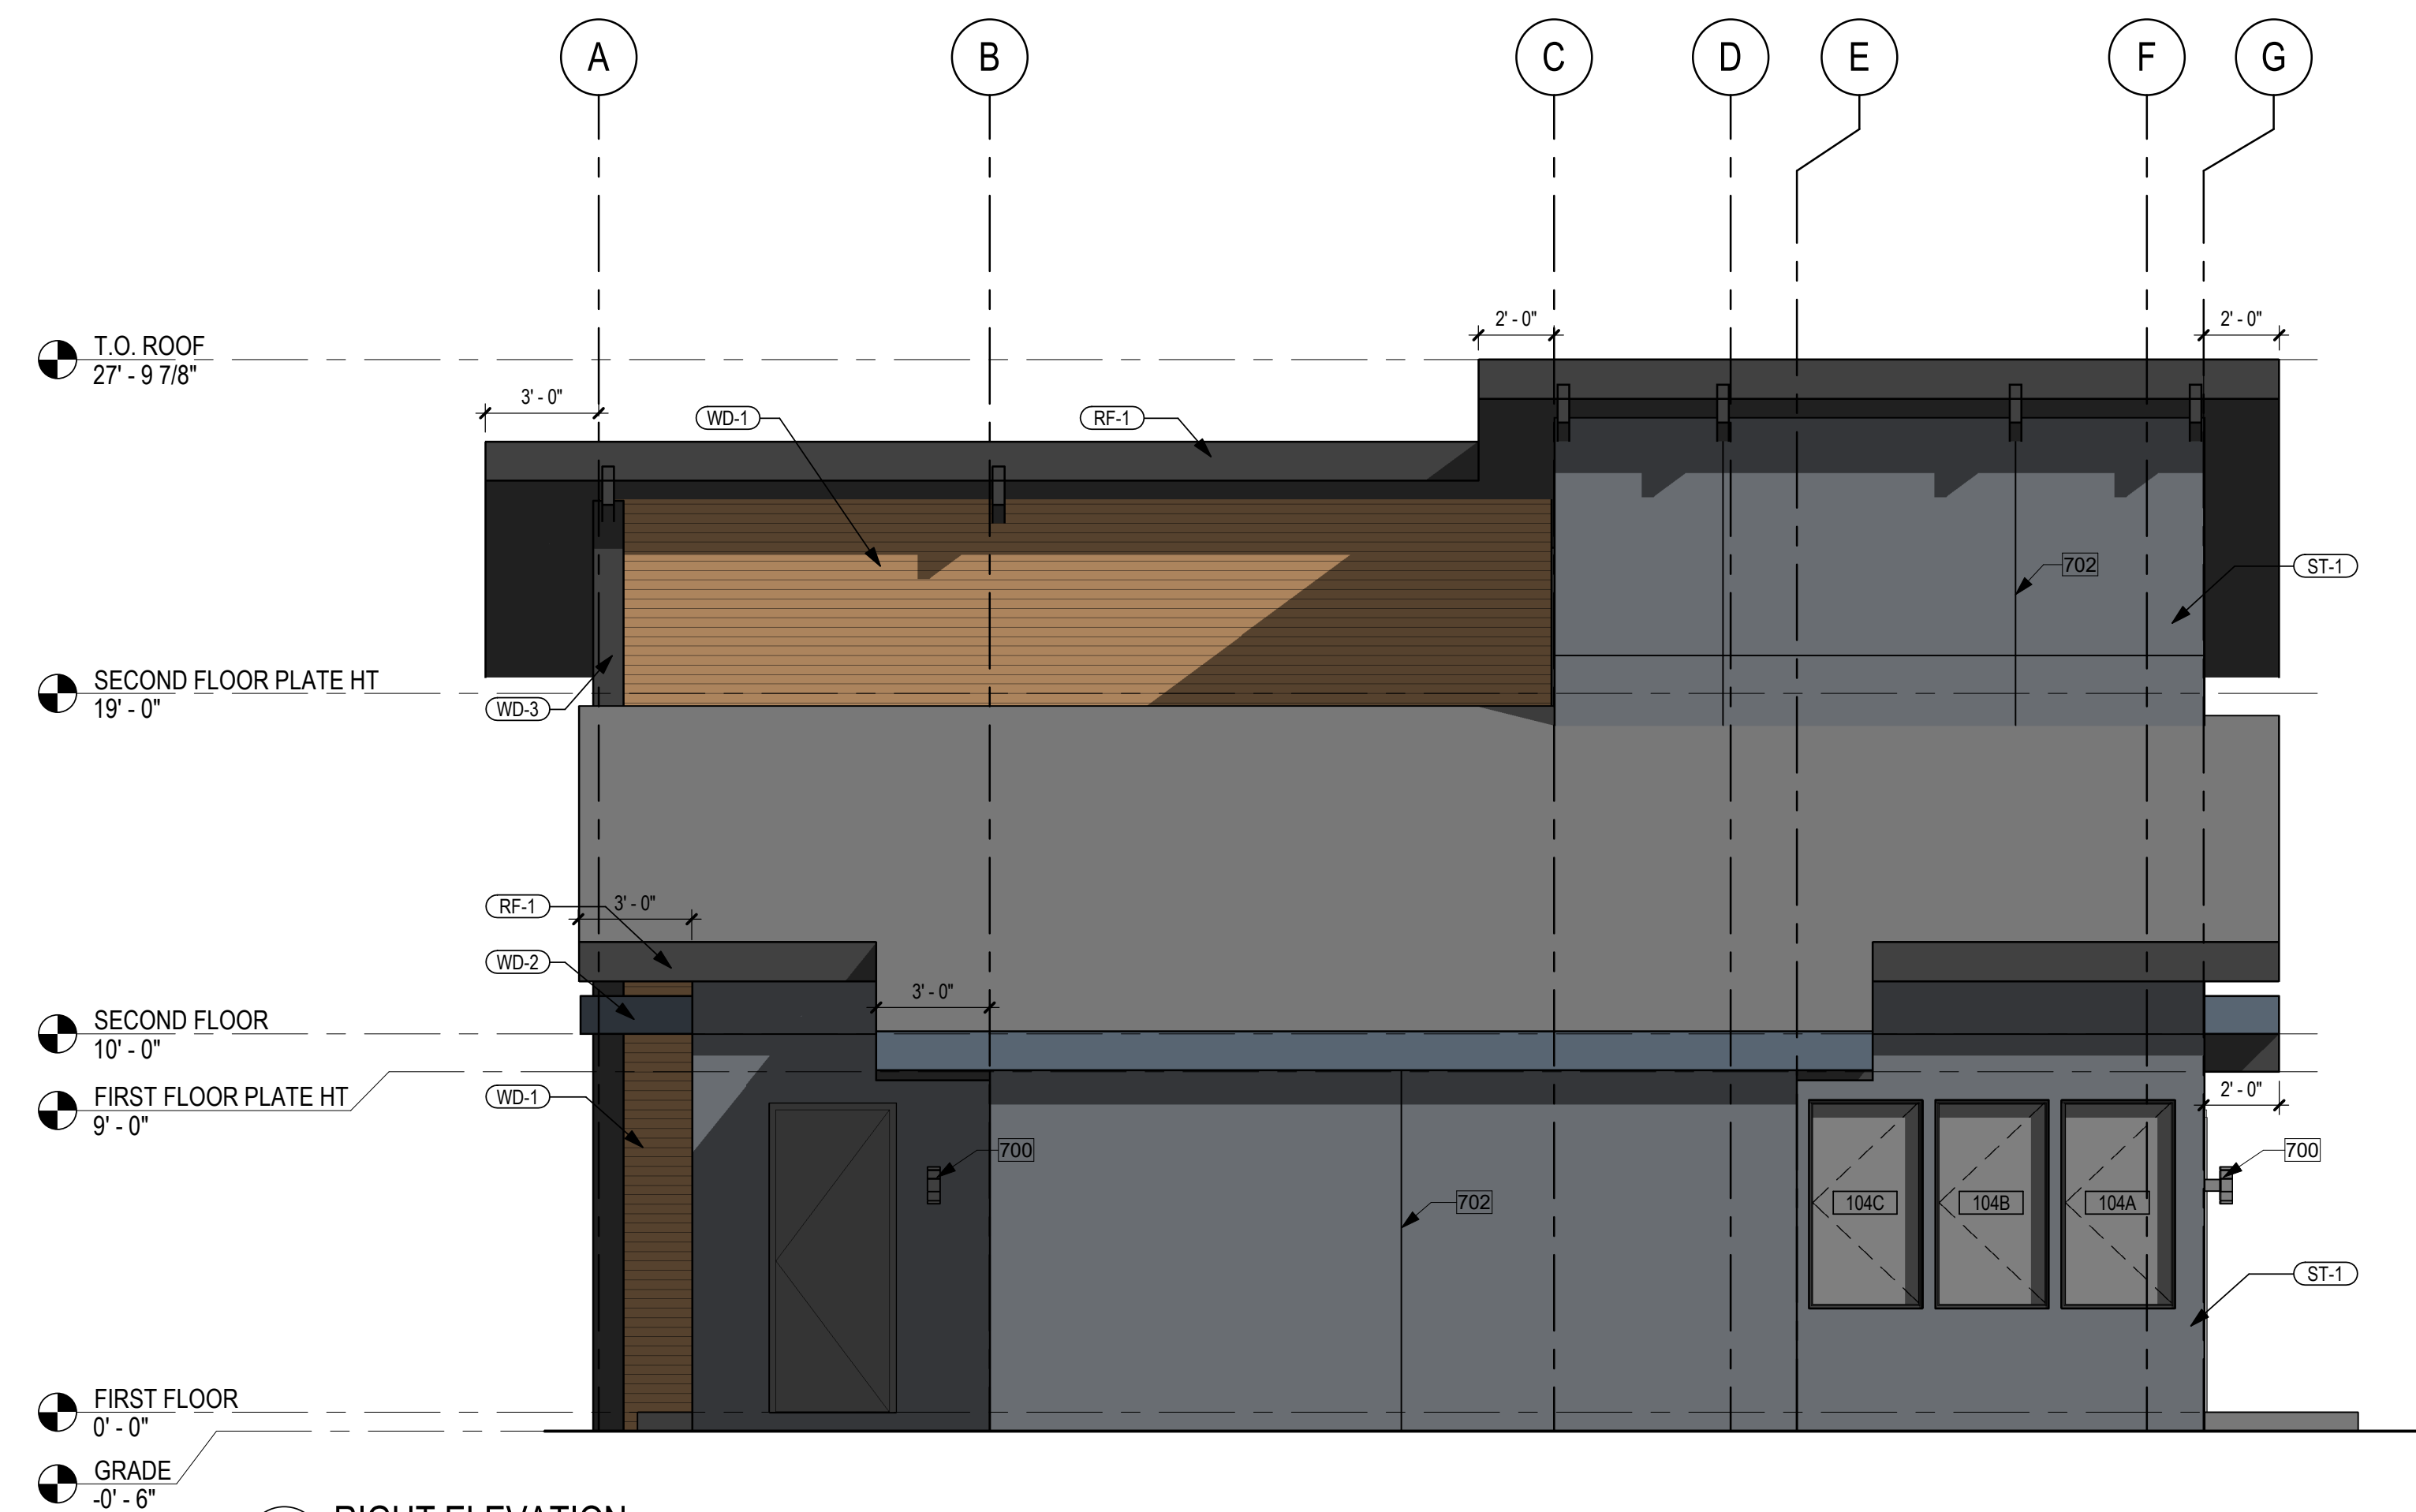

1 RIGHT ELEVATION
SCALE: 1/4" = 1'-0"