


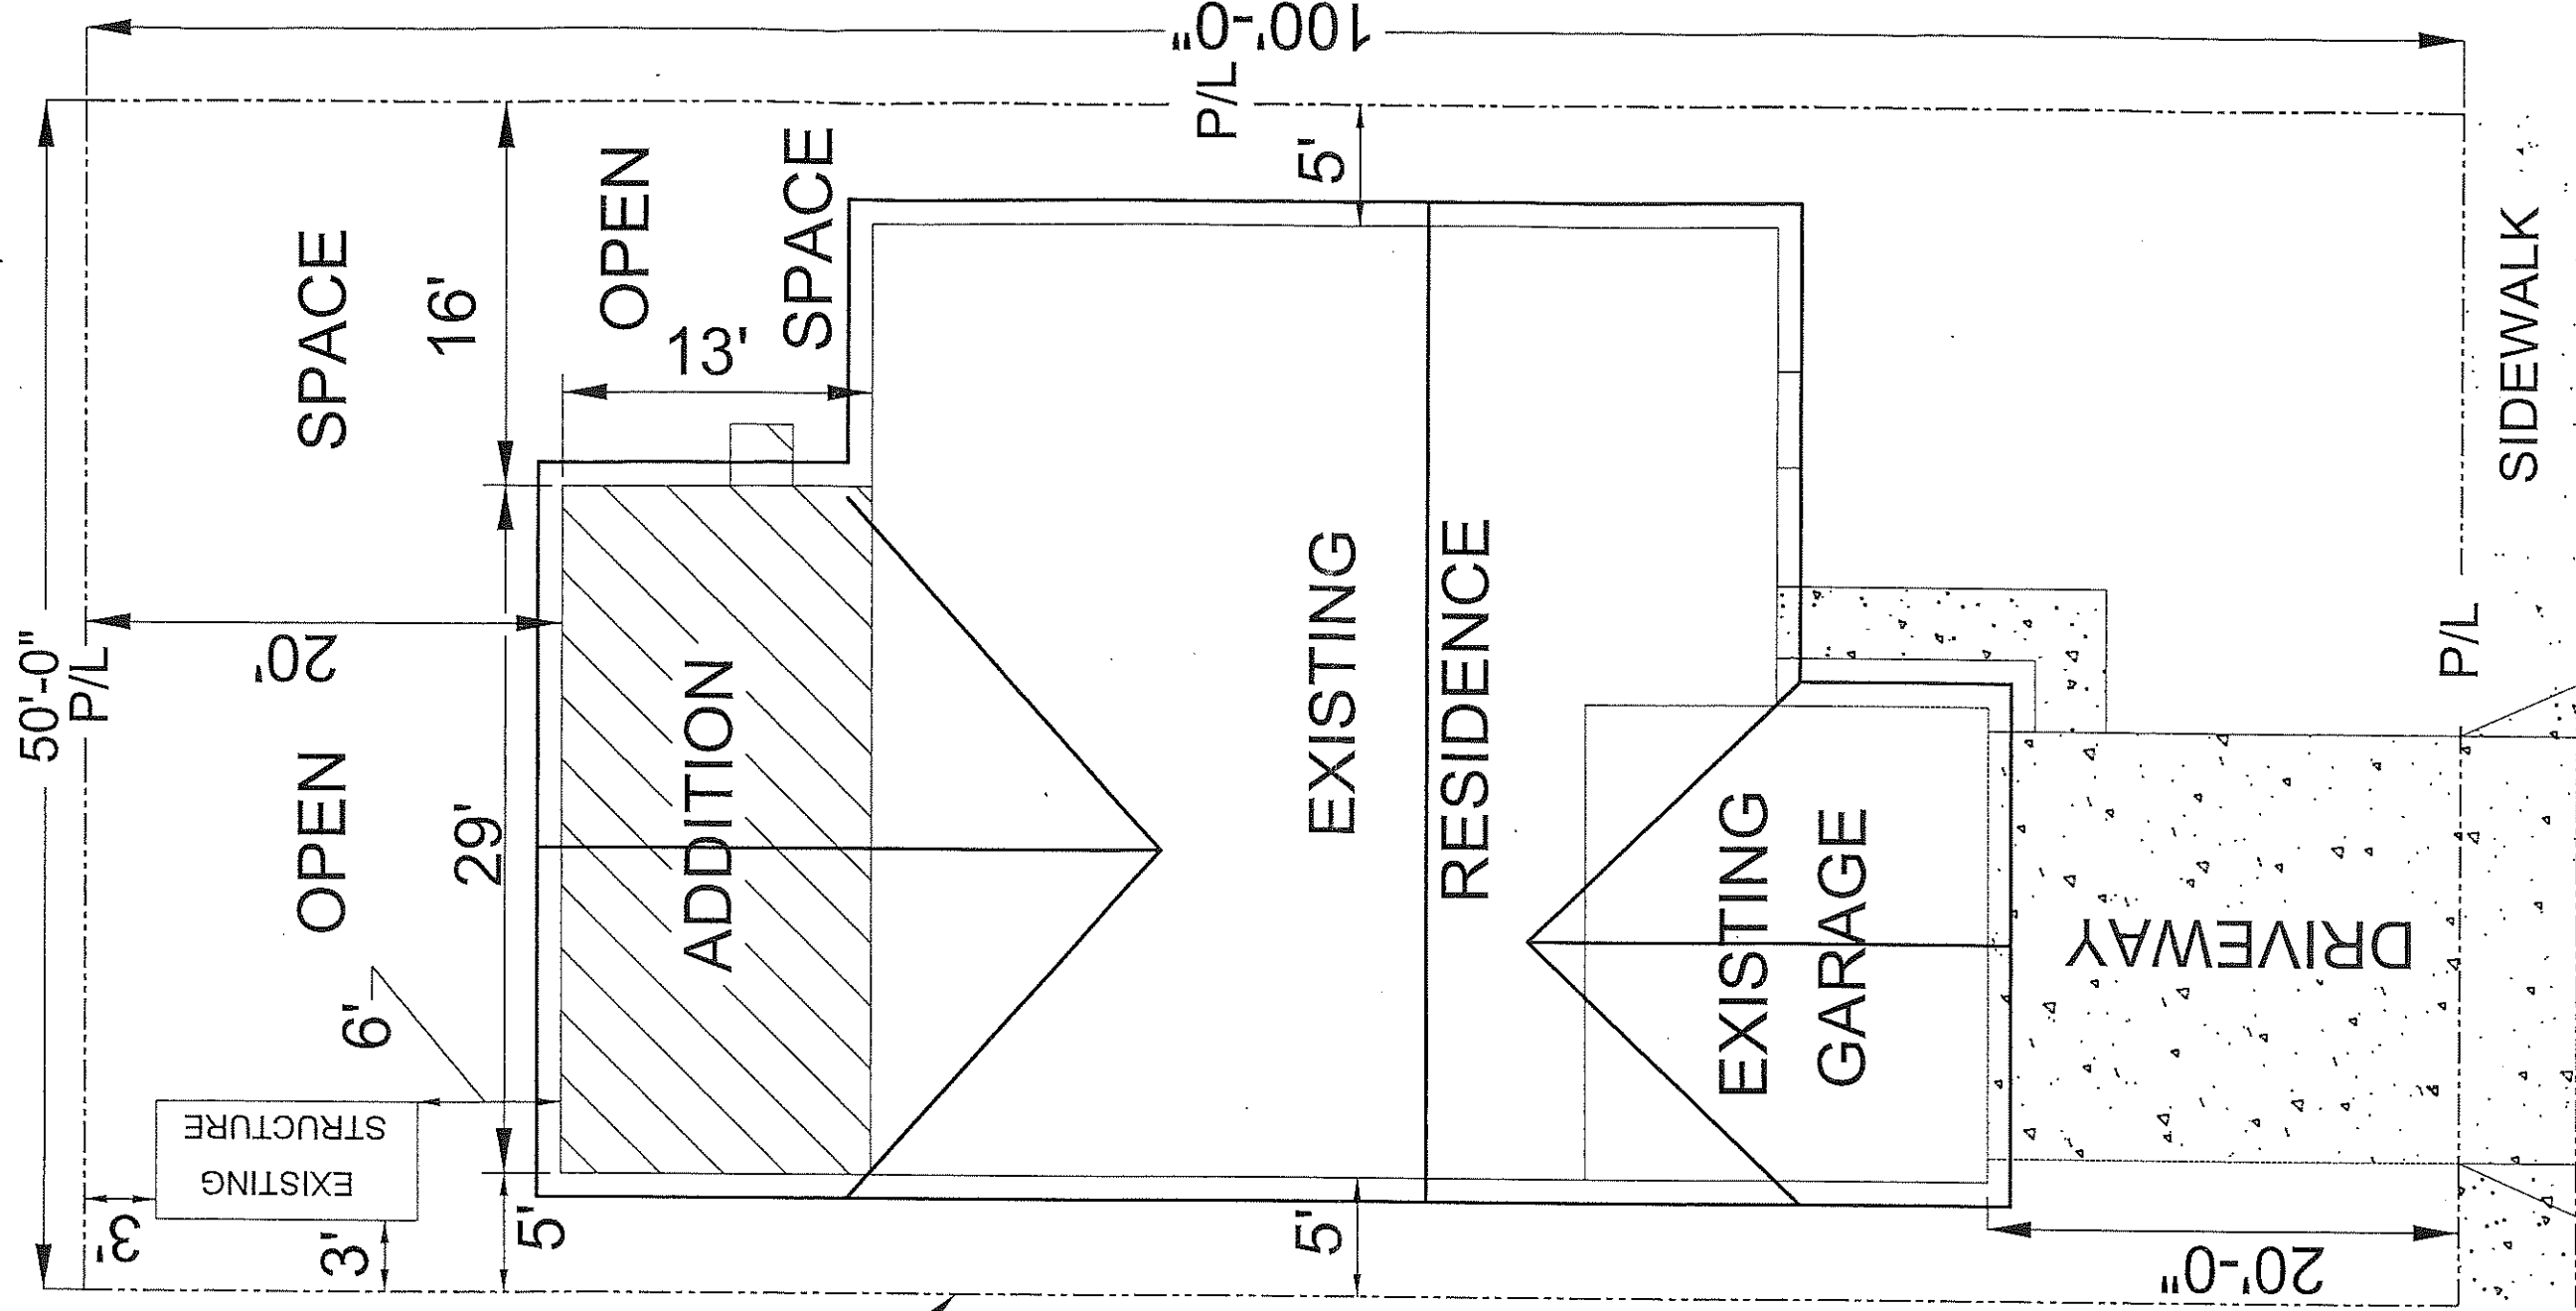

PROPERTY
LINE(P/L)

BUILDING AREA

TOTAL SQUARE FOOTAGE
OF EXISTING RESIDENCE: 1,300 S.F.
TOTAL SQUARE FOOTAGE +
OF NEW ADDITION: 386 S.F.
NEW TOTAL SQ. FT. 1,686 S.F.
EXISTING GARAGE + 400 S.F.
2,086 S.F.

OPEN SPACE AREA

TOTAL SQUARE FOOTAGE
OF QUALIFYING REAR
YARD OPEN SPACE: 1,015.5 S.F.
(500 S.F. MIN. REQ'D)

SCALE:

1/8"=1'

SHEET:

1


1st STREET

SIDEWALK


OWNER NAME AND PROJECT ADDRESS

JOHN DOE
123 1ST STREET
NORWALK, CA 90650


TITLE: SAMPLE SITE PLAN AND ROOF PLAN

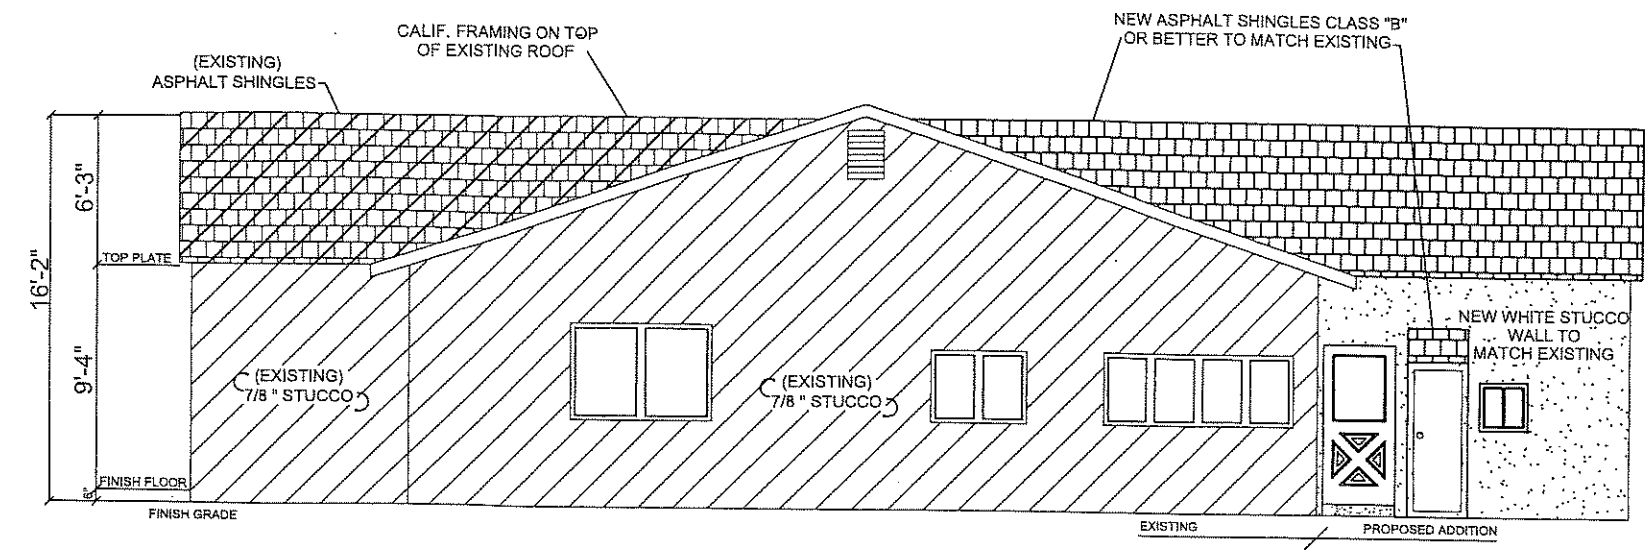

EAST (RIGHT SIDE) ELEVATION

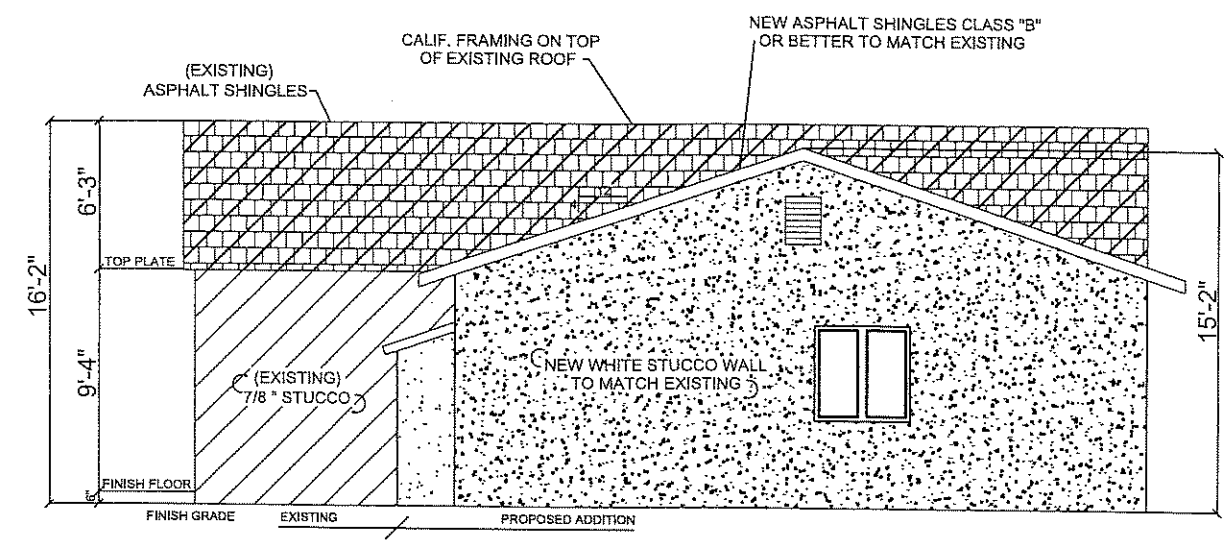

NORTH (REAR) ELEVATION

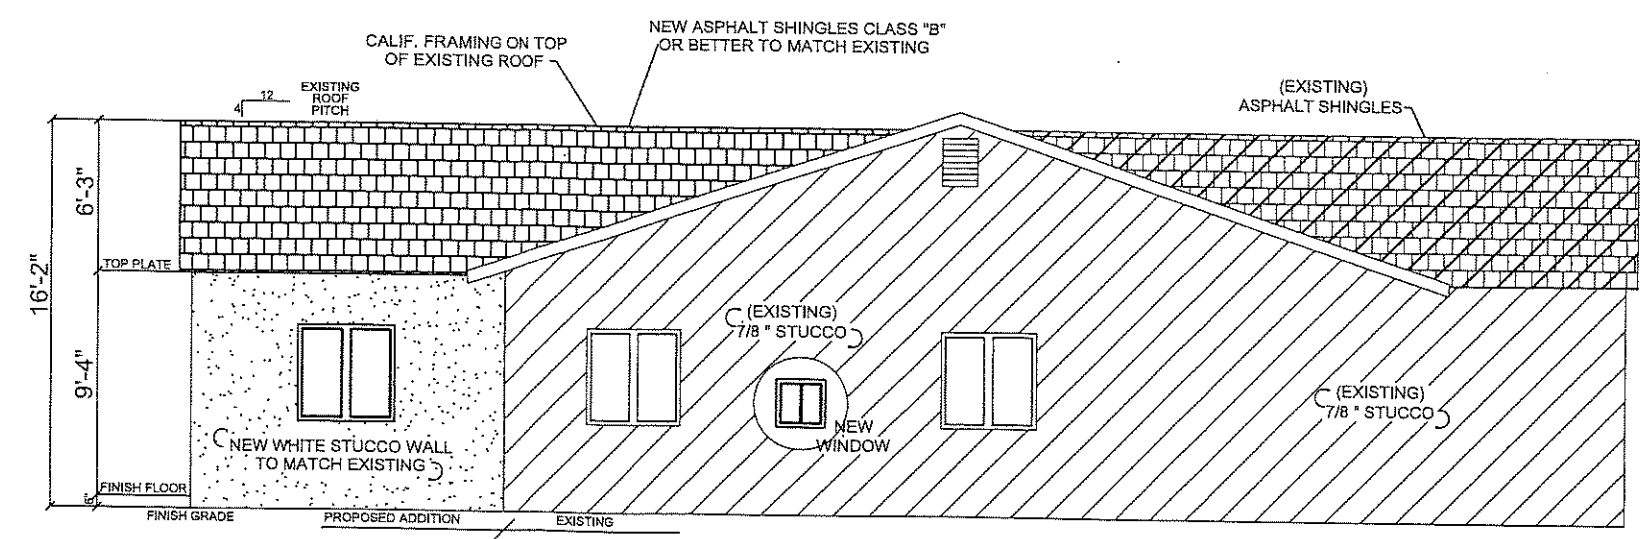

WEST (LEFT SIDE) ELEVATION

TITLE: SAMPLE BUILDING ELEVATIONS


OWNER NAME AND PROJECT ADDRESS
JOHN DOE
123 1ST STREET
NORWALK, CA 90650

SCALE:

1/8"=1'

SHEET:

3

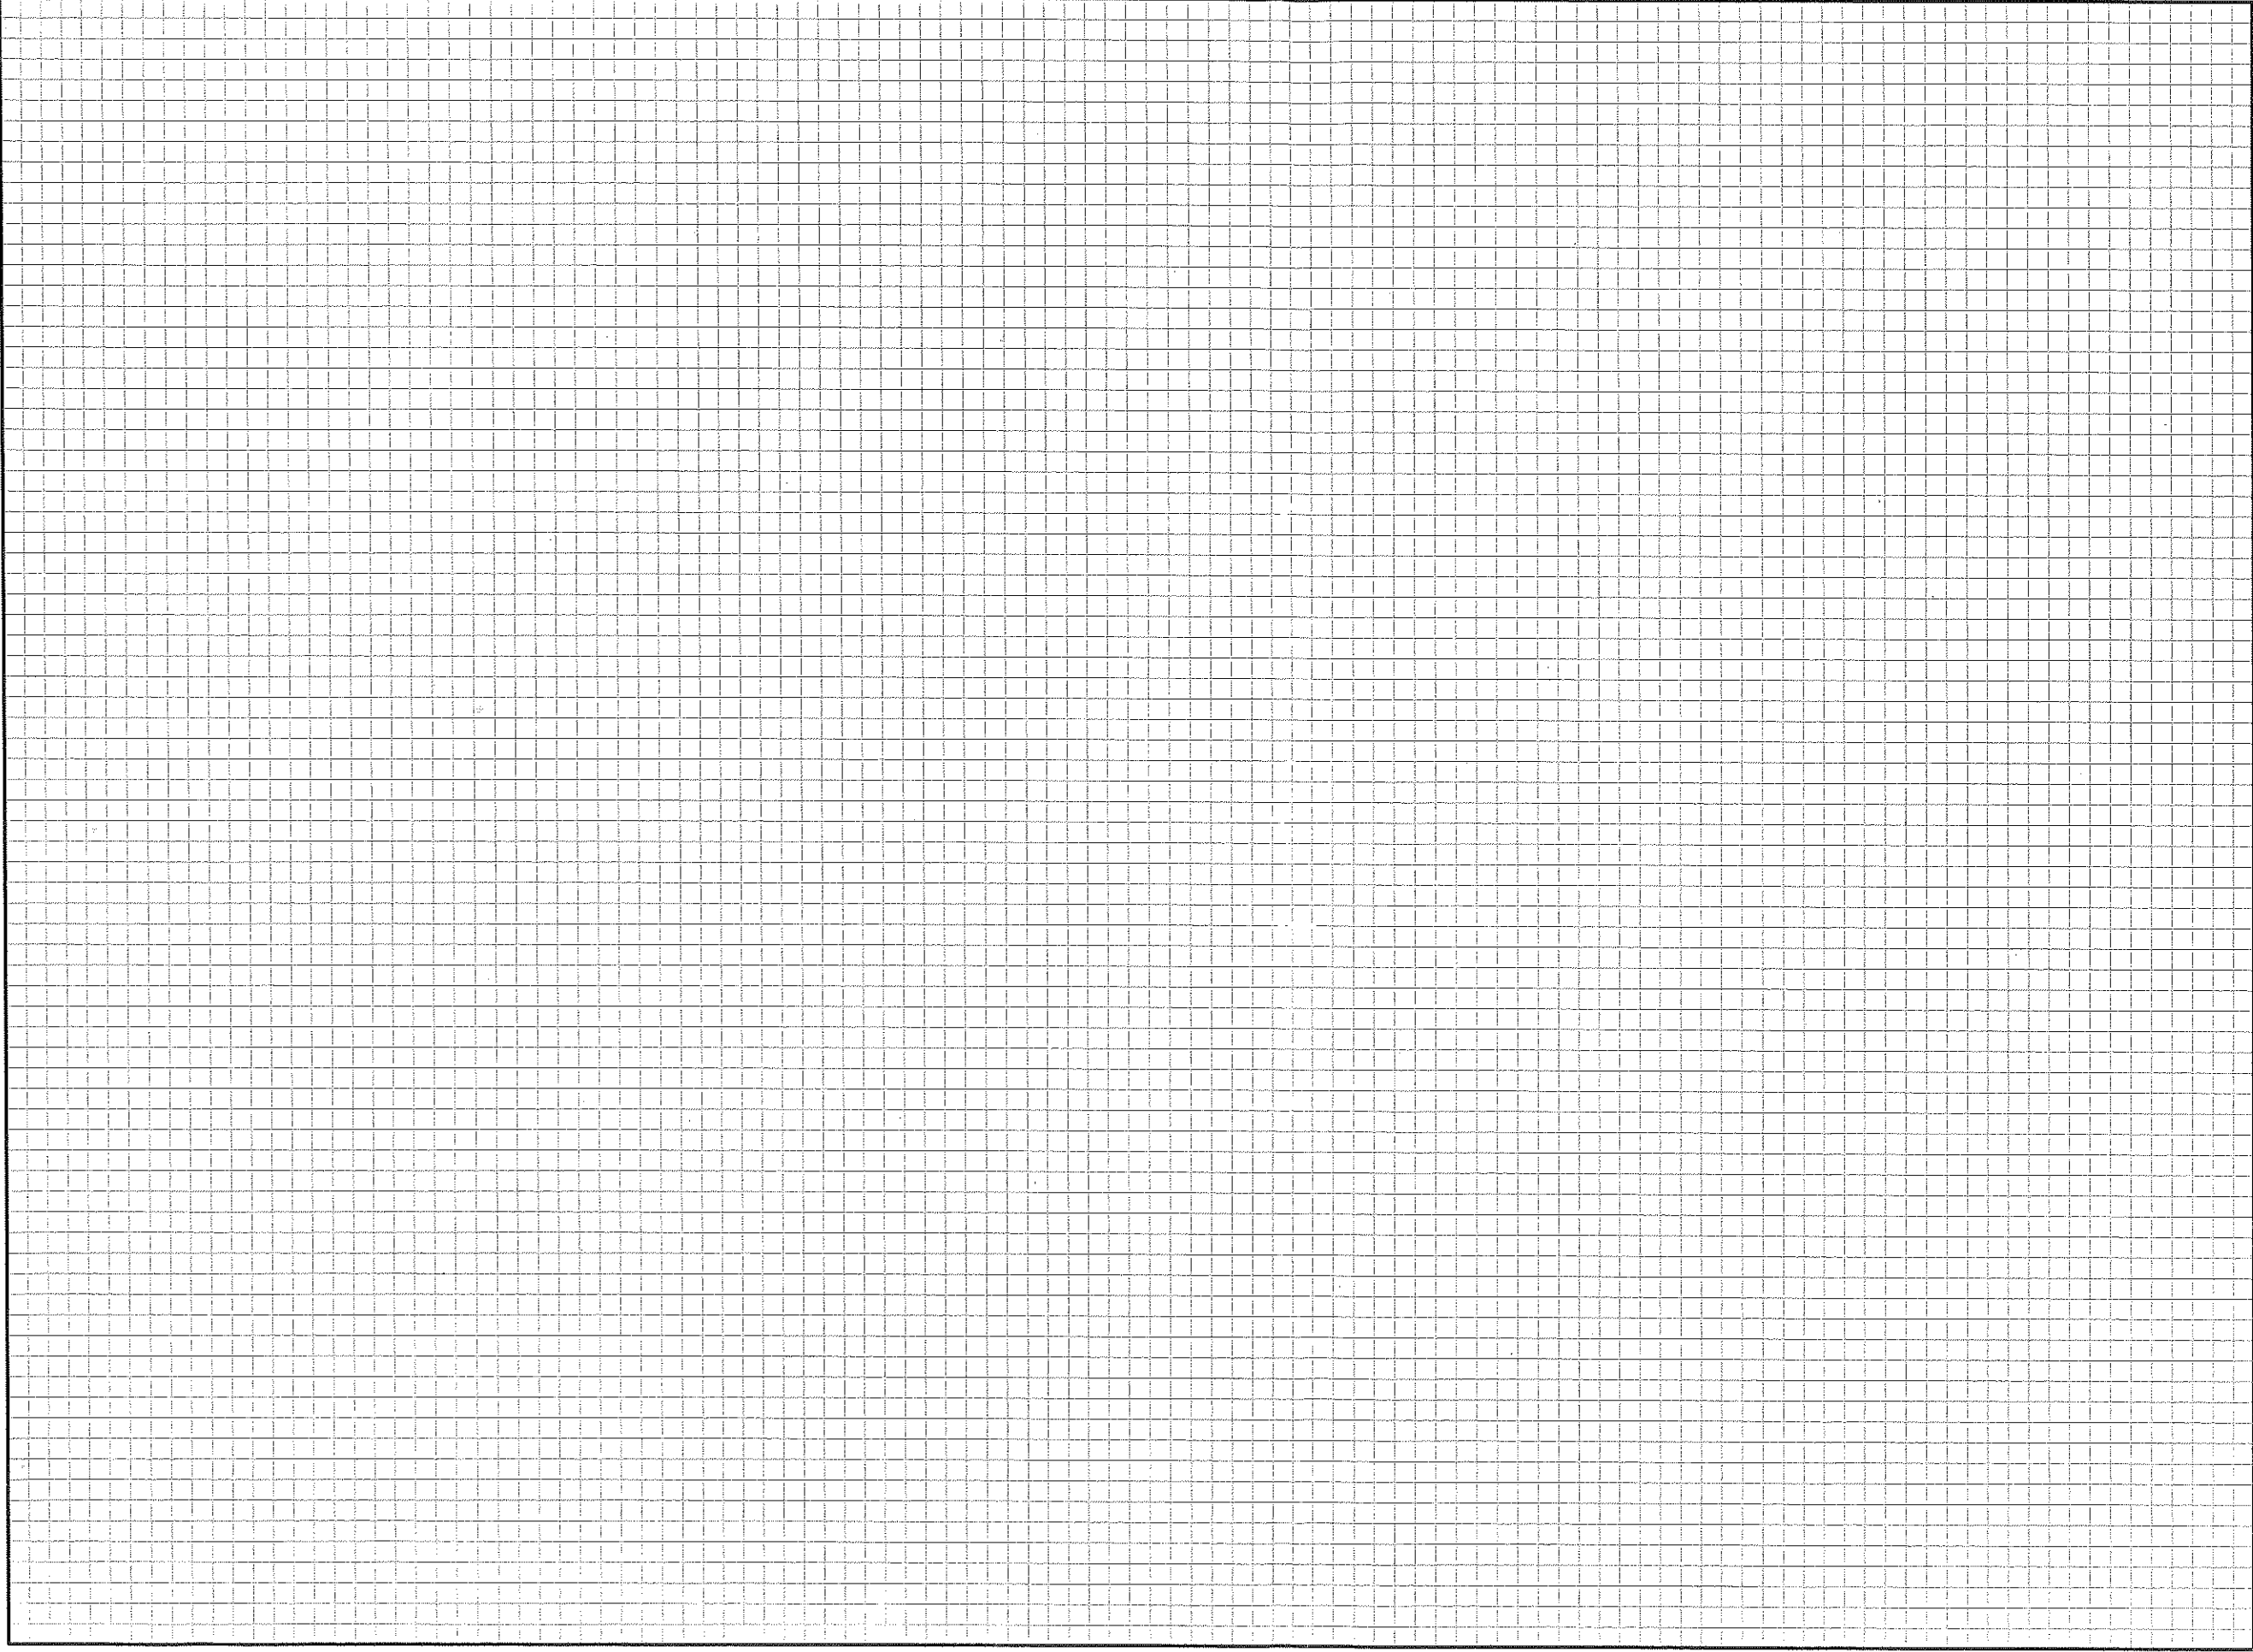

SHEET:


SCALE:

1/8" = 1'

SYMBOL KEY

OWNER NAME AND PROJECT ADDRESS:

TITLE:

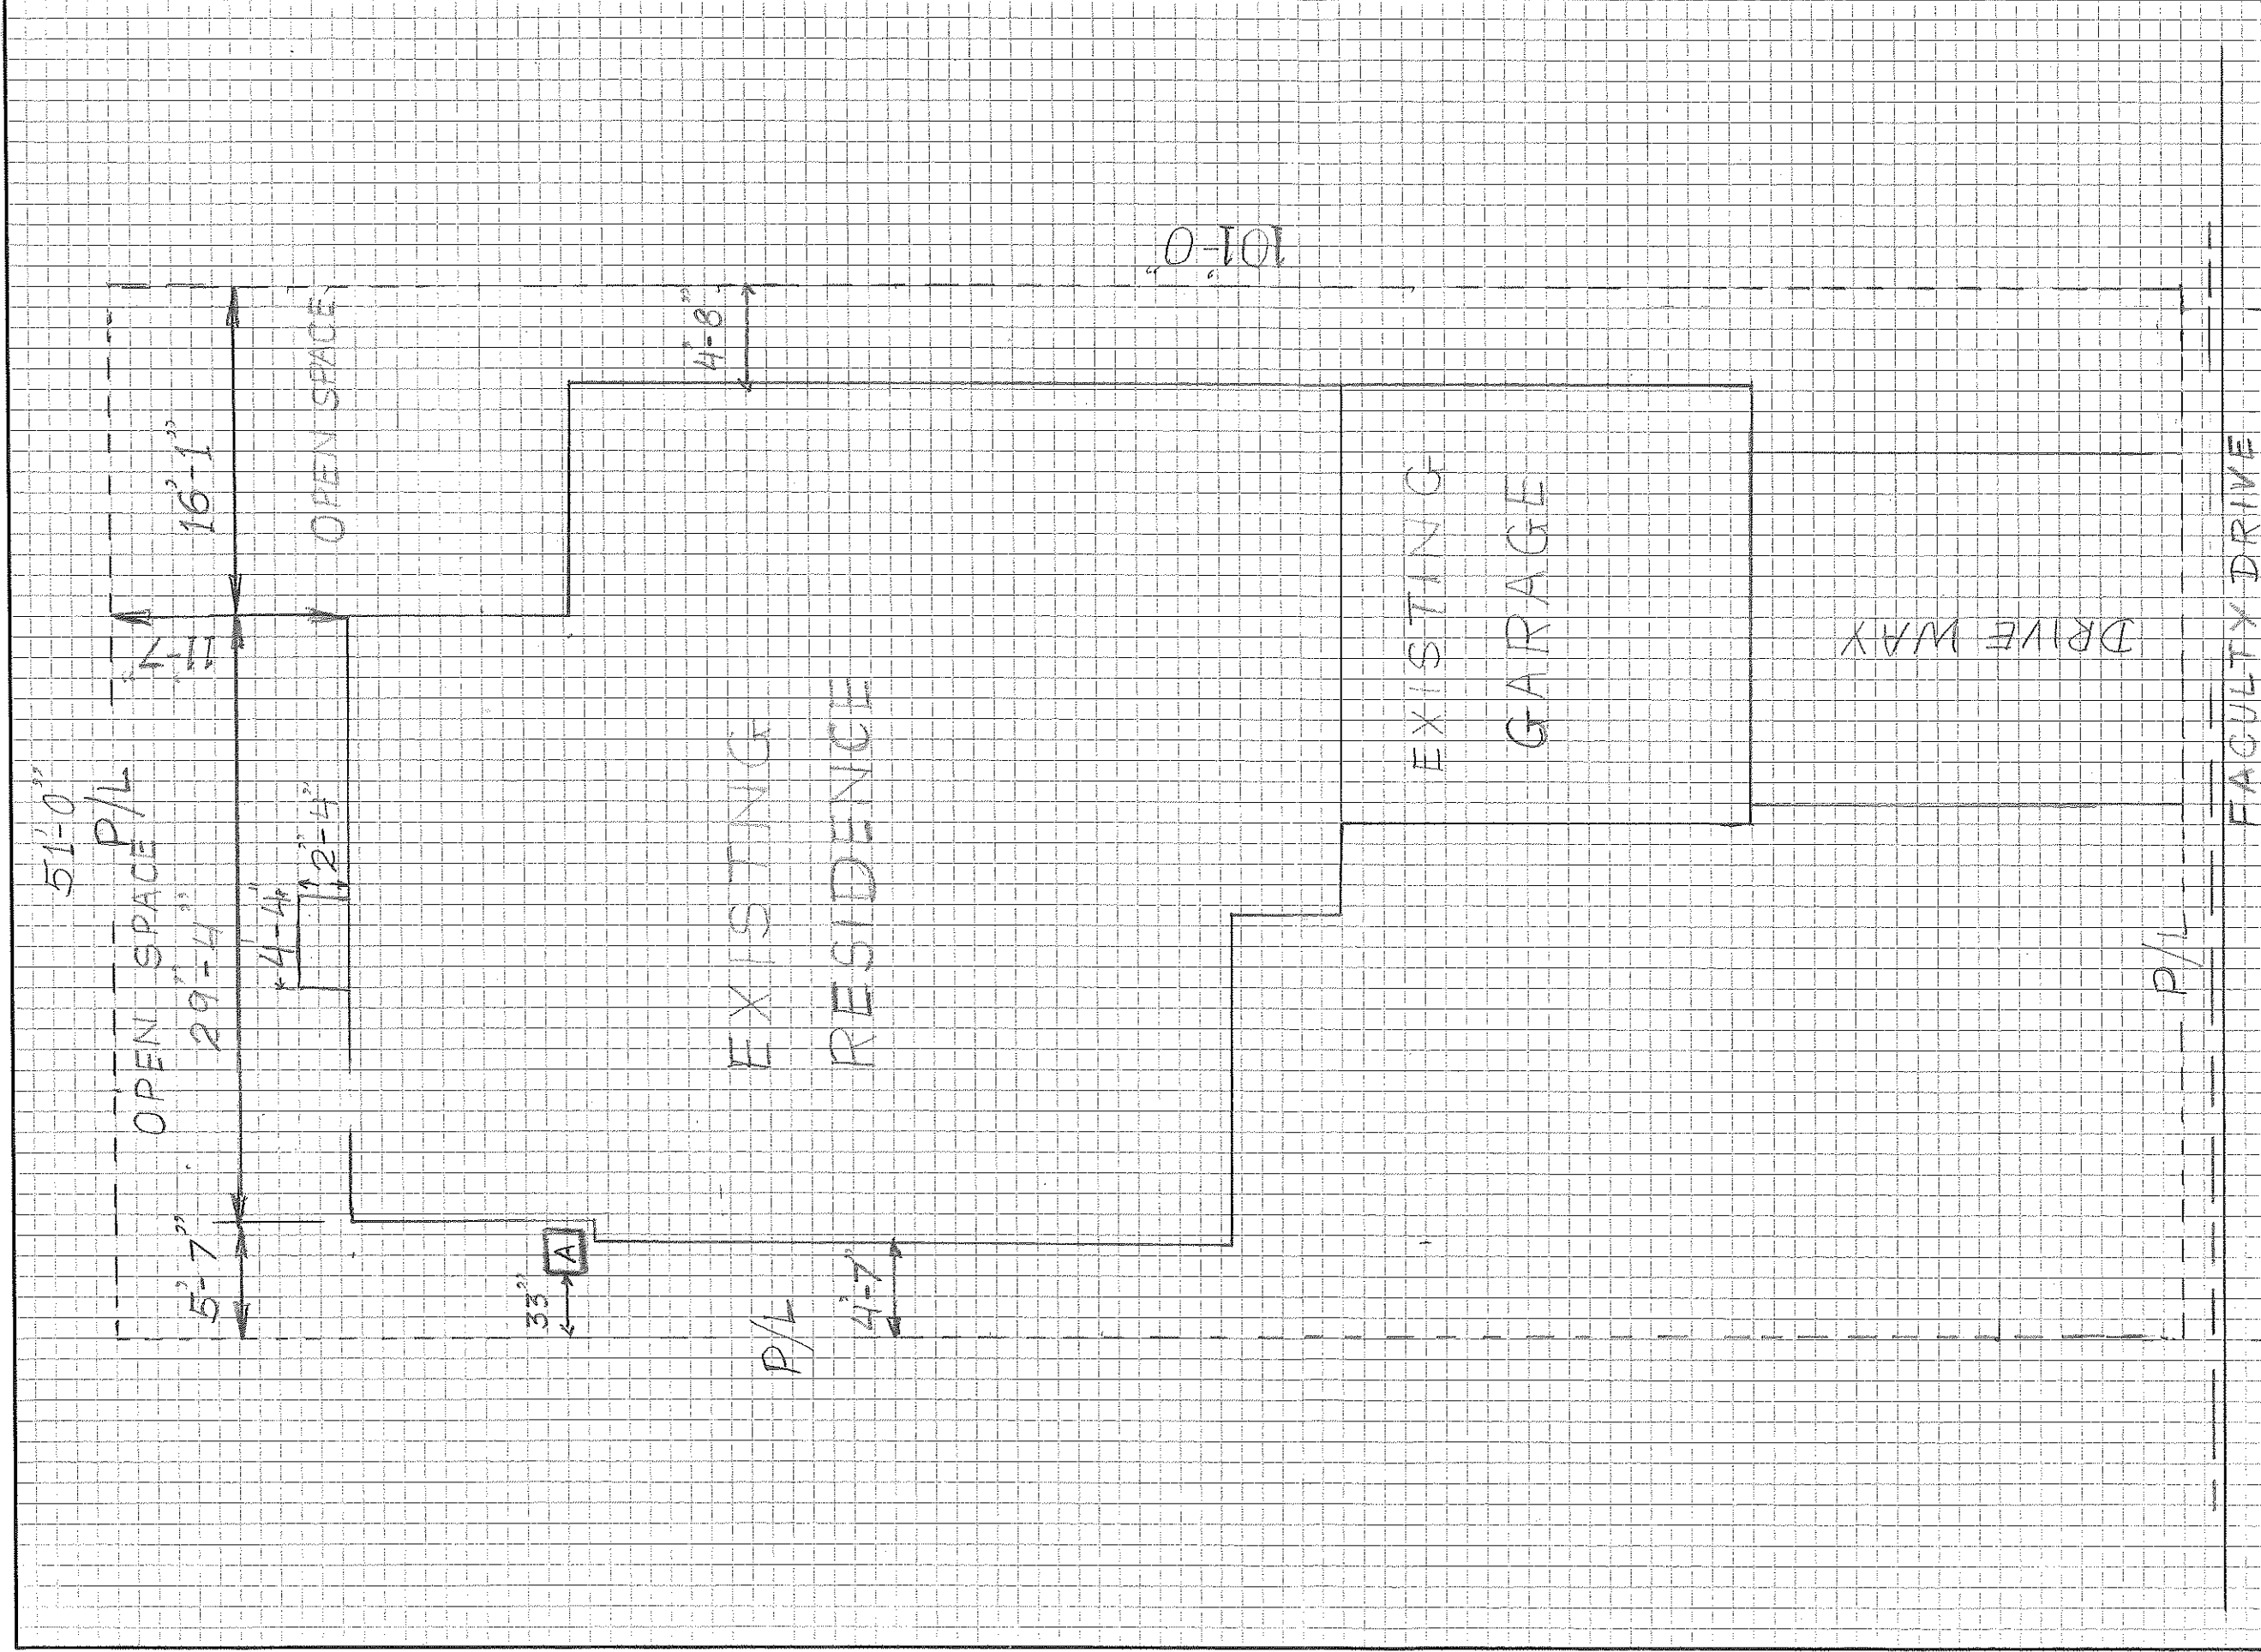

SHEET:	SCALE: 1/8" = 1'	SYMBOL KEY	
		[A] AIR CONDITIONER	
OWNER NAME AND PROJECT ADDRESS: RAJ AND KRUPA MAKADIA 11645 FACULTY DRIVE NORWALK, CA 90650		TITLE:	