



3565 7TH AVENUE
SAN DIEGO, CA 92103
SAWAYAARCHITECTURE.COM
(619) 916 - 8145

ABBREVIATIONS

ADJ	AIR CONDITIONING	S	SOUTH
AFF	ADJUSTABLE	SCHED	SCHEDULE
APPROX	ABOVE FINISH FLOOR	SHT	SHEET
ASTM	APPROXIMATELY AMERICAN SOCIETY FOR TESTING AND MATERIALS	SIM	SIMILAR
AWG	AMERICAN WIRE GAUGE	SPEC.	SPECIFICATION
		SQ	SQUARE
BLDG.	BUILDING	SS	STAINLESS STEEL
BLK	BLOCK	STL	STEEL
BLK	BUILDING STANDARD	STRUC	STRUCTURAL
		SUSP	SUSPENDED
		S.V.	SHEET VINYL
CBC	CALIFORNIA BUILDING CODE	THRU	THROUGH
CLG	CEILING	TNND	TINNED
CLR	CLEAR	T.O.C.	TOP OF CONCRETE
CONC.	CONCRETE	T.O.M.	TOP OF MASONRY
CONST.	CONSTRUCTION	TS	TUBE STEEL
CONT.	CONTINUOUS	TYP.	TYPICAL
CO.	COMPANY		
DBL	DOUBLE	UL	UNDERWRITERS LAB
DIA.	DIAMETER	UNO	UNLESS NOTED OTHERWISE
DIAG.	DIAGONAL		
DM.	DIMENSION	VERT.	VERTICAL
DN	DOWN	VIF	VERIFY IN FIELD
DTL.	DETAIL	VT	VINYL TILE
DWG.	DRAWING		
E	EAST	W	WEST
EA.	EACH	WI	WITH
EL. ELEV	ELEVATION	WDW	WINDOW
ELECT.	ELECTRICAL	W/O	WITHOUT
EQ	EQUAL	W.P.	WORKING POINT
EQUIP	EQUIPMENT		
E.W.	EACH WAY		
(E)	EXISTING		
EXT.	EXTERIOR		
FIN.	FINISH		
FLUOR	FLUORESCENT		
FLR	FLOOR		
FT.	FOOT		
GA.	GAUGE		
GALV.	GALVANIZE(D)		
GC.	GENERAL CONTRACTOR		
GRND	GROUND		
GWB	GYPSUM WALL BOARD		
HDWD	HARDWOOD		
HORIZ	HORIZONTAL		
HR	HOUR		
HT	HEIGHT		
HVAC	HEATING, VENTING AND AIR CONDITIONING		
I.O.	INSIDE DIA.		
IN.	INCH		
INFO	INFORMATION		
INSUL.	INSULATION		
INT.	INTERIOR		
LB(S)	POUND(S)		
MAX	MAXIMUM		
MECH	MECHANICAL		
MTL	METAL		
MFR.	MANUFACTURER		
MGR	MANAGER		
MIN	MINIMUM		
MISC	MISCELLANEOUS		
N	NORTH		
N/A	NOT APPLICABLE		
NIC	NOT IN CONTRACT		
NTS	NOT TO SCALE		
O/C	ON CENTER		
OD	OUTSIDE DIAMETER		
OPG.	OPENING		
OPP	OPPOSITE		
PLYWD.	PLYWOOD		
PR	PAIR		
PROJ	PROJECT		
PROP	PROPERTY		
PT	PRESSURE TREATED		
REQ'D	REQUIRED		
RM	ROOM		
R.O.	ROUGH OPENING		

BUILDING DEPARTMENT/GENERAL NOTES

- 1 THE CONTRACTOR SHALL VERIFY ALL DIMENSIONS AND ELEVATIONS BEFORE STARTING WORK AND SHALL
2 NOTIFY THE OWNER OF ANY DISCREPANCIES FOUND. DO NOT SCALE DRAWINGS.
- 3 ALL WORK SHALL COMPLY TO THE CALIFORNIA RESIDENTIAL CODE, 2025 EDITION.
- 4 THESE PLANS AND ALL WORK SHALL COMPLY WITH THE CALIFORNIA BUILDING STANDARDS CODE FOUND IN
5 STATE OF CALIFORNIA TITLE 24 CCR AS AMENDED AND ADOPTED BY THE COUNTY OF SAN DIEGO.
- 6 CONSTRUCTION LOAD (MATERIAL AND EQUIPMENT) SHALL NOT EXCEED THE DESIGN LIVE LOAD PER SQUARE
7 FOOT. PROVIDE ADEQUATE SHORING AND/OR BRACING WHERE STRUCTURES HAVE NOT ATTAINED DESIGN
8 STRENGTH.
- 9 WHERE NO CONSTRUCTION DETAILS ARE SHOWN OR NOTED FOR ANY PART OF THE WORK TO BE DONE THE
10 DETAILS SHALL BE THE SAME AS FOR OTHER SIMILAR WORK.
- 11 THE CONTRACTOR SHALL DETERMINE THE LOCATION OF ALL UTILITY SERVICES IN THE AREA TO BE EXCAVATED
12 (ABOVE AND BELOW GRADE) PRIOR TO COMMENCING THE WORK TO BE DONE.
- 13 SHOULD ANY LOOSE FILL/EXPANSIVE SOIL/GROUND WATER OR OTHER DANGEROUS CONDITIONS BE
14 ENCOUNTERED DURING SITE EXCAVATION THE GENERAL CONTRACTOR, OWNER AND ENGINEER SHALL BE
15 NOTIFIED AND ALL WORK SHALL CEASE IMMEDIATELY.
- 16 THE INSPECTOR WILL RECHECK FOR EXPANSIVE SOILS AND/OR GRADING REQUIREMENTS AT THE FIRST
17 FOUNDATION INSPECTION.
- 18 SMOKE DETECTORS ARE REQUIRED IN EACH SLEEPING ROOM AND IN THE HALLWAY/AREA SERVING EACH
19 SLEEPING AREA. BATTERY OPERATED DETECTORS ARE ACCEPTABLE FOR EXISTING CONSTRUCTION.
- 20 PER CITY OF SAN DIEGO MUNICIPAL CODE SECTIONS 12.0104, 43.010, 129.0104(A)(4), AND 142.0220, PERMITS
21 ARE REQUIRED TO BE INSPECTED BY CITY INSPECTION STAFF TO ENSURE COMPLIANCE WITH ISSUED
22 CONSTRUCTION PERMIT. THIS INCLUDES, BUT NOT LIMITED TO, STORM WATER COMPLIANCE INSPECTION
23 REQUIREMENTS ASSOCIATED WITH EACH PERMIT.
- 24 ALL STORM WATER RUNOFF FROM PROPOSED AND/OR REPLACED IMPERVIOUS AREAS SHALL BE ROUTED TO
25 PERVIOUS SURFACES OR LANDSCAPING PRIOR TO REACHING THE PUBLIC DRAIN SYSTEM.
- 26 EXISTING HOME DOES NOT HAVE FIRE SPRINKLERS THEREFORE, FIRE SPRINKLERS IS EXEMPT FOR THE ADUS.
- 27 PER CITY OF SAN DIEGO MUNICIPAL CODE SECTIONS 12.0104, 43.0310, 129.0104(A)(4), AND 142.0220,
28 PERMITS ARE REQUIRED TO BE INSPECTED BY CITY INSPECTION STAFF TO ENSURE COMPLIANCE WITH ISSUED
29 CONSTRUCTION PERMIT. THIS INCLUDES, BUT IS NOT LIMITED TO, STORM WATER COMPLIANCE INSPECTION
30 REQUIREMENTS ASSOCIATED WITH EACH PERMIT.

CONTRACTOR'S NOTES

1. PLEASE RECYCLE DEMOLITION AND CONSTRUCTION WASTE. ASK ABOUT POSSIBLE DUMP SITES.
2. CONTRACTOR SHALL COMPLY WITH ALL OSHA REQUIREMENTS.
3. TEMPERED GLASS SHALL BE PERMANENTLY IDENTIFIED AND VISIBLE WHEN THE UNIT IS GLAZED.
4. ALL NEW GLAZING (FENESTRATION) WILL BE INSTALLED WITH A CERTIFYING LABEL ATTACHED, SHOWING THE U-VALUE.


ENVIRONMENTAL HEALTH NOTES

1. SEWAGE DISPOSAL SHALL CONFORM TO COUNTY OF SAN DIEGO DEPARTMENT OF PUBLIC HEALTH, DIVISION OF SANITATION REQUIREMENTS AND DETAILS FOR INDIVIDUAL HOMES.
2. HOME IS LOCATED IN THE SAN DIEGO WATER DISTRICT.

PLUMBING NOTES

1. ALL PLUMBING TO CONFORM TO THE CALIFORNIA PLUMBING CODE AND LOCAL AND OSHA REQUIREMENTS.
2. PLUMBING SHOWN IS FOR LOCATION ONLY.
3. PLUMBER TO VERIFY LOCATION OF SEWER AND WATER LOCATIONS SHOWN.
4. ALL SEWER PIPES SHALL BE 3" MIN. DIAMETER UNDERGROUND AND TOILET: 1 1/2" DIAMETER FOR BASIN, BATH AND VENT PIPES - VERIFY SIZE AND MATERIAL TO COMPLY WITH ALL STATE AND LOCAL CODES.
5. ALL HOT AND COLD WATER SUPPLY SHALL BE MIN. 1/2" DIAMETER PEX.
6. MATERIAL FOR SANITARY SYSTEMS SHALL BE ABS.

VICINITY MAP

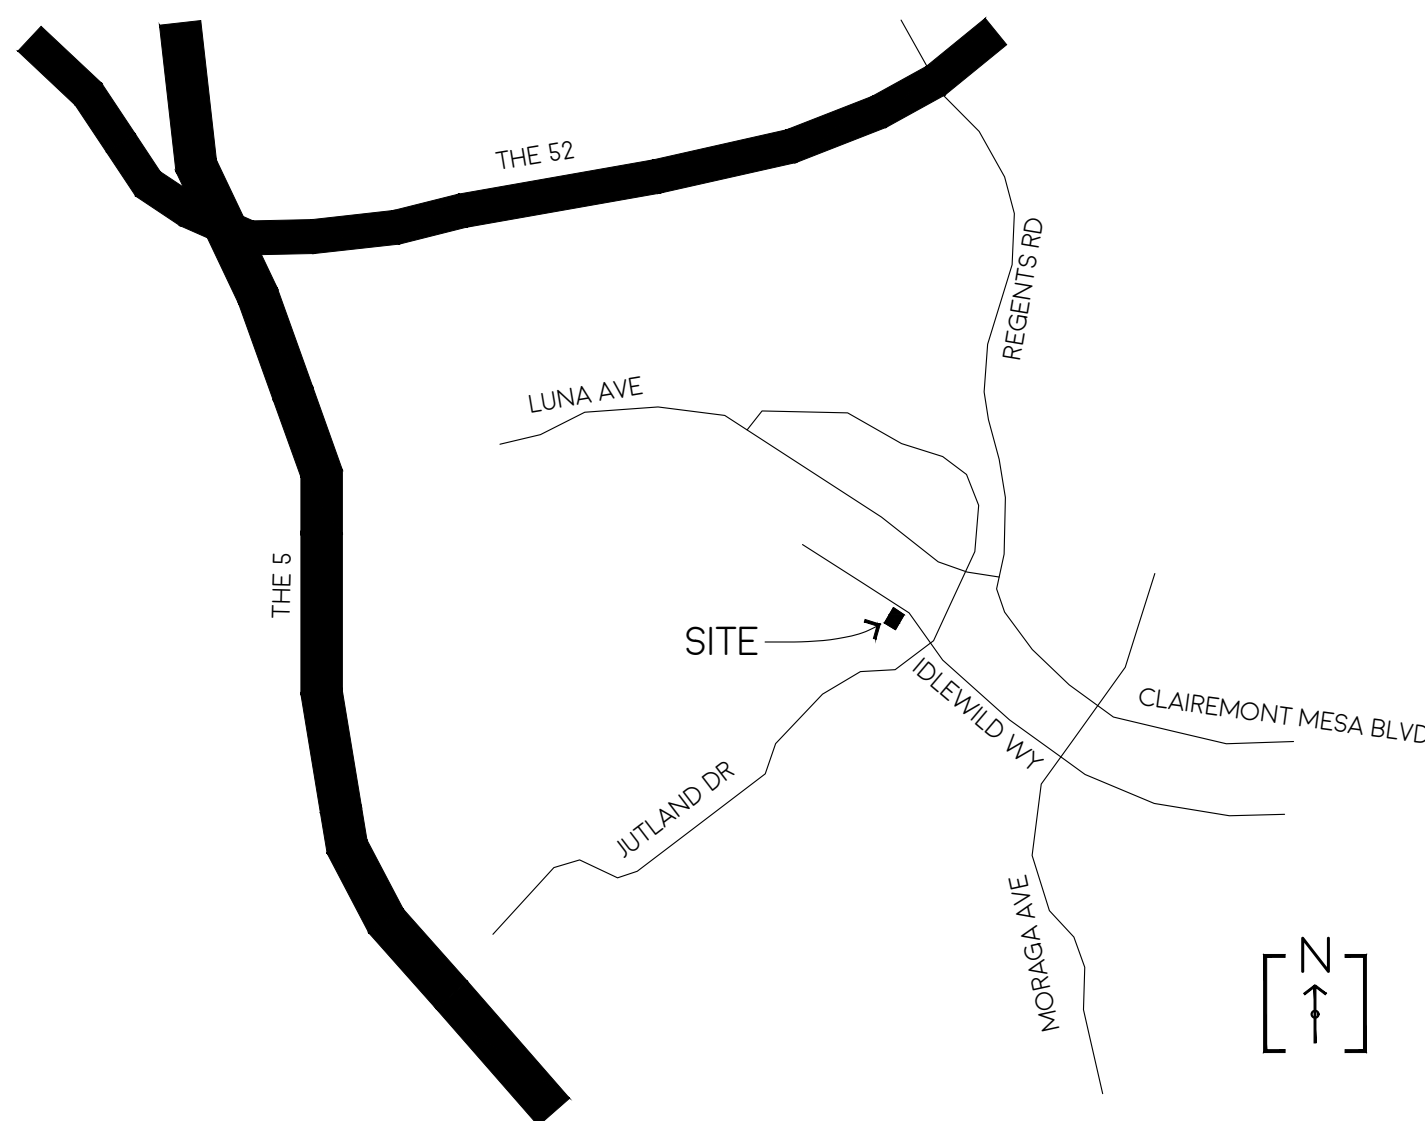

SCOPE OF WORK

THE PROJECT CONSISTS OF THE CONSTRUCTION OF TWO NEW DUPLEXES, CONTAINING FOUR ADUS TOTAL. TWO ADUS WILL BE MARKET RATE, ONE ADU WILL BE MODERATE INCOME RESTRICTED, AND ONE ADU WILL BE BONUS MARKET RATE. THIS PROJECT PROPOSES AN ASSUMED PROPERTY LINE WHICH WILL HAVE A ZERO LOT LINE.

DEFERRED ITEMS: FIRE SPRINKLER SYSTEM

PROJECT OWNER: CHRISTIAN BALLOW BALLOW CONSTRUCTION 8250 VICKERS ST SAN DIEGO, CA 92111	TYPE OF CONSTRUCTION: TYPE V-B. UNSPRINKLERED
<u>ASSESSOR'S PARCEL NUMBER:</u> 359-172-06-00	<u>YEAR OF CONSTRUCTION:</u> EXISTING HOUSE = 1954
<u>ZONE:</u> RS-1-7	<u>FLOOR AREA RATIO:</u> BASE FAR = (0.59) X 5793= 3417 SF ALLOWABLE
<u>OVERLAY ZONES:</u> NONE KNOWN	EXISTING HOUSE = 899 SF EXISTING GARAGE: 291 SF EXISTING TOTAL: 1190 SF
<u>LOT SIZE:</u> 5,793 SF	REMAINING: 2227 SF
<u>EXISTING USE:</u> SINGLE FAMILY HOUSE	NEW ADU 1 = 430 SF NEW ADU 2 = 430 SF NEW ADU 3 = 650 SF NEW ADU 4 = 650 SF NEW ADU AREA TOTAL: 2160 SF
<u>PROPOSED USE:</u> UNCHANGED	PROVIDED = 3350 SF
<u>OCCUPANCY:</u> R-3	ALLOWED: 3417 SF PROVIDED: 3350 SF
<u>LEGAL DESCRIPTION:</u> MAP 2954 BLOCK NO LOT NO 2603 CLAIMONT UNIT 2	<u>NEW DECK/ STAIRS AREA:</u> ADU 3: 48 SF ADU 4: 48 SF
<u>DENSITY:</u> (1) EXISTING HOUSE (2) NEW DUPLEX (4 ADUS)	<u>AREA SUMMARY:</u> EXISTING HOUSE: 899 SF EXISTING GARAGE: 291 SF NEW ADU 1 (MODERATE INCOME) = 430 SF NEW ADU 2 (MARKET RATE) = 430 SF NEW ADU 3 (MARKET RATE) = 650 SF NEW ADU 4 (MARKET RATE) = 650 SF NEW DECK = 96 SF
<u>FINANCIALLY RESPONSIBLE:</u> MMTM SIX, LLC CHRISTIAN BALLOW 8250 VICKERS STREET, SUITE A SAN DIEGO, CA 92111	

ADU TYPES	RATE	SPRINKLERED
NEW ADU 1	MODERATE INCOME	YES - NFPA 13D
NEW ADU 2 (BONUS)	MARKET	YES - NFPA 13D
NEW ADU 3	MARKET	NO
NEW ADU 4	MARKET	NO

PROJECT TEAM

ARCHITECT:
SAWAYA ARCHITECTURE
3565 7TH AVENUE
SAN DIEGO, CA 92103
(619) 916-8145

STRUCTURAL ENGINEER:
MORGAN STRUCTURAL ENGINEERING
460 E. 6TH AVENUE
ESCONDIDO, CA 92025
(760) 690-7454

SHEET INDEX

TS1.0	TITLE SHEET
TS2.0	BMP NOTES
TS3.0	CALGREEN NOTES
TS3.1	CALGREEN NOTES
C1	SURVEY
A1.0	SITE PLAN
A1.1	BMP PLAN
A2.0	LEVEL 1 FLOOR PLAN, OPENING SCHEDULE
A2.1	LEVEL 2 FLOOR PLAN, OPENING SCHEDULE
A2.2	ROOF PLAN
A3.0	BUILDING SECTIONS
A4.0	EXTERIOR ELEVATIONS
A4.1	EXTERIOR ELEVATIONS
A5.0	LEVEL 1 ELECTRICAL PLAN
A5.1	LEVEL 2 ELECTRICAL PLAN
A7.0	DETAILS
A7.1	DETAILS
A7.2	DETAILS
S1.0	GENERAL NOTES
S1.1	TYPICAL CONCRETE DETAILS
S1.2	TYPICAL WOOD DETAILS
S1.3	TYPICAL WOOD DETAILS
S2.0	FOUNDATION PLAN
S2.1	LOWER FLOOR FRAMING PLAN
S2.2	ROOF FRAMING PLAN
S3.0	STRUCTURAL DETAILS
S4.0	STRUCTURAL DETAILS
T24.1	TITLE 24
T24.2	TITLE 24
T24.3	TITLE 24
T24.4	TITLE 24
T24.5	TITLE 24
L1	LANDSCAPE PLAN

ALL WORK SHALL COMPLY WITH THE FOLLOW APPLICABLE CODES:
CALIFORNIA RESIDENTIAL CODE. 2025 EDITION
CALIFORNIA PLUMBING CODE. 2025 EDITION
CALIFORNIA MECHANICAL CODE. 2025 EDITION
CALIFORNIA ELECTRICAL CODE. 2025 EDITION
CALIFORNIA FIRE CODE. 2025 EDITION
TITLE 24 ENERGY STANDARDS. 2025 EDITION
IN THE EVENT OF CONFLICT, THE MOST RESTRICTIVE CODE SHALL PREVAIL

NOTE:
AN ELECTRONICALLY SIGNED AND REGISTERED INSTALLATION CERTIFICATE(S) (CF2R) POSTED BY THE INSTALLING CONTRACTOR SHALL BE SUBMITTED TO THE FIELD INSPECTOR DURING CONSTRUCTION AT THE BUILDING SITE. A REGISTERED CF2R WILL HAVE A UNIQUE 21-DIGIT REGISTRATION NUMBER FOLLOWED BY FOUR ZEROS LOCATED AT THE BOTTOM OF EACH PAGE. THE FIRST 12 DIGITS OF THE NUMBER WILL MATCH THE REGISTRATION NUMBER OF THE ASSOCIATED CF1R. CERTIFICATE OF OCCUPANCY WILL NOT BE ISSUED UNTIL FORMS CF2R IS REVIEWED AND APPROVED.

AN ELECTRONICALLY SIGNED AND REGISTERED CERTIFICATE(S) OF FIELD VERIFICATION AND DIAGNOSTIC TESTING (CF3R) SHALL BE POSTED AT THE BUILDING SITE BY A CERTIFIED HERS RATER. A REGISTERED CF3R WILL HAVE A UNIQUE 25-DIGIT REGISTRATION NUMBER LOCATED AT THE BOTTOM OF EACH PAGE. THE FIRST 20 DIGITS OF THE NUMBER WILL MATCH THE REGISTRATION NUMBER OF THE ASSOCIATED CF3R. CERTIFICATE OF OCCUPANCY WILL NOT BE ISSUED UNTIL CF3R IS REVIEWED AND APPROVED. ""

IDLEWILD
ADUS

3153 IDLEWILD WAY

3153 IDLEWILD WY UNIT 1
3153 IDLEWILD WY UNIT 2
3153 IDLEWILD WY UNIT 3
3153 IDLEWILD WY UNIT 4

SAN DIEGO, CA 92117

[illegible]

SAWAYA ARCHITECTURE

TS1.0

TITLE SHEET

FORM
DS-560
September 2021

Stormwater Requirements
Applicability Checklist

Project Address: 3153 Idlewild way

Project Number:

SECTION 1: Construction Stormwater Best Management Practices (BMP) Requirements

All construction sites are required to implement construction BMPs per the performance standards in the [Stormwater Standards Manual](#). Some sites are also required to obtain coverage under the State Construction General Permit (CGP), administered by the [California State Water Resources Control Board](#).

For all projects, complete Part A - If the project is required to submit a Stormwater Pollution Prevention Plan (SWPPP) or Water Pollution Control Plan (WPCP), continue to Part B.

PART A – Determine Construction Phase Stormwater Requirements

- Is the project subject to California's statewide General National Pollutant Discharge Elimination System (NPDES) permit for Stormwater Discharges Associated with Construction Activities, also known as the State Construction General Permit (CGP)? (Typically projects with land disturbance greater than or equal to 1 acre.)
☐ Yes, SWPPP is required; skip questions 2-4. ☒ No; proceed to the next question.
- Does the project propose construction or demolition activity, including but not limited to, clearing, grading, grubbing, excavation, or any other activity resulting in ground disturbance and/or contact with stormwater?
☒ Yes, WPCP is required; skip questions 3-4. ☐ No; proceed to the next question.
- Does the project propose routine maintenance to maintain the original line and grade, hydraulic capacity, or original purpose of the facility? (Projects such as pipeline/utility replacement)
☐ Yes, WPCP is required; skip question 4. ☒ No; proceed to the next question.
- Does the project only include the following Permit types listed below?
 - Electrical Permit, Fire Alarm Permit, Fire Sprinkler Permit, Plumbing Permit, Sign Permit, Mechanical Permit, Spa Permit,
 - Individual Right of Way Permits that exclusively include only ONE of the following activities: water service, sewer lateral, or utility service.
 - Right of Way Permits with a project footprint less than 150 linear feet that exclusively include only ONE of the following activities: curb ramp, sidewalk and driveway apron replacement, potholing, curb and gutter replacement, and retaining wall encroachments.☐ Yes, no document is required.

Check one of the boxes below and continue to Part B

- ☐ If you checked "Yes" for question 1, an SWPPP is REQUIRED - continue to Part B
- ☒ If you checked "No" for question 1 and checked "Yes" for question 2 or 3, a WPCP is REQUIRED. If the project proposes less than 5,000 square feet of ground disturbance AND has less than a 5-foot elevation change over the entire project area, a Minor WPCP may be required instead. Continue to Part B
- ☐ If you check "No" for all questions 1-3 and checked "Yes" for question 4, Part B does not apply, and no document is required. Continue to Section 2.

¹ More information on the City's construction BMP requirements as well as CGP requirements can be found at <https://www.sandiego.gov/stormwater/regulations/index.shtml>

CLEAR FORM

Visit our web site: [sandiego.gov/dsd](https://www.sandiego.gov/dsd).
Upon request, this information is available in alternative formats for persons with disabilities.
DS-560 (09-21)

P1

PART B – Determine Construction Site Priority

This prioritization must be completed within this form, noted on the plans, and included in the SWPPP or WPCP. The city reserves the right to adjust the priority of projects both before and after construction. Construction projects are assigned an inspection frequency based on if the project has a "high threat to water quality." The City has aligned the local definition of "high threat to water quality" to the risk determination approach of the State Construction General Permit (CGP). The CGP determines risk level based on project specific sediment risk and receiving water risk. Additional inspection is required for projects within the Areas of Special Biological Significance (ASBS) watershed. **NOTE:** The construction priority does **NOT** change construction BMP requirements that apply to projects; rather, it determines the frequency of inspections that will be conducted by city staff.

Complete Part B and continue to Section 2

- ☐ 1. **ASBS**
A. Projects located in the ASBS watershed.
- ☐ 2. **High Priority**
A. Projects that qualify as Risk Level 2 or Risk Level 3 per the Construction General Permit (CGP) and are not located in the ASBS watershed.
B. Projects that qualify as LUP Type 2 or LUP Type 3 per the CGP and are not located in the ASBS watershed.
- ☐ 3. **Medium Priority**
A. Projects that are not located in an ASBS watershed or designated as a High priority site.
B. Projects that qualify as Risk Level 1 or LUP Type 1 per the CGP and are not located in an ASBS watershed.
C. WPCP projects (>5,000 square feet of ground disturbance) located within the Los Peñasquitos watershed management area.
- ☒ 4. **Low Priority**
A. Projects not subject to a Medium or High site priority designation and are not located in an ASBS watershed.

Section 2: Construction Stormwater BMP Requirements

Additional information for determining the requirements is found in the [Stormwater Standards Manual](#).

PART C – Determine if Not Subject to Permanent Stormwater Requirements

Projects that are considered maintenance or otherwise not categorized as "new development projects" or "redevelopment projects" according to the [Stormwater Standards Manual](#) are not subject to Permanent Stormwater BMPs.

- If "yes" is checked for any number in Part C: Proceed to Part F and check "Not Subject to Permanent Stormwater BMP Requirements."
- If "no" is checked for all the numbers in Part C: Continue to Part D.

- Does the project only include interior remodels and/or is the project entirely within an existing enclosed structure and does not have the potential to contact stormwater?
☐ Yes ☒ No
- Does the project only include the construction of overhead or underground utilities without creating new impervious surfaces?
☐ Yes ☒ No
- Does the project fall under routine maintenance? Examples include but are not limited to roof or exterior structure surface replacement, resurfacing or reconfiguring surface parking lots or existing roadways without expanding the impervious footprint, and routine replacement of damaged pavement (grinding, overlay and pothole repair).
☐ Yes ☒ No

CLEAR FORM

Visit our web site: [sandiego.gov/dsd](https://www.sandiego.gov/dsd).
Upon request, this information is available in alternative formats for persons with disabilities.
DS-560 (09-21)

P2

PART D – PDP Exempt Requirements

PDP Exempt projects are required to implement site design and source control BMPs.

- If "yes" is checked for any questions in Part D, continue to Part F and check the box labeled "PDP Exempt."
- If "no" is checked for all questions in Part D, continue to Part E.

- Does the project ONLY include new or retrofit sidewalks, bicycle lanes, or trails that:
 - Are designed and constructed to direct stormwater runoff to adjacent vegetated areas, or other non-erodible permeable areas? Or;
 - Are designed and constructed to be hydraulically disconnected from paved streets and roads? Or;
 - Are designed and constructed with permeable pavements or surfaces in accordance with the Green Streets guidance in the City's Stormwater Standards manual?☐ Yes, PDP exempt requirements apply ☒ No, proceed to next question
- Does the project ONLY include retrofitting or redeveloping existing paved alleys, streets or roads designed and constructed in accordance with the Green Streets guidance in the City's Stormwater Standards Manual?
☐ Yes, PDP exempt requirements apply ☒ No, proceed to next question

PART E – Determine if Project is a Priority Development Project (PDP)

Projects that match one of the definitions below are subject to additional requirements, including preparation of a Stormwater Quality Management Plan (SWQMP).

- If "yes" is checked for any number in Part E, continue to Part F and check the box labeled "Priority Development Project."
- If "no" is checked for every number in Part E, continue to Part F and check the box labeled "Standard Development Project."

- New development that creates 10,000 square feet or more of impervious surfaces collectively over the project site. This includes commercial, industrial, residential, mixed-use, and public development projects on public or private land. ☐ Yes ☒ No
- Redevelopment project that creates and/or replaces 5,000 square feet or more of impervious surfaces on an existing site of 10,000 square feet or more of impervious surfaces. This includes commercial, industrial, residential, mixed-use, and public development projects on public or private land. ☐ Yes ☒ No
- New development or redevelopment of a restaurant. Facilities that sell prepared foods and beverages for consumption, including stationary lunch counters and refreshment stands selling prepared foods and drinks for immediate consumption (Standard Industrial Classification (SIC) 5812), and where the land development creates and/or replaces 5,000 square feet or more of impervious surface. ☐ Yes ☒ No
- New development or redevelopment on a hillside. The project creates and/or replaces 5,000 square feet or more of impervious surface (collectively over the project site) and where the development will grade on any natural slope that is twenty-five percent or greater. ☐ Yes ☒ No
- New development or redevelopment of a parking lot that creates and/or replaces 5,000 square feet or more of impervious surface (collectively over the project site). ☐ Yes ☒ No
- New development or redevelopment of streets, roads, highways, freeways, and driveways. The project creates and/or replaces 5,000 square feet or more of impervious surface (collectively over the project site). ☐ Yes ☒ No

CLEAR FORM

Visit our web site: [sandiego.gov/dsd](https://www.sandiego.gov/dsd).
Upon request, this information is available in alternative formats for persons with disabilities.
DS-560 (09-21)

P3

- New development or redevelopment discharging directly to an environmentally sensitive area. The project creates and/or replaces 2,500 square feet of impervious surface (collectively over the project site), and discharges directly to an Environmentally Sensitive Area (ESA). "Discharging directly to" includes flow that is conveyed overland a distance of 200 feet or less from the project to the ESA, or conveyed in a pipe or open channel any distance as an isolated flow from the project to the ESA (i.e. not commingled with flows from adjacent lands). ☐ Yes ☒ No
- New development or redevelopment projects of retail gasoline outlet (RGO) that create and/or replaces 5,000 square feet of impervious surface. The development project meets the following criteria: (a) 5,000 square feet or more or (b) has a projected Average Daily Traffic (ADT) of 100 or more vehicles per day. ☐ Yes ☒ No
- New development or redevelopment projects of an automotive repair shop that creates and/or replaces 5,000 square feet or more of impervious surfaces. Development projects categorized in any one of Standard Industrial Classification (SIC) codes 5013, 5014, 5541, 7532-7534 or 7536-7539. ☐ Yes ☒ No
- Other Pollutant Generating Project. These projects are not covered in any of the categories above but involve the disturbance of one or more acres of land and are expected to generate post-construction phase pollutants, including fertilizers and pesticides. This category does not include projects creating less than 5,000 square feet of impervious area and projects containing landscaping without a requirement for the regular use of fertilizers and pesticides (such as a slope stabilization project using native plants). Impervious area calculations need not include linear pathways for infrequent vehicle use, such as emergency maintenance access or bicycle and pedestrian paths if the linear pathways are built with pervious surfaces or if runoff from the pathway sheet flows to adjacent pervious areas. ☐ Yes ☒ No

PART F - Select the appropriate category based on the outcomes of Part C through Part E

- The project is **NOT SUBJECT TO PERMANENT STORMWATER REQUIREMENTS** ☐ Yes ☐ No
- The project is a **STANDARD DEVELOPMENT PROJECT**. Site design and source control BMP requirements apply. See the [Stormwater Standards Manual](#) for guidance. ☒ Yes ☐ No
- The project is **PDP EXEMPT**. Site design and source control BMP requirements apply. Refer to the [Stormwater Standards Manual](#) for guidance. ☐ Yes ☐ No
- The project is a **PRIORITY DEVELOPMENT PROJECT**. Site design, source control and structural pollutant control BMP requirements apply. Refer to the [Stormwater Standards Manual](#) for guidance on determining if the project requires hydromodification plan management. ☐ Yes ☐ No

CHRIS SAWAYA (AGENT)

Name of Owner or Agent

Signature

ARCHITECT

Title


02/26/2025

Date

CLEAR FORM

Visit our web site: [sandiego.gov/dsd](https://www.sandiego.gov/dsd).
Upon request, this information is available in alternative formats for persons with disabilities.
DS-560 (09-21)

P4

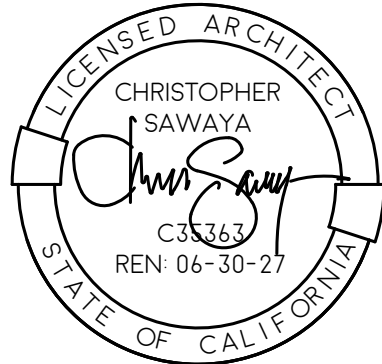

SAWAYA ARCHITECTURE

3545 7TH AVENUE
SAN DIEGO, CA 92103
SAWAYAARCHITECTURE.COM
(619) 916 - 8145

IDLEWILD
ADUS

3153 IDLEWILD WAY

3153 IDLEWILD WY UNIT 1
3153 IDLEWILD WY UNIT 2
3153 IDLEWILD WY UNIT 3
3153 IDLEWILD WY UNIT 4

SAN DIEGO, CA 92117

DATE 03-10-26
BY CC
SUBMITTAL

SAWAYA ARCHITECTURE

TS2.0
BMP NOTES



IDLEWILD
ADUS

3153 IDLEWILD WY UNIT 1
3153 IDLEWILD WY UNIT 2
3153 IDLEWILD WY UNIT 3
3153 IDLEWILD WY UNIT 4

DATE	BY	ISSUE DESCRIPTION
03-10-26	CC	SUBMITTAL

TS3.0

CALGREEN NOTES

DISCLAIMER: THIS DOCUMENT IS PROVIDED AND INTENDED TO BE USED AS A MEANS TO INDICATE AREAS OF COMPLIANCE WITH THE CALIFORNIA GREEN BUILDING STANDARDS (CALGREEN) CODE. DUE TO THE VARIABLES BETWEEN BUILDING DEPARTMENT JURISDICTIONS, THIS CHECKLIST IS TO BE USED ON AN INDIVIDUAL PROJECT BASIS AND MAY BE MODIFIED BY THE END USER TO MEET THOSE INDIVIDUAL NEEDS. THE END USER ASSUMES ALL RESPONSIBILITY ASSOCIATED WITH THE USE OF THIS DOCUMENT, INCLUDING VERIFICATION WITH THE FULL CODE.



DISCLAIMER: THIS DOCUMENT IS PROVIDED AND INTENDED TO BE USED AS A MEANS TO INDICATE AREAS OF COMPLIANCE WITH THE CALIFORNIA GREEN BUILDING STANDARDS (CALGREEN) CODE. DUE TO THE VARIABLES BETWEEN BUILDING DEPARTMENT JURISDICTIONS, THIS CHECKLIST IS TO BE USED ON AN INDIVIDUAL PROJECT BASIS AND MAY BE MODIFIED BY THE END USER TO MEET THOSE INDIVIDUAL NEEDS. THE END USER ASSUMES ALL RESPONSIBILITY ASSOCIATED WITH THE USE OF THIS DOCUMENT, INCLUDING VERIFICATION WITH THE FULL CODE.



LEGEND

- AC --- ASPHALT CONCRETE
- BW --- BOTTOM OF WALL
- EG --- EXISTING GROUND
- EP --- EDGE OF PAVEMENT
- FF --- FINISH FLOOR
- FH --- FIRE HYDRANT
- FL --- FLOW LINE
- FS --- FINISH SURFACE
- GM --- GAS METER
- PP --- POWER POLE
- SMH --- SEWER MANHOLE
- TC --- TOP OF CURB
- WM --- WATER METER

FOUND 1/2" IRON PIPE

SDG&E BOX

TELE RISER


AT&T RISER

WM


SDG&E VAULT

IDLEWILD WAY

GRAPHIC SCALE

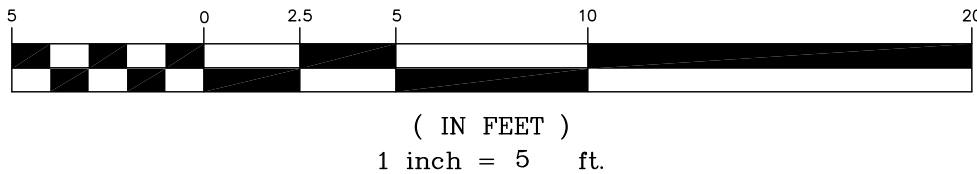

VICINITY MAP

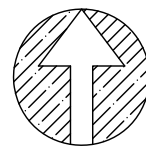

SITE INFORMATION

3153
IDLEWILD WAY
SAN DIEGO, CA
92117

LEGAL DESCRIPTION

LOT 2603 OF CLAIRMONT, UNIT NO. 12, IN THE CITY OF SAN DIEGO, COUNTY OF SAN DIEGO, STATE OF CALIFORNIA, ACCORDING TO MAP THEREOF NO. 2954, FILED IN THE OFFICE OF THE COUNTY RECORDER OF SAN DIEGO COUNTY, FEBRUARY 16, 1953, BEING DESCRIBED IN DOCUMENT NO. 2010-0495951, RECORDED SEPTEMBER 20, 2010.

APN: 359-172-06
GROSS AREA - 0.131 ACRES
5,793.45 SQ. FT.

THE PROPERTY LINES, BEARINGS AND DIMENSIONS, SHOWN HEREON, ARE ESTABLISHED FROM AVAILABLE RECORD INFORMATION AND ARE SUBJECT TO VERIFICATION BY A COMPLETE FIELD BOUNDARY RETRACEMENT SURVEY.

PLAN PREPARED BY



SEAL



SHEET TITLE

SITE PLAN

DATE

10/09/2025

SHEET NUMBER

C1

JOB NO. 254633 IDLEWILD WAY

PLAN CHECK NOTES

1. LIGHTING IN BATHROOMS SHALL HAVE ONE HIGH EFFICACY LUMINAIRE AND ALL LOW EFFICACY LIGHTING MUST BE CONTROLLED BY VACANCY SENSORS.
2. ALL PLUMBING FIXTURES AND FITTINGS WILL BE WATER CONSERVING.
3. PER 2019 CGBSC SEC 4.303.2. PLUMBING FIXTURES (WATER CLOSETS AND URINALS) AND FITTINGS (FAUCETS AND SHOWERHEADS) SHALL BE INSTALLED IN ACCORDANCE WITH THE CALIFORNIA PLUMBING CODE (CPC) AND TABLE 1401.1 OF THE CPC.
4. DUCTS IN THE GARAGE AND DUCTS PENETRATING THE WALLS OR CEILINGS SEPARATING THE DWELLING FROM THE GARAGE SHALL BE CONSTRUCTED OF MIN. NO. 26 GAUGE SHEET STEEL OR OTHER APPROVED MATERIAL AND SHALL HAVE NO OPENINGS INTO THE GARAGE.
5. LOCATIONS AND CLASSIFICATIONS OF EXTINGUISHERS SHALL BE IN ACCORDANCE WITH THE CFC 906 AND THE CALIFORNIA CODE OF REGULATIONS (CCR), TITLE 19.
6. THE EGRESS PATH SHALL REMAIN FREE AND CLEAR OF ALL OBSTRUCTIONS AT ALL TIMES. NO STORAGE IS PERMITTED IN ANY EGRESS PATHS.
7. PROVIDE LAVATORY FAUCETS WITH A MAXIMUM FLOW OF 1.2 GALLONS PER MINUTE (GPM).
8. PROVIDE SHOWER HEADS WITH A MAXIMUM FLOW OF 1.8 GALLONS PER MINUTE (GPM).
9. PROVIDE WATER CLOSETS WITH A MAXIMUM FLOW OF 1.28 GALLONS PER FLUSH (GPF).
10. PER 2019 GREEN CODE, MECHANICAL EXHAUST FANS WHICH EXHAUST DIRECTLY FROM BATHROOMS SHALL COMPLY WITH THE FOLLOWING:
 1. FANS SHALL BE ENERGY STAR COMPLIANT AND BE DUCTED TO TERMINATE OUTSIDE THE BUILDING.
 2. UNLESS FUNCTIONING AS A COMPONENT OF A WHOLE HOUSE VENTILATION SYSTEM, FANS MUST BE CONTROLLED BY A HUMIDISTAT WHICH SHALL BE READILY ACCESSIBLE. HUMIDISTAT CONTROLS SHALL BE CAPABLE OF ADJUSTMENT BETWEEN A RELATIVE HUMIDITY RANGE OF 50 TO 80 PERCENT.
11. KITCHENS: ALL THE INSTALLED WATTAGES OF LUMINAIRES IN KITCHENS SHALL BE HIGH EFFICACY AND SHALL HAVE A MANUAL ON/OFF IN ADDITION TO A VACANCY SENSOR OR DIMMER. UNDER CABINET LIGHTING SHALL BE SWITCHED SEPARATELY.
12. OTHER ROOMS: ALL LUMINAIRES SHALL BE HIGH EFFICACY AND SHALL HAVE A MANUAL ON/OFF IN ADDITION TO VACANCY SENSOR OR DIMMER.
13. OUTDOOR LIGHTING: ALL LUMINAIRES MOUNTED TO THE BUILDING OR TO THE OTHER BUILDINGS ON THE SAME LOT SHALL BE HIGH EFFICACY LUMINAIRES AND MUST BE CONTROLLED BY A MANUAL ON/OFF SWITCH, AND CONTROLLED BY ONE OF THESE AUTOMATIC CONTROL TYPES: PHOTOCONTROL AND A MOTION SENSOR, OR ASTRONOMICAL TIME CLOCK, OR ENERGY MANAGEMENT CONTROL SYSTEM.
14. PROVIDE KITCHEN FAUCETS WITH A MAXIMUM FLOW OF 1.8 GALLONS PER MINUTE.
15. ATTIC/UNDERFLOOR INSTALLATION MUST COMPLY WITH SECTIONS 904, 908, AND 909 OF THE CMC.
16. LIGHTING IN BATHROOMS SHALL HAVE ALL HIGH EFFICACY LUMINAIRE AND AT LEAST ONE LUMINAIRE MUST BE CONTROLLED BY A VACANCY SENSOR.
17. LIGHTING IN GARAGES, LAUNDRY ROOMS, AND UTILITY ROOMS: ALL LUMINAIRES SHALL BE HIGH EFFICACY AND AT LEAST ONE LUMINAIRE IN EACH OF THESE SPACES SHALL BE CONTROLLED BY A VACANCY SENSOR.
18. PERMANENT VACUUM BREAKERS SHALL BE INCLUDED WITH ALL NEW HOSE BIBBS.
19. EXHAUST DUCTS AND DRYER VENTS SHALL BE EQUIPPED WITH BACK-DRAFT DAMPERS.
20. SHOWER COMPARTMENTS AND BATHTUBS WITH INSTALLED SHOWERHEADS SHALL BE FINISHED WITH A NONABSORBENT SURFACE THAT EXTENDS TO A HEIGHT OF NOT LESS THAN 6" ABOVE FLOOR.
21. ALL STORM WATER RUNOFF FROM PROPOSED AND/OR REPLACED IMPERVIOUS AREAS SHALL BE ROUTED TO PERVIOUS SURFACES OR LANDSCAPING PRIOR TO REACHING THE PUBLIC DRAIN SYSTEM.
22. THE STRUCTURE(S) WILL BE LOCATED ENTIRELY ON UNDISTURBED NATIVE SOIL.
ARCHITECT SIGNATURE: *Chris Sawaya*
23. IF THE BUILDING INSPECTOR SUSPECTS FILL, EXPANSIVE SOILS OR ANY GEOLOGIC INSTABILITY BASED UPON OBSERVATION OF THE FOUNDATION EXCAVATION, A SOILS OR GEOLOGICAL REPORT, AND RESUBMITTAL OF PLANS TO PLAN CHECK TO VERIFY THAT REPORT RECOMMENDATIONS HAVE BEEN INCORPORATED, MAY BE REQUIRED.
24. BACKWATER VALVE SHALL BE INSTALLED ON THE DOWNSTREAM OF PLUMBING FIXTURES THAT ARE LOCATED ON A FLOOR LEVEL THAT IS LOWER THAN THE NEXT UPSTREAM MANHOLE COVER OF THE PUBLIC OR PRIVATE SEWER SYSTEM PER SECTION 701.1 CPC AND SUBJECT TO FIELD INSPECTION APPROVAL.
25. SITE PLAN ACCURATELY DISPLAYS ALL POTENTIAL EASEMENT AND PUBLIC ROW ENCROACHMENTS RELATED TO THIS PROJECT.
26. ALL STORM WATER RUNOFF FROM PROPOSED AND/OR REPLACED IMPERVIOUS AREAS SHALL BE ROUTED TO PERVIOUS SURFACES OR LANDSCAPING PRIOR TO REACHING THE PUBLIC DRAIN SYSTEM.
27. PER CITY OF SAN DIEGO MUNICIPAL CODE SECTIONS 12.0104, 43.0310, 129.0104(A)(4)(I), AND 142.0220, PERMITS ARE REQUIRED TO BE INSPECTED BY CITY INSPECTION STAFF TO ENSURE COMPLIANCE WITH ISSUED CONSTRUCTION PERMIT. THIS INCLUDES, BUT IS NOT LIMITED TO, STORM WATER COMPLIANCE INSPECTION REQUIREMENTS ASSOCIATED WITH EACH PERMIT.

ENGINEERING NOTES

- | | | |
|-------------------|------|-------------|
| 1. CUT QUANTITIES | 0 | CUYD |
| FILL QUANTITIES | 0 | CUYD |
| IMPORT/EXPORT | 0 | CUYD EXPORT |
| MAX CUT DEPTH | 2 FT | |
| MAX FILL DEPTH | 0 FT | |
-
- | | |
|---|---------|
| 2. TOTAL DISTURBANCE AREA | 1194 SF |
| 3. EXISTING AMOUNT OF IMPERVIOUS AREA | 1426 SF |
| PROPOSED AMOUNT OF 'CREATED' IMPERVIOUS AREA | 2065 SF |
| PROPOSED AMOUNT OF 'REPLACED' IMPERVIOUS AREA | 1194 SF |
| TOTAL IMPERVIOUS AREA | 2620 SF |
-
4. THE PROJECT PROPOSES TO EXPORT 0 CUBIC YARDS OF MATERIAL FROM THIS SITE. ALL EXPORT MATERIAL SHALL BE DISCHARGED TO A LEGAL DISPOSAL SITE IN ACCORDANCE WITH THE 2021 GREENBOOK AND SUPPLEMENTAL AMENDMENTS. THE APPROVAL OF THIS PROJECT DOES NOT ALLOW PROCESSING AND SALE OF THE MATERIAL. ALL SUCH ACTIVITIES REQUIRE A SEPARATE CONDITIONAL USE PERMIT.

VERY HIGH FIRE SEVERITY ZONE NOTES

1. ALL EXPOSED WOOD TO BE FIRE RETARDANT TREATED WOOD, OR ENCLOSED WITH STUCCO
2. ALL WINDOWS ARE BE DUAL PANE, WITH ONE PANE MINIMUM TEMPERED
3. ALL WINDOWS NONCOMBUSTIBLE (WINTLI)
4. ALL WALLS COVERED WITH NONCOMBUSTIBLE MATERIAL (STUCCO OR CEMENT FIBER SIDING)
5. ALL VENTS MUST BE NONCOMBUSTIBLE, CORROSION RESISTANT, AND COVERED WITH A MESH WITH OPENING DIMENSIONS BETWEEN 1/16" AND 1/8"
6. THE UNDERSIDE OF THE STAIRS AND LANDINGS ARE ENCLOSED IN NONCOMBUSTIBLE FINISH (STUCCO)
7. STAIR AND LANDING SURFACES FINISHES ARE NONCOMBUSTIBLE (IDEXOTEX)

DEFERRED SUBMITTALS


1. NFPA13D FIRE SPRINKLER SYSTEM
2. PLANS FOR THE DEFERRED SUBMITTAL ITEMS SHALL BE SUBMITTED IN A TIMELY MANNER BUT NOT LESS THAN 30 BUSINESS DAYS PRIOR TO INSTALLATION FOR CITY REVIEW AND APPROVAL
3. THE DEFERRED SUBMITTAL ITEMS SHALL NOT BE INSTALLED UNTIL THEIR DESIGN AND SUBMITTAL DOCUMENTS HAVE BEEN APPROVED BY THE BUILDING OFFICIAL
4. THE REGISTERED AND RESPONSIBLE DESIGN PROFESSIONAL SHALL REVIEW THE DEFERRED SUBMITTAL DOCUMENTS AND SUBMIT THEM TO THE BUILDING OFFICIAL, WITH ANNOTATION INDICATING THAT THE DEFERRED SUBMITTAL DOCUMENTS HAVE BEEN REVIEWED AND FOUND TO BE IN GENERAL CONFORMANCE TO THE DESIGN OF THE BUILDING

FIRE NOTES

1. BUILDINGS UNDERGOING CONSTRUCTION, ALTERATION, OR DEMOLITION SHALL BE IN ACCORDANCE WITH CFC CHAPTER 14.
2. ADDRESSES SHALL BE PROVIDED FOR ALL NEW AND EXISTING BUILDINGS IN A POSITION AS TO BE PLAINLY VISIBLE AND LEGIBLE FROM THE STREET OR ROAD FRONTING THE PROPERTY. (CFC 901.4.4) PER FHPS POLICY P-00-6.
3. DECORATIVE MATERIALS SHALL BE MAINTAINED IN A FLAME-RETARDANT CONDITION.
4. A DETECTOR SHALL BE INSTALLED IN EACH SLEEPING ROOM AND AT A POINT CENTRALLY LOCATED IN THE CORRIDOR OR AREA GIVING ACCESS TO EACH SLEEPING AREA. WHEN THE DWELLING UNIT HAS MORE THAN ONE STORY AND IN DWELLINGS WITH BASEMENTS, A DETECTOR SHALL BE INSTALLED ON EACH STORY AND IN THE BASEMENT. WHEN SLEEPING ROOMS ARE ON AN UPPER LEVEL, THE DETECTOR SHALL BE PLACED AT THE CEILING OF THE UPPER LEVEL IN CLOSE PROXIMITY TO THE STAIRWAY. IN DWELLING UNITS WHERE THE CEILING HEIGHT OF A ROOM OPEN TO THE HALLWAY EXCEEDS THAT OF THE HALLWAY BY 24 INCHES, SMOKE DETECTORS SHALL BE INSTALLED IN THE HALLWAY AND IN THE ADJACENT AREA.

FAA SELF CERTIFICATION


I, *Chris Sawaya*, DO HEREBY CERTIFY THAT THE STRUCTURE(S) OR MODIFICATION TO EXISTING STRUCTURE(S) SHOWN ON THESE PLANS DO NOT REQUIRE FEDERAL AVIATION ADMINISTRATION NOTIFICATION BECAUSE PER SECTION 77.15 (A) OF TITLE 14 OF THE CODE OF FEDERAL REGULATIONS CFR PART 77, NOTIFICATION IS NOT REQUIRED.

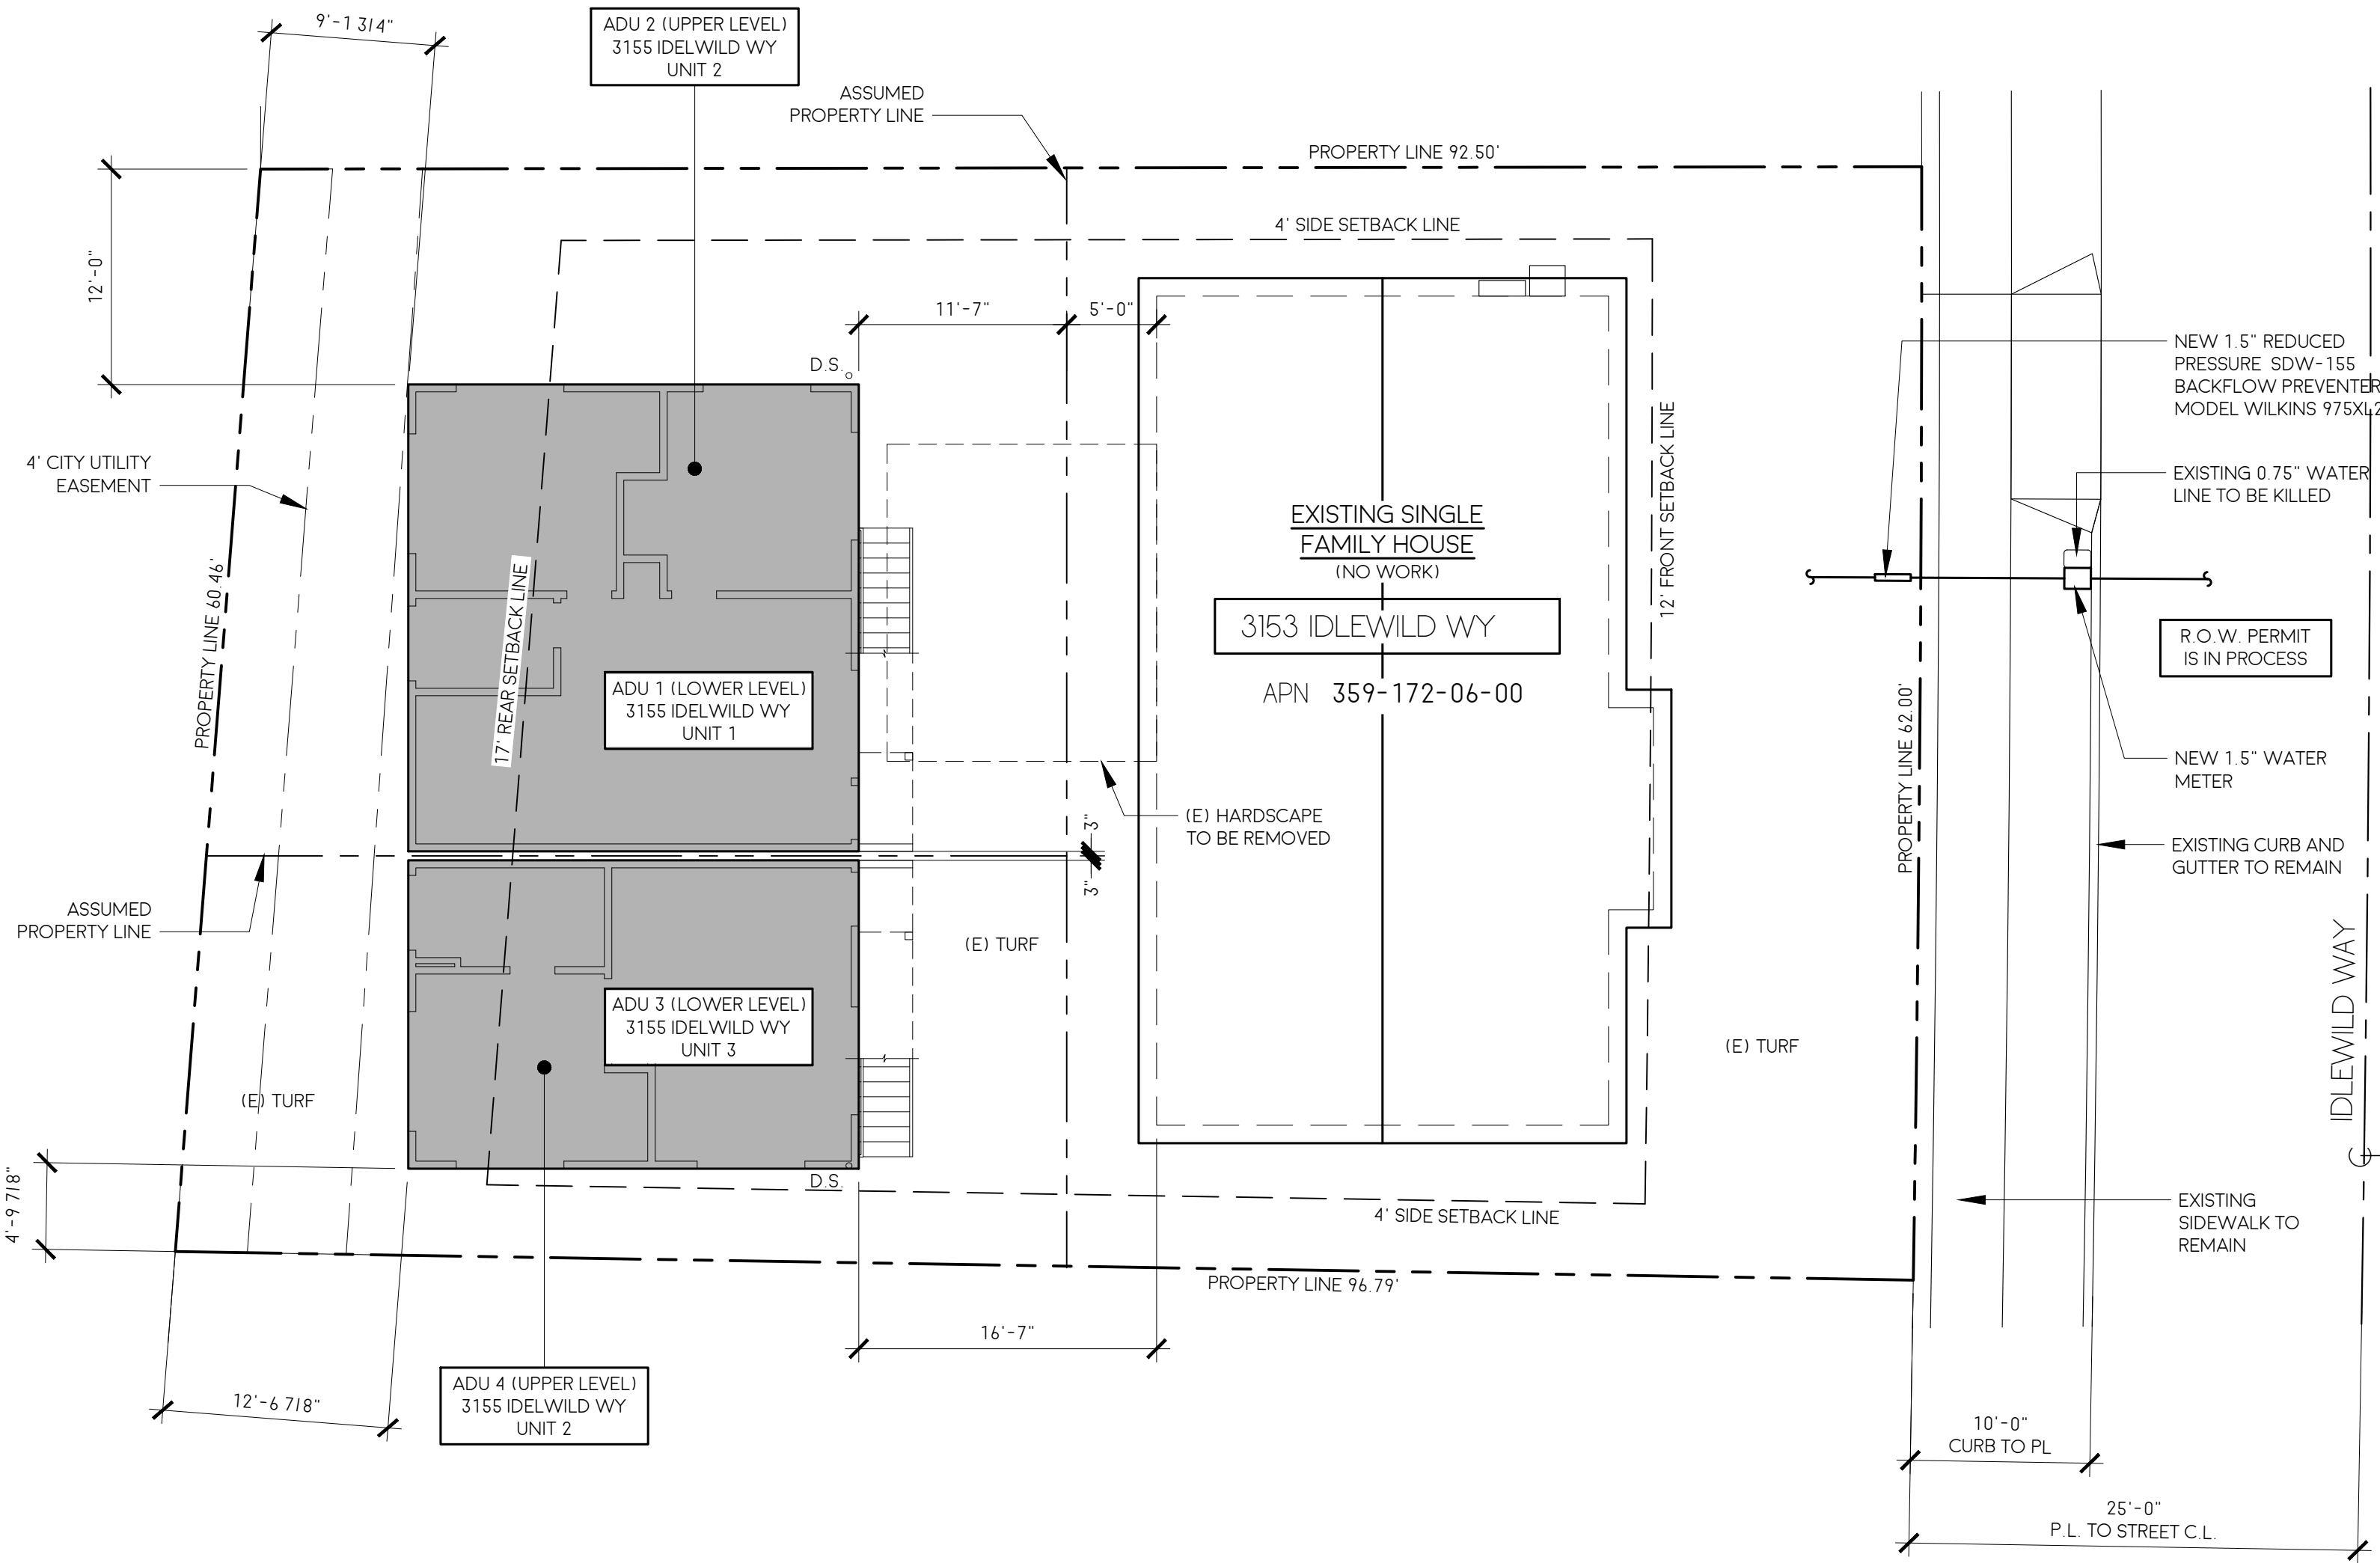

SITE PLAN

1/8"=1'-0"

1

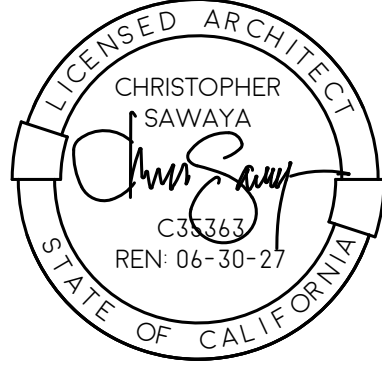

SA
SAWAYA ARCHITECTURE

3565 7TH AVENUE
SAN DIEGO, CA 92103
SAWAYAARCHITECTURE.COM
(619) 916 - 8145

IDLEWILD
ADUS

3153 IDLEWILD WAY

3153 IDLEWILD WY UNIT 1
3153 IDLEWILD WY UNIT 2
3153 IDLEWILD WY UNIT 3
3153 IDLEWILD WY UNIT 4

SAN DIEGO, CA 92117

DATE	BY	ISSUE/DESCRIPTION
03-10-26	CC	SUBMITTAL

SAWAYA ARCHITECTURE

A1.0
SITE PLAN

2603
PRINT TO SCALE: 24" X 36"




IDLEWILD
ADUS

3153 IDLEWILD WY UNIT
3153 IDLEWILD WY UNIT
3153 IDLEWILD WY UNIT
3153 IDLEWILD WY UNIT

DATE	BY	ISSUE DESCRIPTION
03-10-26	CC	SUBMITTAL

A1.1

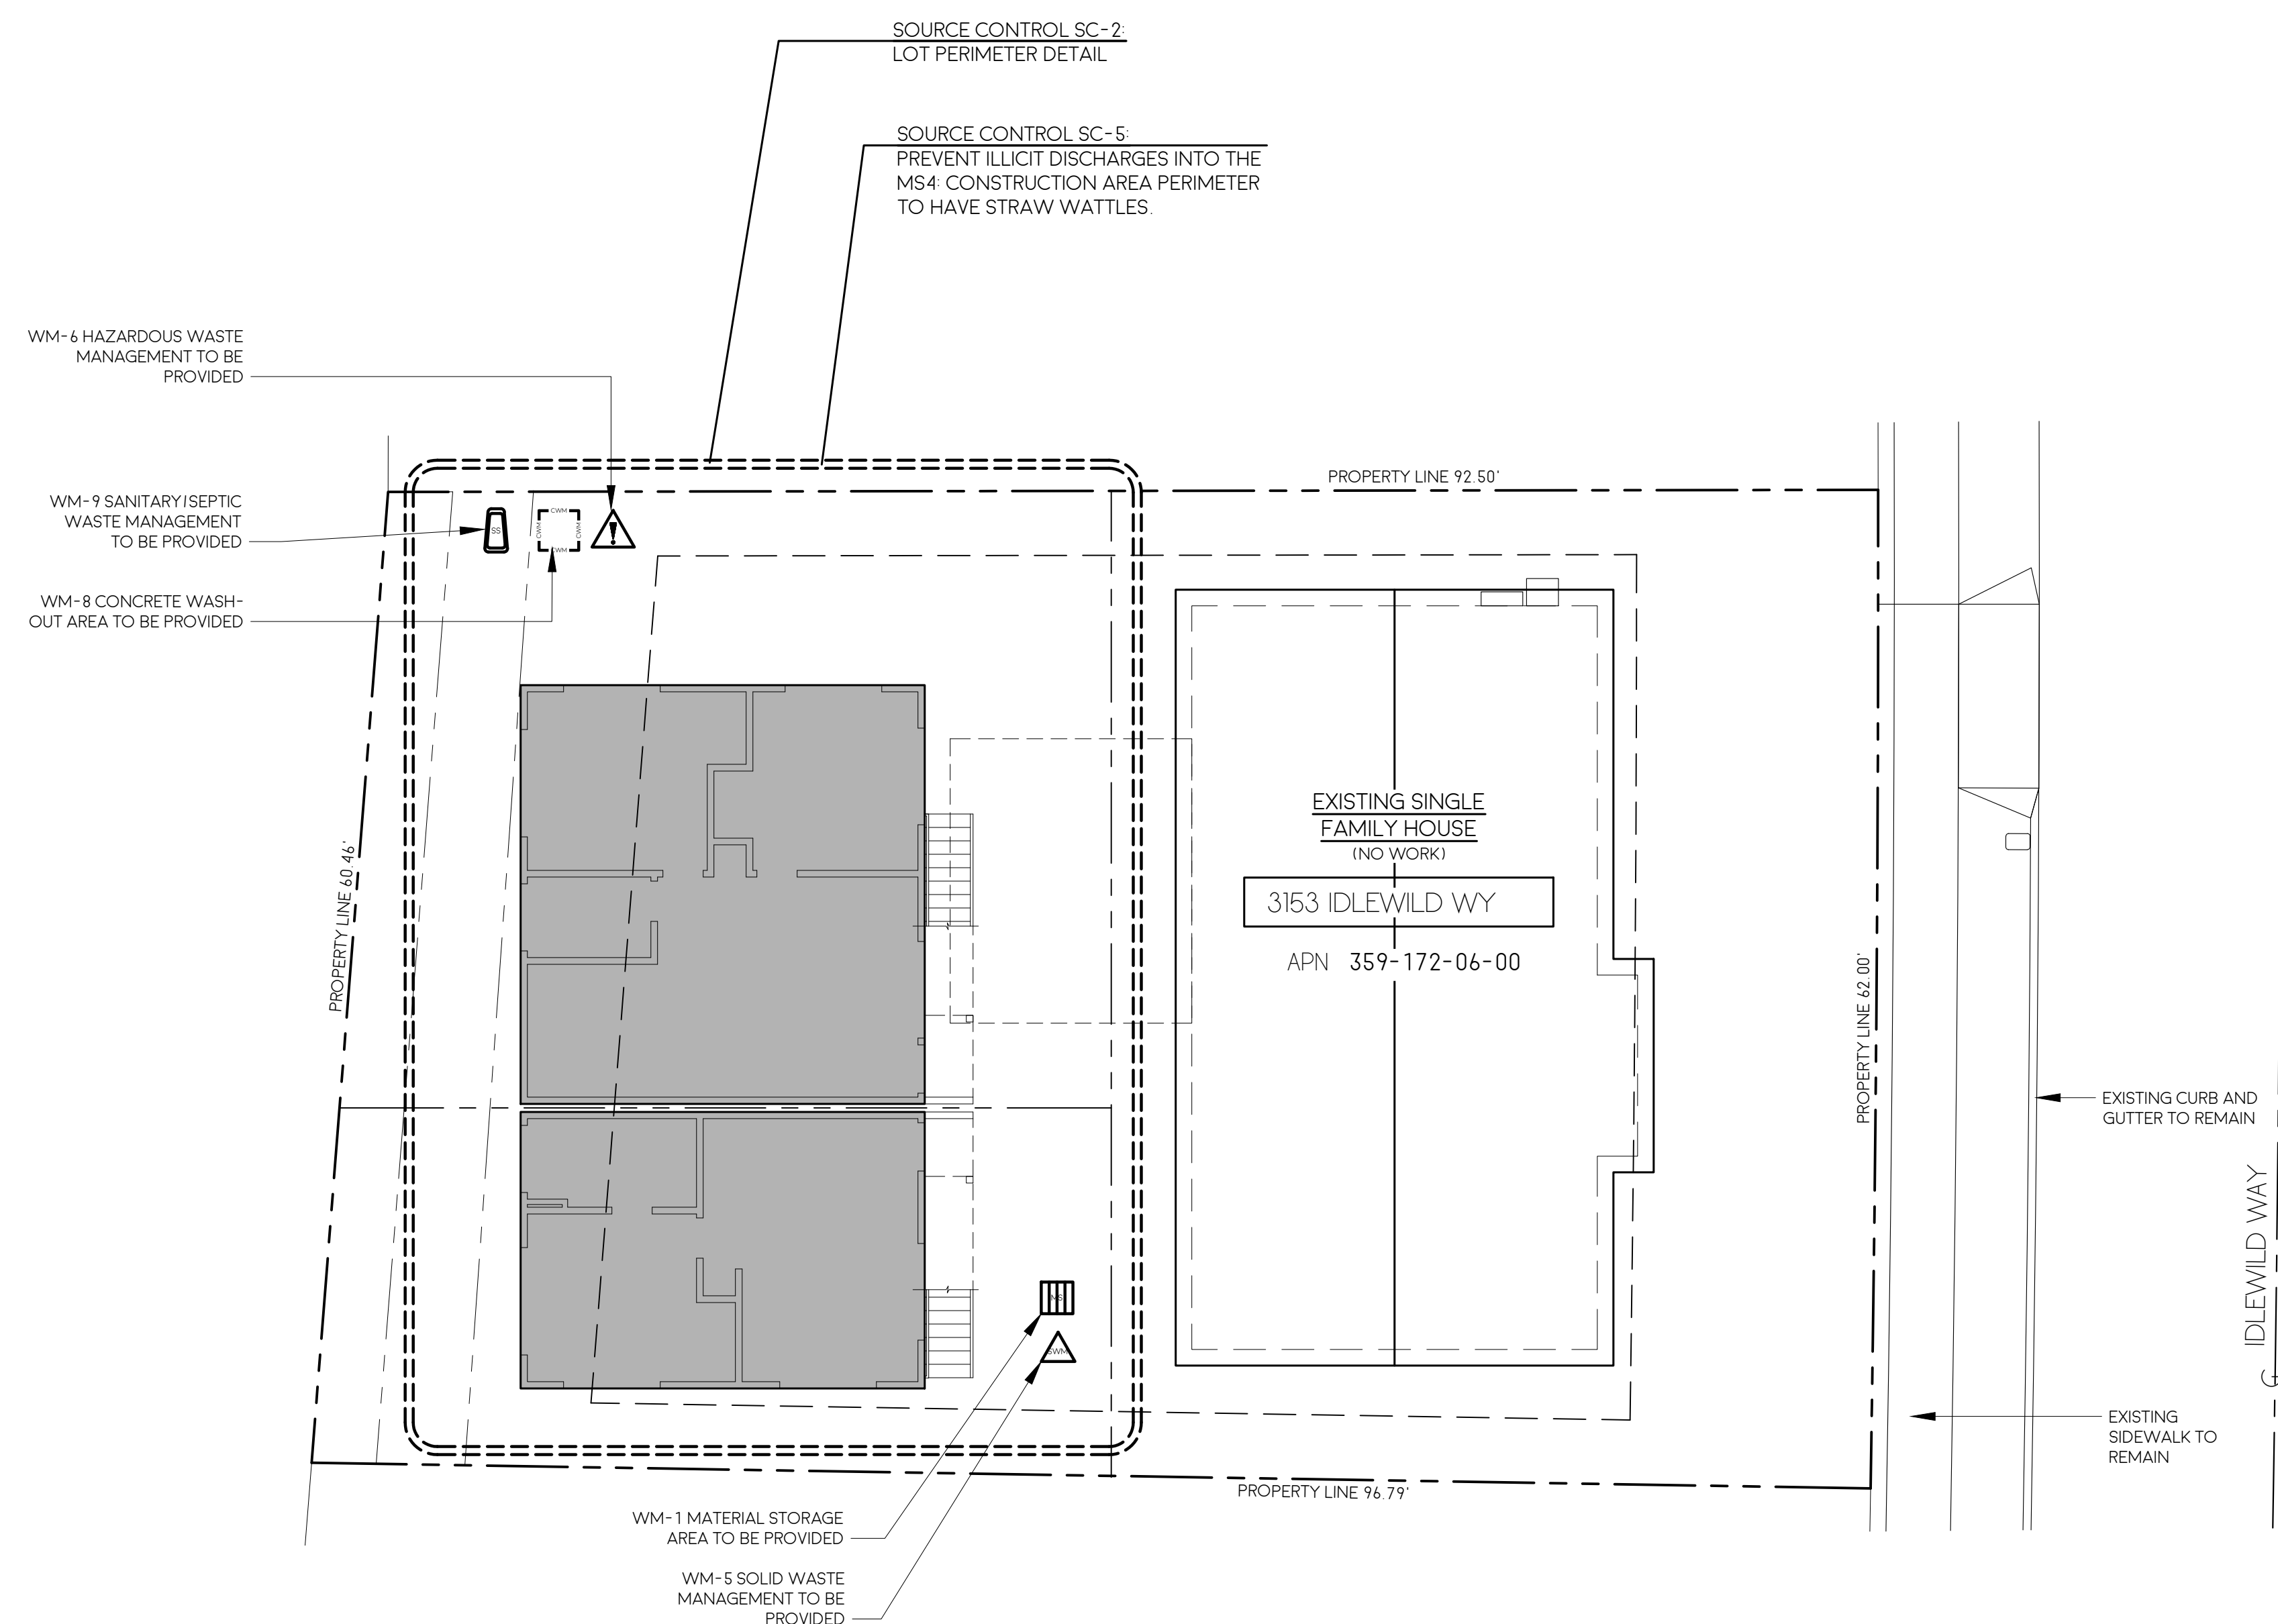

KEYNOTES:

- 01 REINFORCEMENT FOR GRAB BARS
1. REINFORCEMENT SHALL BE SOLID LUMBER OR OTHER APPROVED CONSTRUCTION MATERIALS. REINFORCEMENT FOR GRAB BARS SHALL NOT BE LESS THAN 2 BY 8 INCH NOMINAL LUMBER 1.5 INCH BY 7.25 INCH ACTUAL DIMENSIONI OR OTHER APPROVED CONSTRUCTION MATERIAL PROVIDING EQUAL HEIGHT AND LOAD CAPACITY. REINFORCEMENT SHALL BE LOCATED BETWEEN 32 INCHES AND 39 1/4 INCHES ABOVE THE FINISHED FLOOR FLUSH WITH THE WALL FRAMING.
2. WATER CLOSET REINFORCEMENT SHALL BE INSTALLED ON BOTH SIDE WALLS OF THE FIXTURE, OR ONE SIDE WALL AND THE BACK WALL.
3. SHOWER REINFORCEMENT SHALL BE CONTINUOUS WHERE WALL FRAMING IS PROVIDED.
4. BATHTUB AND COMBINATION BATHTUB/SHOWER REINFORCEMENT SHALL BE CONTINUOUS ON EACH END OF THE BATHTUB AND THE BACK. ADDITIONALLY, BACK WALL REINFORCEMENT FOR A LOWER GRAB BAR SHALL BE PROVIDED WITH THE BOTTOM EDGE LOCATED NO MORE THAN 6 INCHES ABOVE THE BATHTUB RIM.

NOTES:


1. VENT OPENINGS SHALL BE PROTECTED BY NONCOMBUSTIBLE, CORROSION RESISTANT MESH AND MEETS ALL THE FOLLOWING REQUIREMENTS: CRC R337 & 2. SDMC 149.0327(F) 1. INDIVIDUAL VENT OPENINGS SHALL NOT EXCEED 144 SQUARE INCHES. THE DIMENSIONS OF THE OPENINGS SHALL BE A MINIMUM OF 1/16-INCH AND SHALL NOT EXCEED 1/8-INCH.

LEGEND:

- WALL ASSEMBLY - SHEET A7.0 & 101A7.1
- DOOR TAG
- WINDOW TAG

DOOR SCHEDULE								
MARK	SIZE (W X H)	TYPE	OPERATION	MATERIAL	THICKNESS	FINISH	U-FACTOR	SHGC
101	3'-0" X 6'-8"	1	ENTRY SWING	GLASS 1 FIBERGLASS	1-3/8"	PAINTED	0.30	0.23
102	2'-6" X 6'-8"	2	SWING	WOOD SOLID CORE	1-3/8"	PAINTED		
103	4'-0" X 6'-8"	3	CLOSET BI-PASS	WOOD SOLID CORE	1-3/8"	PAINTED		
104	5'-0" X 6'-8"	3	CLOSET BI-PASS	WOOD SOLID CORE	1-3/8"	PAINTED		
WINDOW SCHEDULE								
MARK	SIZE (W X H)	TYPE	OPERATION	MATERIAL	FINISH	U-FACTOR	SHGC	
A	6'-0" X 3'-4"	1	SLIDER	VINYL	FACTORY WHITE	0.30	0.23	
B	4'-0" X 1'-6"	1	SLIDER	VINYL	FACTORY WHITE	0.30	0.23	
C	3'-0" X 3'-4"	2	CASEMENT	VINYL	FACTORY WHITE	0.30	0.23	
D	2'-0" X 3'-4"	2	CASEMENT	VINYL	FACTORY WHITE	0.30	0.23	


- A. VERIFY SIZE AND SPECIFICATIONS WITH MANUFACTURER PRIOR TO ORDERING MATERIALS AND BEGINNING OF CONSTRUCTION.
- B. ALL WINDOWS SHALL BE DUAL-GLAZED LOW-E2.
- C. HEAD HEIGHTS ARE AT 6'-8" AFF UNLESS NOTED OTHERWISE IN SCHEDULE OR ON BUILDING ELEVATIONS.
- D. SEE BUILDING ELEVATIONS FOR OPERATION DIRECTION.
- E. *X* DENOTES SAFETY GLAZING. WINDOWS WITHIN A 24" ARCH OF EITHER VERTICAL EDGE OF DOORS IN THE CLOSED POSITION AND WITHIN 18" OF FLOOR SHALL BE SAFETY GLAZING. SEE FLOOR PLANS FOR LOCATIONS.
- F. FOR TYPICAL WINDOW FRAMING, SEE DETAIL 7 A7.1.
- G. FOR WINDOW FLASHING DETAILS, SEE 5 A7.7.
- H. GLAZING FRAMES MADE OF VINYL MATERIALS SHALL HAVE WELDED CORNERS, METAL REINFORCEMENT IN THE INTERLOCK AREA, AND BE CERTIFIED TO THE MOST CURRENT EDITION OF ANSI AAMA NWDA 1011 S 2 STRUCTURAL REQUIREMENTS.
- I. ALL EXTERIOR WINDOW AND EXTERIOR GLAZED DOOR ASSEMBLIES SHALL BE CONSTRUCTED OF MULTI-PANE GLAZING WITH A MINIMUM OF ONE TEMPERED PANE MEETING THE REQUIREMENTS OF CRC R308.
- J. ALL EXTERIOR DOORS SHALL BE CONSTRUCTED OF SOLID CORE WOOD THAT COMPLIES WITH THE FOLLOWING REQUIREMENTS:
1. STILES AND RAILS SHALL NOT BE LESS THAN 1 3/8 INCHES THICK.
2. RAISED PANELS SHALL NOT BE LESS THAN 1 1/4 INCHES THICK. THE EXTERIOR PERIMETER OF THE RAISED PANEL MAY TAPER TO A TONGUE NOT LESS THAN 3/8 INCH THICK.

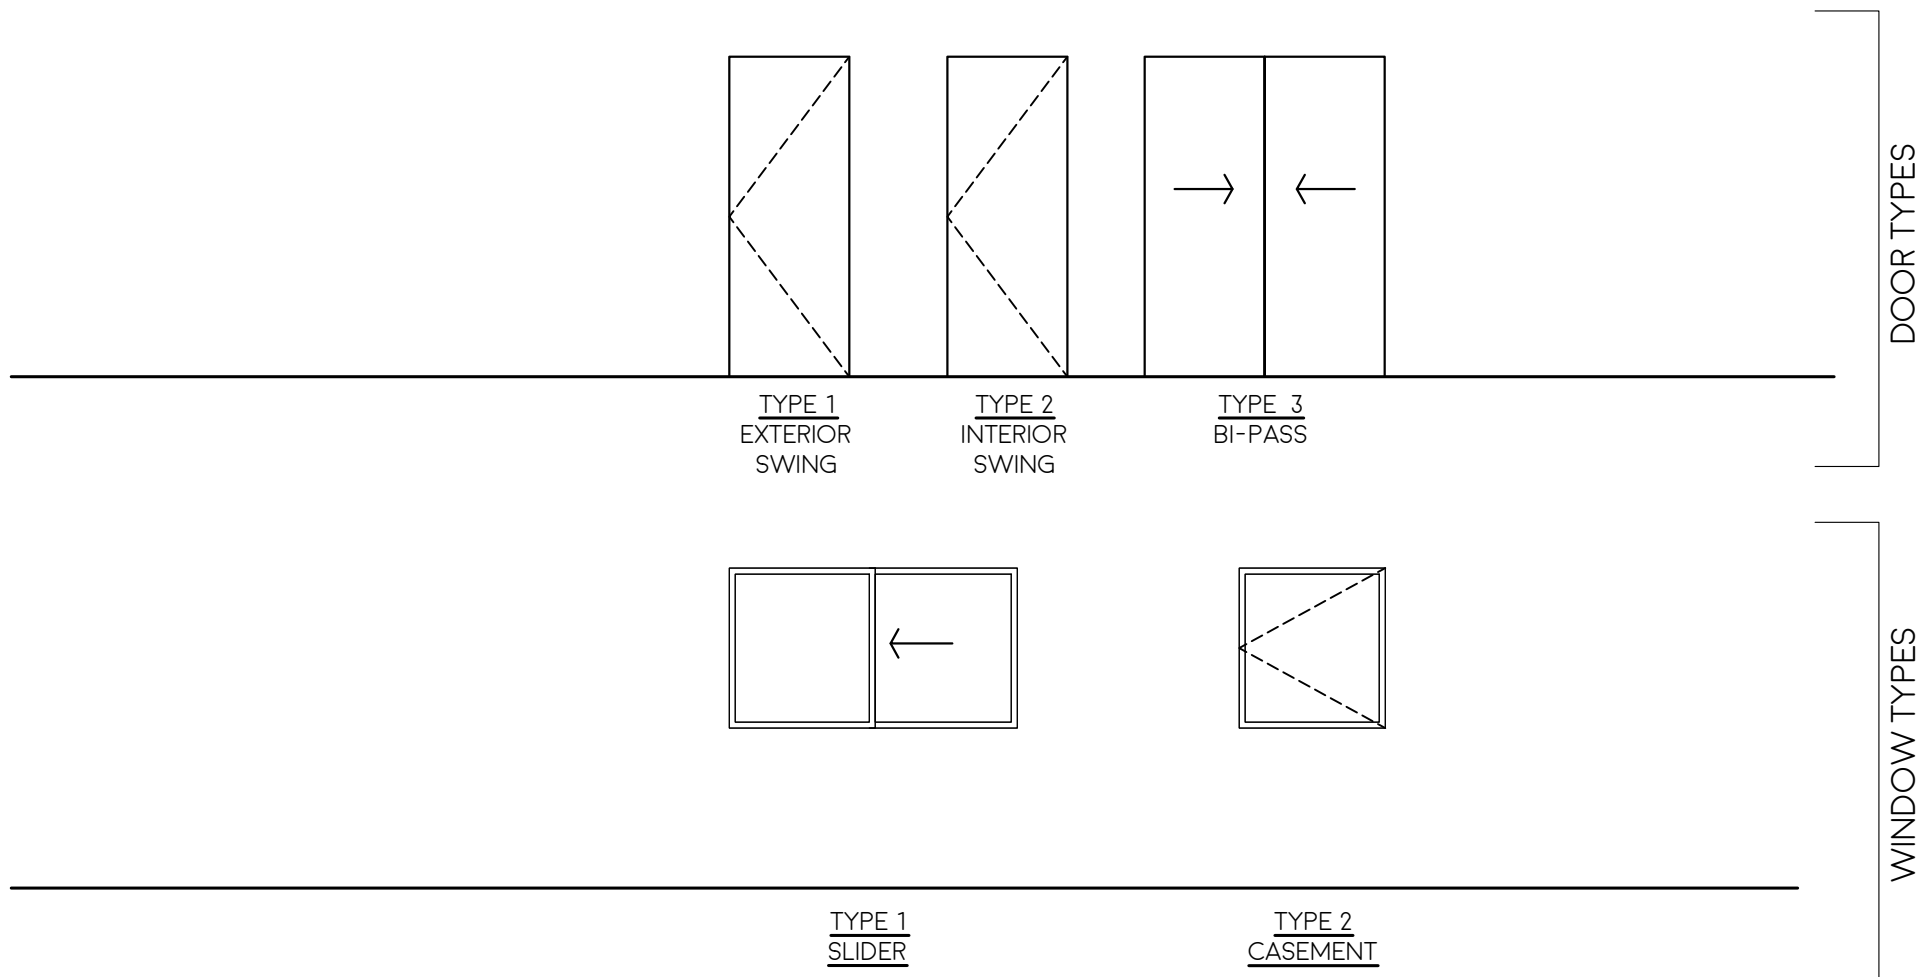

OPENING SCHEDULE

NTS


2

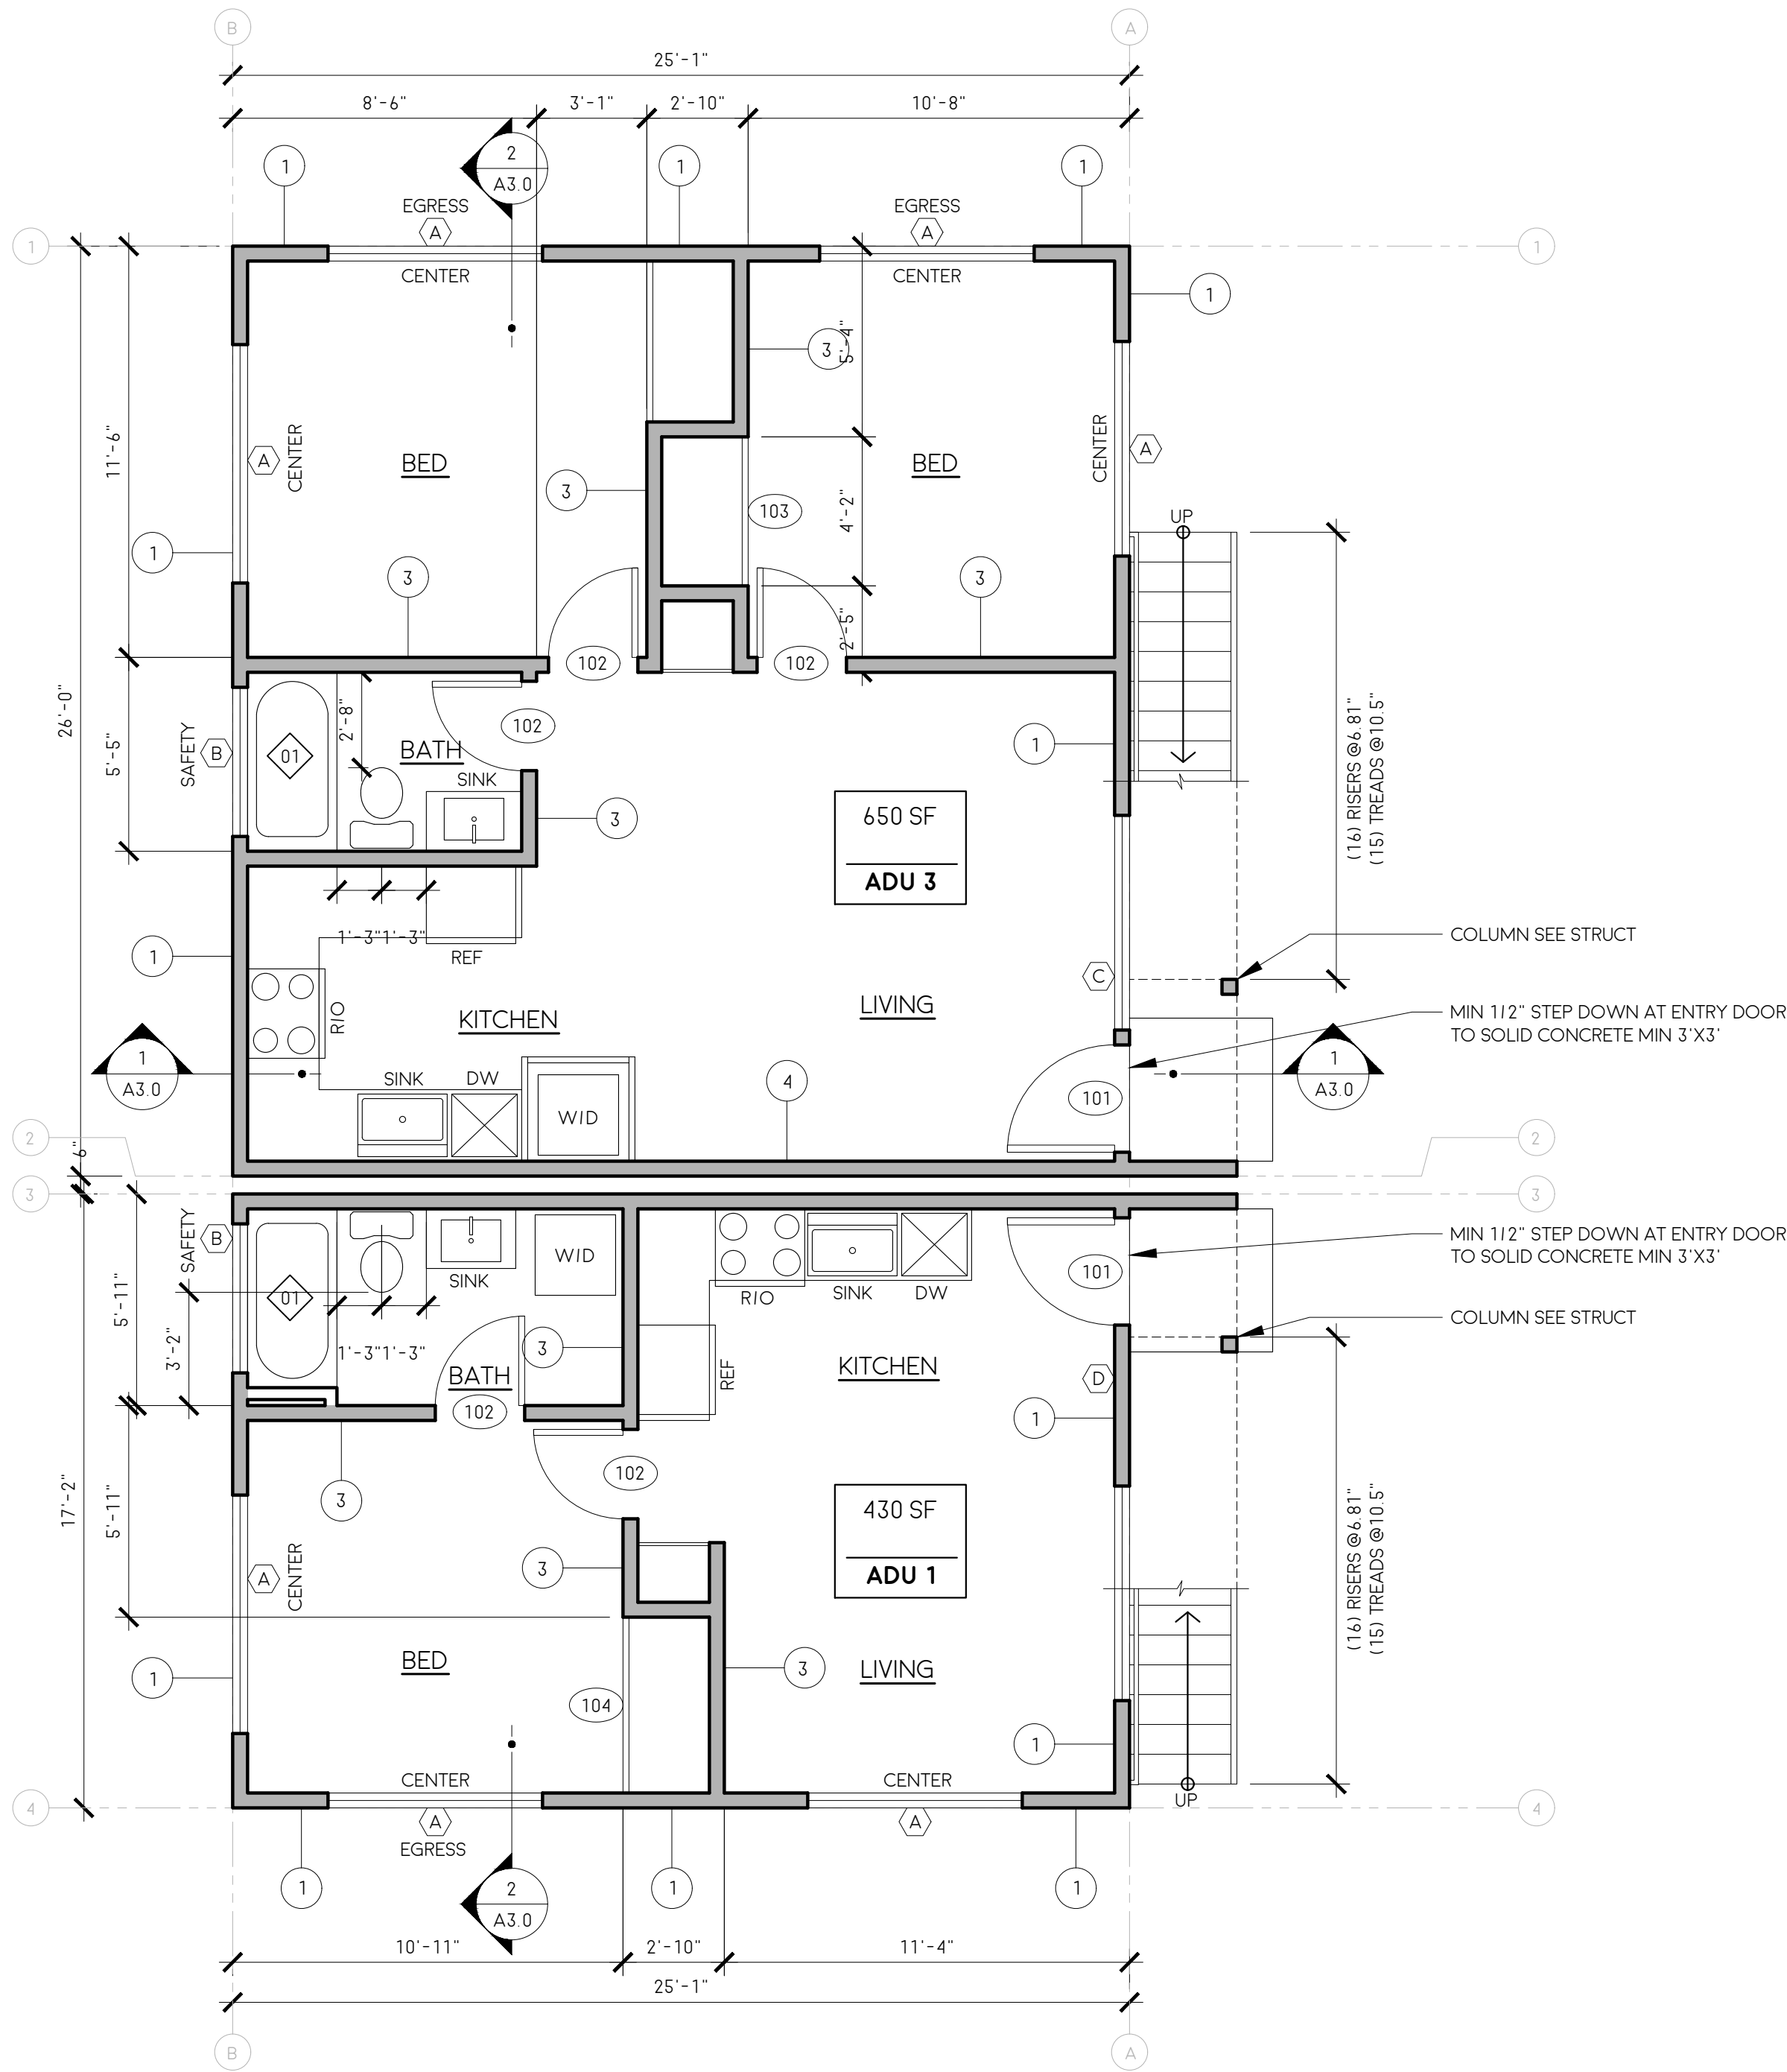

LEVEL 1 FLOOR PLAN

1/4"=1'-0"

1

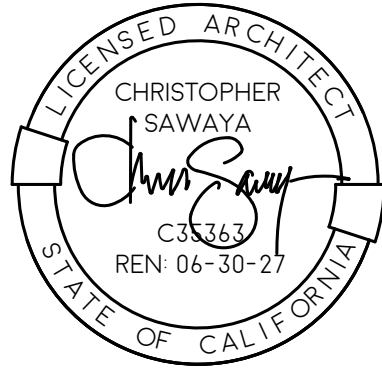

sa
SAWAYA ARCHITECTURE

3565 7TH AVENUE
SAN DIEGO, CA 92103
SAWAYAARCHITECTURE.COM
(619) 916 - 8145

IDLEWILD
ADUS

3153 IDLEWILD WAY

3153 IDLEWILD WY UNIT 1
3153 IDLEWILD WY UNIT 2
3153 IDLEWILD WY UNIT 3
3153 IDLEWILD WY UNIT 4

SAN DIEGO, CA 92117

DATE	BY	ISSUE/DESCRIPTION
03-10-26	CC	SUBMITTAL

SAWAYA ARCHITECTURE

A2.0

LEVEL 1
FLOOR PLAN
OPENING SCHEDULE

2603
PRINT TO SCALE: 24" X 36"

01 REINFORCEMENT FOR GRAB BARS

1. REINFORCEMENT SHALL BE SOLID LUMBER OR OTHER APPROVED CONSTRUCTION MATERIALS. REINFORCEMENT FOR GRAB BARS SHALL NOT BE LESS THAN 2 BY 8 INCH NOMINAL LUMBER, 1 INCH BY 72 INCH ACTUAL DIMENSIONS OR OTHER APPROVED CONSTRUCTION MATERIAL PROVIDING EQUAL HEIGHT AND LOAD CAPACITY. REINFORCEMENT SHALL BE LOCATED BETWEEN 32 INCHES AND 39 1/4 INCHES ABOVE THE FINISHED FLOOR FLOOR WITH THE WALL FRAMING.

2. WATER CLOSET REINFORCEMENT SHALL BE INSTALLED ON BOTH SIDE WALLS OF THE FIXTURE, OR ONE SIDE WALL AND THE BACK WALL.

3. SHOWER REINFORCEMENT SHALL BE CONTINUOUS WHERE WALL FRAMING IS PROVIDED.

4. BATHTUB AND COMBINATION BATHTUB/SHOWER REINFORCEMENT SHALL BE CONTINUOUS ON EACH END OF THE BATHTUB AND THE BACK. ADDITIONALLY, BACK WALL REINFORCEMENT FOR A LOWER GRAB BAR SHALL BE PROVIDED WITH THE BOTTOM EDGE LOCATED NO MORE THAN 6 INCHES ABOVE THE BATHTUB RIM.

1. VENT OPENINGS SHALL BE PROTECTED BY NONCOMBUSTIBLE, CORROSION RESISTANT MESH AND MEETS ALL THE FOLLOWING REQUIREMENTS CRC R337.6.2: SDMC 149.0327(F). 1. INDIVIDUAL VENT OPENINGS SHALL NOT EXCEED 144 SQUARE INCHES. 2. THE DIMENSIONS OF THE OPENINGS SHALL BE A MINIMUM OF 1 1/16-INCH AND SHALL NOT EXCEED 1/8-INCH.



 WALL ASSEMBLY - SHEET A7.0 & 101A7.1
 DOOR TAG
 WINDOW TAG

VERIFY SIZE AND SPECIFICATIONS WITH MANUFACTURER PRIOR TO ORDERING MATERIALS AND BEGINNING OF CONSTRUCTION.
 ALL WINDOWS SHALL BE DUAL-GLAZED LOW-E2.
 HEAD HEIGHTS ARE AT 6'-8" AFF UNLESS NOTED OTHERWISE IN SCHEDULE OR ON BUILDING ELEVATIONS.
 SEE BUILDING ELEVATIONS FOR OPERATION DIRECTION.
 * DENOTES SAFETY GLAZING. WINDOWS WITHIN A 24" ARCH OF EITHER VERTICAL EDGE OF DOORS IN THE CLOSED POSITION AND WITHIN 18" OF FLOOR SHALL BE SAFETY GLAZING. SEE FLOOR PLANS FOR LOCATIONS.

FOR TYPICAL WINDOW FRAMING. SEE DETAIL. 

FOR WINDOW FLASHING DETAILS. SEE 

GLAZING FRAMES MADE OF VINYL MATERIALS SHALL HAVE WELDED CORNERS. METAL REINFORCEMENT IN THE INTERLOCK AREA. AND BE CERTIFIED TO THE MOST CURRENT EDITION OF ANSI/AAMA/NWMA 1011 S 2 STRUCTURAL REQUIREMENTS.
 ALL EXTERIOR WINDOW AND EXTERIOR GLAZED DOOR ASSEMBLIES SHALL BE CONSTRUCTED OF MULTI-PANE GLAZING WITH A MINIMUM OF ONE TEMPERED PANE MEETING THE REQUIREMENTS OF CRC R308.
 ALL EXTERIOR DOORS SHALL BE CONSTRUCTED OF SOLID CORE WOOD THAT COMPLIES WITH THE FOLLOWING REQUIREMENTS:
 1. STILES AND RAILS SHALL NOT BE LESS THAN 1 3/8 INCHES THICK
 2. RAISED PANELS SHALL NOT BE LESS THAN 1 1/4 INCHES THICK. THE EXTERIOR PERIMETER OF THE RAISED PANEL MAY TAPER TO A TONGUE NOT LESS THAN 3/8 INCH THICK

 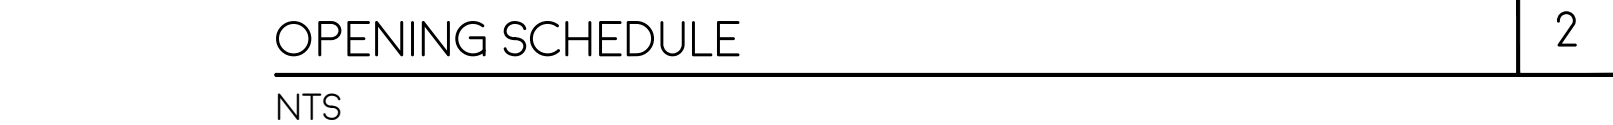



3565 7TH AVENUE
SAN DIEGO, CA 92103
SAWAYAARCHITECTURE.CO
(619) 916 - 8145

3153 IDLEWILD WAY

3153 IDLEWILD WY UNIT 1
3153 IDLEWILD WY UNIT 2
3153 IDLEWILD WY UNIT 3
3153 IDLEWILD WY UNIT 4

SAN DIEGO, CA 92117


[illegible]

SAWAYA ARCHITECTURE

A2.2

ROOF
PLAN

2603
PRINT TO SCALE : 24" X 36"


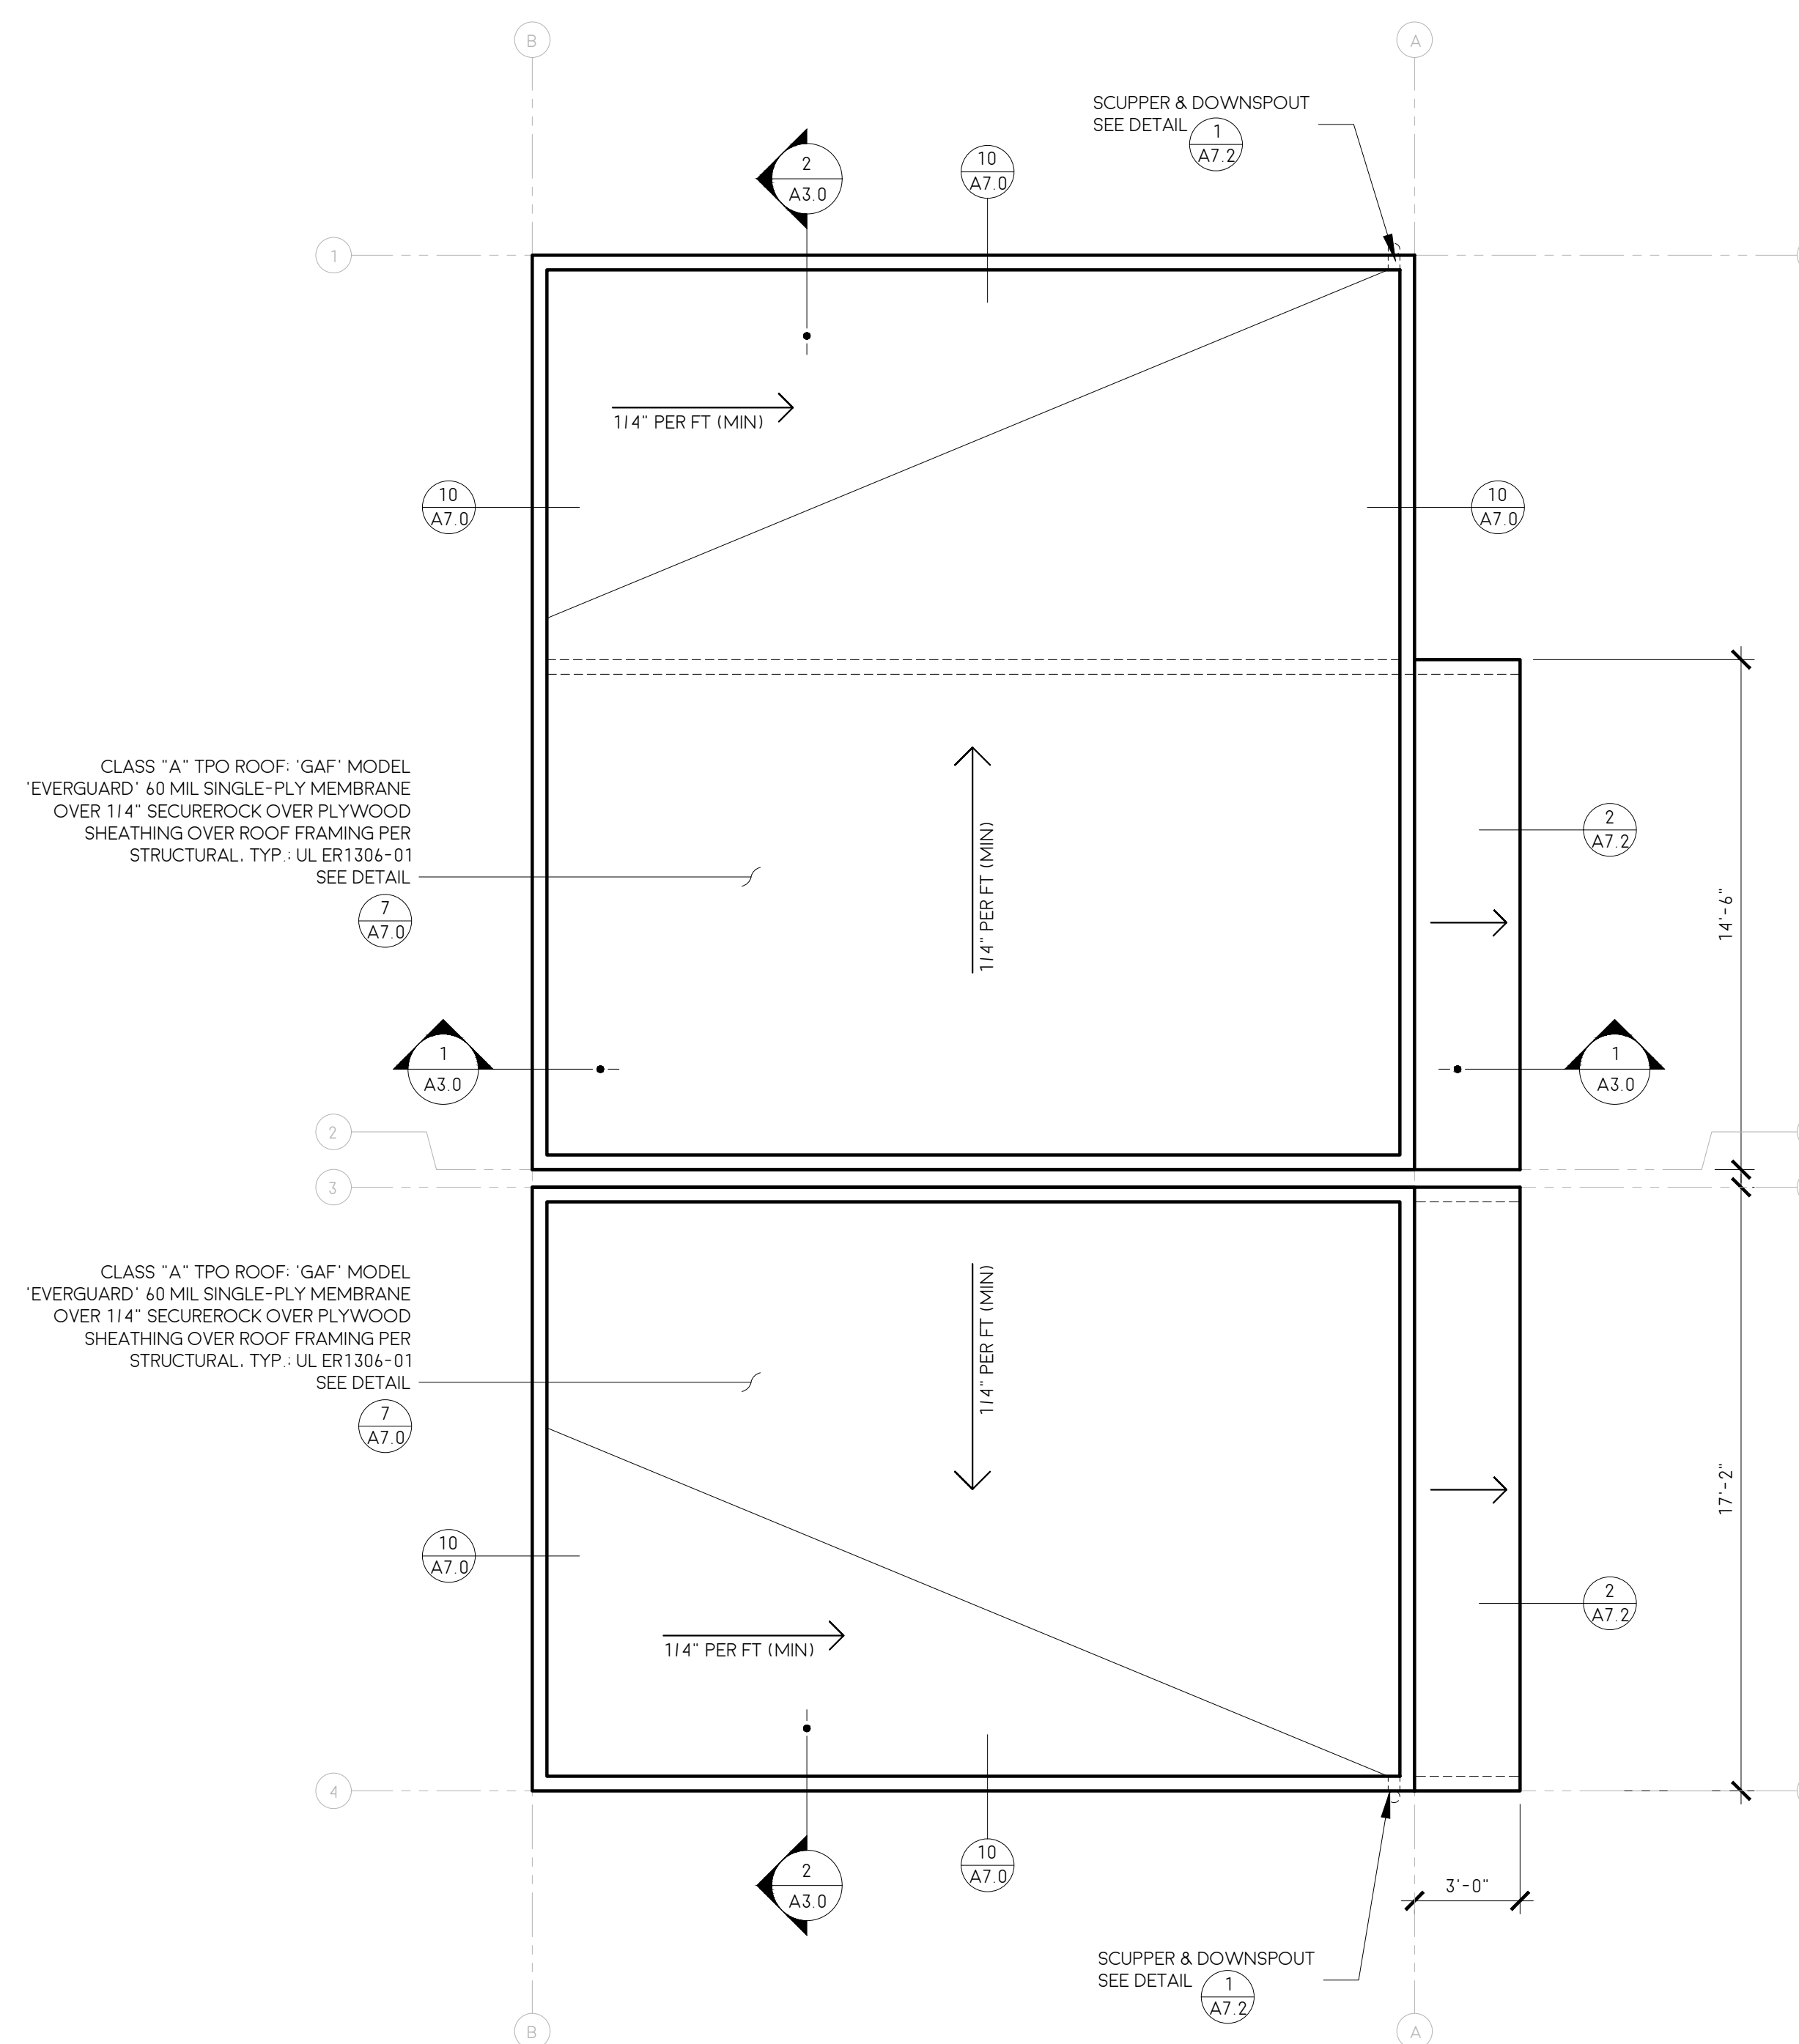


ROOF PLAN

1/4"=1'-0"

1





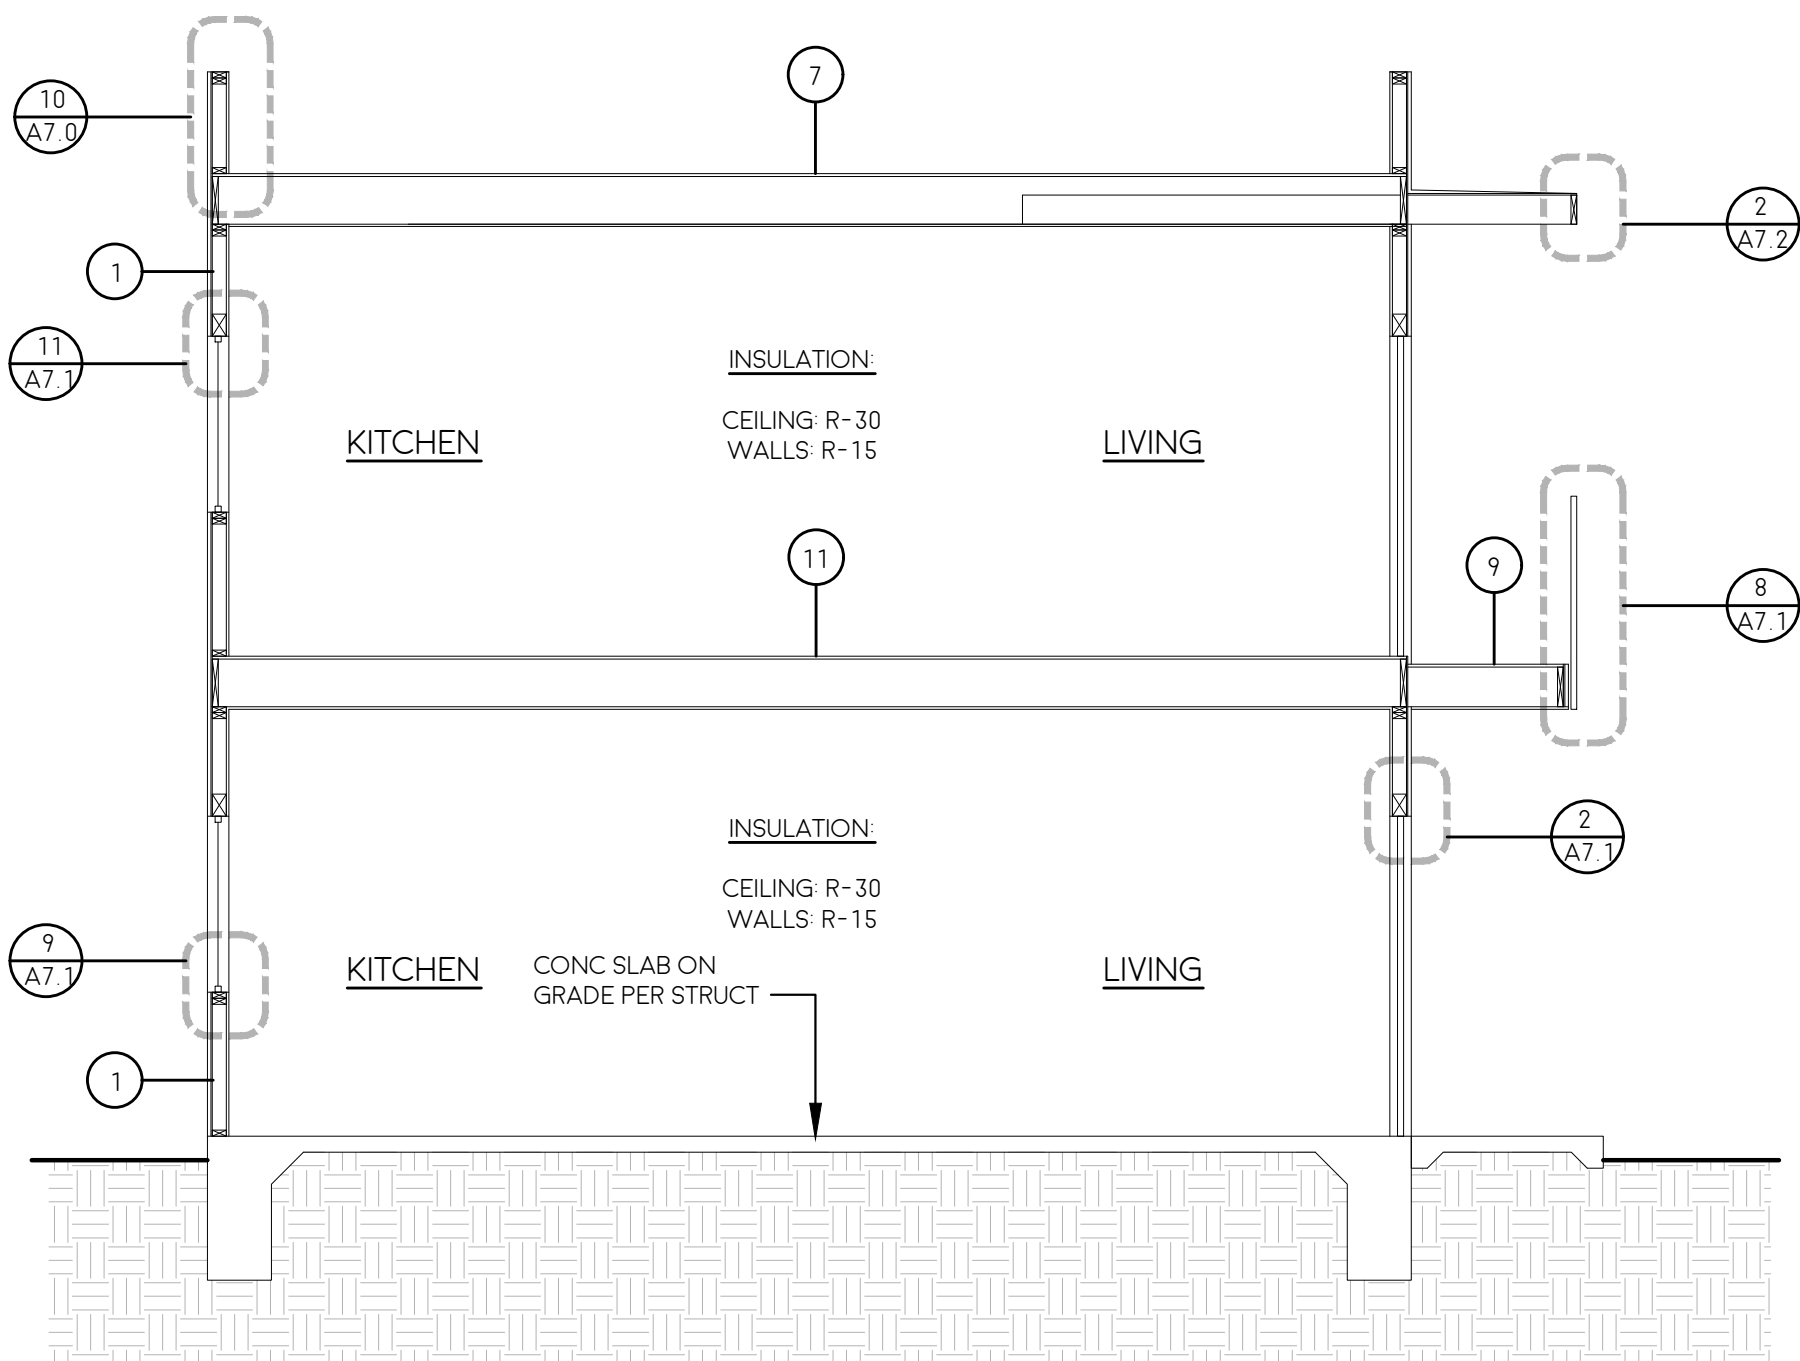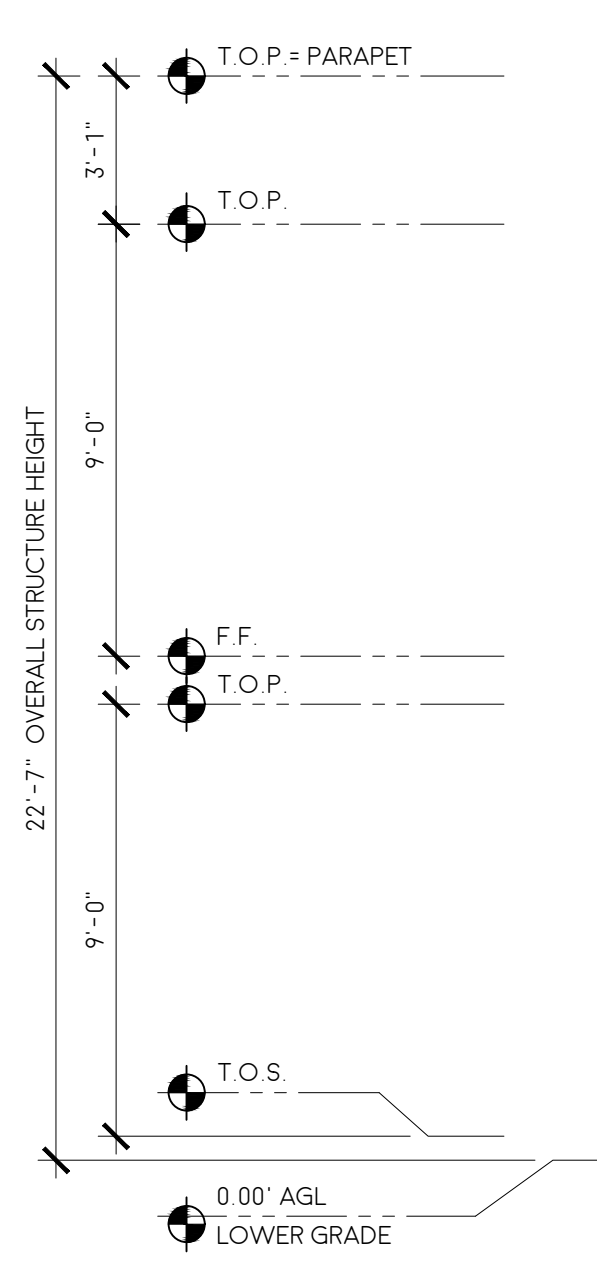

LEGEND:
- WALL, FLOOR, ROOF, FLOOR ASSEMBLIES - SHEET A7.0

SECTION 1
1/4"=1'-0"


1

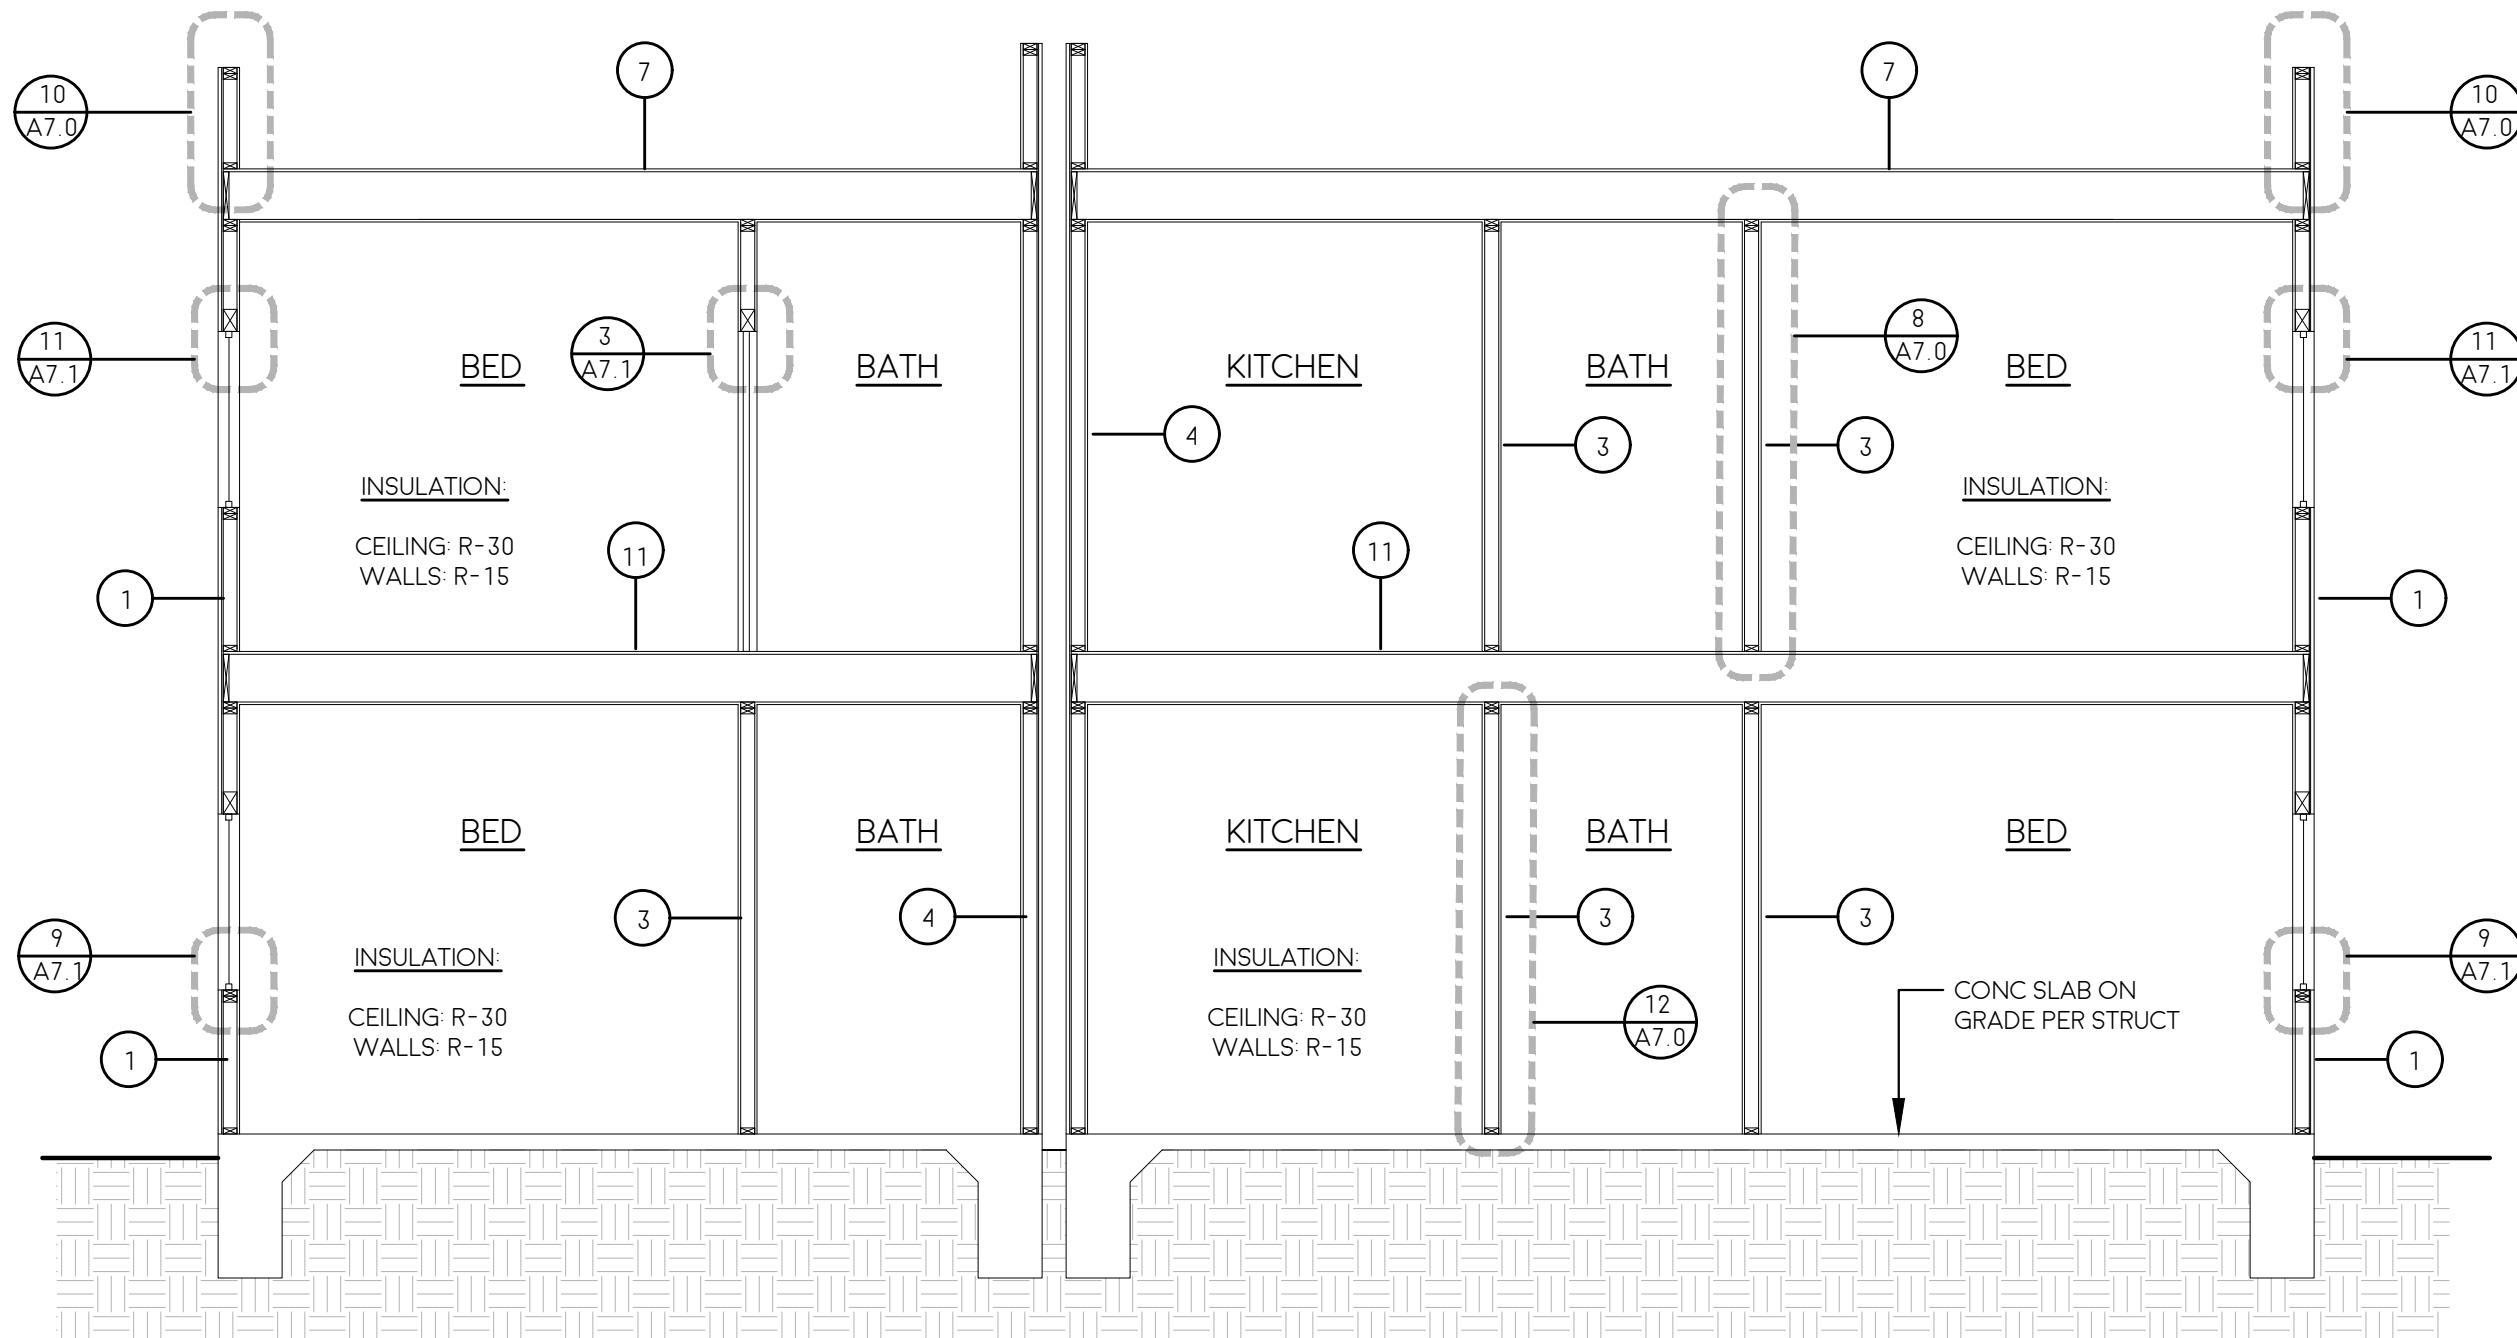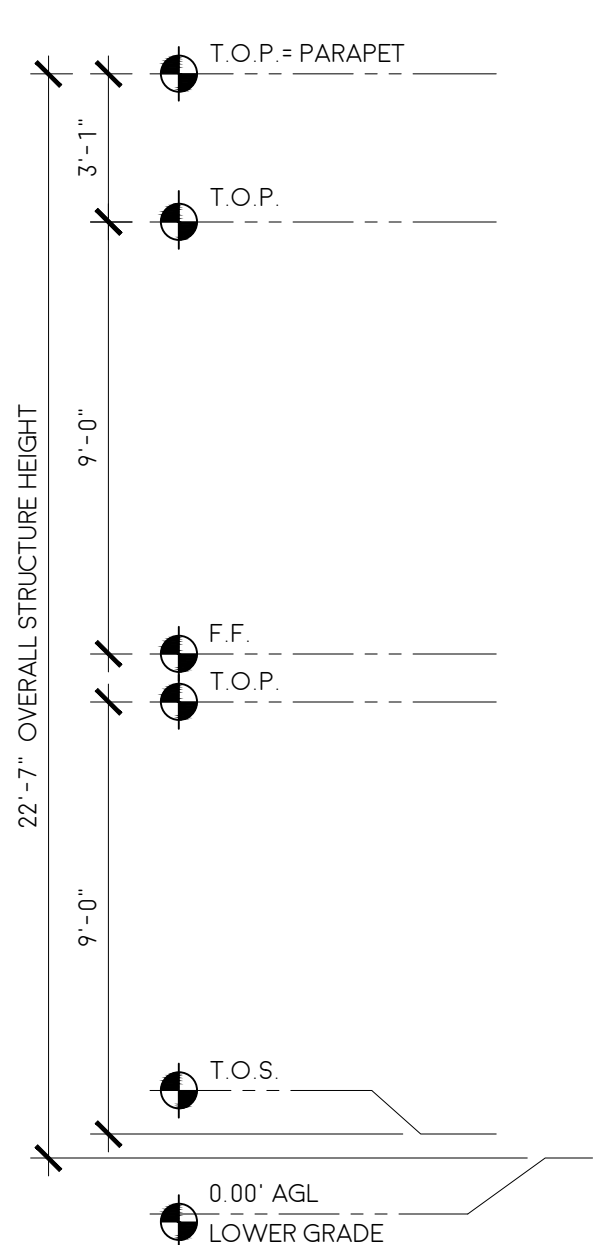

LEGEND:
- WALL, FLOOR, ROOF, FLOOR ASSEMBLIES - SHEET A7.0

SECTION 2
1/4"=1'-0"

2

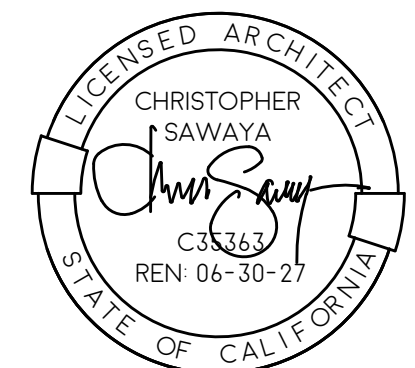

3565 7TH AVENUE
SAN DIEGO, CA 92103
SAWAYAARCHITECTURE.COM
(619) 916-8145

IDLEWILD ADUS

3153 IDLEWILD WAY

3153 IDLEWILD WY UNIT 1
3153 IDLEWILD WY UNIT 2
3153 IDLEWILD WY UNIT 3
3153 IDLEWILD WY UNIT 4

SAN DIEGO, CA 92117


DATE	BY	ISSUE/DESCRIPTION
03-10-26	CC	SUBMITTAL

SAWAYA ARCHITECTURE

A3.0

BUILDING
SECTIONS


2603
PRINT TO SCALE: 24" X 36"

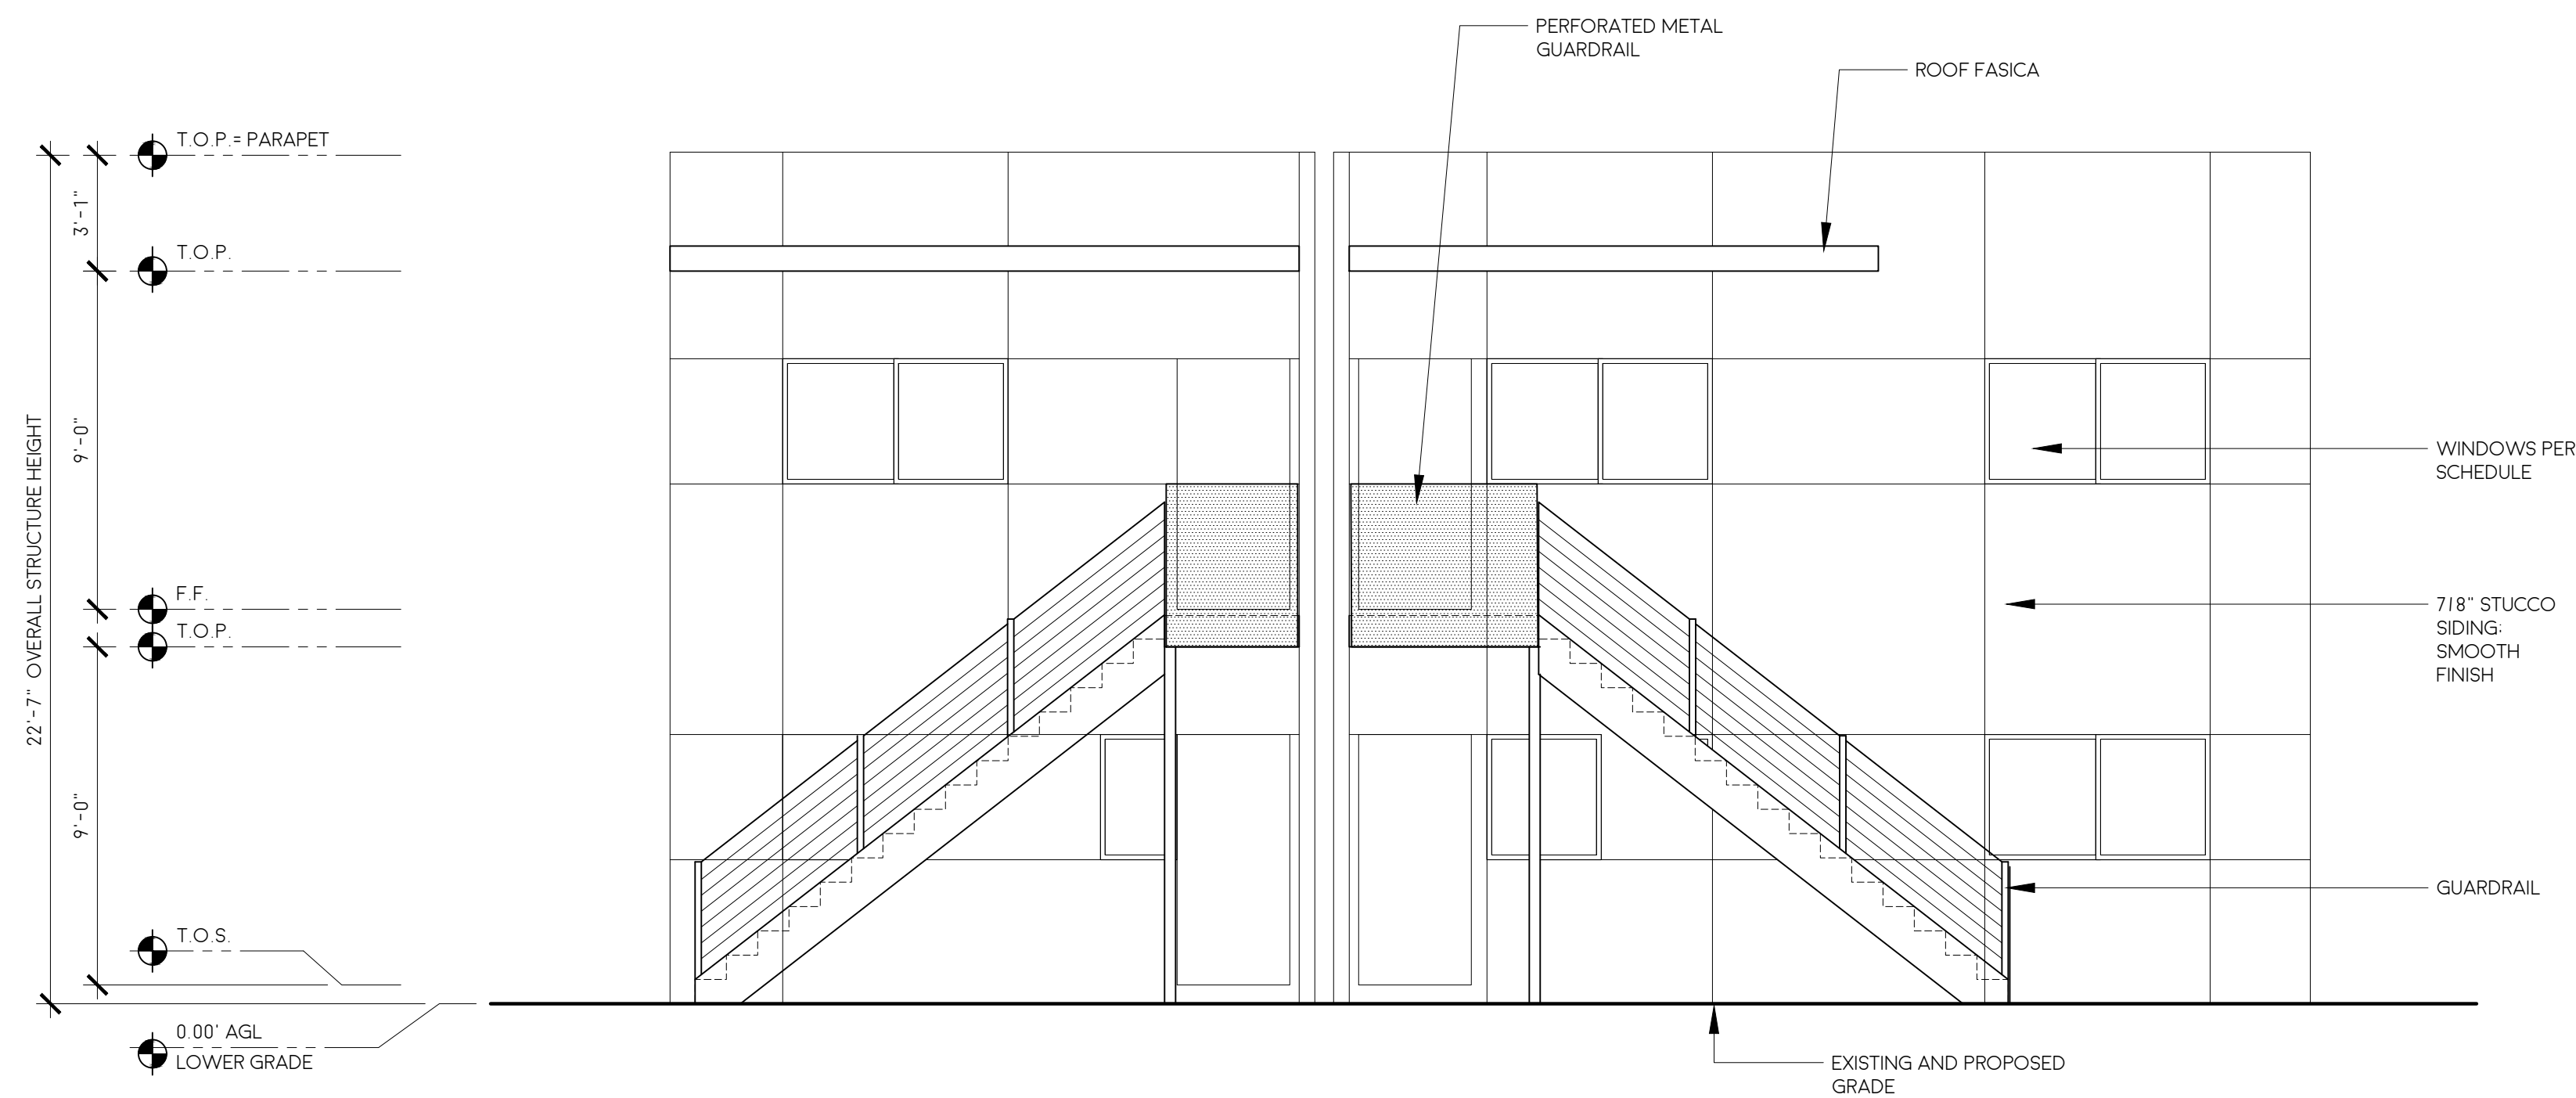

SOUTH ELEVATION

1/4"=1'-0"


1

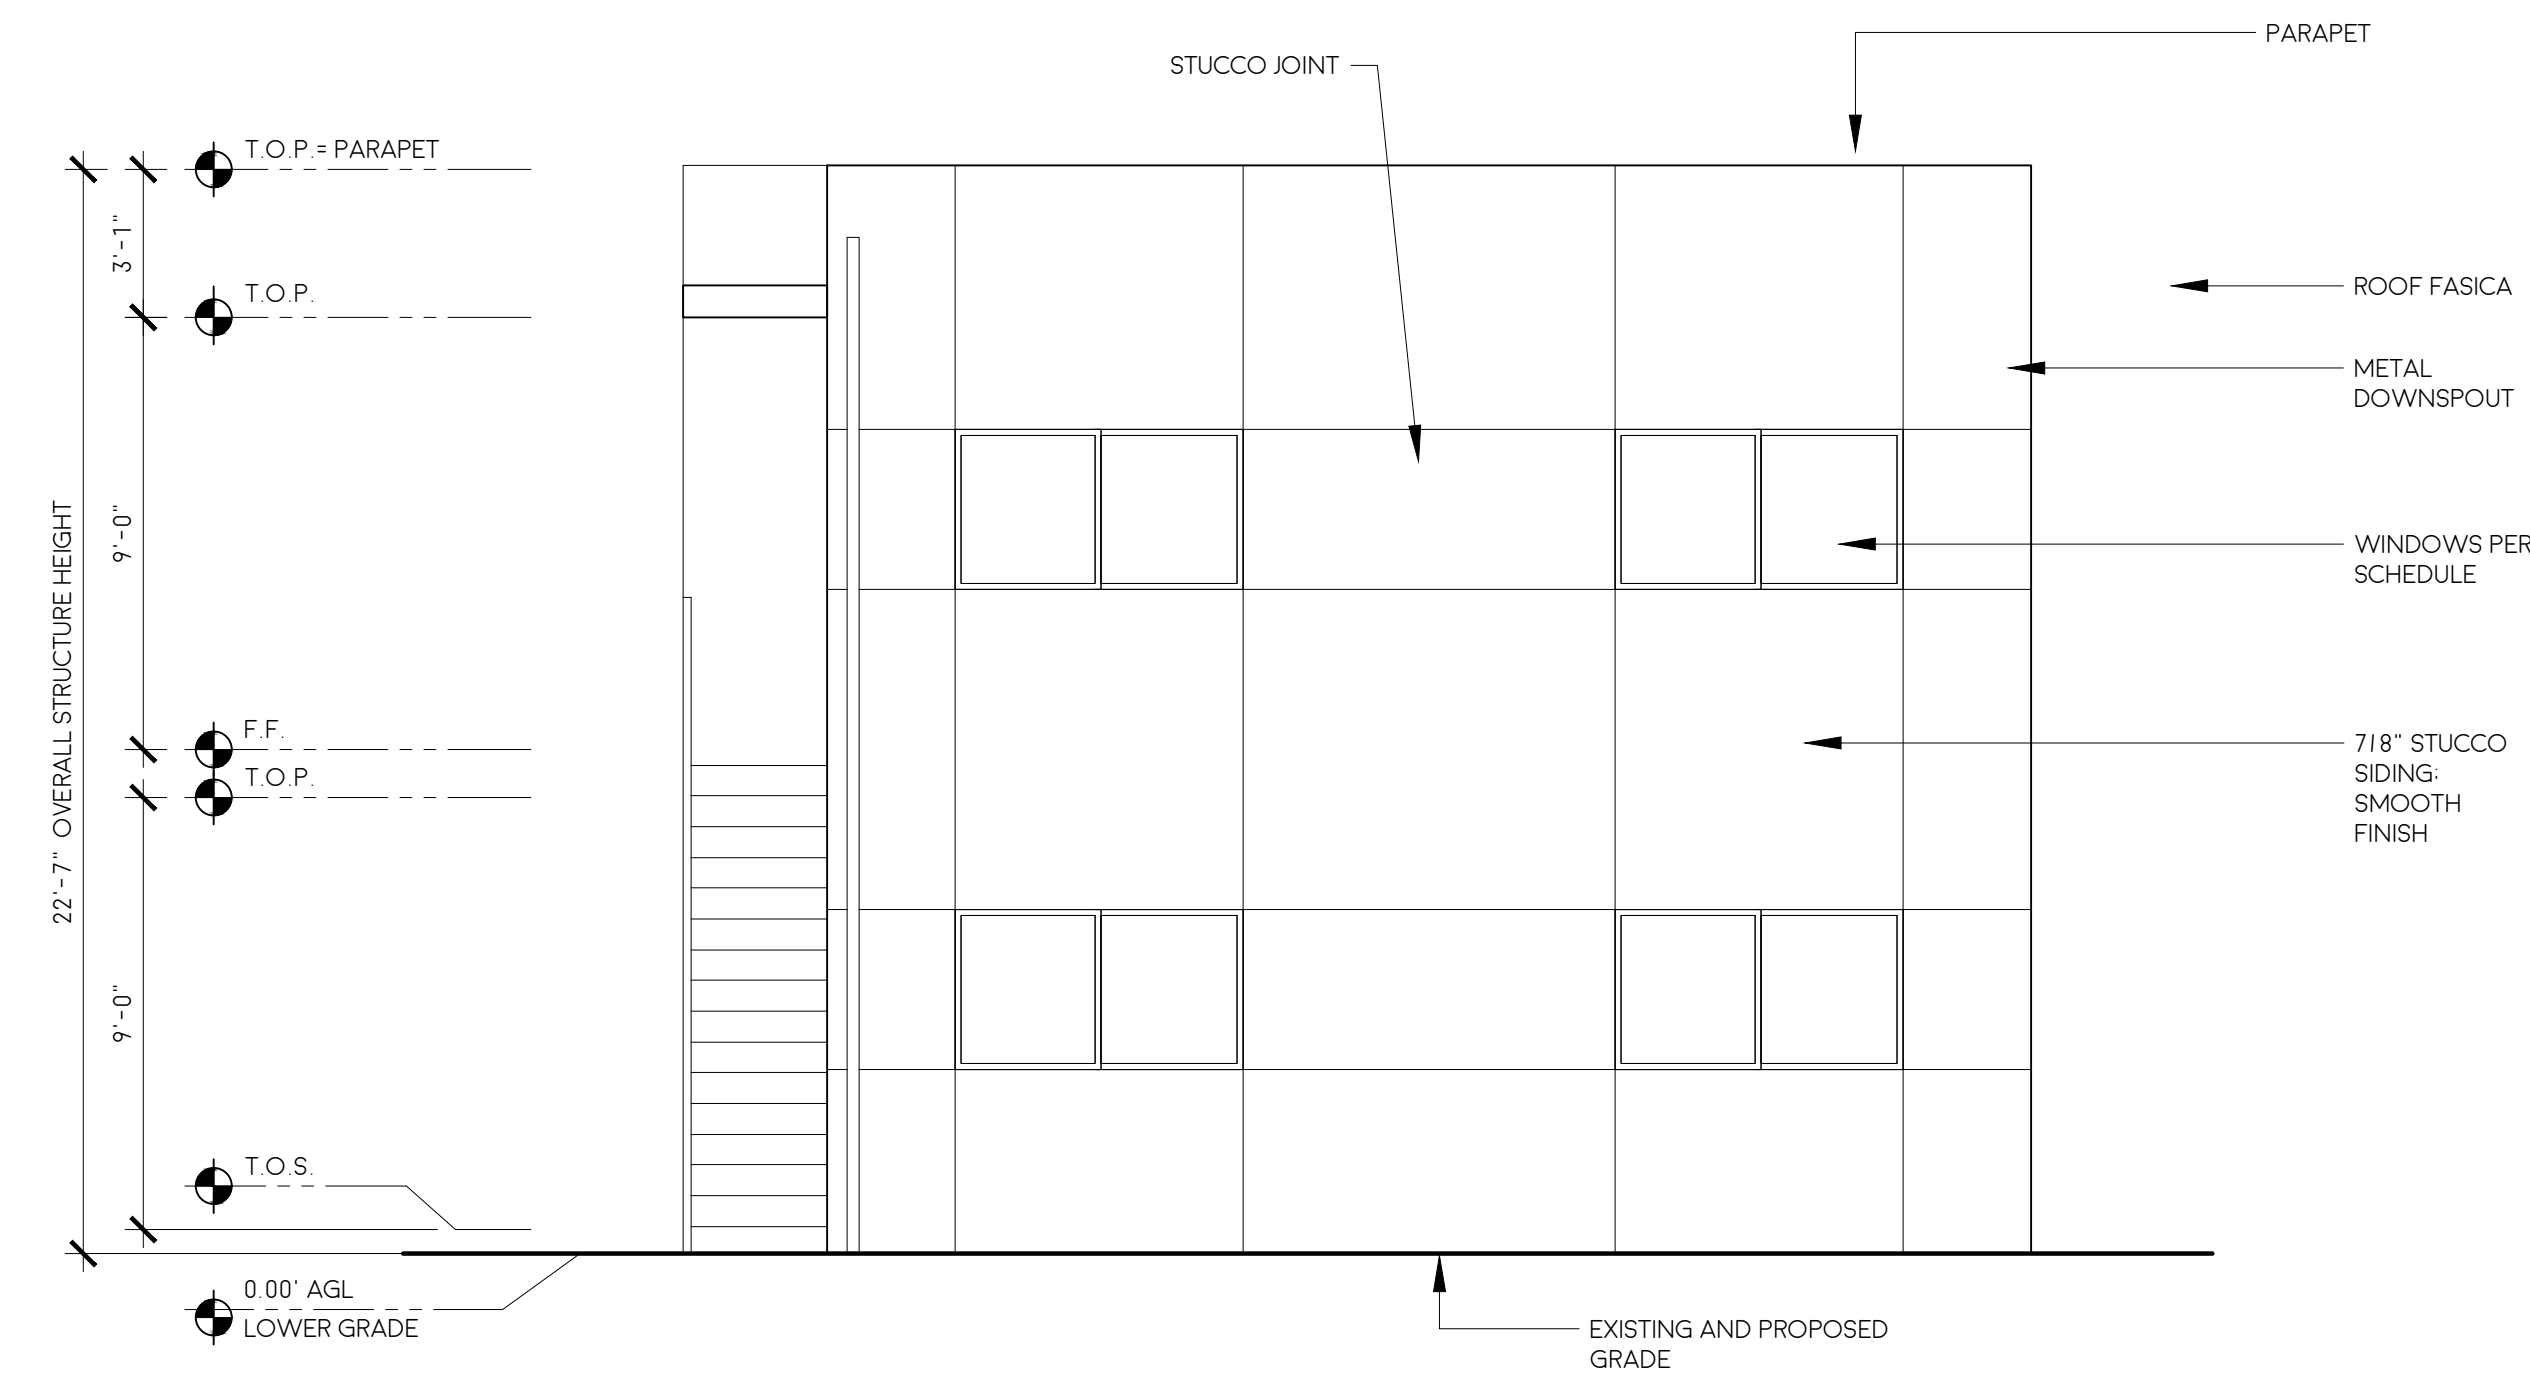

EAST ELEVATION

1/4"=1'-0"

2

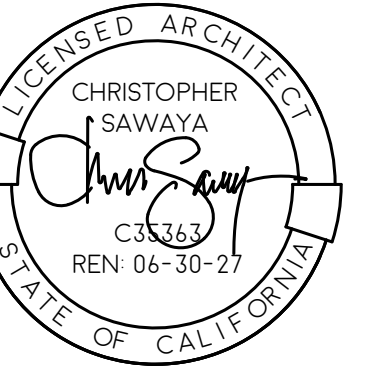

3565 7TH AVENUE
SAN DIEGO, CA 92103
SAWAYAARCHITECTURE.COM
(619) 916 - 8145

IDLEWILD ADUS

3153 IDLEWILD WAY

3153 IDLEWILD WY UNIT 1
3153 IDLEWILD WY UNIT 2
3153 IDLEWILD WY UNIT 3
3153 IDLEWILD WY UNIT 4

SAN DIEGO, CA 92117

DATE 03-10-26
BY CC
ISSUE/DESCRIPTION
SUBMITTAL

SAWAYA ARCHITECTURE

A4.0

EXTERIOR
ELEVATIONS

2603
PRINT TO SCALE - 24" X 36"




3565 7TH AVENUE
SAN DIEGO, CA 92103
SAWAYAARCHITECTURE.COM
(619) 916 - 8145

IDLEWILD
ADUS

3153 IDLEWILD WAY

3153 IDLEWILD WY UNIT 1
3153 IDLEWILD WY UNIT 2
3153 IDLEWILD WY UNIT 3
3153 IDLEWILD WY UNIT 4


SAN DIEGO, CA 92117

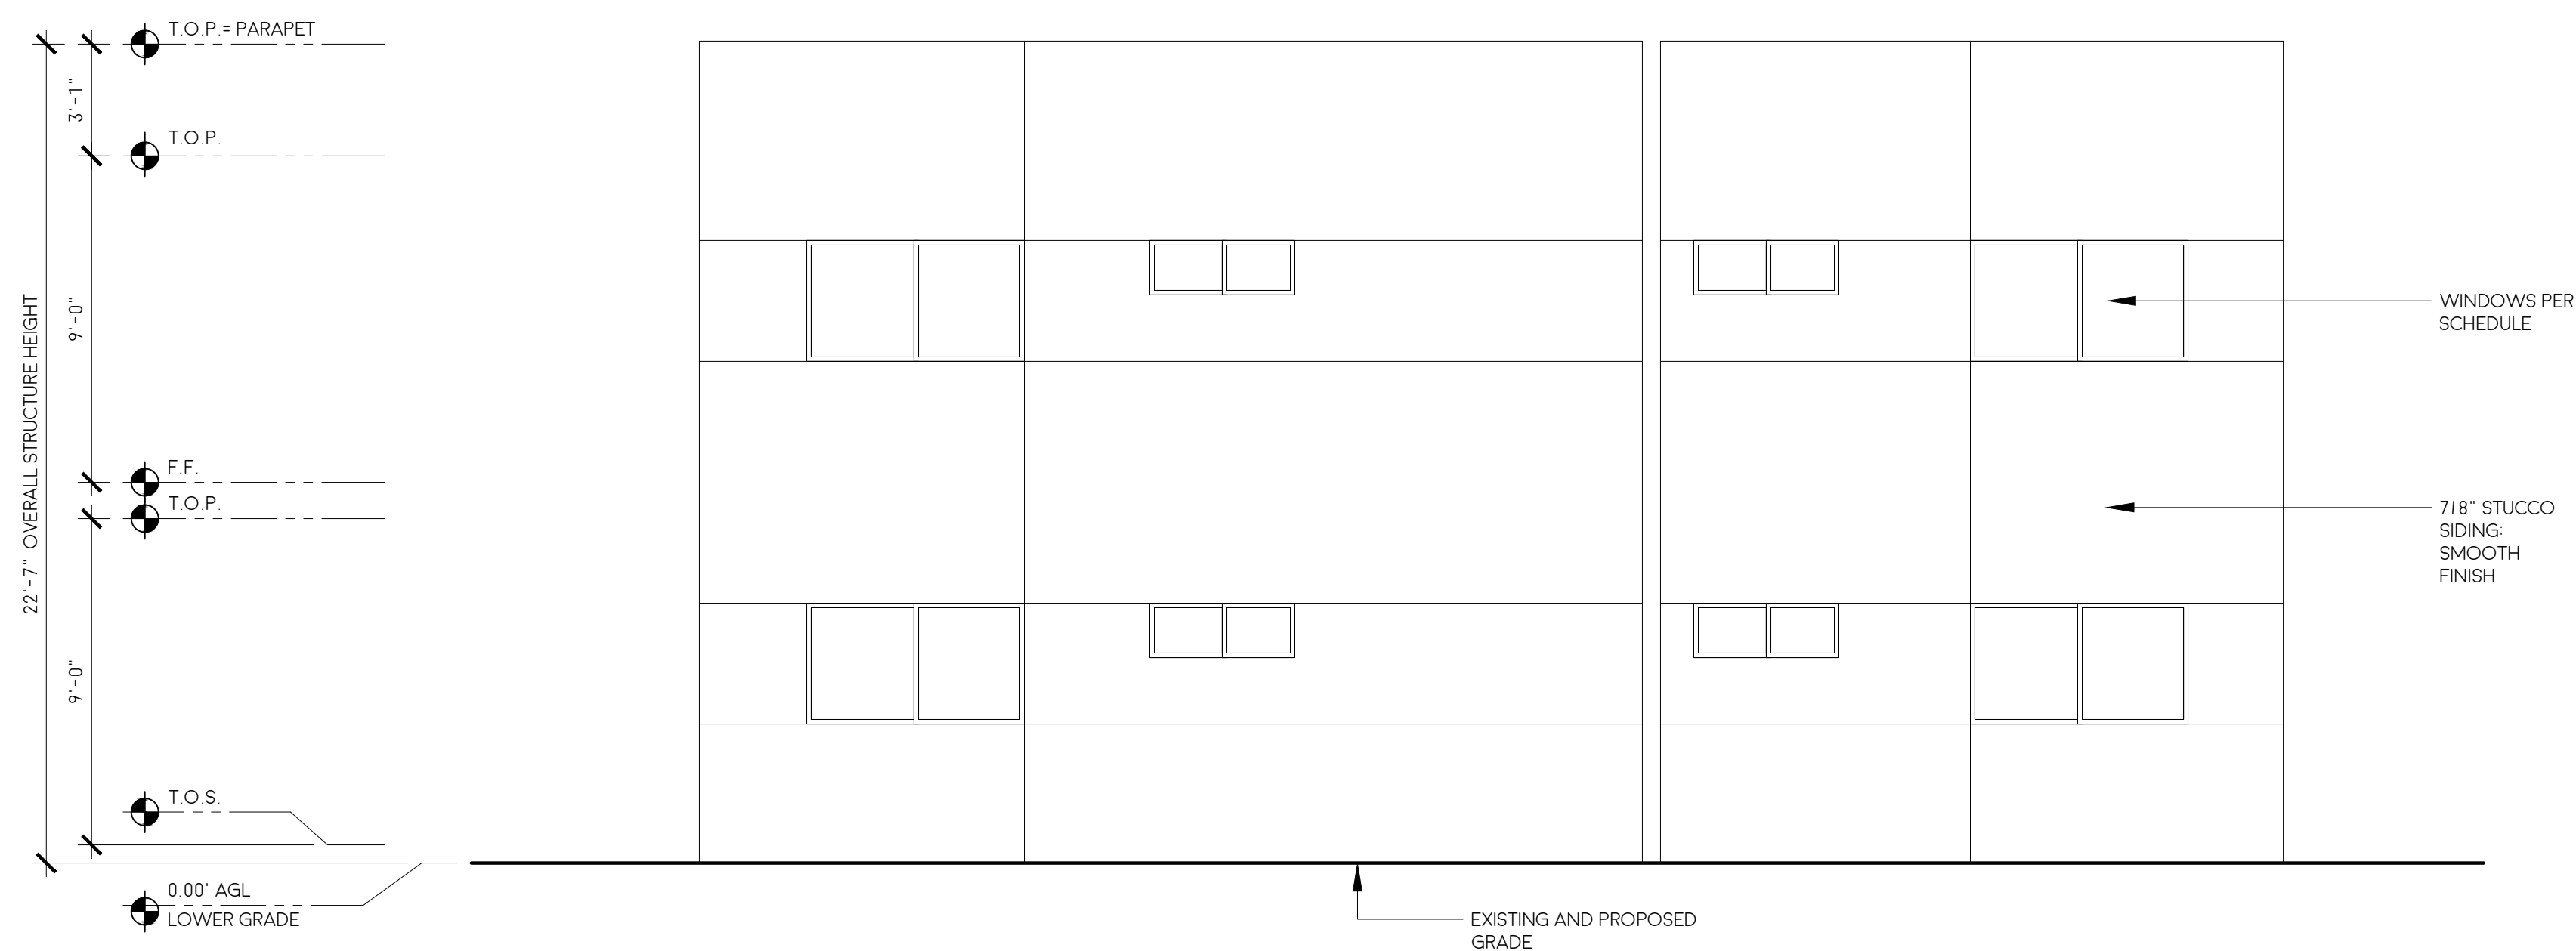

NORTH ELEVATION

1/4"=1'-0"

1

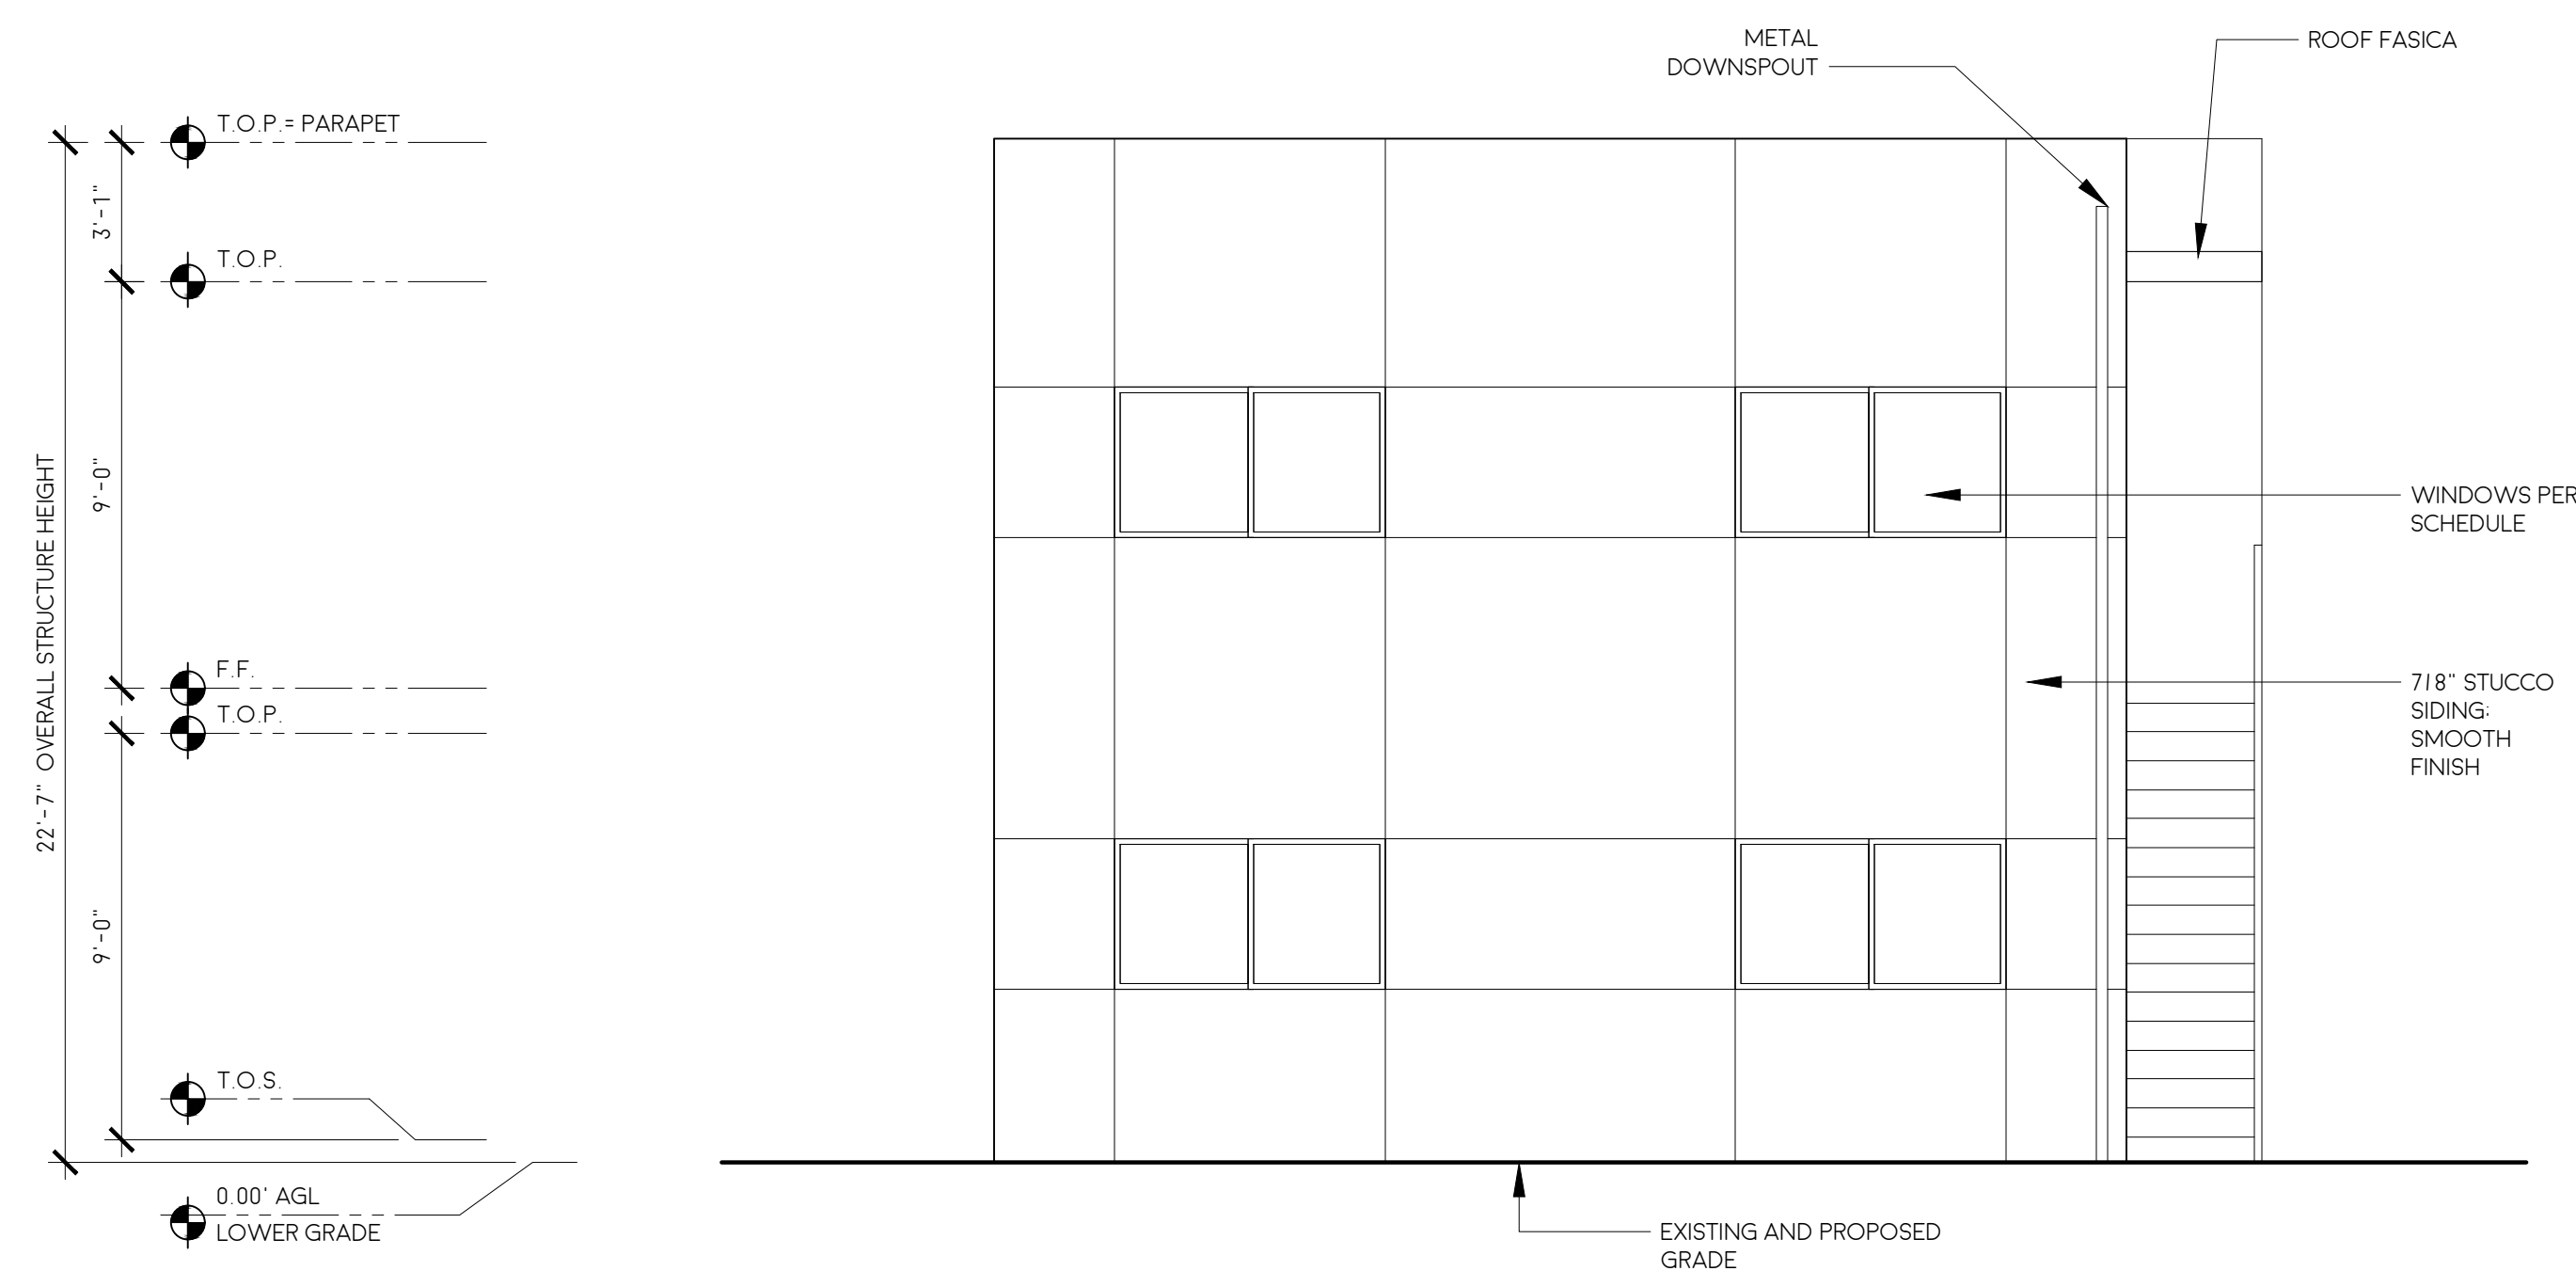

WEST ELEVATION

1/4"=1'-0"

2

[illegible]

SAWAYA ARCHITECTURE


A4.1

EXTERIOR ELEVATIONS

2603
PRINT TO SCALE : 24" X 36"


LEGEND	
	INTERIOR CEILING LED CAN LIGHT (4")
	UNDER COUNTER LIGHT
	CEILING MOUNTED PENDANT LIGHT
	WALL MOUNTED LIGHT SCONCE
	CEILING MOUNTED 80 CFM EXHAUST FAN WITH LIGHT
	PERMANENTLY-WIRED CEILING-MOUNTED SMOKE DETECTOR WITH BATTERY BACKUP
	TOGGLE SWITCH AT 42" AFF U.N.O.
	3-WAY SWITCH AT 42" AFF U.N.O.
	120V AFCI/GFCI DUPLEX RECEPTACLE OUTLET AT 42" AFF U.N.O.
	120V AFCI DUPLEX RECEPTACLE OUTLET AT 15" AFF U.N.O.
	PERMANENTLY-WIRED CEILING-MOUNTED CARBON MONOXIDE DETECTOR WITH BATTERY BACKUP
	DOORBELL BUTTONS OR CONTROLS SHALL NOT EXCEED 48 INCHES ABOVE EXTERIOR FLOOR OR LANDING, MEASURED FROM THE TOP OF THE DOORBELL BUTTON ASSEMBLY. WHERE DOORBELL BUTTONS INTEGRATED WITH OTHER FEATURES ARE REQUIRED TO BE INSTALLED ABOVE 48 INCHES MEASURED FROM THE EXTERIOR FLOOR OR LANDING, A STANDARD DOORBELL BUTTON OR CONTROL SHALL ALSO BE PROVIDED AT A HEIGHT NOT EXCEEDING 48 INCHES ABOVE EXTERIOR FLOOR OR LANDING, MEASURED FROM THE TOP OF THE DOORBELL BUTTON OR CONTROL.

ELECTRICAL NOTES	
A.	ALL NEW BATHROOM RECEPTACLE OUTLETS SHALL BE ISOLATED AND SERVED BY A MINIMUM OF 20 AMP BRANCH CIRCUIT PER NEC ART. 210-52(D).
B.	ALL RECEPTACLE OUTLET LOCATIONS WILL COMPLY WITH NEC ART. 210-52(A) REQUIREMENTS.
C.	HALLWAYS GREATER THAN 10' IN LENGTH REQUIRE AT LEAST ONE RECEPTACLE OUTLET PER NEC ART. 210-52(H).
D.	PROVIDE GROUND FAULT CIRCUIT INTERRUPTERS PER NEC ART. 210-8. ALL 125V, SINGLE-PHASE, 15-20 AMP RECEPTACLES SHALL BE INSTALLED AT ALL LOCATIONS PER REQUIREMENTS.
E.	SMOKE DETECTORS SHALL SOUND AN ALARM AUDIBLE IN ALL SLEEPING AREAS OF THE HOUSE. ALL NEW SMOKE DETECTORS ADDED AT EXISTING CONSTRUCTION NEED ONLY BE BATTERY POWERED. (CBC SECTION 907.2.10.1.2)
F.	IN NEW CONSTRUCTION, REQUIRED SMOKE ALARMS SHALL RECEIVE THEIR PRIMARY POWER FROM THE BUILDING WIRING WHERE SUCH WIRING IS SERVED FROM A COMMERCIAL SOURCE AND SHALL BE EQUIPPED WITH A BATTERY BACK-UP. SMOKE ALARMS SHALL EMIT A SIGNAL WHEN THE BATTERIES ARE LOW. WIRING SHALL BE PERMANENT AND WITHOUT A DISCONNECTING SWITCH OTHER THAN AS REQUIRED FOR OVERCURRENT PROTECTION. (CBC SECTION 907.2.10.2)
G.	WHERE MORE THAN ONE SMOKE ALARM IS REQUIRED TO BE INSTALLED, THE SMOKE ALARMS SHALL BE INTERCONNECTED IN SUCH A MANNER THAT THE ACTIVATION OF ONE ALARM WILL ACTIVATE ALL OF THE ALARMS IN THE HOUSE. THE ALARM SHALL BE CLEARLY AUDIBLE IN ALL BEDROOMS OVER BACKGROUND NOISE LEVELS WITH ALL INTERVENING DOORS CLOSED. (CBC SECTION 907.2.10.3)
H.	RECEPTACLE OUTLETS ON COUNTERTOPS SHALL BE INSTALLED AT 48" O.C. MAX. PER NEC ART. 210-52(C) REQUIREMENTS.
I.	AT LEAST 50% OF THE INSTALLED WATTAGE OF LIGHT FIXTURES IN KITCHENS SHALL BE FLUORESCENT.
J.	OUTDOOR LIGHT FIXTURES THAT ARE ATTACHED TO THE BUILDING SHALL BE FLUORESCENT, OR CONTROLLED BY A COMBINATION OF MOTION SENSORS AND PHOTO-CONTROL.
K.	5 AIR CHANGES PER HOUR FOR BATHROOM AND LAUNDRY ROOM EXHAUST FAN CAPACITIES.
L.	LUMINAIRES TO BE INSTALLED RECESSED IN INSULATED CEILING SHALL BE APPROVED FOR ZERO CLEARANCE INSULATION COVER (IC) BY A NATIONALLY RECOGNIZED TESTING LABORATORIES RECOGNIZED BY THE INTERNATIONAL CONFERENCE OF BUILDING OFFICIALS.
M.	GENERAL LIGHTING USE IN RESIDENTIAL LIVING SPACES AND EXTERIOR LIGHTING LUMINAIRES SHALL BE HIGH EFFICACY TYPE.
N.	MOTION SENSORS SHALL BE ALLOWED FOR BATHROOMS, LAUNDRY ROOMS WITH MANUEL-ON AUTO-OFF IF LUMINAIRES ARE NOT HIGH EFFICACY TYPES.
O.	DIMMER OR MANUEL-ON OCCUPANCY SENSORS SHALL BE ALLOWED FOR AREAS OTHER THAN KITCHENS, BATHROOMS, LAUNDRY ROOMS, GARAGES, AND UTILITY ROOMS IF LUMINAIRES ARE NOT HIGH EFFICACY TYPES.
P.	PROVIDE COMPACT FLUORESCENT BULBS AT ALL FIXTURES WHERE FLUORESCENT BULBS ARE NOT ALREADY REQUIRED.
Q.	VERIFY ALL TELEPHONE AND CABLE JACK LOCATIONS WITH OWNER PRIOR TO INSTALLATION.
R.	VERIFY LOCATION AND POWER REQUIREMENTS FOR HVAC UNIT WITH MECHANICAL CONTRACTOR.
S.	IF DURING THE COURSE OF CONSTRUCTION, ANY HAZARDOUS MATERIALS ARE ENCOUNTERED, THE CONTRACTOR SHALL DEMOLISH THE HAZARDOUS MATERIALS IN ACCORDANCE WITH LOCAL STATE AND FEDERAL REGULATIONS.
T.	ALL LOCATIONS TO HAVE TAMPER-RESISTANT RECEPTACLES.
U.	ALL RECEPTACLES INSTALLED IN DAMP OR WET LOCATIONS TO BE WEATHER RESISTANT.
V.	ALL OUTLETS IN ALL ROOMS TO BE ARC-FAULT PROTECTED.
W.	ALL OUTLETS IN LOCATIONS AS DESCRIBED IN NEC 210.8 TO BE GFCI PROTECTED.
X.	ALL NON-LOCKING-TYPE 125-VOLT, 15- AND 20-AMPERE RECEPTACLES IN LOCATIONS AS DESCRIBED IN NEC 210.52 SHALL BE TAMPER RESISTANT RECEPTACLES.
Y.	ELECTRICAL RECEPTACLE OUTLETS, SWITCHES AND CONTROLS (INCLUDING CONTROLS FOR HEATING, VENTILATION AND AIR CONDITIONING) INTENDED TO BE USED BY OCCUPANTS SHALL BE LOCATED NO MORE THAN 48 INCHES MEASURED FROM THE TOP OF THE OUTLET BOX AND NOT LESS THAN 15 INCHES MEASURED FROM THE BOTTOM OF THE OUTLET BOX ABOVE THE FINISH FLOOR. EXCEPTIONS: 1. DEDICATED RECEPTACLE OUTLETS: FLOOR RECEPTACLE OUTLETS; CONTROLS MOUNTED ON CEILING FANS AND CEILING LIGHTS; AND CONTROLS LOCATED ON APPLIANCES. 2. RECEPTACLE OUTLETS REQUIRED BY THE CALIFORNIA ELECTRICAL CODE ON A WALL SPACE WHERE THE DISTANCE BETWEEN THE FINISHED FLOOR AND A BUILT-IN FEATURE ABOVE THE FINISH FLOOR, SUCH AS A WINDOW, IS LESS THAN 15 INCHES.

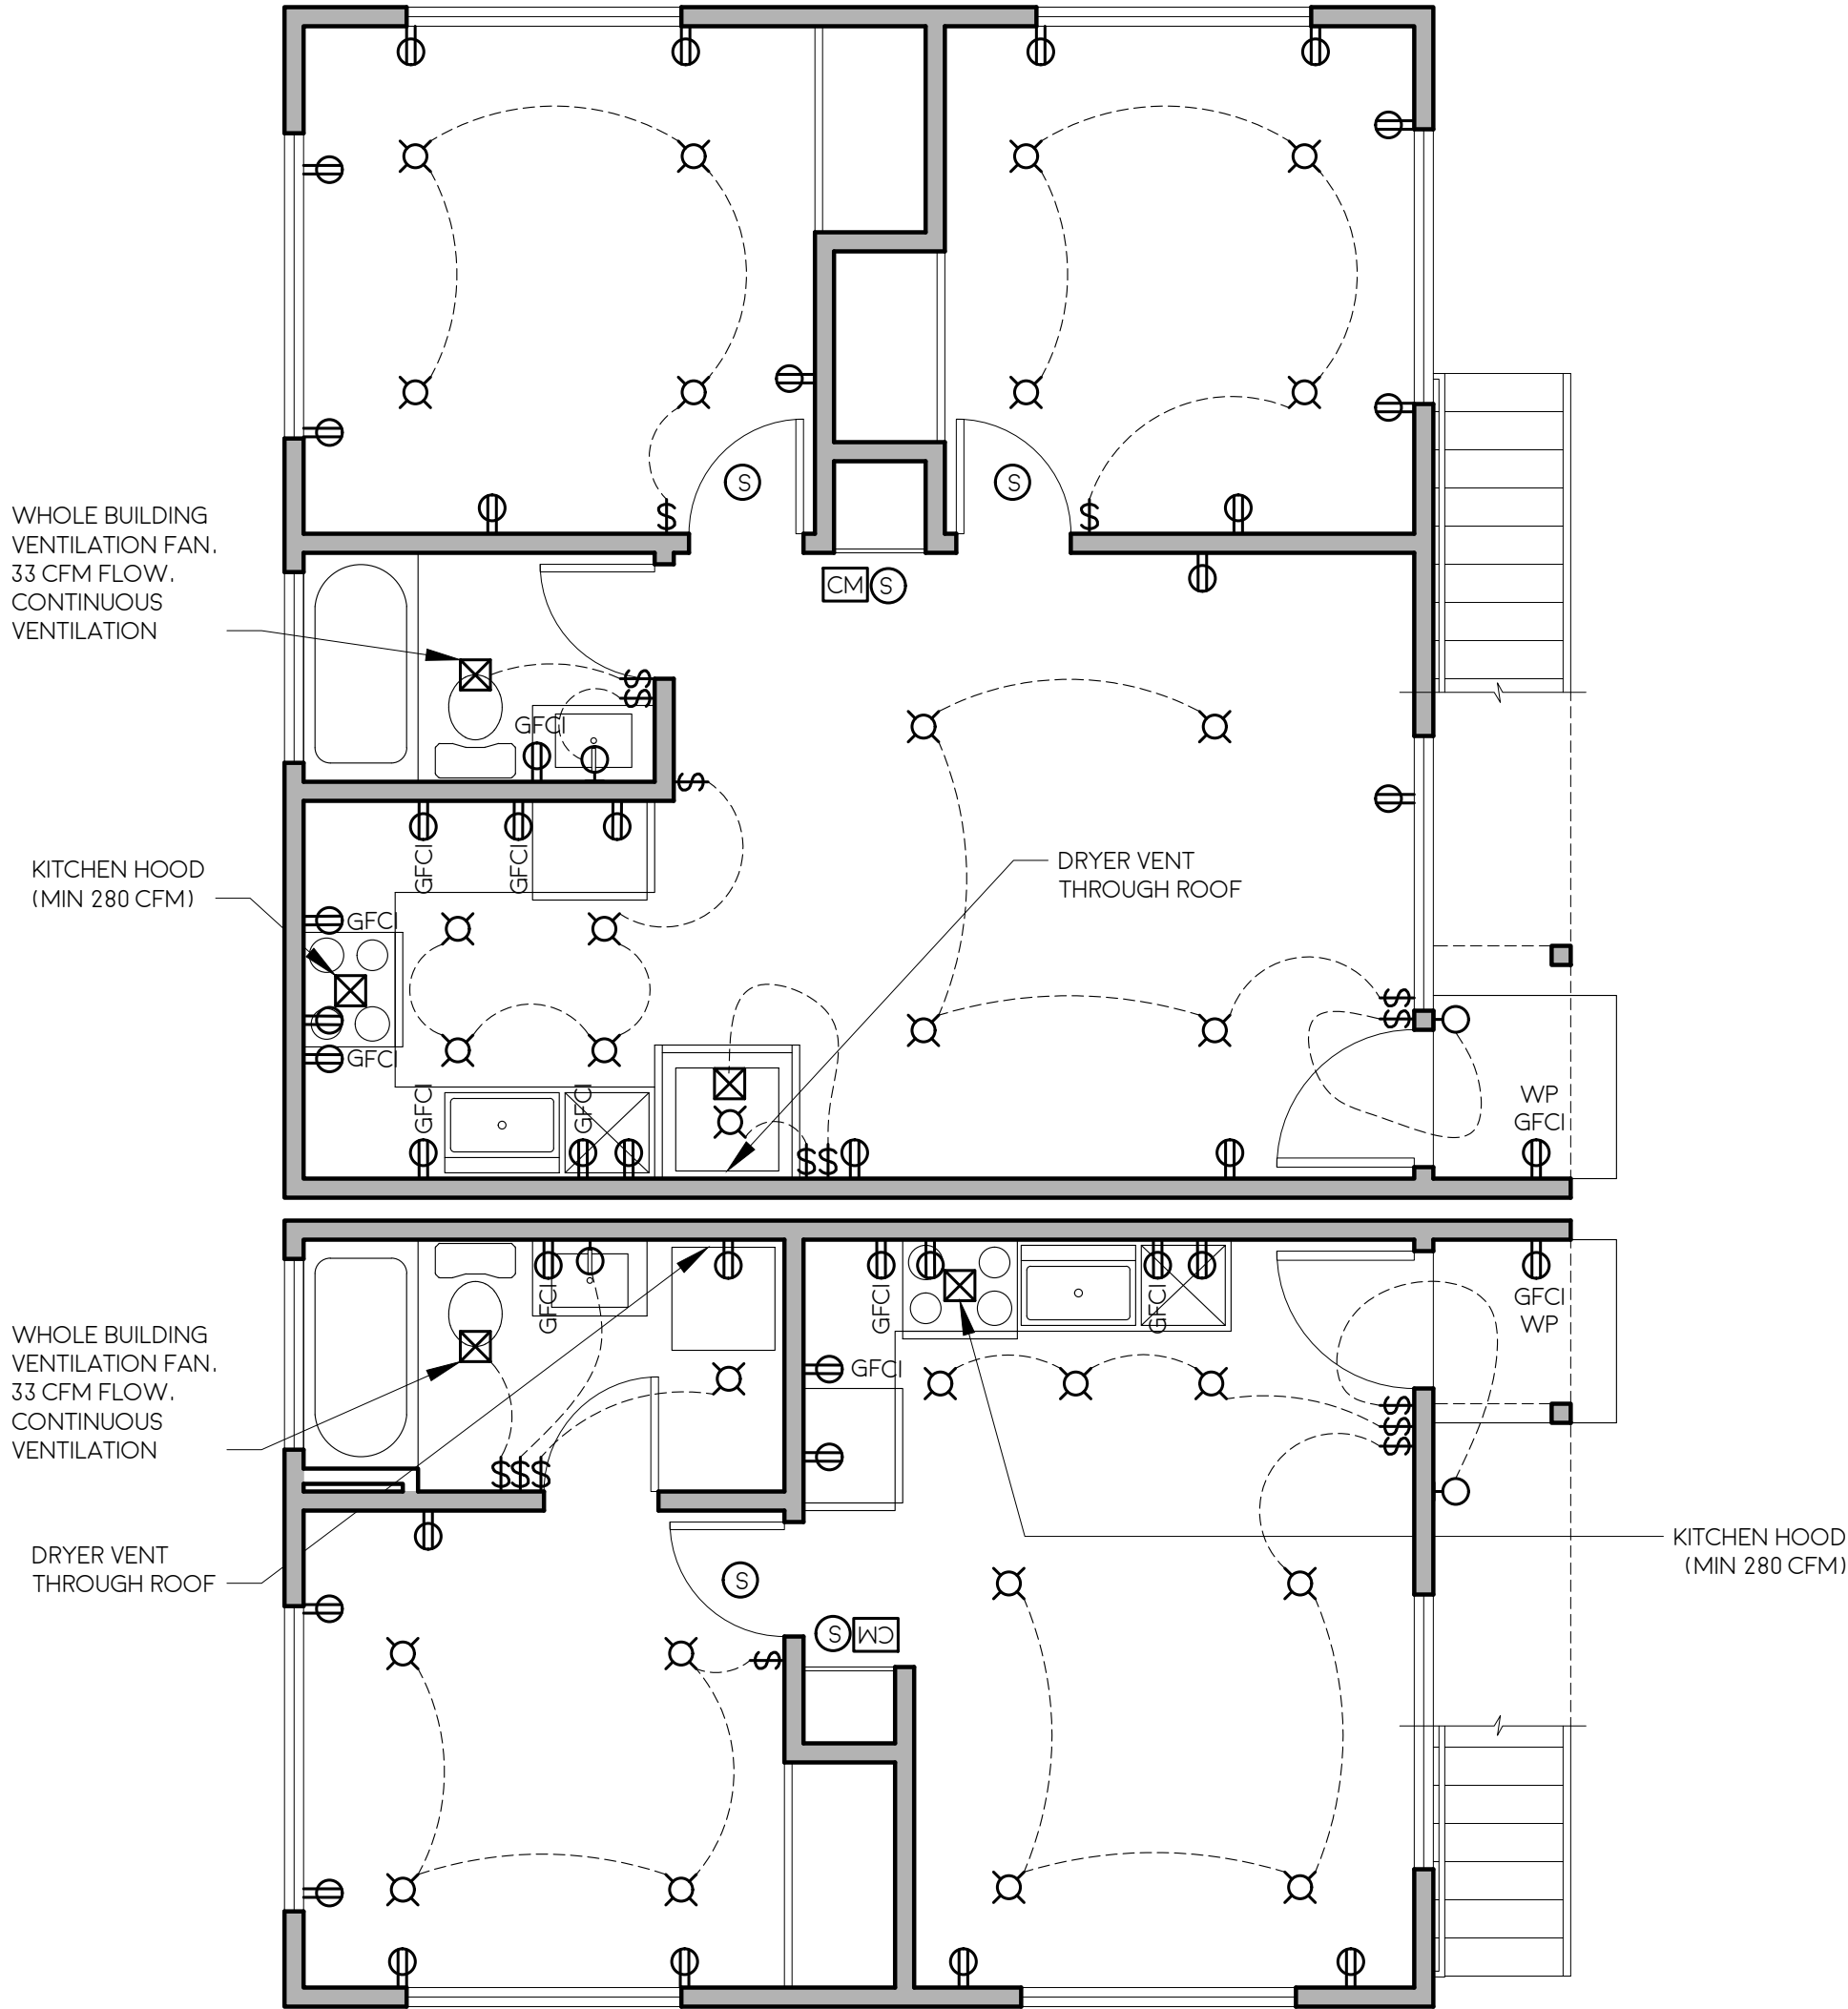

LEVEL 1 ELECTRICAL PLAN

1/4"=1'-0"

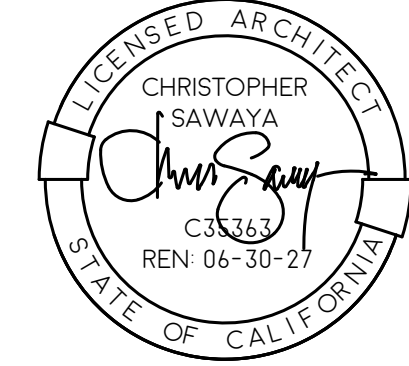

3565 7TH AVENUE
SAN DIEGO, CA 92103
SAWAYAARCHITECTURE.COM
(619) 916 - 8145

IDLEWILD ADUS

3153 IDLEWILD WAY

3153 IDLEWILD WY UNIT 1
3153 IDLEWILD WY UNIT 2
3153 IDLEWILD WY UNIT 3
3153 IDLEWILD WY UNIT 4

SAN DIEGO, CA 92117

DATE	BY	ISSUE/DESCRIPTION
03-10-26	CC	SUBMITTAL


SAWAYA ARCHITECTURE

A5.0

LEVEL 1
ELECTRICAL PLAN


LEGEND	
	INTERIOR CEILING LED CAN LIGHT (4")
	UNDER COUNTER LIGHT
	CEILING MOUNTED PENDANT LIGHT
	WALL MOUNTED LIGHT SCONCE
	CEILING MOUNTED 80 CFM EXHAUST FAN WITH LIGHT
	PERMANENTLY-WIRED CEILING-MOUNTED SMOKE DETECTOR WITH BATTERY BACKUP
	TOGGLE SWITCH AT 42" AFF U.N.O.
	3-WAY SWITCH AT 42" AFF U.N.O.
	120V AFCI/GFCI DUPLEX RECEPTACLE OUTLET AT 42" AFF U.N.O.
	120V AFCI DUPLEX RECEPTACLE OUTLET AT 15" AFF U.N.O.
	PERMANENTLY-WIRED CEILING-MOUNTED CARBON MONOXIDE DETECTOR WITH BATTERY BACKUP
	DOORBELL BUTTONS OR CONTROLS SHALL NOT EXCEED 48 INCHES ABOVE EXTERIOR FLOOR OR LANDING, MEASURED FROM THE TOP OF THE DOORBELL BUTTON ASSEMBLY. WHERE DOORBELL BUTTONS INTEGRATED WITH OTHER FEATURES ARE REQUIRED TO BE INSTALLED ABOVE 48 INCHES MEASURED FROM THE EXTERIOR FLOOR OR LANDING, A STANDARD DOORBELL BUTTON OR CONTROL SHALL ALSO BE PROVIDED AT A HEIGHT NOT EXCEEDING 48 INCHES ABOVE EXTERIOR FLOOR OR LANDING, MEASURED FROM THE TOP OF THE DOORBELL BUTTON OR CONTROL.

ELECTRICAL NOTES	
A.	ALL NEW BATHROOM RECEPTACLE OUTLETS SHALL BE ISOLATED AND SERVED BY A MINIMUM OF 20 AMP BRANCH CIRCUIT PER NEC ART. 210-52(D).
B.	ALL RECEPTACLE OUTLET LOCATIONS WILL COMPLY WITH NEC ART. 210-52(A) REQUIREMENTS.
C.	HALLWAYS GREATER THAN 10' IN LENGTH REQUIRE AT LEAST ONE RECEPTACLE OUTLET PER NEC ART. 210-52(H).
D.	PROVIDE GROUND FAULT CIRCUIT INTERRUPTERS PER NEC ART. 210-8. ALL 125V, SINGLE-PHASE, 15-20 AMP RECEPTACLES SHALL BE INSTALLED AT ALL LOCATIONS PER REQUIREMENTS.
E.	SMOKE DETECTORS SHALL SOUND AN ALARM AUDIBLE IN ALL SLEEPING AREAS OF THE HOUSE. ALL NEW SMOKE DETECTORS ADDED AT EXISTING CONSTRUCTION NEED ONLY BE BATTERY POWERED. (CBC SECTION 907.2.10.1.2).
F.	IN NEW CONSTRUCTION, REQUIRED SMOKE ALARMS SHALL RECEIVE THEIR PRIMARY POWER FROM THE BUILDING WIRING WHERE SUCH WIRING IS SERVED FROM A COMMERCIAL SOURCE AND SHALL BE EQUIPPED WITH A BATTERY BACK-UP. SMOKE ALARMS SHALL EMIT A SIGNAL WHEN THE BATTERIES ARE LOW. WIRING SHALL BE PERMANENT AND WITHOUT A DISCONNECTING SWITCH OTHER THAN AS REQUIRED FOR OVERCURRENT PROTECTION. (CBC SECTION 907.2.10.2).
G.	WHERE MORE THAN ONE SMOKE ALARM IS REQUIRED TO BE INSTALLED, THE SMOKE ALARMS SHALL BE INTERCONNECTED IN SUCH A MANNER THAT THE ACTIVATION OF ONE ALARM WILL ACTIVATE ALL OF THE ALARMS IN THE HOUSE. THE ALARM SHALL BE CLEARLY AUDIBLE IN ALL BEDROOMS OVER BACKGROUND NOISE LEVELS WITH ALL INTERVENING DOORS CLOSED. (CBC SECTION 907.2.10.3).
H.	RECEPTACLE OUTLETS ON COUNTERTOPS SHALL BE INSTALLED AT 48" O.C. MAX. PER NEC ART. 210-52(C) REQUIREMENTS.
I.	AT LEAST 50% OF THE INSTALLED WATTAGE OF LIGHT FIXTURES IN KITCHENS SHALL BE FLUORESCENT.
J.	OUTDOOR LIGHT FIXTURES THAT ARE ATTACHED TO THE BUILDING SHALL BE FLUORESCENT, OR CONTROLLED BY A COMBINATION OF MOTION SENSORS AND PHOTO-CONTROL.
K.	5 AIR CHANGES PER HOUR FOR BATHROOM AND LAUNDRY ROOM EXHAUST FAN CAPACITIES.
L.	LUMINAIRES TO BE INSTALLED RECESSED IN INSULATED CEILING SHALL BE APPROVED FOR ZERO CLEARANCE INSULATION COVER (IC) BY A NATIONALLY RECOGNIZED TESTING LABORATORIES RECOGNIZED BY THE INTERNATIONAL CONFERENCE OF BUILDING OFFICIALS.
M.	GENERAL LIGHTING USE IN RESIDENTIAL LIVING SPACES AND EXTERIOR LIGHTING LUMINAIRES SHALL BE HIGH EFFICACY TYPE.
N.	MOTION SENSORS SHALL BE ALLOWED FOR BATHROOMS; LAUNDRY ROOMS WITH MANUEL-ON AUTO-OFF IF LUMINAIRES ARE NOT HIGH EFFICACY TYPES.
O.	DIMMER OR MANUEL-ON OCCUPANCY SENSORS SHALL BE ALLOWED FOR AREAS OTHER THAN KITCHENS, BATHROOMS, LAUNDRY ROOMS, GARAGES, AND UTILITY ROOMS IF LUMINAIRES ARE NOT HIGH EFFICACY TYPES.
P.	PROVIDE COMPACT FLUORESCENT BULBS AT ALL FIXTURES WHERE FLUORESCENT BULBS ARE NOT ALREADY REQUIRED.
Q.	VERIFY ALL TELEPHONE AND CABLE JACK LOCATIONS WITH OWNER PRIOR TO INSTALLATION.
R.	VERIFY LOCATION AND POWER REQUIREMENTS FOR HVAC UNIT WITH MECHANICAL CONTRACTOR.
S.	IF DURING THE COURSE OF CONSTRUCTION, ANY HAZARDOUS MATERIALS ARE ENCOUNTERED, THE CONTRACTOR SHALL DEMOLISH THE HAZARDOUS MATERIALS IN ACCORDANCE WITH LOCAL STATE AND FEDERAL REGULATIONS.
T.	ALL LOCATIONS TO HAVE TAMPER-RESISTANT RECEPTACLES.
U.	ALL RECEPTACLES INSTALLED IN DAMP OR WET LOCATIONS TO BE WEATHER RESISTANT.
V.	ALL OUTLETS IN ALL ROOMS TO BE ARC-FAULT PROTECTED.
W.	ALL OUTLETS IN LOCATIONS AS DESCRIBED IN NEC 210.8 TO BE GFCI PROTECTED.
X.	ALL NON-LOCKING-TYPE 125-VOLT, 15- AND 20-AMPERE RECEPTACLES IN LOCATIONS AS DESCRIBED IN NEC 210.52 SHALL BE TAMPER RESISTANT RECEPTACLES.
Y.	ELECTRICAL RECEPTACLE OUTLETS, SWITCHES AND CONTROLS INCLUDING CONTROLS FOR HEATING, VENTILATION AND AIR CONDITIONING INTENDED TO BE USED BY OCCUPANTS SHALL BE LOCATED NO MORE THAN 48 INCHES MEASURED FROM THE TOP OF THE OUTLET BOX AND NOT LESS THAN 15 INCHES MEASURED FROM THE BOTTOM OF THE OUTLET BOX ABOVE THE FINISH FLOOR. EXCEPTIONS: 1. DEDICATED RECEPTACLE OUTLETS: FLOOR RECEPTACLE OUTLETS, CONTROLS MOUNTED ON CEILING FANS AND CEILING LIGHTS, AND CONTROLS LOCATED ON APPLIANCES. 2. RECEPTACLE OUTLETS REQUIRED BY THE CALIFORNIA ELECTRICAL CODE ON A WALL SPACE WHERE THE DISTANCE BETWEEN THE FINISHED FLOOR AND A BUILT-IN FEATURE ABOVE THE FINISH FLOOR, SUCH AS A WINDOW, IS LESS THAN 15 INCHES.

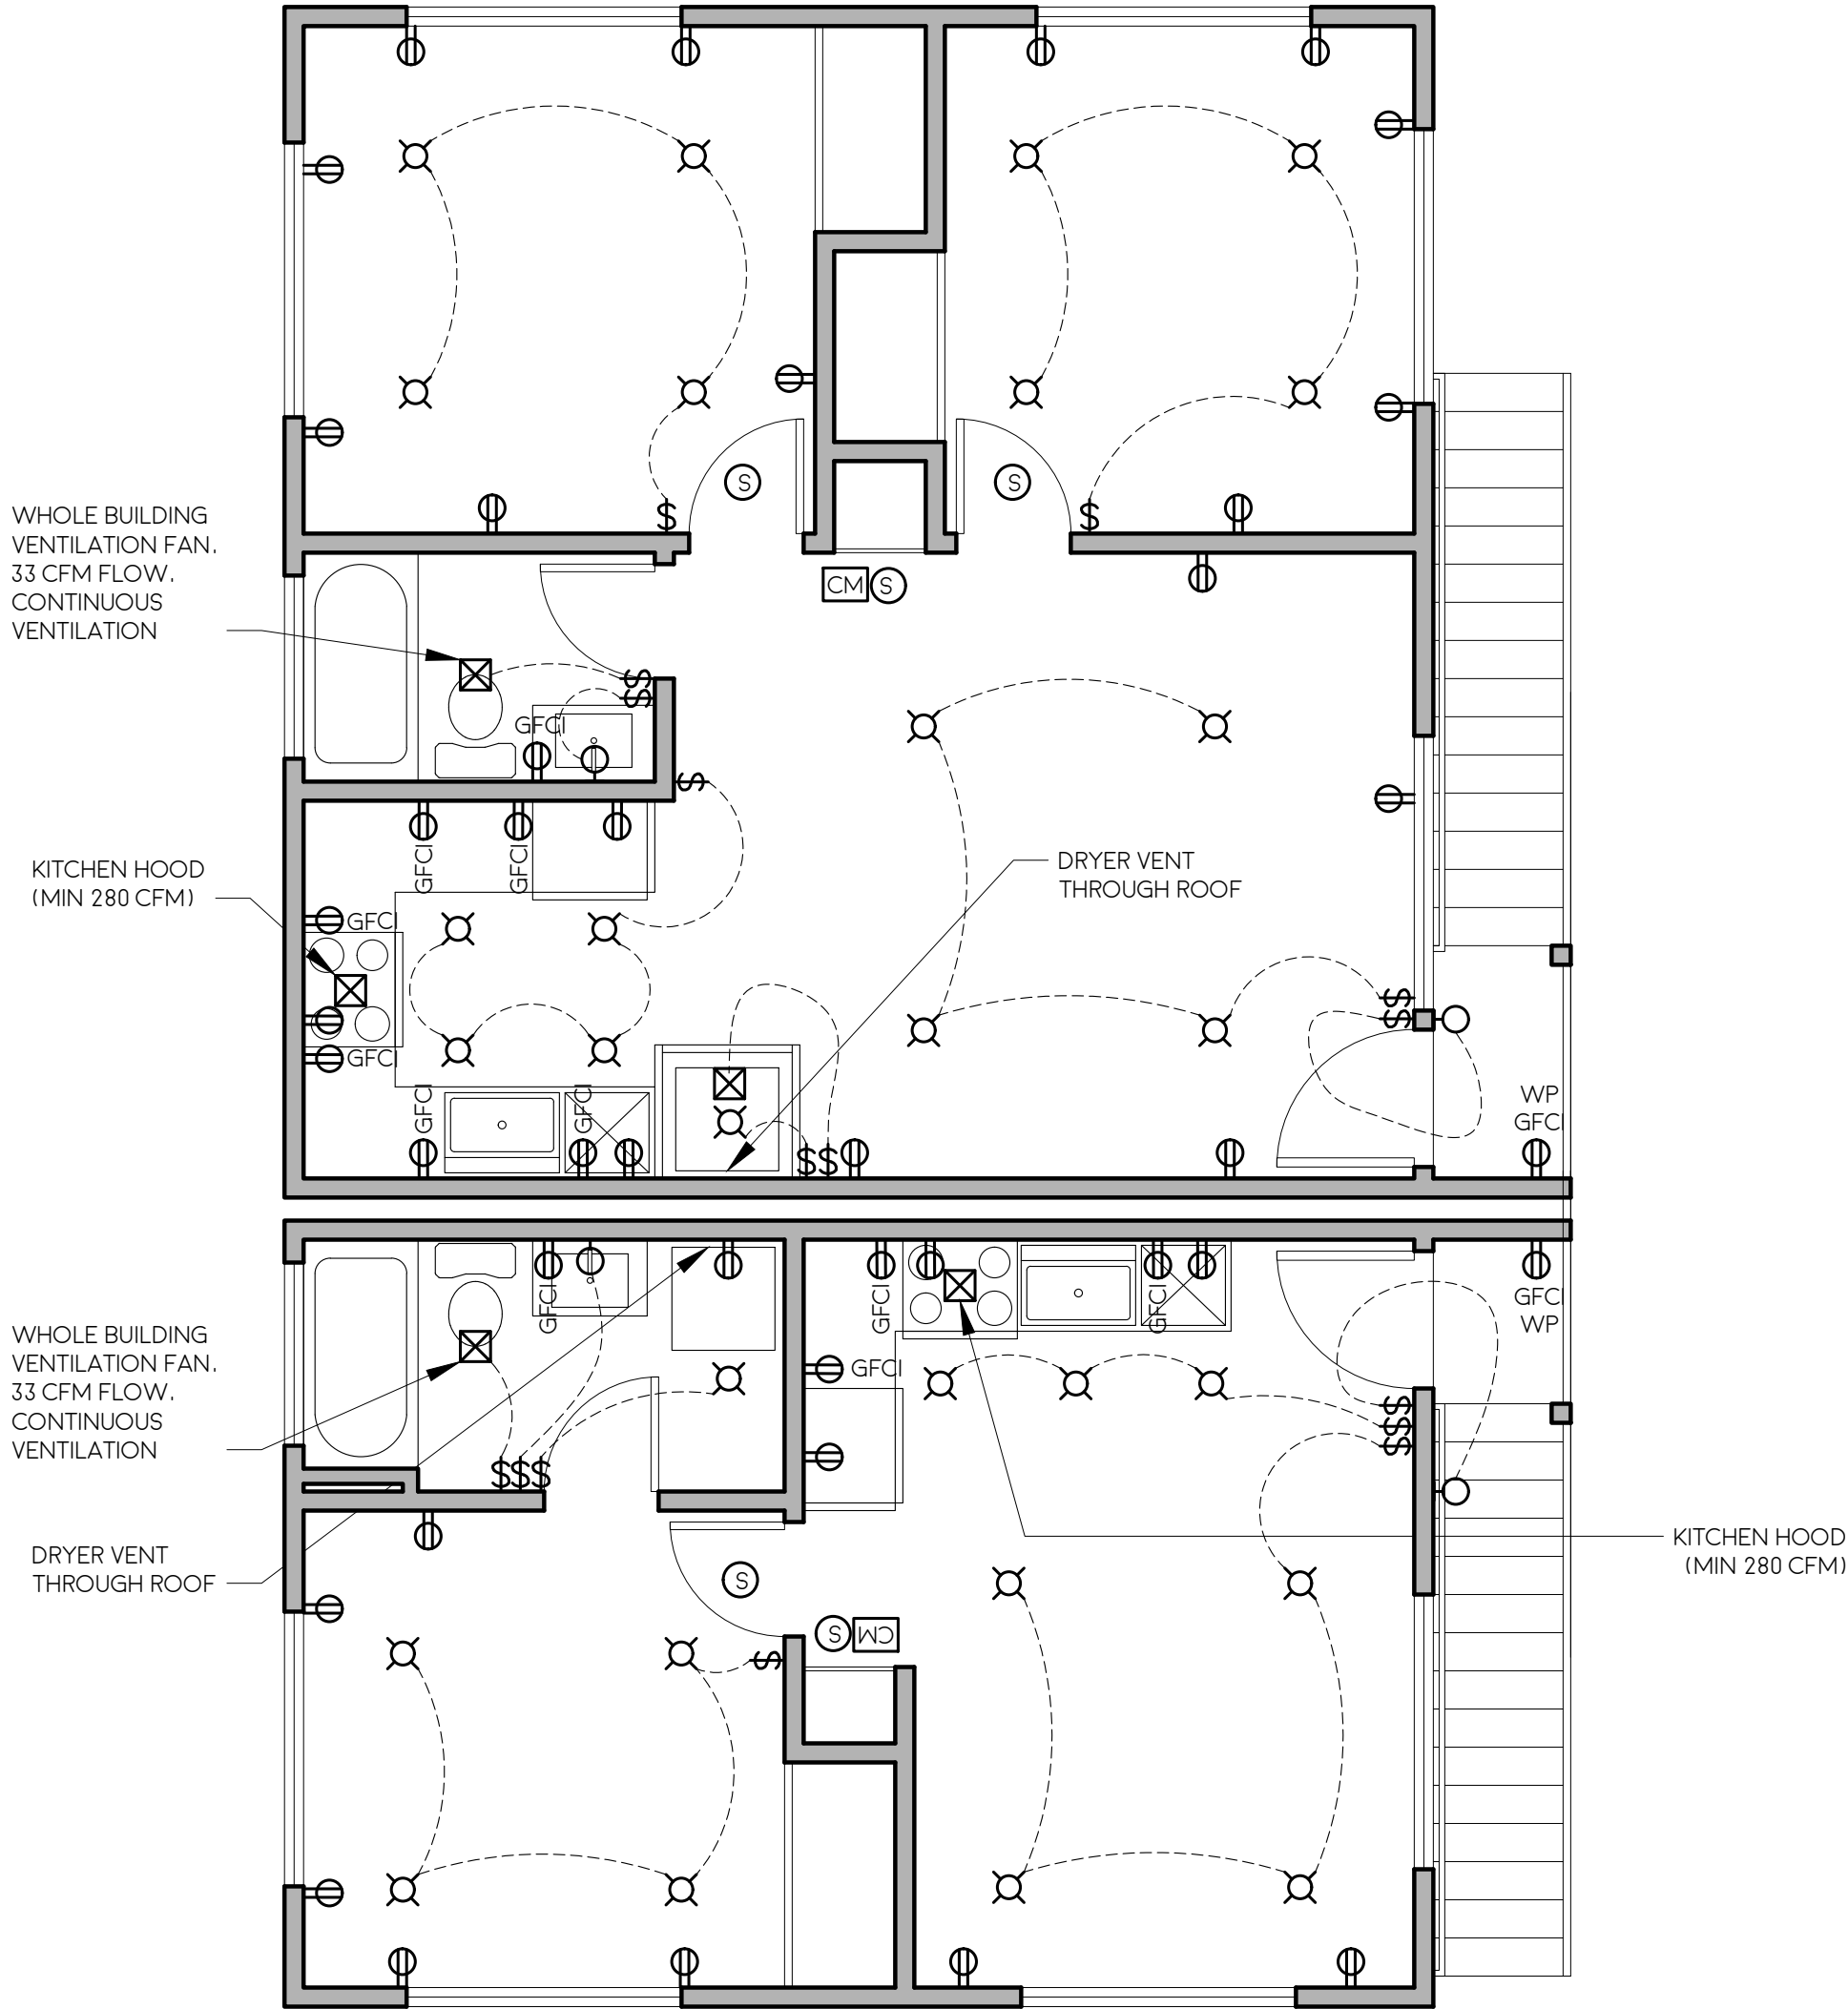

LEVEL 2 ELECTRICAL PLAN

1/4"=1'-0"

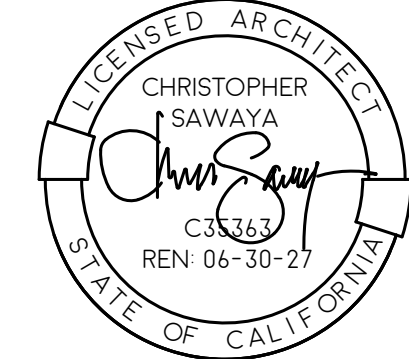

3565 7TH AVENUE
SAN DIEGO, CA 92103
SAWAYAARCHITECTURE.COM
(619) 916 - 8145

IDLEWILD ADUS

3153 IDLEWILD WAY

3153 IDLEWILD WY UNIT 1
3153 IDLEWILD WY UNIT 2
3153 IDLEWILD WY UNIT 3
3153 IDLEWILD WY UNIT 4

SAN DIEGO, CA 92117



DATE	BY	ISSUE/DESCRIPTION
03-10-26	CC	SUBMITTAL

SAWAYA ARCHITECTURE










A5.1

LEVEL 2
ELECTRICAL PLAN

2603
PRINT TO SCALE - 24" X 36"

 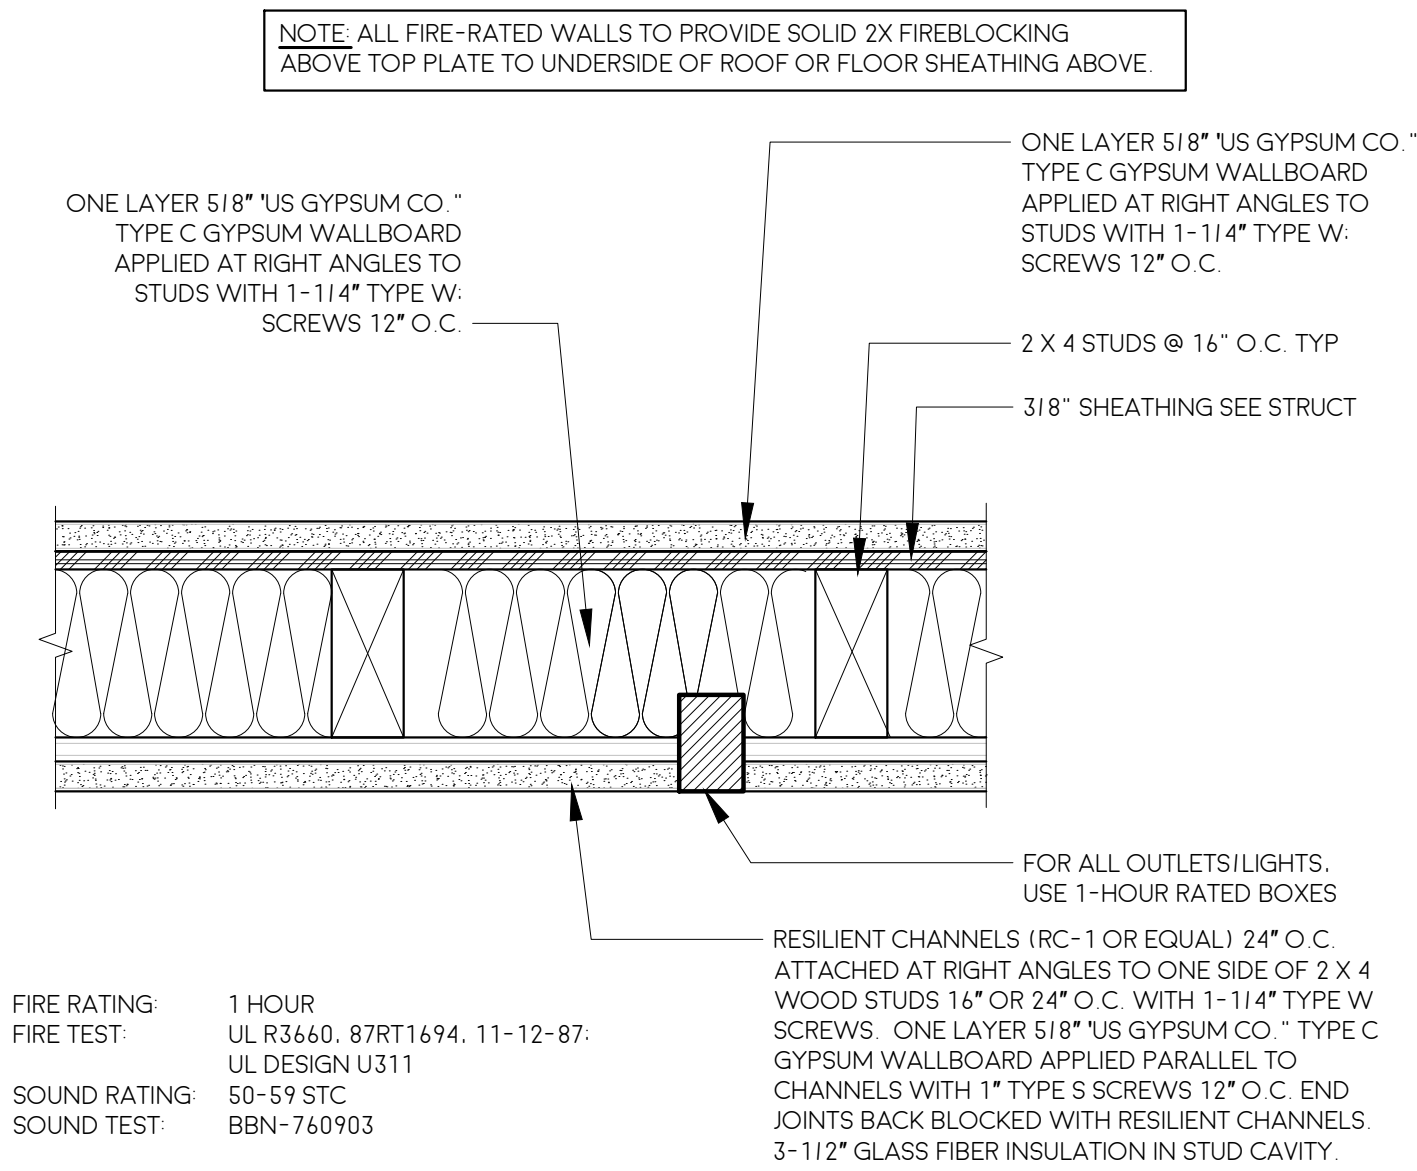
$$3'' = 1' - 0''$$


3"=1'-0"

         

$$3'' = 1' - 0''$$


SAN DIEGO, CA 92117

[illegible]

A7.0

DETAILS

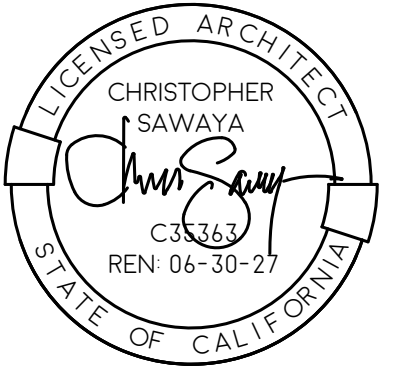

3565 7TH AVENUE
SAN DIEGO, CA 92103
SAWAYAARCHITECTURE.COM
(619) 916 - 8145

IDLEWILD ADUS

3153 IDLEWILD WAY

3153 IDLEWILD WY UNIT 1
3153 IDLEWILD WY UNIT 2
3153 IDLEWILD WY UNIT 3
3153 IDLEWILD WY UNIT 4

SAN DIEGO, CA 92117


DATE	BY	ISSUE DESCRIPTION
03-10-26	CC	SUBMITTAL

SAWAYA ARCHITECTURE

A7.1


DETAILS

2603
PRINT TO SCALE: 24" X 36"

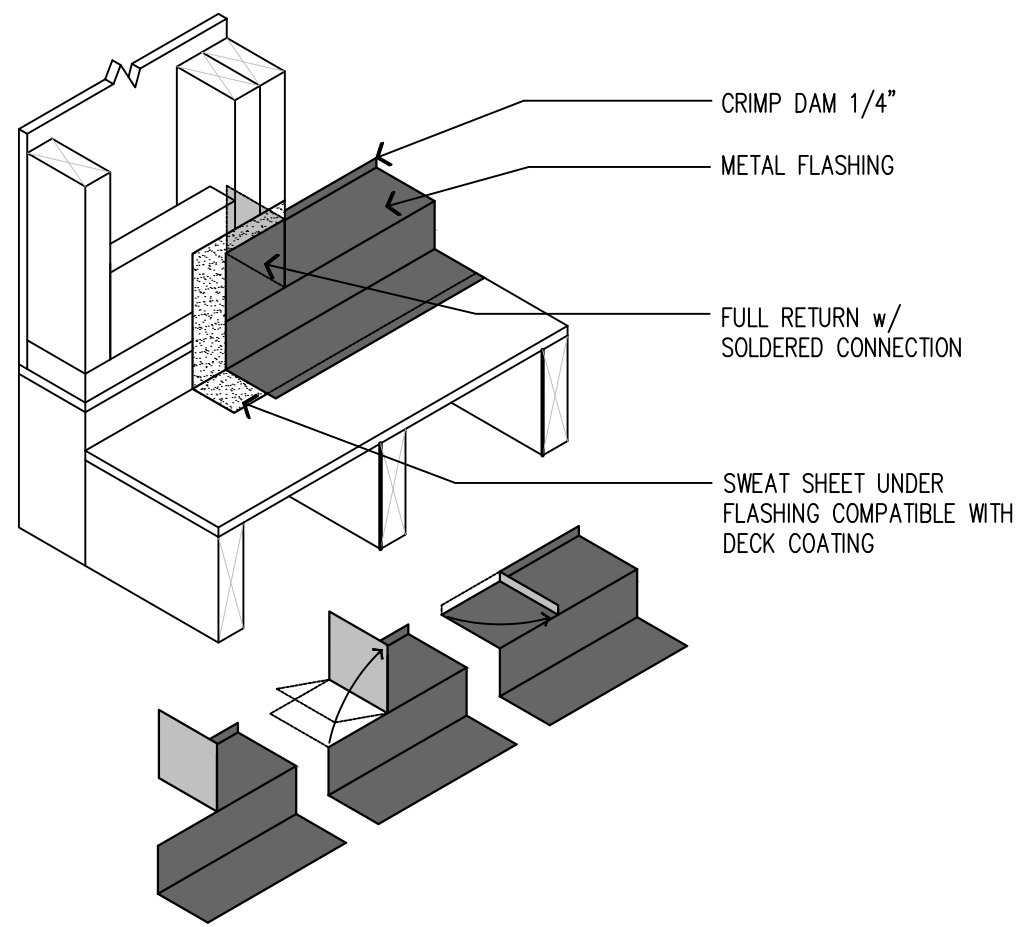


ONE PIECE DOOR PAN FLASHING

1-1/2"=1'-0"

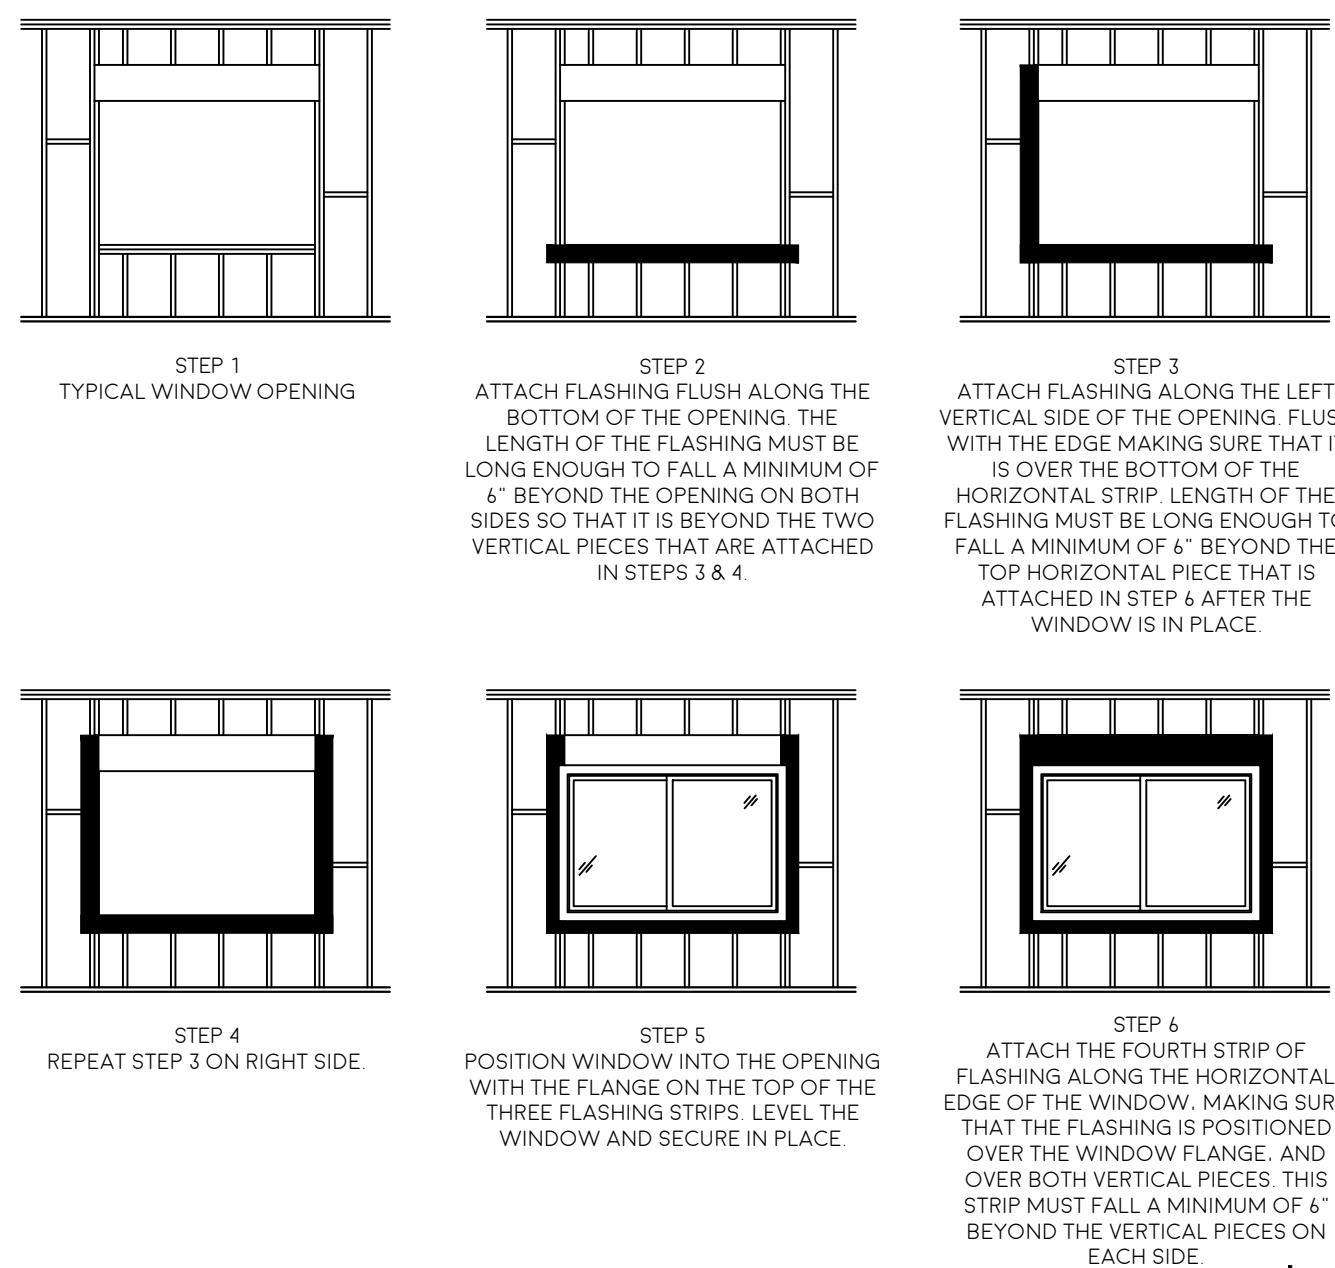


TYPICAL WINDOW FLASHING

NTS

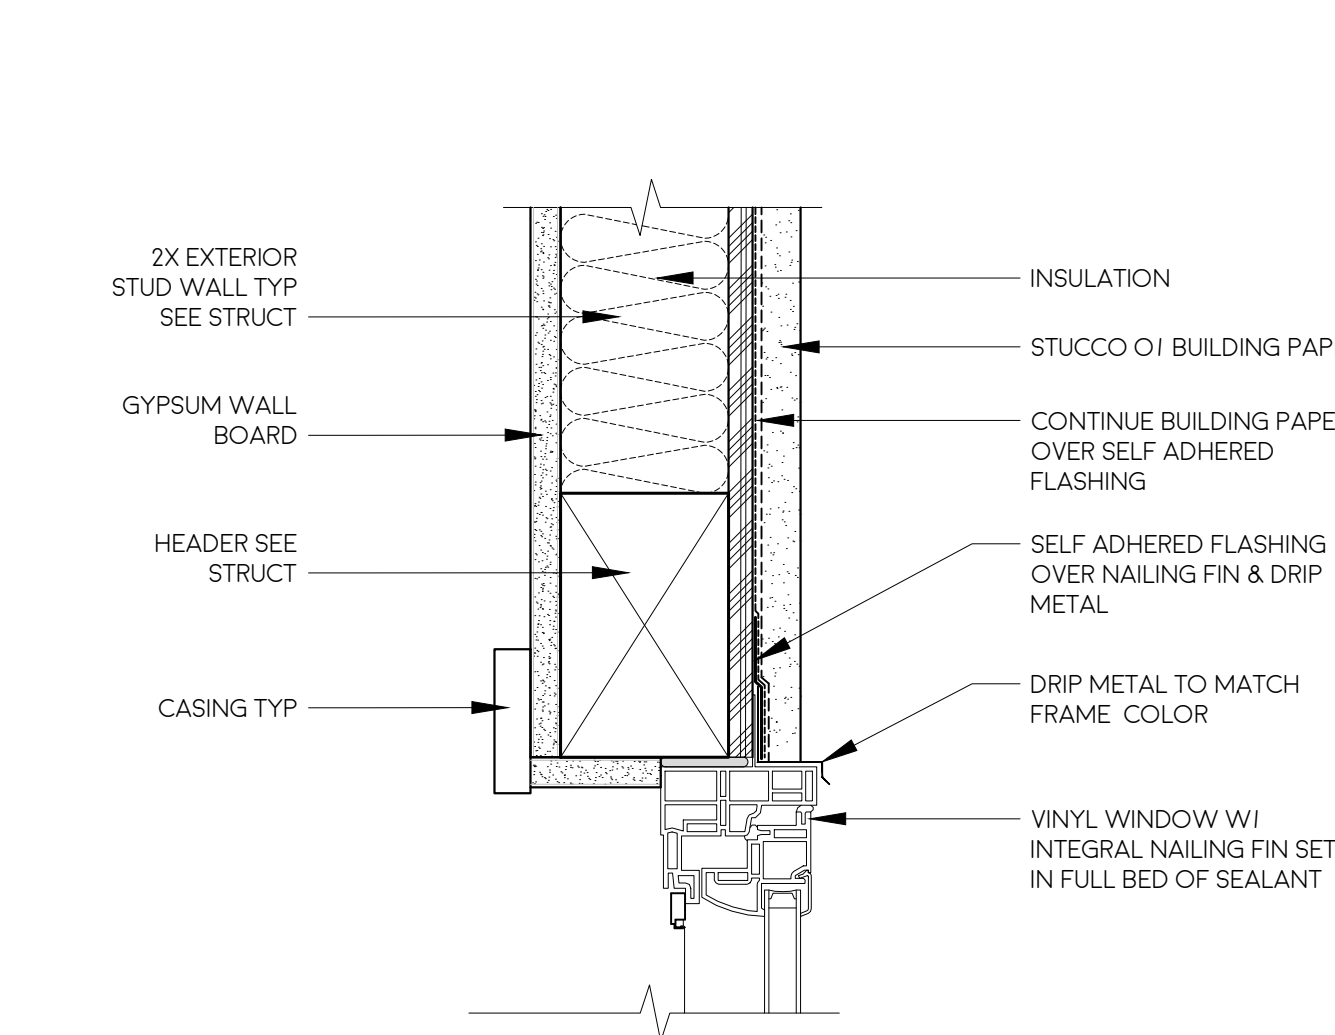


TYPICAL WINDOW HEAD

3"=1'-0"

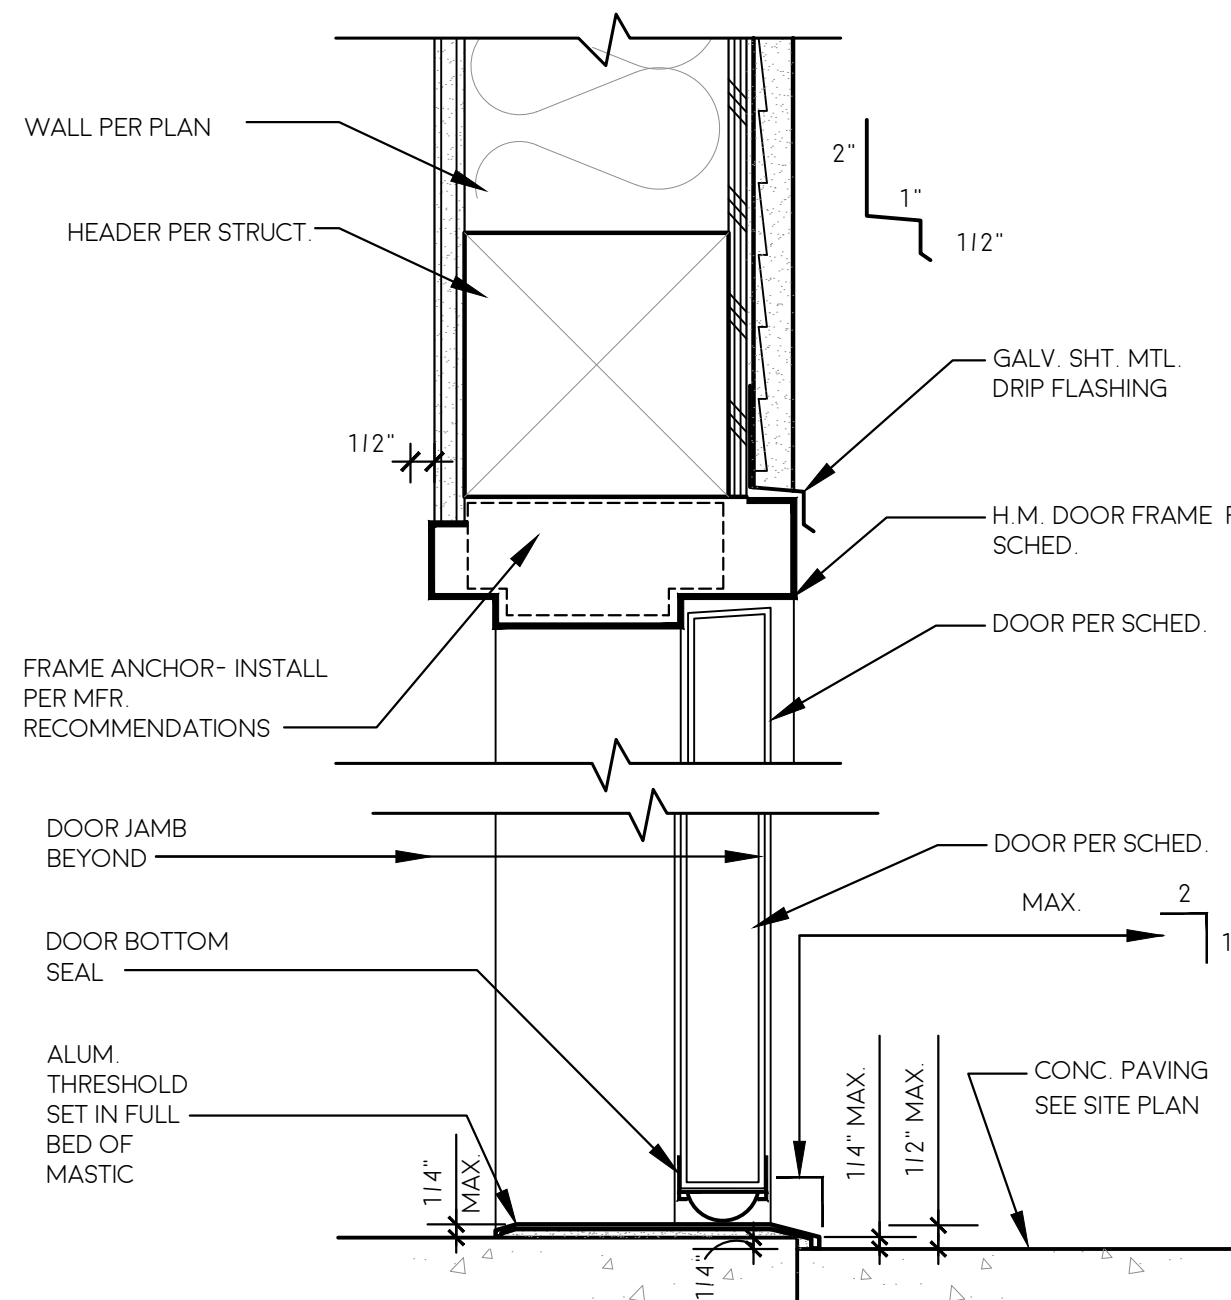


EXTERIOR DOOR

3"=1'-0"

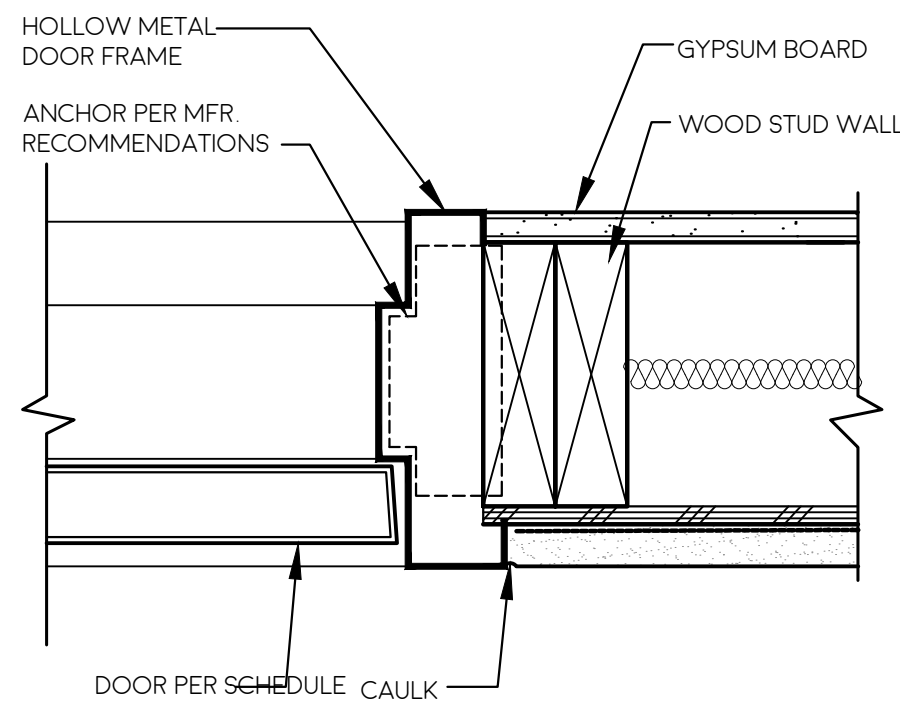


TYPICAL EXTERIOR DOOR JAMB

3"=1'-0"

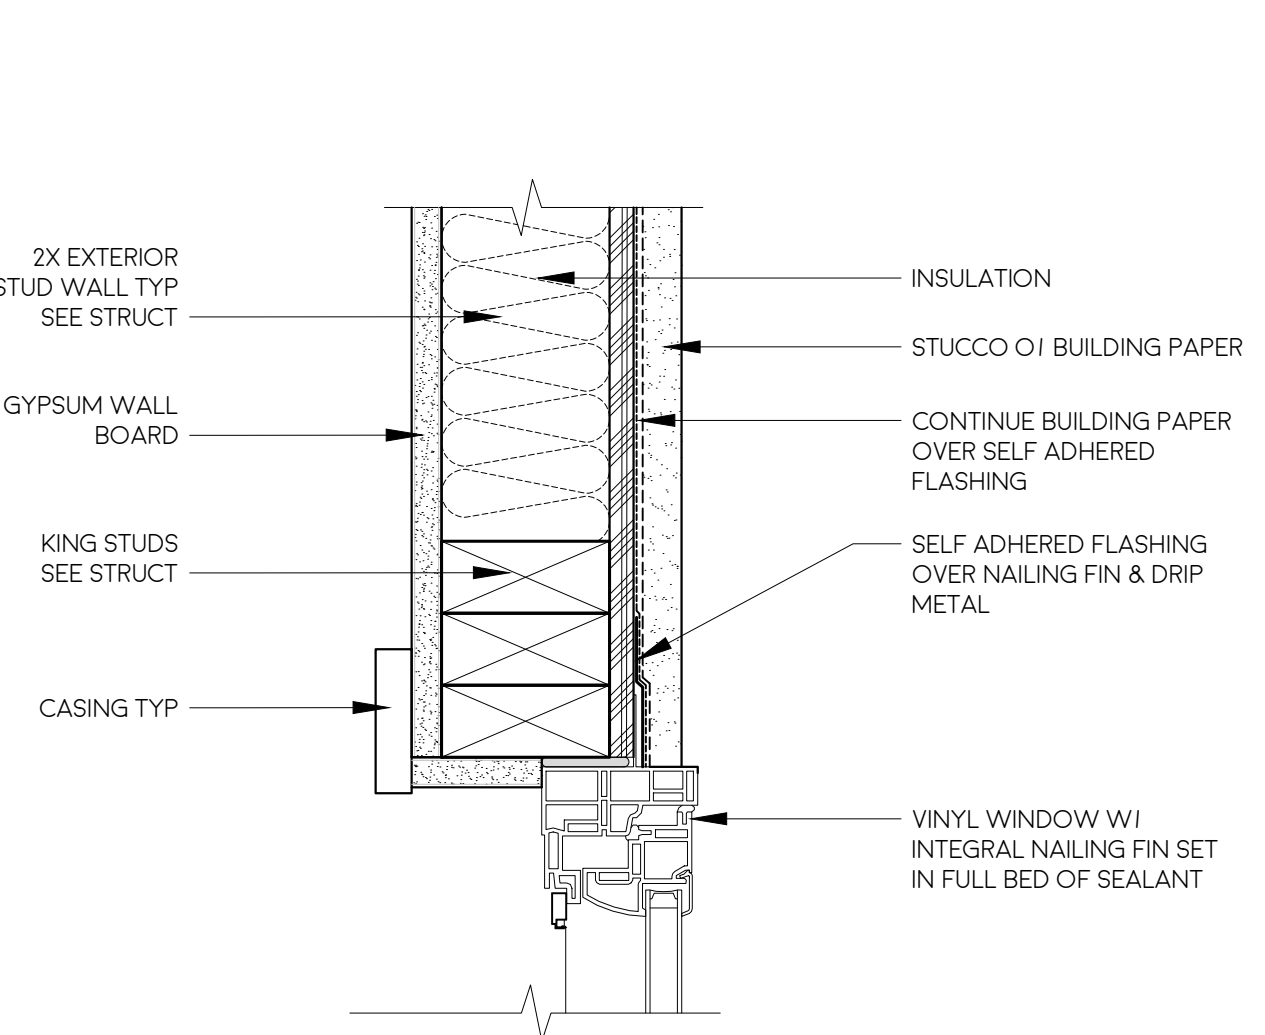


TYPICAL WINDOW JAMB

3"=1'-0"

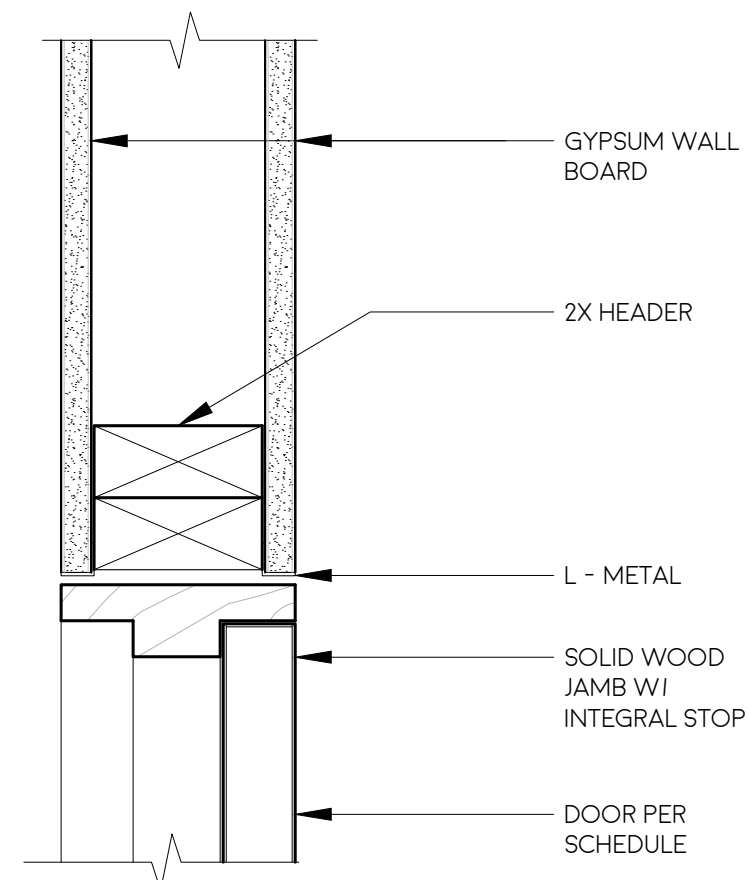


INTERIOR DOOR HEAD

3"=1'-0"

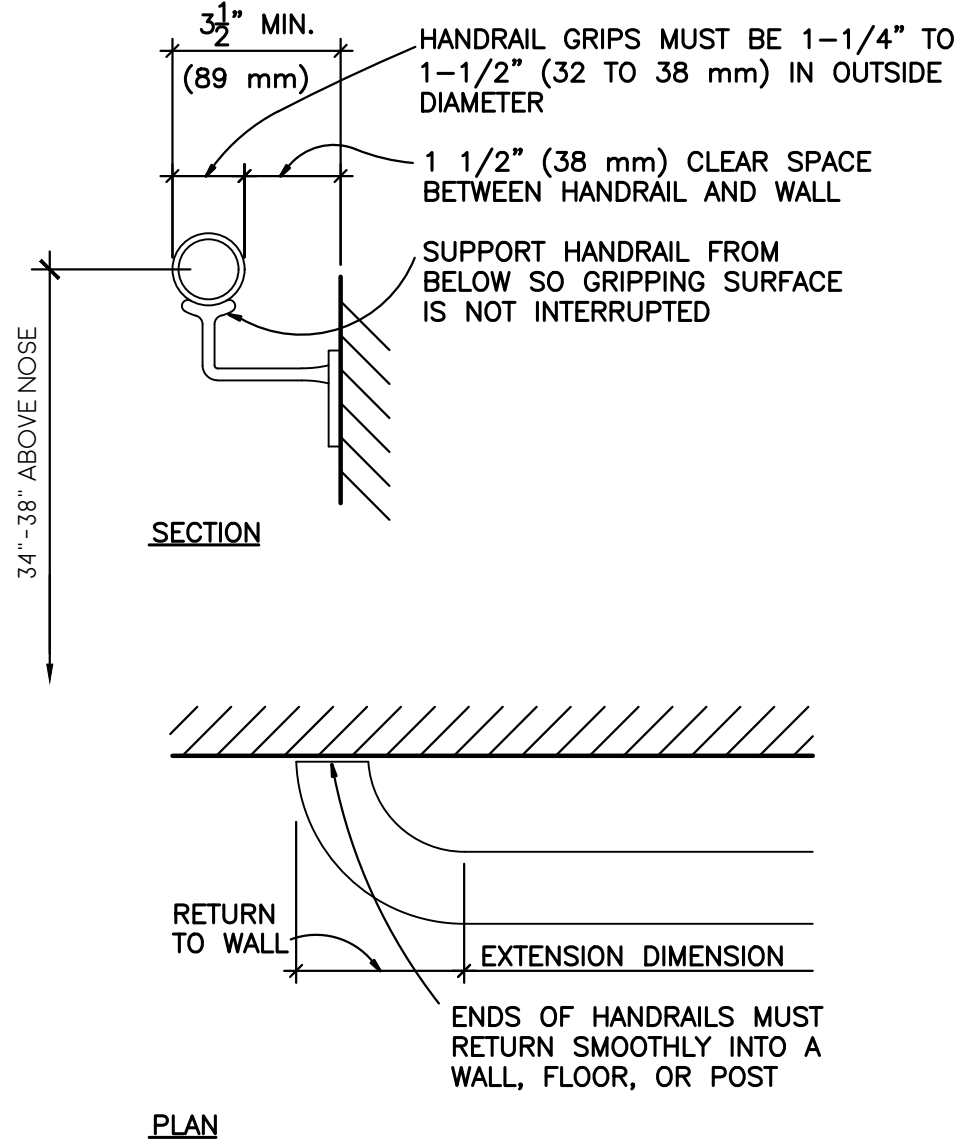

WALL MOUNTED HANDRAIL

3"=1'-0"

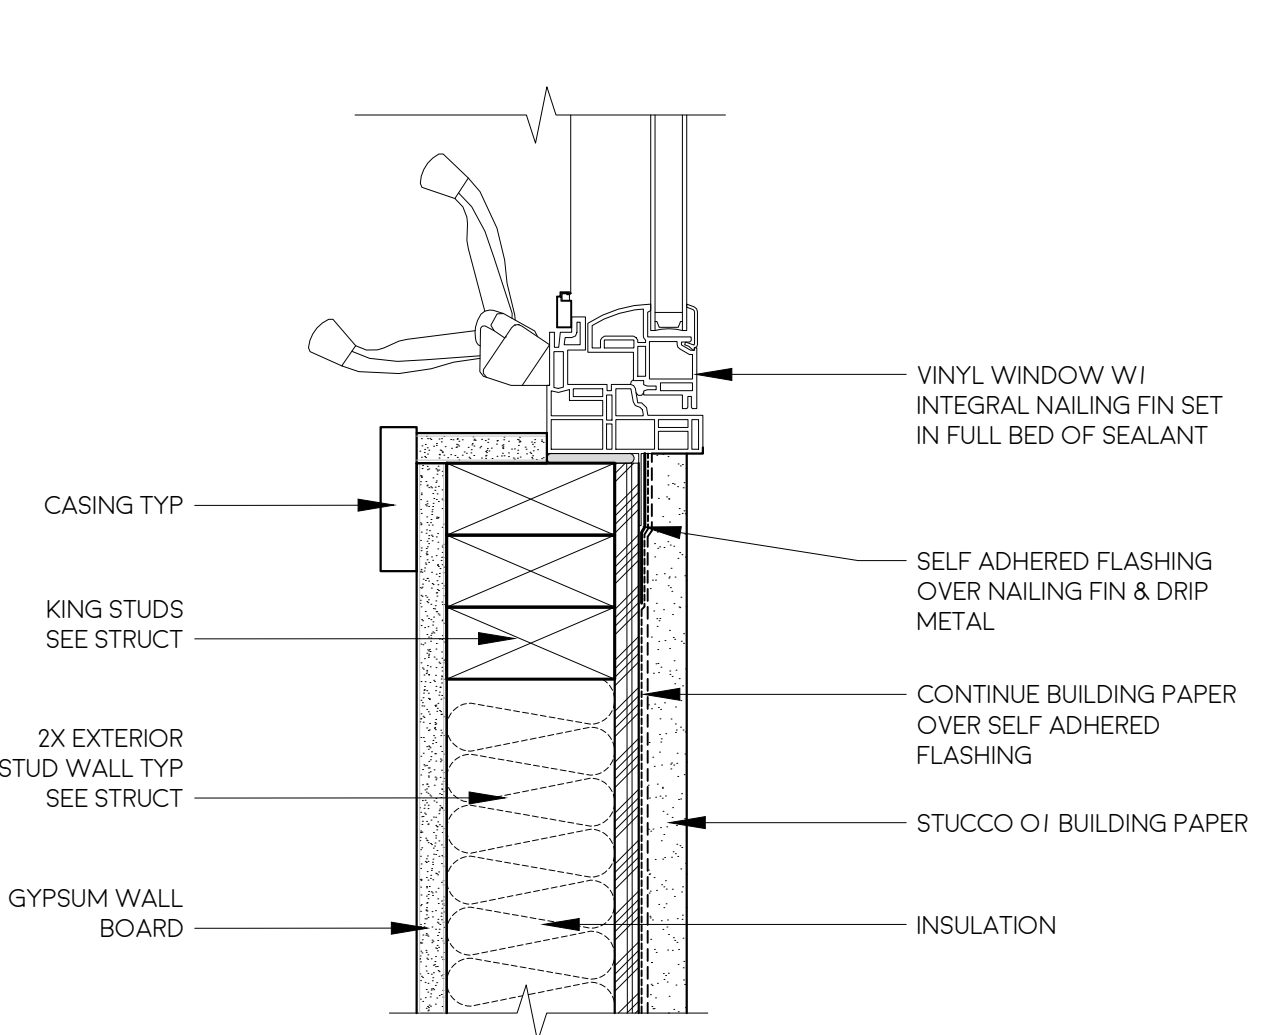


TYPICAL WINDOW SILL

3"=1'-0"


TYPICAL INTERIOR WALL BASE - WOOD

3"=1'-0"

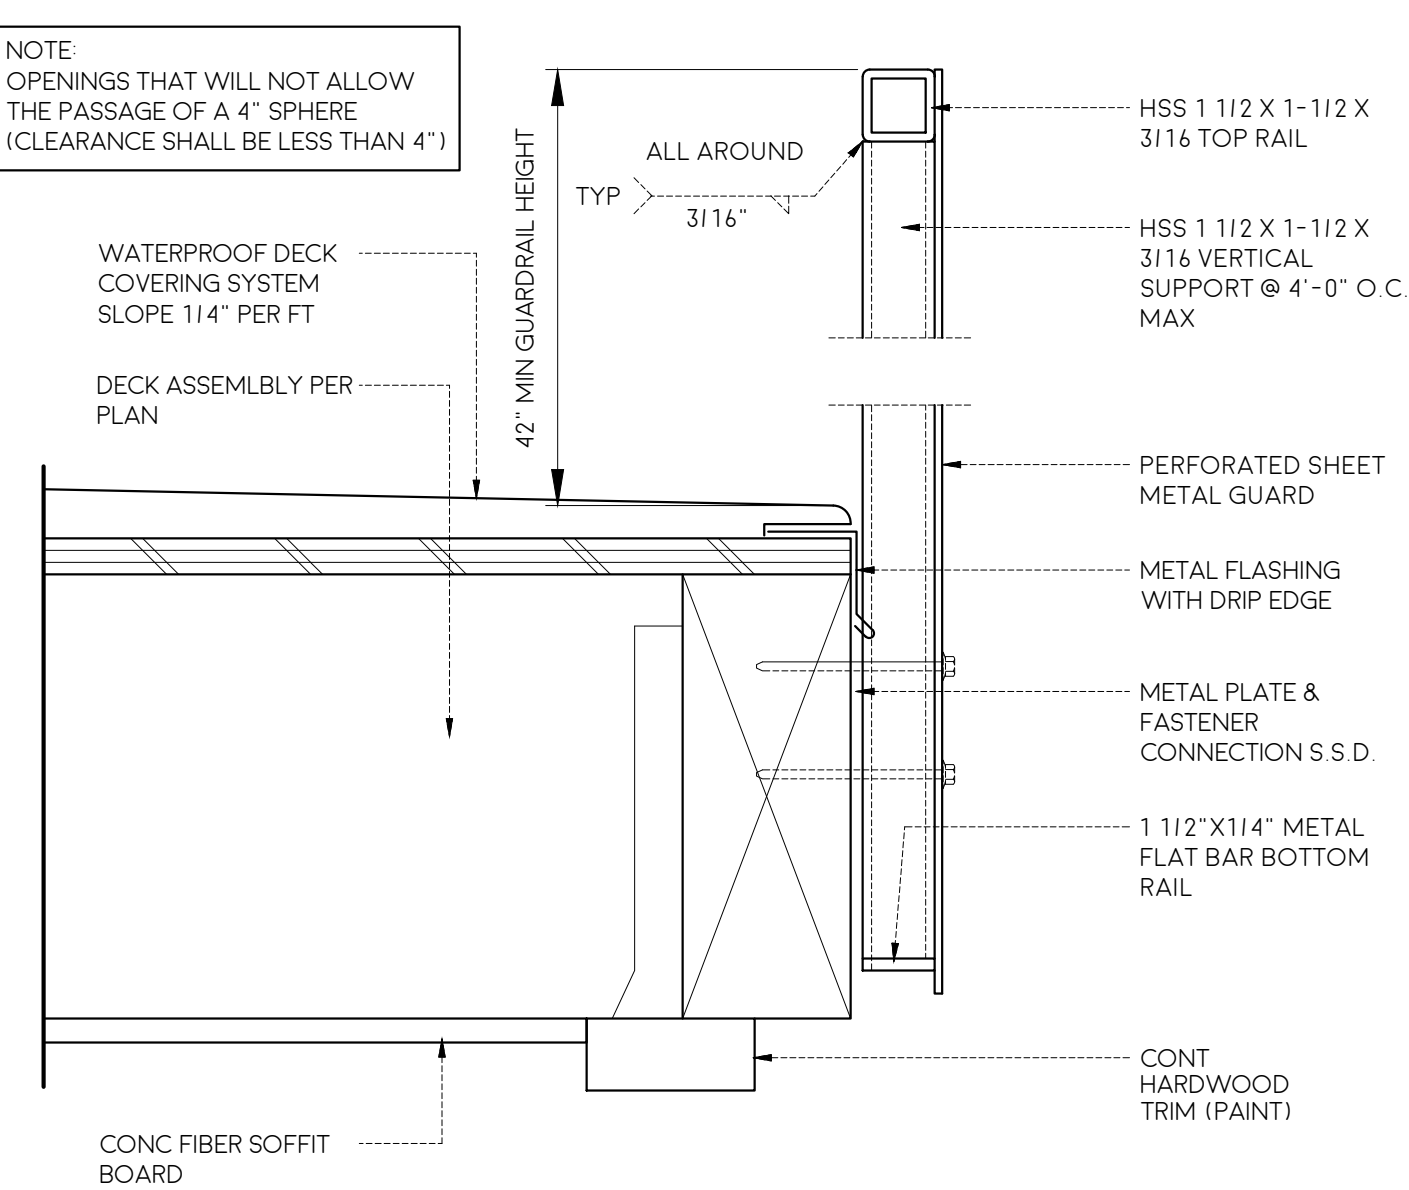


GUARDRAIL

3"=1'-0"

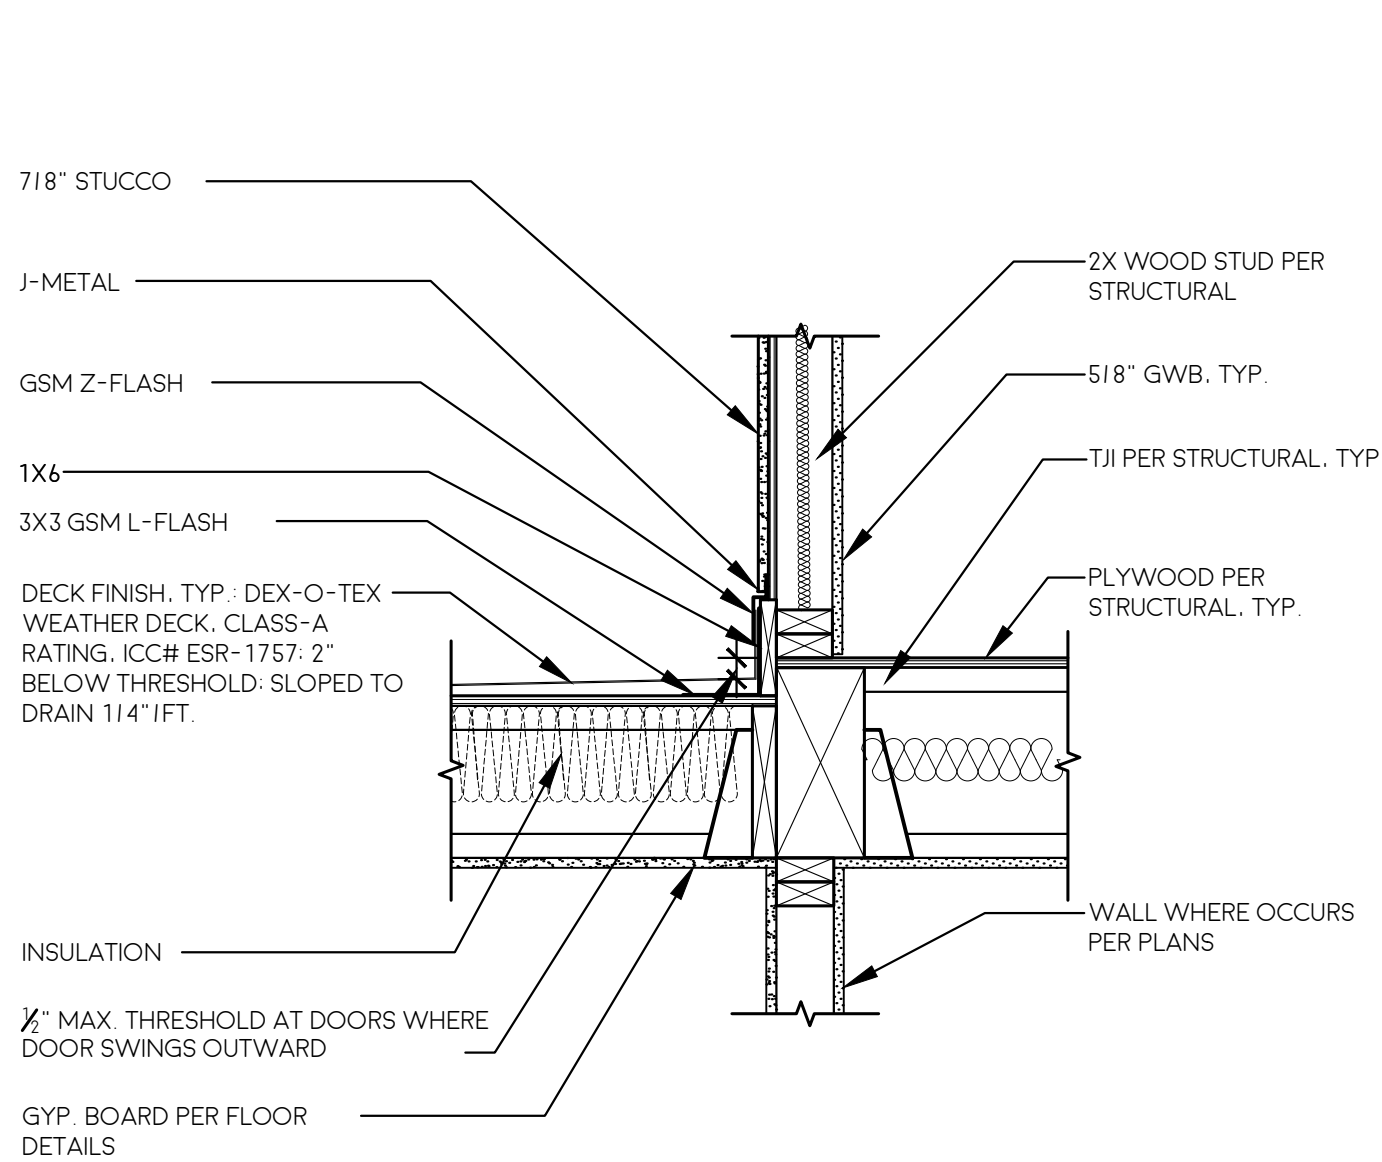


DECK AT EXTERIOR WALL


1-1/2"=1'-0"

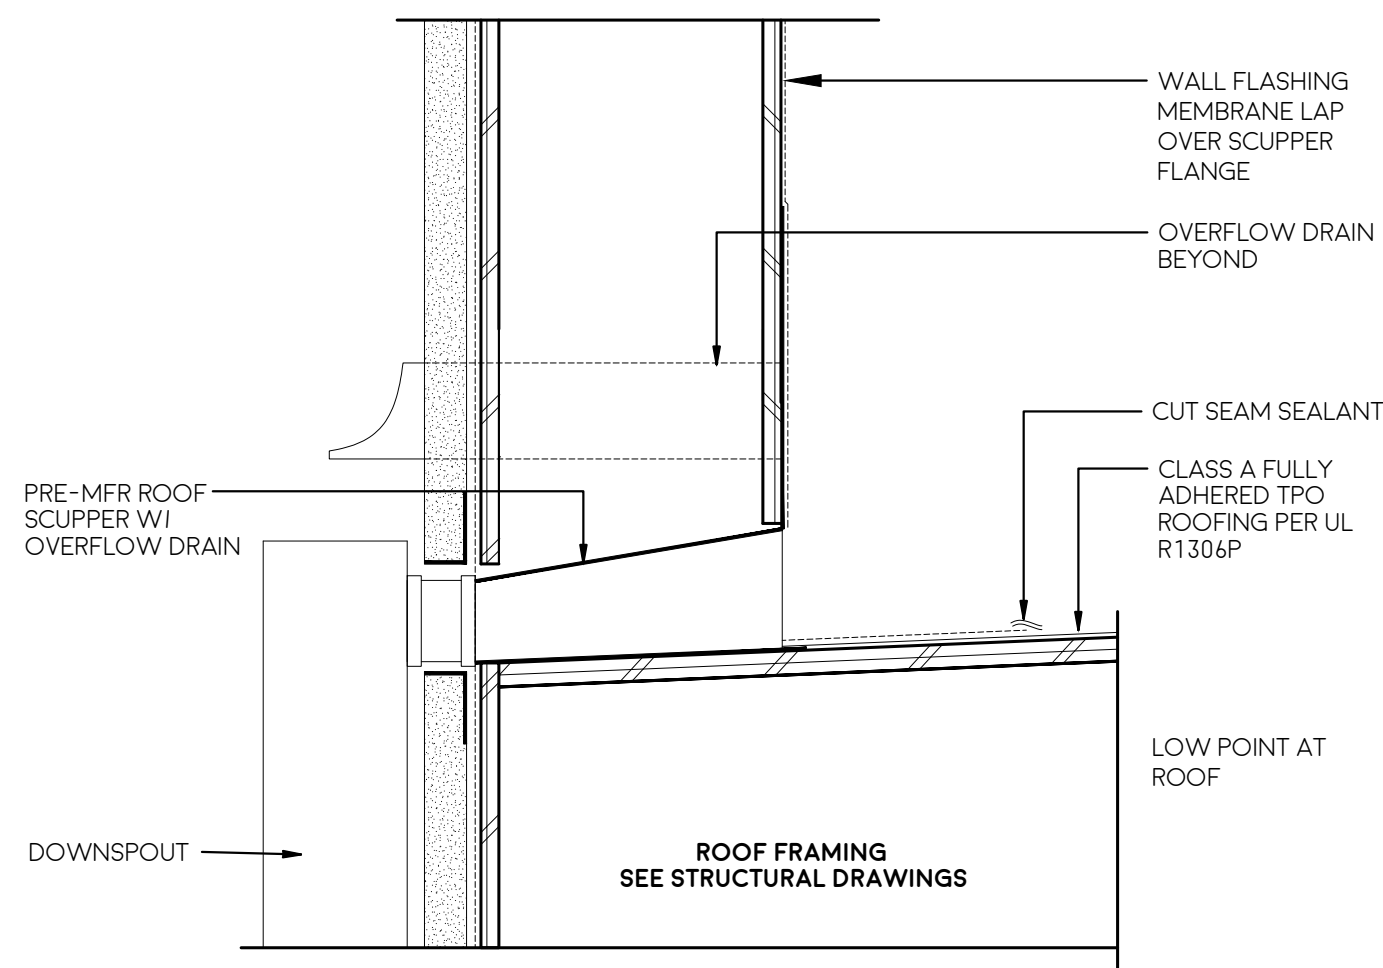


ROOF SCUPPER & OVERFLOW DRAIN 1
3"=1'-0"

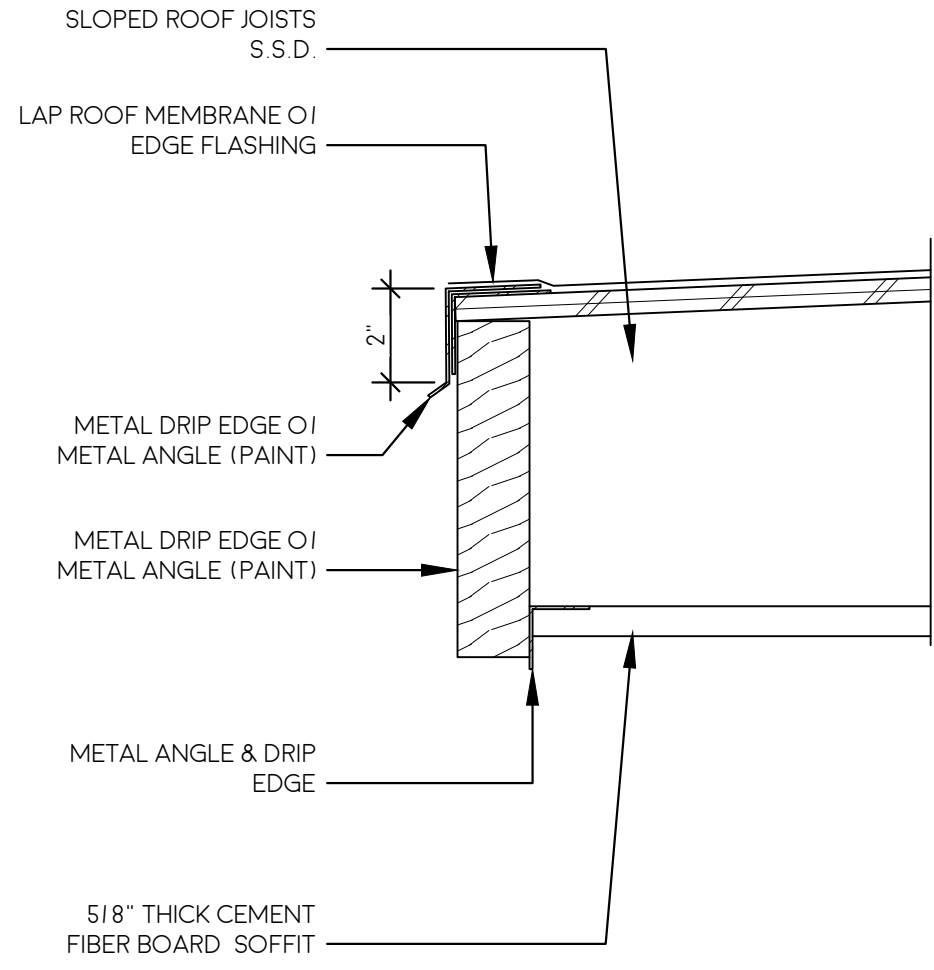


ROOF EDGE FASCIA 2
3"=1'-0"

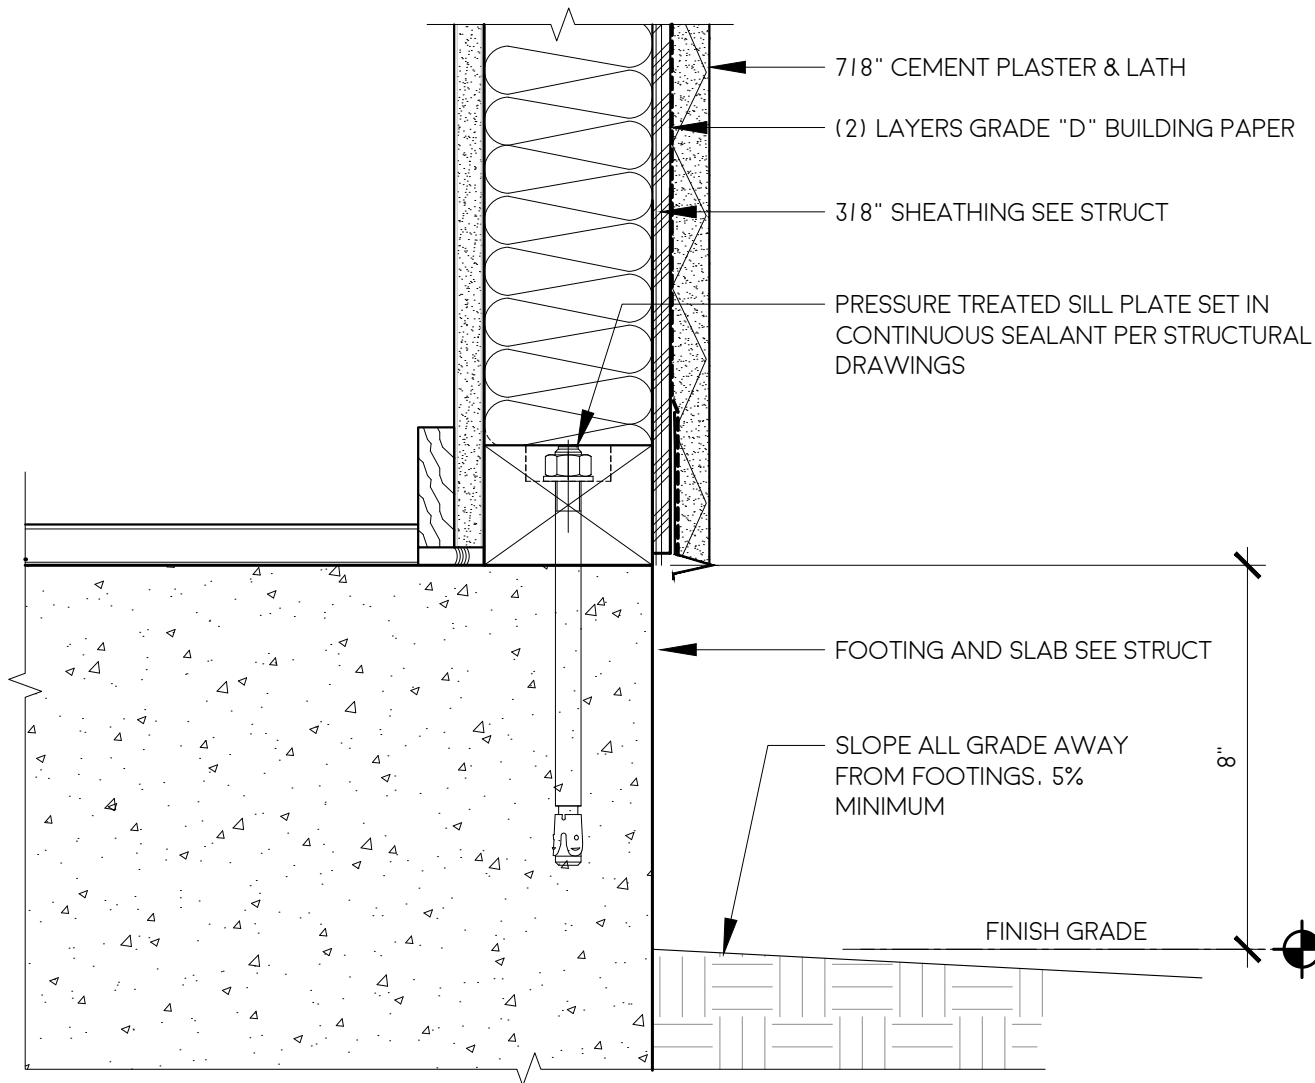


TYPICAL LEVEL 1 WALL BASE 9
3"=1'-0"

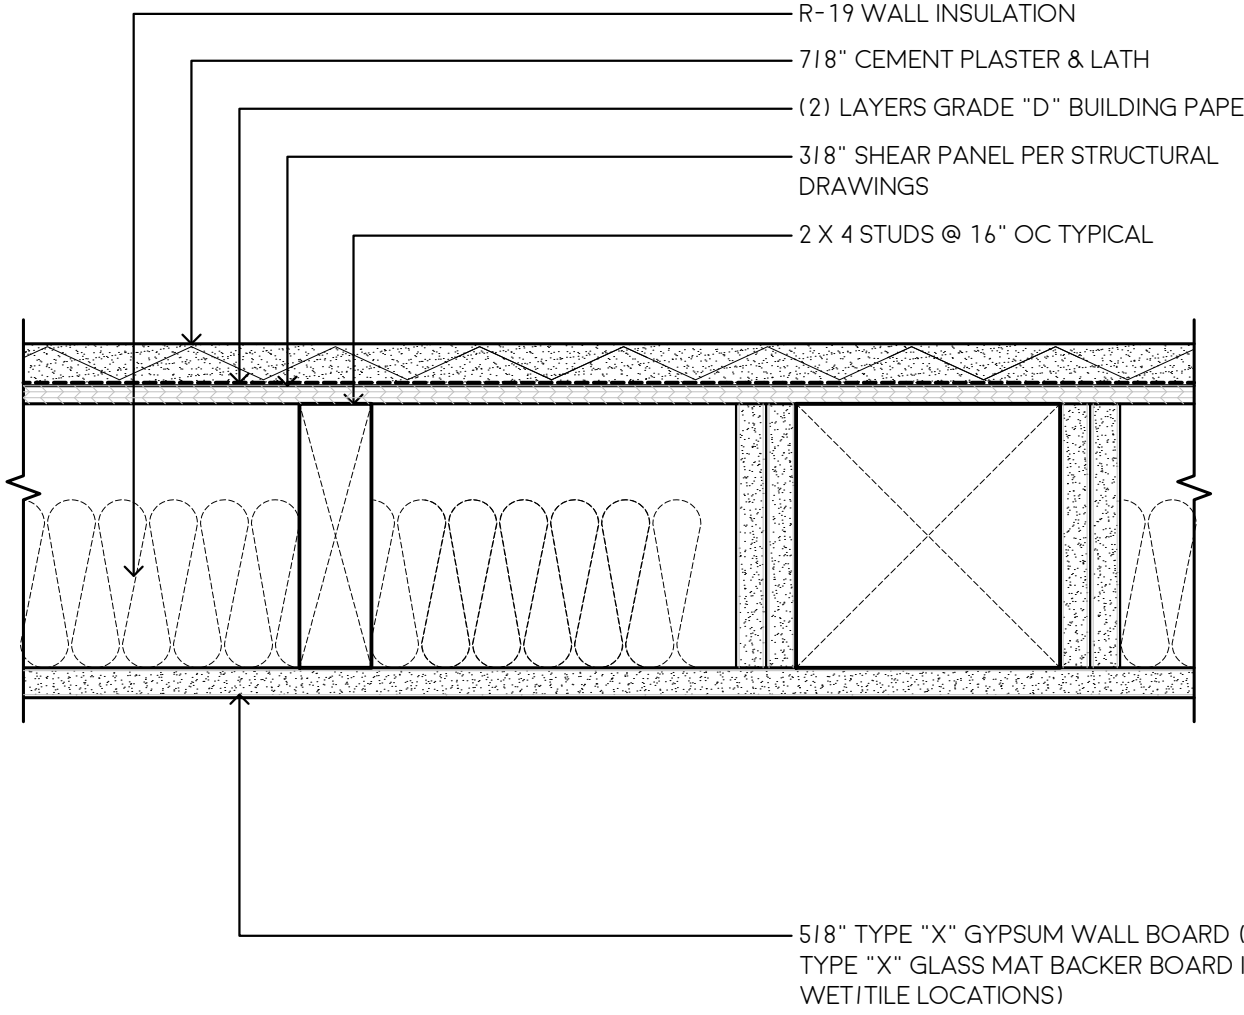


1-HOUR RATED COLUMN IN EXT. WALL - WOOD 10
3"=1'-0"

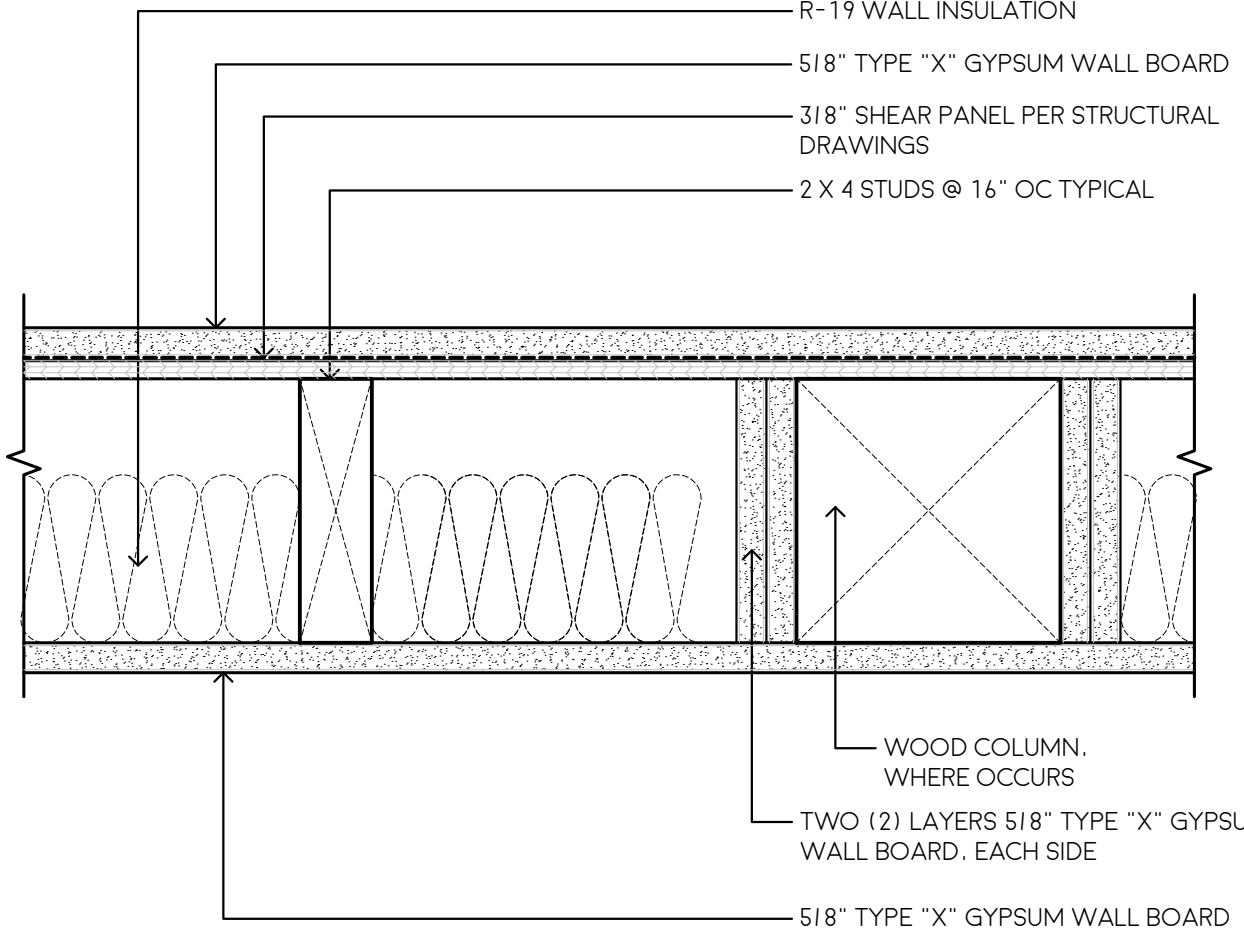

1-HOUR RATED COLUMN IN INT. WALL - WOOD 11
3"=1'-0"

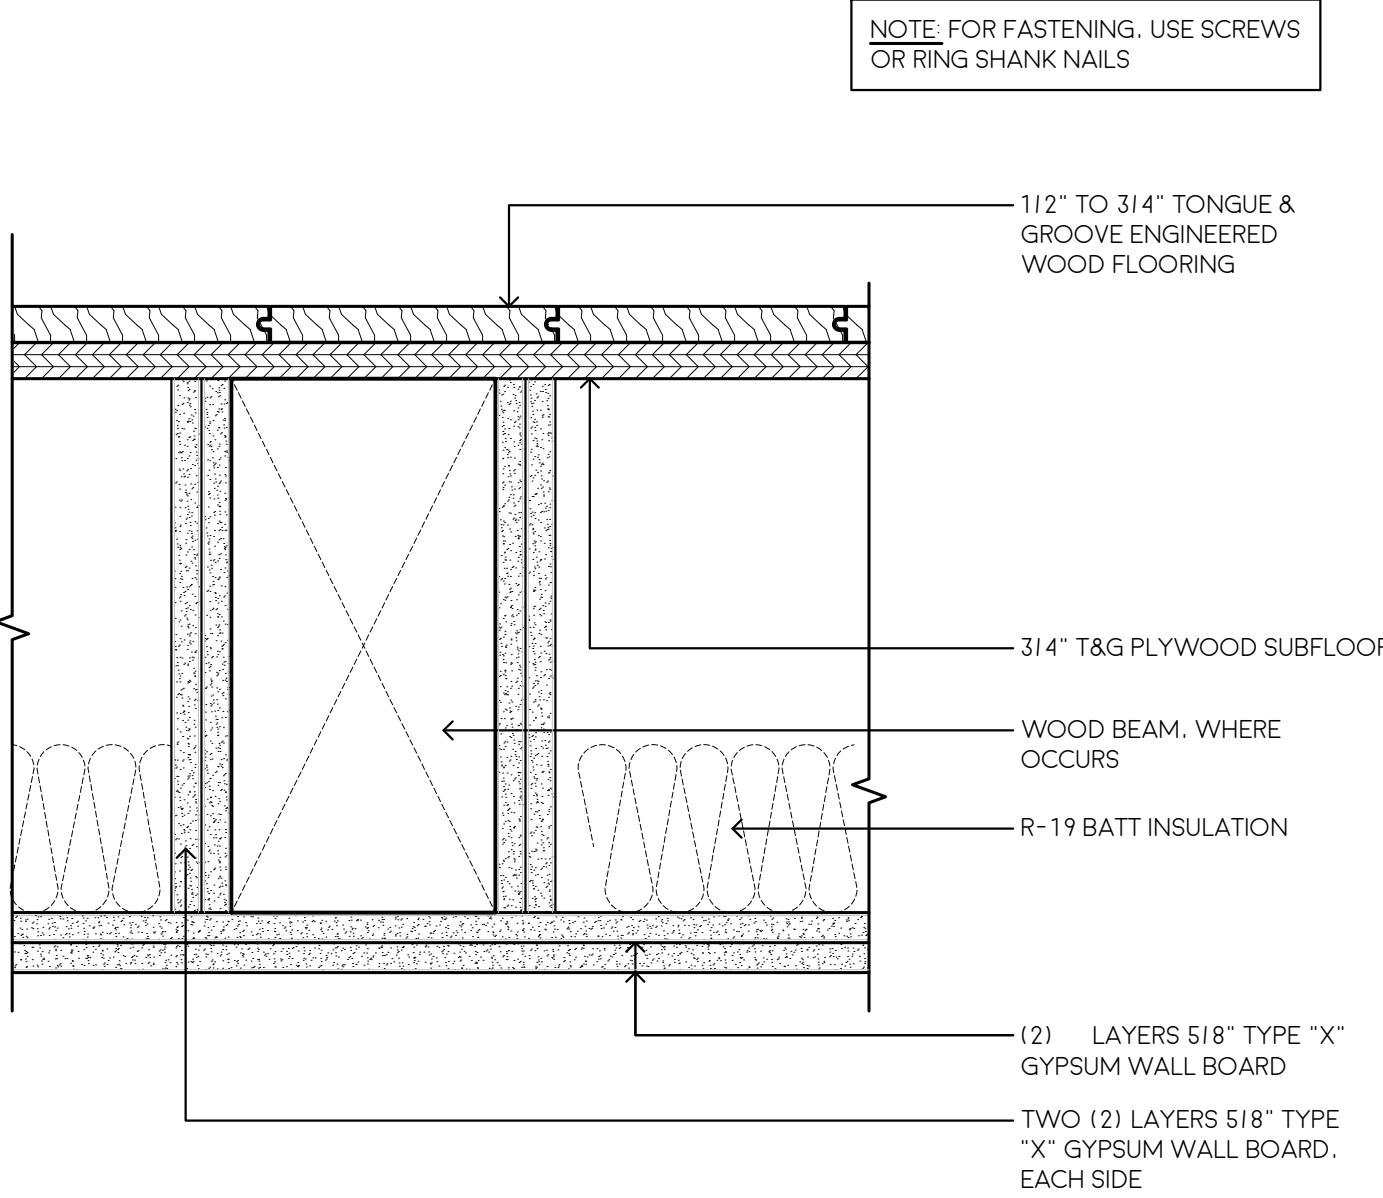

1-HOUR RATED BEAM IN FLOOR - WOOD 12
3"=1'-0"

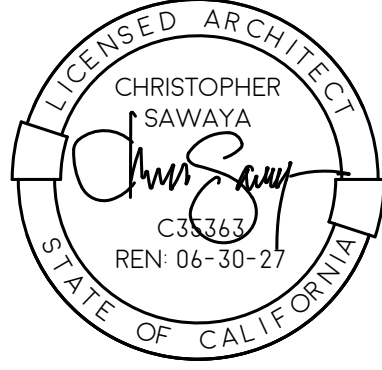

3565 7TH AVENUE
SAN DIEGO, CA 92103
SAWAYAARCHITECTURE.COM
(619) 916 - 8145

IDLEWILD ADUS

3153 IDLEWILD WAY

3153 IDLEWILD WY UNIT 1
3153 IDLEWILD WY UNIT 2
3153 IDLEWILD WY UNIT 3
3153 IDLEWILD WY UNIT 4

SAN DIEGO, CA 92117

DATE	BY	ISSUE/DESCRIPTION
03-10-26	CC	SUBMITTAL

SAWAYA ARCHITECTURE

A7.2
DETAILS

2603
PRINT TO SCALE - 24" X 36"

FASTENING SCHEDULE (CBC TABLE 2304.10.2)			
NO.	CONNECTION	FASTENING	LOCATION
ROOF			
1.a.	BLOCKING BETWEEN CEILING JOISTS, RAFTERS, OR TRUSSES TO TOP PLATE OR OTHER FRAMING BELOW	(3) 8d COMMON	EACH END, TOE NAIL
1.b.	BLOCKING BETWEEN RAFTERS OR TRUSS NOT AT THE WALL TOP PLATE, TO RAFTER OR TRUSS	(2) 8d COMMON (2) 16d COMMON	EACH END, TOE NAIL END NAIL
1.c.	FLAT BLOCKING TO TRUSS AND WEB FILLER	16d @ 6"o.c.	FACE NAIL
2	CEILING JOISTS TO TOP PLATE	(3) 8d COMMON	EACH JOIST, TOE NAIL
3	CEILING JOISTS NOT ATTACHED TO PARALLEL RAFTERS, LAPS OVER PARTITIONS (NO THRUST) (SEE SECTION 2308.7.3.1, TABLE 2308.7.3.1)	(3) 16d COMMON	FACE NAIL
4	CEILING JOIST ATTACHED TO PARALLEL RAFTERS (HEEL JOINT) (SEE SECTION 2308.7.3.1, TABLE 2308.7.3.1)	PER TABLE 2308.7.3.1	FACE NAIL
5	COLLAR TIE TO RAFTER	(3) 10d COMMON	FACE NAIL
6	RAFTER OR ROOF TRUSS TO TOP PLATE (SEE SECTION 2308.7.5, TABLE 2308.7.5)	(3) 10d COMMON	(2) TOE NAIL ON ONE SIDE AND (1) TOENAIL ON OPPOSITE SIDE OF RAFTER OR TRUSS
7	ROOF RAFTERS TO RIDGE, VALLEY, OR HIP RAFTERS; OR ROOF RAFTER TO 2x RIDGE BEAM	(2) 16d COMMON (3) 10d COMMON	END NAIL TOE NAIL
WALL			
8	STUD TO STUD (NOT AT SHEAR WALLS)	16d COMMON	24"o.c. FACE NAIL
9	STUD TO STUD AND ABUTTING STUDS AT INTERSECTING WALL CORNERS (AT SHEAR WALLS)	16d COMMON	16"o.c. FACE NAIL
10	BUILT-UP HEADER (2" TO 2" HEADER)	16d COMMON	16"o.c. EACH EDGE, FACE NAIL
11	CONTINUOUS HEADER TO STUD	(4) 8d COMMON	TOE NAIL
12	TOP PLATE TO TOP PLATE	16d COMMON	@ 16"o.c. FACE NAIL
13	TOP PLATE TO TOP PLATE, AT END JOINTS	(8) 16d COMMON	FACE NAIL ON EACH SIDE OF END JOINT (MINIMUM 24" LAP SPLICE LENTH EACH SIDE OF END JOINT)
14	BOTTOM PLATE TO JOIST, RIM JOIST, BAND JOIST, OR BLOCKING (NOT AT SHEAR WALLS)	16d COMMON	16"o.c. FACE NAIL
15	BOTTOM PLATE TO JOIST, RIM JOIST, BAND JOIST, OR BLOCKING AT SHEAR WALL PANELS	(2) 16d COMMON	16"o.c. FACE NAIL
16	STUD TO TOP OR BOTTOM PLATE	(4) 8d COMMON (2) 16d COMMON	TOE NAIL END NAIL
17	TOP PLATES, LAPS AT CORNERS AND INTERSECTIONS	(2) 16d COMMON	FACE NAIL
18	1" BRACE TO EACH STUD AND PLATE	(2) 8d COMMON	FACE NAIL
19	1" x 6" SHEATHING TO EACH BEARING	(2) 8d COMMON	FACE NAIL
20	1" x 8" AND WIDER SHEATHING TO EACH BEARING	(3) 8d COMMON	FACE NAIL
FLOOR			
21	JOIST TO SILL, TOP PLATE, OR GIRDER	(3) 8d COMMON	TOE NAIL
22	RIM JOIST, BAND JOIST, OR BLOCKING TO TOP PLATE, SILL, OR OTHER FRAMING BELOW	8d COMMON	6"o.c., TOE NAIL
23	1" x 6" SUBFLOOR OR LESS TO EACH JOIST	(2) 8d COMMON	FACE NAIL
24	2" SUBFLOOR TO JOIST OR GIRDER	(2) 16d COMMON	BLIND AND FACE NAIL
25	2" PLANKS (PLANK AND BEAM - FLOOR AND ROOF)	(2) 16d COMMON	EACH BEARING, FACE NAIL
26	BUILT-UP GIRDERS AND BEAMS, 2" LUMBER LAYERS	20d COMMON AND (2) 20d COMMON	32"o.c., FACE NAIL T&B, STAGGERED, OPP SIDES ENDS AND AT EACH SPLICE, FACE NAIL
27	LEDGER STRIP SUPPORTING JOISTS OR RAFTERS	(3) 16d COMMON	EACH JOIST OR RAFTER, FACE NAIL
28	JOIST TO BAND JOIST OR RIM JOIST	(3) 16d COMMON	END NAIL
29	BRIDGING OR BLOCKING TO JOIST, RAFTER, OR TRUSS	(2) 8d COMMON	EACH END, TOE NAIL
NOTES:			
1.	THE NUMBER AND SIZE OF FASTENERS SHOWN ABOVE ARE MINIMUM REQUIREMENTS. IF OTHER NOTES AND/OR DETAILS ON THE DRAWINGS REQUIRE MORE AND/OR LARGER FASTENERS, THE OTHER NOTES AND/OR DETAILS SHALL GOVERN.		
2.	WHEN POSSIBLE, NAILS DRIVEN PERPENDICULAR TO GRAIN SHALL BE USED INSTEAD OF TOENAILS.		
3.	SEE TABLE 2304.10.2 OF THE 2022 CBC FOR ADDITIONAL NOTES, REQUIREMENTS OR OPTIONS.		

STATEMENT OF SPECIAL INSPECTION		
THE FOLLOWING SPECIAL INSPECTIONS ARE REQUIRED TO BE PERFORMED AS SPECIFIED:		
INSPECTION	FREQUENCY	
SOILS		CBC 1705.6
SEE SEPARATE TABLE BELOW		VARIES
CONCRETE		
NOT REQUIRED	VARIES	SEE EXCEPTION
EXCEPTION:		
SPECIAL INSPECTIONS ARE NOT REQUIRED PER CBC 1705.3 FOR:		
1. ISOLATED SPREAD CONCRETE FOOTINGS OF BUILDINGS THREE STORIES OR LESS ABOVE GRADE PLANE THAT ARE FULLY SUPPORTED ON EARTH OR ROCK. 2. CONTINUOUS CONCRETE FOOTINGS SUPPORTING WALLS OF BUILDINGS THREE STORIES OR LESS ABOVE GRADE PLANE THAT ARE FULLY SUPPORTED ON EARTH OR ROCK WHERE: 2.1 THE FOOTINGS SUPPORT WALLS OF LIGHT-FRAME CONSTRUCTION. 2.2 THE STRUCTURAL DESIGN OF THE FOOTING IS BASED ON A SPECIFIED COMPRESSIVE STRENGTH, F'c, NOT MORE THAN 2,500 PSI, REGARDLESS OF THE COMPRESSIVE STRENGTH SPECIFIED IN THE APPROVED CONSTRUCTION DOCUMENTS OR USED IN THE FOOTING CONSTRUCTION. 3. NONSTRUCTURAL CONCRETE SLABS SUPPORTED DIRECTLY ON THE GROUND, INCLUDING PRESTRESSED SLABS ON GRADE, WHERE THE EFFECTIVE PRESTRESS IN THE CONCRETE IS LESS THAN 150 PSI. 4. CONCRETE PATIOS, DRIVEWAYS AND SIDEWALKS, ON GRADE.		
STRUCTURAL WOOD		CBC 1705.12.1 & 1705.13.2
SPECIAL INSPECTION IS REQUIRED FOR NAILING, BOLTING, ANCHORING AND OTHER FASTENING OF ELEMENTS OF THE SEISMIC FORCE-RESISTING SYSTEM, INCLUDING WOOD SHEAR WALLS, WOOD DIAPHRAGMS, DRAG STRUTS, BRACES, SHEAR PANELS AND HOLD-DOWNS.	PERIODIC	SEE EXCEPTION
SPECIAL INSPECTION SHALL BE REQUIRED DURING FIELD GLUING OPERATIONS OF ELEMENTS OF THE SEISMIC FORCE-RESISTING SYSTEM.	CONTINUOUS	SEE EXCEPTION
EXCEPTION:		
SPECIAL INSPECTIONS ARE NOT REQUIRED FOR WOOD SHEAR WALLS, SHEAR PANELS AND DIAPHRAGMS, INCLUDING NAILING, BOLTING, ANCHORING AND OTHER FASTENING TO OTHER ELEMENTS OF THE SEISMIC FORCE-RESISTING SYSTEM, WHERE THE LATERAL RESISTANCE IS PROVIDED BY STRUCTURAL SHEATHING, AND THE SPECIFIED FASTENER SPACING AT THE PANEL EDGES IS MORE THAN 4 INCHES (102 MM) ON CENTER.		
POST INSTALLED ANCHORS		
INSPECT INSTALLATION OF POST-INSTALLED ANCHORS	PERIODIC	AS SPECIFIED BY MANUFACTURER IN CODE LISTED REPORT
TEST POST INSTALLED ANCHORS	CONTINUOUS	
1.	NOTICE TO THE OWNER: BY USING THIS PERMITTED CONSTRUCTION DRAWINGS FOR CONSTRUCTION/INSTALLATION OF THE WORK SPECIFIED HEREIN, YOU AGREE TO COMPLY WITH THE REQUIREMENT OF THE CITY OF HAVING JURISDICTION FOR SPECIAL INSPECTIONS, CONSTRUCTION OBSERVATIONS, CONSTRUCTION MATERIAL TESTING AND OFF-SITE FABRICATION OF BUILDING COMPONENTS, CONTAINED IN THE STATEMENT OF SPECIAL INSPECTIONS AND AS REQUIRED BY THE CALIFORNIA CONSTRUCTION CODES.	
2.	NOTICE TO THE CONTRACTOR/OWNER-BUILDER: BY USING THIS PERMITTED CONSTRUCTION DRAWINGS FOR CONSTRUCTION/INSTALLATION OF THE WORK SPECIFIED HEREIN, YOU ACKNOWLEDGE AND ARE AWARE OF THE REQUIREMENTS CONTAINED IN THE STATEMENT OF SPECIAL INSPECTIONS. YOU AGREE TO COMPLY WITH THE REQUIREMENT OF THE CITY HAVING JURISDICTION FOR SPECIAL INSPECTIONS, CONSTRUCTION OBSERVATIONS, CONSTRUCTION MATERIAL TESTING AND OFF-SITE FABRICATION OF BUILDING COMPONENTS, CONTAINED IN THE STATEMENT OF SPECIAL INSPECTIONS AND AS REQUIRED BY THE CALIFORNIA CONSTRUCTION CODES.	
3.	THE SPECIAL INSPECTOR MUST BE REGISTERED BY THE CITY OF HAVING JURISDICTION, DEVELOPMENT SERVICES, IN THE CATEGORY OF WORK REQUIRED TO HAVE SPECIAL INSPECTION.	
4.	THE CONSTRUCTION MATERIALS TESTING LABORATORY MUST BE APPROVED BY THE CITY OF HAVING JURISDICTION, DEVELOPMENT SERVICES, FOR TESTING OF MATERIALS, SYSTEMS, COMPONENTS AND EQUIPMENT.	
5.	OFFSITE FABRICATOR MUST BE APPROVED BY THE CITY OF HAVING JURISDICTION, DEVELOPMENT SERVICES FOR THE FABRICATION OF MEMBERS AND ASSEMBLIES ON THE PREMISES OF THE FABRICATOR'S SHOP.	
6.	OFFSITE FABRICATOR SHALL SUBMIT AN 'APPLICATION TO PERFORM OFF-SITE FABRICATION' TO THE INSPECTION SERVICES DIVISION FOR APPROVAL PRIOR TO COMMENCEMENT OF FABRICATION.	
7.	OFFSITE FABRICATOR SHALL SUBMIT AN 'CERTIFICATE OF COMPLIANCE FOR OFF-SITE FABRICATION' TO THE INSPECTION SERVICES DIVISION PRIOR TO ERECTION OF FABRICATED ITEMS AND ASSEMBLIES.	
8.	THE SPECIAL INSPECTIONS IDENTIFIED ON PLANS ARE, IN ADDITION TO, AND NOT A SUBSTITUTE FOR, THOSE INSPECTIONS REQUIRED TO BE PERFORMED BY A CITY'S BUILDING INSPECTOR.	

ROOF TRUSS DESIGN CRITERIA:

- PREFABRICATED METAL-PLATE-CONNECTED WOOD TRUSSES MUST BE IN ACCORDANCE WITH THE AMERICAN FOREST AND PAPER ASSOCIATION (AF&PA) "NATIONAL DESIGN SPECIFICATION FOR WOOD CONSTRUCTION", THE TRUSS PLATE INSTITUTE (TPI) "NATIONAL DESIGN STANDARDS FOR METAL-PLATE-CONNECTEDWOOD TRUSS CONSTRUCTION" AND CBC 2303.4.
- SUBMIT SHOP DRAWINGS SIGNED AND SEALED BY A LICENSED PROFESSIONAL ENGINEER RESPONSIBLE FOR THE DESIGN OF PREFABRICATED METAL-PLATE-CONNECTED WOOD TRUSSES. SHOP DRAWINGS MUST INCLUDE DESIGN LOADINGS AND REACTIONS APPLIED TO THE SUPPORTING STRUCTURE.
- WOOD TRUSS FRAMING MEMBERS MUST COMPLY WITH PS 20 "AMERICAN SOFTWOOD LUMBER STANDARD" AND MUST BE SIZED BY THE MANUFACTURER FOR THE LOADS INDICATED.
- VERIFY AND COORDINATE ALL TRUSS PROFILES, SLOPES, AND DIMENSIONS WITH ARCHITECTURAL DRAWINGS.
- METAL CONNECTOR PLATES MUST COMPLY WITH ASTM A653, GRADE A WITH COATING AS SPECIFIED.
- ALL WOOD TRUSSES SHALL HAVE 2X4 OR 2X6 TOP CHORDS, UNLESS NOTED OTHERWISE. INCREASE TRUSS PLYS TO MAINTAIN SPECIFIED CHORD SIZE AS NECESSARY. IF TRUSS DESIGN PARAMETERS CANNOT BE ACHIEVED WITH 2X4 TOP CHORDS, NOTIFY THE ARCHITECT.
- WOOD TRUSS DESIGN LOADS MUST BE AS INDICATED IN "STRUCTURAL DESIGN CRITERIA " AND AS FOLLOWS:
A. TOP CHORD DEAD AND LIVE LOAD: 14 PSF AND 20 PSF RESPECTIVELY
B. BOTTOM CHORD DEAD AND LIVE LOAD: 6 PSF AND 0 PSF RESPECTIVELY
C. WIND LOAD: 10PSF UPLIFT (ASD). NOTE, WHEN CALCULATING NET UPLIFT REACTIONS, USE MAXIMUM RESISTING DEAD LOAD = 6 PSF ON TOP CHORD AND 0 PSF ON BOTTOM CHORD.
- DEFLECTION CRITERIA: TOTAL (D + L) DEFLECTION < L/180, LIVE DEFLECTION < L/180 BUT ALSO SHALL NOT EXCEED 1".
- WHERE MULTIPLE TRUSSES ARE INDICATED, SCAB CONTINGENT TRUSS MEMBERS TOGETHER WITH 16d NAILS AT 12 INCHES ON CENTER.
- IN ADDITION TO THE TRUSS BRACING SHOWN, THE CONTRACTOR MUST PROVIDE ALL TEMPORARY AND PERMANENT BRACING AS REQUIRED FOR SAFE ERECTION OF THE TRUSSES.
- THE ROOF TRUSS MANUFACTURER SHALL PROVIDE ALL BRIDGING, BLOCKING, HEADERS AND HARDWARE ETC. REQUIRED ADAPT OF TRUSS DESIGN.
- GT DENOTES GIRDER TRUSS. DT DENOTES DRAG TRUSS. RT DENOTES ROOF TRUSS. SAL DENOTES SEISMIC AXIAL LOAD (ASD).

DEFERRED SUBMITTALS:

DEFERRED SUBMITTALS ARE THOSE PORTIONS OF THE DESIGN THAT ARE NOT SUBMITTED AT THE TIME OF PERMIT APPLICATION AND THAT ARE TO BE SUBMITTED TO THE PERMITTING AGENCY FOR ACCEPTANCE PRIOR TO INSTALLATION OF THAT WORK.

SUBMITTALS SHALL INCLUDE SHOP DRAWINGS AND STRUCTURAL CALCULATIONS STAMPED AND SIGNED BY A CIVIL OR STRUCTURAL ENGINEER WHO IS LICENSED IN THE STATE OF CALIFORNIA AND PROFICIENT IN THE WORK BEING PERFORMED. THE DRAWINGS AND CALCULATIONS SHALL BE SUBMITTED TO THE ARCHITECT AND STRUCTURAL ENGINEER FOR REVIEW AND APPROVAL PRIOR TO BEING SUBMITTED TO THE BUILDING DEPARTMENT FOR PERMITTING.

1. ROOF TRUSSES.

ABBREVIATIONS:

BLKG	BLOCKING
B.N.	BOUNDARY NAIL
CJ	CONTROL JOINT OR CEILING JOIST
CLG	CEILING
CMU	CONCRETE MASONRY UNIT
CONC	CONCRETE
CONT	CONTINUOUS
DBL	DIAMETER
DIA	DOUBLE
DN	DOWN
DWG	DRAWING
E.N.	EDGE NAIL
EQ	EQUAL
FLR	FLOOR
F.N.	FIELD NAIL
FRMG	FRAMING
FT	FLOOR TRUSS
FTG	FOOTING
HDR	HEADER
JS	JACK STUD
KP	KING POST
KS	KING STUD
LVL	LAMINATED VENEER LUMBER
MANUF	MANUFACTURER
PSL	PARALLEL STRAND LUMBER
PT	PRESERVATIVE TREATED
RT	ROOF TRUSS
SHTG	SHEATHING
SIM	SIMILAR
T.N.	TOE NAIL
TYP	TYPICAL
UON	UNLESS OTHERWISE NOTED
WSP	WOOD STRUCTURAL PANEL

LUMBER NOTES:

- ALL STRUCTURAL LUMBER SHALL BE DOUGLAS FIR-LARCH AND GRADED BY W.C.L.A OR W.W.P.A.
- STRUCTURAL MEMBERS SHALL BE OF THE FOLLOWING (MINIMUM) GRADES UNLESS OTHERWISE NOTED:

USEAGE	MIN GRADE	Fb, MIN
STUDS, PLATES AND BLOCKING	No. 2	900 PSI
≥ 6" WIDE BEAMS, POSTS AND MULLIONS	SEL STRUCT	1,500 PSI
≤ 4" WIDE BEAMS, POSTS AND MULLIONS	NO. 1 & BTR	1,200 PSI
JOISTS AND RAFTERS (2X6 AND LARGER)	NO. 1 & BTR	1,200 PSI
(2X4 AND 3X4)	NO. 1 & BTR	1,200 PSI
SILL PLATES: PRESERVATIVE TREATED	NO. 1	1,000 PSI

- LAMINATED VENEER LUMBER (VERSA LAM) AS MANUFACTURED BY BOISE CASCADE SHALL HAVE THE FOLLOWING MINIMUM PROPERTIES PER ICC ESR-1040:

TYPE	PRODUCT GRADE	Fb, MIN	E (TRUE)
BEAMS 3 1/2" AND WIDER	2.1E 3100	3,100 PSI	2,100 KSI
1 3/4" WIDE BEAM/JOIST	2.1E 2800	2,800 PSI	2,100 KSI
1 1/2" WIDE RIM BOARD	2,400 PSI	2,400 PSI	2,100 KSI

- PREFABRICATED WOOD-I JOISTS SHALL BE PER BOISE CASCADE (ICC ESR-1336).
- ALL WOOD BEARINGS ON CONCRETE OR MASONRY WITHIN 4'-0" FROM GRADE SHALL BE PRESERVATIVE TREATED DOUGLAS FIR.
- ALL WOOD STRUCTURAL PANELS (PLYWOOD OR OSB SHEATHING) SHALL BE EXPOSURE 1, APA RATED STRUCTURAL SHEATHING COMPLYING WITH EITHER DOC PS 1 OR DOC PS 2. WOOD STRUCTURAL PANELS (WSP) AT FLOORS SHALL HAVE EXTERIOR GLUE CONFORMING TO PS 1-19.
- STRUCTURAL MEMBERS SHALL NOT BE CUT FOR PIPES, ETC. UNLESS SPECIFICALLY NOTED OR DETAILED.
- PROVIDE CONTINUOUS 2X SOLID BLOCKING BETWEEN JOISTS OR RAFTERS AT ALL SUPPORTS, EXCEPT AT SUPPORT W/ LEDGER W/ HANGER.
- PROVIDE SOLID BLOCKING OR CROSS-BRIDGING AT 8'-0"o.c. MAX. FOR ALL SOLID LUMBER FLOOR JOISTS OVER (4") DEEP & AT 10'-0"o.c. MAX. FOR ALL SOLID LUMBER RAFTERS OVER (8") DEEP. LOCATE FIRST BLOCK AT MID-SPAN.
- AT HORIZONTAL WOOD STRUCTURAL PANELS SHEATHING, NO PANEL SHALL BE LESS THAN 24" WIDE, AT VERTICAL WOOD STRUCTURAL PANELS, NO PANEL SHALL BE LESS THAN 12" WIDE.
- ALL BOLTS BEARING ON WOOD SHALL HAVE STANDARD CUT WASHERS UNDER HEAD & NUT, UNLESS NOTED OTHERWISE.
- ALL JOIST HANGERS SHALL BE "SIMPSON" OR APPROVED EQUAL & SHALL MATCH SUPPORTED MEMBER SIZE UNLESS OTHERWISE SHOWN ON DRAWINGS. THEY SHALL BE INSTALLED FOR MAX. RATED LOADS.
- PROVIDE 2X FIRE STOPS AT ALL INTERSECTIONS OF STUD WALLS AND/OR STUD PARTITIONS AT FLOOR, CEILING & ROOF. FIRE STOPS AT A MAX. SPACING OF 8'-0"o.c. IN THE VERTICAL DIRECTION, PROVIDE 2X FIRE STOPS IN ALL FURRED SPACES, VERTICAL & HORIZONTAL.
- ALL BOLT HOLES SHALL BE DRILLED 1/32" TO 1/16" OVERSIZED (12.1.3.2, 2018 NDS). A STANDARD CUT WASHER OR METAL PLATE/STRAP OR EQUAL OR GREATER DIMENSIONS SHALL BE PROVIDED BETWEEN THE WOOD AND NUT.
- NAILING FOR PLYWOOD SHEATHING SHALL BE 10d PLYWOOD NAILS, 2-1/2" X #9 GAGE x 9/ 32" DIAMETER HEAD BARBED SHANK, EQUIVALENT.
- MACHINE APPLIED NAILING SHALL BE CALIBRATED TO THE SPECIFIC PROJECT CONDITIONS. IF NAILHEADS PENETRATE THE OUTER PLY MORE THAN WOULD BE NORMAL FOR A HAND HAMMER OR IF MINIMUM ALLOWABLE EDGE DISTANCES ARE NOT MAINTAINED, THE PERFORMANCE WILL BE DEEMED UNSATISFACTORY.
- ALL NAILS SHALL BE COMMON WIRE NAILS AND SHALL COMPLY TO ASTM F1667.
- ALL NAILING SHALL COMPLY WITH CBC TABLE 2304.10.2 & SECTION 2303.6 UNLESS OTHERWISE NOTED.
- ALL LUMBER SHALL HAVE A MAXIMUM MOISTURE CONTENT OF 19% (DRY) LUMBER.
- WHERE JOISTS ARE SUPPORTING MECHANICAL EQUIPMENT AND ARCHITECTURAL FEATURES, CONSULT MECHANICAL AND ARCHITECTURAL DRAWINGS FOR EQUIPMENT AND FEATURE LOADS.
- PRE-DRILL HOLES AS NEEDED FOR ANY SIZE NAIL TO AVOID SPLITTING WOOD FRAMING MEMBERS.
- NO SHOT PIN IS ALLOWED AT CURBS & EDGE OF SLABS.
- RE-TIGHTEN BOLTS (HAND TIGHTENING IS NOT ALLOWED) BEFORE CLOSING IN.
- EXTERIOR USE NAILS SHALL BE OF HOT-DIPPED ZINC-COATED GALVANIZED STEEL, MECHANICALLY DEPOSIT ZINC-COATED STEEL, STAINLESS STEEL, SILICON BRONZE OR COPPER.
- ALL FASTENERS IN CONTACT WITH PRESERVATIVE-TREATED WOOD & FIRE RETARDANT TREATED WOOD SHALL BE OF HOT-DIPPED ZINC-COATED GALVANIZED STEEL, STAINLESS STEEL, SILICON BRONZE OR COPPER.
- ALL COUNTERSUNK INTO SAWN LUMBER FOR BOLT & LAG BOLT SHALL NOT BE MORE THAN THE HEIGHT OF BOLT NUT PLUS THICKNESS OF PLATE WASHER

FOUNDATION NOTES:

- THE NATIVE SOILS HAVE BEEN ASSUMED TO BE CLAY, SANDY-CLAY OR SILTY-CLAY. PRESUMPTIVE SOIL VALUES HAVE BEEN ASSUMED FOR THIS PROJECT, SEE CRC SECTION R401.4.1.
- THE ALLOWABLE PASSIVE SOIL BEARING PRESSURE IS 1500psf BASED ON TABLE R401.4.1.
- FOOTINGS SHALL EXTEND TO A MINIMUM DEPTH OF 1'-6" BELOW LOWEST ADJACENT SOIL GRADE.
- WHERE THE BUILDING OFFICIAL HAS REASON TO DOUBT THE CLASSIFICATION, STRENGTH OF COMPESSIBILITY OF THE SOIL, THE BUILDING OFFICIAL SHALL BE PERMITTED TO REQUIRE THAT A GEOTECHNICAL INVESTIGATION BE CONDUCTED.

CITY OF SAN DIEGO SOILS NOTES:

- THE STRUCTURE(S) WILL BE LOCATED ENTIRELY ON UNDISTURBED NATIVE SOIL.
- AS A CALIFORNIA LICENSED ENGINEER, I HAVE CLASSIFIED THE UNDISTURBED NATIVE SOILS TO BE SILTY CLAY AND PER TABLE 1806-2 OF THE 2022 CBC I HAVE ASSIGNED A FOUNDATION PRESSURE OF 1500 PSF. FOR THE DESIGN OF FOUNDATIONS RELATED TO THIS PROJECT.
- IF THE BUILDING INSPECTOR SUSPECTS FILL, EXPANSIVE SOILS OR ANY GEOLOGIC INSTABILITY BASED UPON OBSERVATION OF THE FOUNDATION EXCAVATION, A SOILS OR GEOLOGICAL REPORT, AND RESUBMITTAL OF PLANS TO PLAN CHECK TO VERIFY THAT REPORT RECOMMENDATIONS HAVE BEEN INCORPORATED, MAY BE REQUIRED.

SIGNATURE: 
ENGINEER OF RECORD

GENERAL NOTES:

- THE CONTRACTOR SHALL VERIFY ALL DIMENSIONS PRIOR TO STARTING CONSTRUCTION. DO NOT SCALE THE DRAWINGS, SCALED DIMENSIONS AND GRAPHICALLY SHOWN LOCATIONS ARE TO BE CONSIDERED ONLY APPROXIMATE. THE ENGINEER SHALL BE NOTIFIED OF ANY DISCREPANCIES OR INCONSISTENCIES. IN CASE OF CONFLICT, MORE COSTLY REQUIREMENTS GOVERN FOR BIDDING. SUBMIT CLARIFICATION REQUEST PRIOR TO PROCEEDING WITH WORK.
- ALL DRAWINGS ARE CONSIDERED TO BE A PART OF THE CONTRACT DOCUMENTS. THE CONTRACTORS SHALL BE RESPONSIBLE FOR THE REVIEW AND COORDINATION OF ALL DRAWINGS AND SPECIFICATIONS PRIOR TO THE START OF CONSTRUCTION. ANY DISCREPANCIES THAT OCCUR SHALL BE BROUGHT TO THE ATTENTION OF THE ENGINEER PRIOR TO START OF CONSTRUCTION SO THAT A CLARIFICATION CAN BE ISSUED. ANY DEVIATION FROM THE APPROVED SET OF CONTRACT DOCUMENTS SHALL ONLY BE MADE AFTER WRITTEN APPROVAL BY THE ENGINEER OF RECORD. ANY WORK PERFORMED IN CONFLICT WITH THE CONTRACT DOCUMENTS OR ANY CODE REQUIREMENTS SHALL BE CORRECTED BY THE CONTRACTOR AT THEIR OWN EXPENSE.
- NOTES AND DETAILS ON DRAWINGS SHALL TAKE PRECEDENCE OVER GENERAL NOTES AND TYPICAL DETAILS, WHERE NO DETAILS ARE GIVEN, CONSTRUCTION SHALL BE AS SHOWN FOR SIMILAR WORK. UNLESS NOTED OTHERWISE, DETAILS IN STRUCTURAL DRAWINGS ARE TYPICAL AS INDICATED BY CUTS, REFERENCES OR TITLES.
- NO PIPES, DUCTS, SLEEVES, CHASES, ETC. SHALL BE PLACED IN SLABS, BEAMS OR WALLS, NOR SHALL ANY STRUCTURAL MEMBER BE CUT FOR PIPES, DUCTS, ETC. WITHOUT PRIOR WRITTEN APPROVAL BY THE ENGINEER OF RECORD.
- THE CONSTRUCTION STRUCTURAL DRAWINGS REPRESENT THE FINISHED STRUCTURE. THEY DO NOT INDICATE THE METHOD OF CONSTRUCTION. THE CONTRACTOR SHALL PROVIDE ALL MEASURES NECESSARY TO PROTECT THE STRUCTURE DURING CONSTRUCTION. SUCH MEASURES SHALL INCLUDE, BUT NOT BE LIMITED TO, BRACING, SHORING FOR LOADS DUE TO CONSTRUCTION EQUIPMENT, ETC. OBSERVATION VISITS TO THE SITE BY THE STRUCTURAL ENGINEER SHALL NOT INCLUDE INSPECTION OF THE ABOVE ITEMS.
- CONSTRUCTION MATERIAL SHALL BE SPREAD OUT IF PLACED ON FRAMED ROOF OR FLOOR. LOAD SHALL NOT EXCEED THE DESIGN LIVE LOAD PER SQUARE FOOT. PROVIDE ADEQUATE SHORING AND/OR BRACING WHERE THE STRUCTURE HAS NOT ATTAINED DESIGN STRENGTH.

STRUCTURAL DESIGN CRITERIA:

DESIGN CODE: 2025 CRC

DESIGN LOADS:	
ROOF:	DL = 16 PSF
FLOOR:	DL = 20 PSF
DECK:	DL = 20 PSF

WIND DESIGN CRITERIA:	
BASIC DESIGN WIND SPEED:	96 MPH (LRFD)
RISK CATEGORY:	II
WIND EXPOSURE:	B
INTERNAL PRESSURE COEFFICIENT:	0.18

SEISMIC DESIGN CRITERIA:	
RISK CATEGORY:	II
IMPORTANCE FACTOR	1.0
SITE CLASS:	D (DEFAULT)
SEISMIC DESIGN CATEGORY:	D

S _s = 1.490	S ₁ = 0.460
S _{DS} = 1.06	S _{D1} = 0.740

C_s = 0.163

BASIC FORCE RESISTING SYSTEM:
LIGHT-FRAMED WOOD SHEARWALL (R = 6.5)
DESIGN PROCEDURE:
EQUIVALENT LATERAL FORCE PROCEDURE (ASCE 7-16)

CONCRETE NOTES:

- ALL CONCRETE SHALL CONFORM TO THE REQUIREMENTS OF ACI 301, EXCEPT AS MODIFIED BY THESE NOTES AND THE 2022 CALIFORNIA BUILDING CODE.
- MINIMUM CONCRETE COMPRESSIVE STRENGTH AT 28 DAYS SHALL BE AS FOLLOWS:

	STRENGTH	W/C	SUMP
FOUNDATION	f'c = 2,500 psi	0.45	4"
SLAB ON GRADE	f'c = 4,000 psi	0.45	4"
- CEMENT SHALL CONFORM TO ASTM (C-150) TYPE II/V (MAXIMUM 15% FLYASH REPLACEMENT MAY BE USED, ASTM C618 & CLASS N OR F).
- AGGREGATES SHALL CONFORM TO ASTM C-33 FOR NORMAL WEIGHT CONCRETE AND ASTM C-330 FOR LIGHTWEIGHT CONCRETE.
- DRYPACK SHALL BE COMPOSED OF ONE PART OF PORTLAND CEMENT TO NOT MORE THAN THREE PARTS OF SAND.
- ANCHOR BOLTS, DOWELS, INSERTS, ETC., SHALL BE SECURLY TIED IN PLACE PRIOR TO POURING CONCRETE.
- CONCRETE SHALL BE CURED BY KEEPING CONTINUOUSLY WET FOR 10 DAYS OR BY AN APPROVED CURING COMPOUND.
- ALL CONCRETE SHALL BE NORMAL WEIGHT CONCRETE EXCEPT AS NOTED.
- STRUCTURAL LIGHTWEIGHT CONCRETE SHALL BE SAND LIGHTWEIGHT AND HAVE A DRY DENSITY RANGE OF 110 pcf TO 115 pcf.
- ADMIXTURES SHALL COMPLY WITH ASTM A494 AND SHALL NOT BE CONSIDERED TO REDUCE THE CEMENT CONTENT (CALCIUM CHLORIDE SHALL NOT BE USED).
- WATER SHALL BE CLEAN AND FREE OF ACID, ALKALIS AND ORGANIC MATERIALS.
- CONCRETE SHALL BE PROPORTIONED SUCH THAT THE 7 DAY STRENGTHS ARE A MINIMUM OF 70% OF THE SPECIFIED 28 DAY STRENGTH FOR ANY CONCRETE CONSTRUCTION REQUIRING SHORING, BRACING OR TO RECEIVE CONSTRUCTION LOADS.
- REFER TO ARCHITECTURAL DRAWINGS FOR CURBS, DEPRESSIONS, SLOPES, AND GROOVES REQUIRED TO BE CAST INTO CONCRETE.
- SLEEVE PLUMBING OPENINGS IN CONCRETE SLABS BEFORE PLACING CONCRETE. NO SLEEVES OR CHASES SHALL BE PLACED IN FOOTING UNLESS SPECIFICALLY NOTED BY THE STRUCTURAL PLANS.

REINFORCING STEEL NOTES:


- ALL PORTIONS OF WORK PERTAINING TO FABRICATION AND PLACEMENT OF REINFORCING STEEL SHALL CONFORM TO TITLE 24, PART 2, CHAPTER 19.
- REINFORCING BARS SHALL CONFORM TO ASTM A615 GRADE 60, EXCEPT THAT #3 BARS MAY BE GRADE 40. REINFORCING BARS THAT ARE TO BE WELDED SHALL CONFORM TO ASTM A-706, GRADE 60.
- WELDING OF REINFORCEMENT SHALL BE WITH LOW HYDROGEN ELECTRODES AND SHALL CONFORM TO STRUCTURAL WELDING CODE - REINFORCING STEEL, SWS D1.4, BY THE AMERICAN WELDING SOCIETY AND SEC. 1903.8. WELDING RODS USED FOR THE WELDING OF REINFORCING SHALL BE E-70XX. ALL WELDING SHALL BE PERFORMED BY CERTIFIED WELDERS.
- ALL REINFORCING BAR BENDS SHALL BE MADE COLD. ALL #5 OR LARGER REINFORCING BARS SHALL NOT BE RE-BENT.
- FUSION WELDED REINFORCING STEEL ASSEMBLIES SHALL CONFORM TO SEC. 1903.8.
- TIES/STIRRUP BARS IN FUSION WELDED ASSEMBLIES SHALL CONFORM TO ASTM A-706, AND LONGITUDINAL HOLDING WIRES SHALL CONFORM TO ASTM A-1064.
- WELDED WIRE FABRIC SHALL CONFORM TO ASTM A-185, AND SHALL BE LAPPED 1-1/2 SPACING AND 12" MINIMUM.
- DOWELS BETWEEN FOOTINGS AND WALLS OR COLUMNS SHALL BE THE SAME GRADE, SIZE, SPACING AND NUMBER AS THE VERTICAL REINFORCEMENT, RESPECTIVELY.
- REINFORCING SPLICES SHALL BE MADE AS INDICATED ON THE DRAWINGS.




IDLEWILD ADUS
3153 IDLEWILD WY
SAN DIEGO, CA 92117

Revisions:	
	Date
Date:	03/08/26
Scale:	NTS
Project No:	26.036
Sheet:	

S-1.0
GENERAL NOTES

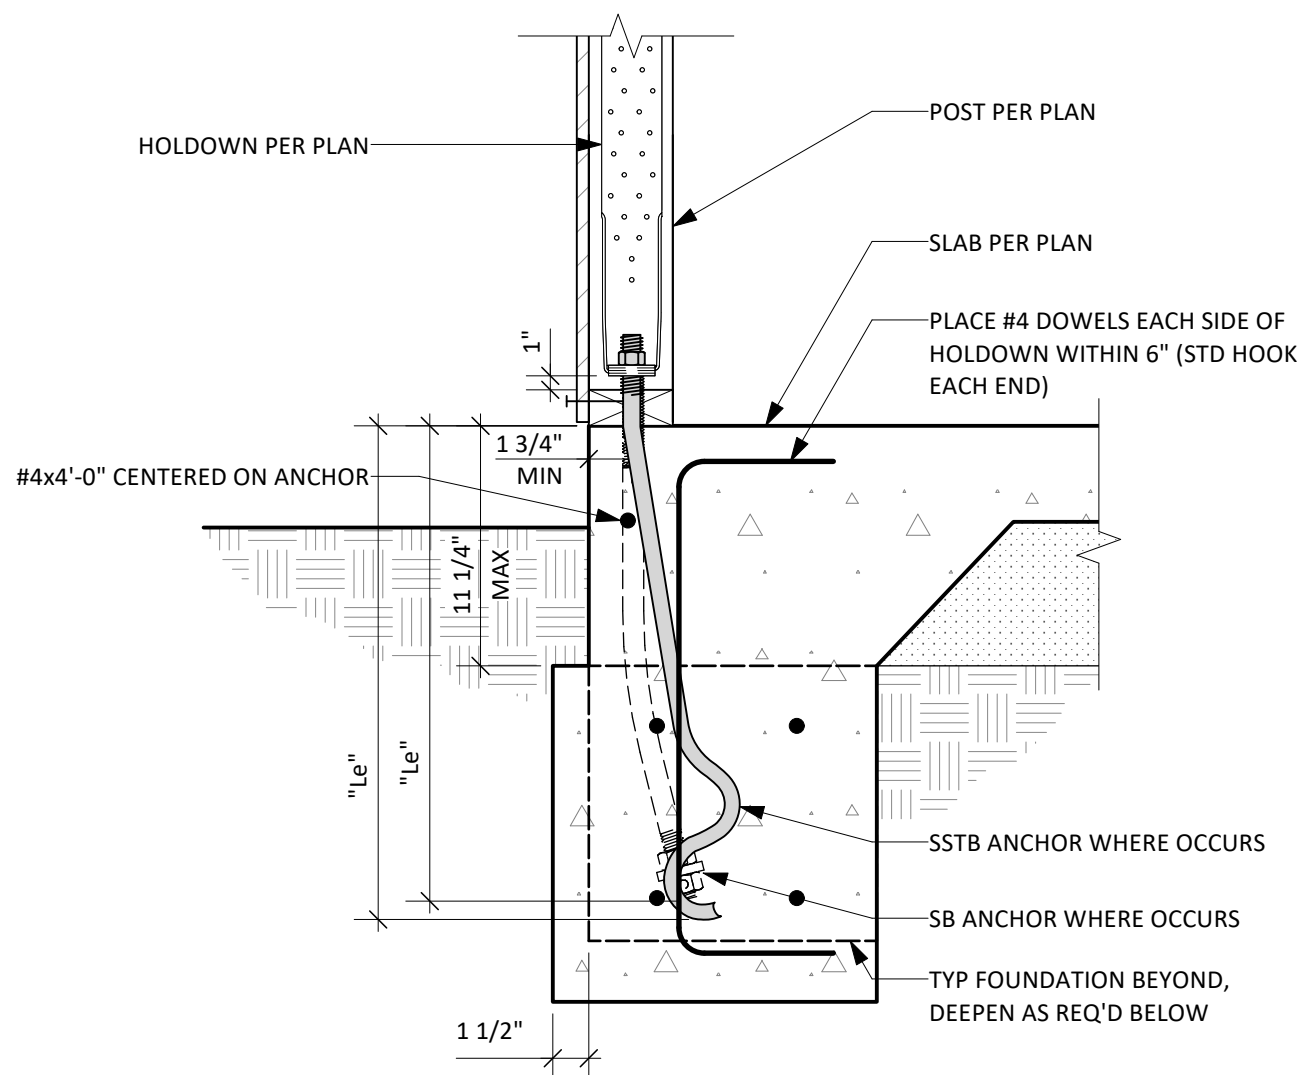

SPREAD FOUNDATION SCHEDULE				
TYPE	A	D	REINFORCING	REMARKS
F-1.5	1'-6"	1'-0"	(3) #4 BAR EA. WAY	T&B
F-2.0	2'-0"	1'-6"	(3) #5 BAR EA. WAY	
F-2.5	2'-6"	1'-6"	(4) #5 BAR EA. WAY	
F-3.0	3'-0"	1'-6"	(5) #5 BAR EA. WAY	
F-4.0	4'-0"	1'-6"	(6) #5 BAR EA. WAY	

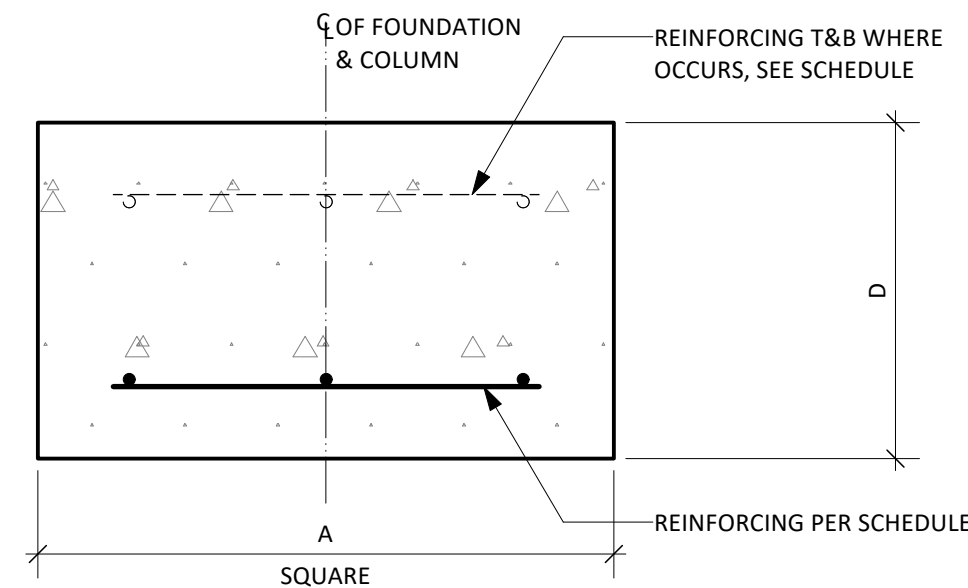

7 TYPICAL SPREAD FOUNDATION SCHEDULE


CONCRETE LAP SPICE LENGTH			
BAR SIZE	BAR DIAMETER (DB)	LAP SPICE LENGTH TENSION	TENSION DEVELOPMENT LENGTH FOR STRAIGHT BAR
#3	0.375"	24	20
#4	0.5"	30	23
#5	0.625"	38	28
#6	0.75"	46	34
#7	0.875"	63	34
#8	1"	72	34

NOTES:


- TABULATED VALUES ARE FOR GRADE 60 REINFORCING BAR (#3 BAR MAY BE GRADE 40).

4 TYPICAL CONCRETE LAP SPICE SCHEDULE

HOOKED DEVELOPMENT LENGTH SCHEDULE (Ldh) IN INCHES			
NORMAL WEIGHT CONCRETE (f'c PSI)		W/ COVER	W/O COVER
BAR SIZE	BAR DIAMETER (DB)	Ldh	Ldh
#3	0.375"	6	9
#4	0.5"	9	12
#5	0.625"	11	15
#6	0.75"	13	18
#7	0.875"	15	22

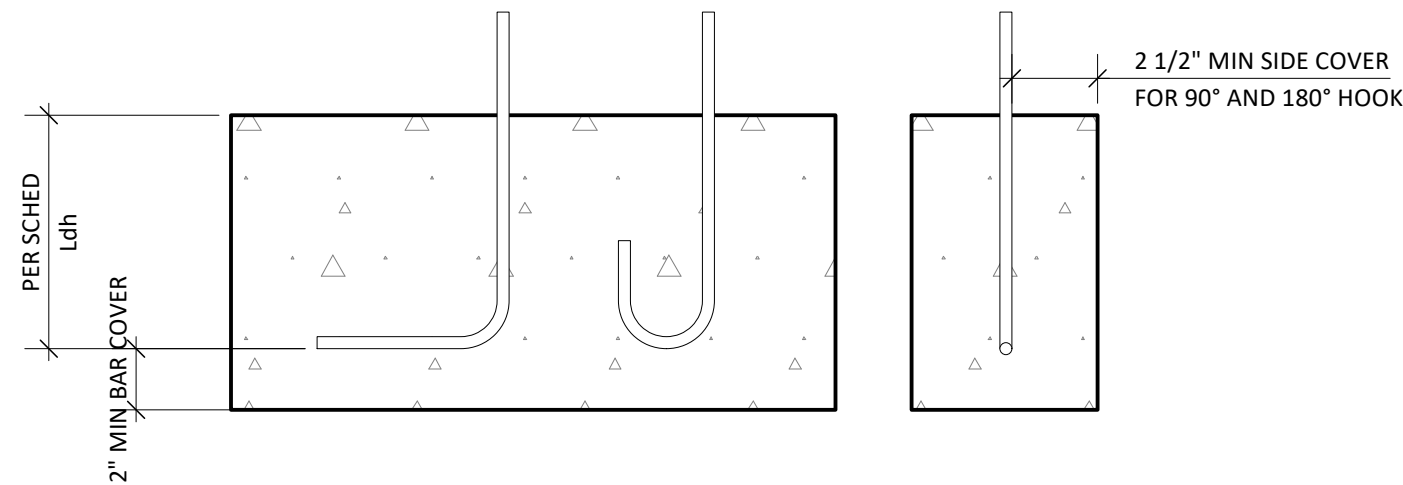


5 TYPICAL CONCRETE STANDARD HOOKED BAR DEVELOPMENT

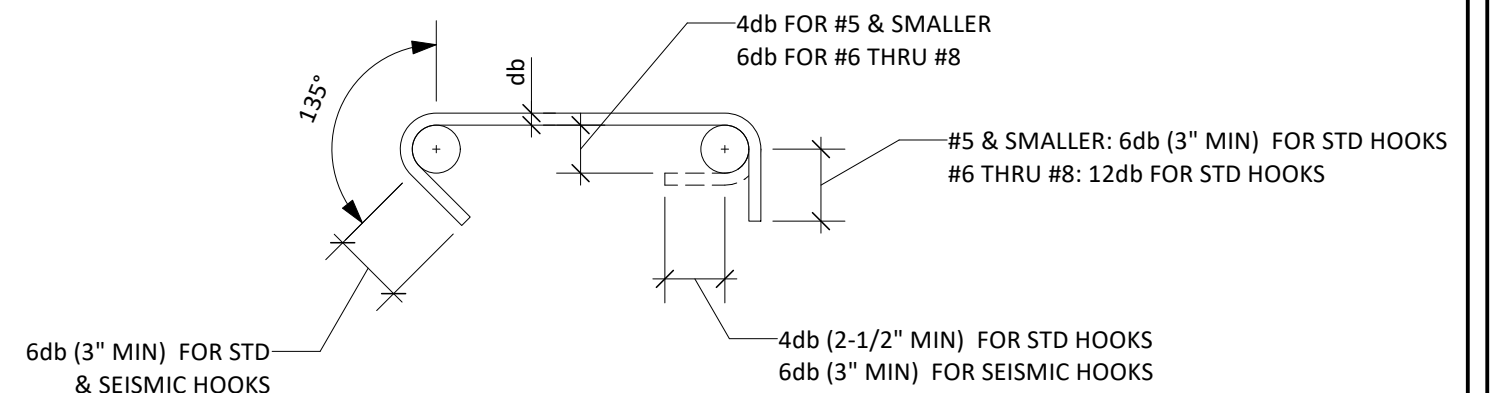


NOTE: WHERE CROSS TIES (THOSE WHERE 90° HOOKS AT ONE END ARE PERMITTED) ENGAGE SAME LONGITUDINAL BAR, CONSECUTIVE CROSS TIES SHALL HAVE THEIR 90° HOOKS ALTERNATING SIDES ALONG LONGITUDINAL BAR.

HOOKS FOR TIES, STIRRUPS AND HOOPS

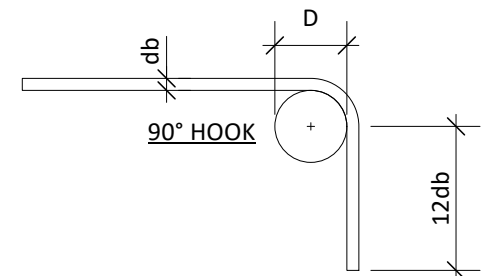


HOOKS FOR ALL OTHER BARS

1 TYPICAL REINFORCING STEEL STANDARD AND SEISMIC HOOK DETAILS

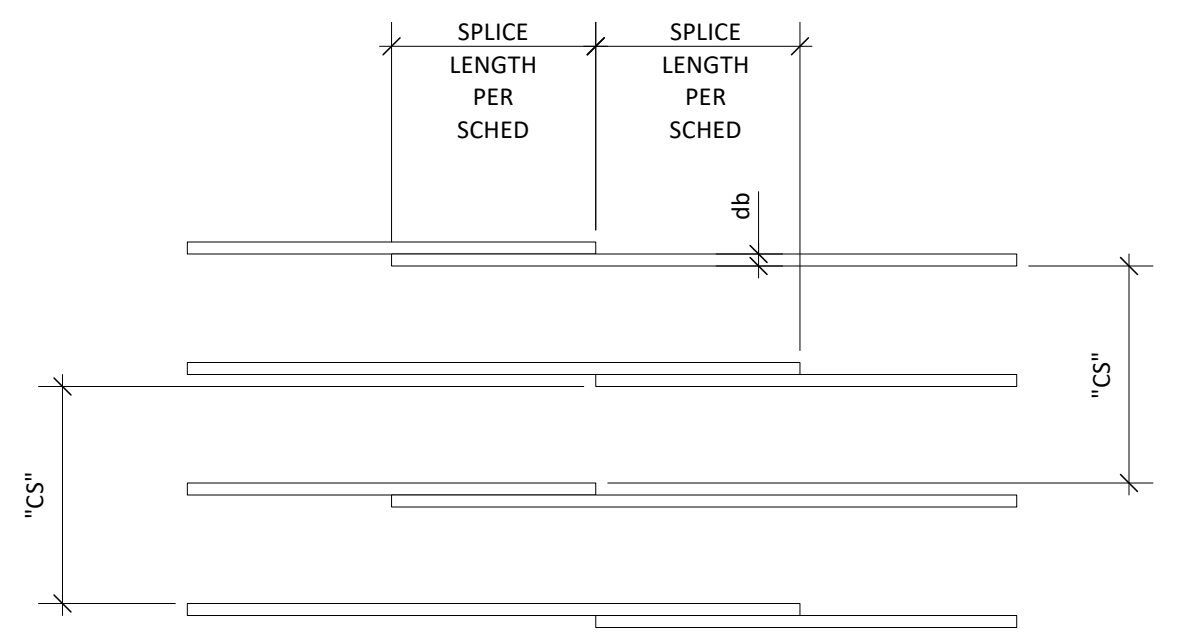

TYPICAL STAGGERED LAP SPICING

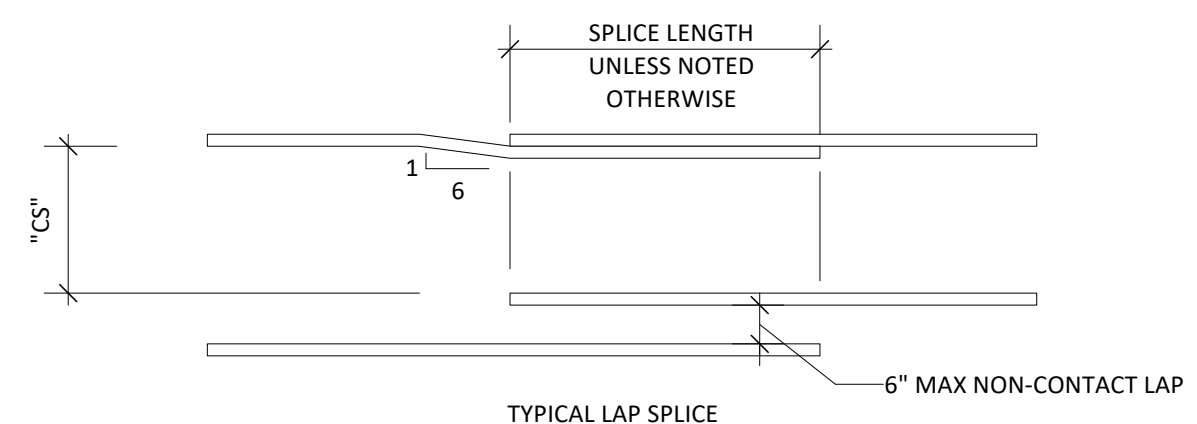


TYPICAL LAP SPICE

2 TYPICAL LAP SPICE DETAILS


PROVIDE THE FOLLOWING CONCRETE CLEAR COVER (CC) FOR REINFORCING STEEL PLACED IN CAST-IN-PLACE CONCRETE

- A. CONCRETE CAST AGAINST AND PERMANENTLY EXPOSED TO EARTH..... 3"
 B. CONCRETE EXPOSED TO EARTH OR WEATHER:
 NO. 6 THROUGH NO. 18 BARS..... 2"
 NO. 5 BARS, W31 OR D31 WIRE, AND SMALLER..... 1-1/2"
 C. CONCRETE NOT EXPOSED TO WEATHER OR IN CONTACT WITH GROUND:
 SLAB, WALL, JOISTS:
 NO. 14 AND NO. 18 BARS..... 1-1/2"
 NO. 11 BARS AND SMALLER..... 1"
 BEAMS AND COLUMNS:
 PRIMARY REINFORCEMENT, TIES, STIRRUPS, SPIRALS.... 1-1/2"

3 TYPICAL CONCRETE CLEAR COVER

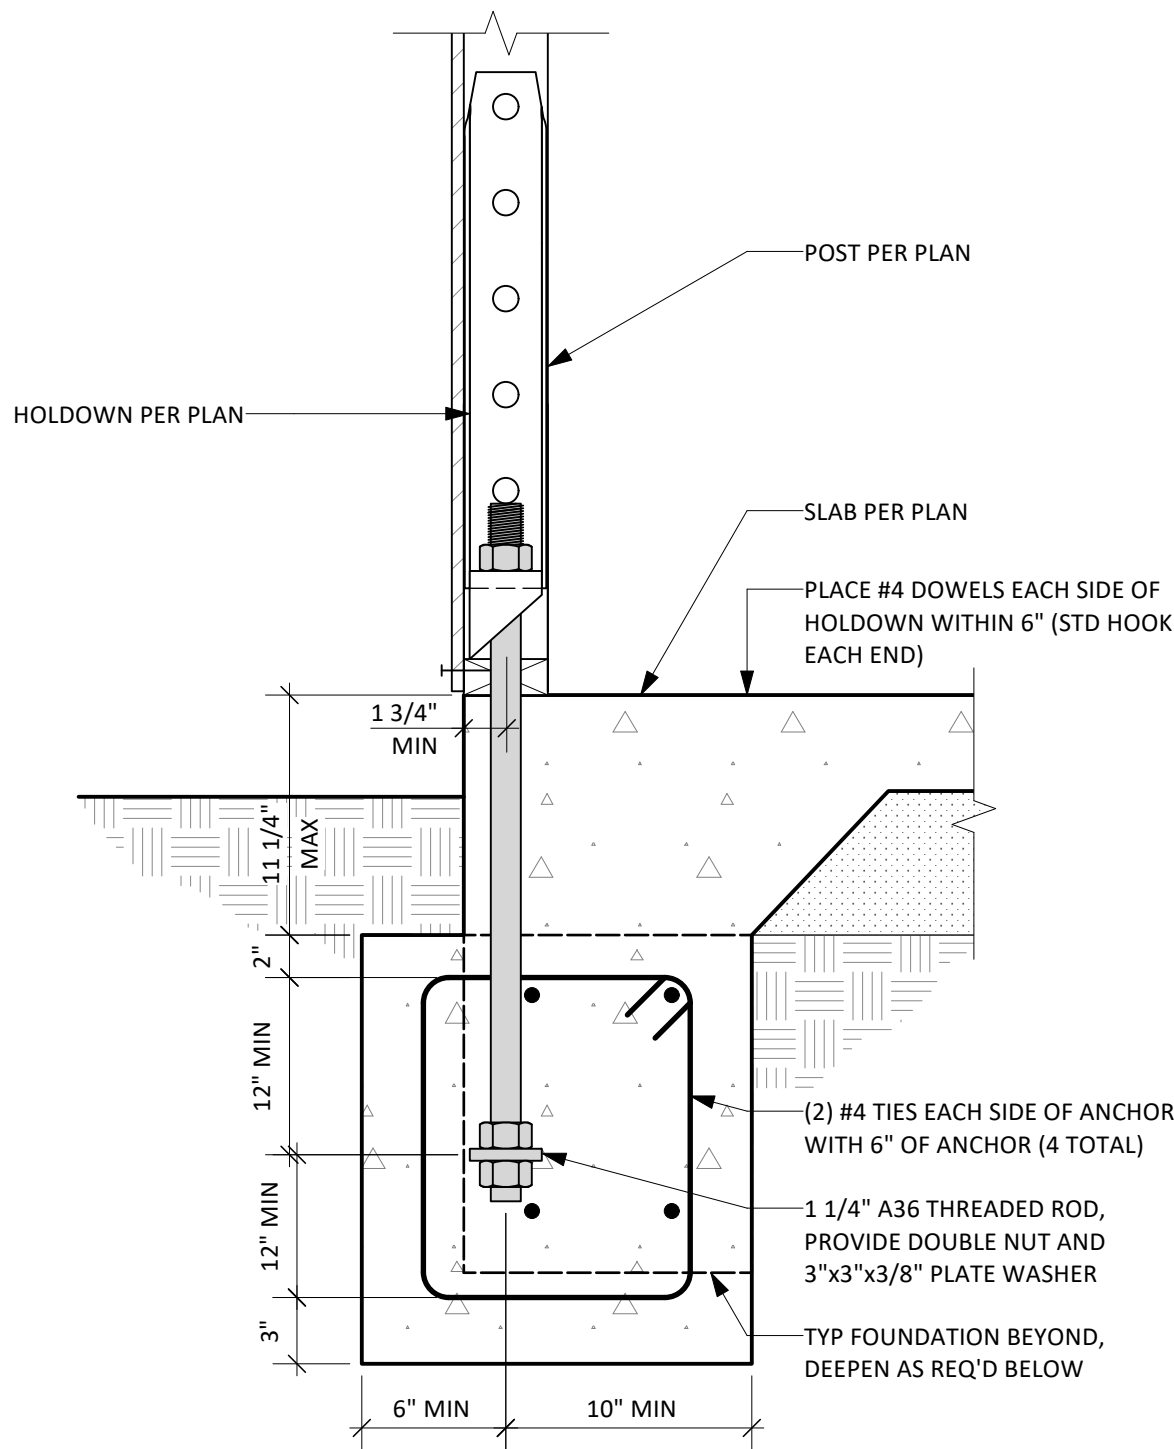


8 TYPICAL WALL OR FOUNDATION INTERSECTIONS

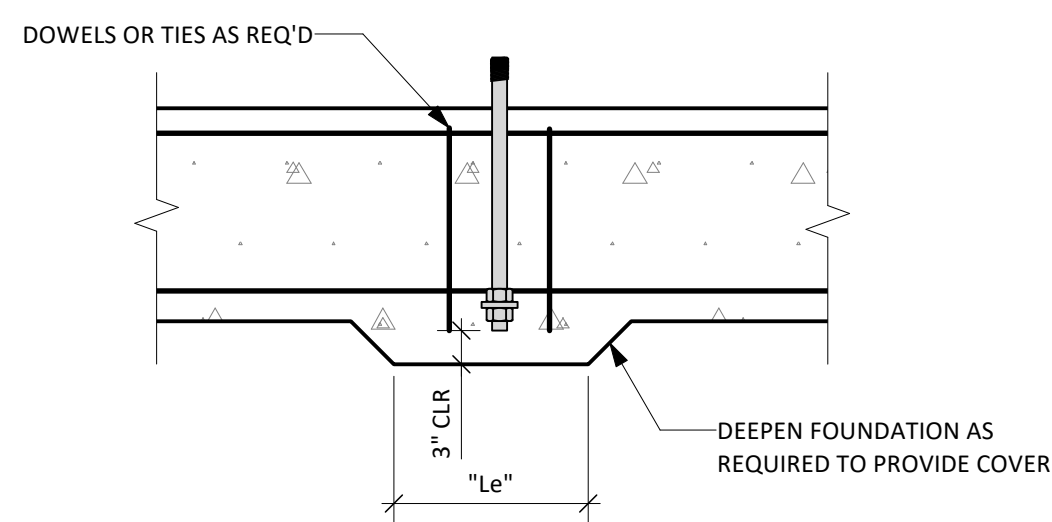

HOLDOWN SCHEDULE					
STRAP	HD BOLT	THREADED ROD	"Le"	FASTENER	POST
HDU4	SSTB24	5/8" (A36)	20 5/8"	(10) 1/4x2-1/2 SDS	2-2x
HDU8	SSTB28L	7/8" (A36)	24 7/8"	(20) 1/4x2-1/2 SDS	4x4
HDU11	SB1x30	1" (A36)	24"	(30) 1/4x2-1/2 SDS	4x6
HDU14	SB1x30	1" (A36)	24"	(36) 1/4x2-1/2 SDS	6x6 OR 4x8
HD19	1-1/4" (A36)	1-1/4" (A36)	30"	(5) 1" MB	6x6 OR 4x8

12 TYPICAL HOLDOWN

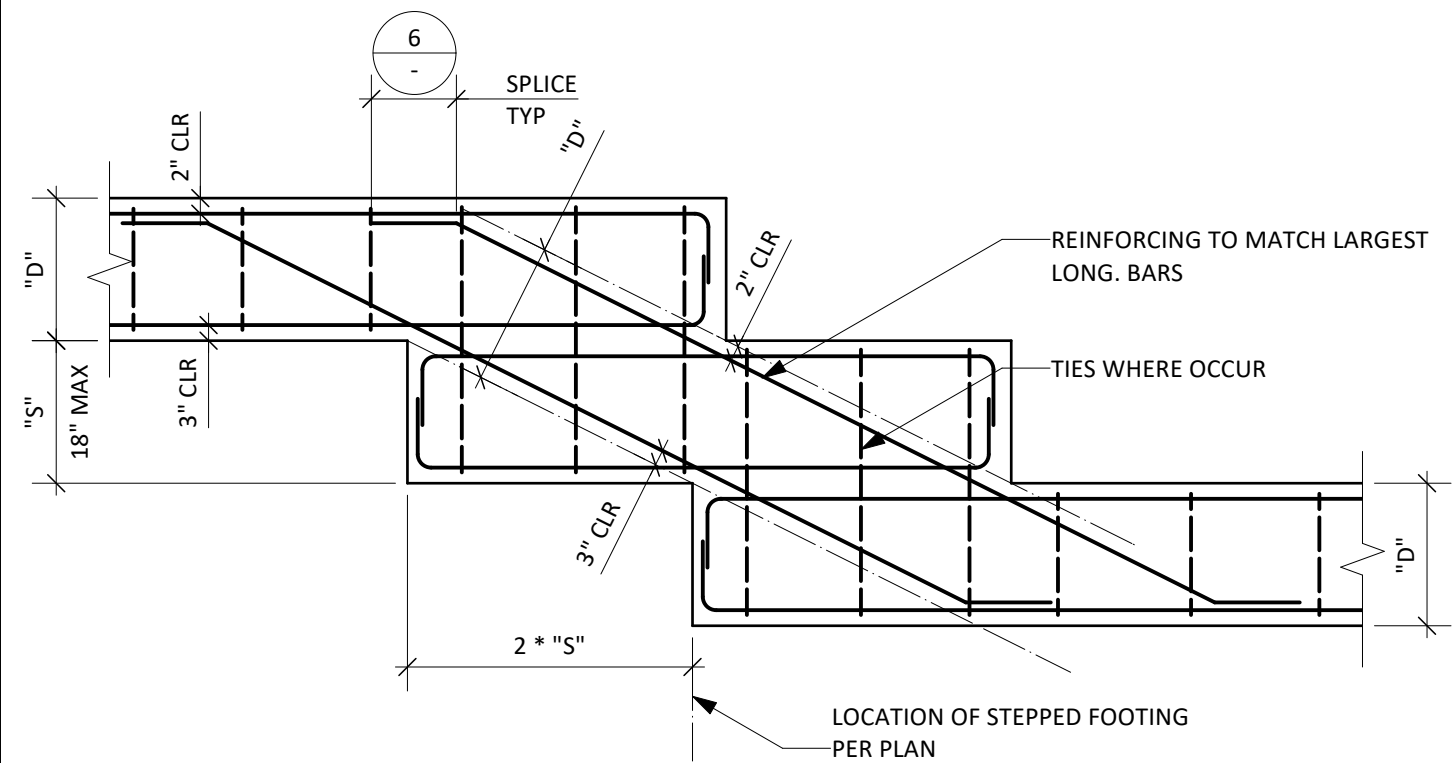

NOTES:

- FOR FOUNDATION REINFORCING SEE FOUNDATION SCHEDULE OR SECTIONS.
- VERTICAL WALL DOWELS SHALL EXTEND TO BOTTOM OF FOUNDATION.

9 TYPICAL STEPPED FOUNDATION

Revisions:


△	Date

Date: 03/08/26


Scale:

Project No: 26.036

Sheet:

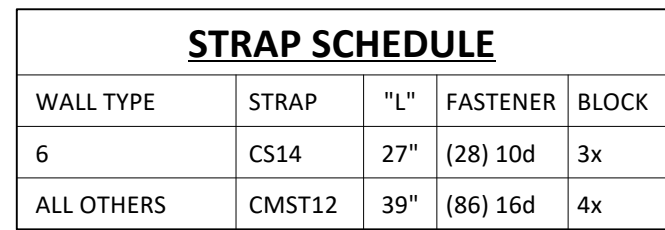

STRAP	"L"	FASTENER	POST
CS14	27"	(28) 10d	2-2x
CMSTC16	20"	(50) 16d	2-2x
CMST14	30"	(66) 16d	4x4
CMST12	39"	(86) 16d	4x6

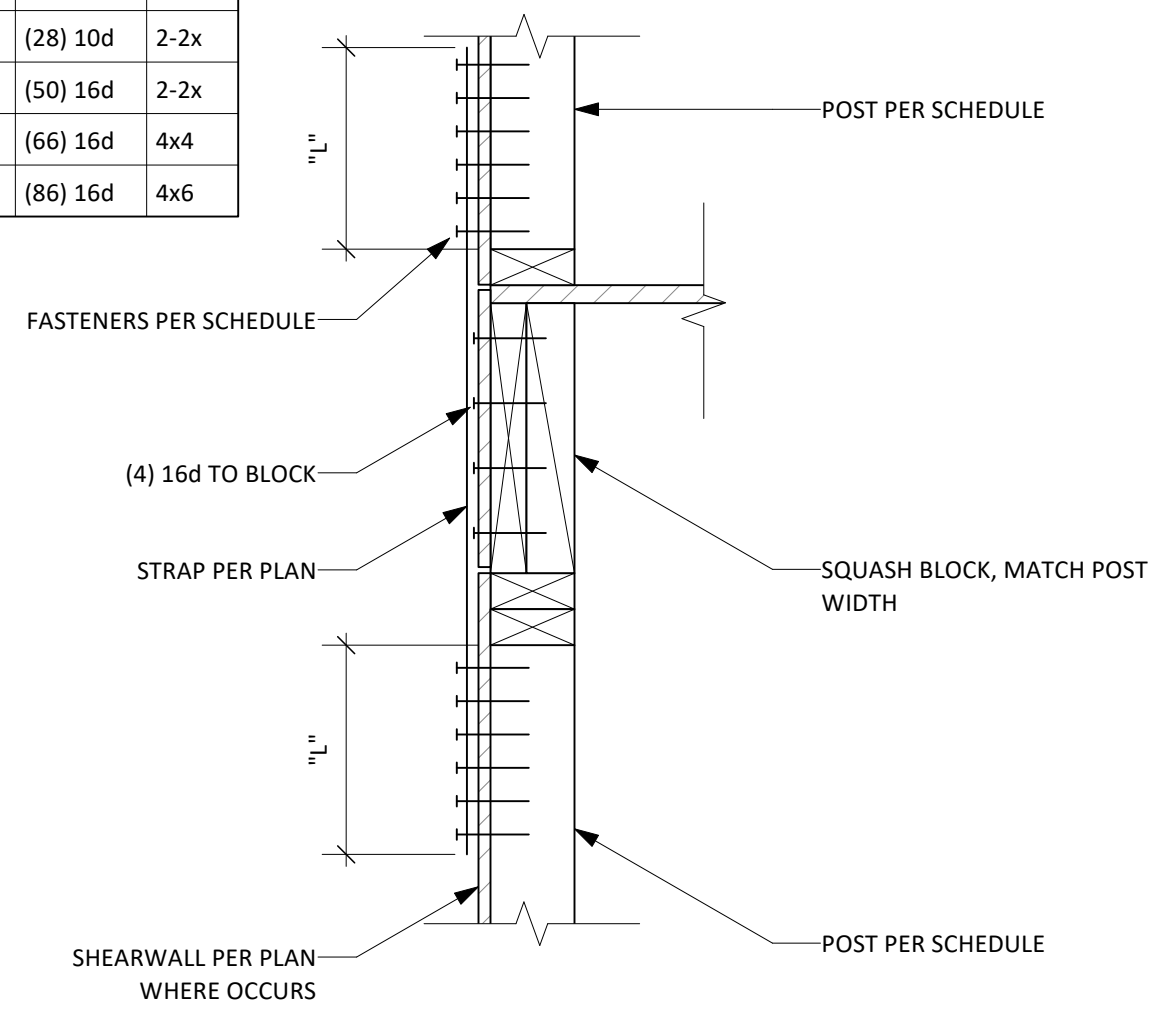


10 TYPICAL HOLE IN SHEARWALL

7 TYPICAL HOLDOWN STRAP


SHEARWALL SCHEDULE

TYPE	STRUCT 1 SHEATHING	SIDES	E.N.	ANCHOR BOLTS ¹¹	SILL FASTENER AT ELEVATION FLOOR ¹²	CLIPS ¹⁴	PLF
6	1/2" STRUCTURAL 1	1	10d @ 6"	5/8" @ 31"	5/8" @ 22"	A-35 OR LTP4 @ 16"	340
4	1/2" STRUCTURAL 1	1	10d @ 4"	5/8" @ 24"	5/8" @ 15"	A-35 OR LTP4 @ 12"	510
3	1/2" STRUCTURAL 1	1	10d @ 3"	5/8" @ 16"	5/8" @ 11"	A-35 OR LTP4 @ 9"	665
2	1/2" STRUCTURAL 1	1	10d @ 2"	5/8" @ 12"	5/8" @ 8"	A-35 OR LTP4 @ 6"	870
44	1/2" STRUCTURAL 1	2	10d @ 4"	5/8" @ 9"	5/8" @ 7"	A-35 OR LTP4 @ 6"	1020
33	1/2" STRUCTURAL 1	2	10d @ 3"	5/8" @ 8"	5/8" @ 5"	A-35 OR LTP4 @ 8" EA SIDE	1330


- NOTES:
1. EDGE NAILING (E.N.), SEE SCHEDULE
 2. INTERMEDIATE NAILING @ 12", SAME SIZE AS E.N.
 3. EDGE DISTANCE FOR NAILS SHALL BE 3/8" FOR 2x MEMBERS AND 1/2" FOR 3x MEMBERS. MINIMUM NAIL PENETRATION IN FRAMING MEMBER SHALL BE 1-1/2".
 4. PROVIDE E.N. ALONG POST WHERE HOLDDOWN ANCHOR OCCURS, AT WALL BOUNDARIES OR INTERIOR.
 5. STAGGER E.N. ALONG ADJOINING PANEL EDGES.
 6. ALL NAILS SHALL BE COMMON, U.O.N.
 7. ALL EDGES OF ALL PANELS SHALL BE SUPPORTED BY AND FASTENED TO FRAMING MEMBERS OR BLOCKING.
 8. PLYWOOD SHALL BE INSTALLED VERTICALLY OR HORIZONTALLY, STAGGER JOINTS AS SHOWN.
 9. USE 3"x3"x1/4" SLOTTED PLATE WASHERS, BOLTS AND WASHERS SHALL BE HOT DIPPED GALVANIZED WHERE IN CONTACT WITH P.T. LUMBER. NOT REQUIRED WHERE GREENBOARD IS USED.
 10. MINIMUM (2) BOLTS PER SILL PLATE, SPACED NO MORE THAN 12" OR LESS THAN 5" FROM ENDS.
 11. SPECIAL INSPECTION REQUIRED FOR TITEN HD ANCHORS.
 12. 5" MINIMUM EMBEDMENT INTO MAIN MEMBER, WHERE LAG BOLTS ARE INSTALLED TO BLOCKING, MINIMUM DISTANCE TO END OF BLOCK IS 4.5", MINIMUM SPACING IS 2.5". AVERAGE SPACING OF LAG BOLTS MUST MATCH VALUES GIVEN ABOVE.
 13. A-35 AND TP4 CLIPS SHALL USE THE MAXIMUM NUMBER OF SD9112 SCREWS AS REQUIRED BY THE MANUFACTURER.
 14. WHERE PANELS ARE APPLIED ON BOTH FACES OF A SHEAR WALL AND NAIL SPACING IS LESS THAN 6" ON CENTER ON EITHER SIDE, PANEL JOINTS SHALL BE OFFSET TO FALL ON DIFFERENT FRAMING MEMBERS. ALTERNATIVELY, THE WIDTH OF THE NAILED FACE OF FRAMING MEMBERS SHALL BE 3" NOMINAL OR GREATER AT ADJOINING PANEL EDGES AND NAILS AT ALL PANEL EDGES SHALL BE STAGGERED.

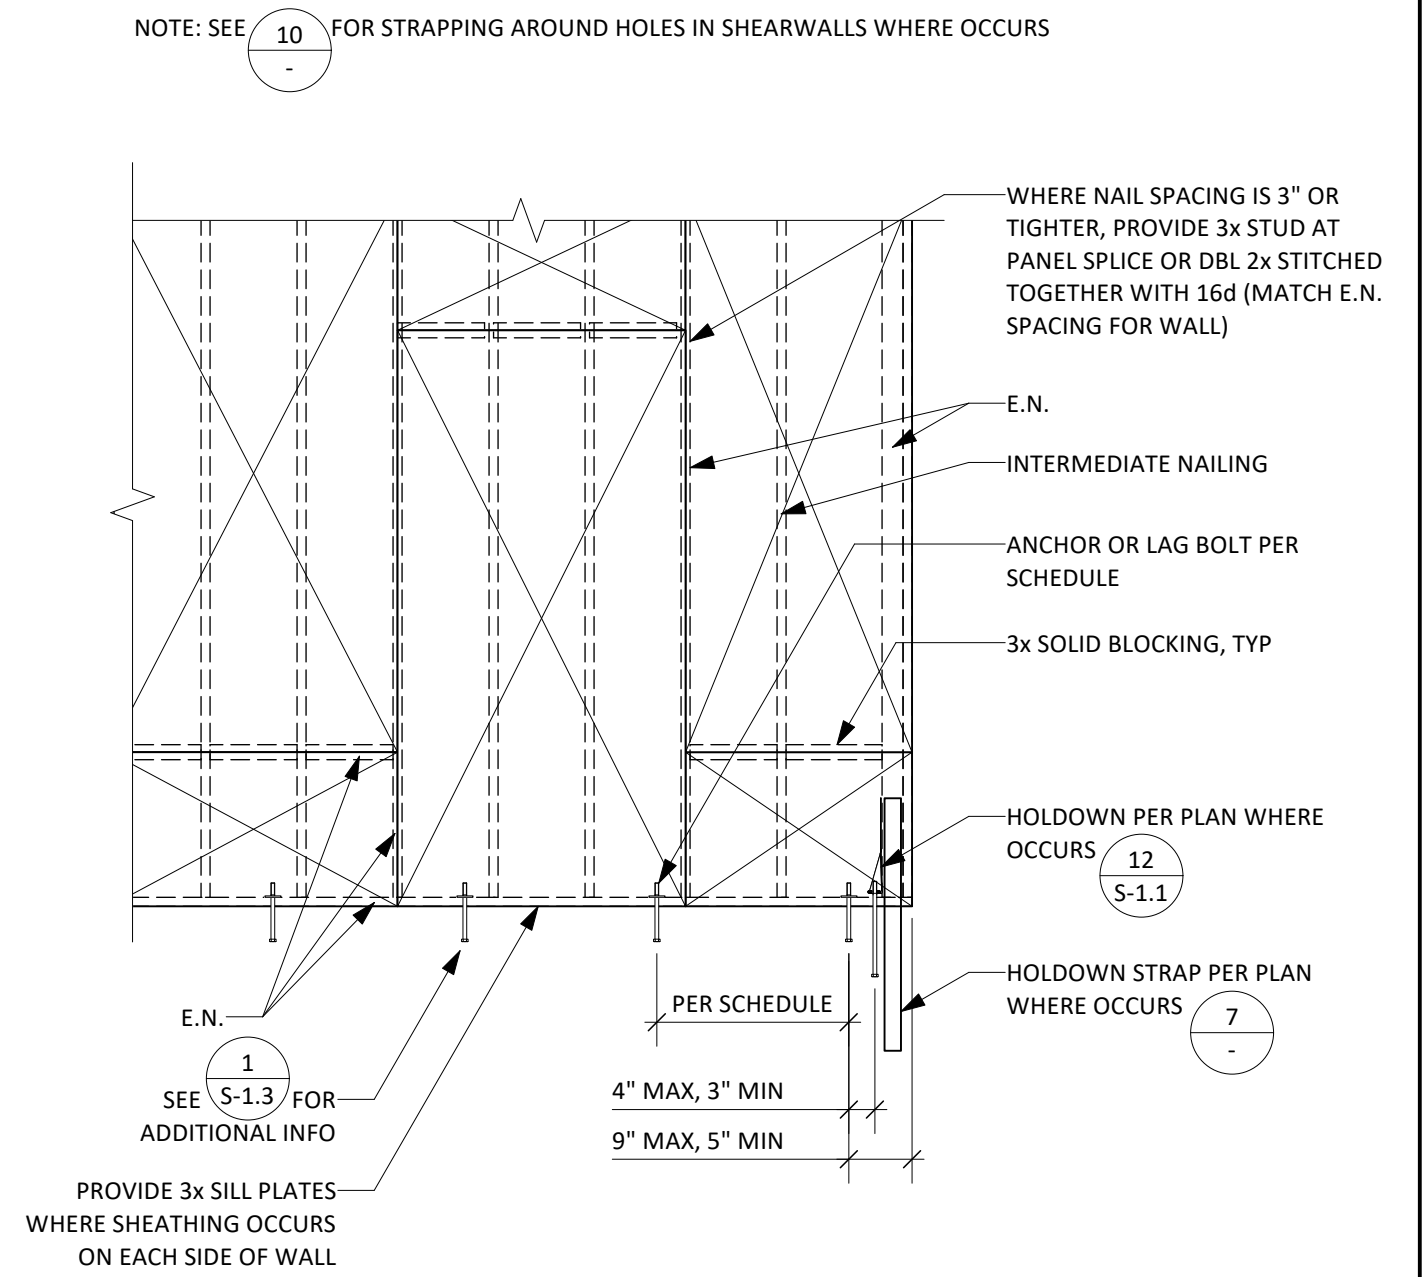


4 TYPICAL SHEARWALL SCHEDULE

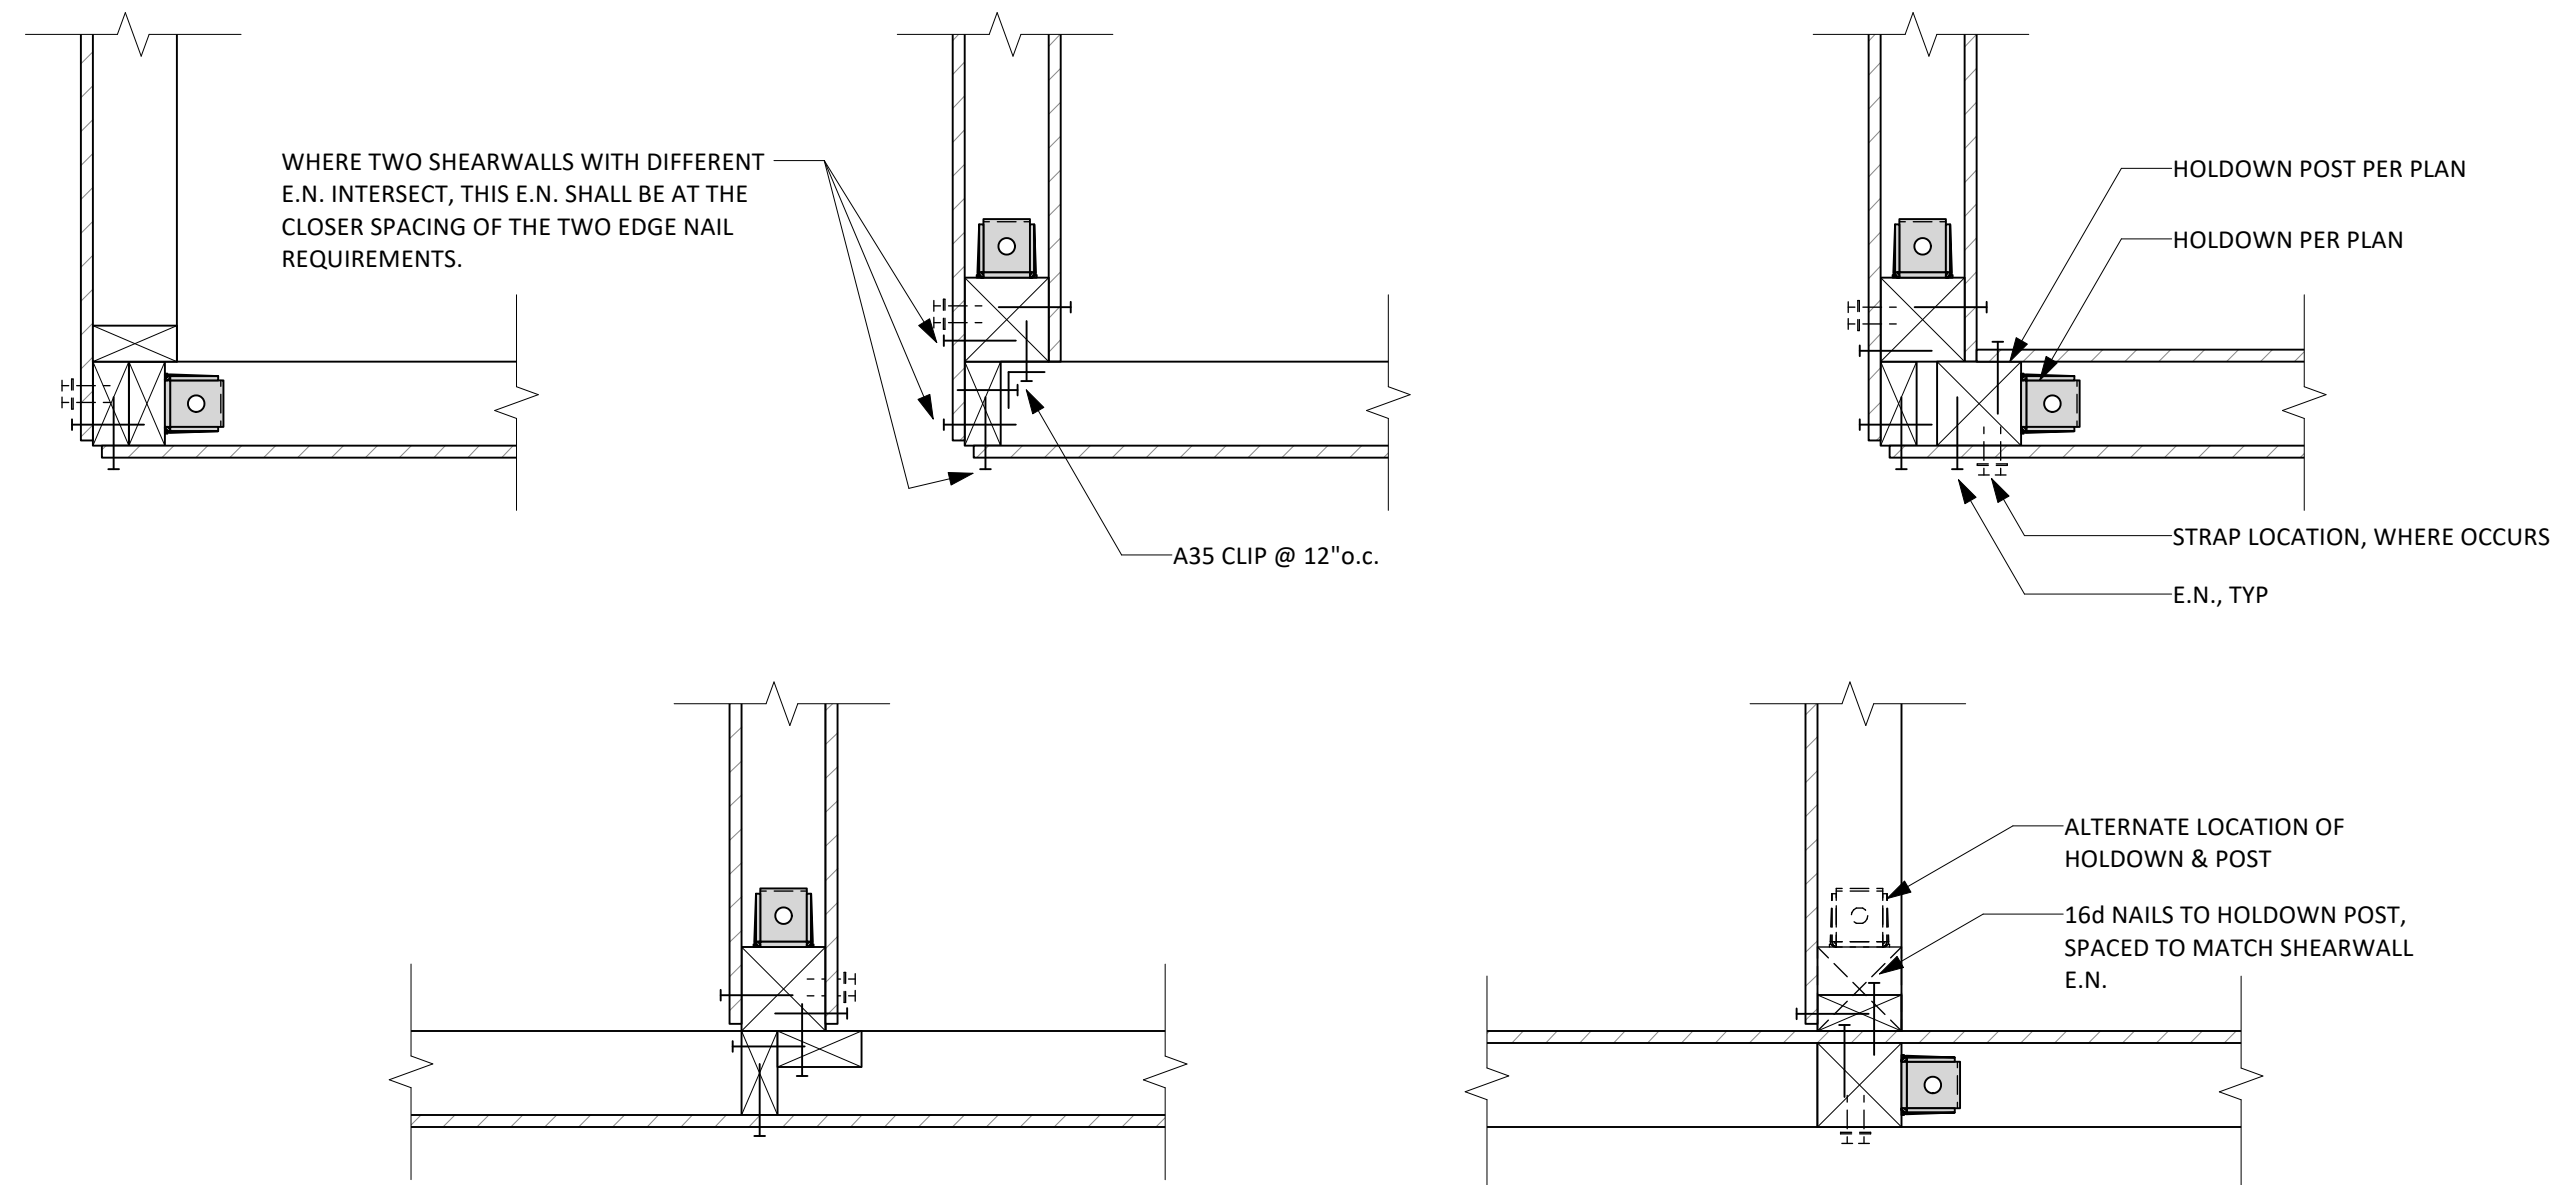

11 TYPICAL SHEARWALL INTERSECTIONS

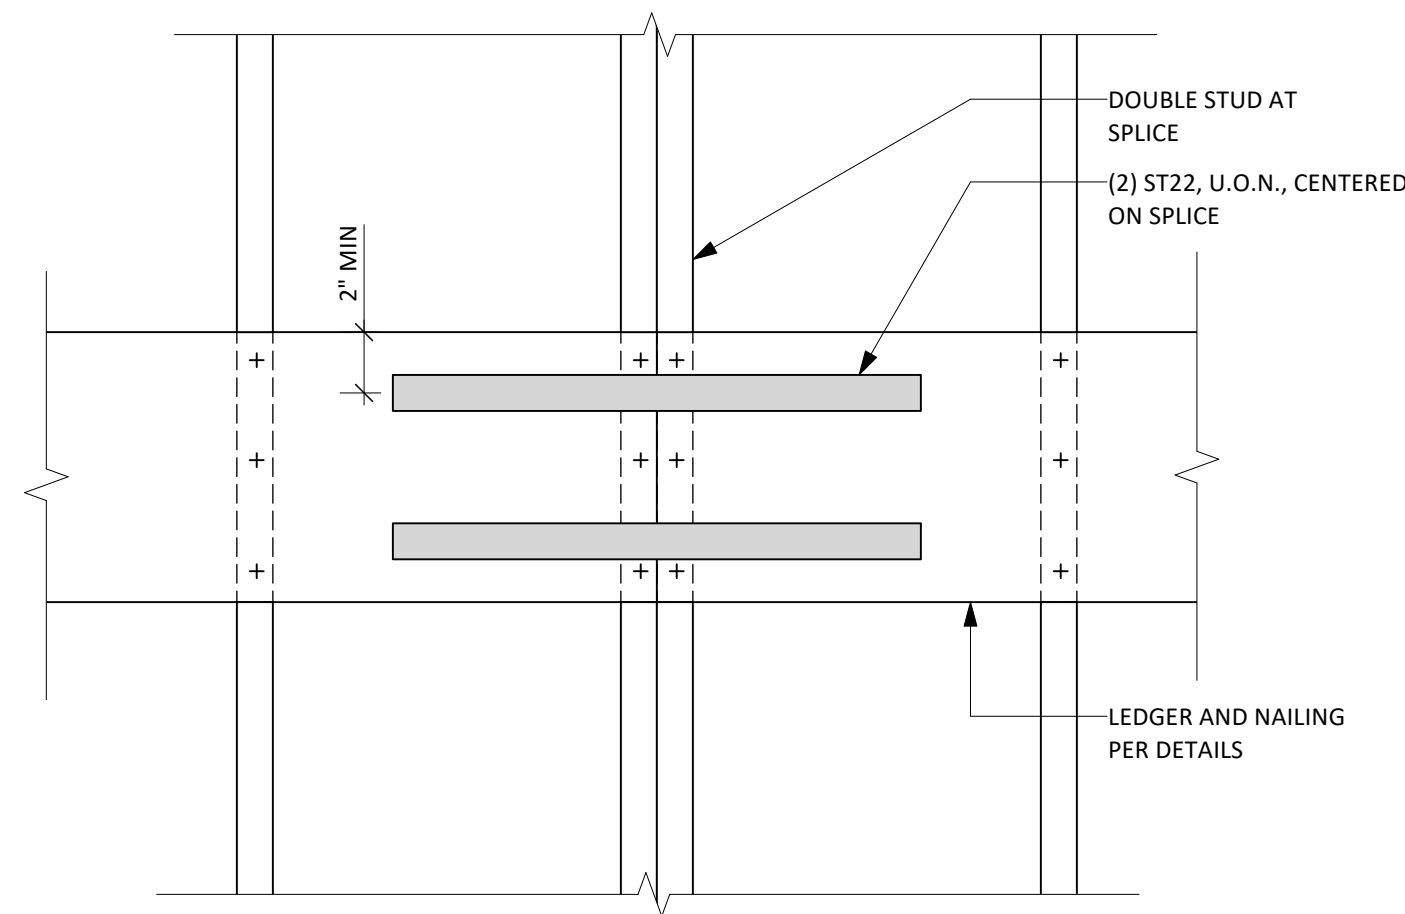


5 TYPICAL LEDGER SPLICE

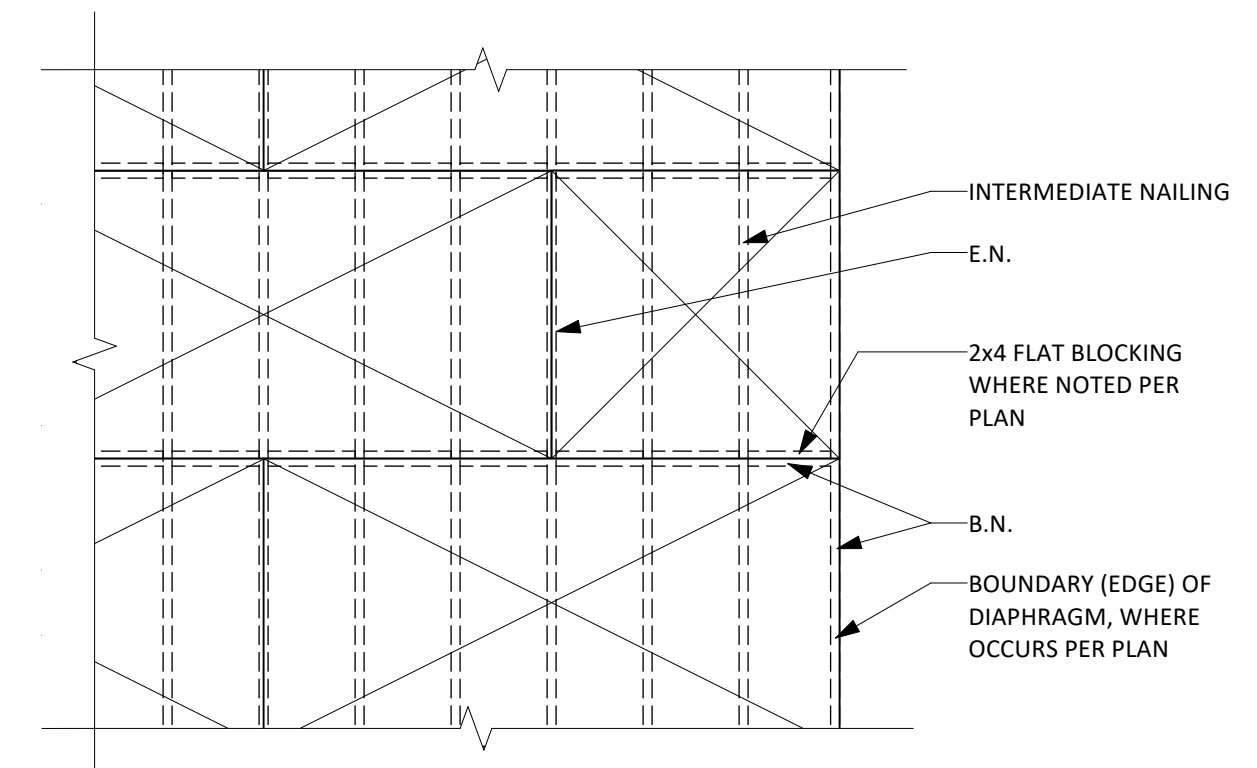


- NOTES:
1. SHEATHING THICKNESS AND GRADE PER PLAN.
 2. EDGE NAILING (E.N.) PER PLAN.
 3. BOUNDARY NAILING (B.N.) PER PLAN.
 4. INTERMEDIATE NAILING AT 12" o.c.
 5. 2x FLAT BLOCKING WHERE SPECIFIED.
 6. SHEATHING PANELS SHALL BE AT LEAST 2'-0" x 2'-0".
 7. LONG DIMENSION OF SHEATHING SHALL RUN PERPENDICULAR TO SUPPORTS.
 8. NAILS SHALL HAVE 3/8" MIN EDGE DISTANCE AND SHALL NOT BE OVERDRIVEN THROUGH OUTER PLY.

2 TYPICAL HORIZONTAL SHEATHING


<u>STRAP SCHEDULE</u>			
STRAP	"L"	FASTENER	MIN. MEMBER WIDTH
CS14	27"	(28) 10d	1-1/2"
CMSTC16	20"	(50) 16d	3-1/2"
CMST14	30"	(66) 16d	3-1/2"
CMST12	39"	(86) 16d	5-1/4"

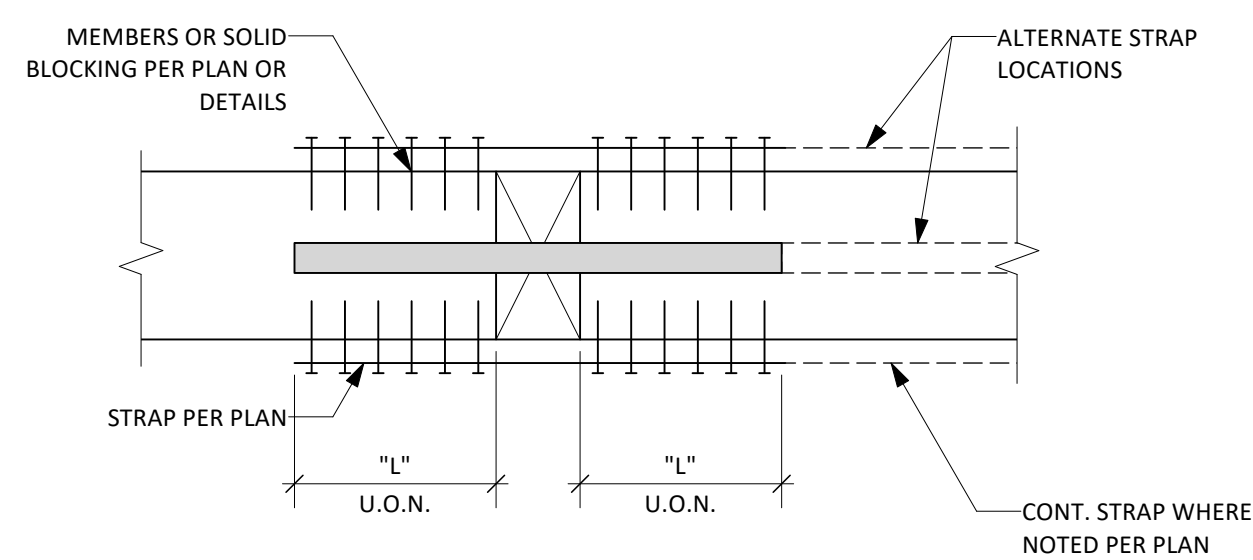


12 TYPICAL DRAG STRAP

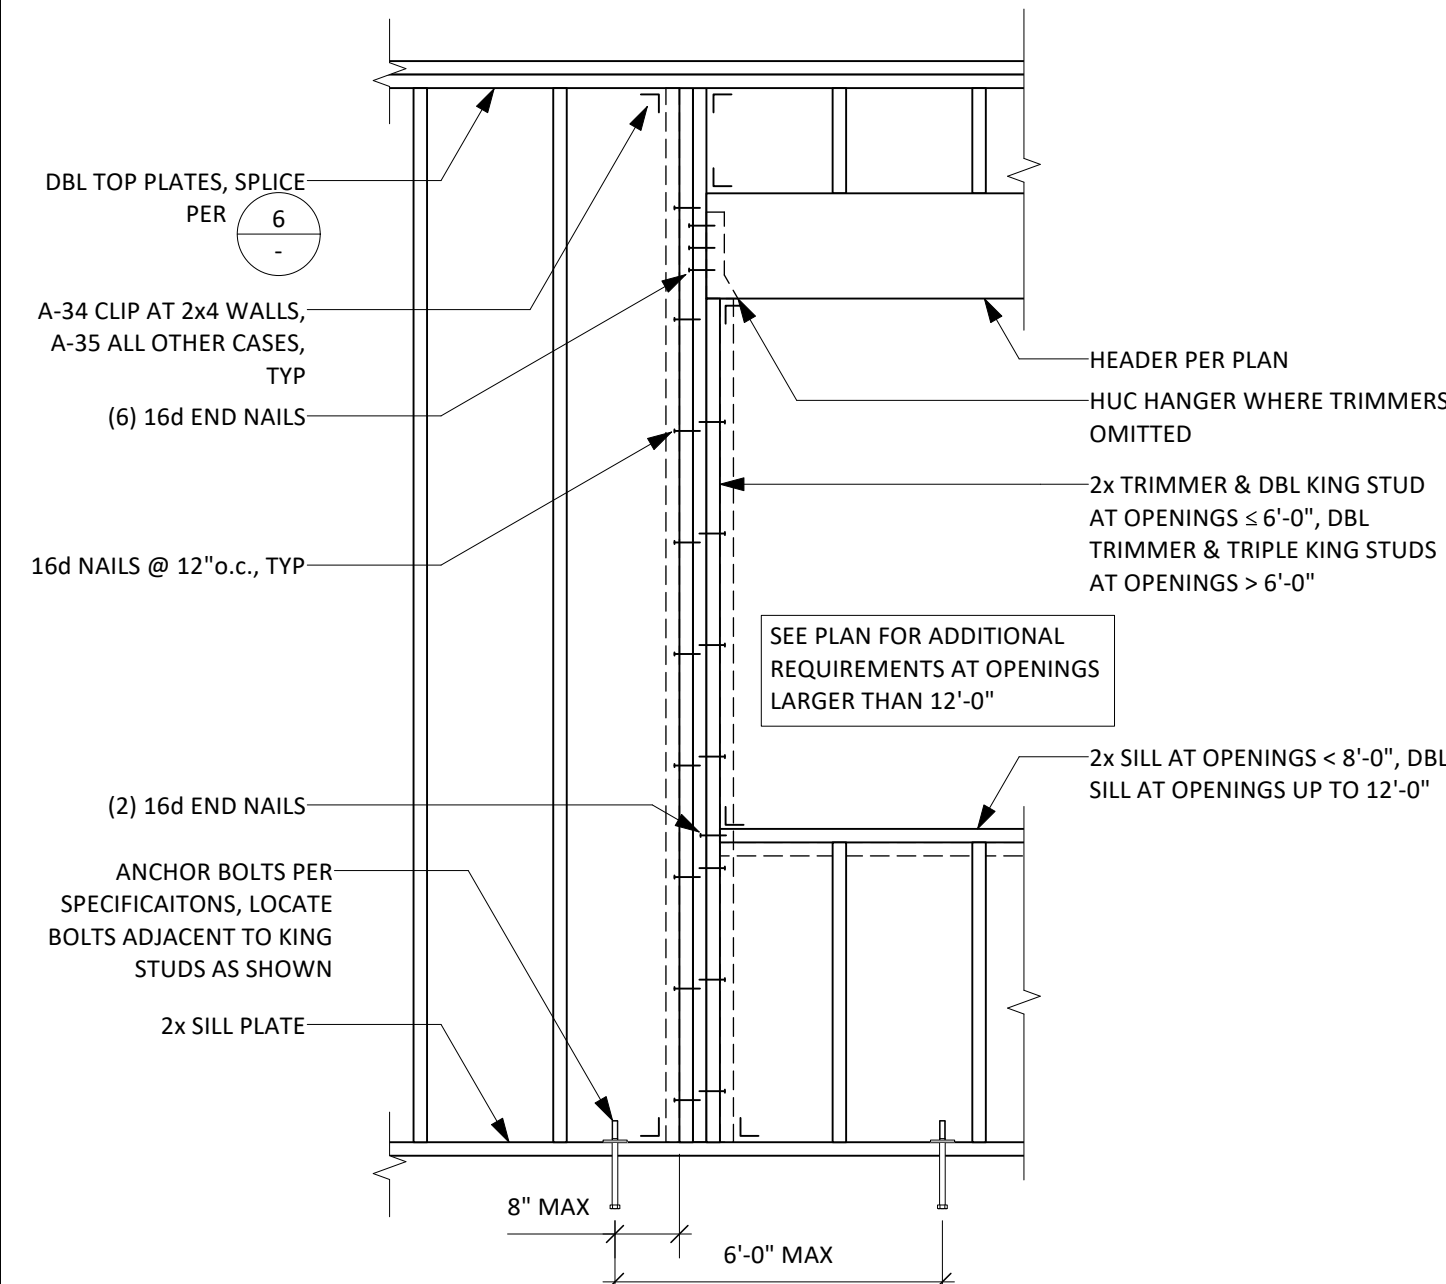

9 TYPICAL FRAMING 2x STUD WALL

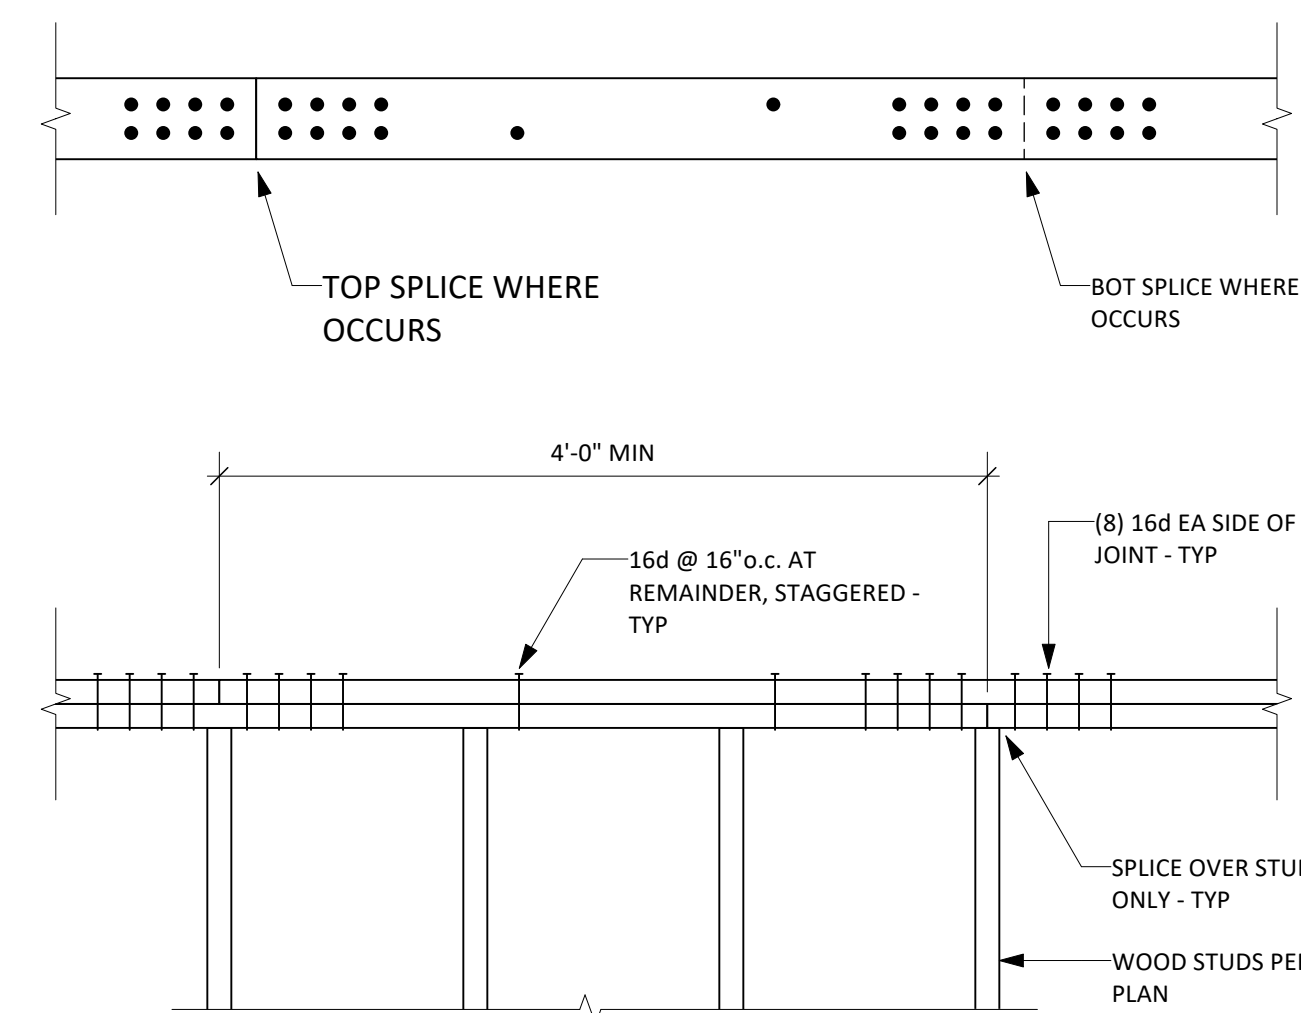




6 TYPICAL DOUBLE TOP PLATE SPLICE

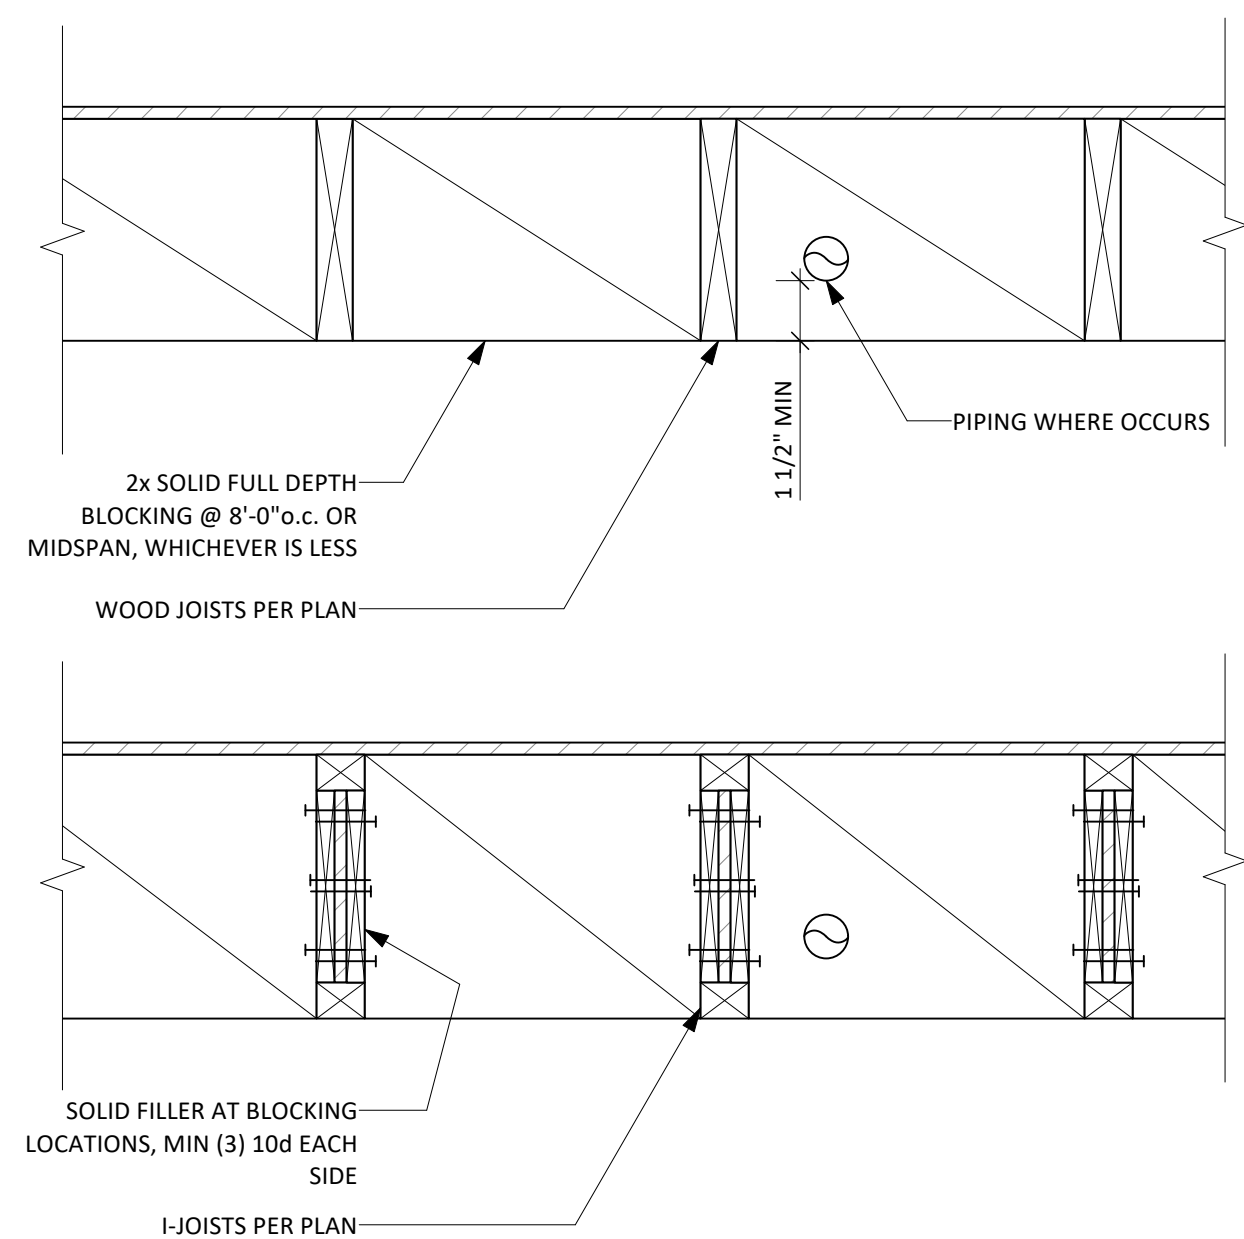

3 TYPICAL WOOD JOIST BRIDGING

Technical drawing of a wood stud connection. The drawing shows a vertical wood stud with a horizontal member attached. Key dimensions and labels include:


- Wx0.6 MAX**: Dimension for the width of the top horizontal member.
- BORED HOLE**: Label pointing to a hole in the wood stud.
- 5/8" MIN**: Dimension for the diameter of the bored hole.
- WOOD STUD**: Label pointing to the vertical member.
- 1"0" MIN**: Dimension for the height of the vertical member above the connection.
- NOTCH**: Label pointing to a notch in the wood stud.
- W/4 @ BEARING**: Dimension for the width of the bearing area.
- Wx0.4 @ NON-BEARING**: Dimension for the width of the non-bearing area.

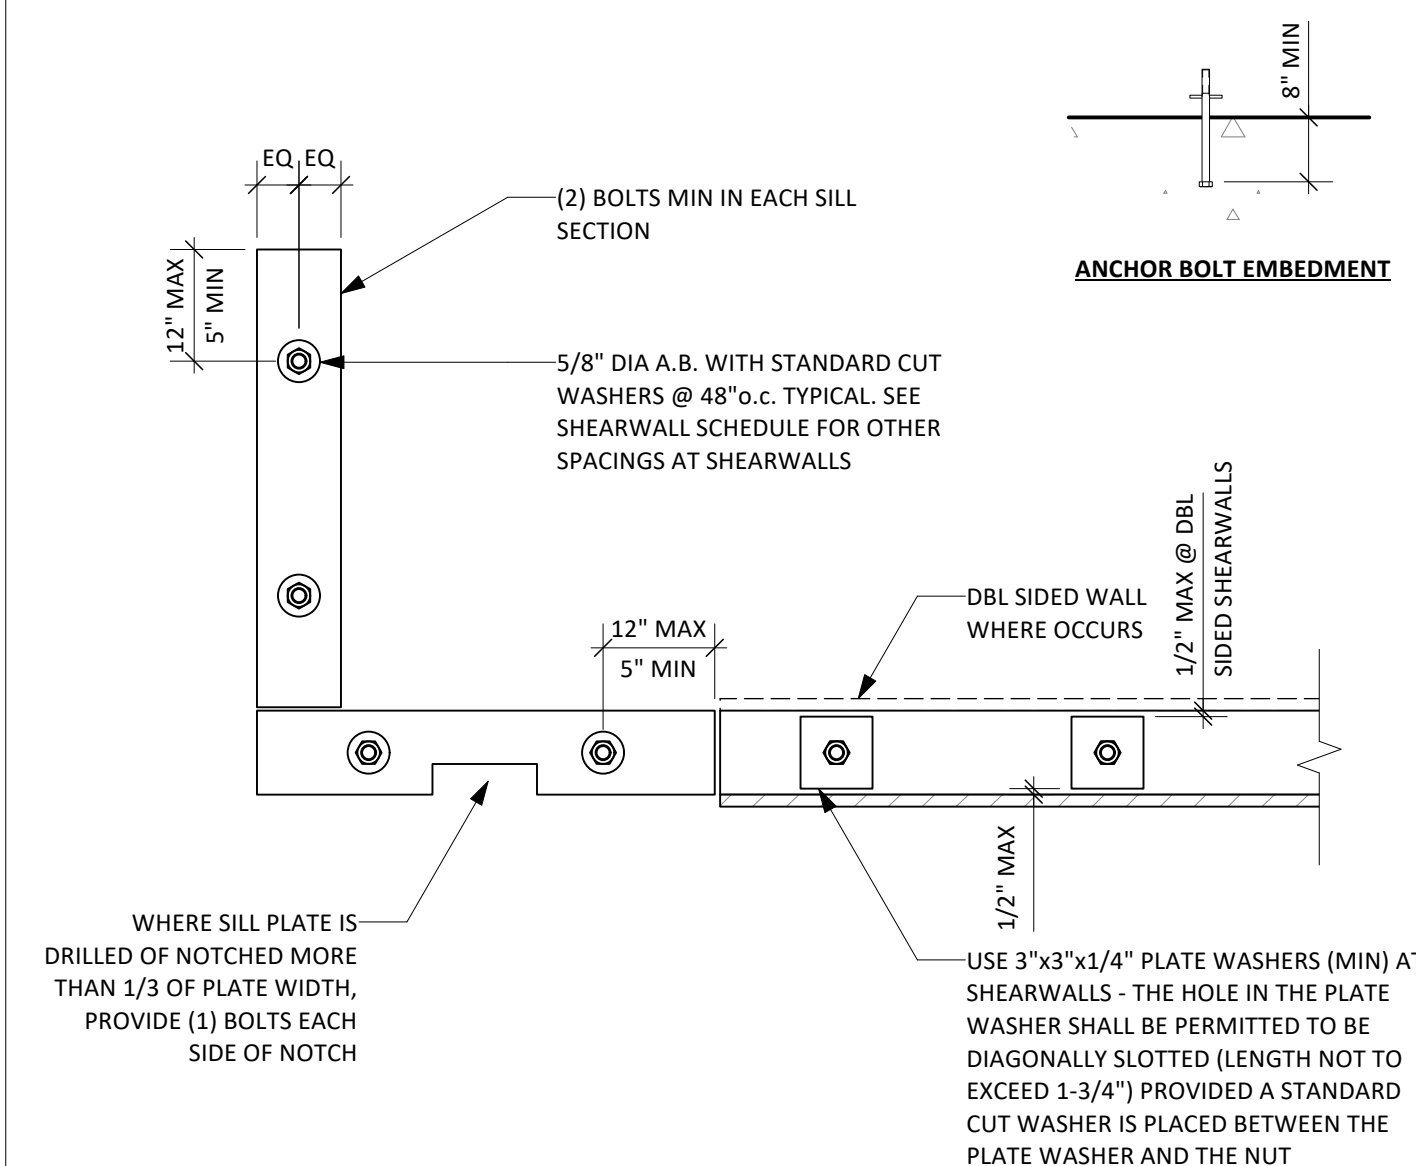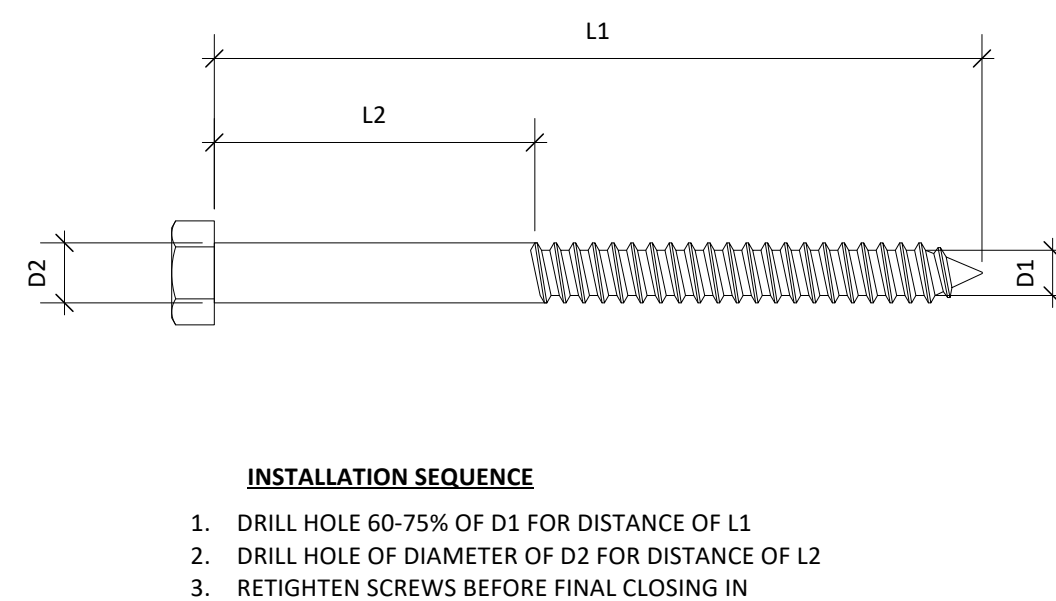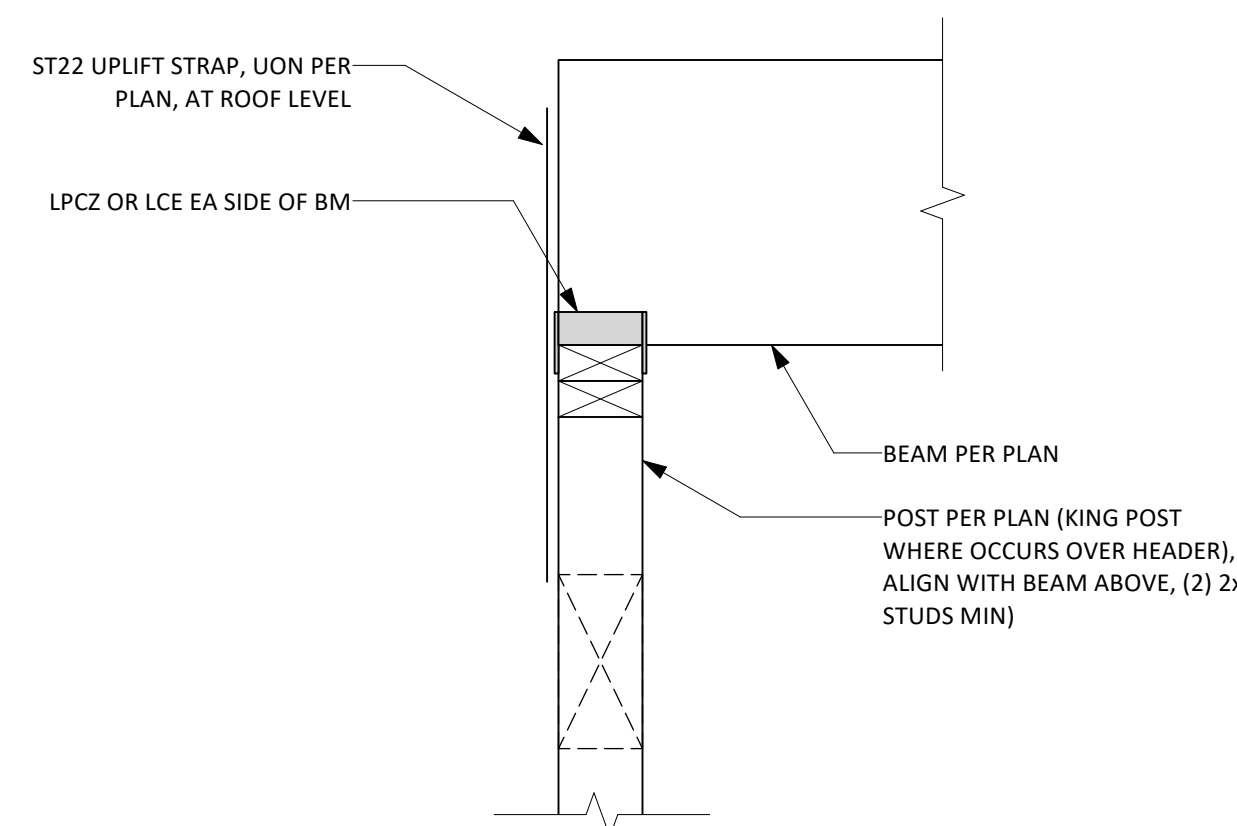

ST22 STRAP AT TOP PLATES, U.O.N.

POST PER PLAN (USE POST CAP WHERE NOTED)

FULL-HEIGHT KING STUD EACH SIDE WITH (4) 16d TO BEAM

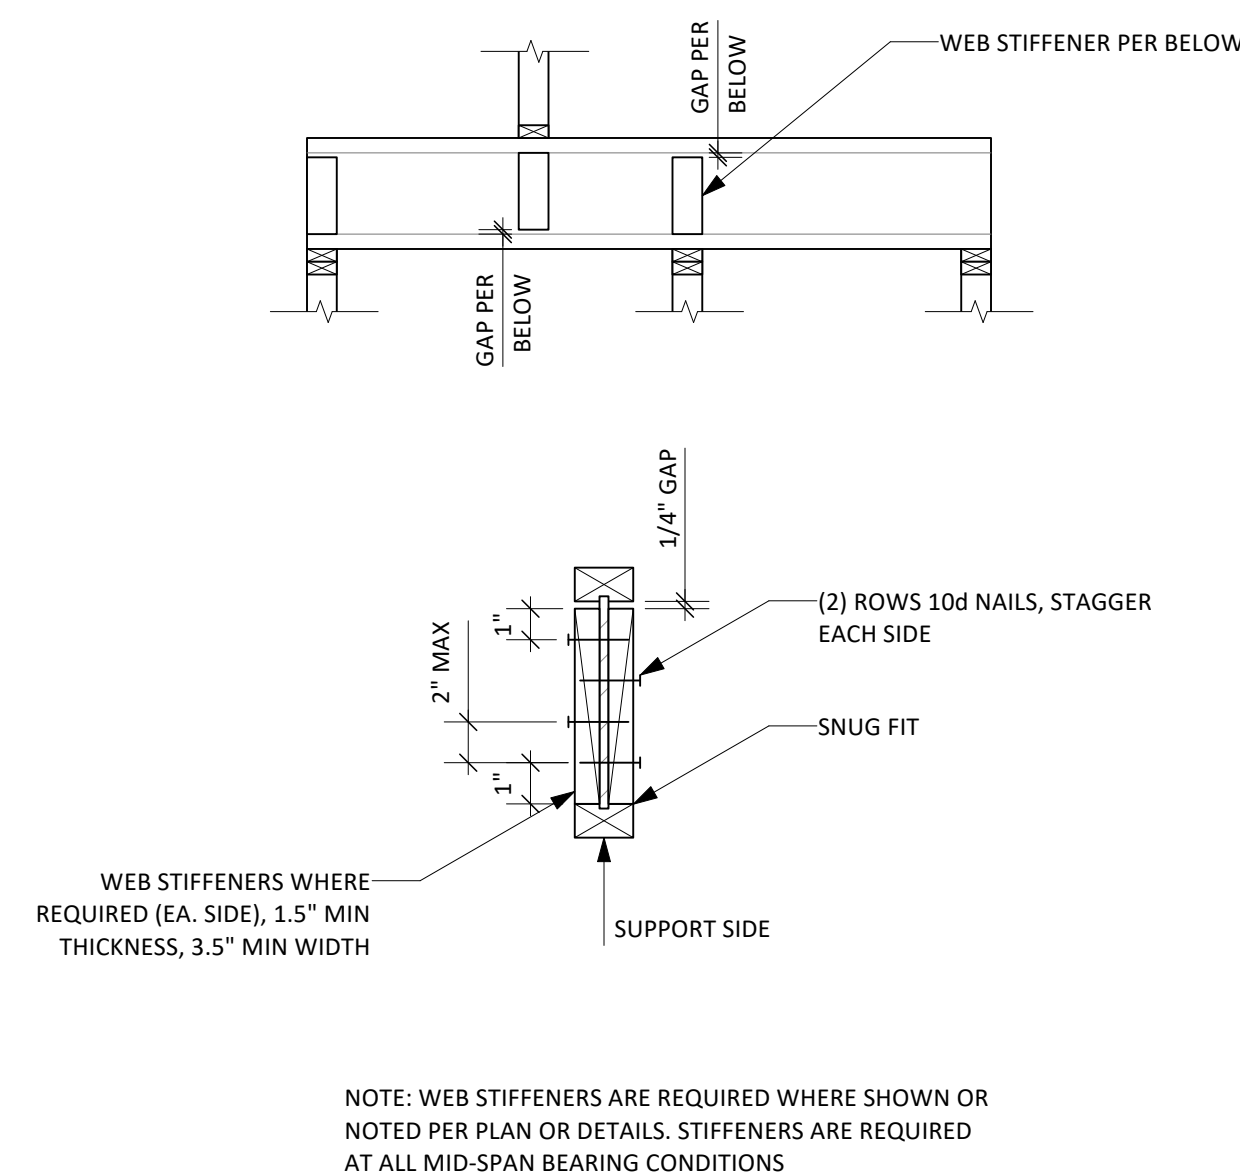

JOISTS & HANGER WHERE OCCURS

BEAM PER PLAN

I-JOIST PER PLAN

ITS HANGER, TYP (U.O.N.)

JOISTS & HANGER WHERE OCCURS

BEAM PER PLAN

DIMENSIONAL LUMBER JOIST PER PLAN

LU HANGER, TYP (U.O.N.)

Diagram illustrating the reinforcement details for a beam-to-column connection. The diagram shows a cross-section of a column and a beam. The column is on the left, and the beam is on the right. The connection is shown with a shaded rectangular area representing the joint. The reinforcement details are labeled as follows:

- POST CAP PER PLAN: Points to the top reinforcement bar in the column.
- BEAM PER PLAN: Points to the top reinforcement bar in the beam.
- POST PER PLAN: Points to the bottom reinforcement bar in the column.

ST22 STRAP AT TOP PLATES, U.O.N.

POST PER PLAN (USE POST CAP WHERE NOTED)

FULL-HEIGHT KING STUD EACH SIDE WITH (4) 16d TO BEAM

FRAMING OR BLOCKING

1/2" GAP

SIMPSON STC CLIP TO JOIST OR BLOCKING @ 4'-0"o.c.

2x STUD WALL PER PLAN

SIMPSON 0.157" PDPA SHOT PINS (ESR-2138) INSTALLED AT 4'-0"o.c.

2x STUD WALL PER PLAN

SLAB PER PLAN

NON-BEARING WALL (MIN LENGTH = 8'-0")

DBL JOIST AT PLUMBING WALLS AS SHOWN

JOISTS SPACING PER PLAN

JOISTS SPACING PER PLAN

PLUMBING WALL

NON-BEARING WALL (MIN LENGTH = 6'-0")

CONTRACTOR'S OPTION

JOISTS SPACING PER PLAN

JOISTS SPACING PER PLAN

JOISTS SPACING PER PLAN

Diagram illustrating the connection of a beam to a column using post caps and king posts. The diagram shows a vertical column and a horizontal beam. The connection is detailed with labels:

- POST CAP PER PLAN (BC MIN, U.O.N.)
- BEAM PER PLAN
- KING POST (K.P.) PER PLAN
- MATCH POST CAP BELOW U.O.N.
- BEAM PER PLAN

Diagram illustrating the connection of the window frame to the floor. The assembly includes a sill plate, a floor, and a window frame. The sill plate is secured to the floor with A-34 clips and King studs or posts. The floor is shown as a horizontal line.

Labels and Callouts:

- KING STUD OR POST PER PLAN
- A-34 CLIP EACH SIDE
- FLOOR PER PLAN
- SILL PLATE PER PLAN

FRAMING OR BLOCKING

1/2" GAP

SIMPSON STC CLIP TO JOIST OR BLOCKING @ 4'-0"o.c.

2x STUD WALL PER PLAN

SIMPSON 0.157" PDPA SHOT PINS (ESR-2138) INSTALLED AT 4'-0"o.c.

2x STUD WALL PER PLAN

SLAB PER PLAN

NON-BEARING WALL (MIN LENGTH = 8'-0")

DBL JOIST AT PLUMBING WALLS AS SHOWN

JOISTS SPACING PER PLAN

PLUMBING WALL

NON-BEARING WALL (MIN LENGTH = 6'-0")

CONTRACTOR'S OPTION

JOISTS SPACING PER PLAN

JOISTS SPACING PER PLAN




IDLEWILD ADUS

3153 IDLEWILD WY
SAN DIEGO, CA 92117

Revisions:	
△	Date
Date:	03/08/26
Scale:	
Project No:	26.036
Sheet:	

S-2.0

FOUNDATION
PLAN

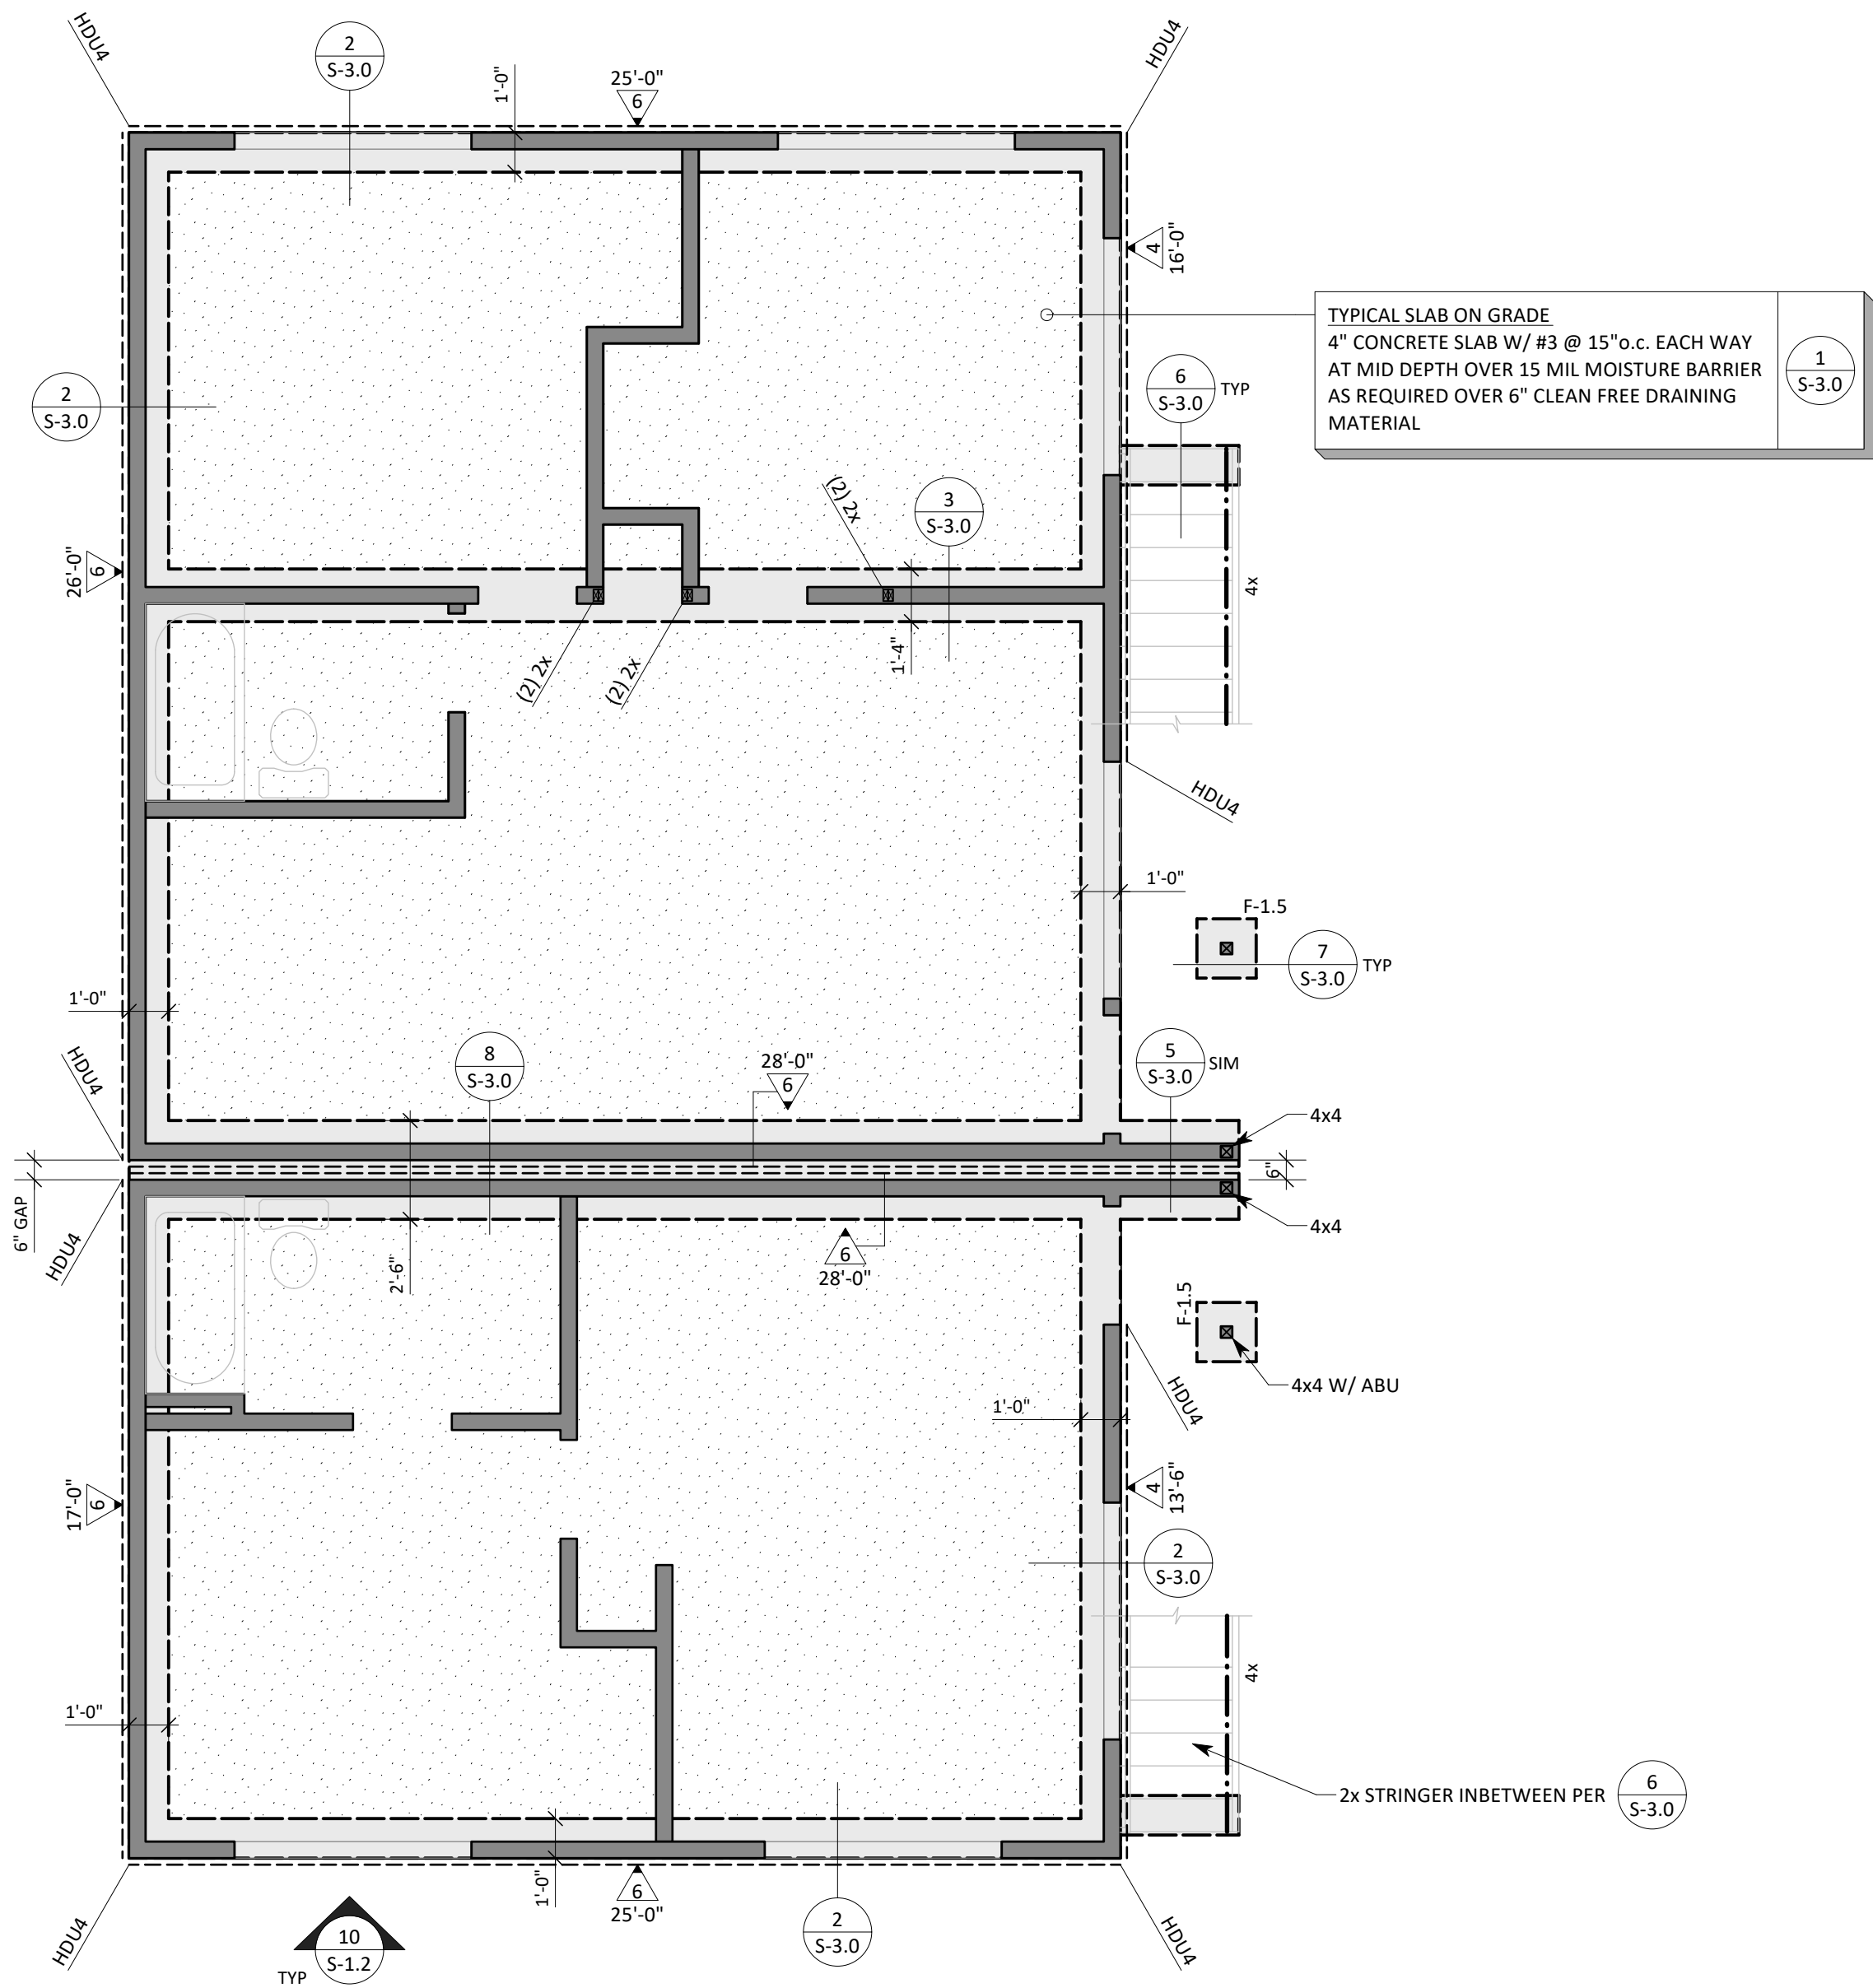

WOOD STUD SCHEDULE		
TYPE (U.O.N.)	STUD	STRUCTURAL BLOCKING
EXTERIOR BEARING	2x4 @ 16"o.c.	AT SHEAR WALL PANEL EDGES
INTERIOR BEARING	2x4 @ 16"o.c.	AT SHEAR WALL PANEL EDGES
INTERIOR NON-BEARING	2x4 @ 16"o.c.	FIRE BLOCKING AS REQD

- NOTES:
- STUD SIZES NOTED ARE A MINIMUM. SEE ARCHITECTURAL PLANS FOR REQUIRED TUD WIDTHS.
 - DITIONAL FIRE BLOCKING IS REQUIRED IN ALL WALLS, REFERENCE ARCHITECTURAL RAWINGS.

FOUNDATION PLAN

SCALE: 1/4" = 1'-0"

FOUNDATION NOTES:

- FOR GENERAL NOTES AND TYPICAL DETAILS SEE SHEET S-1.0 THROUGH S-1.3.
- DO NOT SCALE STRUCTURAL DRAWINGS.
- VERIFY ALL DIMENSIONS, ELEVATIONS, FINISH SURFACES, SLOPE, DRAINS, DEPRESSIONS, CURBS, ETC WITH ARCHITECTURAL DRAWINGS PRIOR TO START OF CONSTRUCTION.
- SEE ARCHITECTURAL FOR EDGE OF SLAB LOCATION.
- REFER TO ARCHITECTURAL, LANDSCAPE AND ELECTRICAL DRAWINGS FOR ADDITIONAL INFORMATION. IT IS THE CONTRACTORS RESPONSIBILITY TO IDENTIFY ANY DISCREPANCY PRIOR TO POUR AND NOTIFY THE ENGINEER OF RECORD FOR CORRECTIVE MEASURES.
- THE BASE OF COLUMNS AND SHEARWALLS ORIGINATES AT THE LEVEL WHERE SPECIFIED ON THE PLANS AND CONTINUES TO TOP PLATES AT THE LEVEL ABOVE, U.O.N.

FOUNDATION LEGEND:

- INDICATES FOUNDATION PER PLAN, ANCHOR BEARING WALLS PER

1

S-1.3

 WHERE THEY OCCUR, U.O.N.
- INDICATES (N) 2x STUD WALL ABOVE
- INDICATES (E) 2x STUD WALL ABOVE
- 12'-0"

6

INDICATES SHEARWALL LENGTH AND TYPE PER

4

S-1.2
- F-2.0

SPREAD FOUNDATION PER

7


S-1.1
- HDU4

INDICATES HOLDOWN PER

12

S-1.1


 U.O.N.

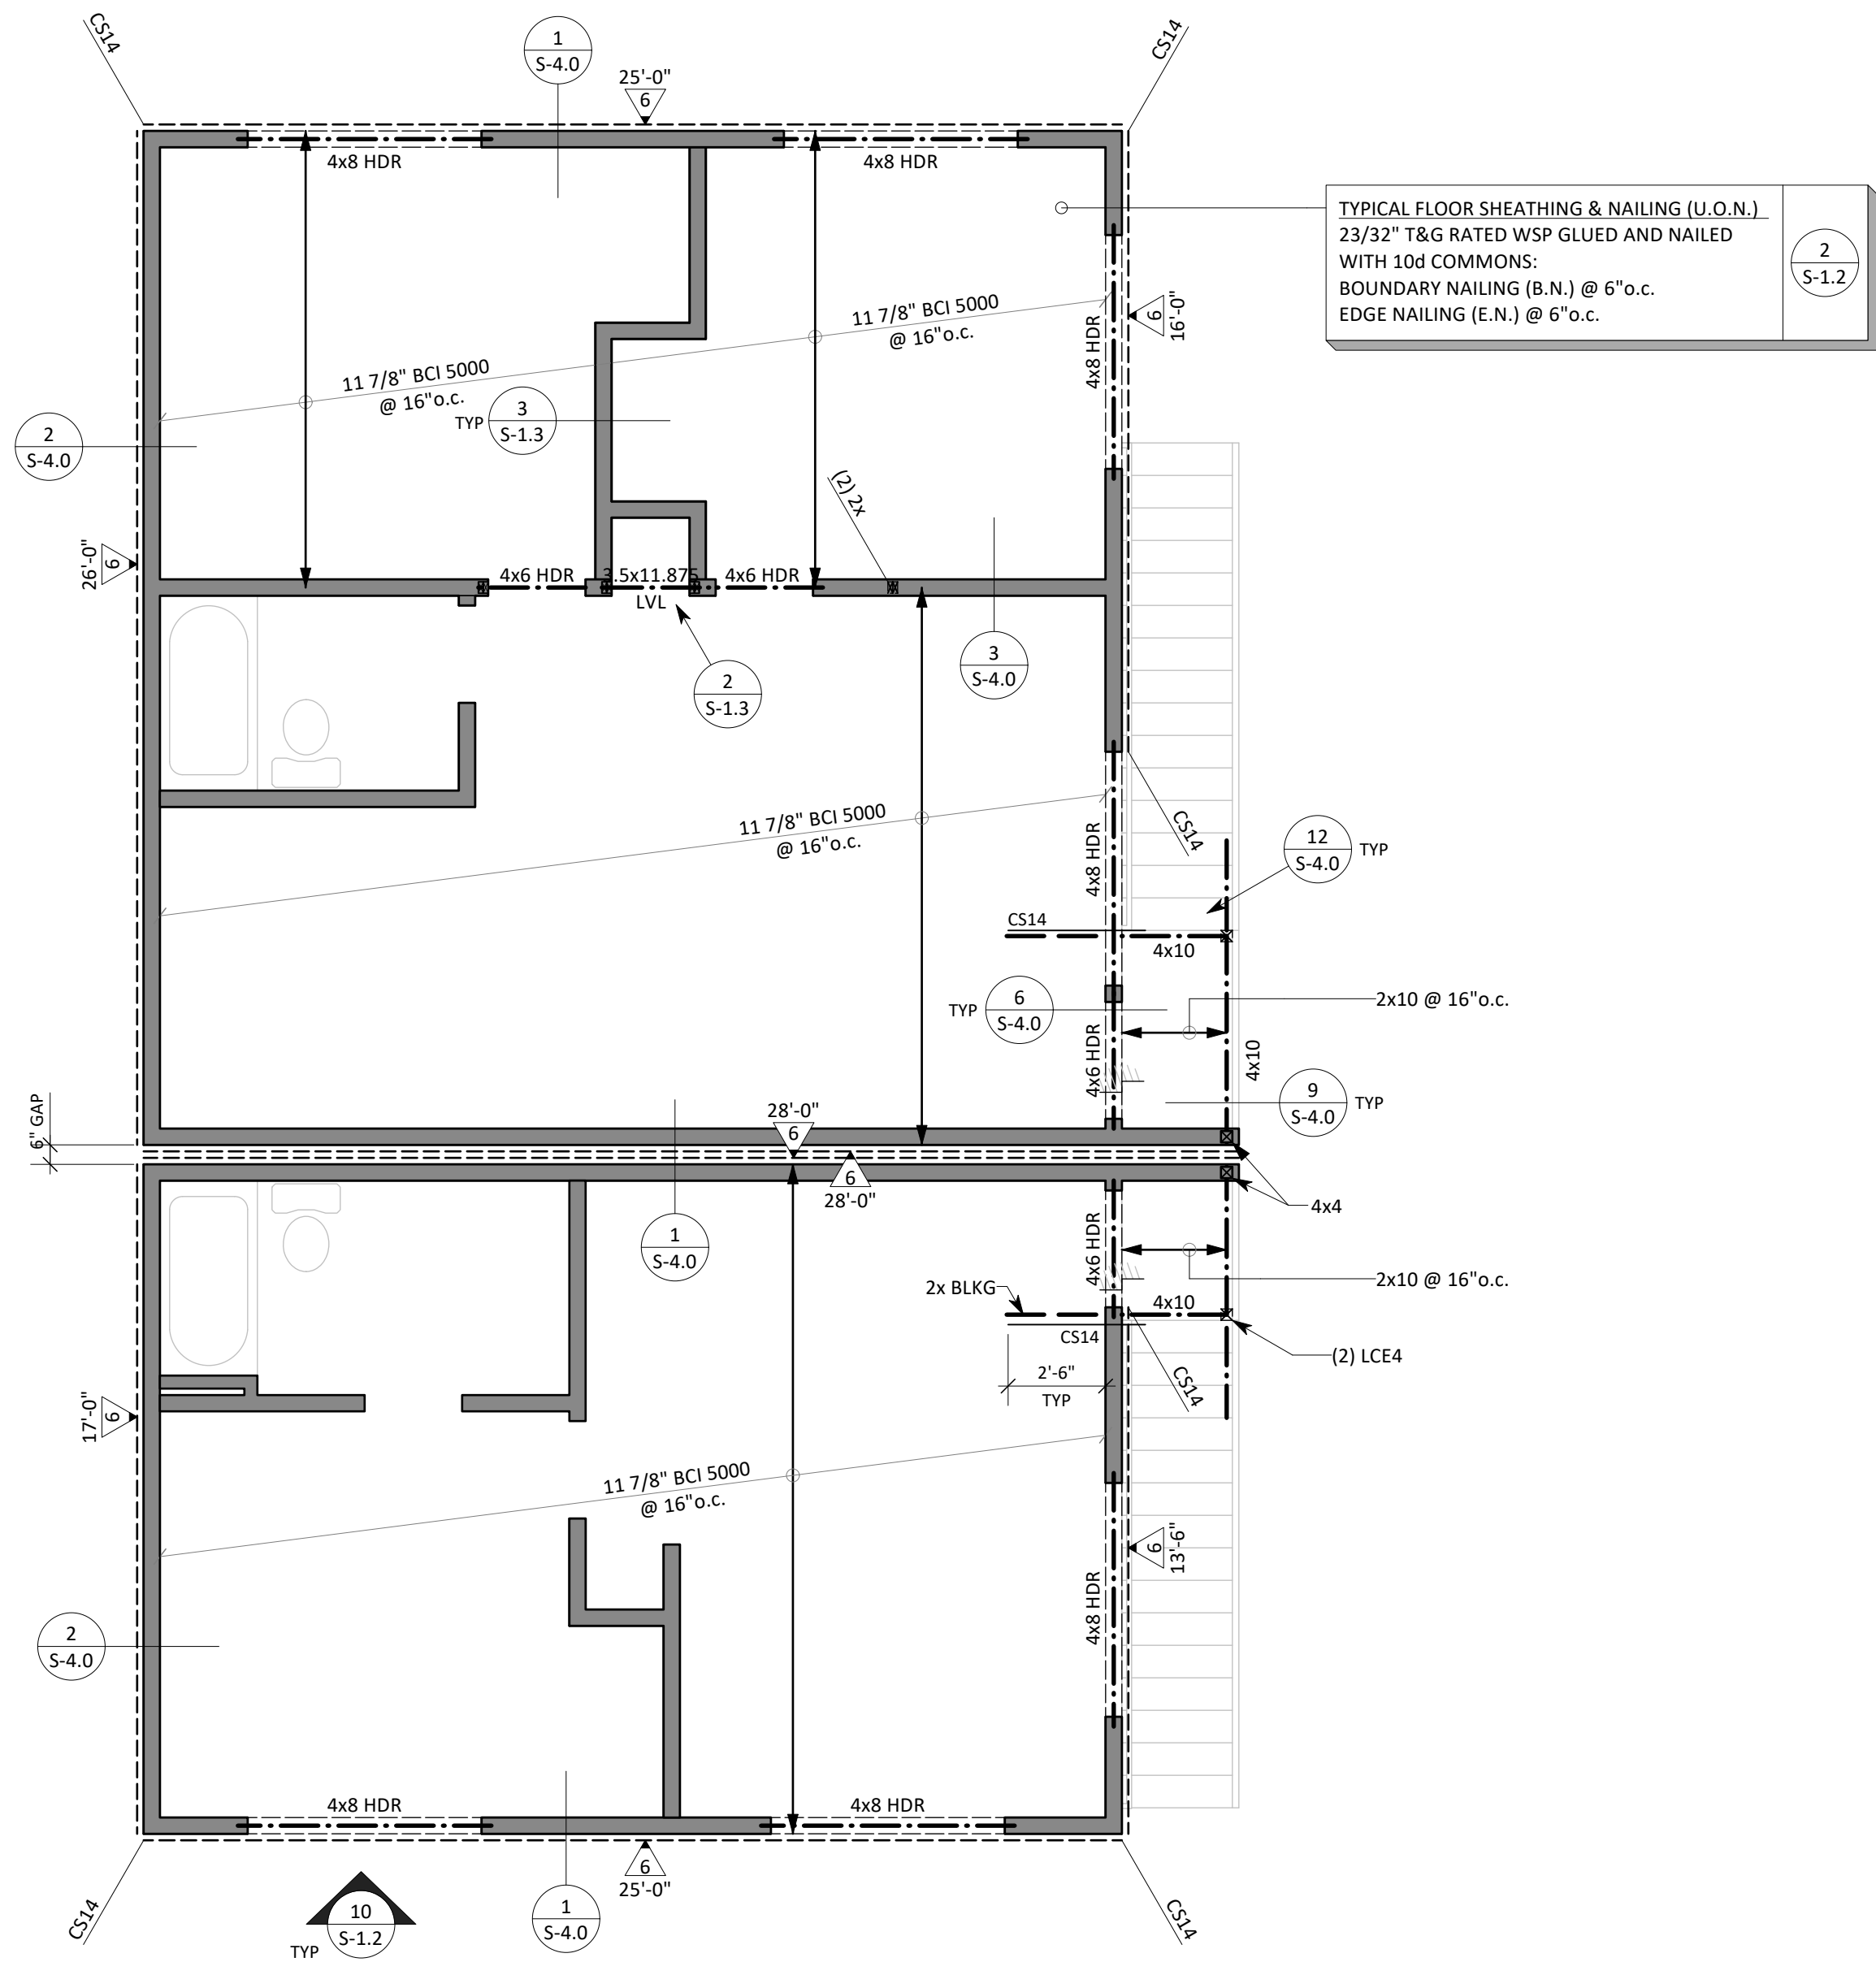

IDLEWILD ADUS
3153 IDLEWILD WY
SAN DIEGO, CA 92117

Revisions:	
Date	
Date:	03/08/26
Scale:	
Project No:	26.036
Sheet:	

S-2.1
LOWER FLOOR
FRAMING PLAN

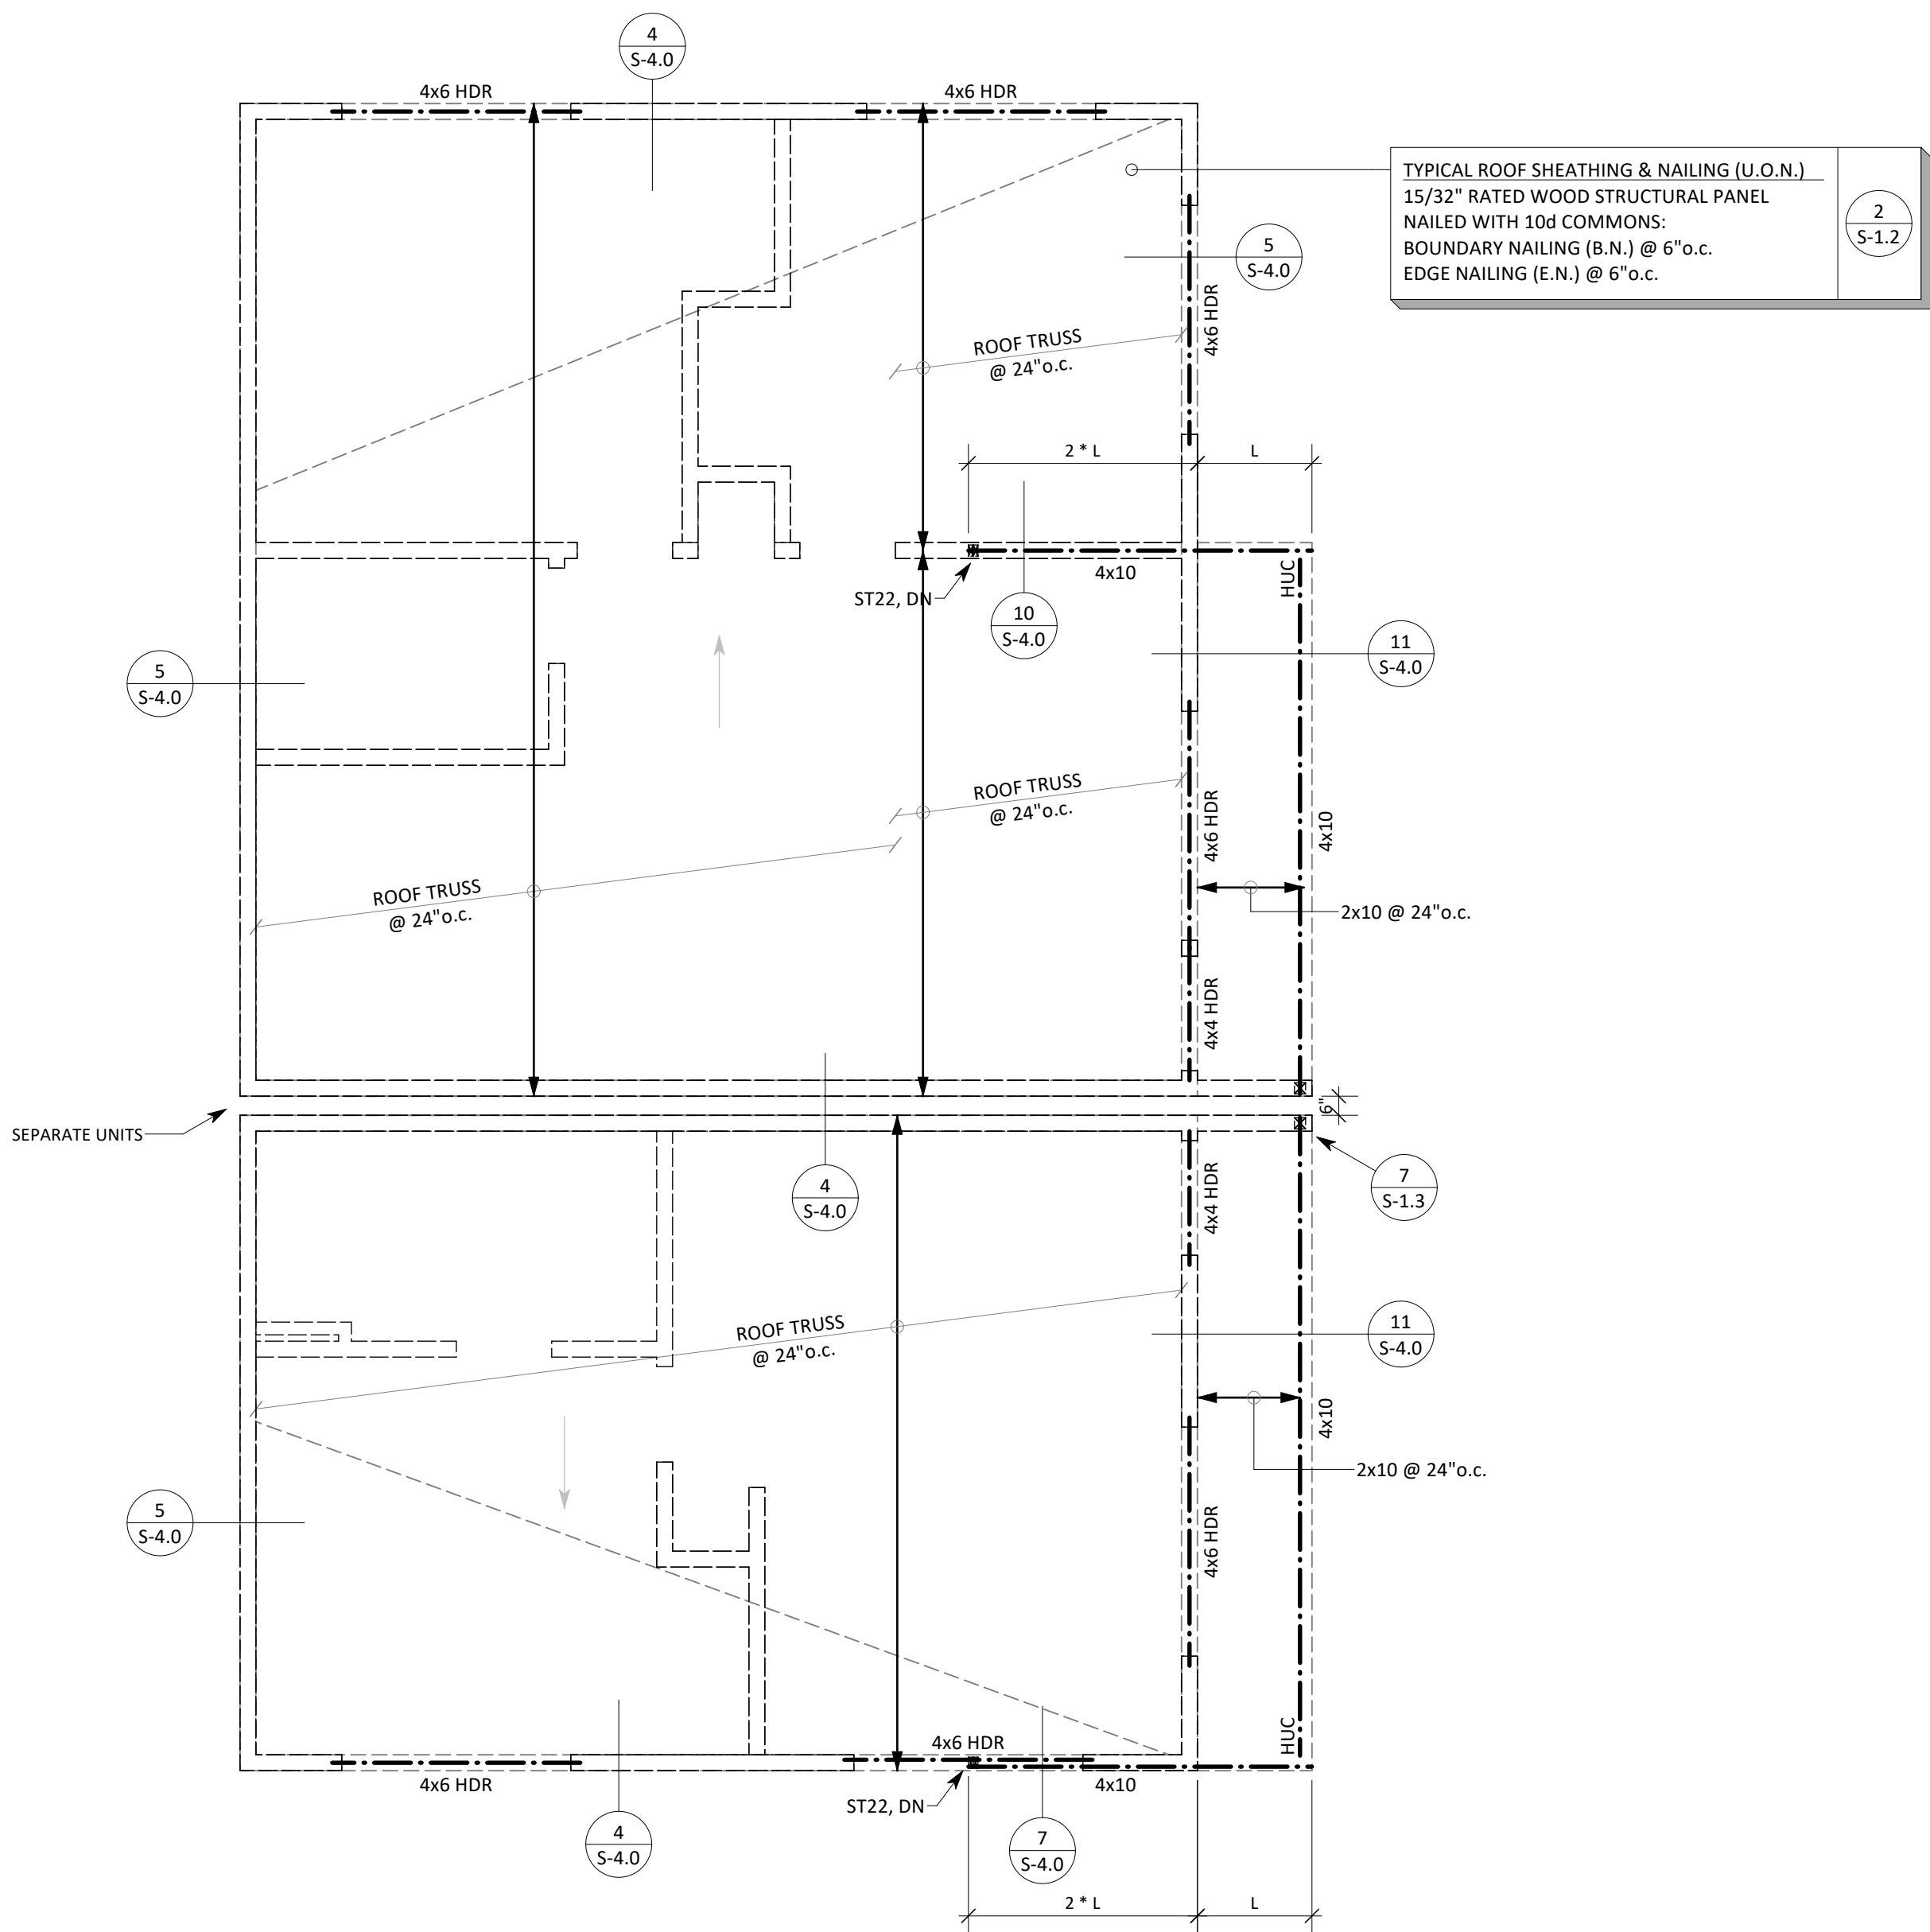

ROOF FRAMING PLAN

SCALE: 1/4" = 1'-0"

FRAMING NOTES:

- FOR GENERAL NOTES AND TYPICAL DETAILS SEE SHEET S-1.0 THROUGH S-1.3.
- DO NOT SCALE STRUCTURAL DRAWINGS.
- VERIFY ALL DIMENSIONS, ELEVATIONS, FINISH SURFACES, SLOPE, DRAINS, DEPRESSIONS, CURBS, ETC WITH ARCHITECTURAL DRAWINGS PRIOR TO START OF CONSTRUCTION.
- REFER TO ARCHITECTURAL, LANDSCAPE AND ELECTRICAL DRAWINGS FOR ADDITIONAL INFORMATION. IT IS THE CONTRACTORS RESPONSIBILITY TO IDENTIFY ANY DISCREPANCY PRIOR TO POUR AND NOTIFY THE ENGINEER OF RECORD FOR CORRECTIVE MEASURES.

FRAMING LEGEND:

- INDICATES BEAM PER PLAN
- HDR INDICATES HEADER - FRAME PER
- INDICATES FRAMING PER PLAN
- INDICATES WALL BELOW. BEARING WALLS SHALL HAVE CONTINUOUS DOUBLE TOP PLATES THE FULL LENGTH OF WALL SPICED PER WHERE REQUIRED UNLESS STRAPPING IS NOTED ON PLANS

Revisions:	
△	Date

Date: 03/08/26

Scale:


Project No: 26.036

Sheet:

10


7

TYPICAL PIER FOUNDATION

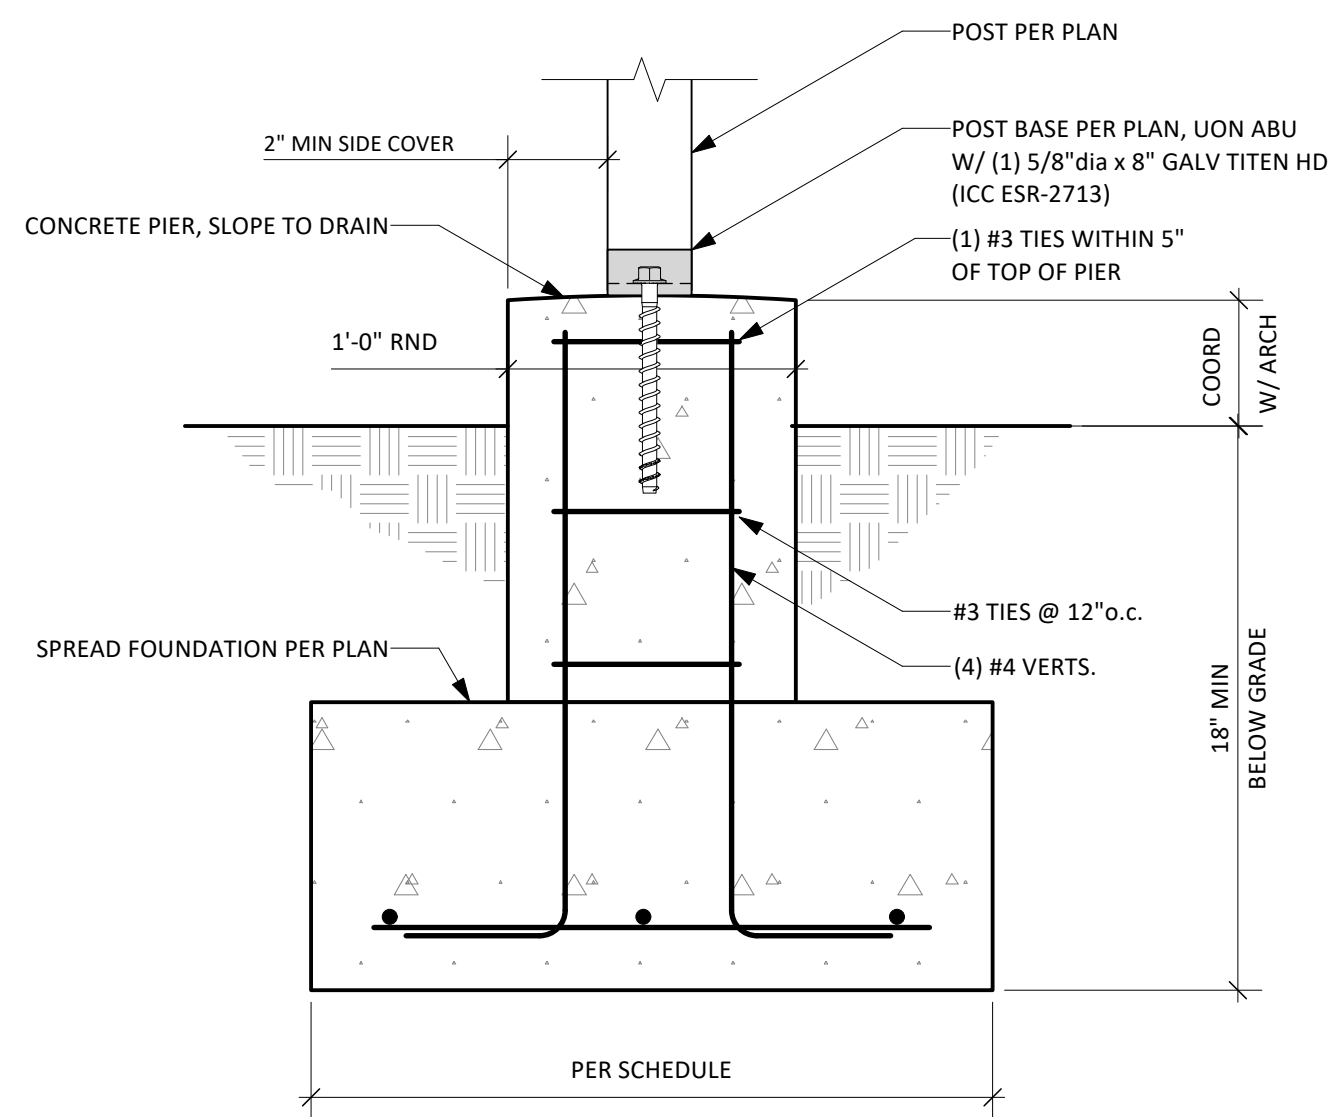


4

TYPICAL EXTERIOR FOUNDATION AT CURB

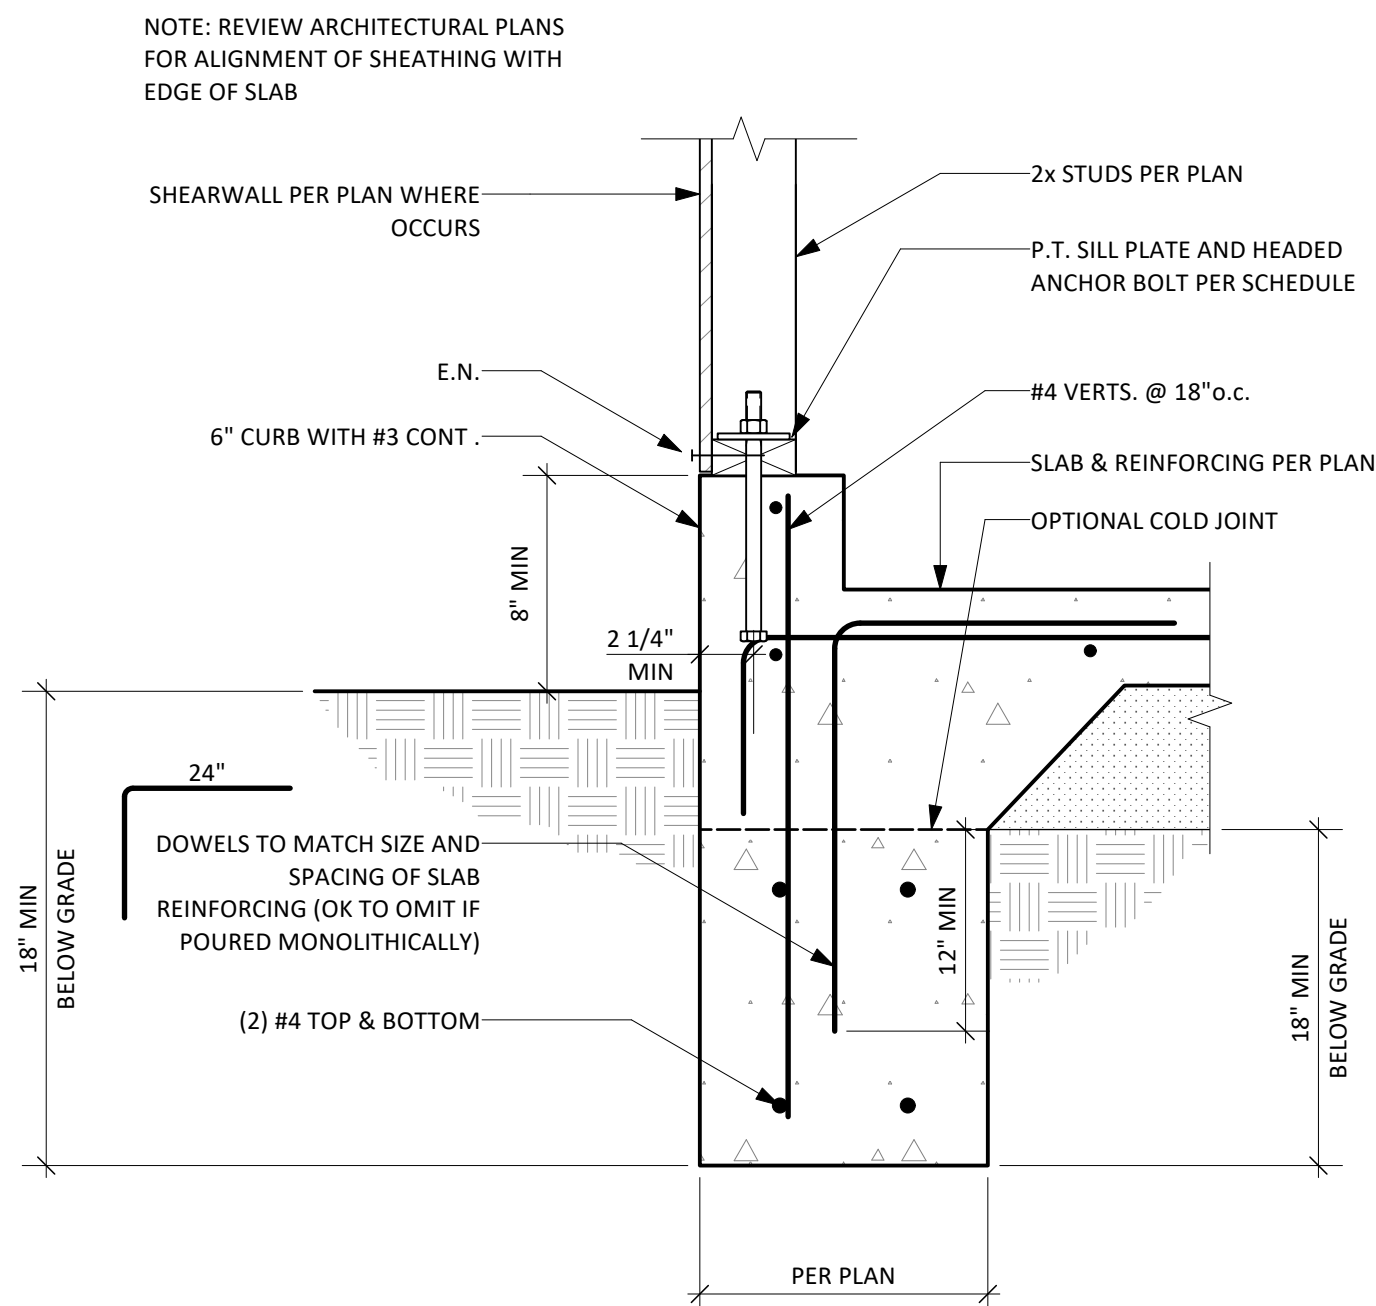

1


CONCRETE SLAB ON GRADE

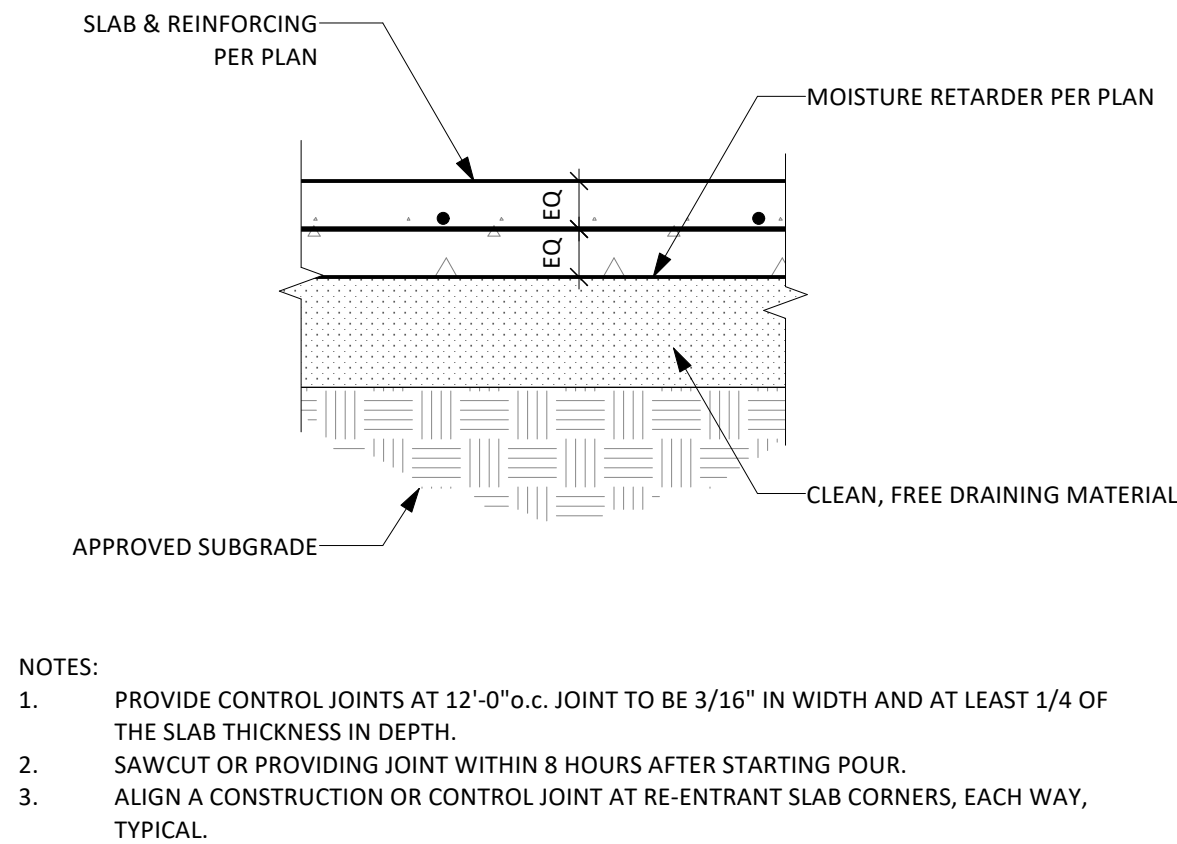

11


8

TYPICAL INTERIOR FOUNDATION

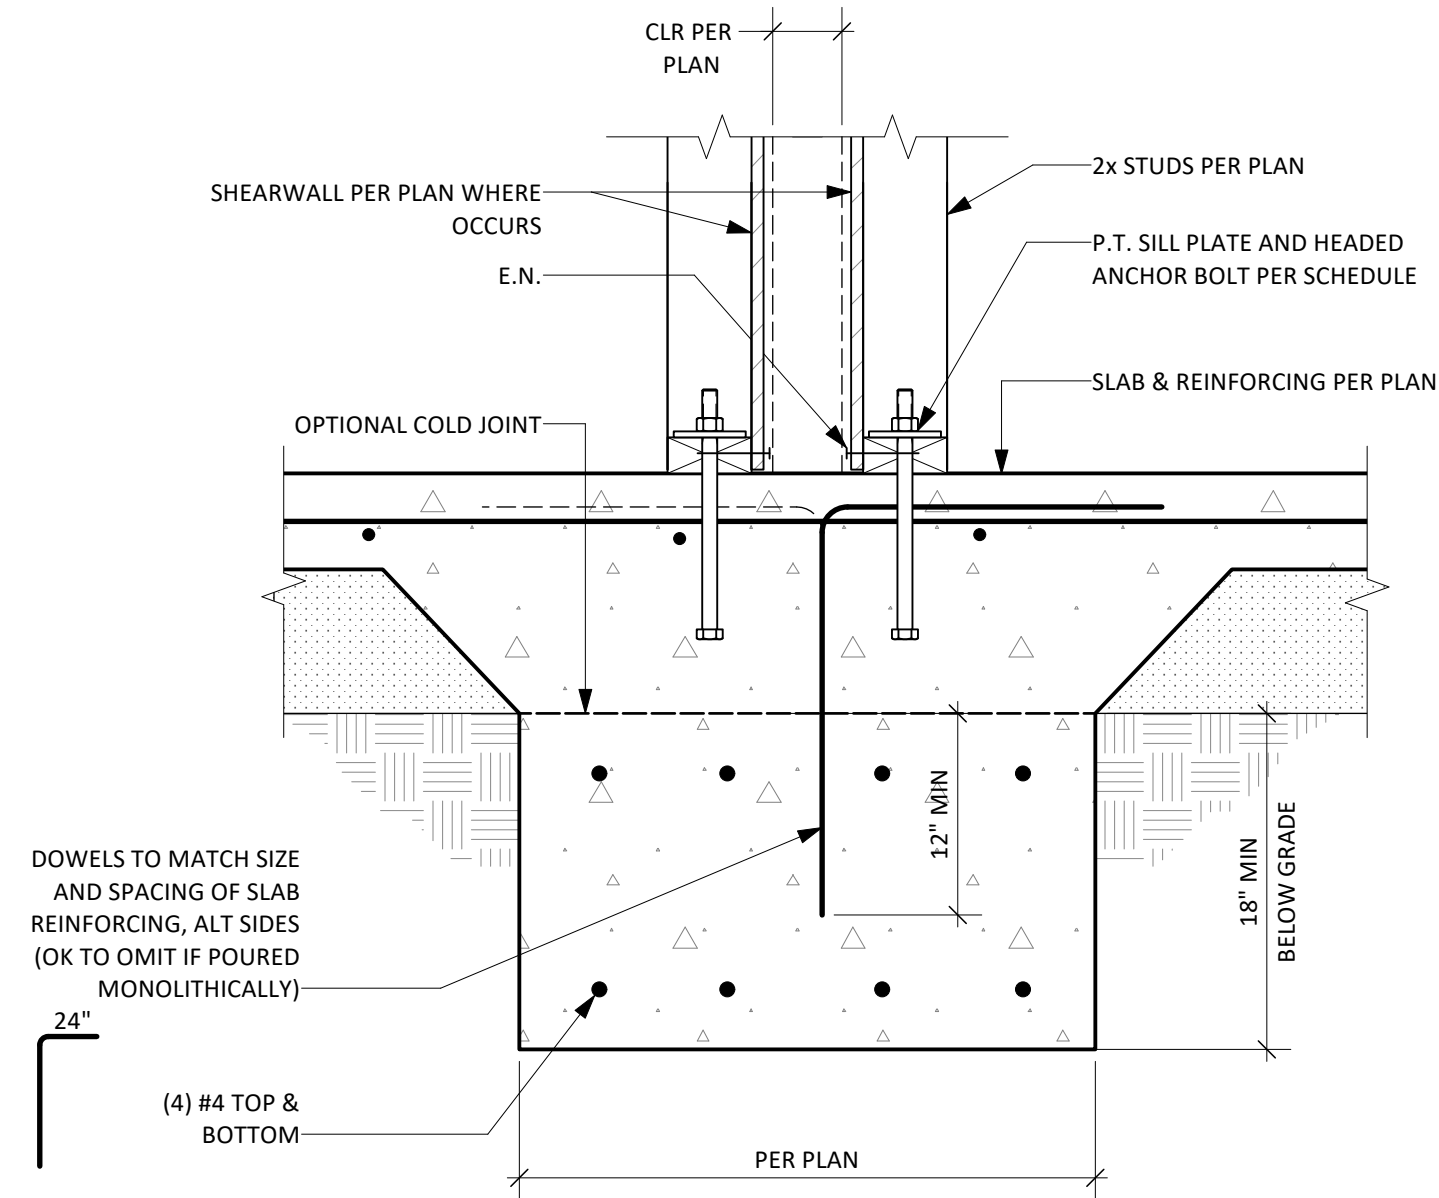


5

EXTERIOR STUD WALL TO CURB

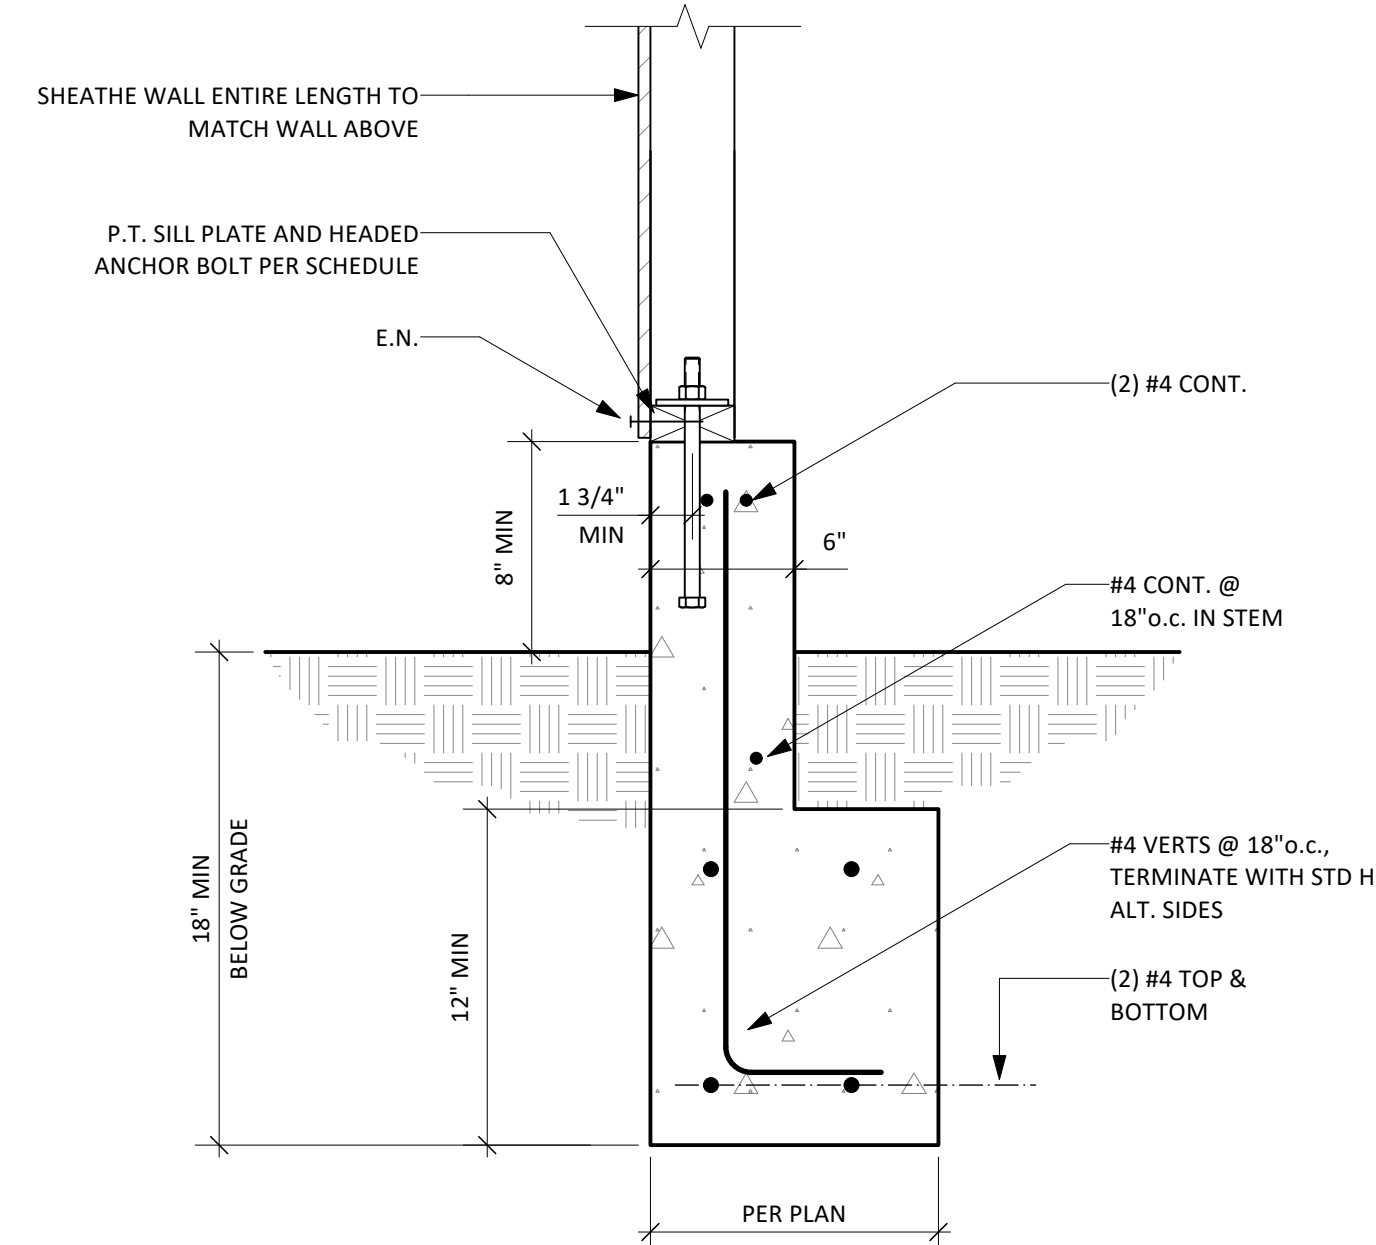

2


TYPICAL EXTERIOR FOUNDATION

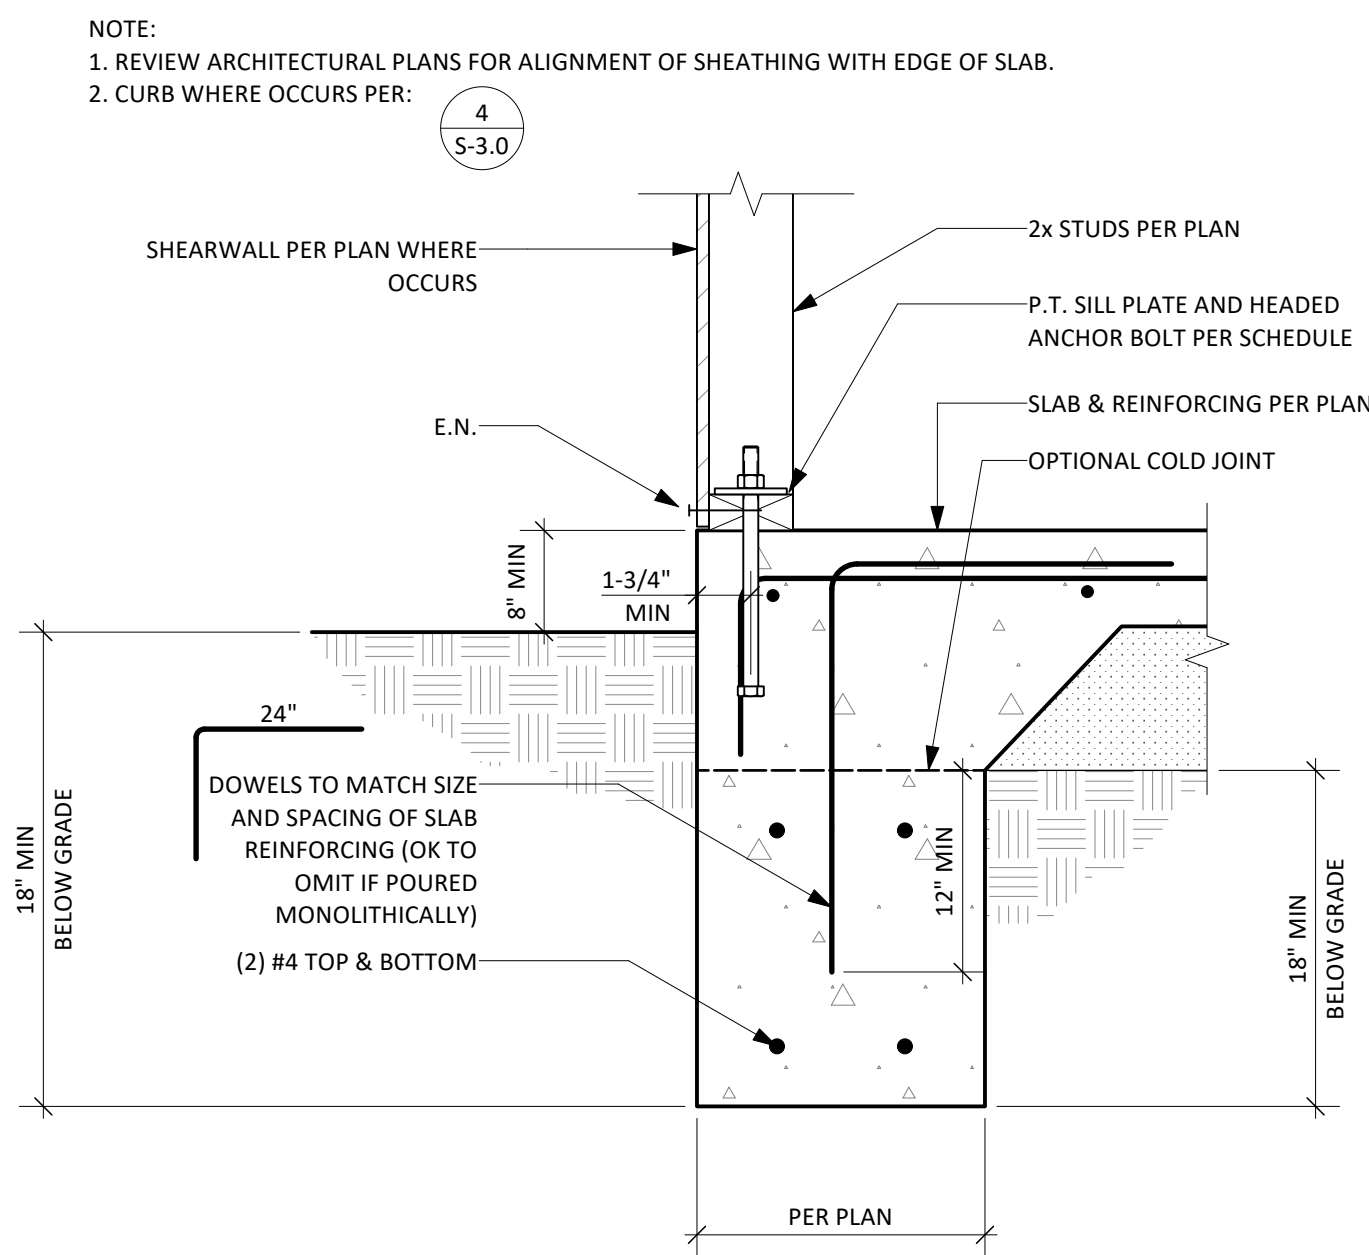

12


9


EXTERIOR STAIR TO FOOTING

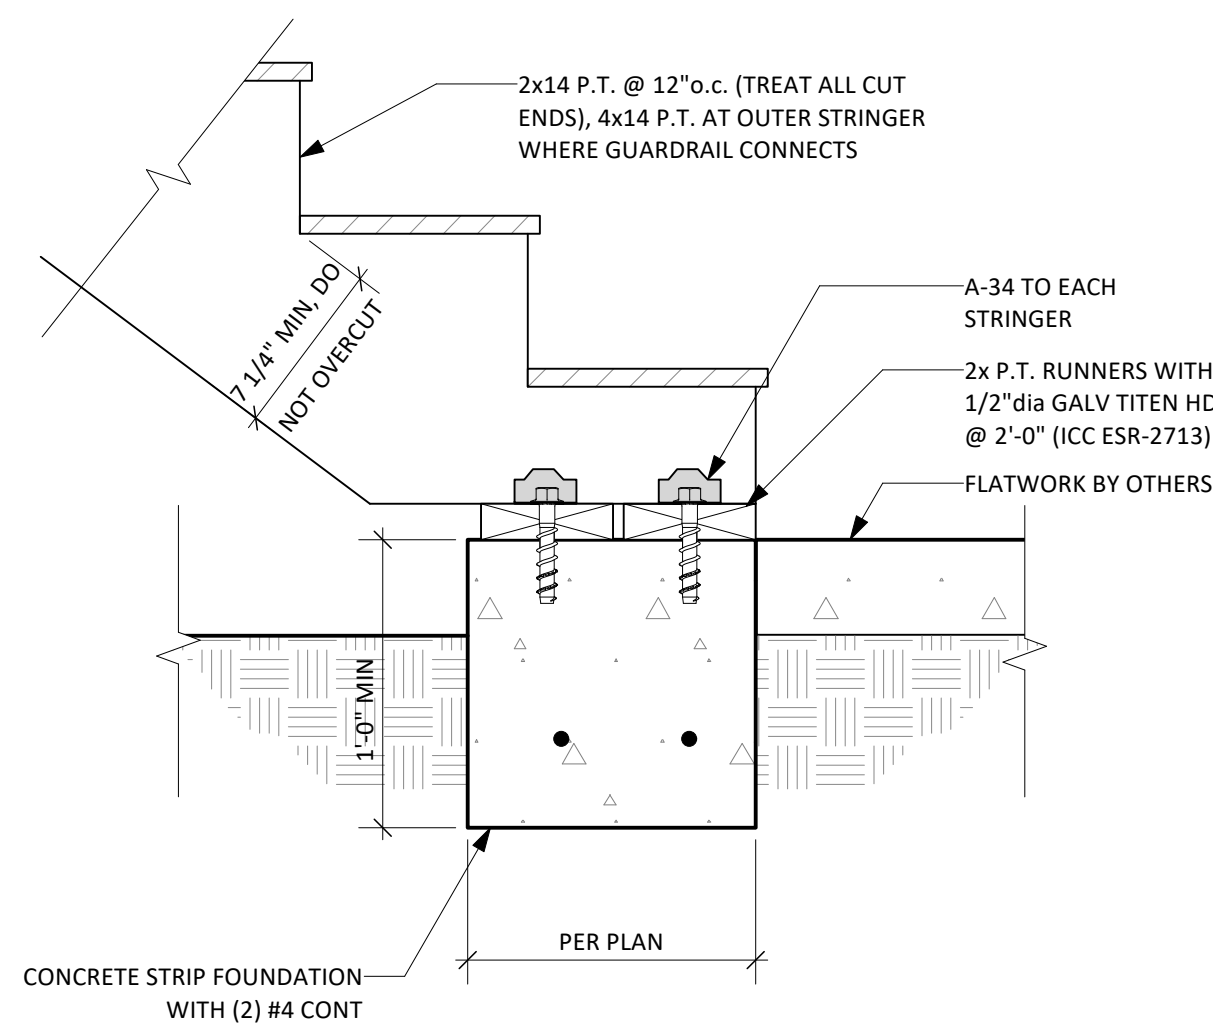


3

TYPICAL INTERIOR FOUNDATION

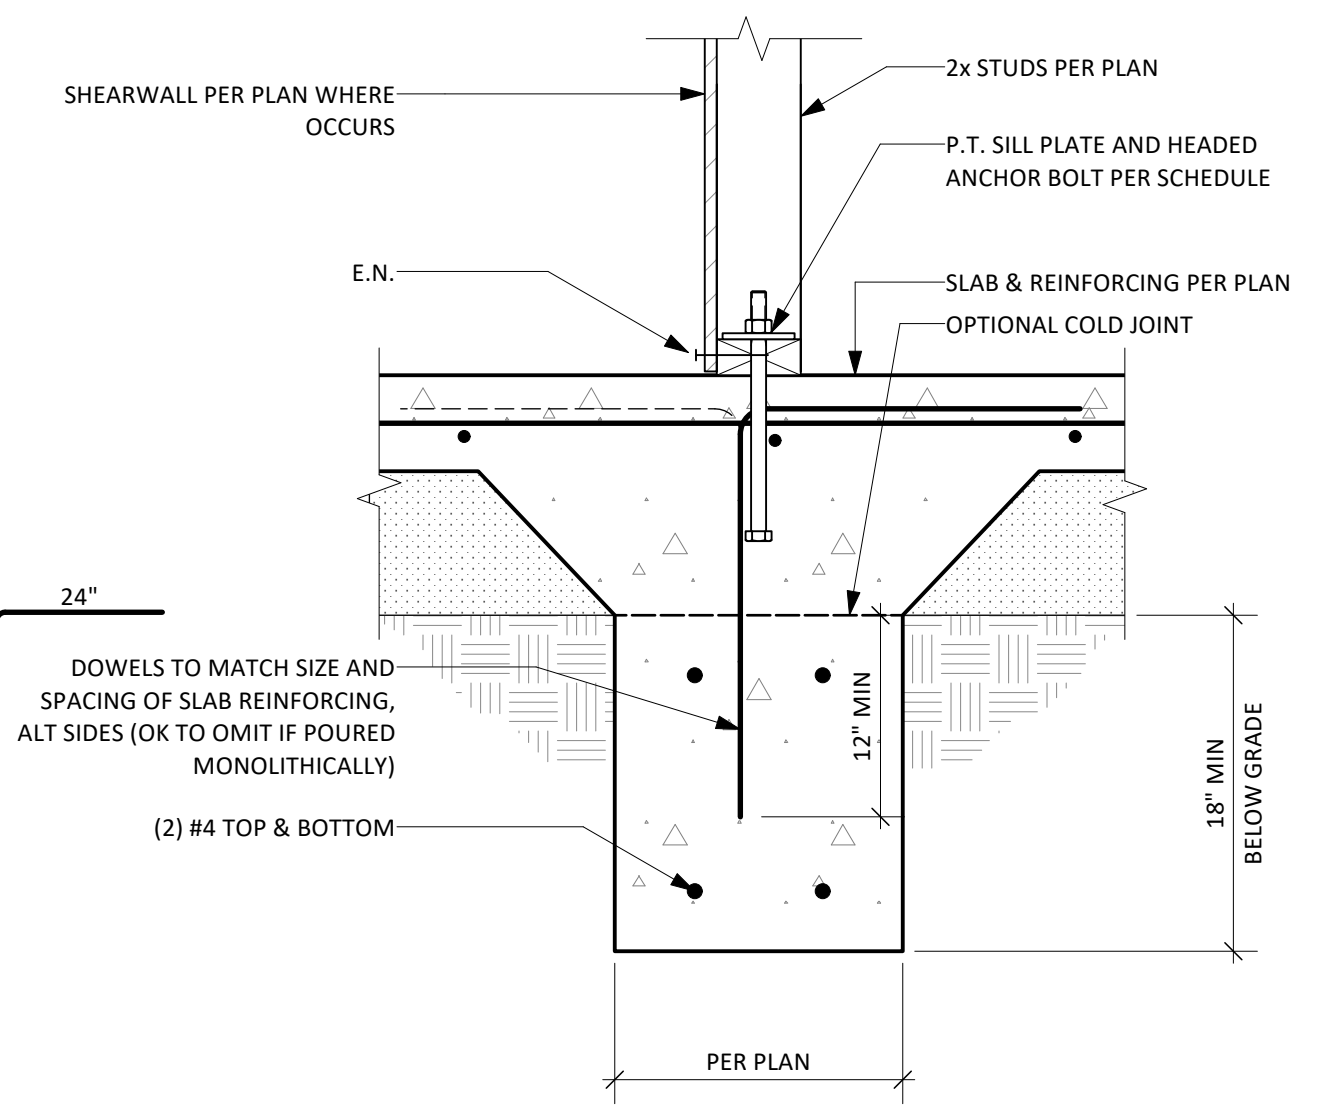


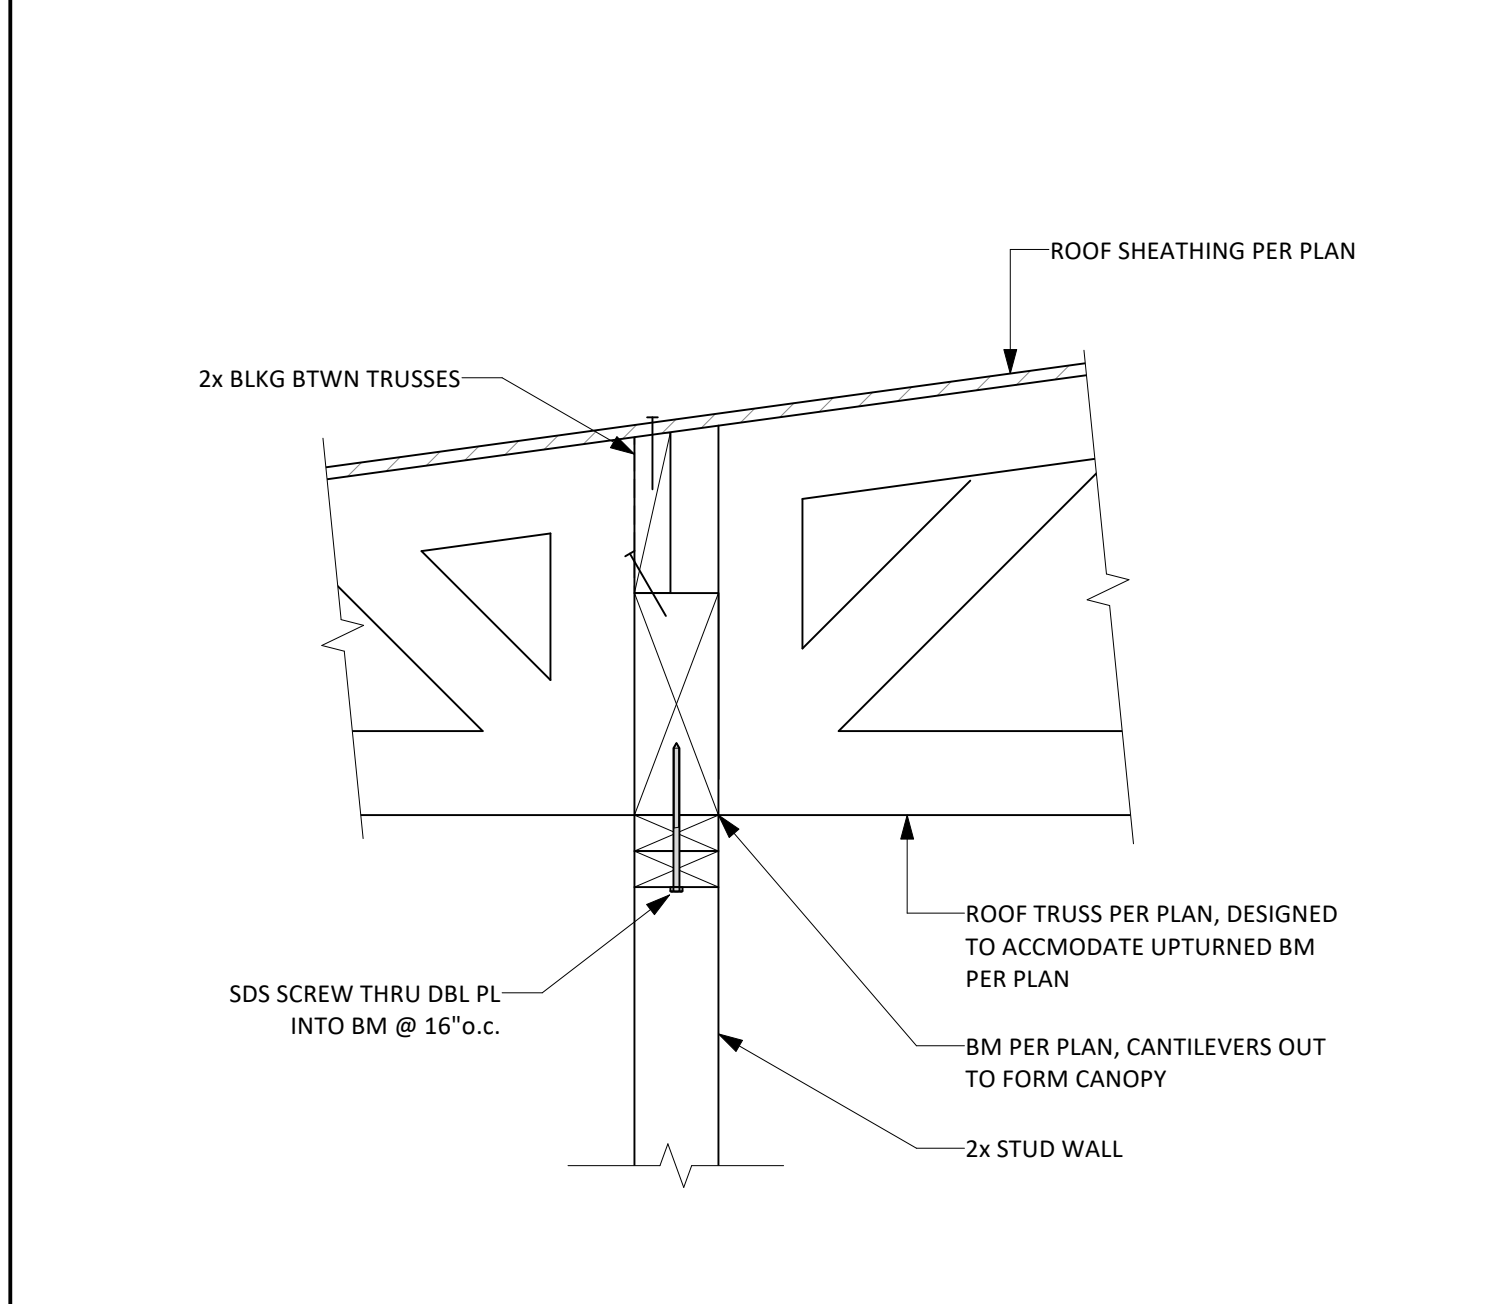


10 CONTINUOUS TRUSS AT UPTURNED BEAM

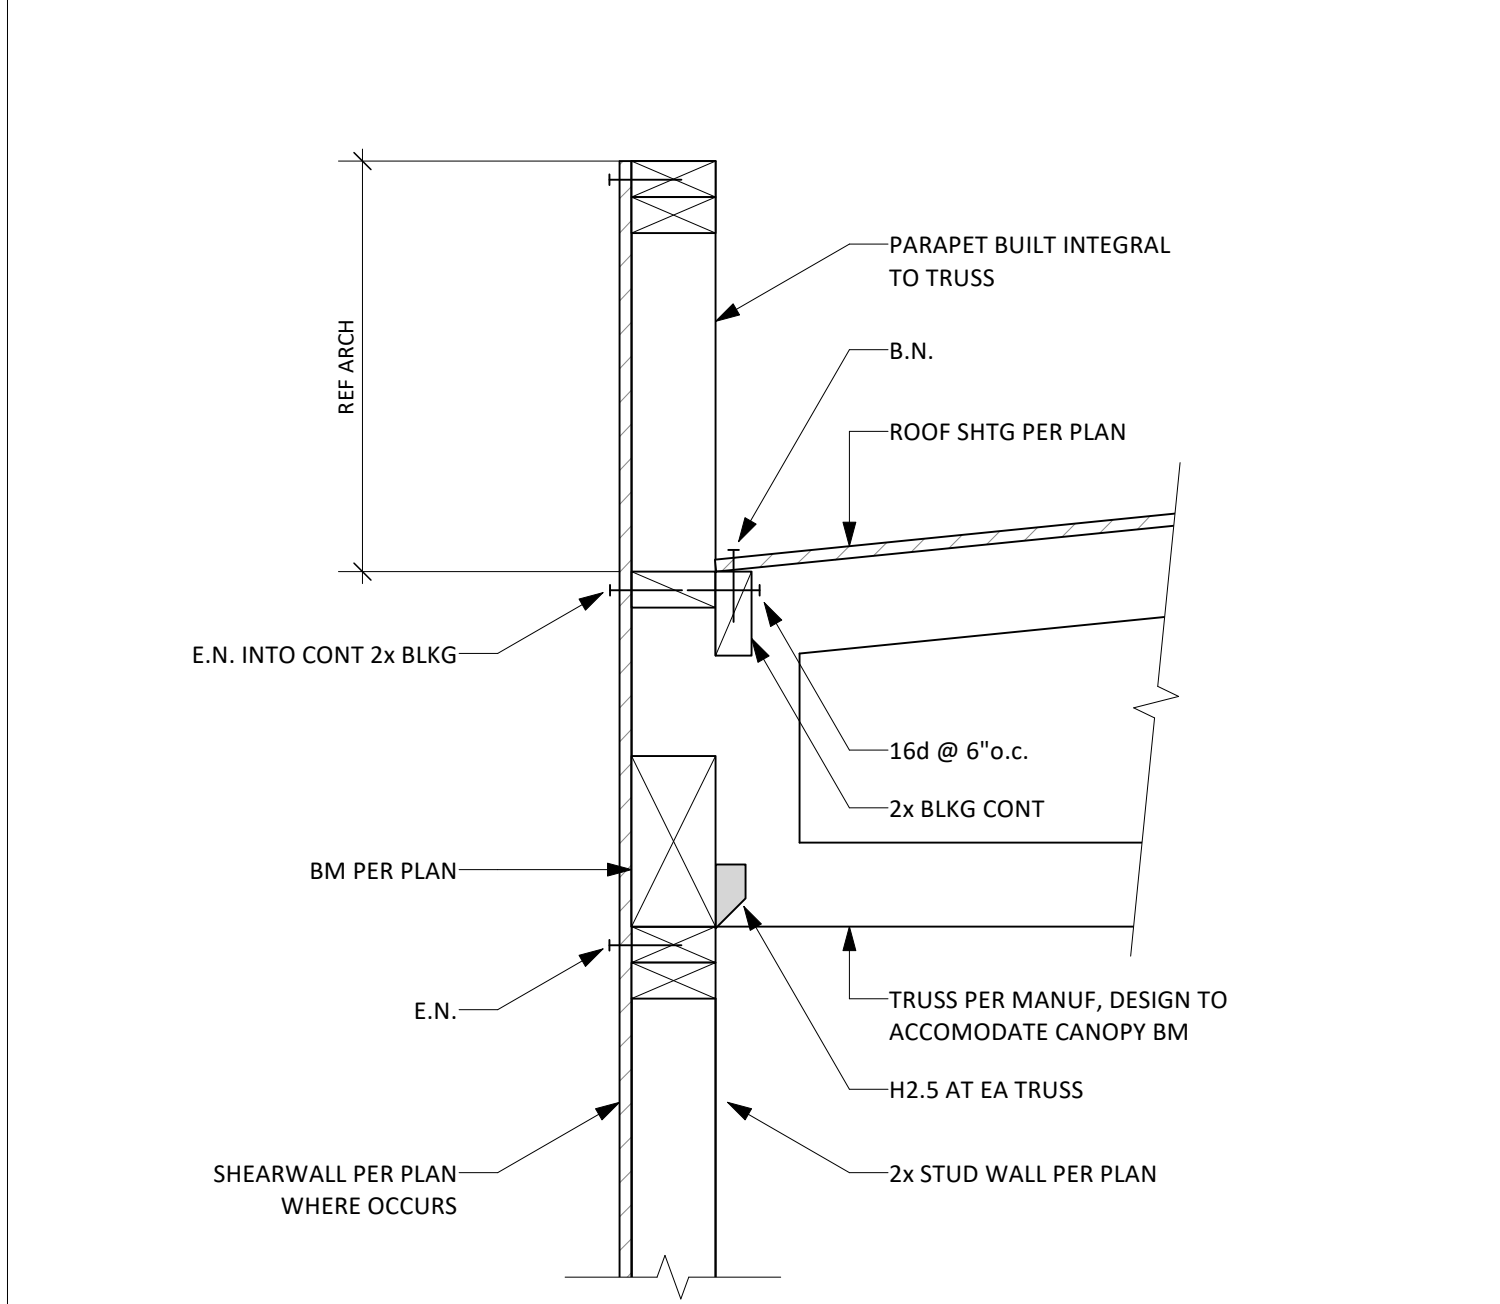


7 ROOF TRUSS PERPENDICULAR TO WALL

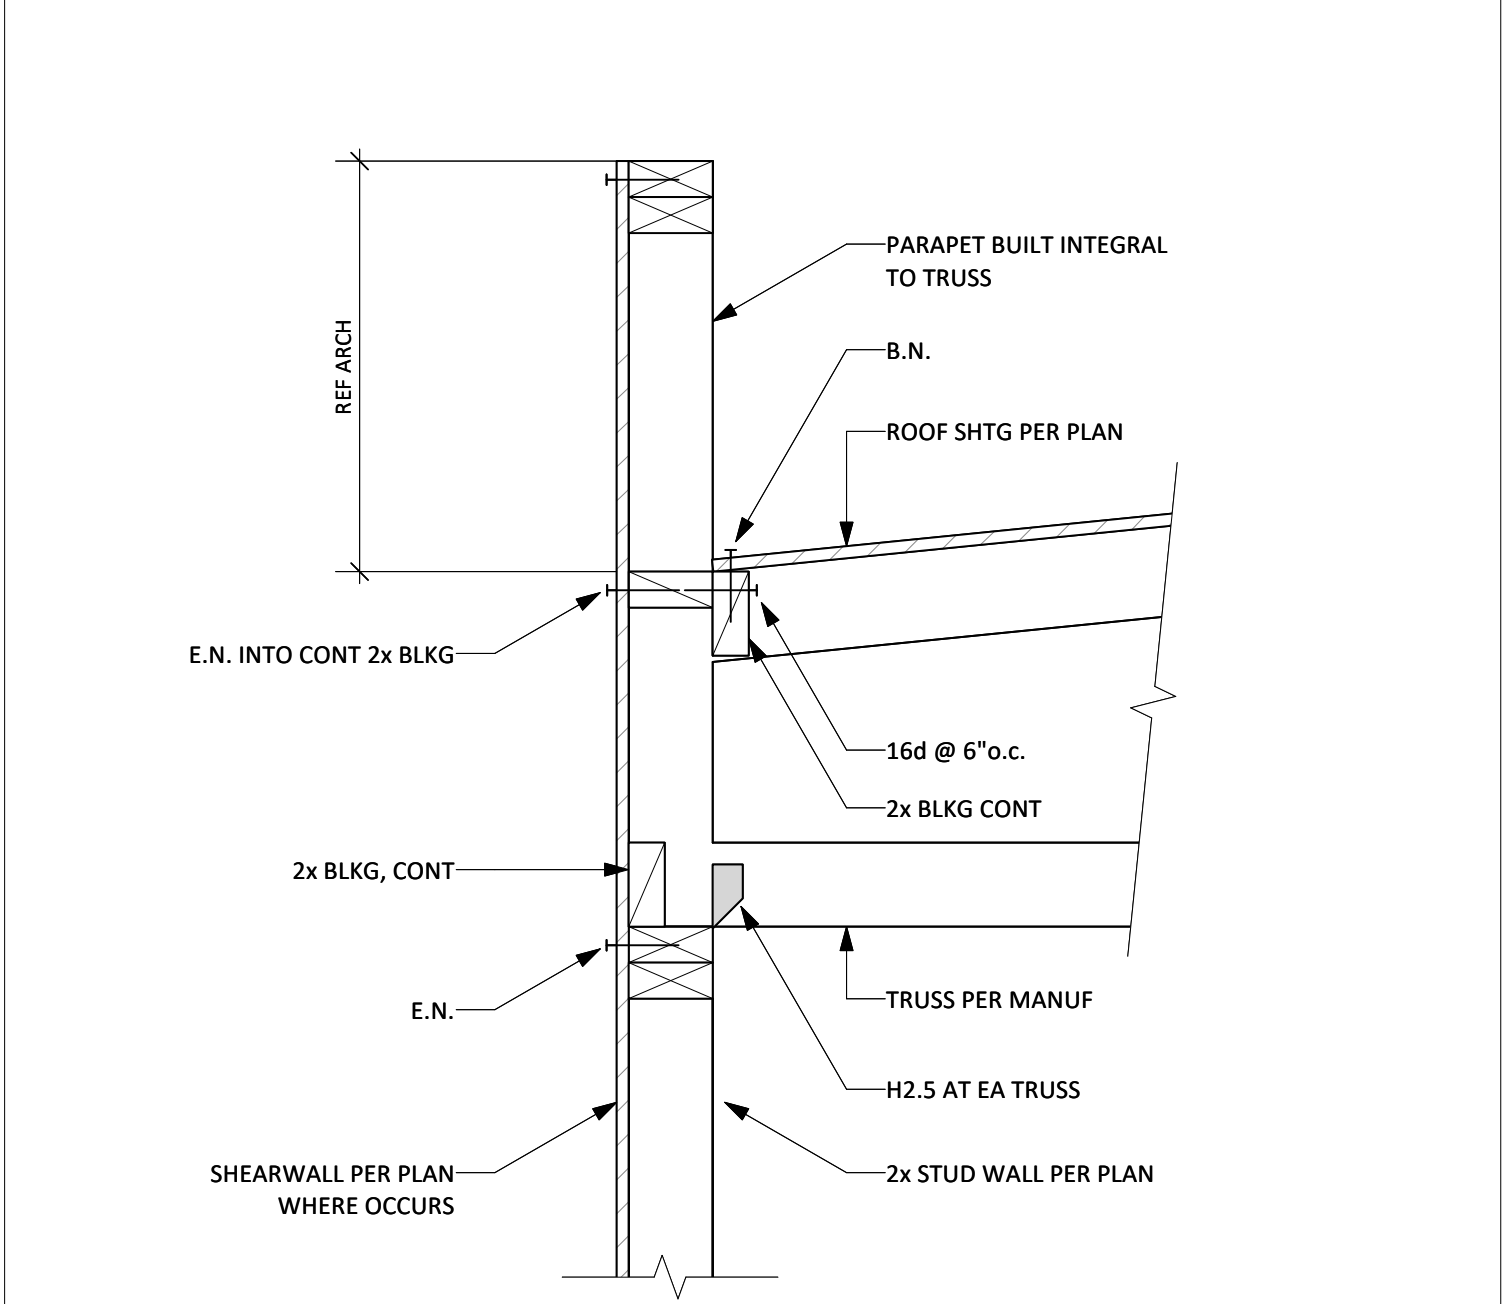


4 ROOF TRUSS PERPENDICULAR TO WALL

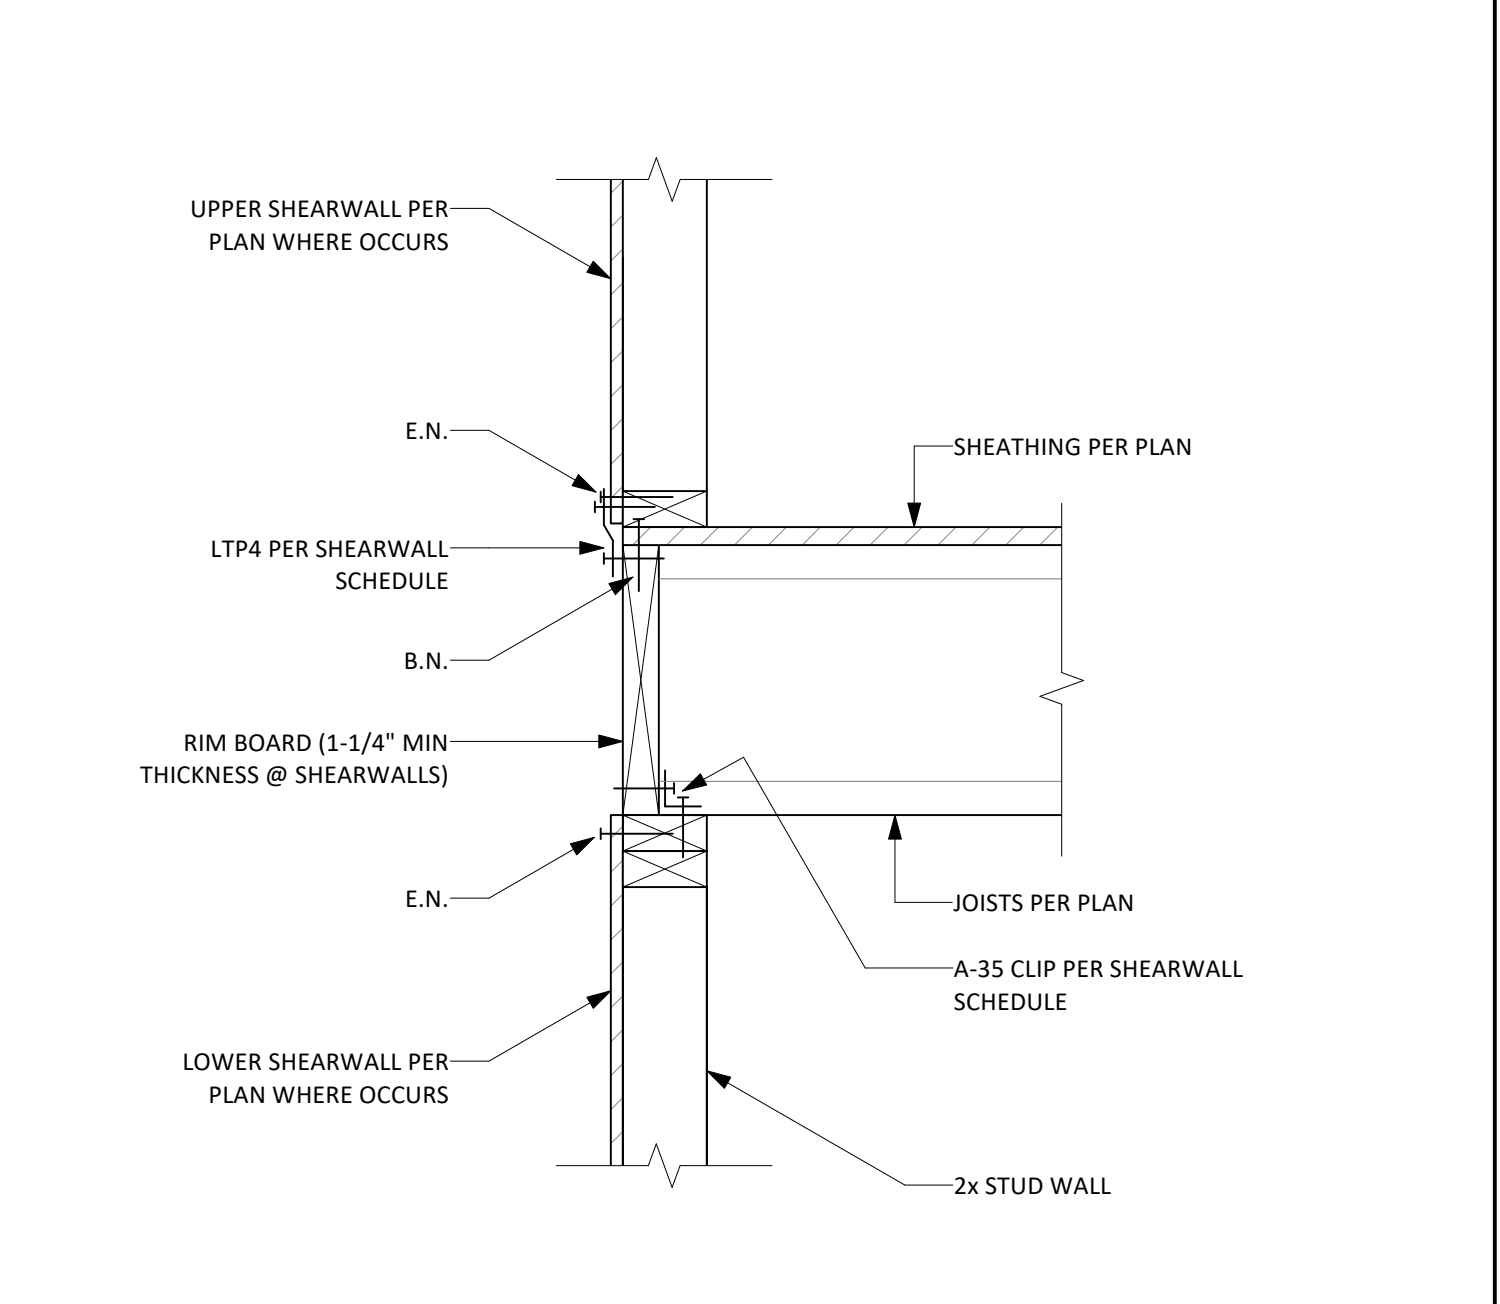


1 TYPICAL FLOOR FRAMING - PERPENDICULAR

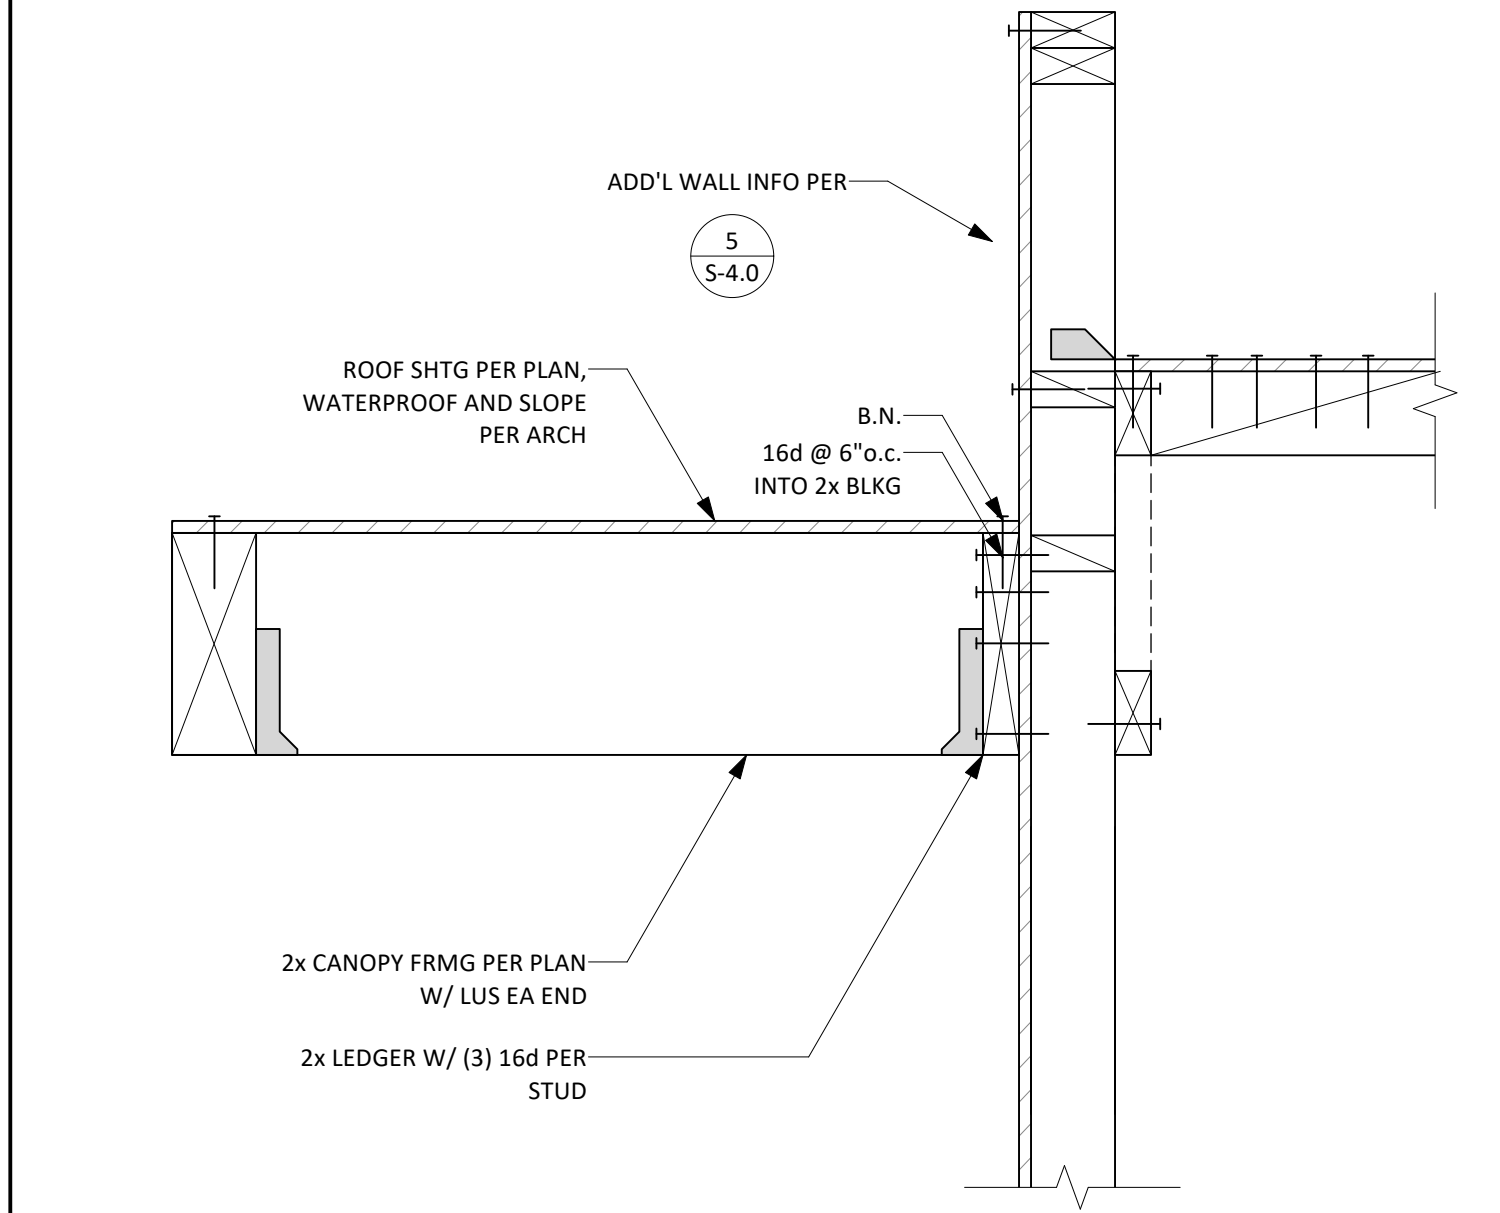


11 EYEBROW CANOPY FRAMING

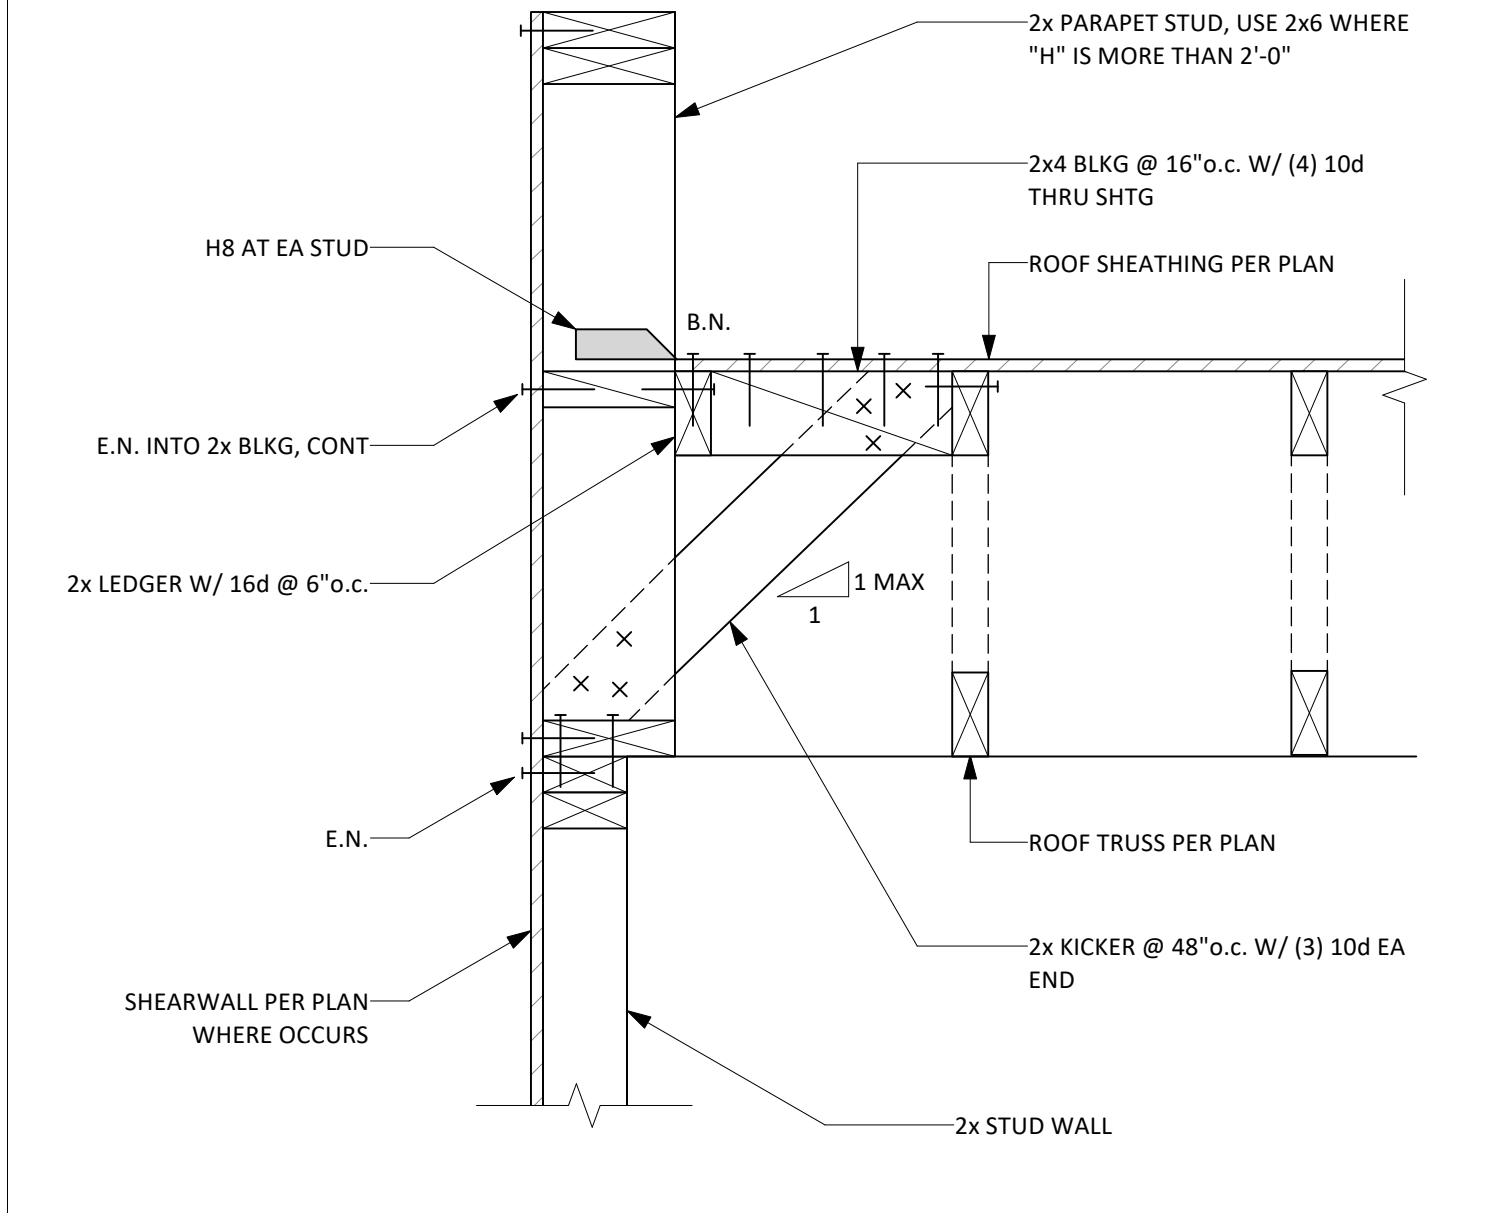


8 ROOF TRUSS PARALLEL TO WALL

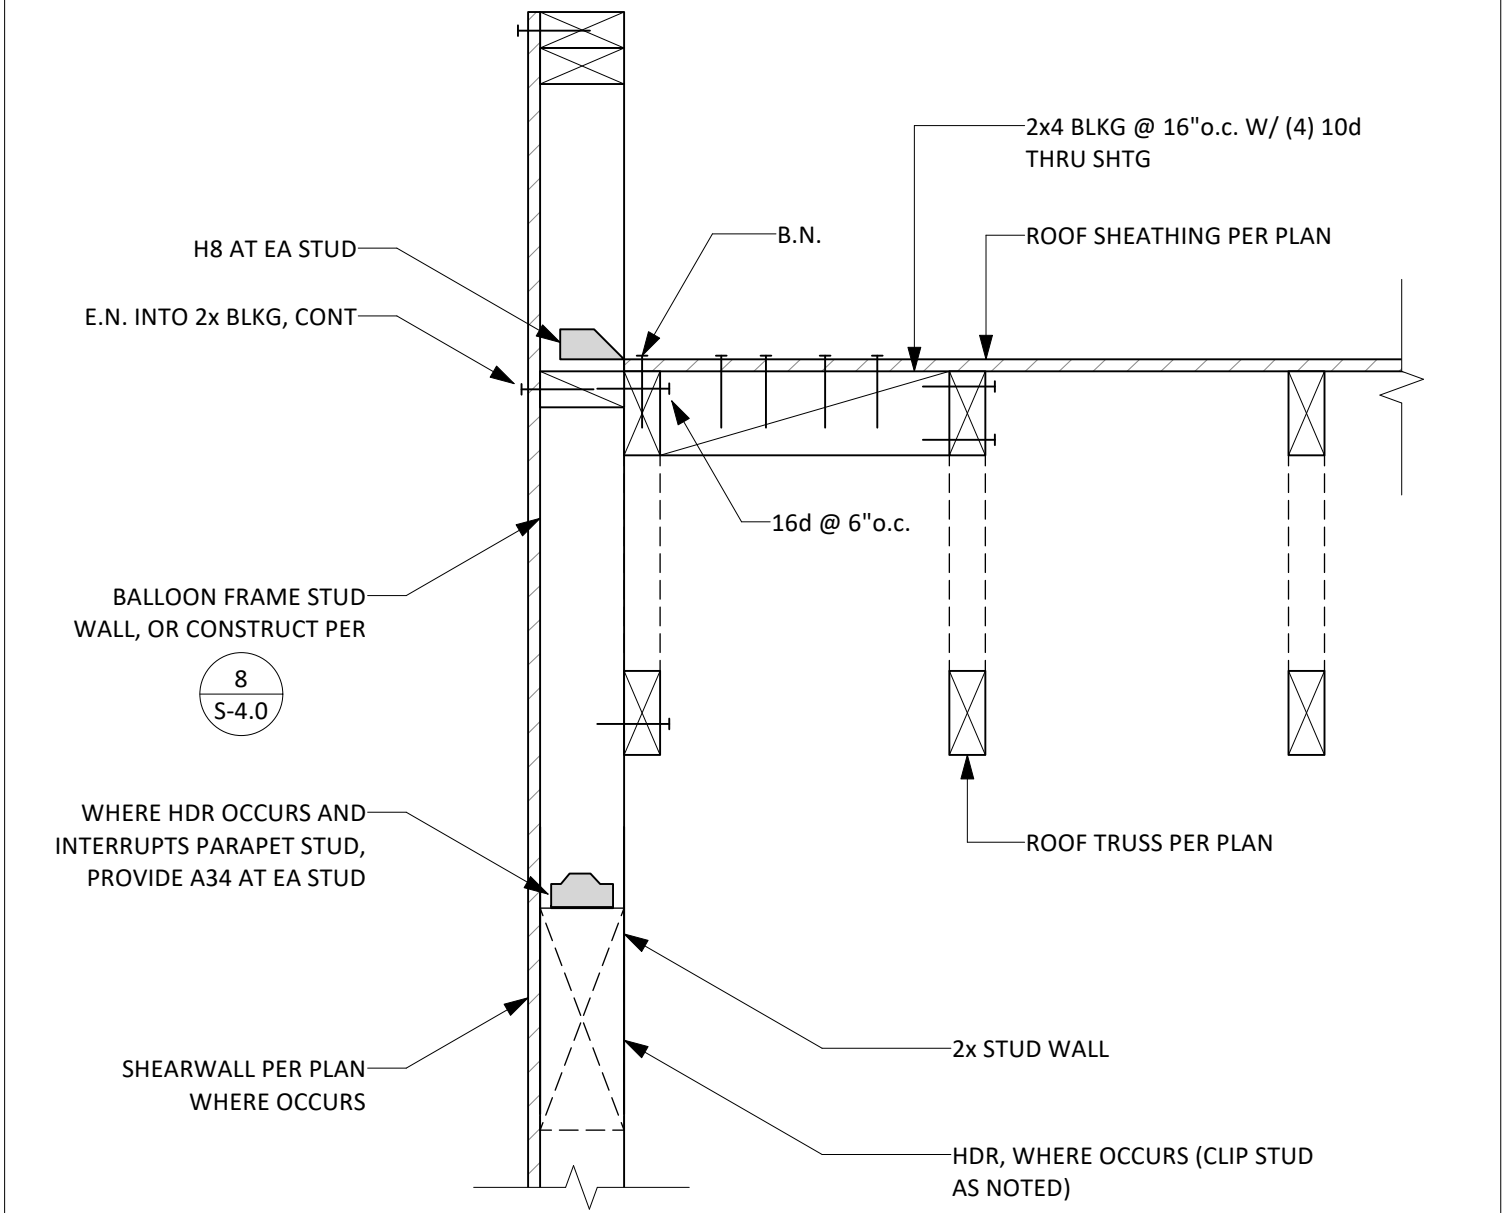


5 ROOF TRUSS PARALLEL TO WALL

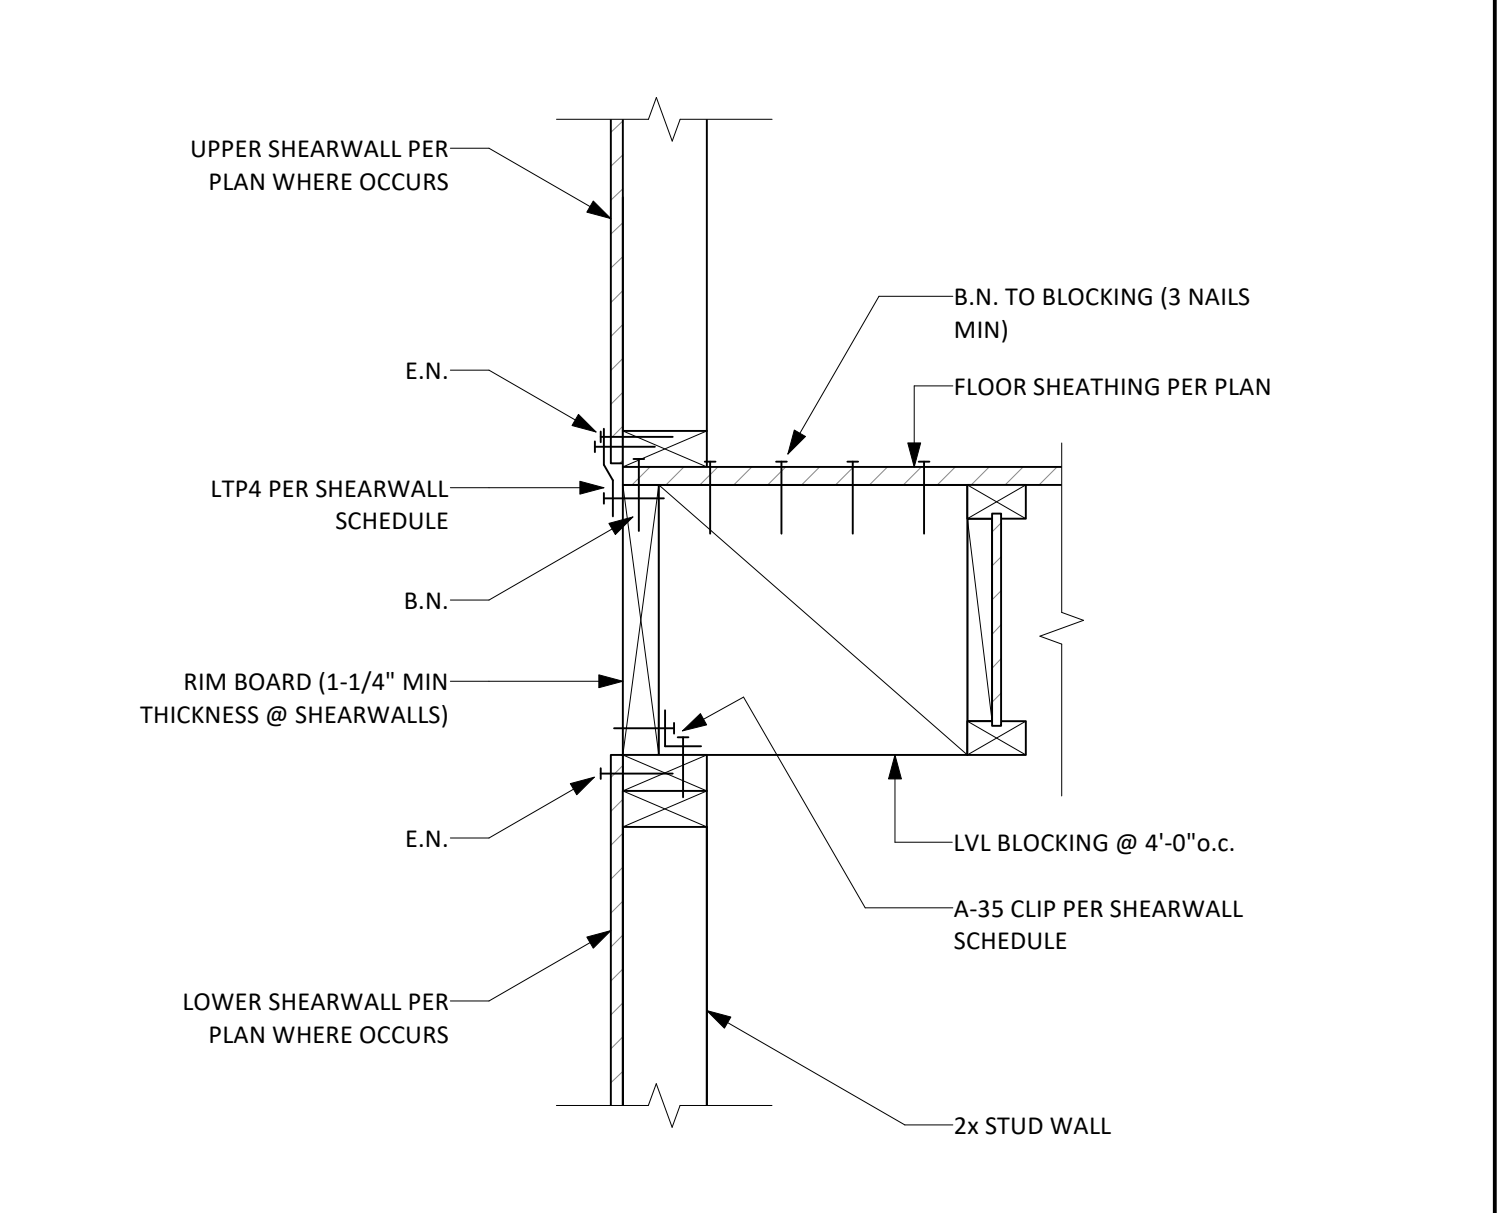


2 TYPICAL FLOOR FRAMING - PARALLEL

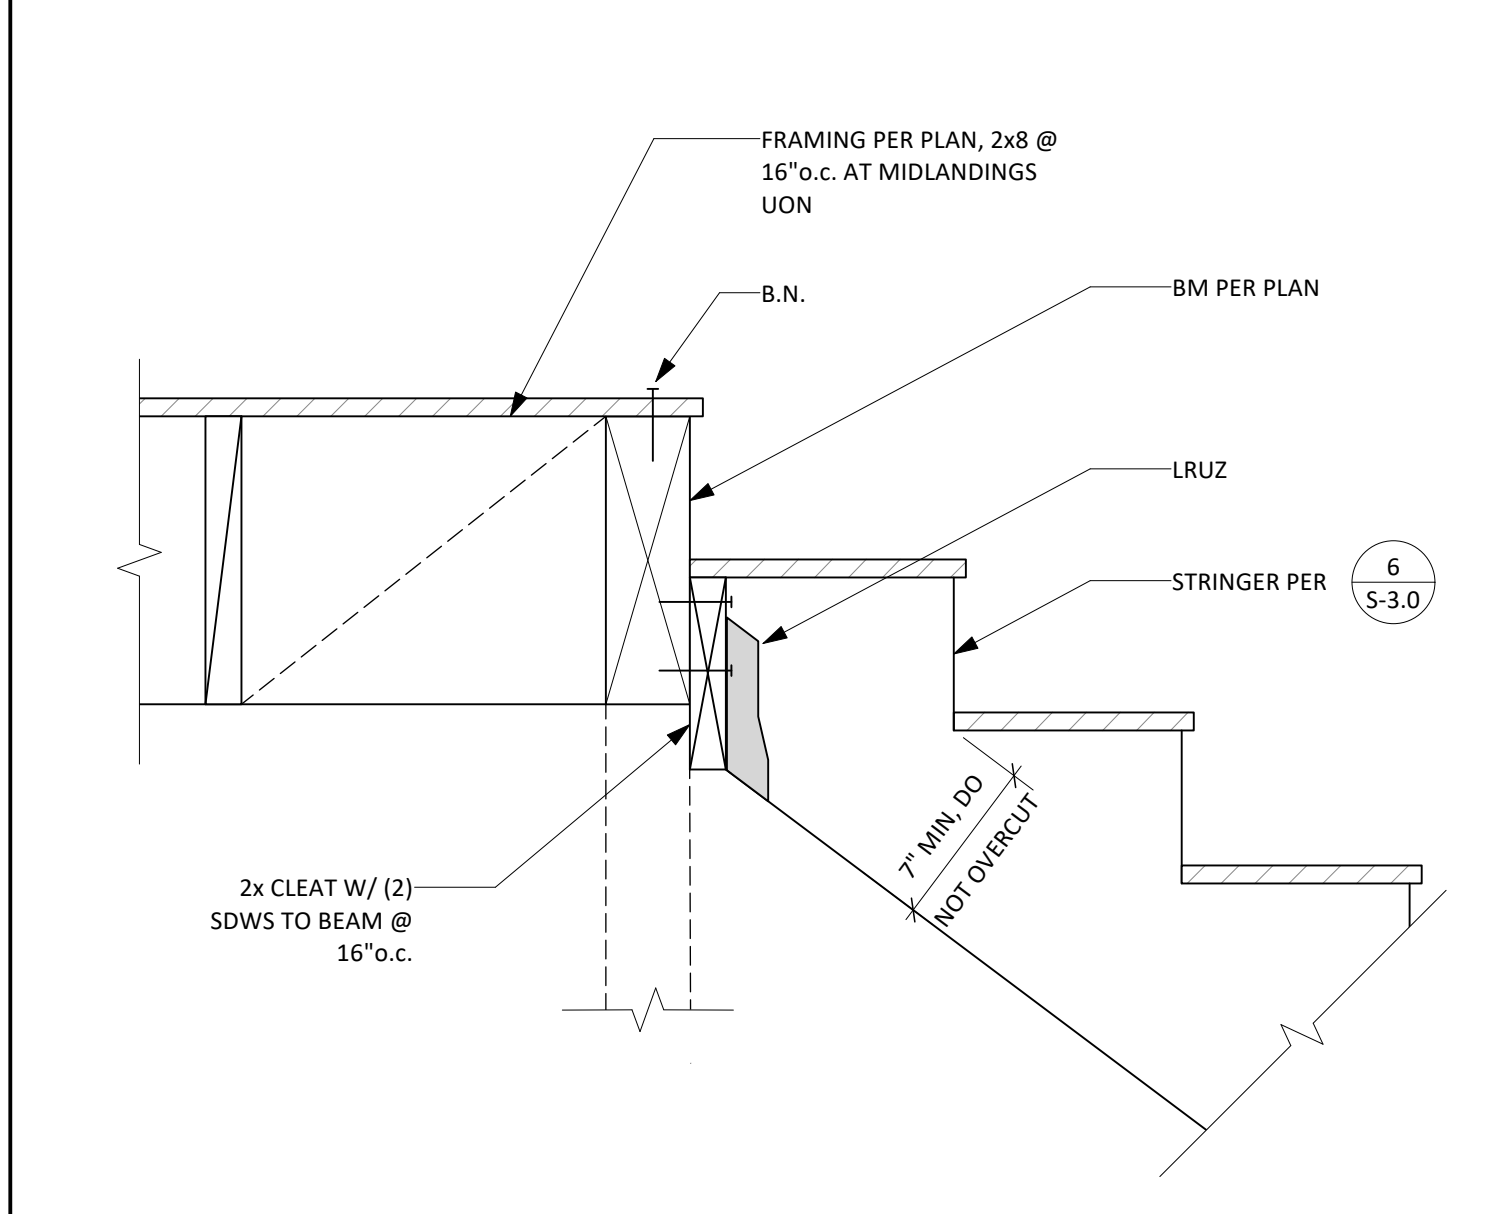


12 STAIR STRINGER TO LANDING BEAM

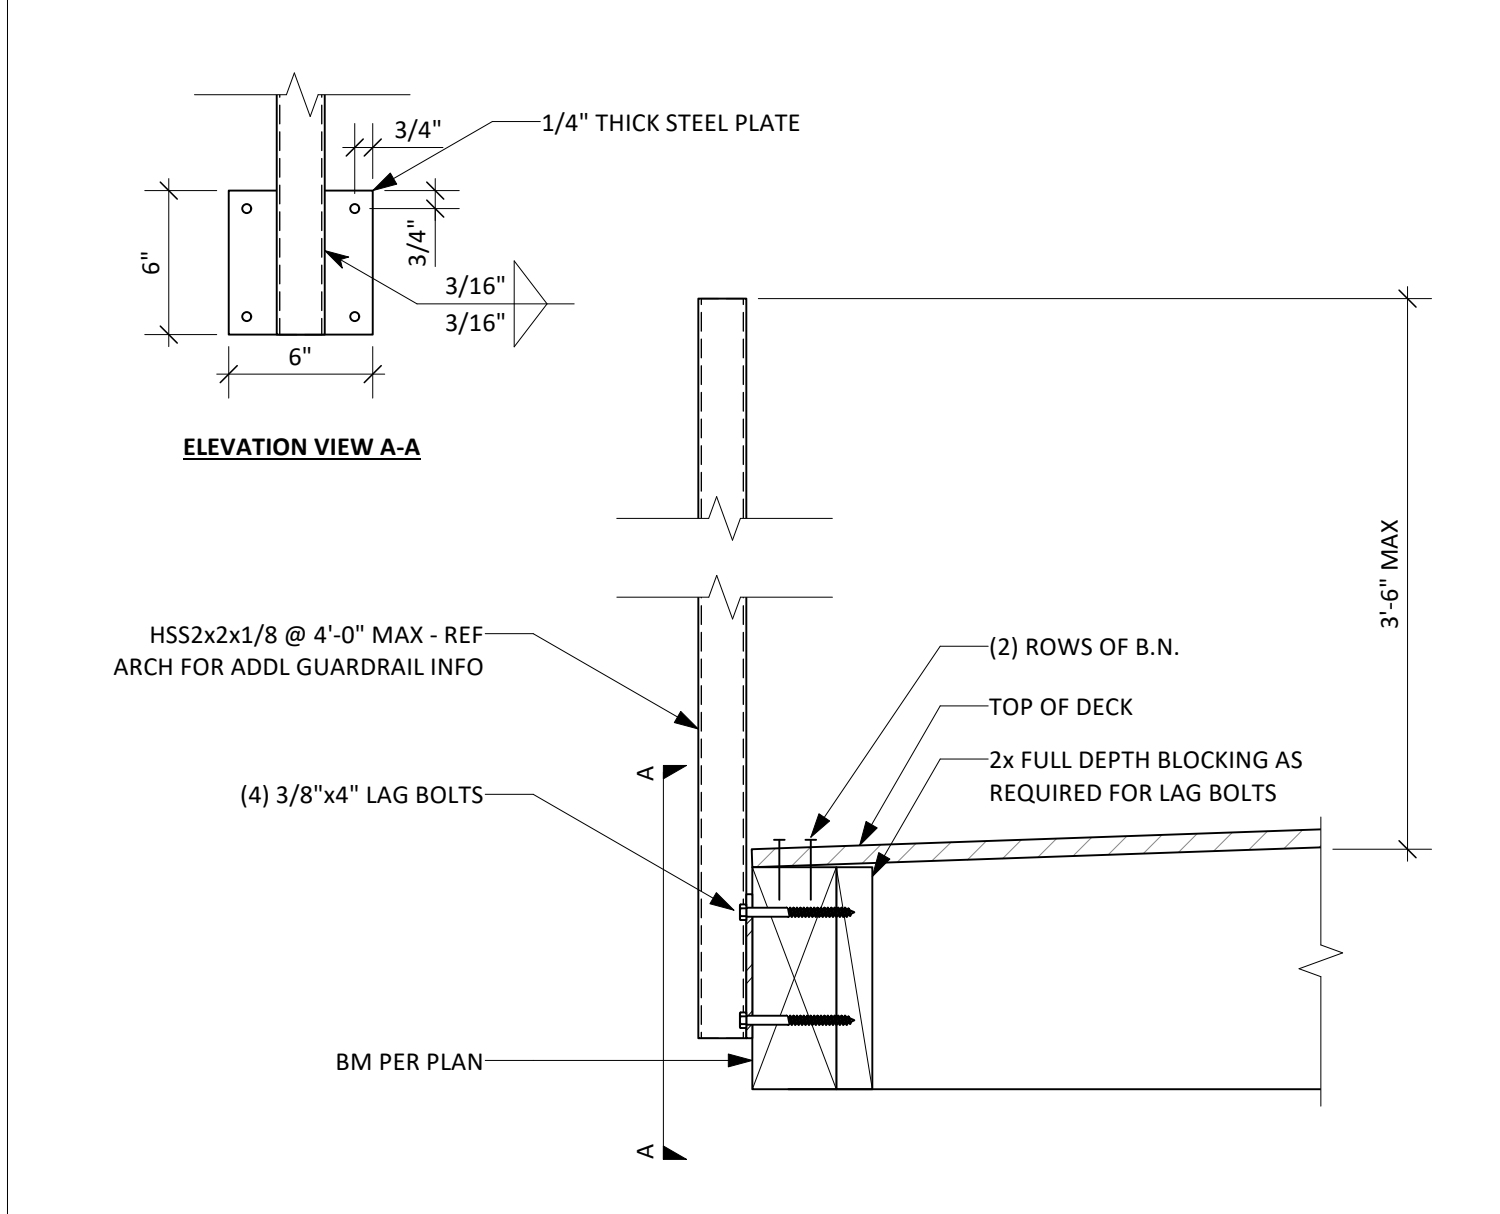

9 STEEL RAILING POST

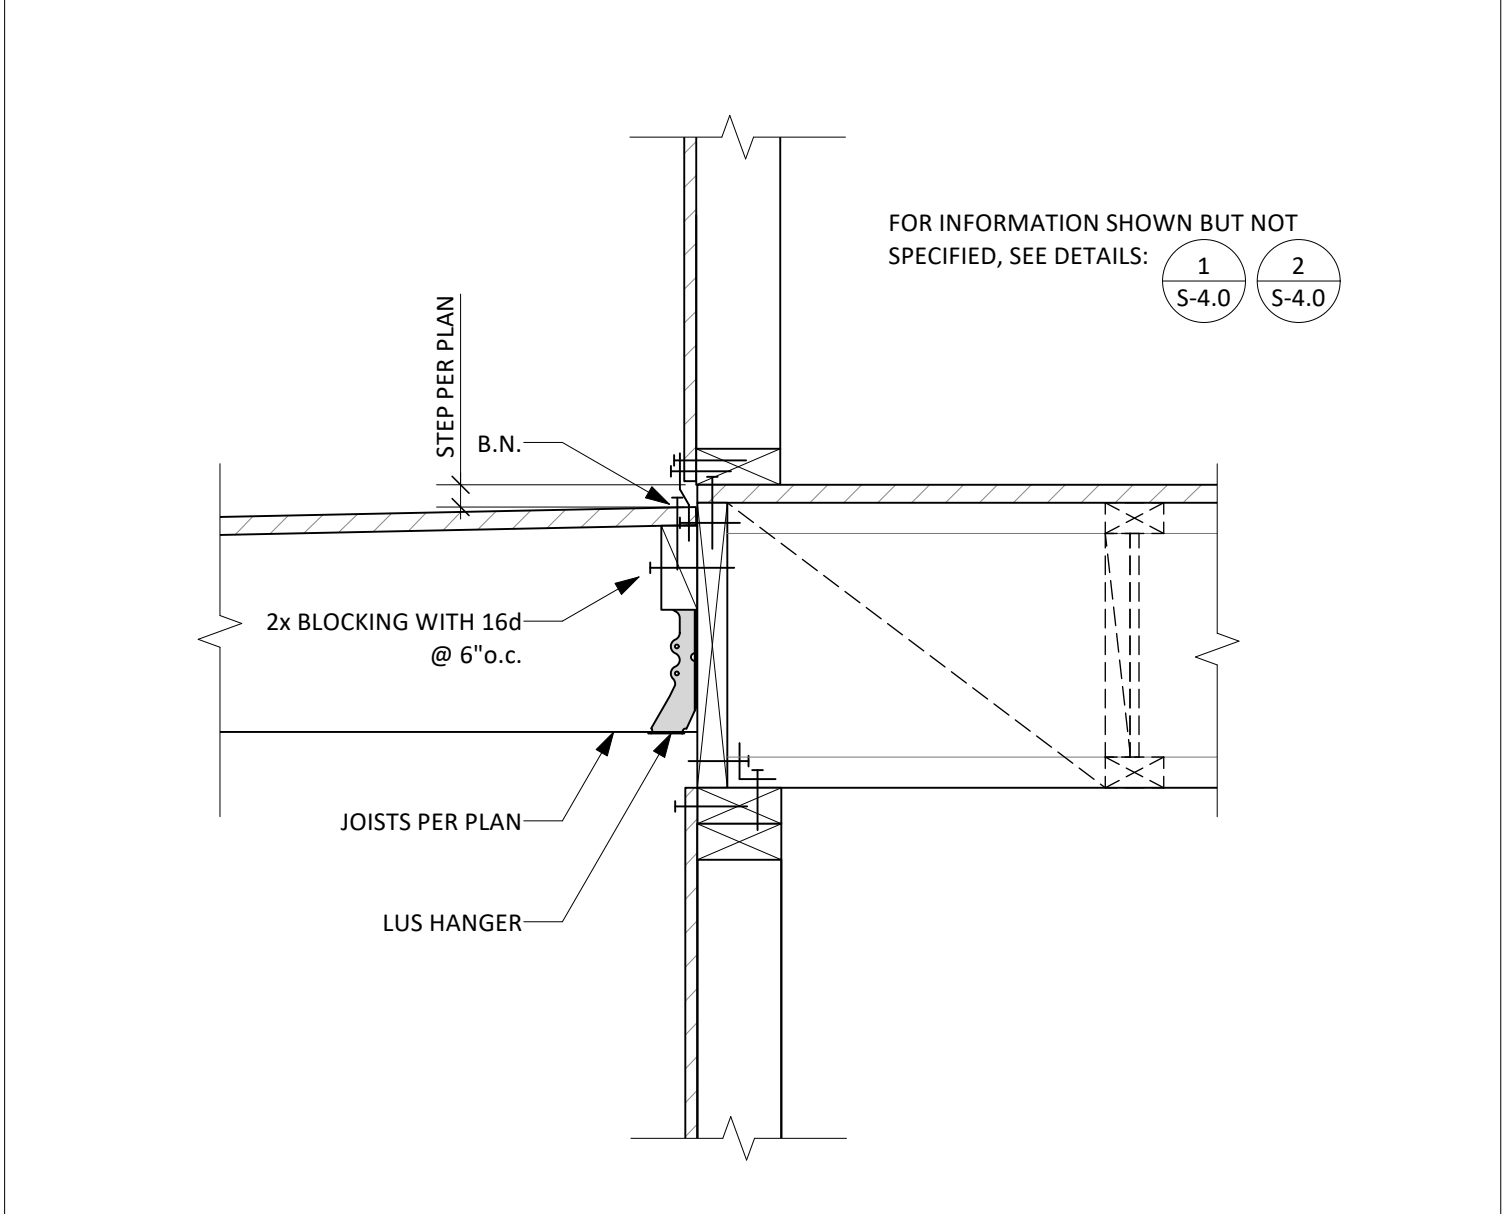

6 STEP IN FRAMING AT CORRIDOR/BALCONY

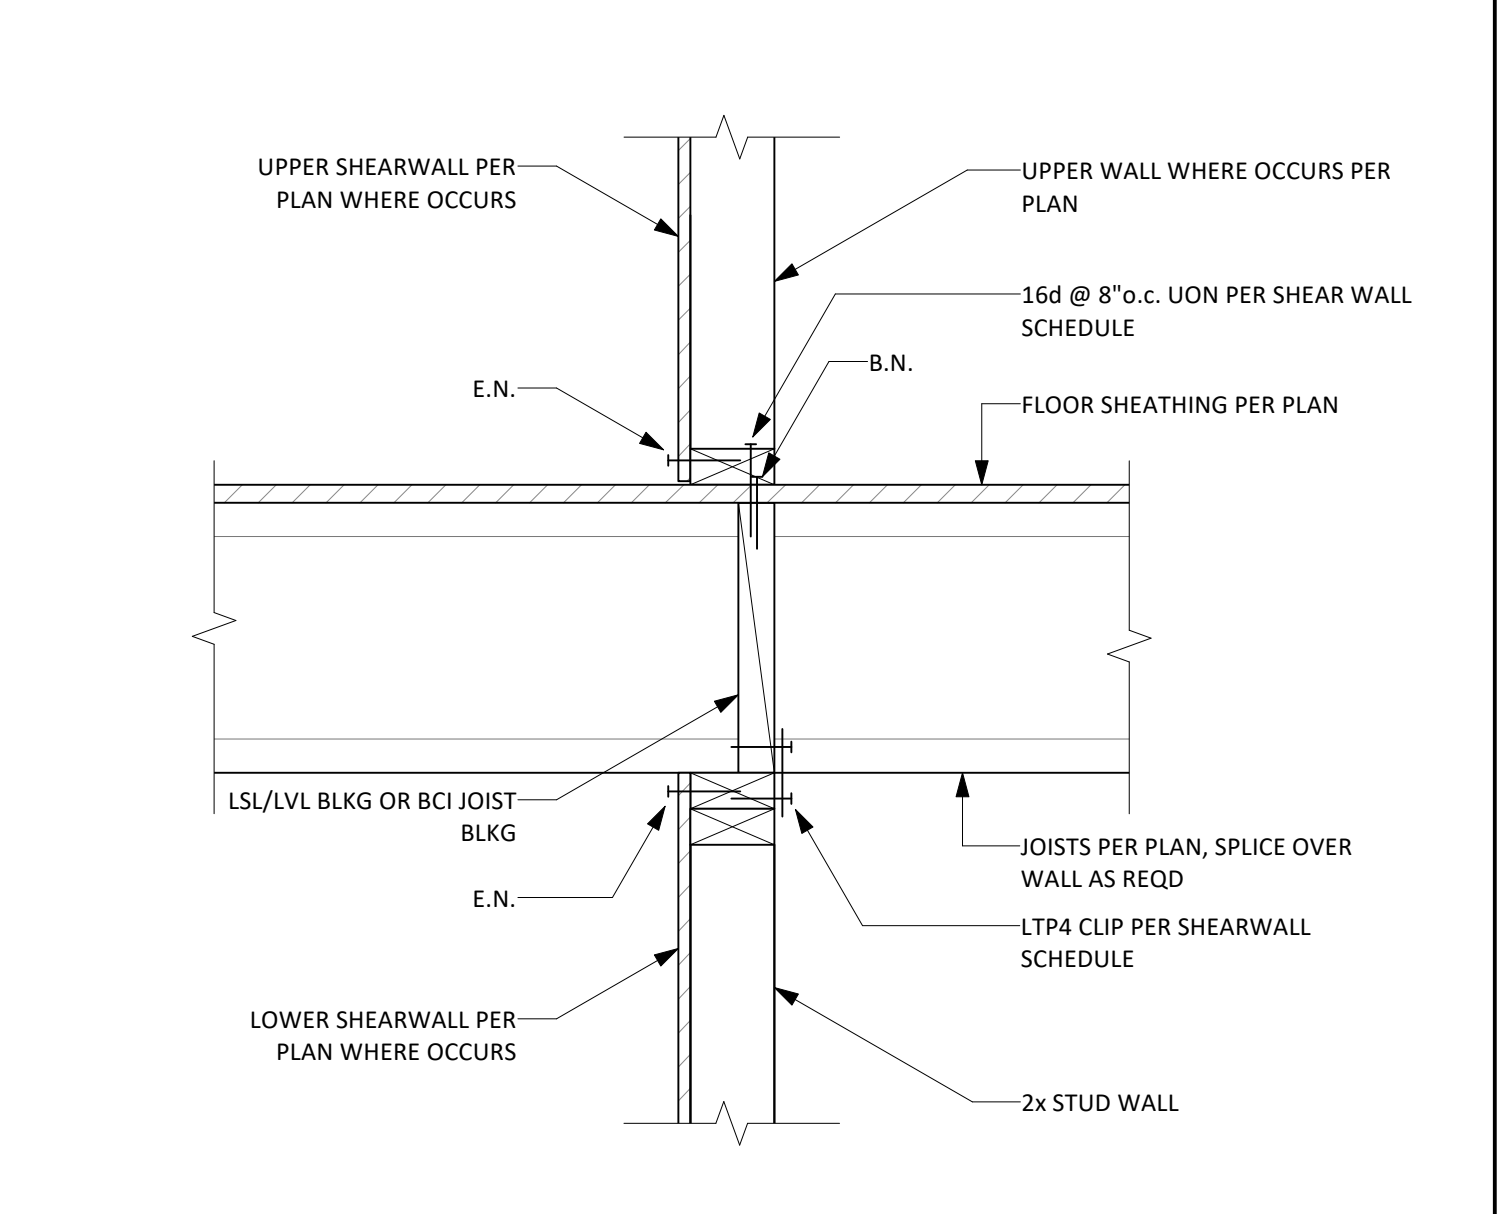

3 INTERIOR WALL - PERPENDICULAR FRAMING

Revisions:	
△	Date
Date:	03/08/26
Scale:	
Project No:	26.036
Sheet:	



IDLEWILD
ADUS

3153 IDLEWILD WY UNIT
3153 IDLEWILD WY UNIT
3153 IDLEWILD WY UNIT
3153 IDLEWILD WY UNIT

2603
PRINT TO SCALE : 24" X 36"

Registration Number: 426-P010058614A-000-000-0000000-0000 Registration Date/Time: 02/26/2026 12:00 ECC Provider: CHEERS
 NOTICE: This document has been generated by California Home Energy Efficiency Rating Services (CHERS) using information uploaded by third parties not affiliated with or related to CHERS. Therefore, CHERS is not responsible for, and cannot guarantee, the accuracy or completeness of the information contained in this document.
 CA Building Energy Efficiency Standards - 2025 Single-Family Compliance Report Version: 2025.0.000 Report Generated: 2026-02-26 11:57:18
 Schema Version: rev 20250101



IDLEWILD
ADUS

3153 IDLEWILD WY UNIT 1
3153 IDLEWILD WY UNIT 2
3153 IDLEWILD WY UNIT 3
3153 IDLEWILD WY UNIT 4

DATE	BY	ISSUE DESCRIPTION
03-10-26	CC	SUBMITTAL

T24.2

Registration Number: 426-P010085344-000-000-00000000-0000 Registration Date/Time: 02/26/2026 11:30 ECC Provider: CHEERS
 NOTICE: This document has been generated by California Home Energy Efficiency Rating Services (CHEERS) using information uploaded by third parties not affiliated with or related to CHEERS. Therefore, CHEERS is not responsible for, and cannot guarantee, the accuracy or completeness of the information contained in this document.
 CA Building Energy Efficiency Standards - 2025 Single-Family Compliance Report Version: 2025.0.000 Report Generated: 2026-02-26 11:30:12
 Schema Version: rev 20250101

Registration Number: 426-P010058534A-000-000-00000000-0000 Registration Date/Time: 02/26/2026 11:35 ECC Provider: CHEERS
NOTICE: This document has been generated by California Home Energy Efficiency Rating Services (CHEERS) using information uploaded by third parties not affiliated with or related to CHEERS. Therefore, CHEERS is not responsible for, and cannot guarantee, the accuracy or completeness of the information contained in this document.
CA Building Energy Efficiency Standards - 2025 Single-Family Compliance Report Version: 2025.0.000 Report Generated: 2026-02-26 11:30:12
Schema Version: rev 20250101

Registration Number: 426-P010058534A-000-000-00000000-0000	Registration Date/Time: 02/26/2026 11:35	ECC Provider: CHEERS
NOTICE: This document has been generated by California Home Energy Efficiency Rating Services (CHEERS) using information uploaded by third parties not affiliated with or related to CHEERS. Therefore, CHEERS is not responsible for, and cannot guarantee, the accuracy or completeness of the information contained in this document.		
CA Building Energy Efficiency Standards - 2025 Single-Family Compliance	Report Version: 2025.0.000	Report Generated: 2026-02-26 11:30:12
	Schema Version: rev 20250101	



IDLEWILD
ADUS

3153 IDLEWILD WY UNIT 1
3153 IDLEWILD WY UNIT 2
3153 IDLEWILD WY UNIT 3
3153 IDLEWILD WY UNIT 4

[illegible]

T24.3

Registration Number: 426-P010058344-030-000-000000-0000	Registration Date/Time: 02/28/2026 11:35	ECC Provider: CHEERS
NOTES: This document has been generated by California Home Energy Efficiency Rating Services (CHEERS) using information uploaded by third parties not affiliated with or related to CHEERS. Therefore, CHEERS is not responsible for, and cannot guarantee, the accuracy or completeness of the information contained in this document.		
CA Building Energy Efficiency Standards - 2025 Single-Family Compliance	Report Version: 2025.0.000	Report Generated: 2026-02-26 11:30:12
	Schema Version: rev 20250101	

Registration Number: 426-P01056534A-000-000-0000000-0000 Registration Date/Time: 02/26/2026 11:35 ECC Provider: CHEERS
NOTES: This document has been generated by California Home Energy Efficiency Rating Services (CHEERS) using information updated by third parties not affiliated with or related to CHEERS. Therefore, CHEERS is not responsible for, and does not warrant, the accuracy, reliability or completeness of the information contained in this document.
CA Building Energy Efficiency Standards - 2025 Single-Family Compliance Report Version: 2025.0.000 Report Generated: 2026-02-26 11:30:12
Schema Version: rev 20250101

Registration Number: 426-P0100585344-000-000-0000000-0000	Registration Date/Time: 02/26/2026 11:35	ECC Provider: CHEERS
NOTES: This document has been generated by California Home Energy Efficiency Rating Services (CHEERS) using information uploaded by third parties not affiliated with or related to CHEERS. Therefore, CHEERS is not responsible for, and cannot guarantee, the accuracy, completeness or the information contained on this document.		
CA Building Energy Efficiency Standards - 2025 Single-Family Compliance	Report Version: 2025.0.000	Report Generated: 2026-02-26 11:30:12
	Schema Version: rev 20250101	

Digitally signed by California House Energy Efficiency Rating Services (CHEERS). This digital signature is provided in order to secure the content of this registered document, and in no way implies Registration Provider responsibility for the accuracy of the information.

Registration Number: 426-0105858344-000-00000000-0000	Registration Date/Time: 02/26/2026 11:35	ECC Provider: CHEERS
WARNING: This document is a digital signature of California House Energy Efficiency Rating Services (CHEERS). Information appearing on this document is provided for informational purposes only and is not intended to constitute an offer of insurance or any other financial product. It is not a contract and does not guarantee the accuracy or completeness of the information contained in this document.		
CAL Building Energy Efficiency Standards - 2025 Single-Family Compliance	Report Period: 2025-01-01 to 2025-12-31 Report Generated: 2025-07-20 10:20:01	Report Generated: 2026-02-26 11:30:12

Registration Number: 426-P010058021A-000-000-000000-0000 Registration Date/Time: 02/26/2026 12:02 ECC Provider: CHEERS
NOTICE: This document has been generated by California Home Energy Efficiency Rating Services (CHEERS) using information uploaded by third parties not affiliated with or related to CHEERS. Therefore, CHEERS is not responsible for, and cannot guarantee, the accuracy or completeness of the information contained in this document.
CA Building Energy Efficiency Standards - 2025 Single-Family Compliance Report Version: 2025.0.000 Report Generated: 2026-02-26 11:58:51
Schema Version: rev 20240101

Registration Number: 426-P010058621A-000-000-0000000-0000 Registration Date/Time: 02/26/2026 12:02 ECC Provider: CHEERS
 NOTICE: This document has been generated by California Home Energy Efficiency Rating Services (CHEERS) using information uploaded by third parties not affiliated with or related to CHEERS. Therefore, CHEERS is not responsible for, and cannot guarantee, the accuracy or completeness of the information contained in this document.
 CA Building Energy Efficiency Standards - 2025 Single-Family Compliance Report Version: 2025.0.000 Report Generated: 2026-02-26 11:58:51
 Schema Version: rev 2025/0101

Registration Number: 426-P010038621A-000-000-0000000-0000 Registration Date/Time: 02/26/2026 12:02 ECC Provider: CHEERS
 NOTICE: This document has been generated by California Home Energy Efficiency Rating Services (CHEERS) using information uploaded by third parties not affiliated with or related to CHEERS. Therefore, CHEERS is not responsible for, and cannot guarantee, the accuracy or completeness of the information contained in this document.
 CA Building Energy Efficiency Standards - 2025 Single-Family Compliance Report Version: 2025.0.000 Report Generated: 2026-02-26 11:58:51
 Schema Version: rev 20250101

Registration Number: 426-P010058621A-000-000-0000000-0000 Registration Date/Time: 02/26/2026 12:02 ECC Provider: CHEERS
NOTICE: This document has been generated by California Home Energy Efficiency Rating Services (CHEERS) using information uploaded by third parties not affiliated with or related to CHEERS. Therefore, CHEERS is not responsible for, and cannot guarantee, the accuracy or completeness of the information contained in this document.
CA Building Energy Efficiency Standards - 2025 Single-Family Compliance Report Version: 2025.0.000 Report Generated: 2026-02-26 11:58:51
Schema Version: rev 20250101


Registration Number: 426-P010058621A-000-000-0000000-0000 NOTICE: This document has been generated by California Home Energy Efficiency Rating Services (CHEERS) using information uploaded by third parties not affiliated with or related to CHEERS. Therefore, CHEERS is not responsible for, and cannot guarantee, the accuracy or completeness of the information contained in this document. CA Building Energy Efficiency Standards - 2025 Single-Family Compliance	Registration Date/Time: 02/26/2026 12:02 Report Version: 2025.0.000 Schema Version: rev 20250101	ECC Provider: CHEERS Report Generated: 2026-02-26 11:58:51
--	--	---

01	02	03	04	05	06	07	08	09	10
Name	Type	Surface	Orientation	Area (ft²)	U-factor	SHGC	Rating Source		
Window B	Window	SW Exterior Wall	South	225	1	0.3	0.23	NFRC	
Total North Facing Fenestration					40				
Total East Facing Fenestration					40				
Total South Facing Fenestration					36				
Total West Facing Fenestration					0				
OPAQUE DOORS									
01	02	03	04	05	06	07	08	09	10
Name	Type	Surface	Orientation	Area (ft²)	U-factor	SHGC	Rating Source		
Door 101	Door	NE Exterior Wall	North	10	0.2		NFRC Rating Req.	Yes	
SLAB FLOORS									
01	02	03	04	05	06	07	08	09	10
Name	Type	Surface	Orientation	Area (ft²)	U-factor	SHGC	Rating Source		
Slab-on-Grade	Slab	Unit 4 Zone	South	607	0		Heated	No	

01	02	03	04	05	06	07	08	09
Construction Name	Surface Type	Construction Type	Frame	Total Cavity R-value	Interior / Exterior Continuous R-value	U-factor	Assembly Layers	Non-Std Spray Foam
R-15 Wall	Exterior Walls	Wood Framed Wall	1x6 @ 16" O.C.	R-15	None / None	0.095	Inside Finish: Gypsum Board Cavity / Frame: R-15 Exterior Finish: 3 Coat Stucco	
R-30 Roof No ATIC	Cathedral Ceilings	Wood Framed Ceiling	2x12 @ 16" O.C.	R-30	None / None	0.036	Roofing: Light Roof (Asphalt Shingle) Roof Deck: Wood Siding/Insulating/Decking Cavity / Frame: R-30 / 2x12 Inside Finish: Gypsum Board	
WATER HEATING SYSTEMS								
01	02	03	04	05	06	07	08	09
Name	System Type	Distribution Type	Water Heater Name	Number of Units	Solar Heating System	Compact Distribution	ECC Verification	Water Heater Name (H)
DHW Sys 1	Domestic Hot Water (DHW)	Standard	DHW Heater 1	1	n/a	None	n/a	DHW Heater 1 (1)

WATER HEATER - HEAT PUMP													
01	02	03	04	05	06	07	08	09	10				
Name	# of Units	Tank Vol. (gal)	NEEA Heat Pump Brand	NEEA Heat Pump Model	Tank Location	Heat Inlet Air Source	Heat Outlet Air Source	UEF	JA13 Compliant				
DHW Heater 1	1	40	A. O. Smith	AC1000H145-26	Closet	Unit 4 Zone	Unit 4 Zone	n/a	☐				
HVAC - HEAT PUMPS													
01	02	03	04	05	06	07	08	09	10				
Name	System Type	Number of Units	Heating Efficiency Type	Heating			Cooling						
				HSPF/HPF2 / COP	Cap RT	Cap LT	Spilling	Cooling Efficiency Type	SEER/SEER2	EER/EEER2 / EER	Airflow Target	Fan Power (Watts)	Variable Speed
Heat Pump System 1	Ductless MiniSplit HP	1	HPF2	7.5	12000	8100	None	SEER2	14.3	11.7	0	0	☐
INDOOR AIR QUALITY (IAQ) FANS													
01	02	03	04	05	06	07	08						
Dwelling Unit	Airflow (CFM)	Fan Efficiency (W/CFM)	Int. Fan Type	Includes Heat Recovery?	Int. Recovery Efficiency (W/CFM)	Includes Fault Indicator Display?	Status						
Sfom (AZ)Ventilat	42	0.18	Subsist	Yes	n/a / n/a	No							

DOCUMENTATION AUTHOR'S DECLARATION STATEMENT	
I, I certify that this Certificate of Compliance documentation is accurate and complete.	
Documentation Author Name: Jeremey Senkevich	Documentation Author Signature: 
Company: Grizzly HERS Testing, Inc.	Signature Title: 02/26/2026
Address: 772 Amasche Rd #165 Chula Vista, CA 92019	CA Building Energy Efficiency Standards (if applicable): R201/3100
Phone: (619) 916-8145	Phone: (619) 916-8145
RESPONSIBLE PERSON'S DECLARATION STATEMENT	
I certify the following under penalty of perjury, under the laws of the State of California: 1. The information provided on this Certificate of Compliance is true and correct. 2. I am eligible under Division 9 of the Business and Professions Code to accept responsibility for the building design or system design identified on this Certificate of Compliance (responsible designer). 3. The energy features and performance specifications, materials, components, and construction details for this building design or system design identified on this Certificate of Compliance conform to the requirements of Title 24, Part 1 and Part 6 of the California Uniform Code of Regulations. 4. The building design features or system design features identified on this Certificate of Compliance are consistent with the information provided on other applicable compliance documents, worksheets, calculations, plans and specifications submitted to the enforcement agency, for approval with this building permit application. 5. I understand that a registered copy of this Certificate of Compliance shall be made available to the enforcement agency for all applicable inspections. I will take the necessary steps to fulfill this requirement. 6. I understand that a registered copy of this Certificate of Compliance is required to be included with the documentation the builder provides to the building owner at occupancy. I will take the necessary steps to fulfill this requirement.	
Responsible Designer Name: Christopher Sawaya	Responsible Designer Signature: 
Company: Sawaya Architecture	Signature Title: 02/26/2026
Address: 3636 5th Avenue, Suite 106 San Diego, CA 92103	Phone: (619) 916-8145

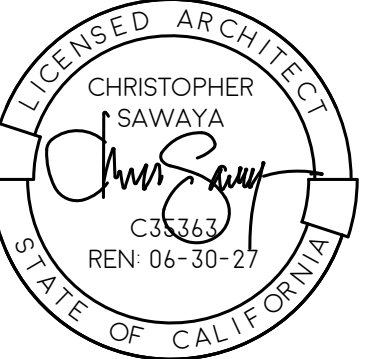

3565 7TH AVENUE
SAN DIEGO, CA 92103
SAWAYAARCHITECTURE.COM
(619) 916 - 8145

IDLEWILD ADUS

3153 IDLEWILD WAY

3153 IDLEWILD WY UNIT 1
3153 IDLEWILD WY UNIT 2
3153 IDLEWILD WY UNIT 3
3153 IDLEWILD WY UNIT 4

SAN DIEGO, CA 92117

DATE	BY	ISSUE/DESCRIPTION
03-10-26	CC	SUBMITTAL

SAWAYA ARCHITECTURE

T24.5

TITLE 24

LANDSCAPE NOTES

A. ALL LANDSCAPE AND IRRIGATION SHALL CONFORM TO THE STANDARDS OF THE CITY-WIDE LANDSCAPE REGULATIONS AND CITY OF SAN DIEGO'S LAND DEVELOPMENT MANUAL LANDSCAPE STANDARDS AND ALL OTHER LANDSCAPE RELATED CITY AND REGIONAL STANDARDS

B. TREE ROOT BARRIERS SHALL BE INSTALLED WHERE TREES ARE PLACED WITHIN 5 FEET OF PUBLIC IMPROVEMENTS INCLUDING WALKS, CURBS OR STREET PAVEMENTS OR WHERE NEW PUBLIC IMPROVEMENTS ARE PLACED ADJACENT TO EXISTING TREES. THE ROOT BARRIER WILL NOT BE WRAPPED AROUND THE ROOT BALL. SDMC 142.0403(C)(1)(12).

C. IRRIGATION: AN AUTOMATIC, ELECTRICALLY CONTROLLED IRRIGATION SYSTEM SHALL BE PROVIDED AS REQUIRED BY SDMC 142.0403(C) FOR PROPER IRRIGATION, DEVELOPMENT, AND MAINTENANCE OF PROPOSED TREES IN A HEALTHY, DISEASE-RESISTANT CONDITION. THE DESIGN OF THE SYSTEM SHALL PROVIDE ADEQUATE SUPPORT FOR THE TREES SELECTED AND SHALL BE AN AUTOMATIC DRIP SYSTEM. ALL PROPOSED IRRIGATION SYSTEMS SHALL HAVE AN APPROVED RAIN SENSOR SHUTOFF DEVICE. SDMC 142.0403(C)(3)(D).

D. MAINTENANCE: ALL REQUIRED LANDSCAPE AREAS SHALL BE MAINTAINED BY THE PROPERTY OWNER. THE LANDSCAPE AND IRRIGATION AREAS IN THE PUBLIC RIGHT-OF-WAY SHALL BE MAINTAINED BY THE PROPERTY OWNER. THE LANDSCAPE AREAS SHALL BE MAINTAINED FREE OF DEBRIS AND LITTER AND ALL PLANT MATERIAL SHALL BE MAINTAINED IN A HEALTHY GROWING CONDITION. DISEASED OR DEAD PLANT MATERIAL SHALL BE SATISFACTORILY TREATED OR REPLACED WITH LIKE KIND PER THE CONDITIONS OF THE PERMIT.

E. IF ANY REQUIRED LANDSCAPE INDICATED ON THE APPROVED CONSTRUCTION DOCUMENT PLANS IS DAMAGED OR REMOVED DURING DEMOLITION OR CONSTRUCTION, IT SHALL BE REPAIRED AND/OR REPLACED IN KIND AND EQUIVALENT SIZE PER THE APPROVED DOCUMENTS TO THE SATISFACTION OF THE DEVELOPMENT SERVICES DEPARTMENT WITHIN 30 DAYS OF DAMAGE.

F. TREES SHALL BE MAINTAINED SO THAT ALL BRANCHES OVER PEDESTRIAN WALKWAYS ARE 6 FEET ABOVE THE WALKWAY GRADE AND BRANCHES OVER VEHICULAR TRAVEL WAYS ARE 16 FEET ABOVE THE GRADE OF THE TRAVEL WAY PER THE SDMC 142.0403(B)(10).

G. ALL PRUNING SHALL COMPLY WITH THE STANDARDS OF THE AMERICAN NATIONAL STANDARDS INSTITUTE (ANSI) FOR TREE CARE OPERATIONS AND THE INTERNATIONAL SOCIETY OF ARBORICULTURE (ISA) FOR TREE PRUNING. TOPPING OF TREES IS NOT PERMITTED.

H. EXISTING TREES TO REMAIN ON SITE WITHIN THE AREA OF WORK WILL BE PROTECTED IN PLACE. THE FOLLOWING PROTECTION MEASURES WILL BE PROVIDED:

1. A BRIGHT YELLOW OR ORANGE TEMPORARY FENCE WILL BE PLACED AROUND EXISTING TREES AT THE DRIP LINE.
2. STOCKPILING, TOPSOIL DISTURBANCE, VEHICLE USE, AND MATERIAL STORAGE OF ANY KIND IS PROHIBITED WITHIN THE DRIP LINE.
3. ROOT SYSTEMS OF EXISTING TREES WILL BE PROTECTED FROM FLOODING, EROSION, CHEMICAL SPILLS, AND EXCESSIVE WETTING AND DRYING DURING DEWATERING.
4. THE EXISTING GRADE WILL BE MAINTAINED WITHIN THE DRIP LINE OF EXISTING TREES.
5. ROOTS OF EXISTING TREES WILL BE CUT APPROXIMATELY 6" BACK FROM NEW CONSTRUCTION.
6. A CERTIFIED CONSULTING ARBORIST SHALL OVERSEE PRUNING OF THE ROOTS 4" OR GREATER IN DIAMETER.
7. MAINTAIN AND DOCUMENT A TREE WATERING SCHEDULE DURING CONSTRUCTION.
8. ALL DAMAGED TREES WILL BE REPLACED WITH ONE OF EQUAL OR GREATER SIZE.

I. MULCH: ALL REQUIRED PLANTING AREAS SHALL BE COVERED WITH MULCH GROUND COVER TO A MINIMUM DEPTH OF 3". ALL EXPOSED SOIL AREAS WITHOUT VEGETATION SHALL ALSO BE MULCHED TO THIS MINIMUM DEPTH PER THE LAND DEVELOPMENT MANUAL. LANDSCAPE STANDARDS. SDMC 142.0413(C).



J. A MINIMUM ROOT ZONE OF 40SF IN AREA SHALL BE PROVIDED FOR ALL TREES. THE MINIMUM DIMENSION FOR THIS AREA SHALL BE 5'. PER SDMC 142.0403(B)(15).

SEE ARCHITECTURE SITE PLAN FOR ALL ADDITIONAL SITE NOTES.

MINIMUM TREE SEPARATION DISTANCE

TRAFFIC SIGNALS (STOP SIGNS)	= 20 FEET
UNDERGROUND UTILITY LINES	= 5 FEET
ABOVE GROUND UTILITY STRUCTURES	= 10 FEET
DRIVEWAY (ENTRIES)	= 10 FEET
INTERSECTIONS	= 25 FEET
INTERSECTING CURB LINES OF TWO STREETS)	
SEWER LINES	= 10 FEET


STREET TREE SHADING COMPLIANCE

  
	THROUGHWAY ZONE:	247 SF
	TREE CANOPY SHADED AREA:	142 SF

TOTAL THROUGHWAY AREA:	247 SF
TOTAL SHADED AREA ACHIEVED BY TREE CANOPIES:	142 SF
PERCENT ACHIEVED OF SHADED AREA:	57%
NUMBER OF EXISTING TREES IN FURNISHING ZONE:	1
NUMBER OF NEW TREES IN FURNISHING ZONE:	1

TREE LEGEND

STREET TREE REQUIREMENTS	
STREET TREES REQUIRED:	(2) TOTAL
EXISTING TREES:	(1)

 	PROPOSED TREES: METROSIDEROS EXCELSUS NEW ZEALAND CHRISTMAS TREE (STANDARD).
	MEDIUM SCALE, CANOPY, FLOWERING TREE (30' - 40' HEIGHT X 20- 35' WIDTH)
QUANTITY:	1
BOX:	24"

 	ADU ON-SITE TREE REQUIREMENT: 2 TREES REQUIRED PER 5,000SF. OF LOT AREA FOR ADU 5,793 SF ± LOT AREA 5,793 SF/5,000 SF ± 2 TREE REQUIREMENT
	PROPOSED METROSIDEROS EXCELSUS NEW ZEALAND CHRISTMAS TREE (STANDARD).
	MEDIUM SCALE, CANOPY, FLOWERING TREE (30' - 40' HEIGHT X 20- 35' WIDTH)
QUANTITY:	1
BOX:	24"

IRRIGATION LEGEND

RAINBIRD - LOW FLOW CONTROL ZONE VALVE KIT
WIANTI-SIPHON VALVE, XACZ-075-PRF-BF
INSTALL ISOLATION PVC BALL VALVE AT ALL VALVE ASSEMBLIES, MAINLINE SIZE.

RAINBIRD - XF
SERIES DRIPLINE, XFD-09-12-250 30 PSI
0.9GPH

INSTALL BELOW GRADE AND STAKED TO GRADE WITH RAINBIRD TIE DOWN STAKES (OR APPROVED EQUAL) AT 12" INTERVALS MINIMUM. TYP. INSTALL PER MANUFACTURER'S SPECIFICATIONS WITH APPROPRIATE COMPRESSION FITTINGS PER THE DETAILS. INSTALLED TUBING SHALL BE COVERED W/ 3" LAYER OF GROUND COVER MULCH AS SPECIFIED ON PLAN. PROVIDE EVEN WATER DISTRIBUTION FOR ALL PLANTINGS. CONTRACTOR SHALL ADJUST LAYOUT IN FIELD ACCORDING TO PLANTING LAYOUT AND CONTAINER SIZE BEING WATERED - VERIFY IN FIELD. MAXIMUM TUBING RUN LENGTH - 230

NOTE:DRIPLINE FLUSH VALVE SHALL BE INSTALLED AT END OF EACH SHRUB AND TREE ASSEMBLY AS INDICATED IN INSTALLATION DETAILS.

RAINBIRD - XFD ON-SURFACE DRIPLINE RISER ASSEMBLY, PVC TO DISTRIBUTION TUBING POINT OF CONNECTION - INSTALL PER MANUFACTURER'S SPECIFICATIONS WITH APPROPRIATE COMPRESSION FITTINGS PER DETAILS.

RAINBIRD - ESP/ISM& SERIES CONTROLLER - ESP-SMT6, 6 STATION EXTERIOR NOTE: VERIFY LOCATION WITH GENERAL CONTRACTOR. GENERAL CONTRACTOR TO PROVIDE POWER TO NEW CONTROLLER.





RAINBIRD - ESP/ISM& RAIN SENSOR SHUT-OFF INCLUDED WITH ESP/ISM& CONTROLLER, DETAIL SHOWS RAIN SENSOR INSTALLATION.

LASCO SCHEDULE 80PVC BALL VALVE AT POINT OF CONNECTION AND AT ALL VALVE ASSEMBLIES

POINT OF CONNECTION - IRRIGATION POINT OF CONNECTION TO BE COORDINATED WITH GENERAL CONTRACTOR VERIFIED IN-FIELD.

PRESSURE MAINLINE - SCHEDULE 40PVC

NON-PRESSURE LATERAL LINE - SCHEDULE 40 PVC

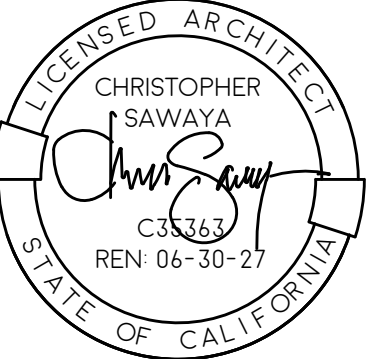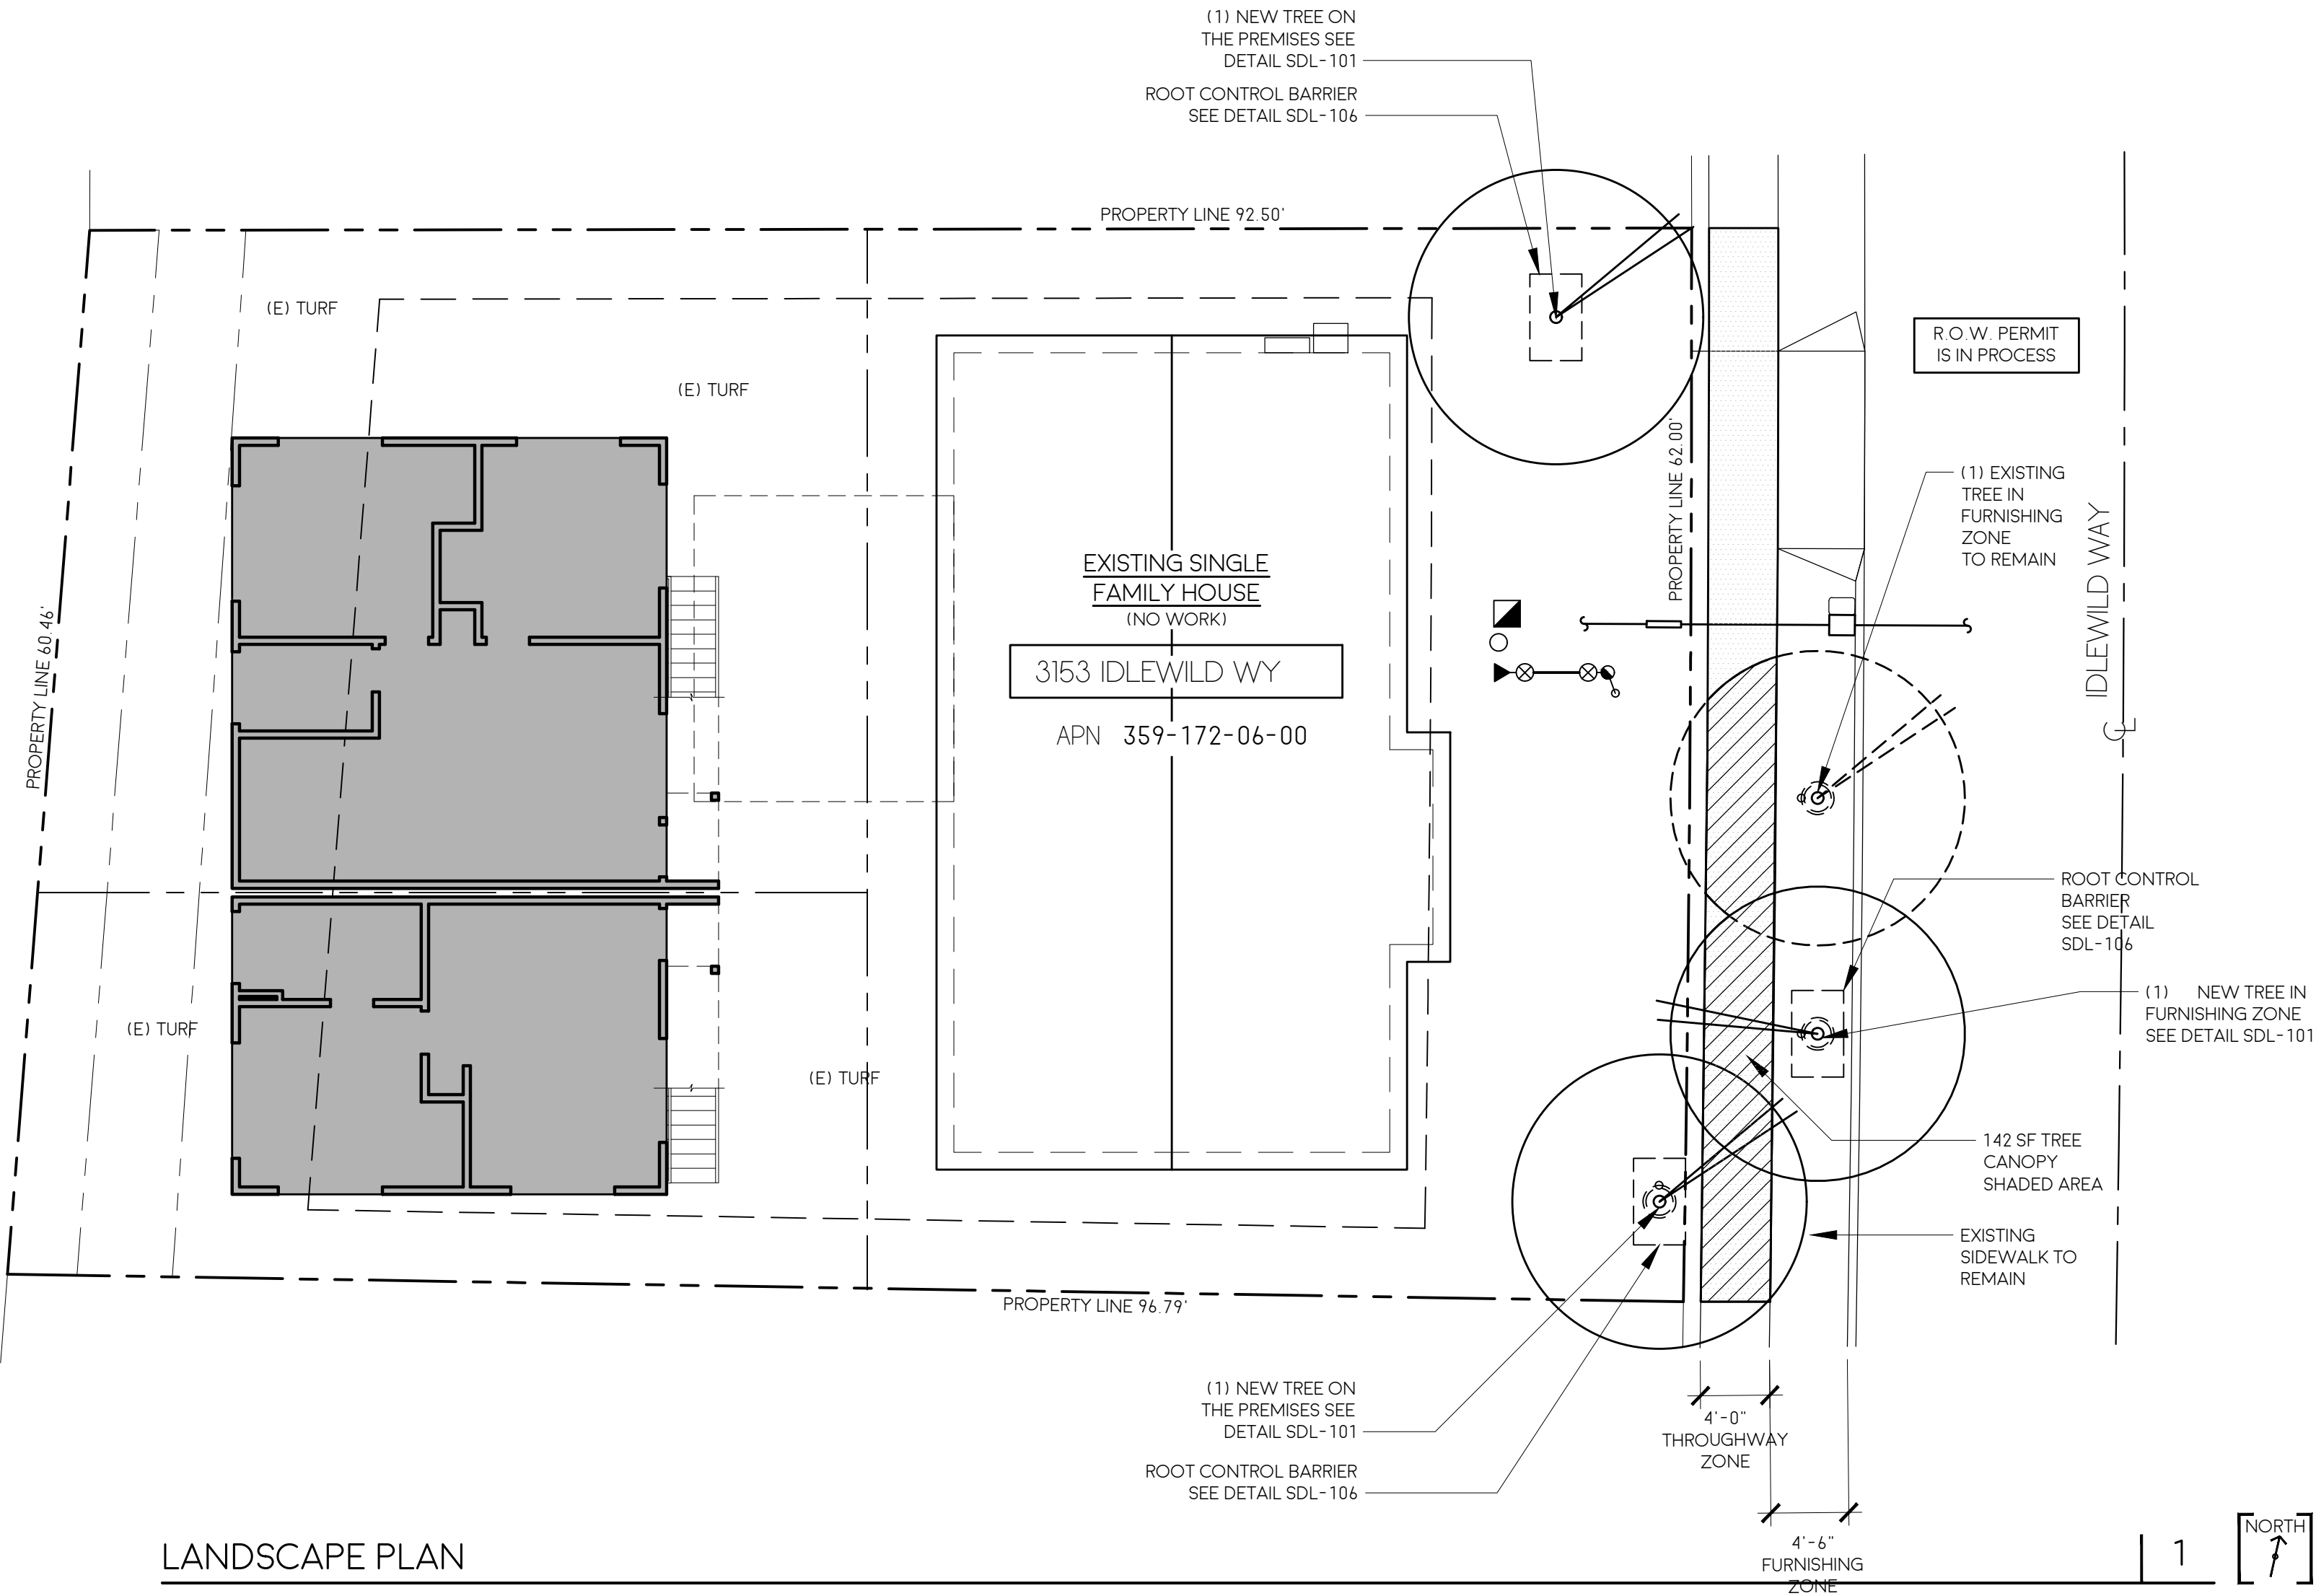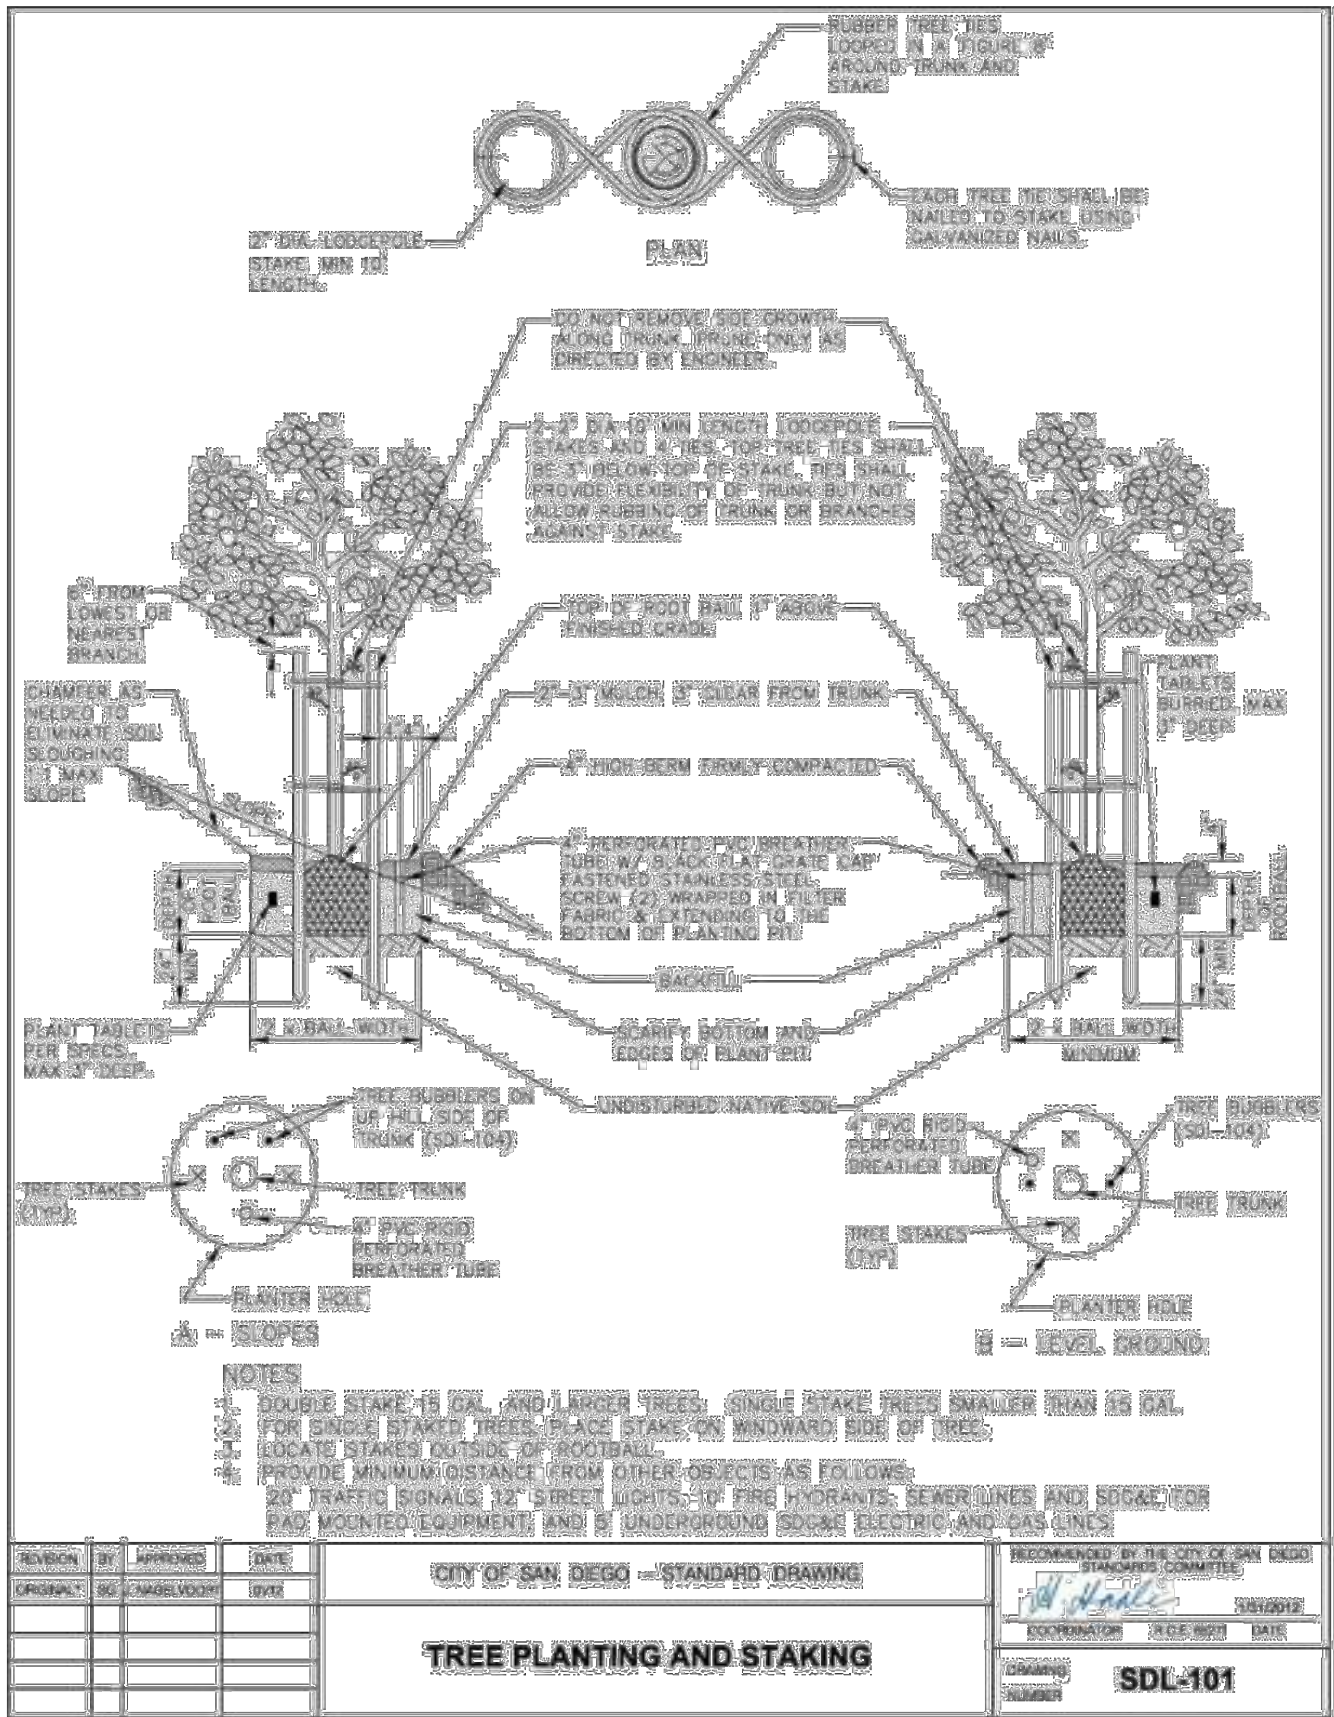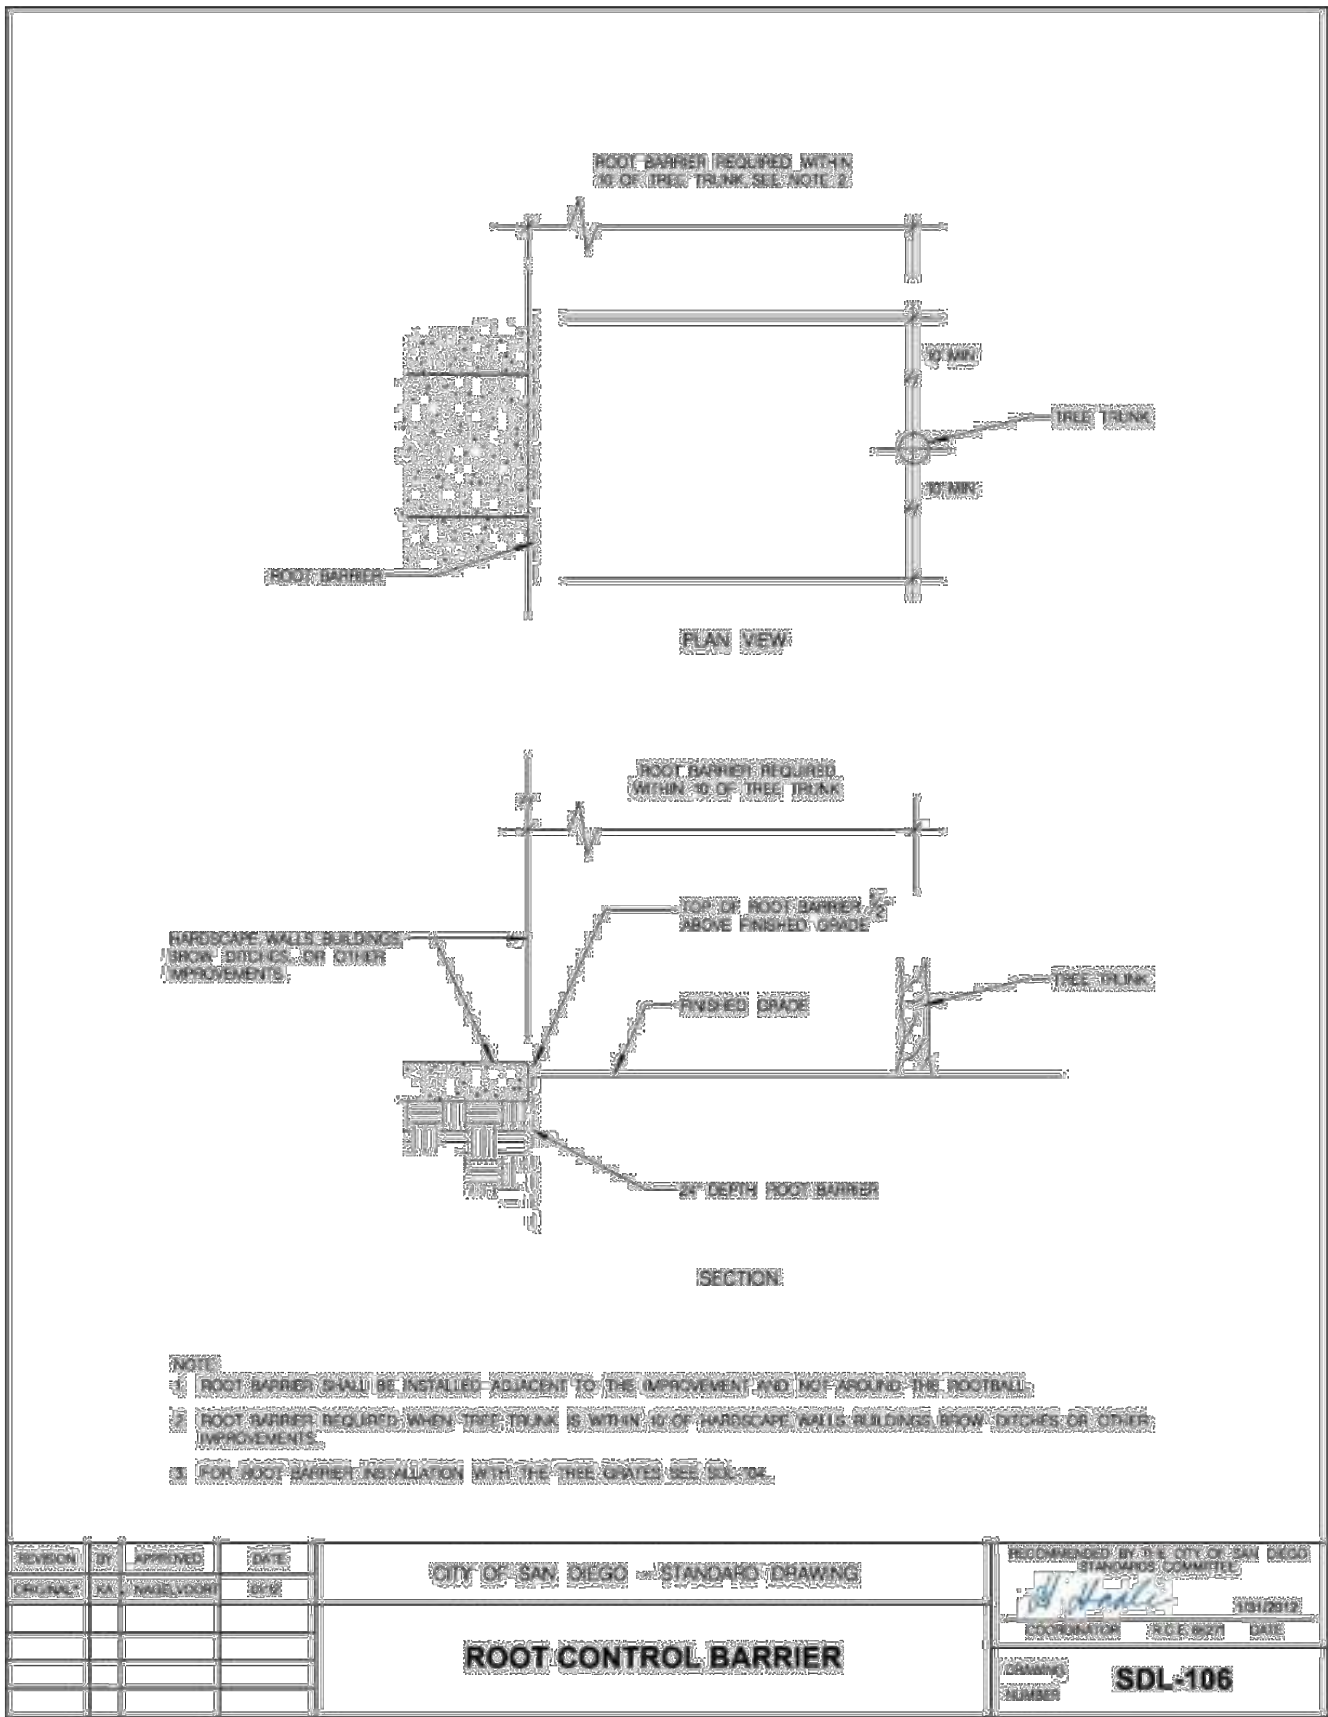

SAWAYA ARCHITECTURE

3565 7TH AVENUE
SAN DIEGO, CA 92103
SAWAYAARCHITECTURE.COM
(619) 916 - 8145

IDLEWILD
ADUS

3153 IDLEWILD WAY

3153 IDLEWILD WY UNIT 1
3153 IDLEWILD WY UNIT 2
3153 IDLEWILD WY UNIT 3
3153 IDLEWILD WY UNIT 4

SAN DIEGO, CA 92117

DATE	BY	ISSUE/DESCRIPTION
03-10-26	CC	SUBMITTAL

SAWAYA ARCHITECTURE

L1
LANDSCAPE PLAN

2603
PRINT TO SCALE: 24" X 36"