



SCALE: 1/4"=1'

CITY OF HESPERIA MUNICIPAL CODE
2016 CALIFORNIA BUILDING CODE— TITLE 24
2016 CALIFORNIA PLUMBING CODE
2016 CALIFORNIA ELECTRICAL CODE
2016 CALIFORNIA RESIDENTIAL CODE
2016 CALIFORNIA GREEN BUILDING CODE
2016 CALIFORNIA MECHANICAL CODE
2016 CALIFORNIA ENERGY CODE
2016 CALIFORNIA FIRE CODE
ASCE 7-10

* ALL PLANS AND INFORMATION HEREIN SHALL COMPLY WITH CURRENT CALIFORNIA BUILDING, PLUMBING AND MECHANICAL CODES: CURRENT CALIFORNIA ELECTRICAL CODE, CURRENT CALIFORNIA ENERGY STANDARDS AND CURRENT CALIFORNIA GREEN BUILDING STANDARDS CODE.

APPLICABLE CODES - 2016 CALIF. RESIDENTIAL CODE,
WHICH ADOPTS THE 2016 IRC, 2016 UMC, 2016 UPC
AND THE 2016 NEC. SECTION R106.1 CALIFORNIA
ENERGY CODE, AND CALIFORNIA GREEN BUILDING
CODE
PROVIDE TO THE BUILDING DEPARTMENT OFFICIAL WRITTEN
PRIOR TO FINAL INSPECTION THE GENERAL CONTRACTOR WILL

VERIFICATION THAT ALL APPLICABLE PROVISIONS FROM THE GREEN BUILDING STANDARDS CODE HAVE BEEN IMPLEMENTED AS PART OF THE CONSTRUCTION.

COMPLIANCE WITH THE DOCUMENTATION REQUIREMENTS OF THE 2016 ENERGY EFFICIENCY STANDARDS IS NECESSARY FOR THIS PROJECT. REGISTERED, SIGNED AND DATED COPIES OF THE APPROPRIATE CF1R, CF2R AND CF3R SHALL BE AVAILABLE AT NECESSARY INTERVALS FOR THE BUILDING INSPECTOR REVIEW. FINAL COMPLETED FORMS WILL BE AVAILABLE FOR THE BUILDING OWNER. CGC 102.3

1. 44" MAX SILL HT @ BEDROOM WINDOWS
2. EXIST. WH USE EXIST. TYPE B VENT
3. EXIST. DRYER VENT
4. SMOKE/CARBON MONOXIDE DETECTOR
5. EXISTING 100 AMP SERVICE PANEL
6. EXIST. 4 TON HVAC UNIT TO BE USED
EXTEND DUCT W/ NEW R-8 DUCTING
7. CEILING INSULATION R-38 WALLS R-15
8. INSULATE EXIST WALL W R-15 INSULATION
9. NOT USED
10. INSTALL 1/2" DRYWALL ALL WALLS AND CEILING
11. 50 CFM IAQ FAN

-  CONSTRUCT 2x4 INTERIOR WALLS
 EXIST WALL -INSULATE W/ R-15
 EXIST WALL 2x4 CONST.


EXISTING GARAGE	490 SQ. FT.
EXISTING RESIDENCE	1220 SQ. FT.
LIVING SQ FOOTAGE	1,710 SQ. FT.

REQUIRED:
 $1710 \text{ SQ. FT. ATTIC.} / 300 \text{ SF} = 5.7 \text{ SQ.FT.}$
 $5.7 \times 144 = 821 \text{ SQ. IN}$

PROVIDED:
(EXIST) HIGH: (3) 14" X 24" GABLE VENT @ 168=504 SQ. IN
(EXIST) LOW: (6) EAVE VENTS @ 78 SQ. IN EACH= 468 SQ. IN
TOTAL PROVIDED: 972 SQ. IN


NOTE:
PROPOSED CONVERSION OF GARAGE WAS PERMITTED AND
CONSTRUCTED AS A GARAGE..
THE CONVERSION TO LIVING AREA ADDED
INTERIOR WALLS ONLY AND DID NOT MODIFY
THE STRUCTURAL ASSEMBLY OF THE EXTERIOR.

PERMITTED DETACHED GARAGE 672 SQ. FT. TO REMAIN

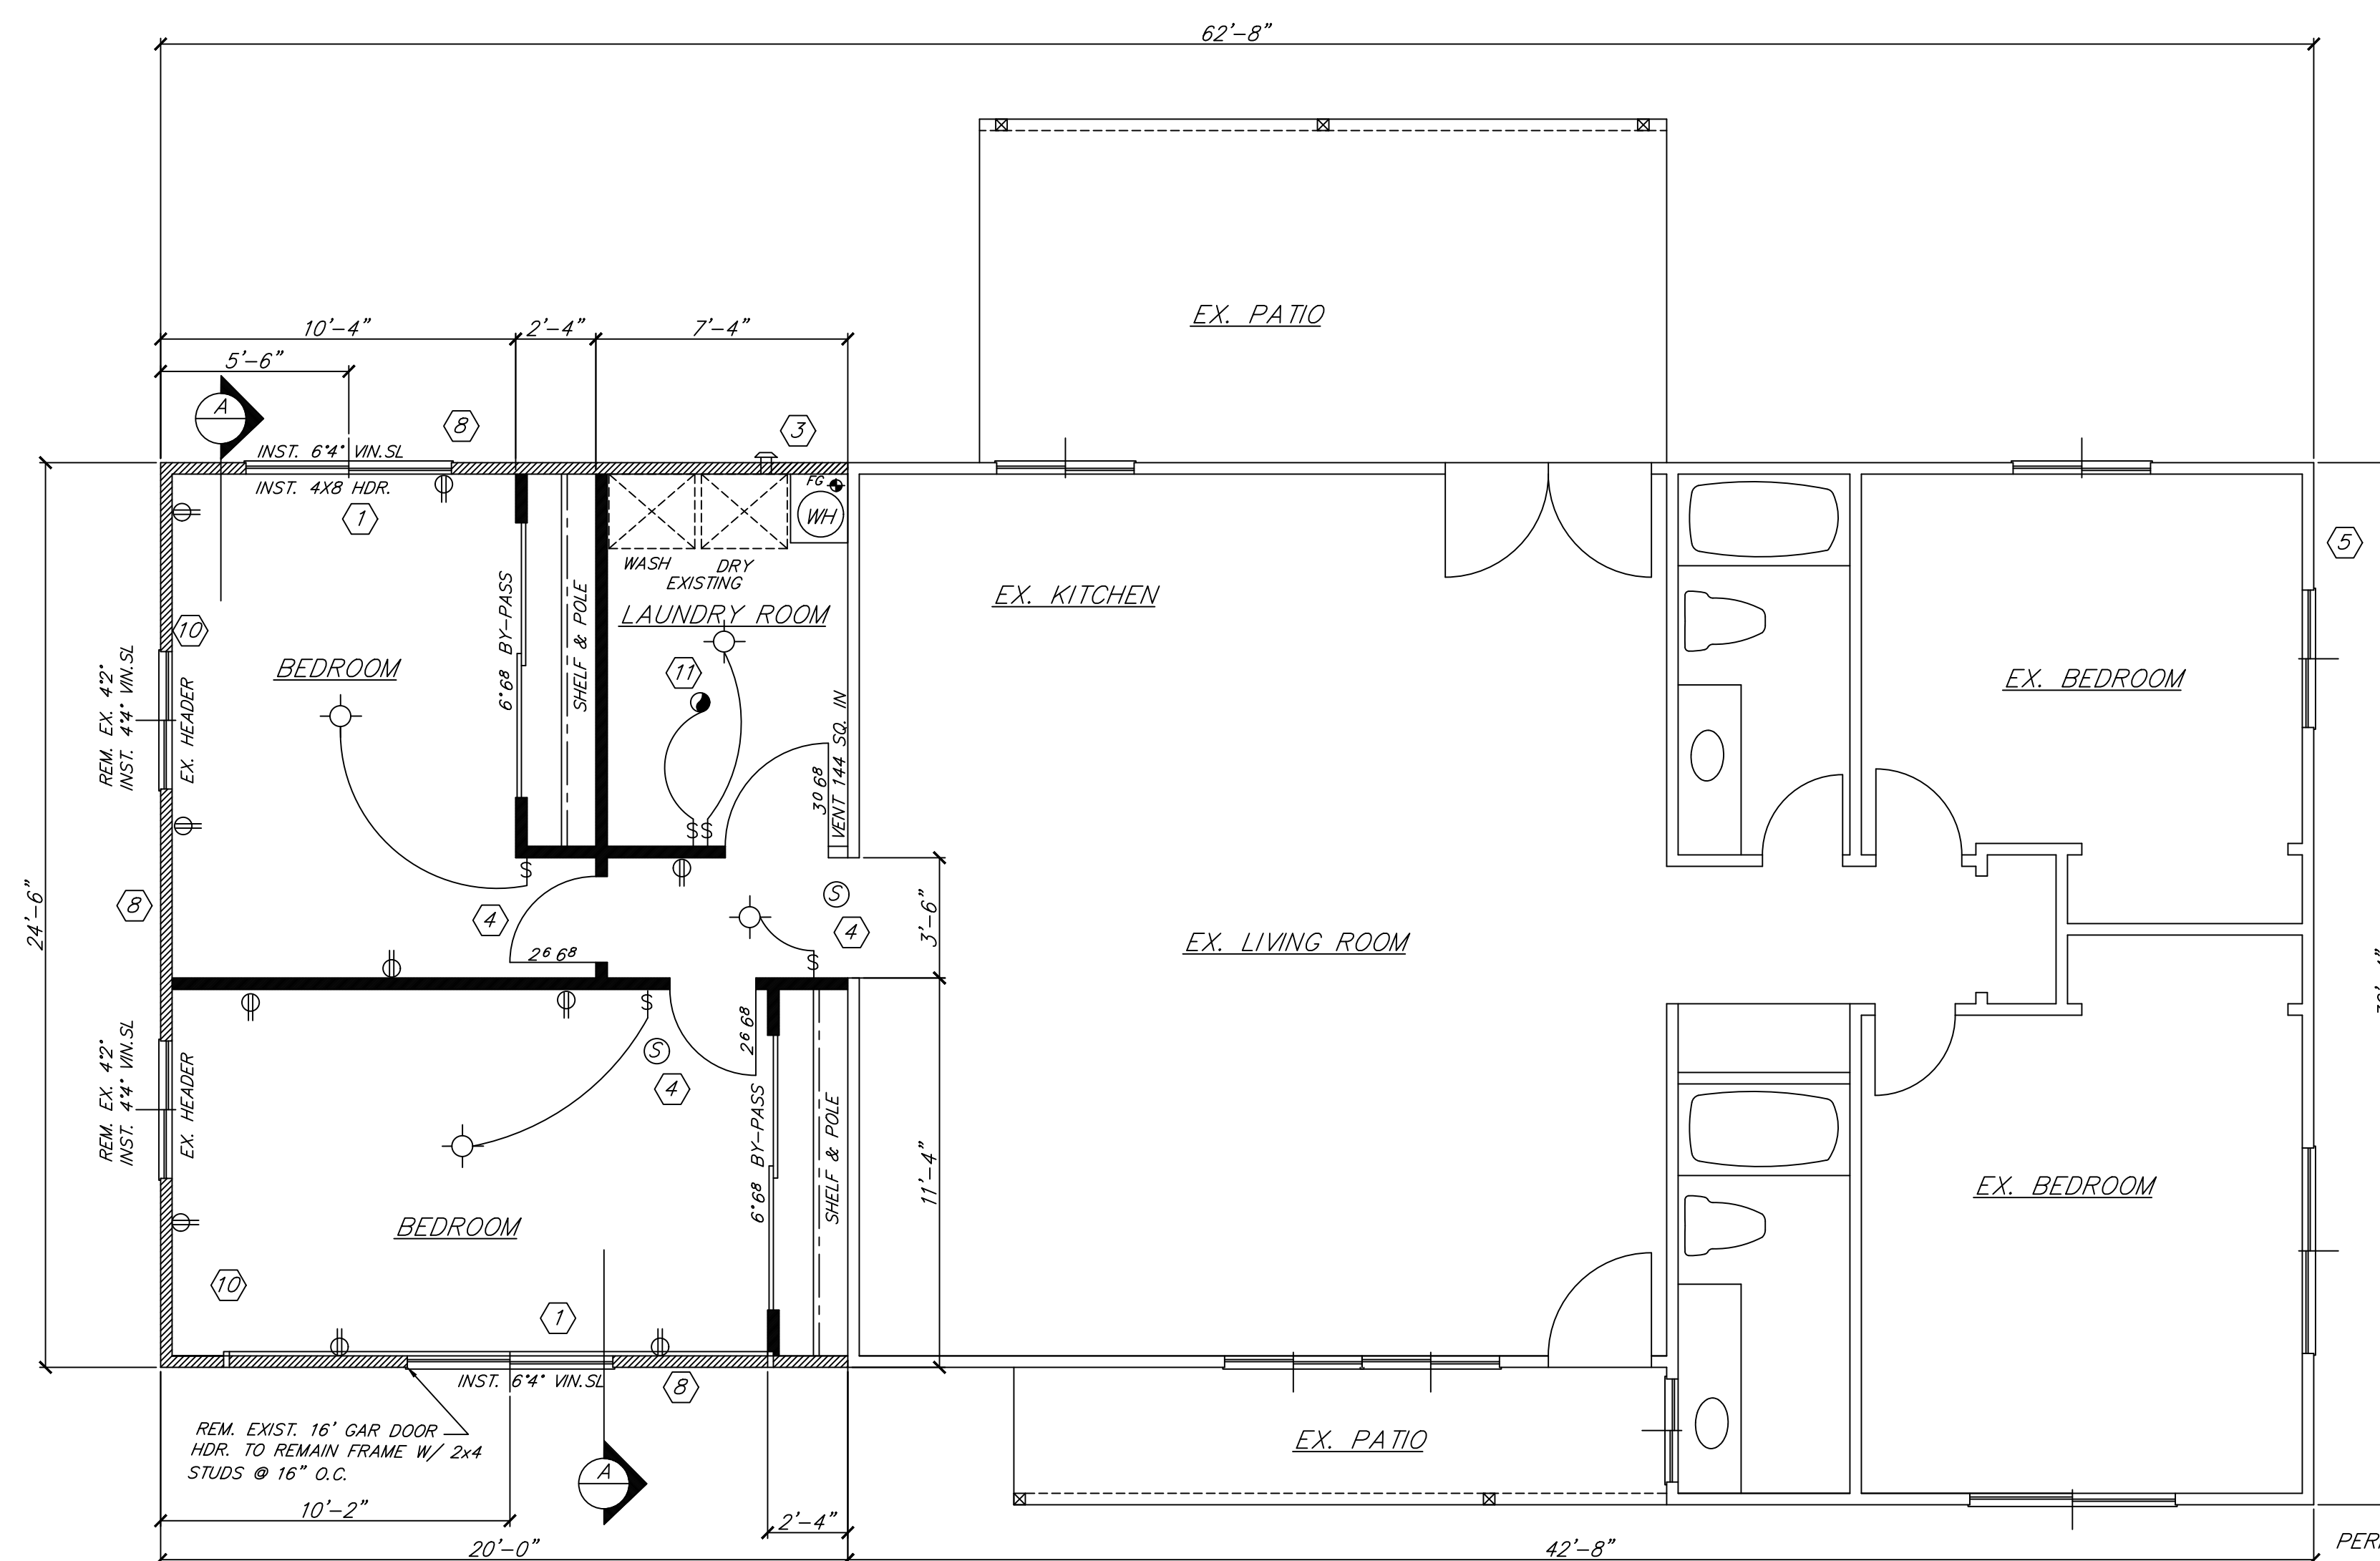

FLOOR PLAN PROPOSED GAR. CONVERSION

SCALE: 1/4"=1

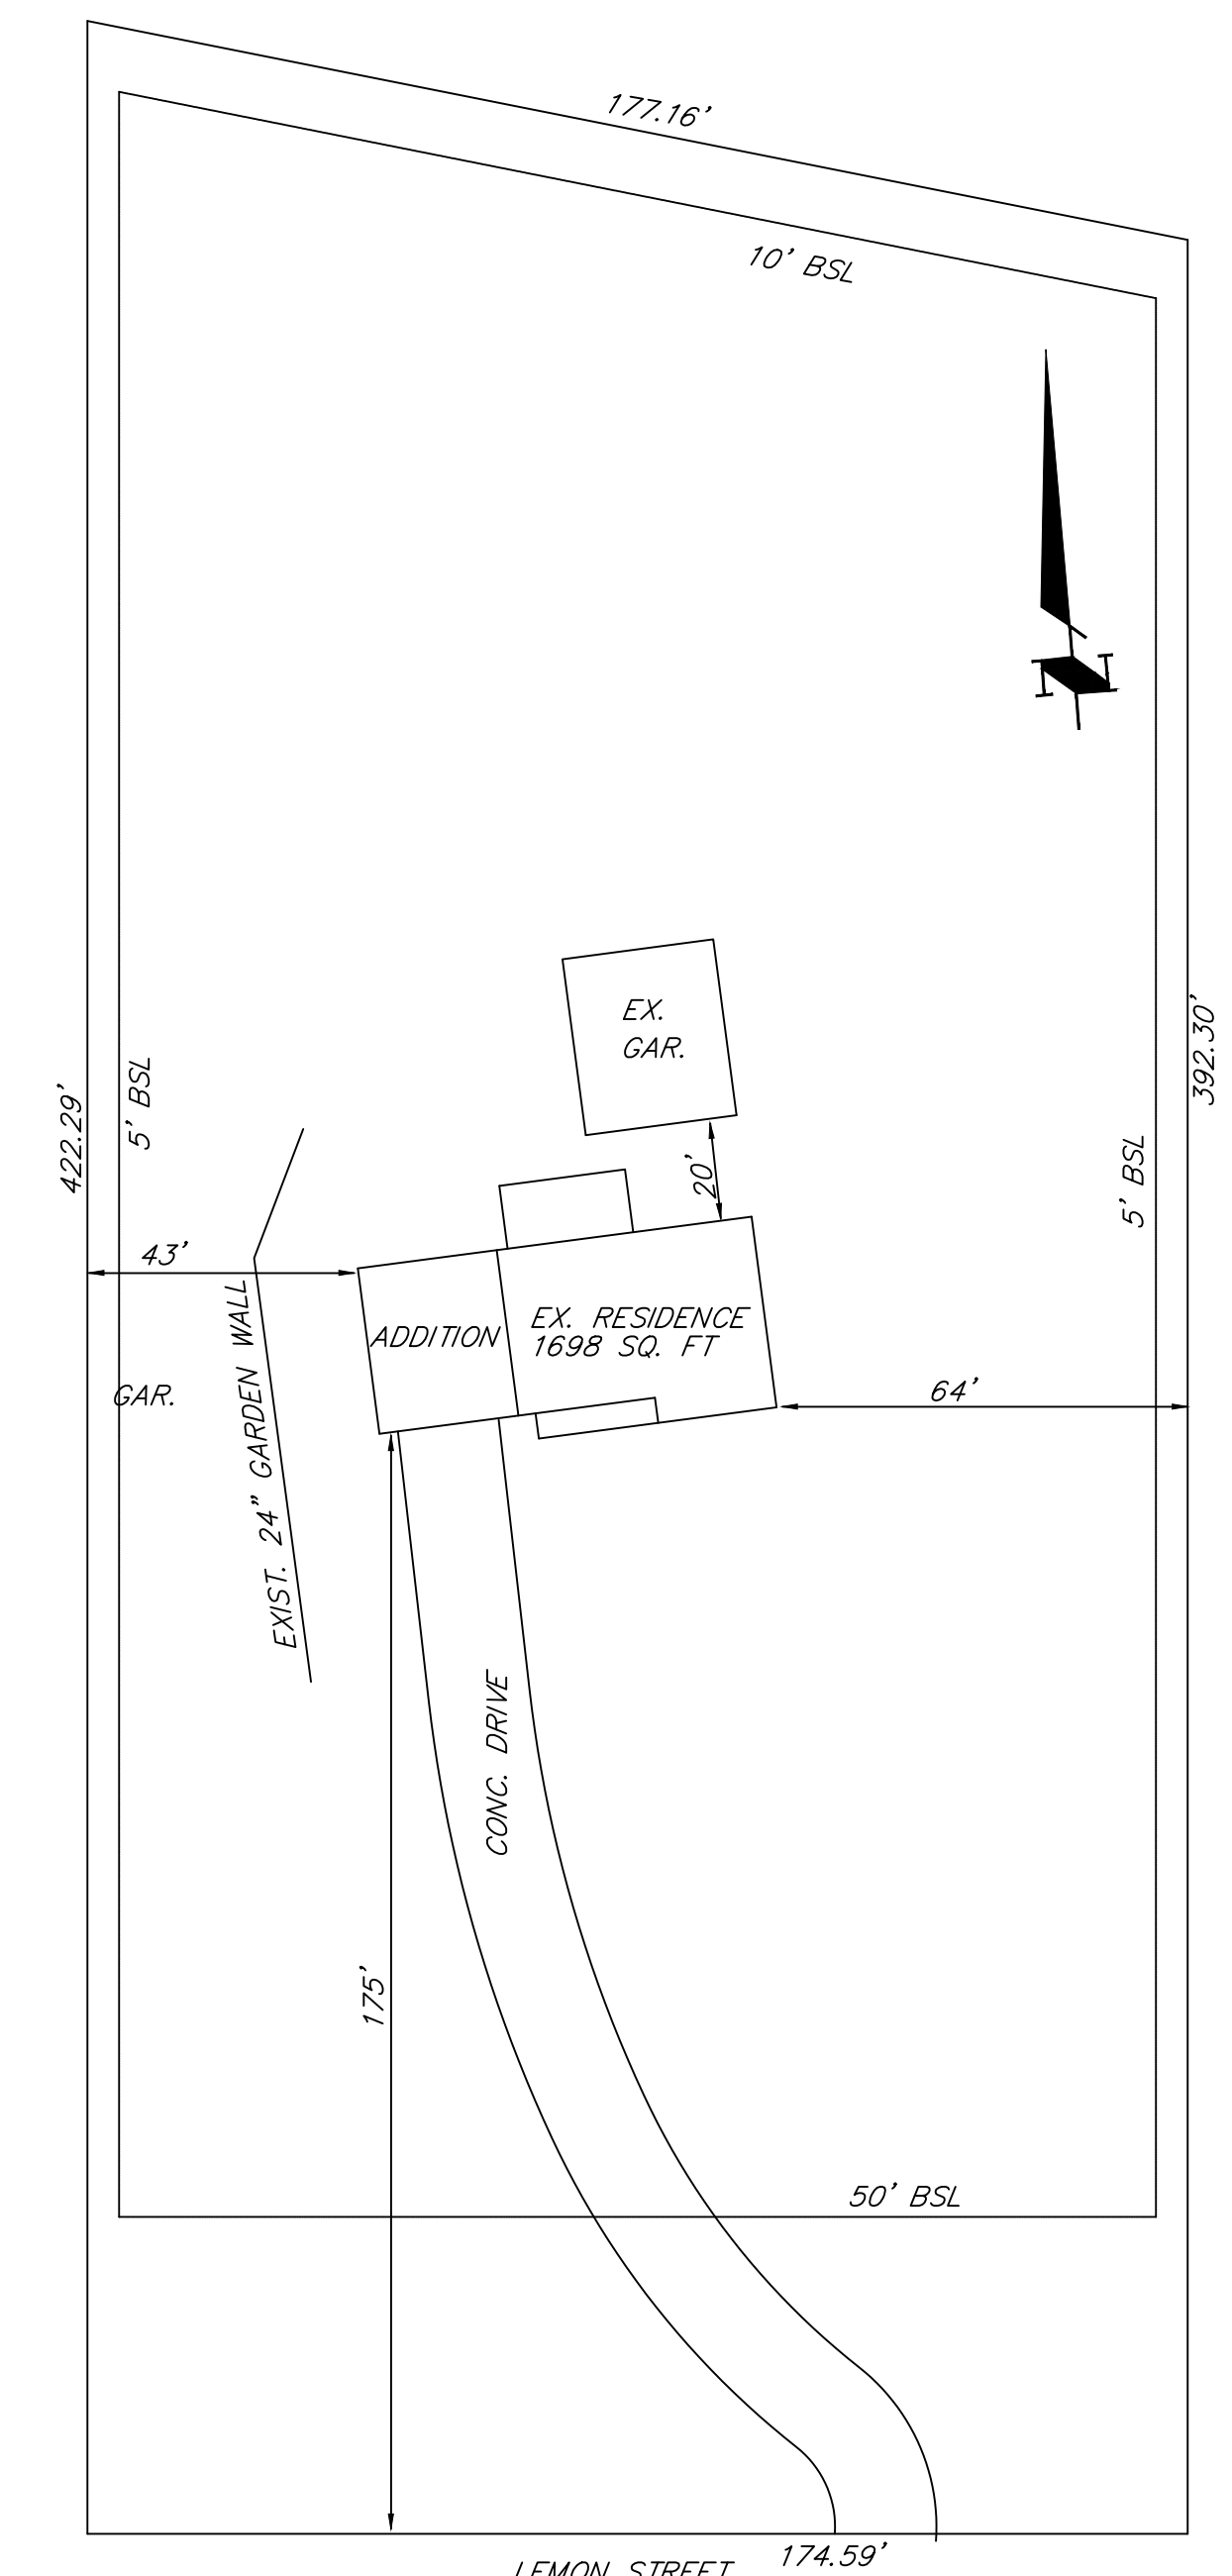

SITE PLAN

SCALE: 1' = 30'

LOT: 286
TRACT: 5407

ADDRESS: 18738 LEMON ST
HESPERIA, CA 92345
OWNER: BRAD KAHN
760-985-6317

PARAGON ENERGY CONSULTANTS
18460 SUTTER ST.- HESPERIA, CA. 92345
PH. (760) 403-6232

GARAGE CONVERSION
18738 LEMON ST
HESPERIA, CA 92345
760-985-6317

JOB NO:
BRAD

DATE:
8/10/2022

SCALE:
1/4"=1'

SHEET NO:

1

OF 1 SHEETS