



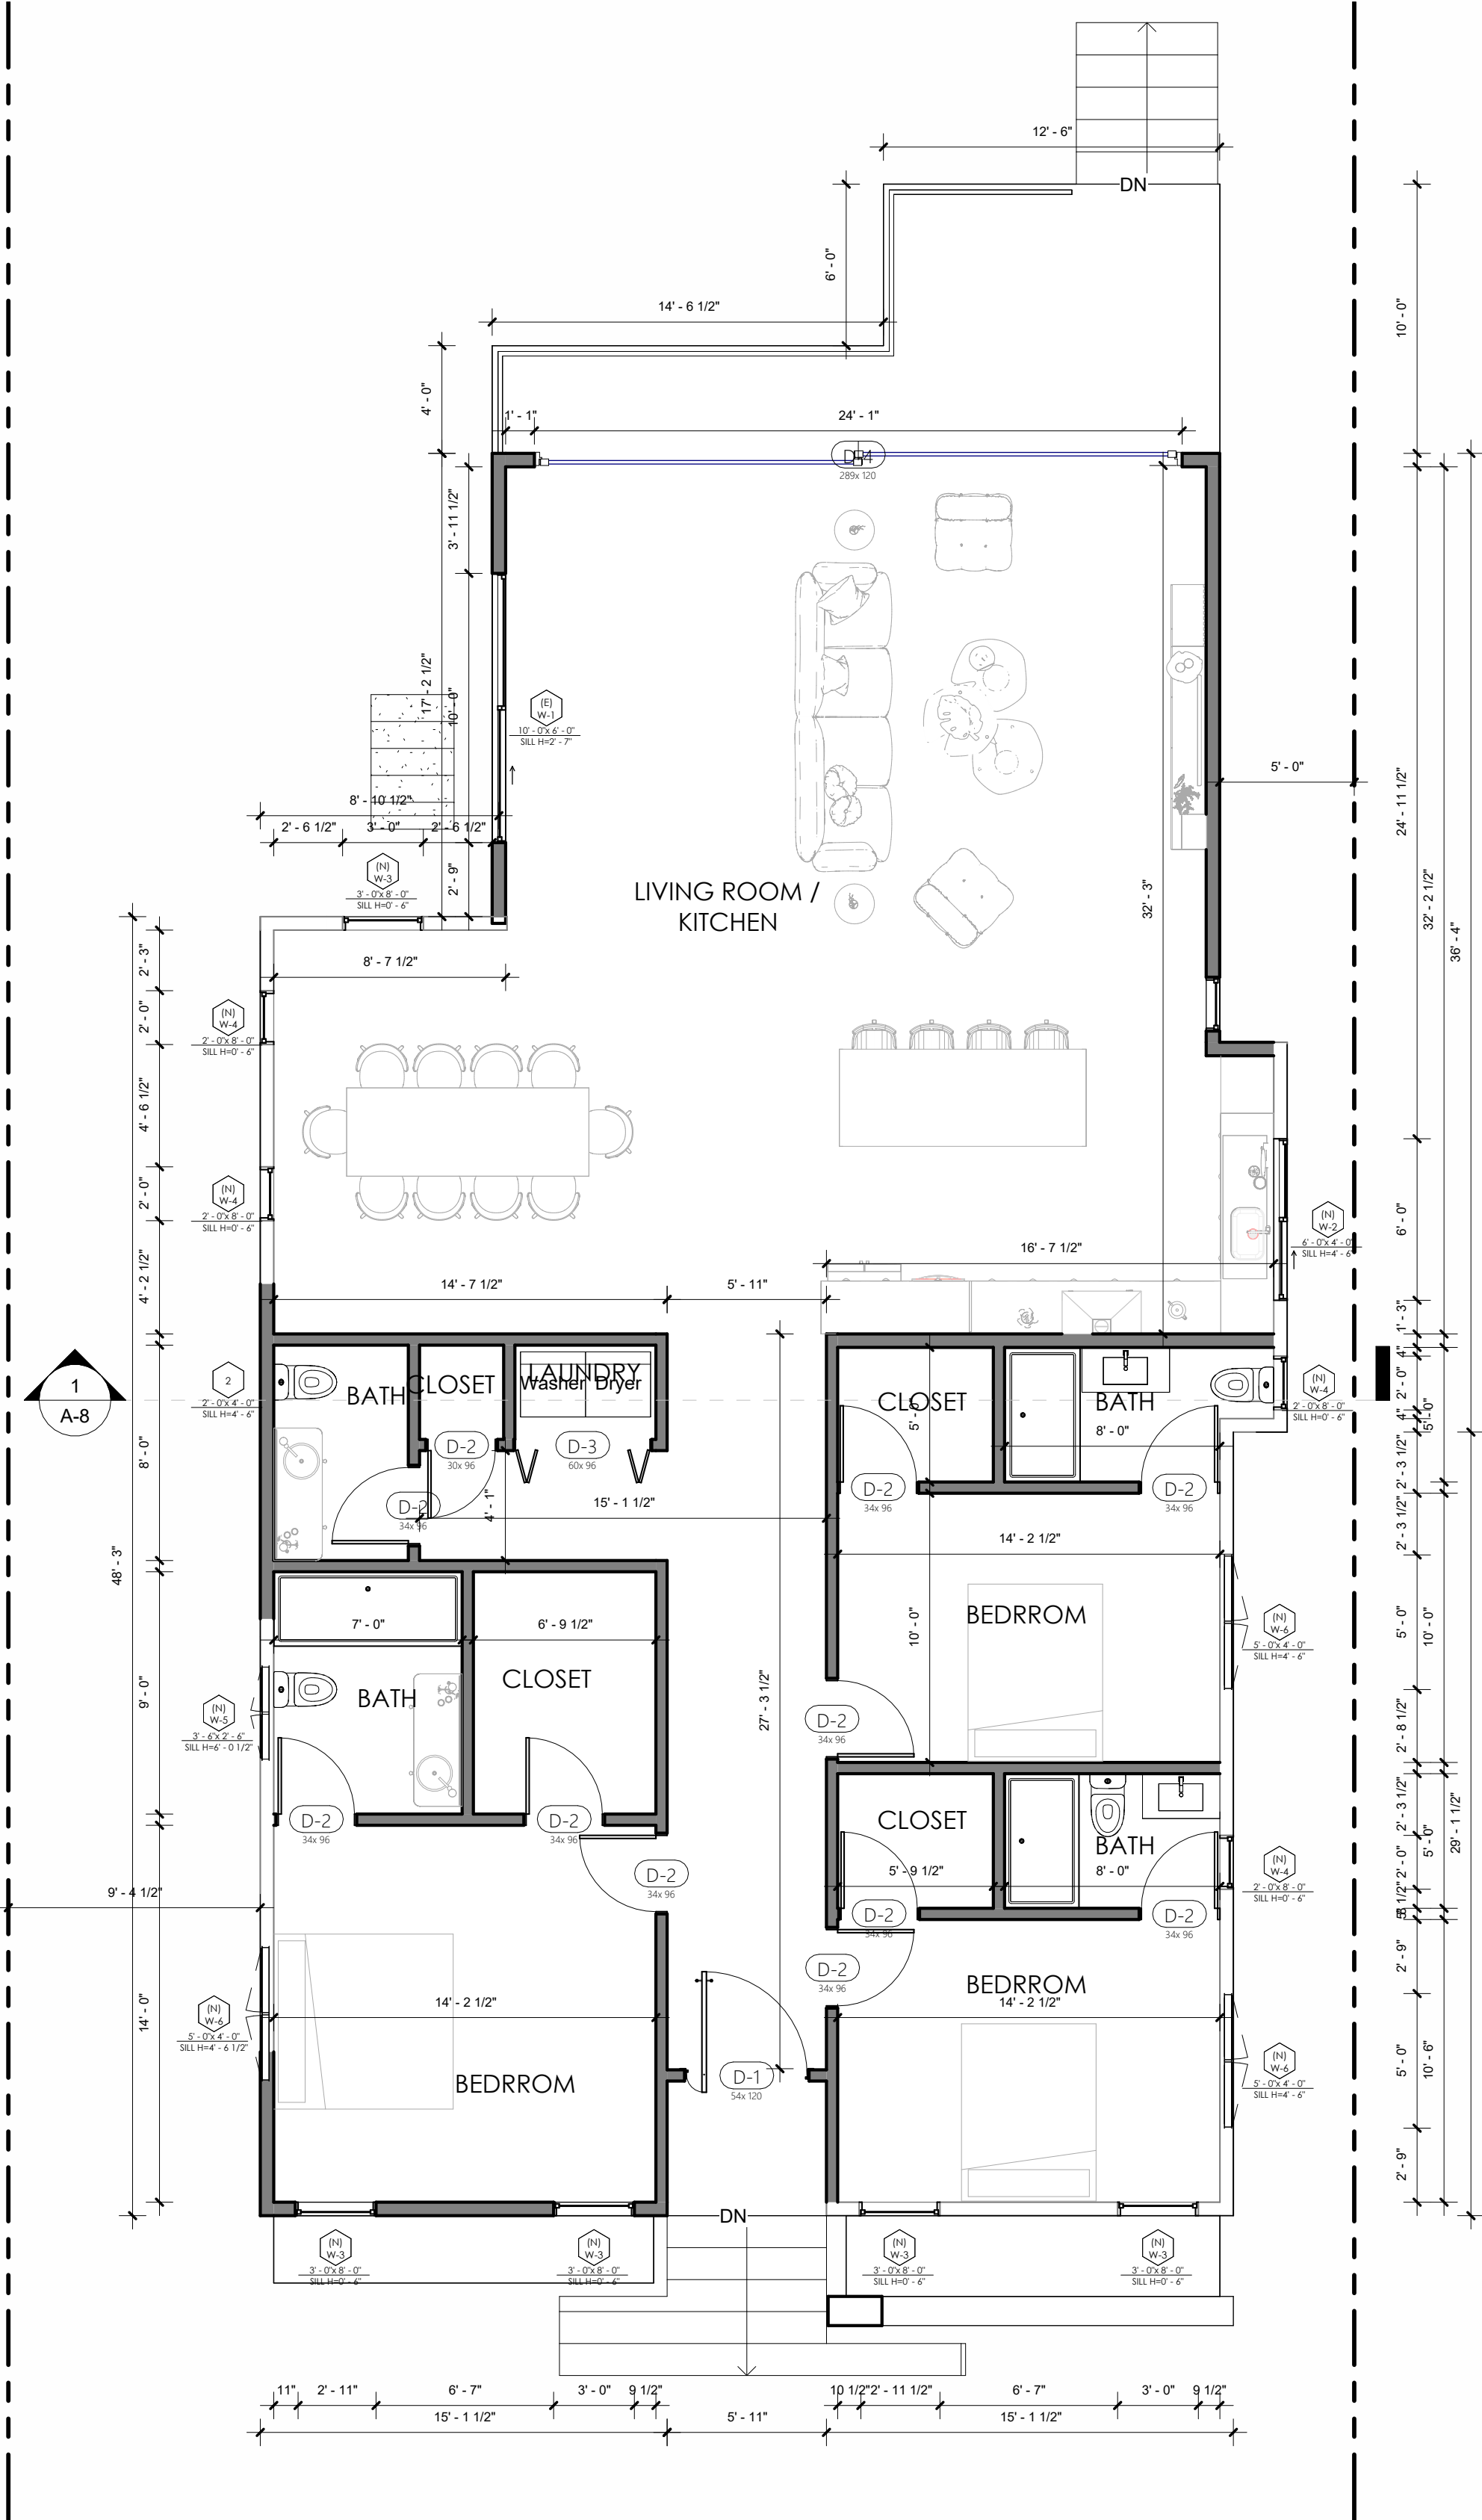

PROPOSED FLOOR PLAN
3/16" = 1'-0"

	EXISTING WALL
	PROPOSED WALL
	WALL DEMOLITION

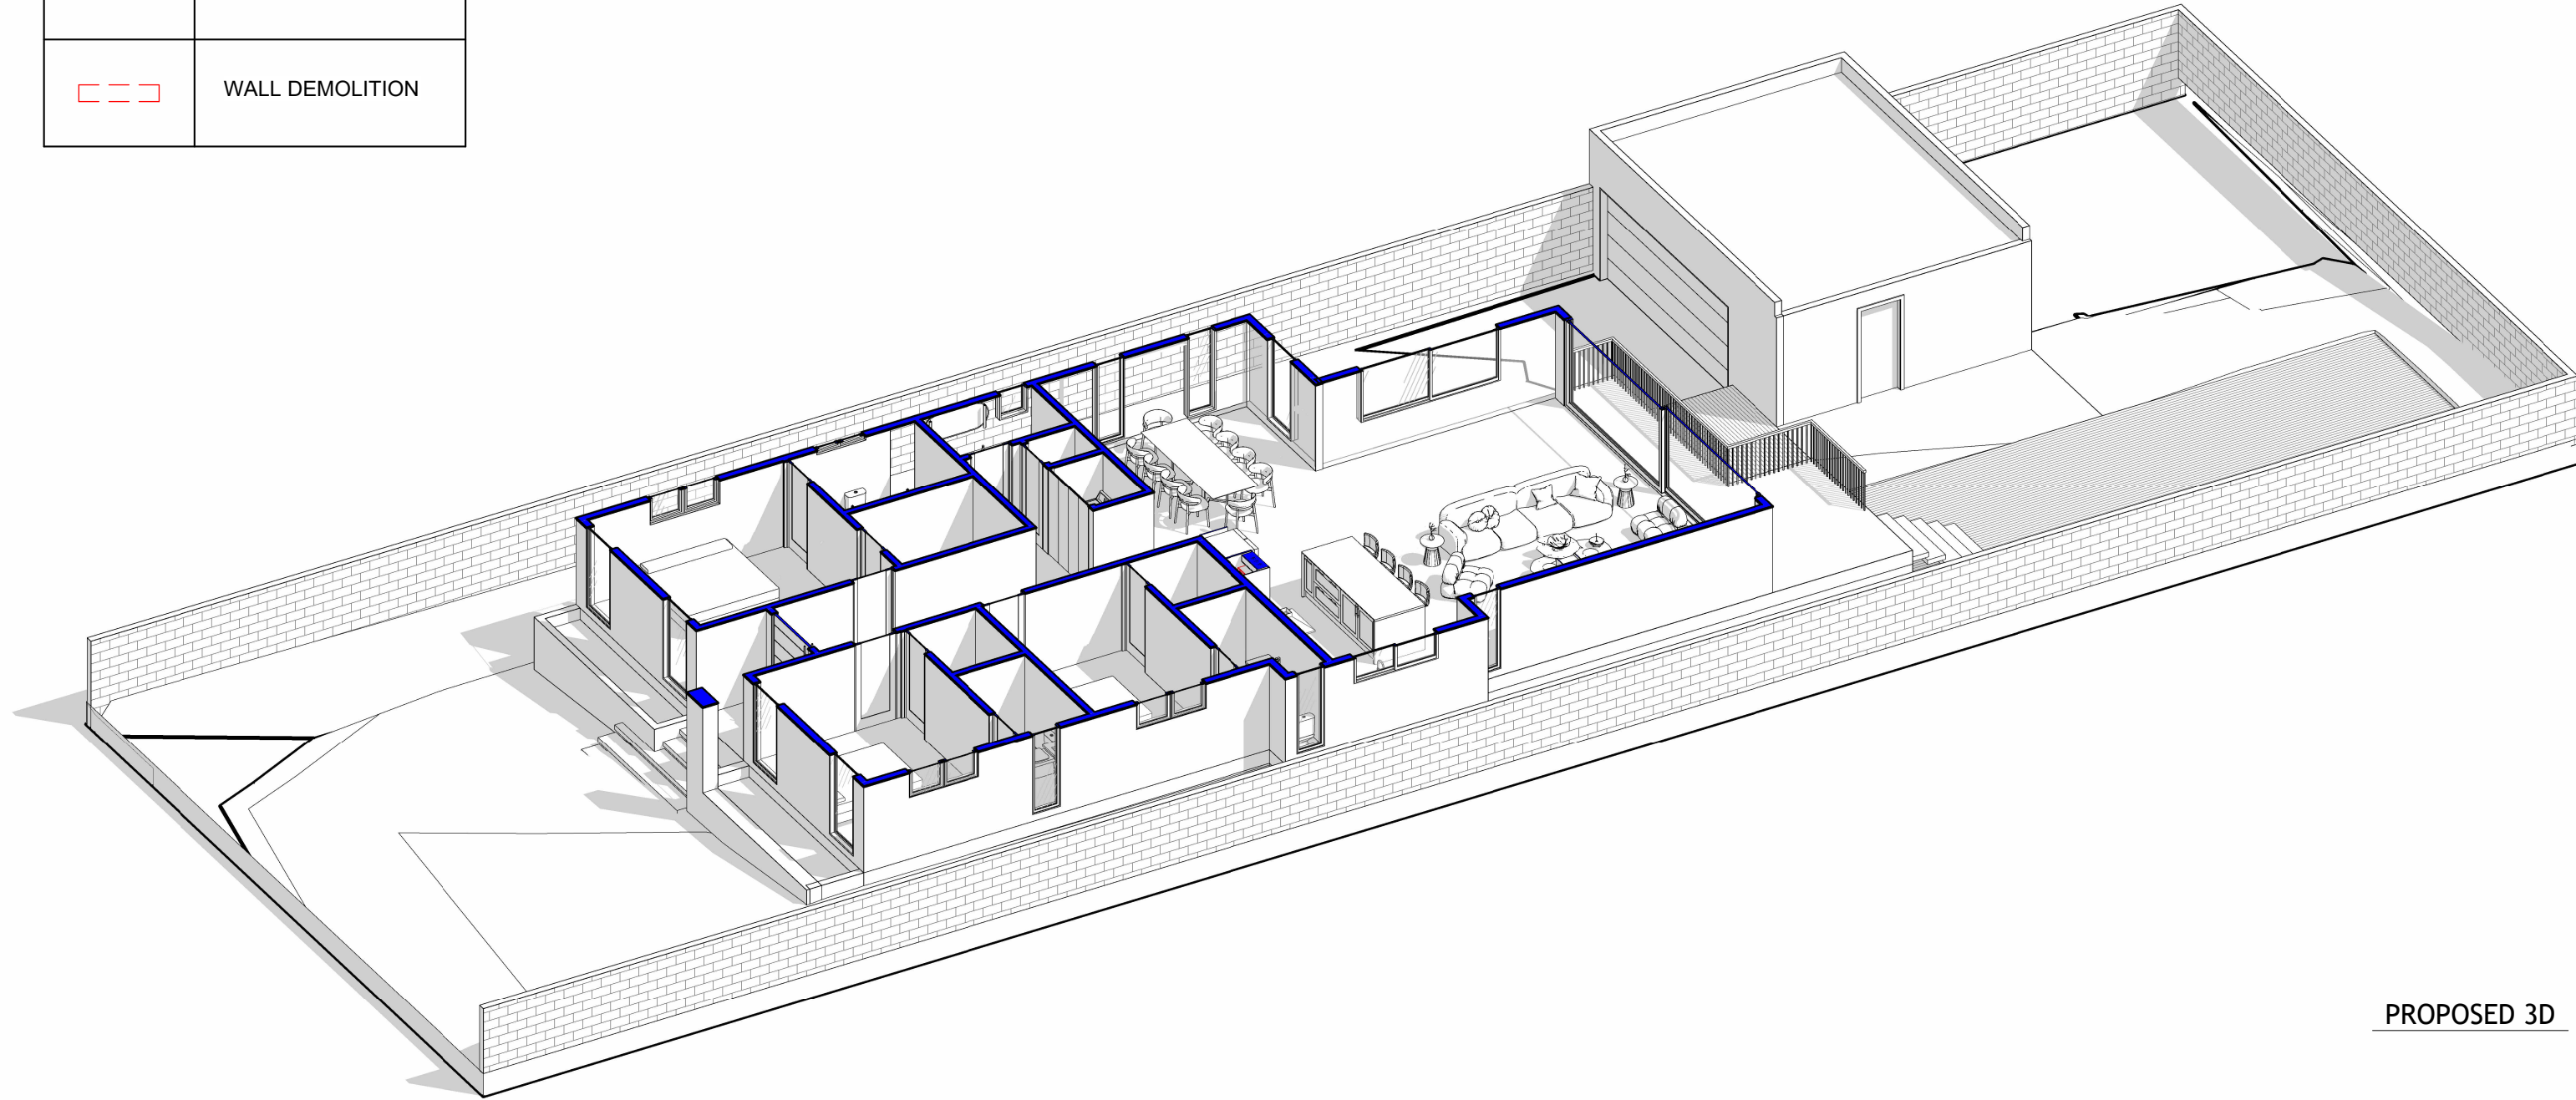

PROPOSED 3D



TEL: (818) 221-5301
WWW.ARTDESIGN.COMPAN

THE ABOVE DRAWINGS AND SPECIFICATIONS AND IDEAS DESIGNS AND ARRANGEMENTS REPRESENTED THEREBY ARE THE PROPERTY OF ARTDESIGN STUDIO. NO PART OF THESE DRAWINGS OR SPECIFICATIONS SHALL BE REPRODUCED OR USED IN CONNECTION WITH ANY WORK OR PROJECT OTHER THAN THE SPECIFIC PROJECT FOR WHICH THEY WERE PREPARED WITHOUT THE WRITTEN PERMISSION OF ARTDESIGN STUDIO. ANY REUSE OR MODIFICATION OF THESE DRAWINGS WITHOUT THE WRITTEN PERMISSION OF ARTDESIGN STUDIO SHALL BE AT THE USER'S SOLE RISK AND WITHOUT LIABILITY TO ARTDESIGN STUDIO. ARTDESIGN STUDIO SHALL NOT BE RESPONSIBLE FOR ANY ERRORS OR OMISSIONS ON THE JOB AND THIS OFFICE MUST BE NOTIFIED OF ANY VARIATIONS FROM THE DIMENSIONS AND CONDITIONS SHOWN IN THESE DRAWINGS. SHOP DRAWINGS MUST BE SUBMITTED TO THIS OFFICE FOR REVIEW AND APPROVAL BEFORE PROCEEDING WITH THE FABRICATION.

REVISION NUMBER	REVISION DESCRIPTION	REVISION DATE
-----------------	----------------------	---------------

DESIGNED BY: D.A
CHECKED BY: Checker

STAMP OF
APPROVAL


HOUSE AND GARAGE REMODEL, RE-ROOF,
593.5 SF ADDITION.

Project Address
6232 RIVERTON AVE
NORTH HOLLYWOOD, CA 91606

Client Name
EDGAR MEDOYAN

PROPOSED FLOOR PLAN

A-3

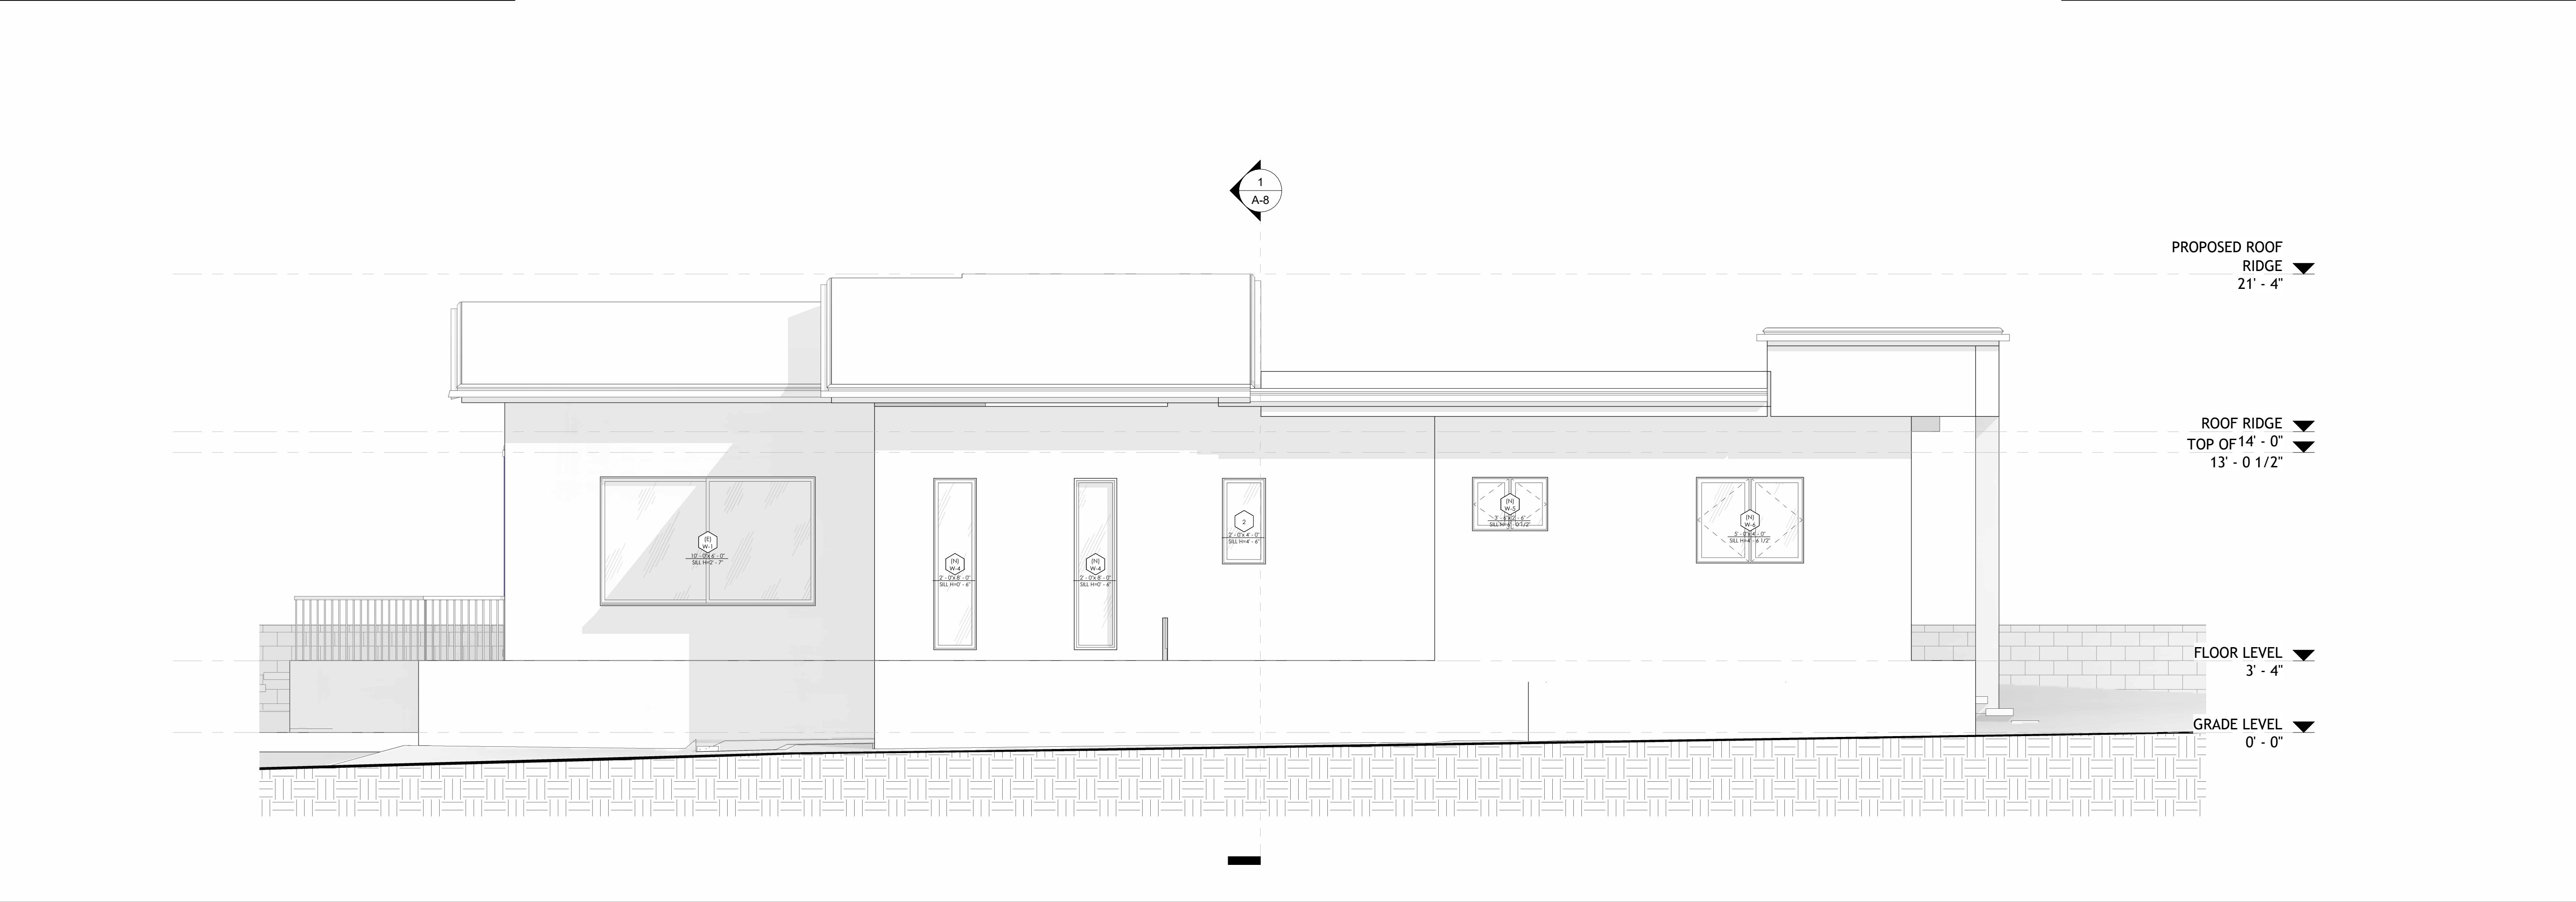

Elevation 2 - a Copy 1
1/4" = 1'-0"



Elevation 1 - a Copy 1
1/4" = 1'-0"

Date: 10/12/2026 12:21:56 PMJob Number: Project Number

ARTDESIGNSTUDIO

TEL: (818) 221-5301
WWW.ARTDESIGN.COMPAN

THE ABOVE DRAWINGS AND SPECIFICATIONS AND IDEAS DESIGNS AND ARRANGEMENTS REPRESENTED THEREBY ARE THE PROPERTY OF ARTDESIGN STUDIO. NO PART OF THESE DRAWINGS OR SPECIFICATIONS SHALL BE REPRODUCED, COPIED, OR USED IN ANY MANNER WITHOUT THE WRITTEN PERMISSION OF ARTDESIGN STUDIO. ANY VIOLATION OF THESE TERMS SHALL BE CONSIDERED A BREACH OF CONTRACT AND SHALL BE SUBJECT TO LEGAL ACTION. ARTDESIGN STUDIO SHALL NOT BE RESPONSIBLE FOR ANY ERRORS OR OMISSIONS IN THESE DRAWINGS OR SPECIFICATIONS. THE USER MUST VERIFY ALL DIMENSIONS AND CONDITIONS SHOWN IN THESE DRAWINGS. SHOP DRAWINGS MUST BE SUBMITTED TO THIS OFFICE FOR REVIEW AND APPROVAL BEFORE PROCEEDING WITH THE FABRICATION.

REVISION SCHEDULE

REVISION NUMBER	REVISION DESCRIPTION	REVISION DATE
-----------------	----------------------	---------------

DESIGNED BY: D.A
CHECKED BY: Checker

STAMP OF APPROVAL

HOUSE AND GARAGE REMODEL, RE-ROOF,
593.5 SF ADDITION.

Project Name

6232 RIVERTON AVE
NORTH HOLLYWOOD, CA 91606

Project Address


EDGAR MEDOYAN

Client Name

PROPOSED ELEVATIONS

A-6

SHEET NUMBE
R

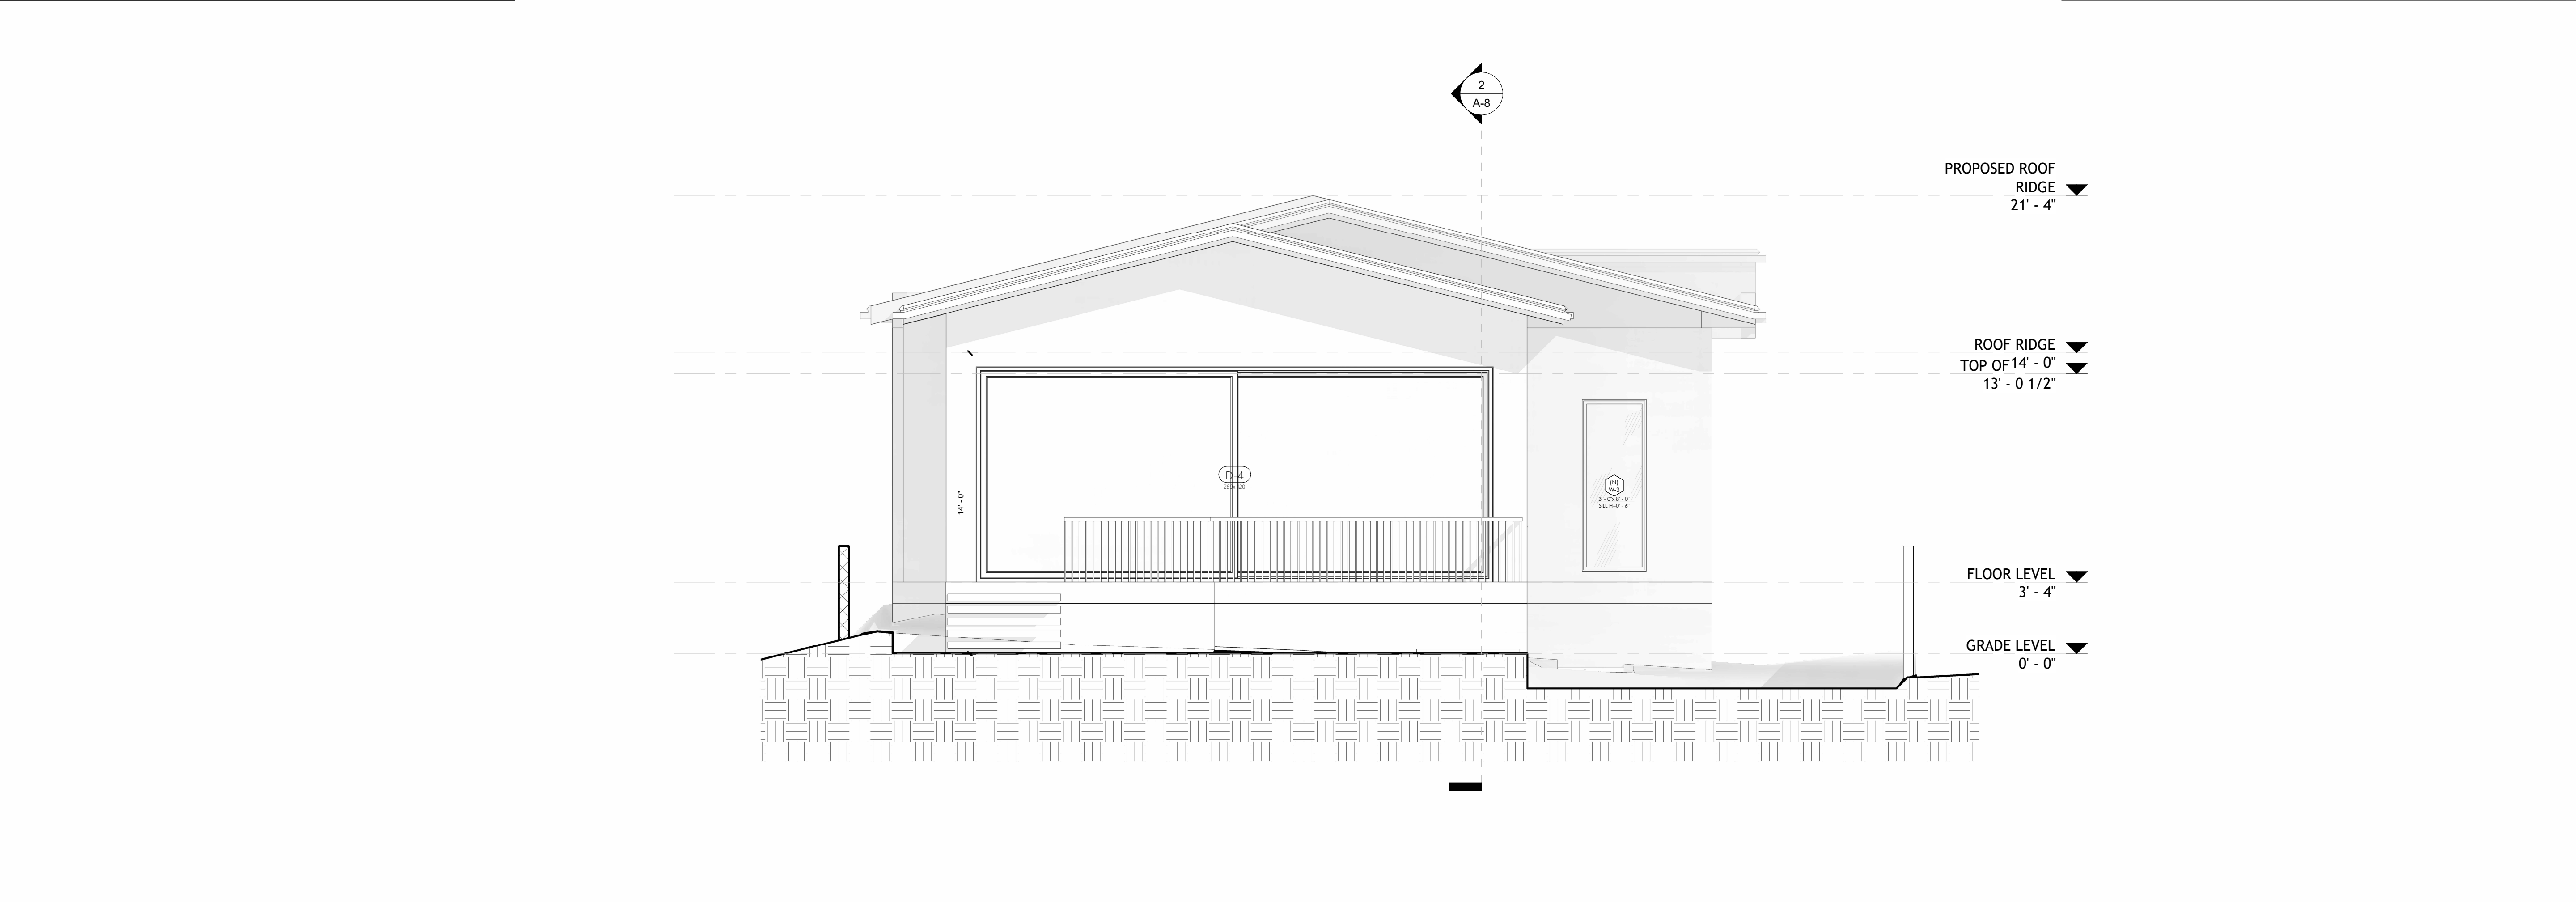

Elevation 3 - a Copy 1
1/4" = 1'-0"



Elevation 4 - a Copy 1
1/4" = 1'-0"

Date: 10/12/2026 12:22:23 PM

Job Number: Project Number

ARTDESIGNSTUDIO

TEL: (818) 221-5301
WWW.ARTDESIGN.COMPAN

THE ABOVE DRAWINGS AND SPECIFICATIONS AND IDEAS DESIGNS AND ARRANGEMENTS REPRESENTED THEREBY ARE THE PROPERTY OF ARTDESIGNSTUDIO AND ARE NOT TO BE REPRODUCED, COPIED, OR USED IN ANY MANNER WITHOUT THE WRITTEN PERMISSION OF ARTDESIGNSTUDIO. ANY OTHERS OR USED IN CONNECTION WITH ANY WORK OR PROJECT OTHER THAN THE SPECIFIC PROJECT FOR WHICH THEY WERE DESIGNED SHALL BE AT THE USER'S SOLE RISK. ARTDESIGNSTUDIO SHALL NOT BE RESPONSIBLE FOR ANY VARIATIONS FROM THE DIMENSIONS AND CONDITIONS SHOWN BY THESE DRAWINGS. SHOP DRAWINGS MUST BE SUBMITTED TO THE OFFICE FOR REVIEW AND APPROVAL BEFORE PROCEEDING WITH THE FABRICATION.

REVISIONSCHEDULE

REVISION NUMBER

REVISION DESCRIPTION

REVISION DATE

DESIGNED BY: D.A

CHECKED BY: Checker

STAMP OF APPROVAL

HOUSE AND GARAGE REMODEL, RE-ROOF, 593.5 SF ADDITION.

Project Name

6232 RIVERTON AVE
NORTH HOLLYWOOD, CA 91606

Project Address

EDGAR MEDOYAN

Client Name

PROPOSED ELEVATIONS

A-7

SHEET NUMBER