


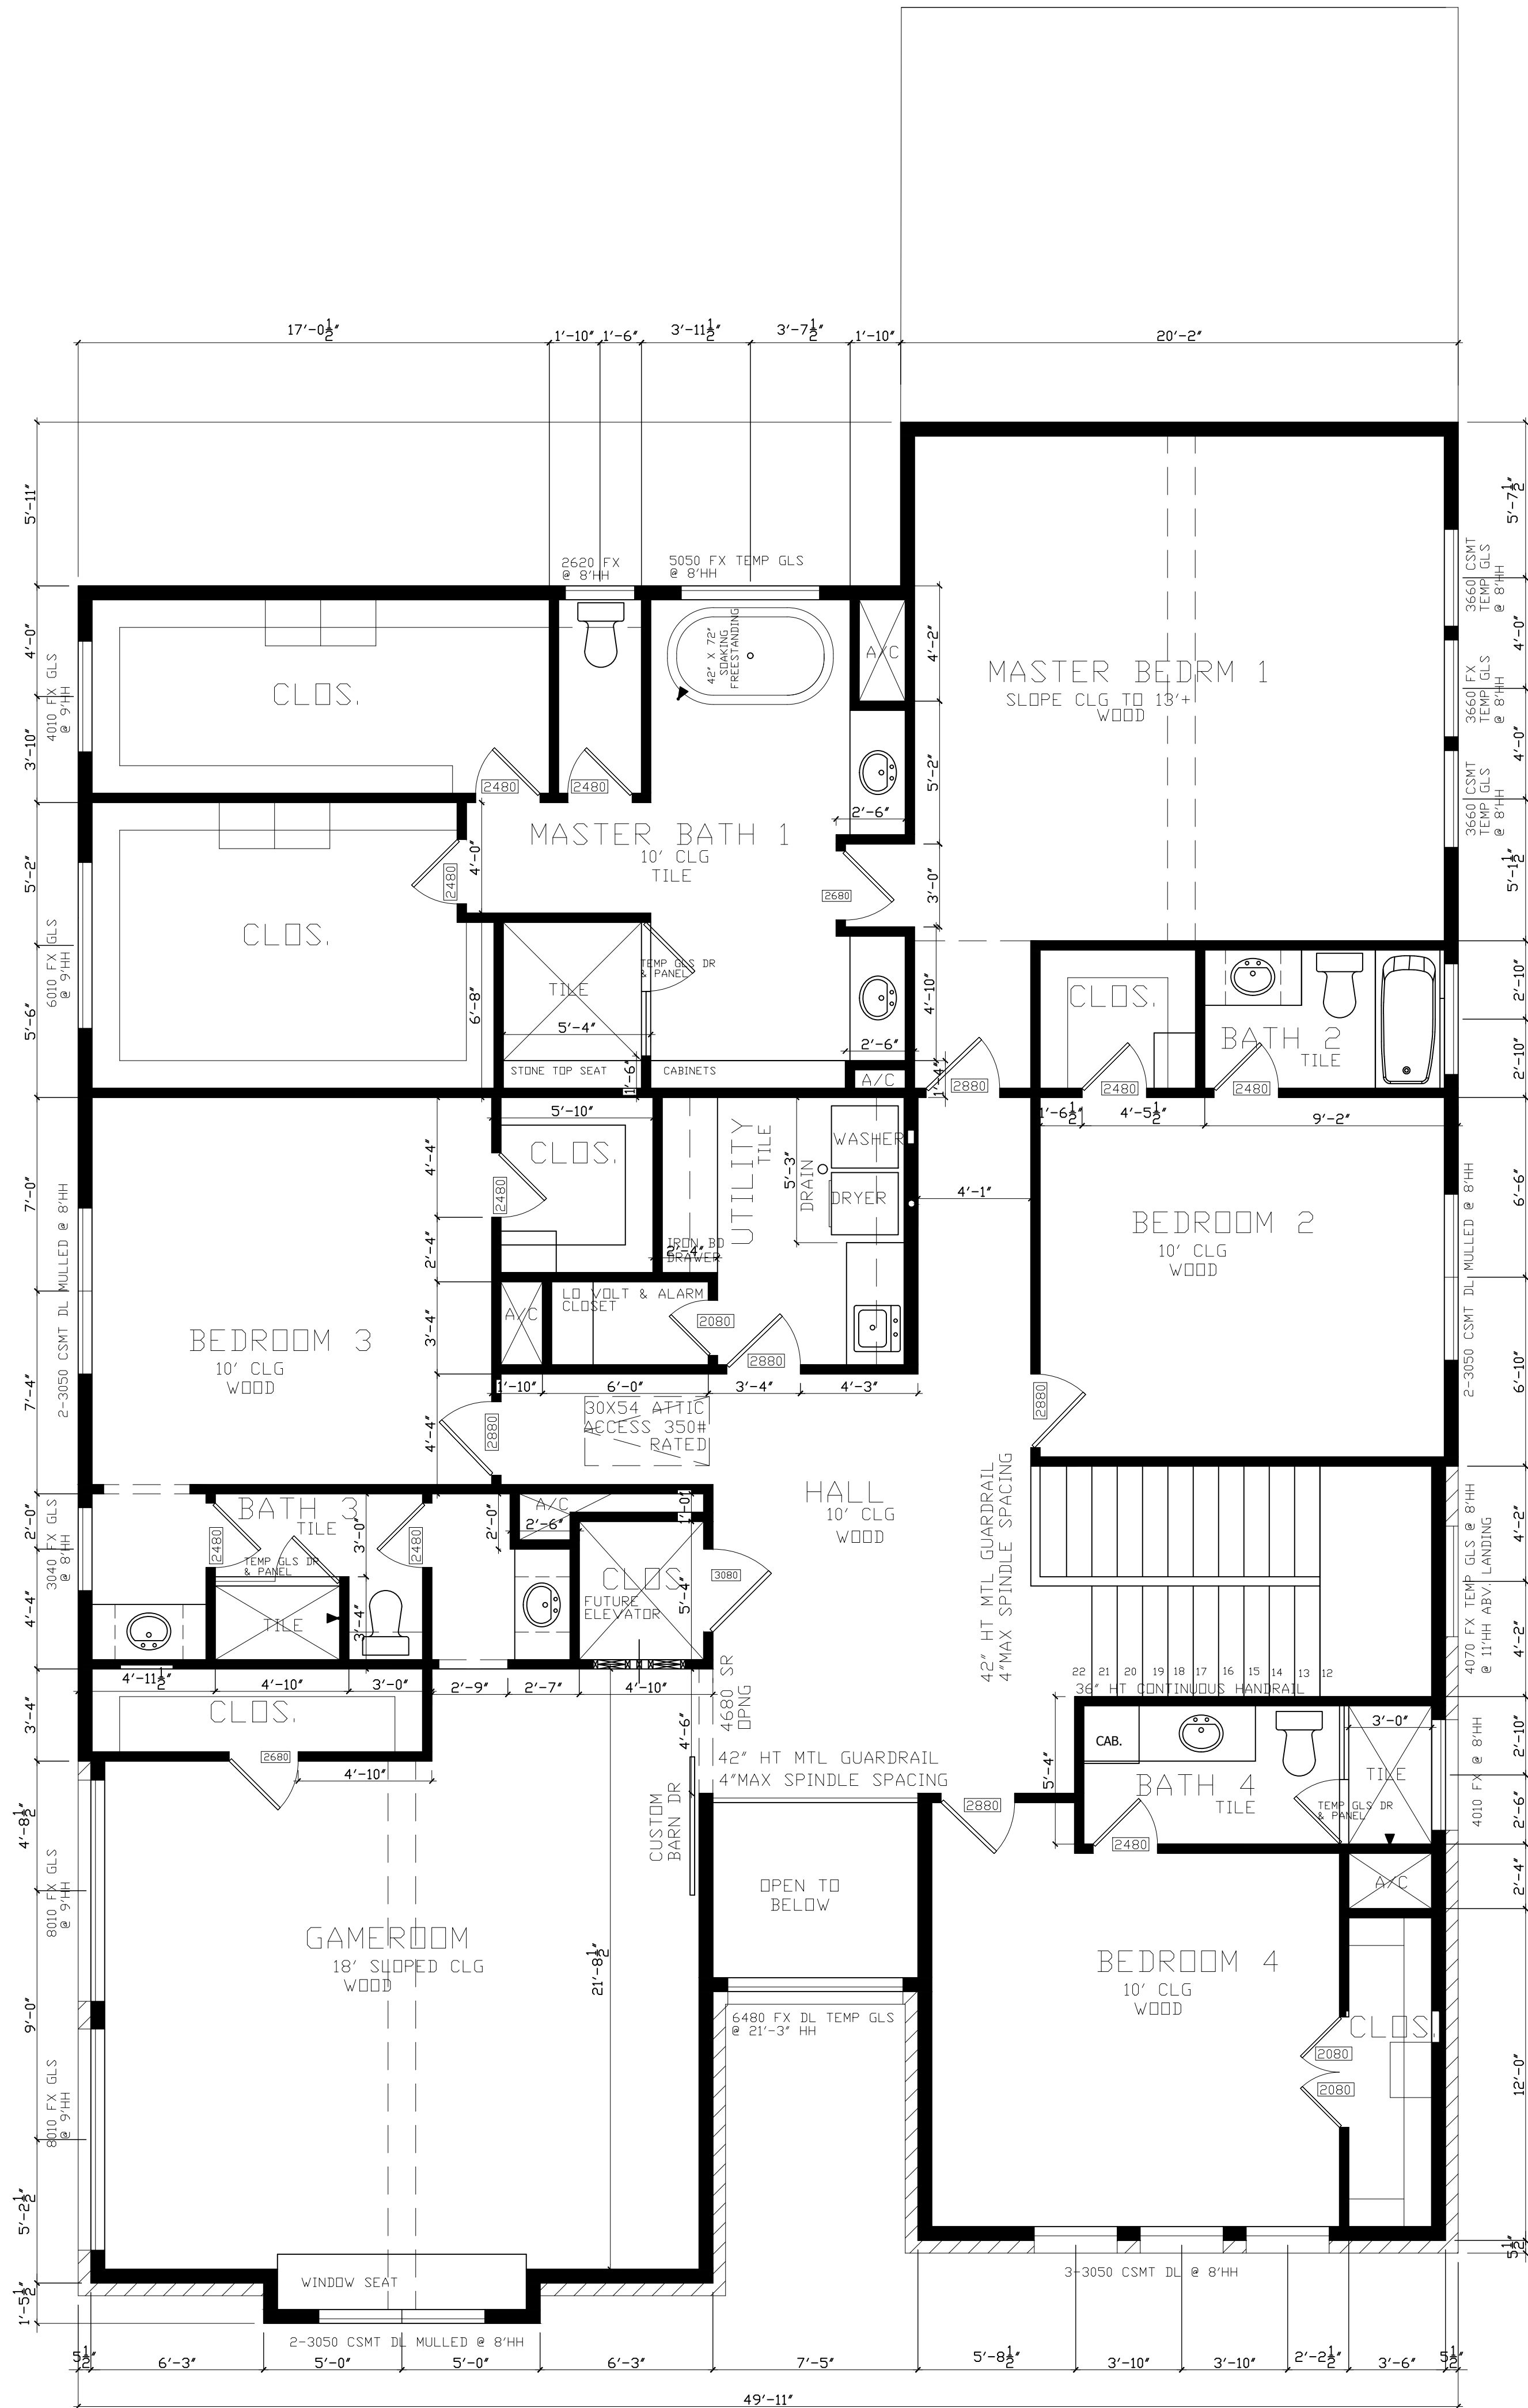

SECOND FLOOR PLAN
SCALE: 1/4"=1'-0"
2X6 EXTERIOR WALLS
2018 IRC & IECC

4800 TAMARISK
02/20/20

JOB. NO.
ISSUE DATE
C.O.:
CHECK BY:
5441
SHEET NO.
A.002

LINEA

DESIGN STUDIO

2020 Richmond Ave, Ste 202 Houston, TX T. 713.589.2335

www.lineadesignstudio.com

4800 TAMARISK LN.
BELLAIRE 77401
TX