


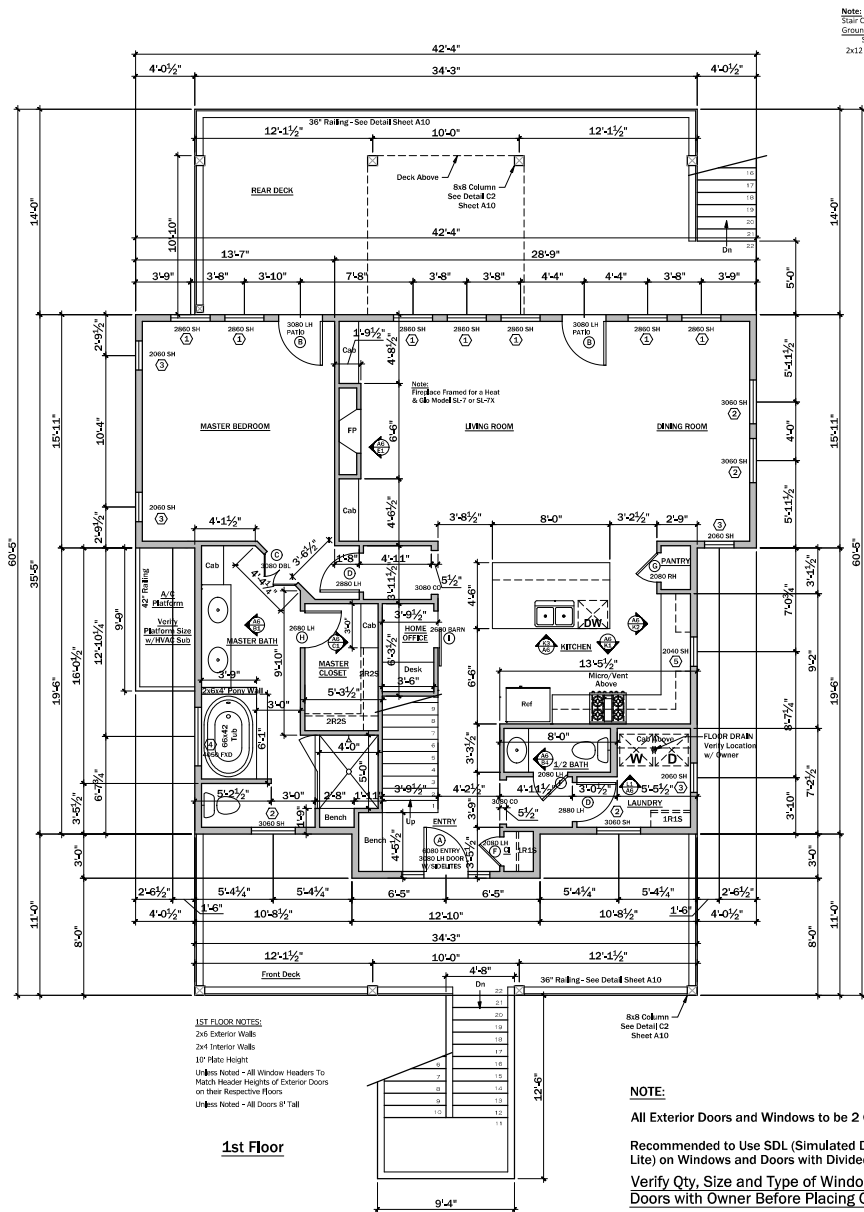

1 Floor plan
Scale : 1/4" = 1'

Window Schedule					
Number	Size	Type	Qty	Qty	Description
1	2060	SH	See Note	7	2 Over 2 Div. LL
2	3060	SH	See Note	10	2 Over 2 Div. LL
3	2060	SH	See Note	4	2 Over 2 Div. LL
4	4060	FRD	See Note	1	2 Over 2 Div. LL
5	2040	SH	See Note	1	2 Over 2 Div. LL
Total				23	

Notes:
Unless Noted, All Window Header Heights to Match Header Height of Exterior Doors on that Floor

Door Schedule					
Letter	Size/Opening	Quantity	Qty	Qty	Description
A	6060 ENTRY	1	3060 LH DOOR W/SCREENS	2	OVER 2
B	3060 LH	3	3060 LH DOOR W/SCREENS	2	OVER 2
C	3060 LH	1	INTERIOR DOUBLE DOOR		
D	3060 LH	4	INTERIOR DOOR		
E	2060 LH	1	INTERIOR DOOR		
F	2060 LH	4	INTERIOR DOOR		
G	2060 LH	3	INTERIOR DOOR		
H	2060 LH	1	INTERIOR DOOR		
I	2060 BARN	1	INTERIOR DOOR		
J	4060 FLDO	1	INTERIOR FOLDING DOOR		
K	3060 LH	1	EXTERIOR DOOR - GROUND FLOOR		
L	3060 LH	1	EXTERIOR DOOR - GROUND FLOOR		
Total		24			

Final Set B 09/03/19			
No.	Revision/Issue	Date	
1	Removed Slab Note per Client	09/03	

Culwell Designs

713-213-9804 culwelldesigns@att.net

Proposed Home for
The Ewald Family
26110 Bay Breeze Dr, Galveston, TX 77554

Copyright © 2019
TO THE BEST OF OUR KNOWLEDGE, THESE PLANS, SPECIFICATIONS AND NOTATIONS ARE EXCLUDED TO COMPLY WITH THE CURRENTLY APPLICABLE CODES. ANY CHANGES MADE TO THESE DRAWINGS AFTER FINAL PRINTING OR REVISIONS WILL BE AT THE SOLE RISK OF THE OWNER/CONTRACTOR.
THE OWNER/CONTRACTOR SHALL BE RESPONSIBLE FOR THE VERIFICATION OF ALL DIMENSIONS, DETAILS AND SPECIFICATIONS.
CULWELL DESIGNS, THEIR EMPLOYEES, OR SUBCONTRACTORS AND PERSONNEL SHALL NOT BE LIABLE FOR ANY HUMAN ERROR AFTER CLIENT'S REVISION HAS BEEN STARTED.
NO DIMENSIONS OR SPECIFICATIONS OF MATERIALS OR FINISHES OR ADJUSTMENTS OF THESE PLANS, OR STRUCTURAL AND FOUNDATION DESIGN, SHOULD BE CHANGED OR VERIFIED BY A LICENSED ENGINEER.
THESE PLANS ARE THE SOLE PROPERTY OF CULWELL DESIGNS AND ARE FOR THE SOLE USE OF THE CLIENT. ANY REVISIONS OR CHANGES MUST BE MADE IN WRITING AND MUST BE APPROVED BY CULWELL DESIGNS.

Drawn By	Sheet
S. Culwell	
Date	09/03/19
Scale	Shown
	A5
	of 10