


THIS PLAN WAS CREATED AS A DRAFTING SERVICE ONLY. IN ADDITION TO AND WITHOUT LIMITING ANY AGREED CONTRACT TERMS, THE DESIGNER IN NO WAY EXPRESSES OR ASSUMES ANY RESPONSIBILITY FOR THE ACCURACY OR COMPLIANCE OF THESE PLANS IN ANY FORM. ALL TALL WALLS GREATER THAN 10'-0" TO BE ENGINEERED BY MATERIAL SUPPLIER.

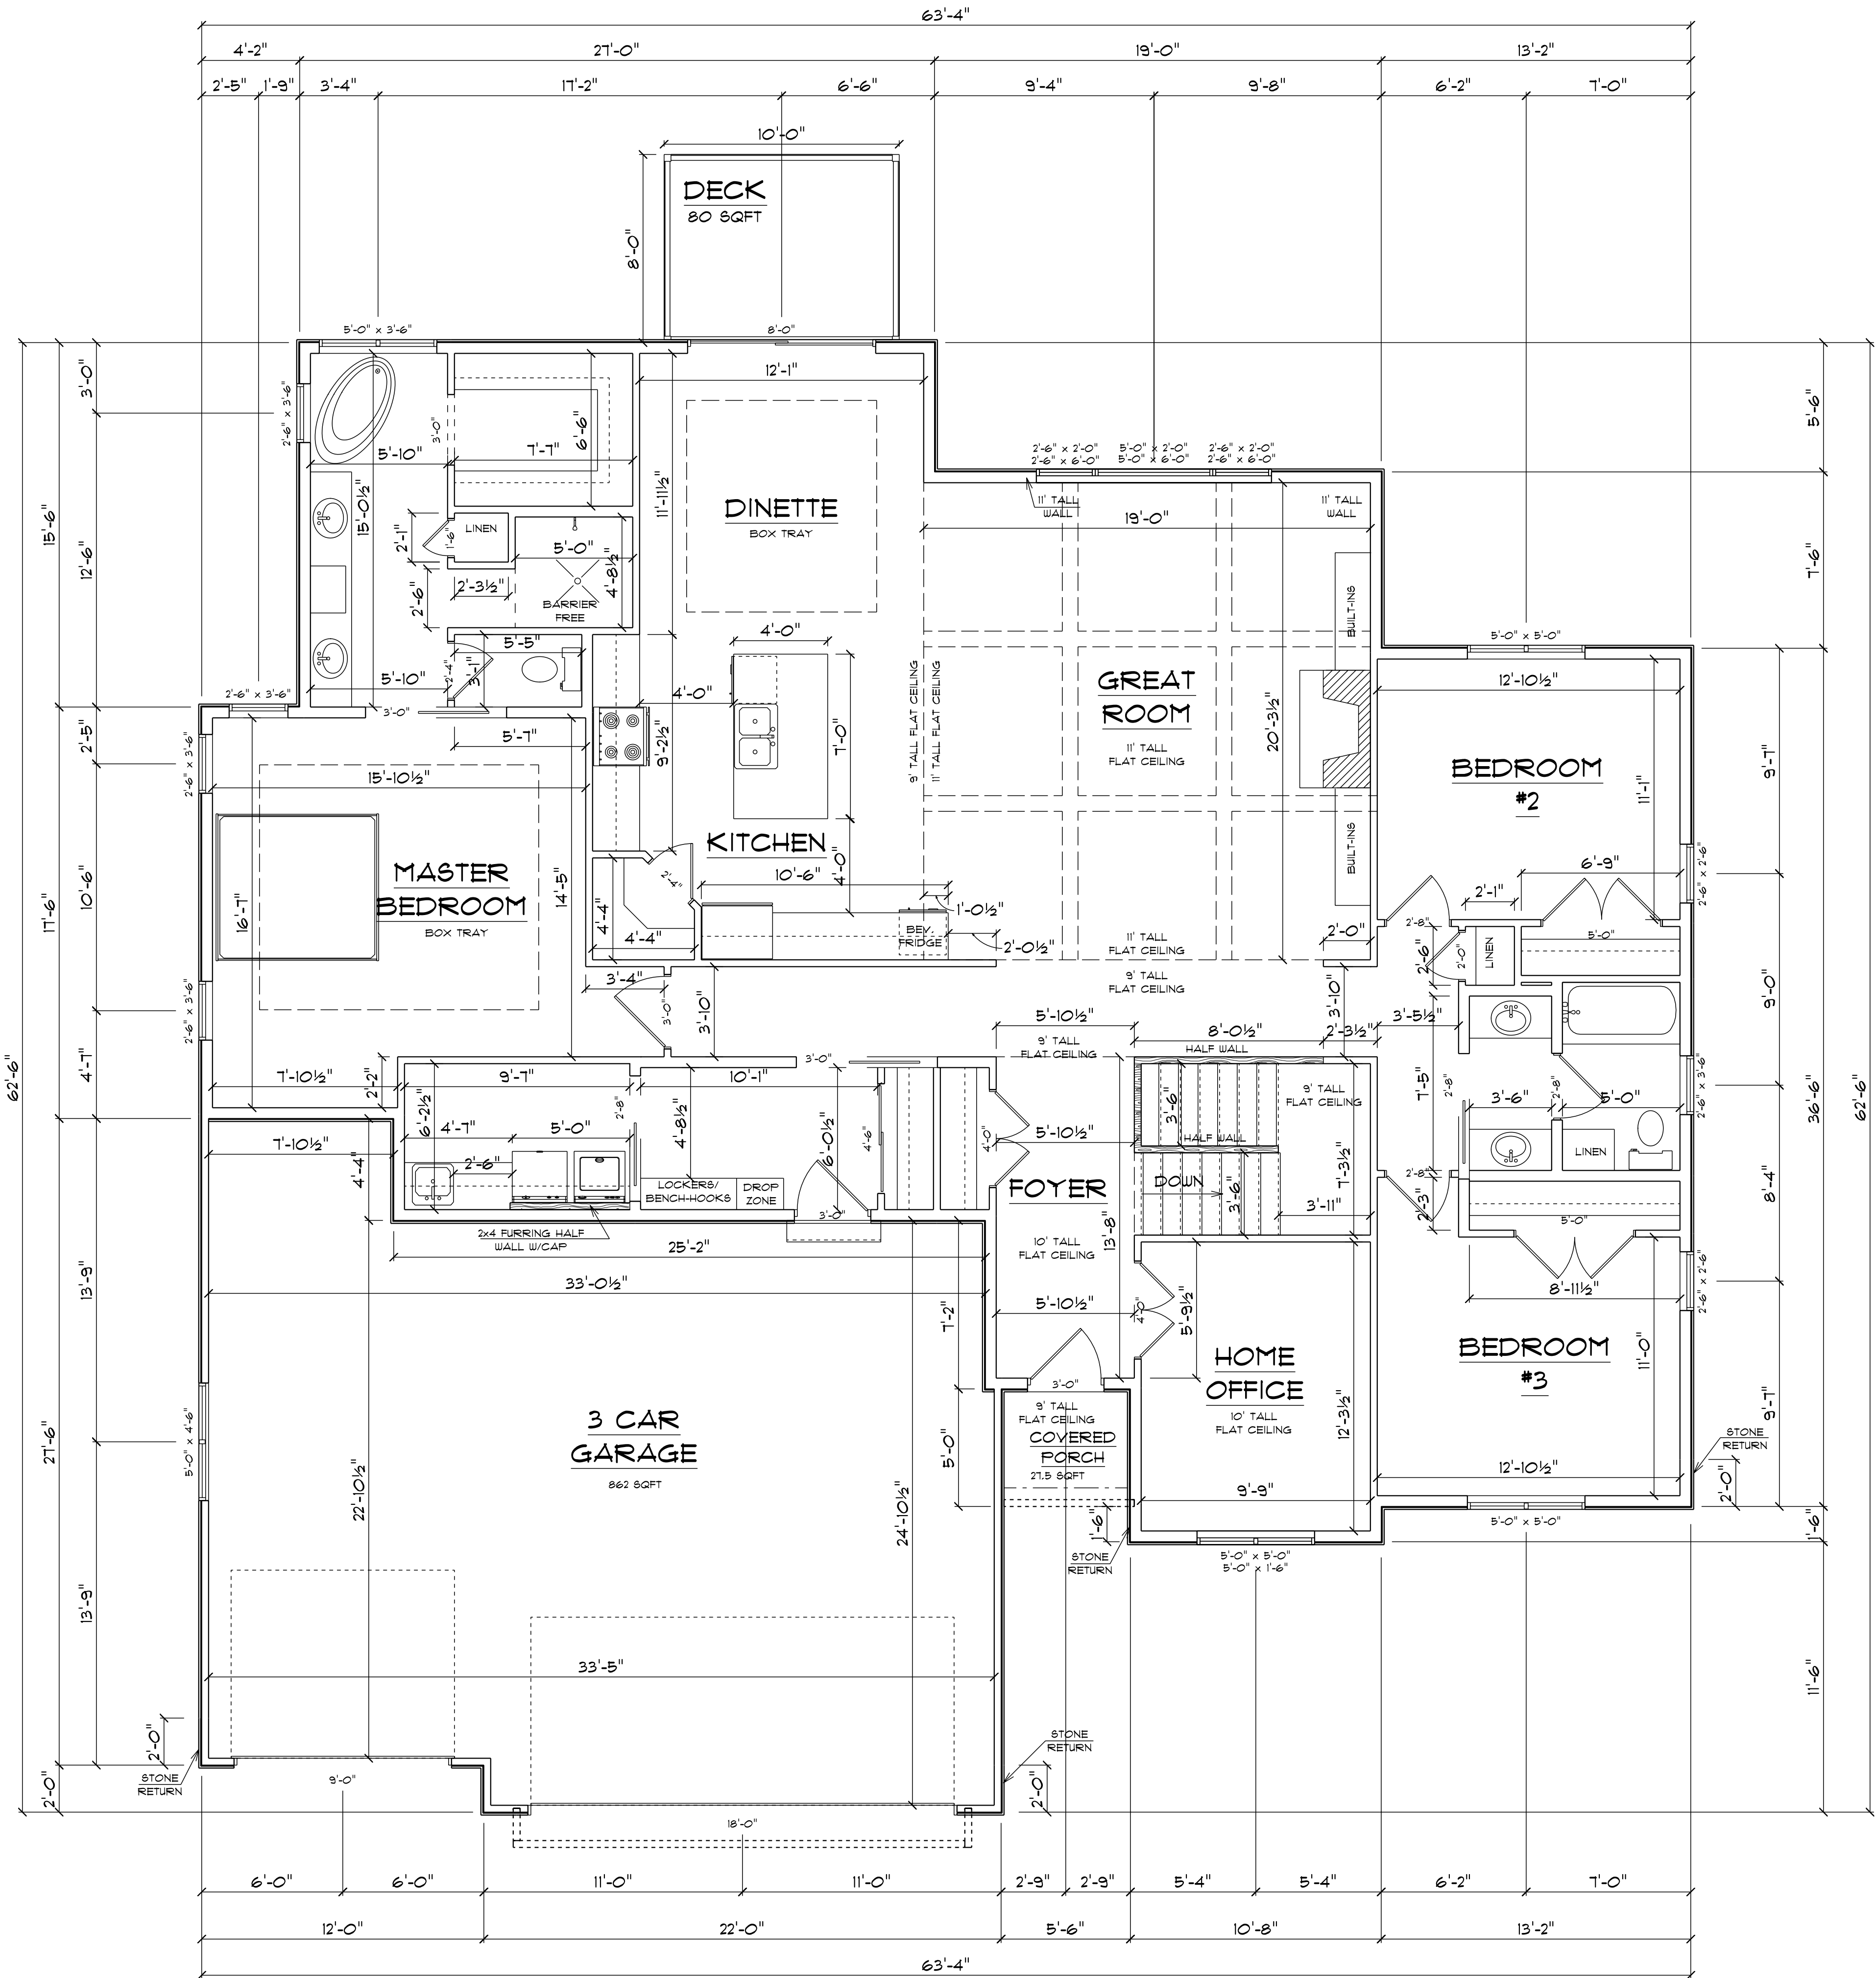

1ST FLOOR PLAN
SCALE: 1/4" = 1'-0"
2339 6QFT FINISHED AREA

AMERICAN DESIGN CONCEPTS

1334 APPLGATE, MADISON WI 53713 (608) 213-OTTO AMERICANDESIGNCONCEPTS.COM

ROCKETMEN
LOT 67 BELLA VISTA

FIRST FLOOR FLOOR PLAN
2339 6QFT FINISHED AREA
SCALE: 1/4" = 1'

PLAN START DATE 10/15/24	REVISED 11/2/24
REVISED 10/23/24	REVISED 12/15/24
REVISED 11/19/24	REVISED 12/16/24
REVISED 11/2/24	REVISED 04/2/25

© 2021 American Design Concepts LLC.
All use subject to applicable license terms.
Purchaser has been granted a one-time license
to build the structure shown herein (or, if CAD
files have been purchased, a license for the purchase
to use such files internally for purposes of building
multiple buildings); please see license terms. Any
unauthorized use, distribution, or disclosure is prohibited.