


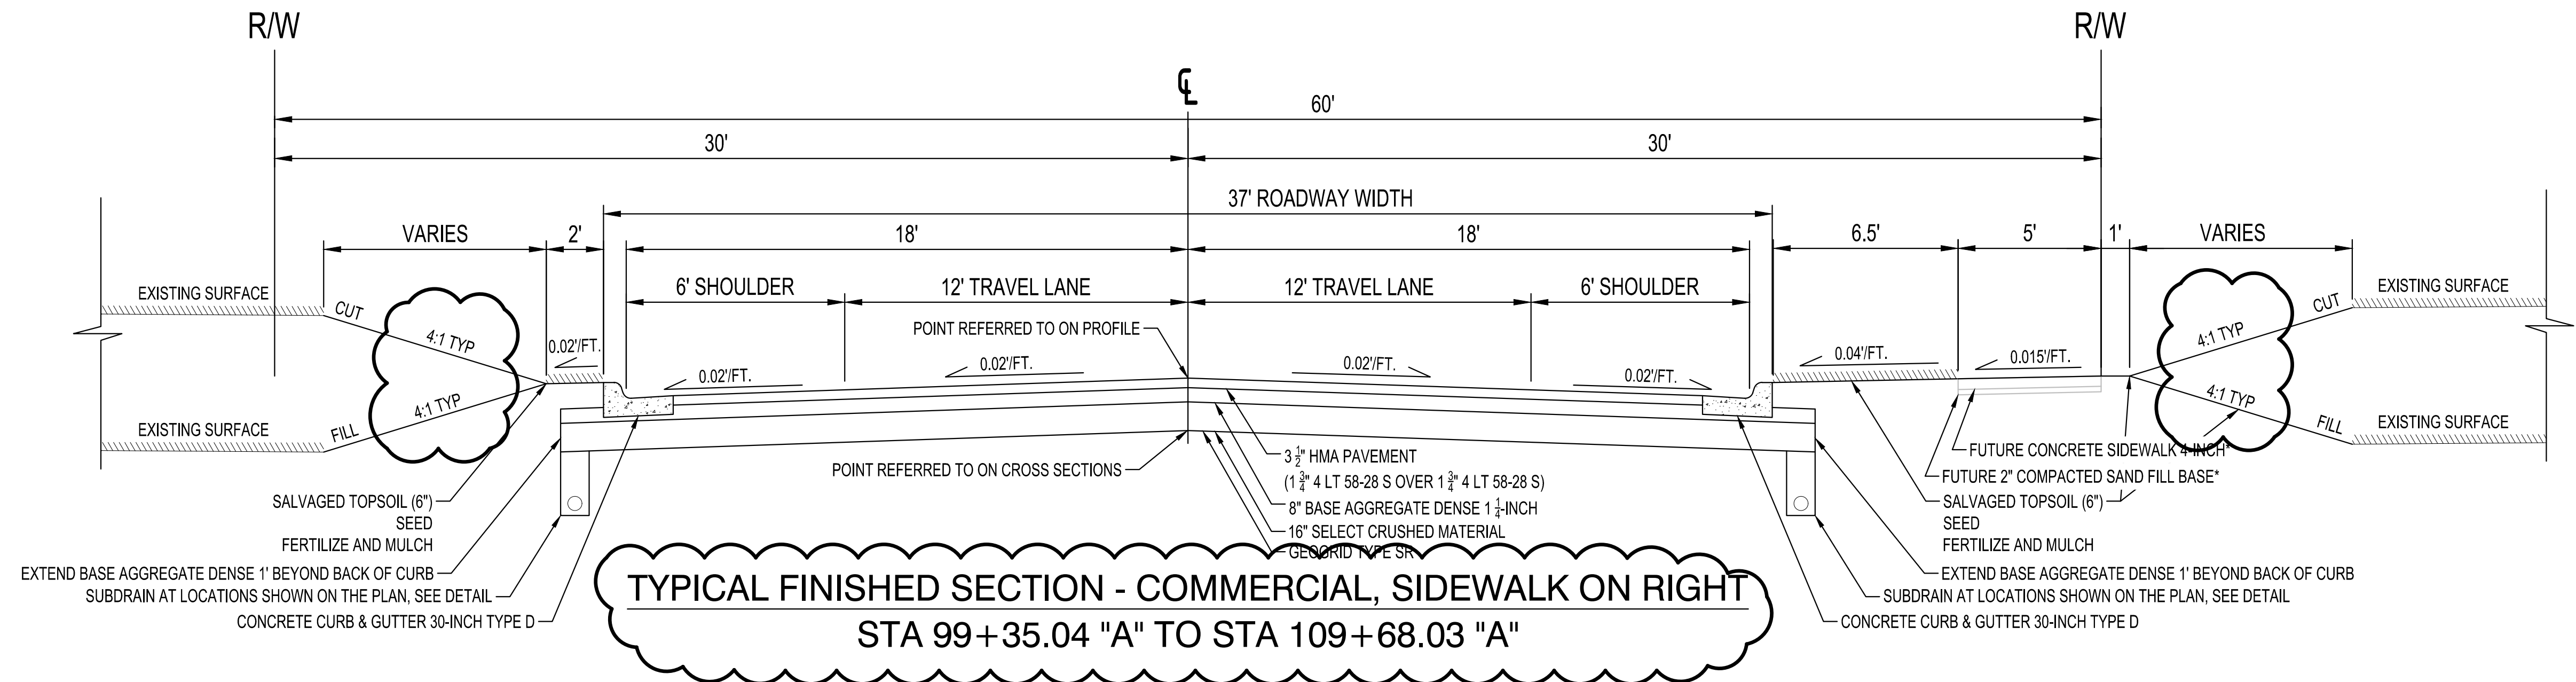

NOTE:
THE CLARITY OF THESE PLANS DEPEND
UPON COLOR COPIES. IF THIS TEXT DOES
NOT APPEAR IN COLOR, THIS IS NOT AN
ORIGINAL PLAN SET AND MAY RESULT IN
MISINTERPRETATION.

THIS DOCUMENT IS THE PROPERTY OF I & S GROUP,
INC. AND MAY NOT BE USED, COPIED OR DUPLICATED
WITHOUT PRIOR WRITTEN CONSENT.

PROJECT

GRANDVIEW ESTATES

ONALASKA WISCONSIN

REVISION SCHEDULE		
DATE	DESCRIPTION	BY
02/11/22	SUPPLEMENTAL INSTRUCTION #02	CVW

PROJECT NO.	21-25072
FILE NAME	25072 TYPICAL SECTIONS
DRAWN BY	CVW
DESIGNED BY	CVW
REVIEWED BY	KBR
ORIGINAL ISSUE DATE	07/30/21
CLIENT PROJECT NO.	-

TITLE


TYPICAL SECTIONS

SHEET

5

OF 83

NOTE
*SIDEWALK TO BE CONSTRUCTED BY BUILDER AT THE TIME OF LOT DEVELOPMENT

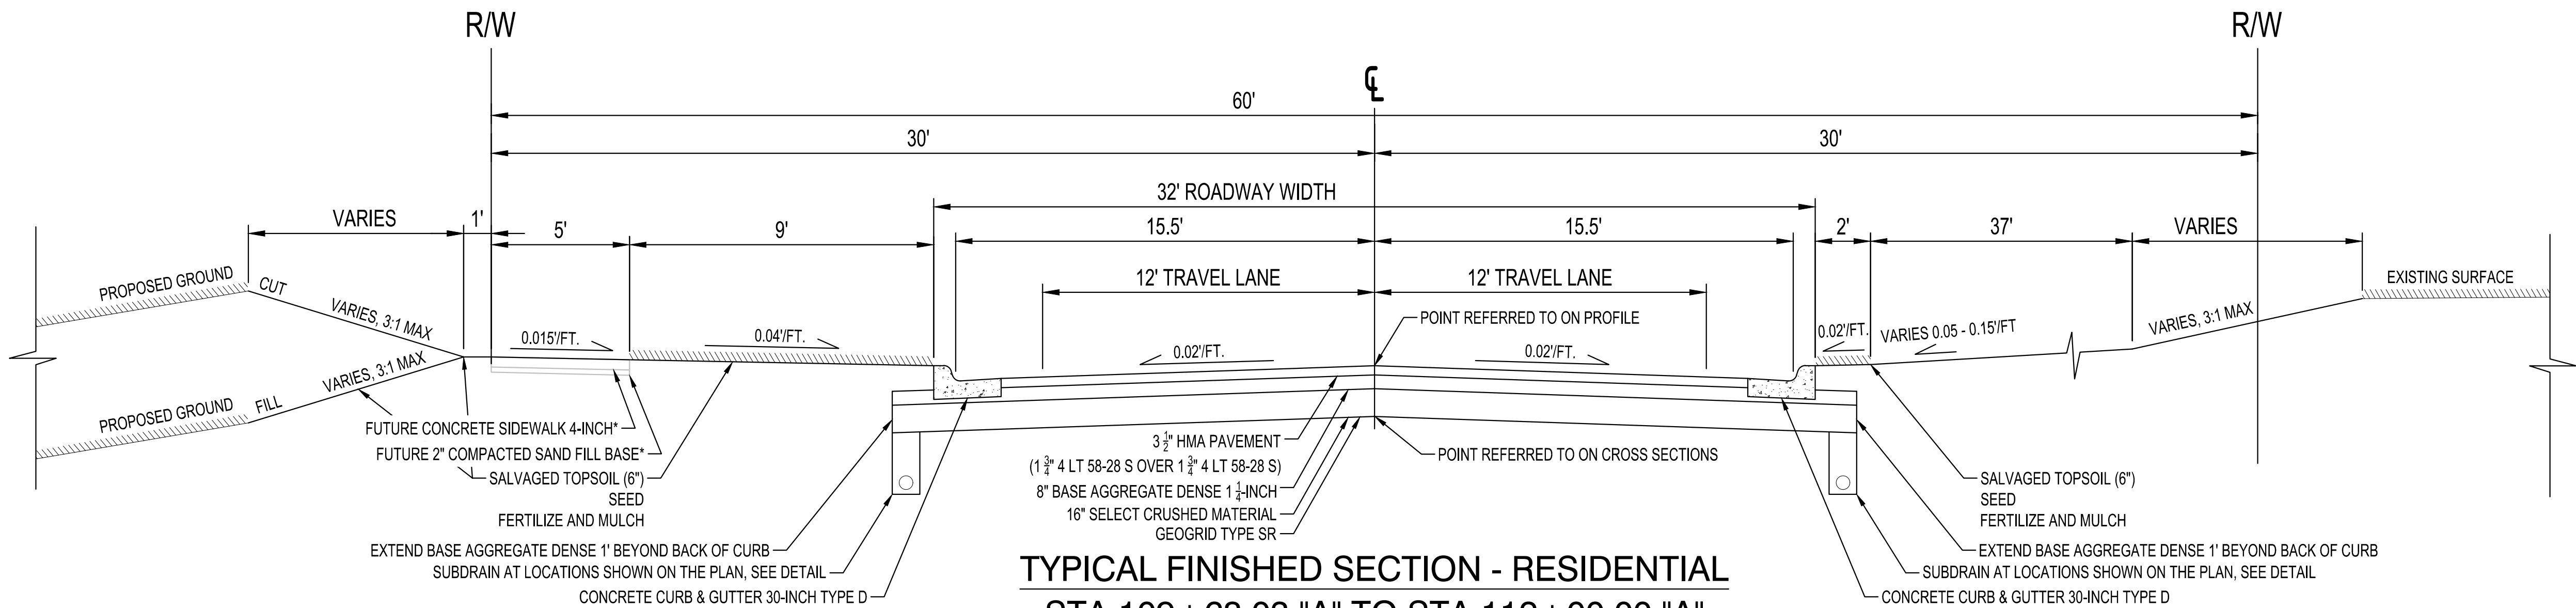

TYPICAL FINISHED SECTION - RESIDENTIAL
STA 109+68.03 "A" TO STA 112+00.00 "A"

NOTE:
THE CLARITY OF THESE PLANS DEPEND
UPON COLOR COPIES. IF THIS TEXT DOES
NOT APPEAR IN COLOR, THIS IS NOT AN
ORIGINAL PLAN SET AND MAY RESULT IN
MISINTERPRETATION.

THIS DOCUMENT IS THE PROPERTY OF I & S GROUP,
INC. AND MAY NOT BE USED, COPIED OR DUPLICATED
WITHOUT PRIOR WRITTEN CONSENT.

PROJECT

GRANDVIEW ESTATES

ONALASKA WISCONSIN

REVISION SCHEDULE		
DATE	DESCRIPTION	BY
02/11/22	SUPPLEMENTAL INSTRUCTION #2	CVW

PROJECT NO.	21-25072
FILE NAME	25072 TYPICAL SECTIONS
DRAWN BY	CVW
DESIGNED BY	CVW
REVIEWED BY	KBR
ORIGINAL ISSUE DATE	07/30/21
CLIENT PROJECT NO.	-

TITLE

TYPICAL SECTIONS

SHEET

6

OF 83

NOTE
*SIDEWALK TO BE CONSTRUCTED BY BUILDER AT THE TIME OF LOT DEVELOPMENT




ALABAMA	ALASKA	ARIZONA	ARKANSAS	CALIFORNIA	COLORADO	CONNECTICUT	DELAWARE	FLORIDA	GEORGIA	HAWAII	ILLINOIS	INDIANA	IOWA	KANSAS	KENTUCKY	LOUISIANA	MAINE	MARYLAND	MASSACHUSETTS	MICHIGAN	MINNESOTA	MISSISSIPPI	MISSOURI	MONTANA	NEBRASKA	NEVADA	NEW HAMPSHIRE	NEW JERSEY	NEW MEXICO	NEW YORK	NORTH CAROLINA	NORTH DAKOTA	OHIO	OKLAHOMA	OREGON	PENNSYLVANIA	RHODE ISLAND	SOUTH CAROLINA	SOUTH DAKOTA	TENNESSEE	TEXAS	UTAH	VIRGINIA	WASHINGTON	WEST VIRGINIA	WISCONSIN	WYOMING
---------	--------	---------	----------	------------	----------	-------------	----------	---------	---------	--------	----------	---------	------	--------	----------	-----------	-------	----------	---------------	----------	-----------	-------------	----------	---------	----------	--------	---------------	------------	------------	----------	----------------	--------------	------	----------	--------	--------------	--------------	----------------	--------------	-----------	-------	------	----------	------------	---------------	-----------	---------

PROJECT NO.	21-25072
FILE NAME	25072 TYPICAL SECTIONS
DRAWN BY	CVW
DESIGNED BY	CVW
REVIEWED BY	KBR
ORIGINAL ISSUE DATE	07/30/21
CLIENT PROJECT NO.	-

SHEET

7 OF 8

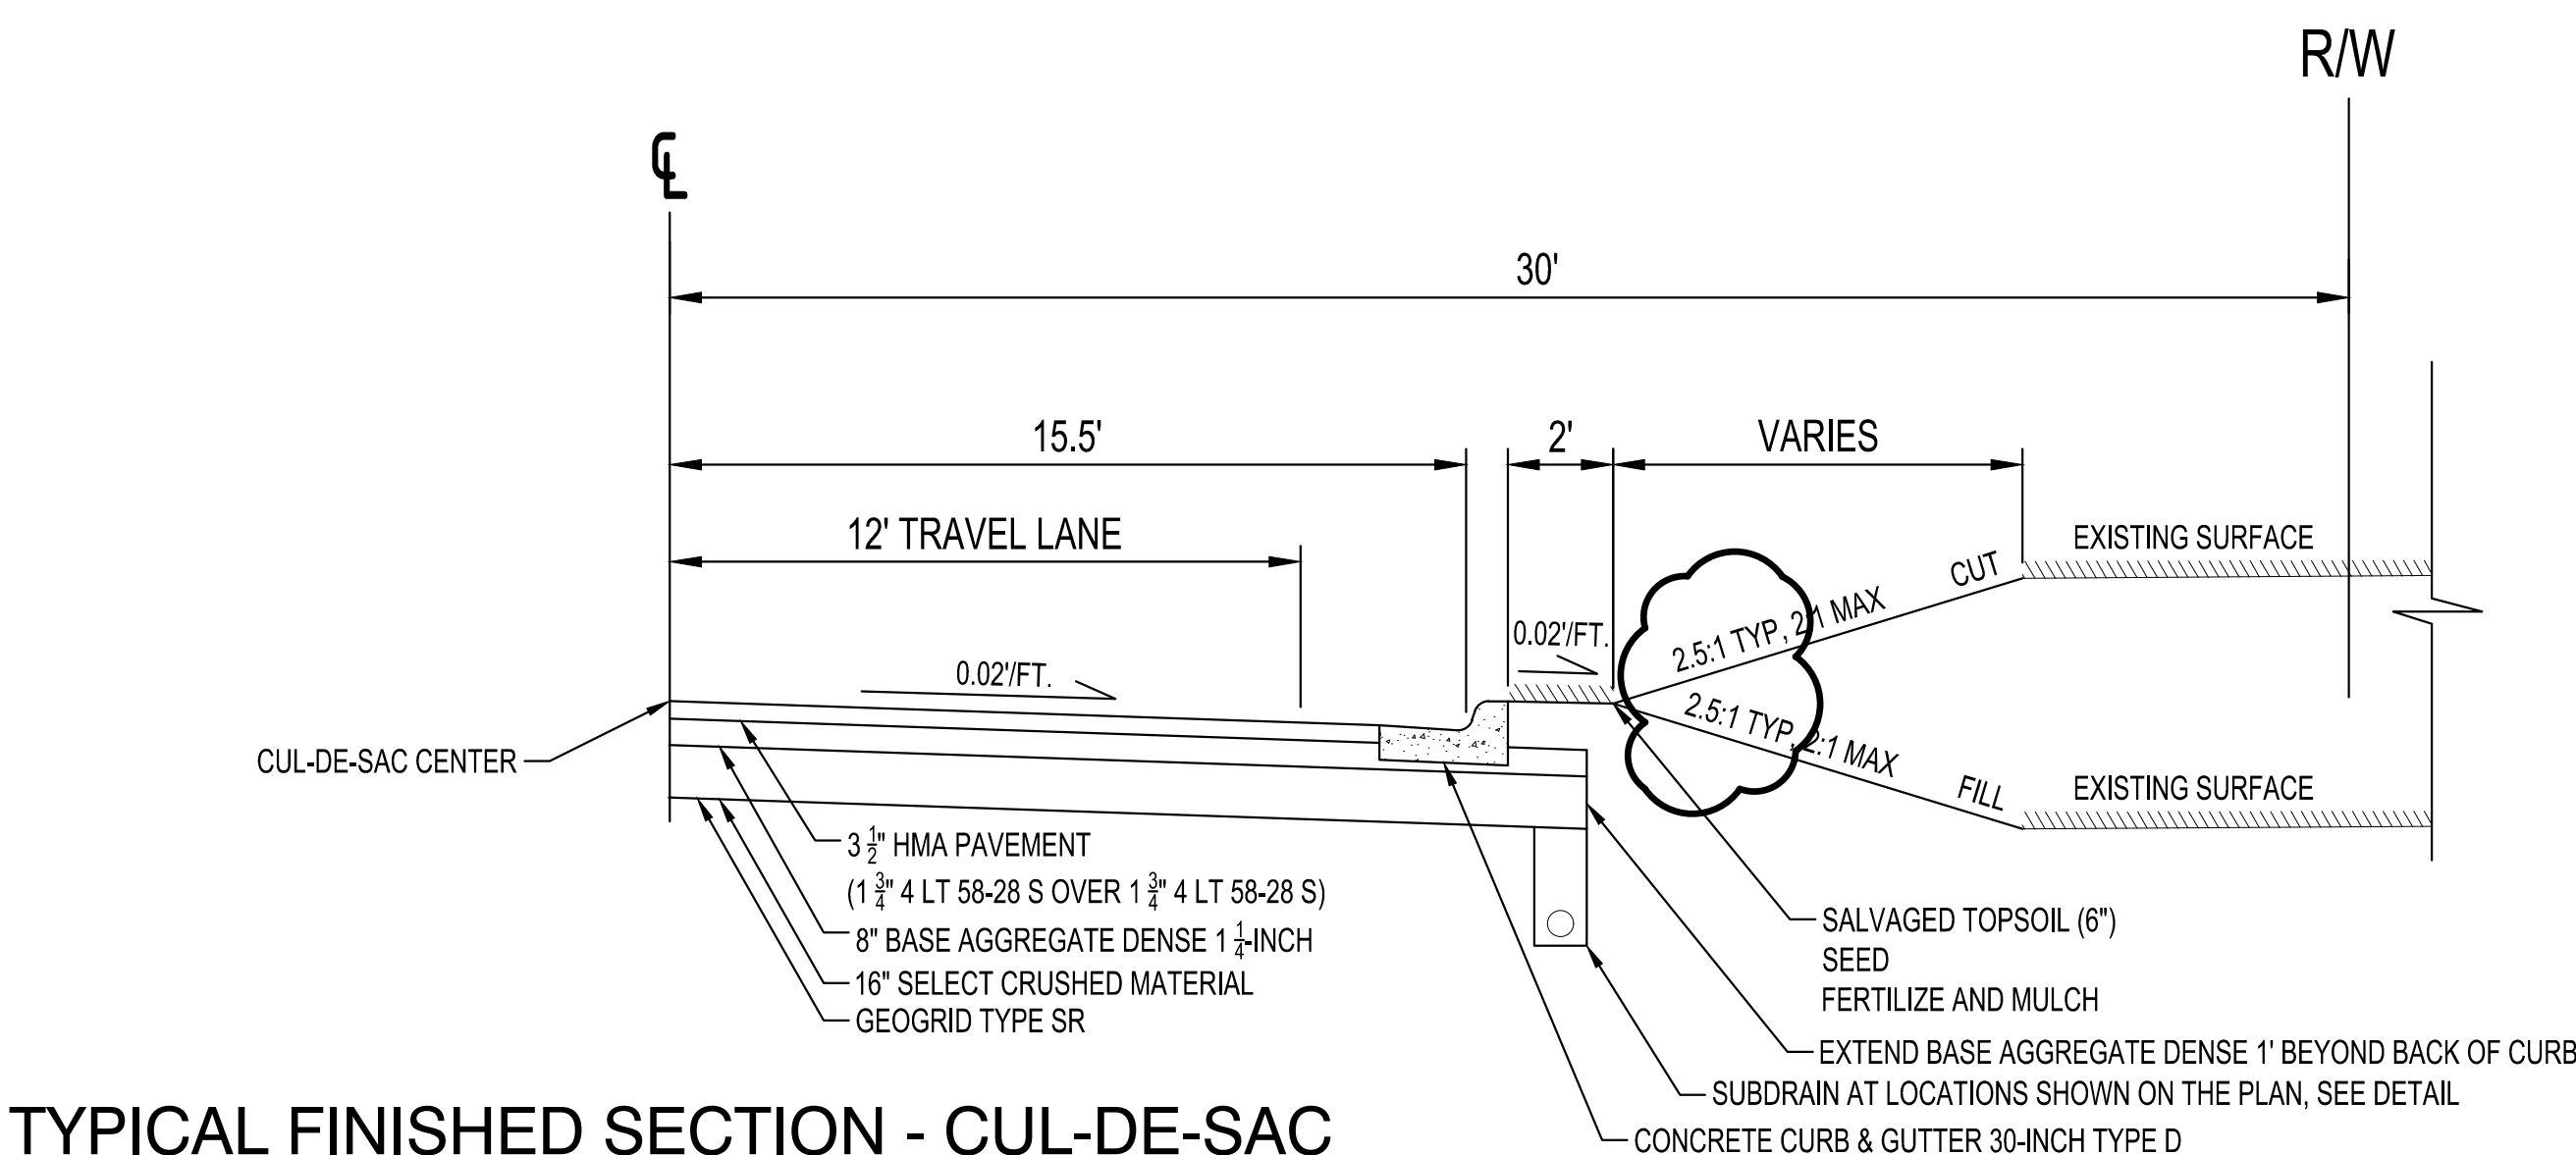

STA 300+39.87 "D"
STA 402+02.64 "E"

NOTE
*SIDEWALK TO BE CONSTRUCTED BY BUILDER AT THE TIME OF LOT DEVELOPMENT



NOTE:
THE CLARITY OF THESE PLANS DEPEND
UPON COLOR COPIES. IF THIS TEXT DOES
NOT APPEAR IN COLOR, THIS IS NOT AN
ORIGINAL PLAN SET AND MAY RESULT IN
MISINTERPRETATION.

THIS DOCUMENT IS THE PROPERTY OF I & S GROUP,
INC. AND MAY NOT BE USED, COPIED OR DUPLICATED
WITHOUT PRIOR WRITTEN CONSENT.

PROJECT

**GRANDVIEW
ESTATES**

ONALASKA WISCONSIN

REVISION SCHEDULE		
DATE	DESCRIPTION	BY
12/13/21	SUPPLEMENTAL INSTRUCTION #1	SMD
02/11/22	SUPPLEMENTAL INSTRUCTION #2	CVW

PROJECT NO.	21-25072
FILE NAME	25072 UTILITY OVERVIEW
DRAWN BY	CVW
DESIGNED BY	CVW
REVIEWED BY	KBR
ORIGINAL ISSUE DATE	07/30/21
CLIENT PROJECT NO.	-


TITLE


**UTILITY
OVERVIEW UPPER**

SHEET

23



OF 83

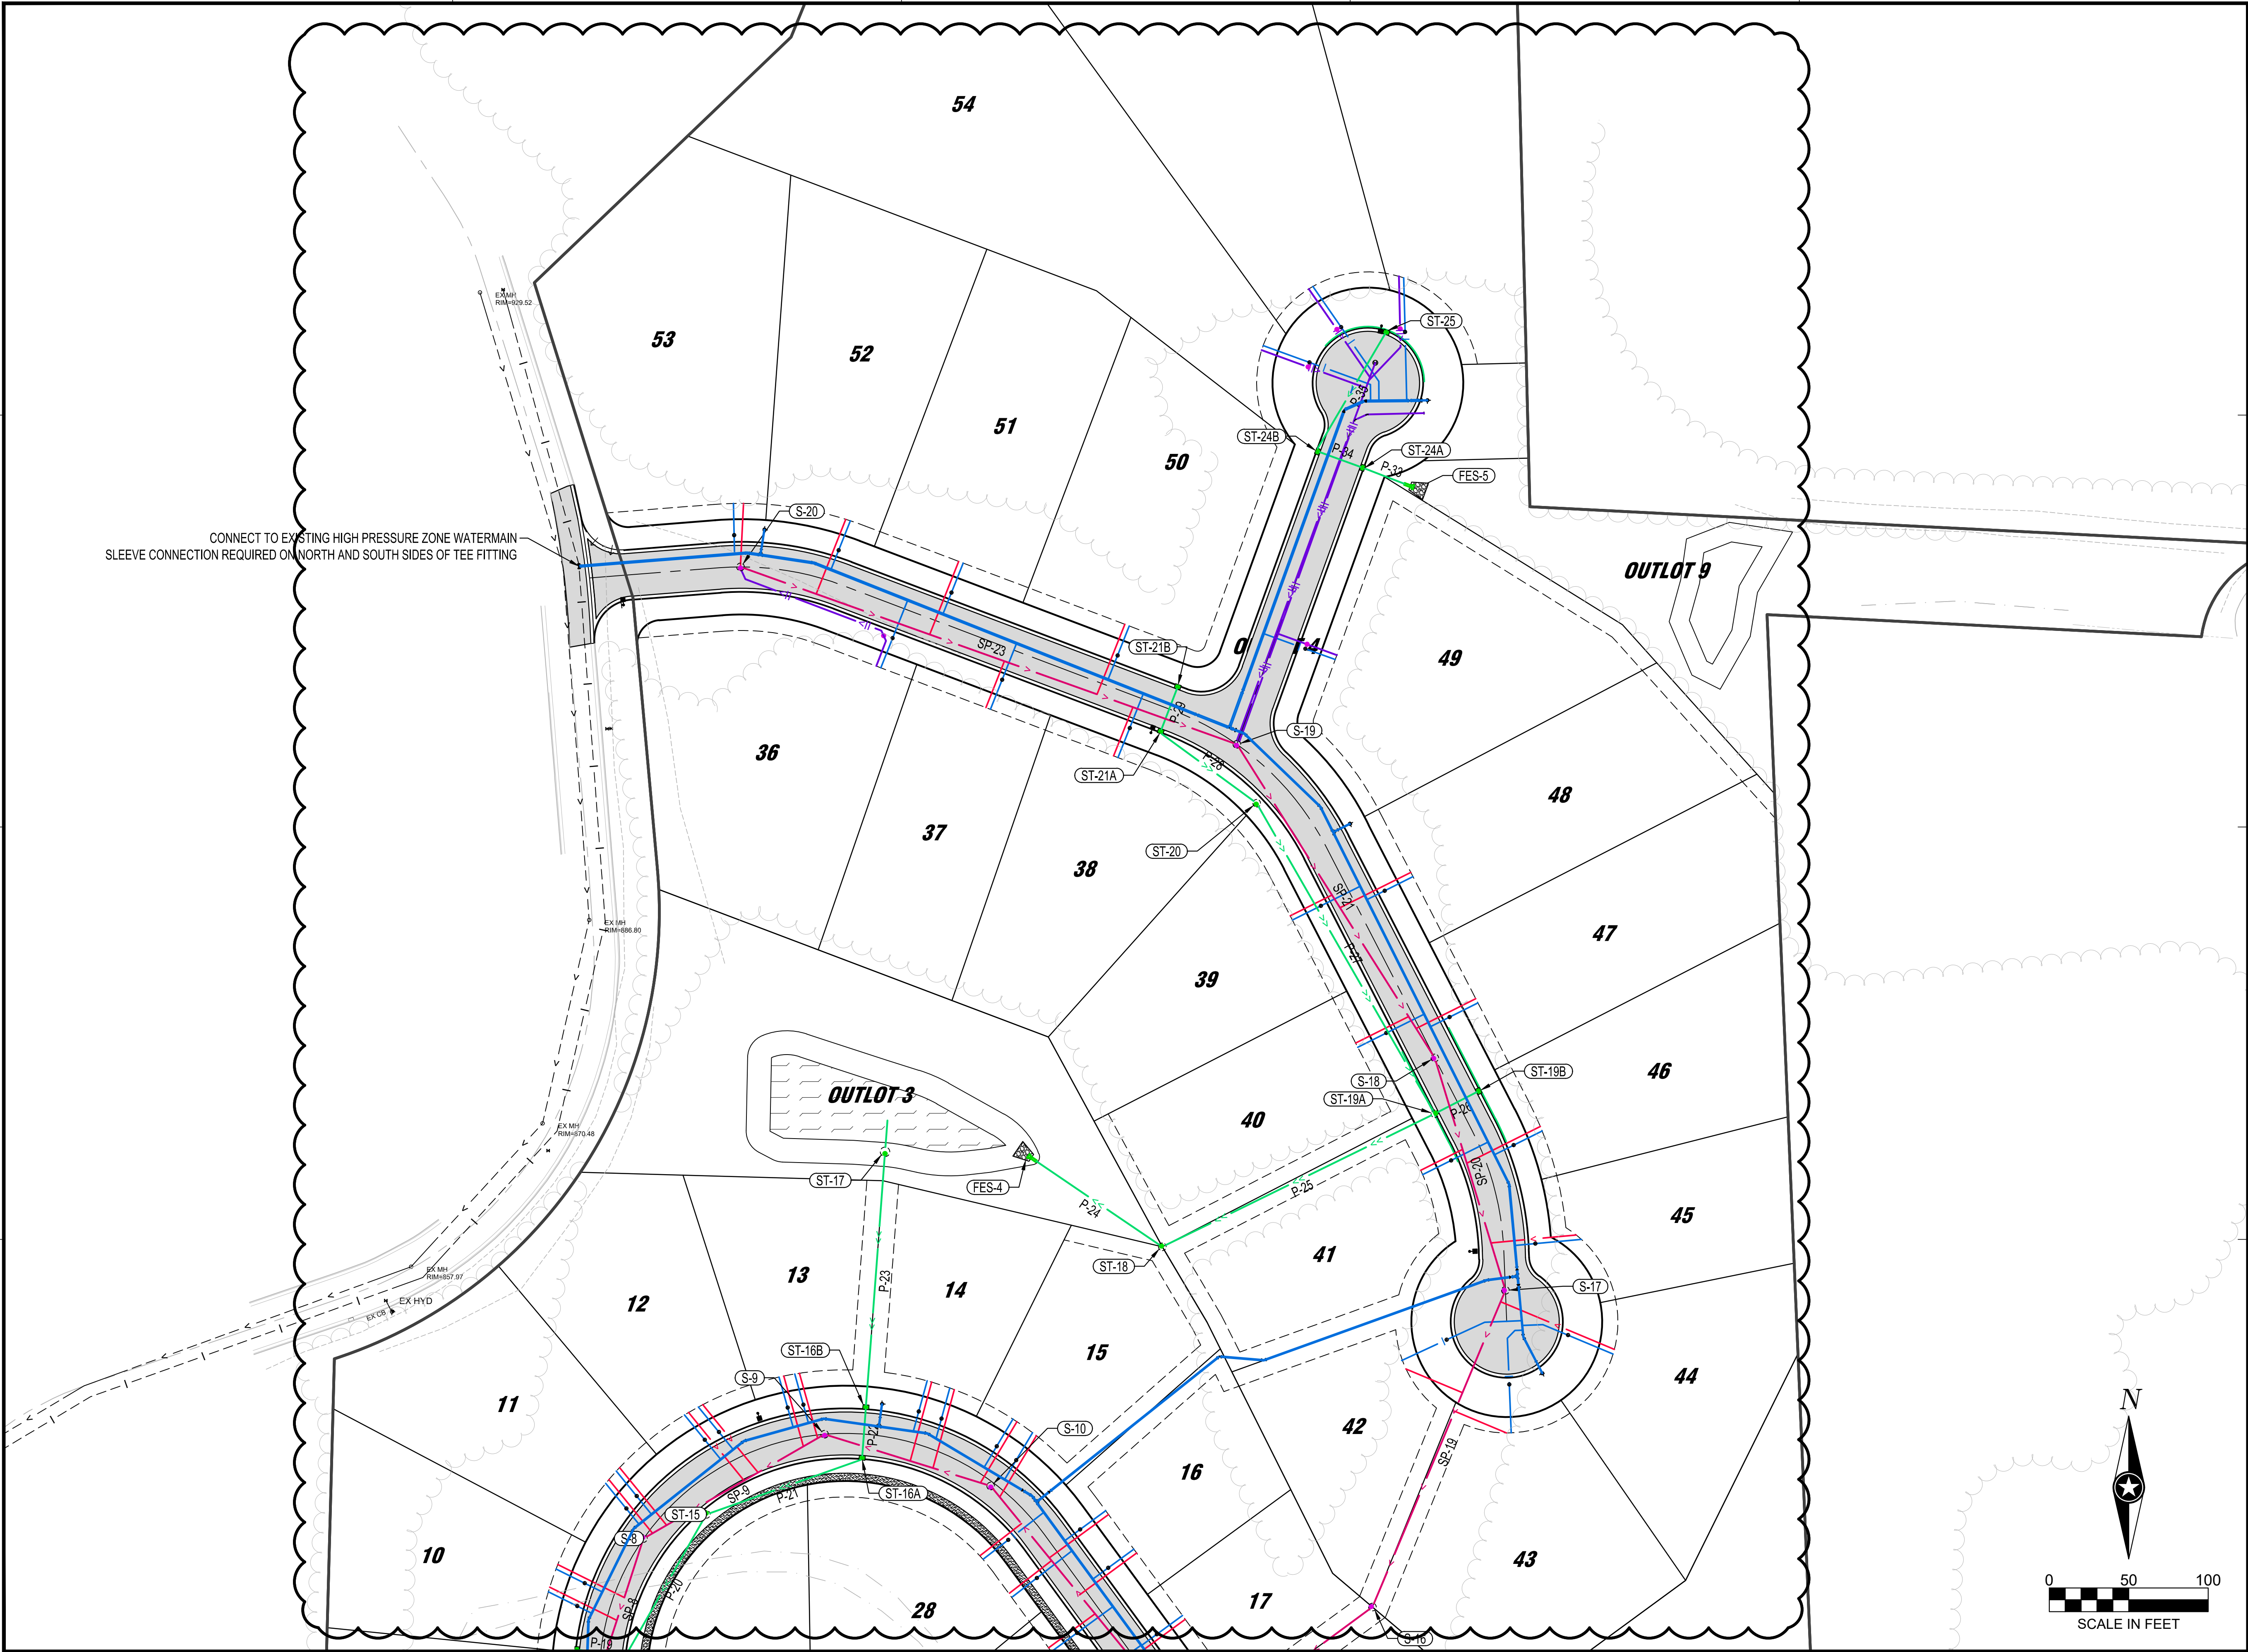

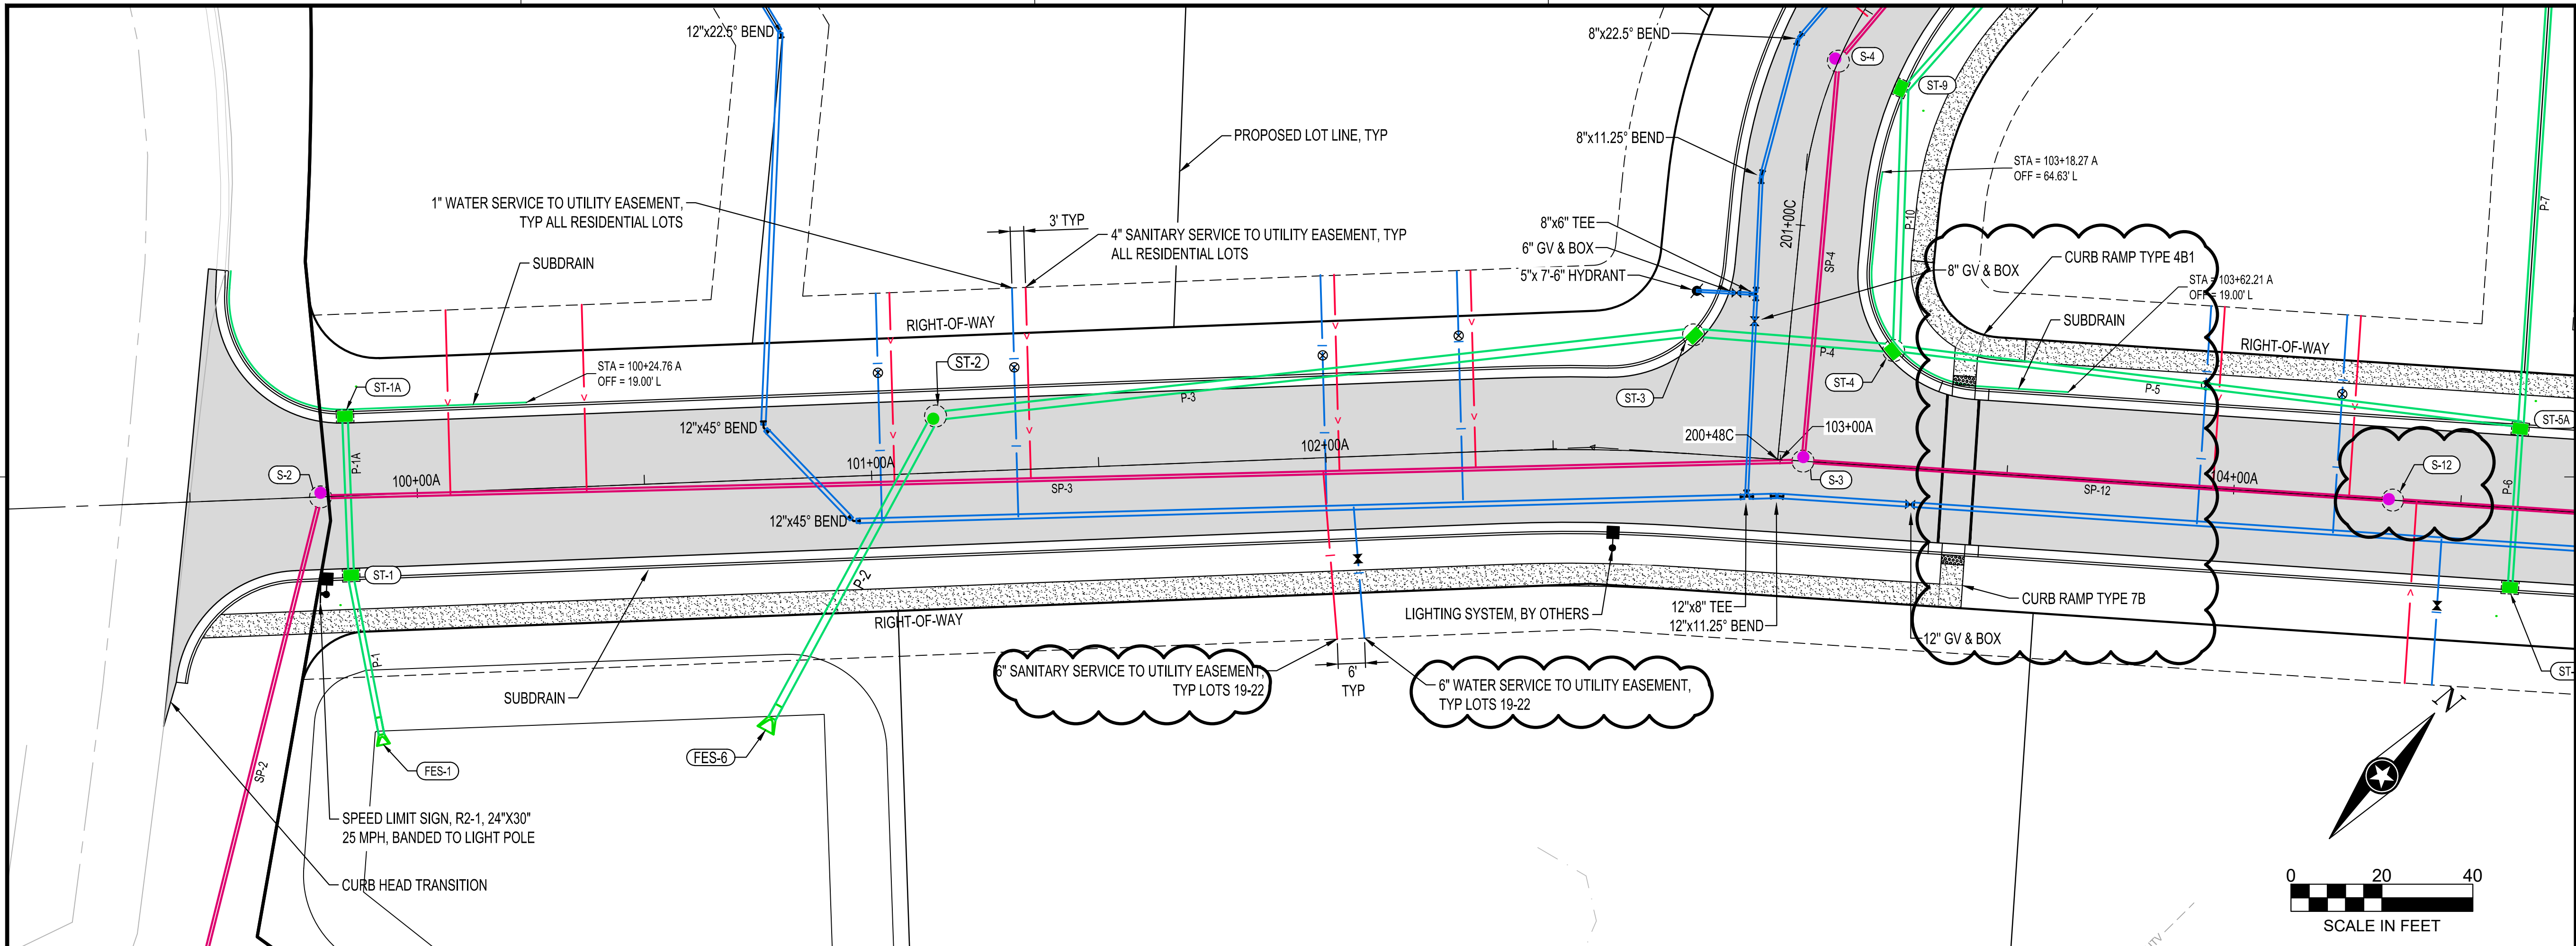

NOTE:
THE CLARITY OF THESE PLANS DEPEND
UPON COLOR COPIES. IF THIS TEXT DOES
NOT APPEAR IN COLOR, THIS IS NOT AN
ORIGINAL PLAN SET AND MAY RESULT IN
MISINTERPRETATION.

THIS DOCUMENT IS THE PROPERTY OF I & S GROUP,
INC. AND MAY NOT BE USED, COPIED OR DUPLICATED
WITHOUT PRIOR WRITTEN CONSENT.

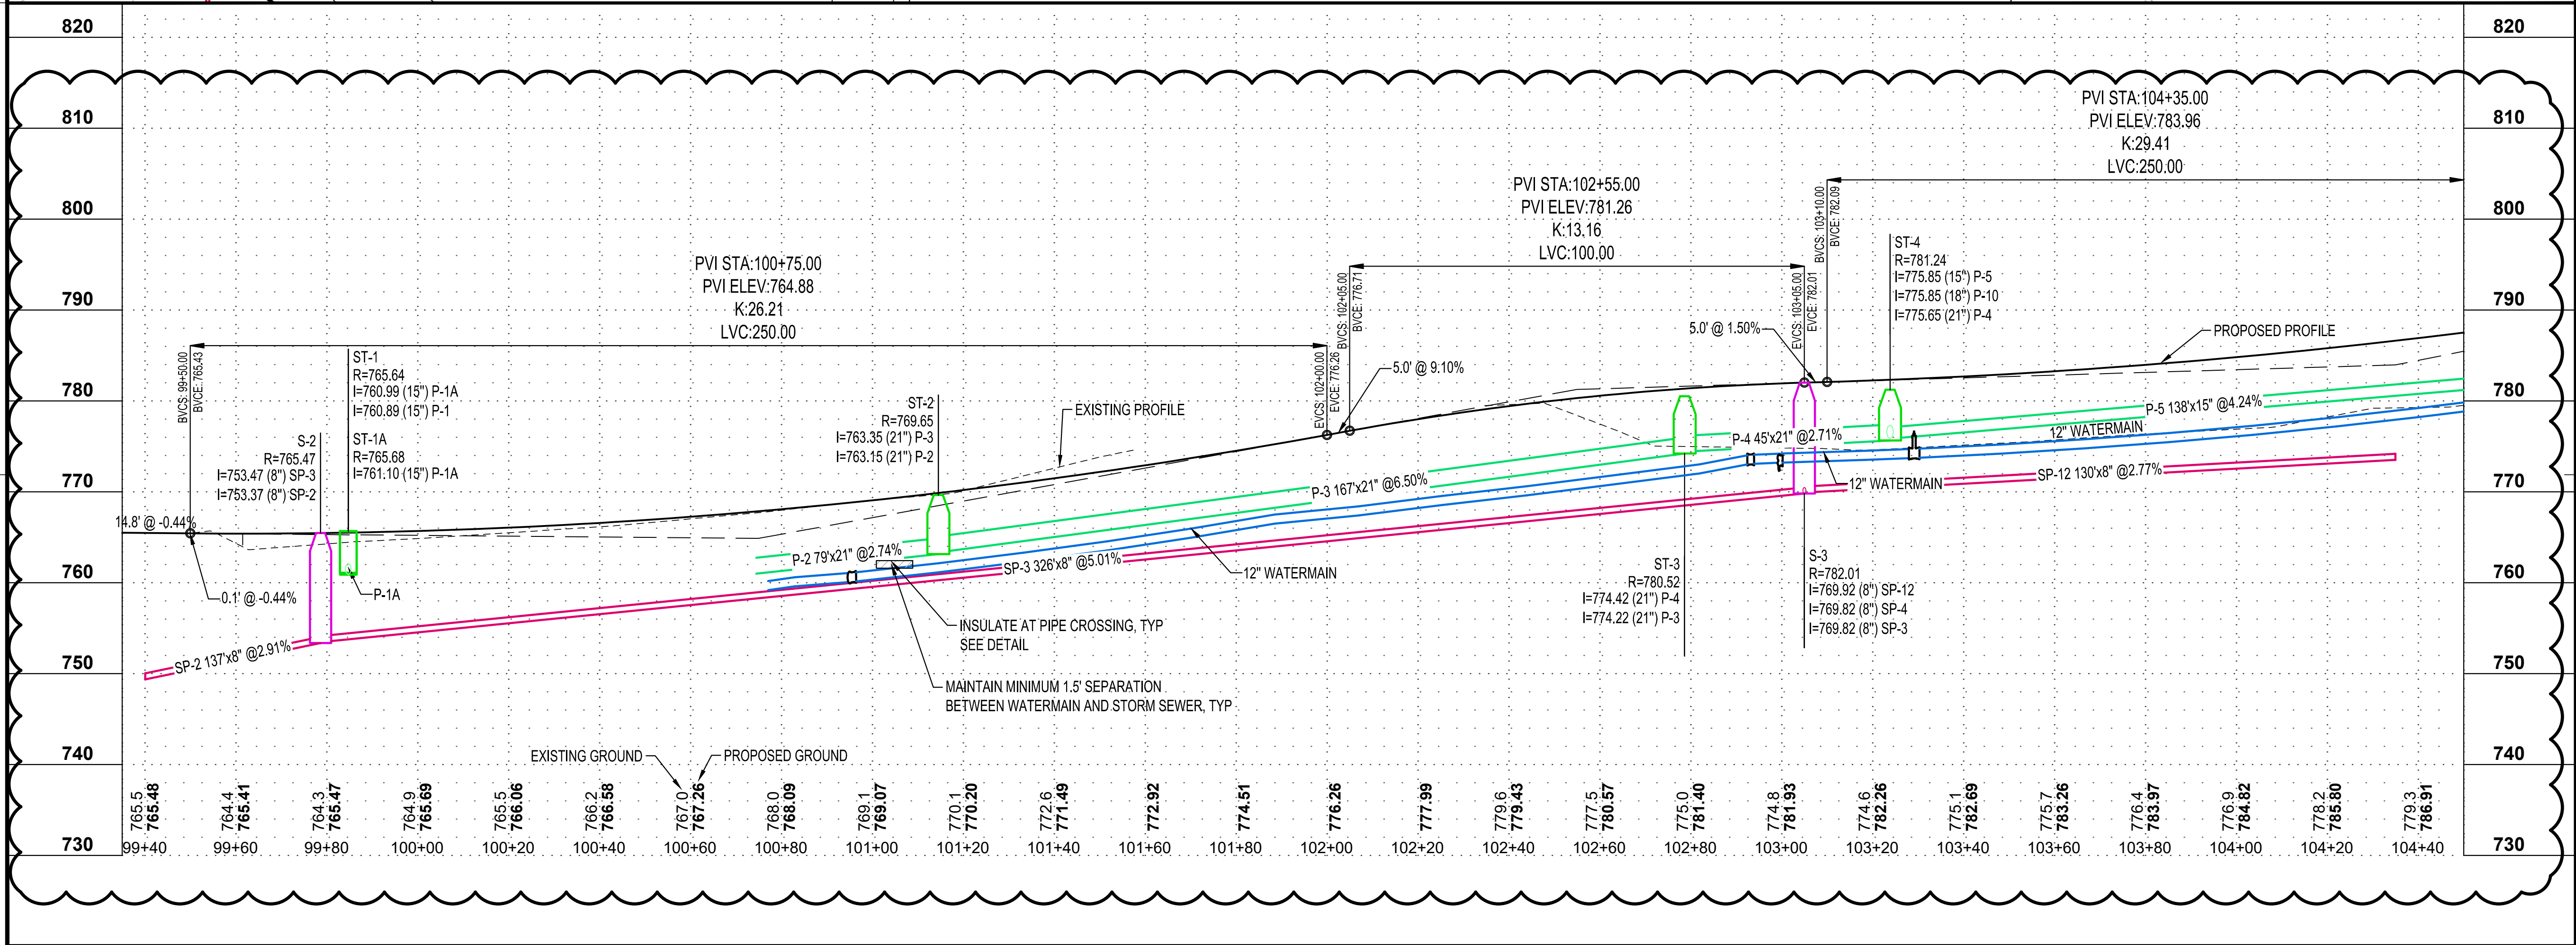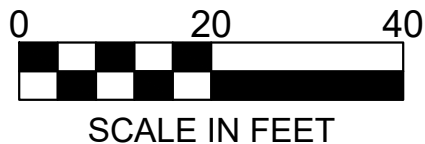

PROJECT

GRANDVIEW
ESTATES

ONALASKA WISCONSIN

REVISION SCHEDULE		
DATE	DESCRIPTION	BY
02/11/22	SUPPLEMENTAL INSTRUCTION #02	CVW

PROJECT NO.

21-25072

FILE NAME

25072 PLAN AND PROFILE A

DRAWN BY

CVW

DESIGNED BY

CVW

REVIEWED BY

KBR

ORIGINAL ISSUE DATE

07/30/21

CLIENT PROJECT NO.


-

TITLE

PLAN AND PROFILE
A


SHEET

29
OF 83

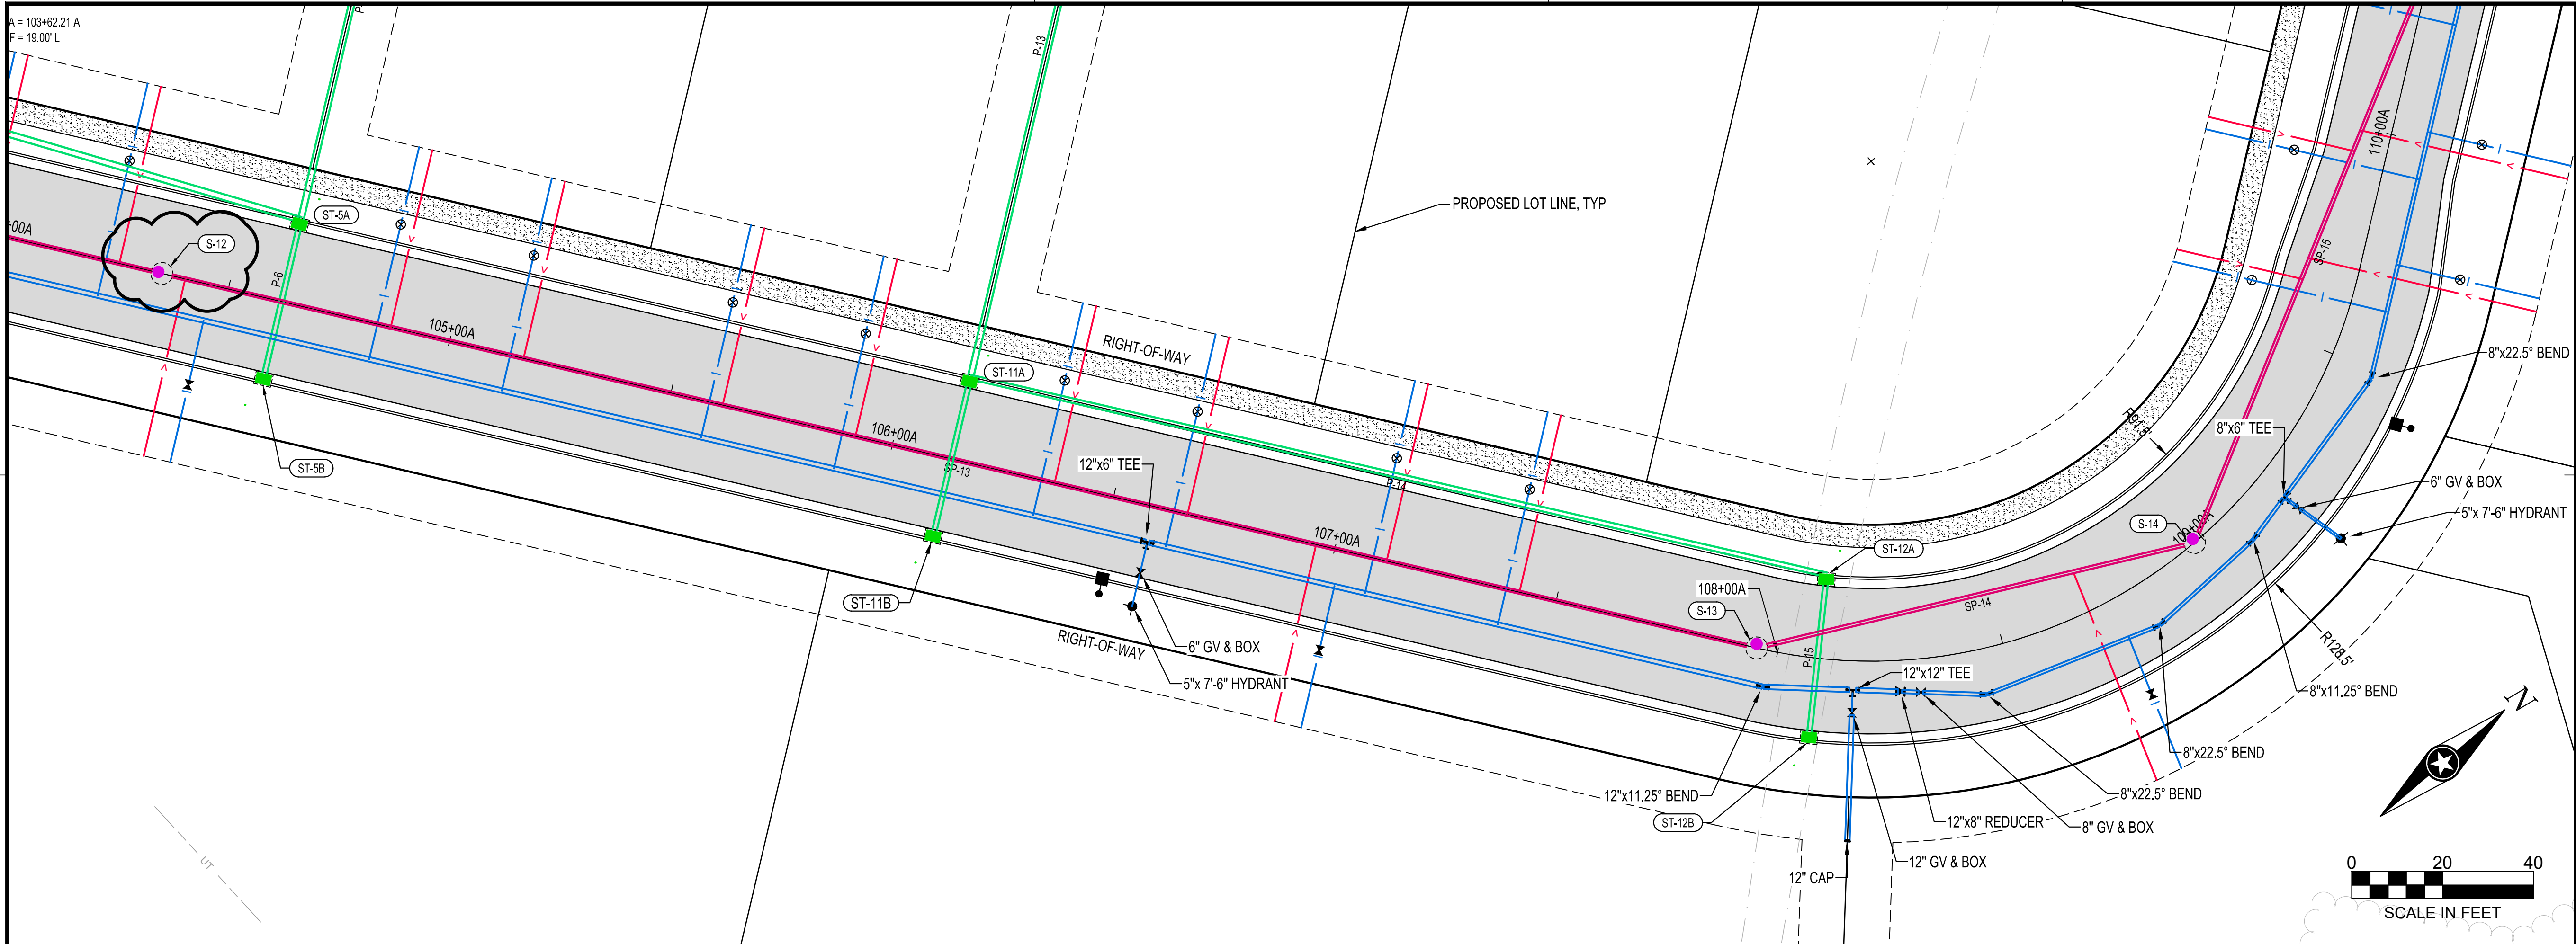

NOTE:
THE CLARITY OF THESE PLANS DEPEND
UPON COLOR COPIES. IF THIS TEXT DOES
NOT APPEAR IN COLOR, THIS IS NOT AN
ORIGINAL PLAN SET AND MAY RESULT IN
MISINTERPRETATION.

THIS DOCUMENT IS THE PROPERTY OF I & S GROUP,
INC. AND MAY NOT BE USED, COPIED OR DUPLICATED
WITHOUT PRIOR WRITTEN CONSENT.

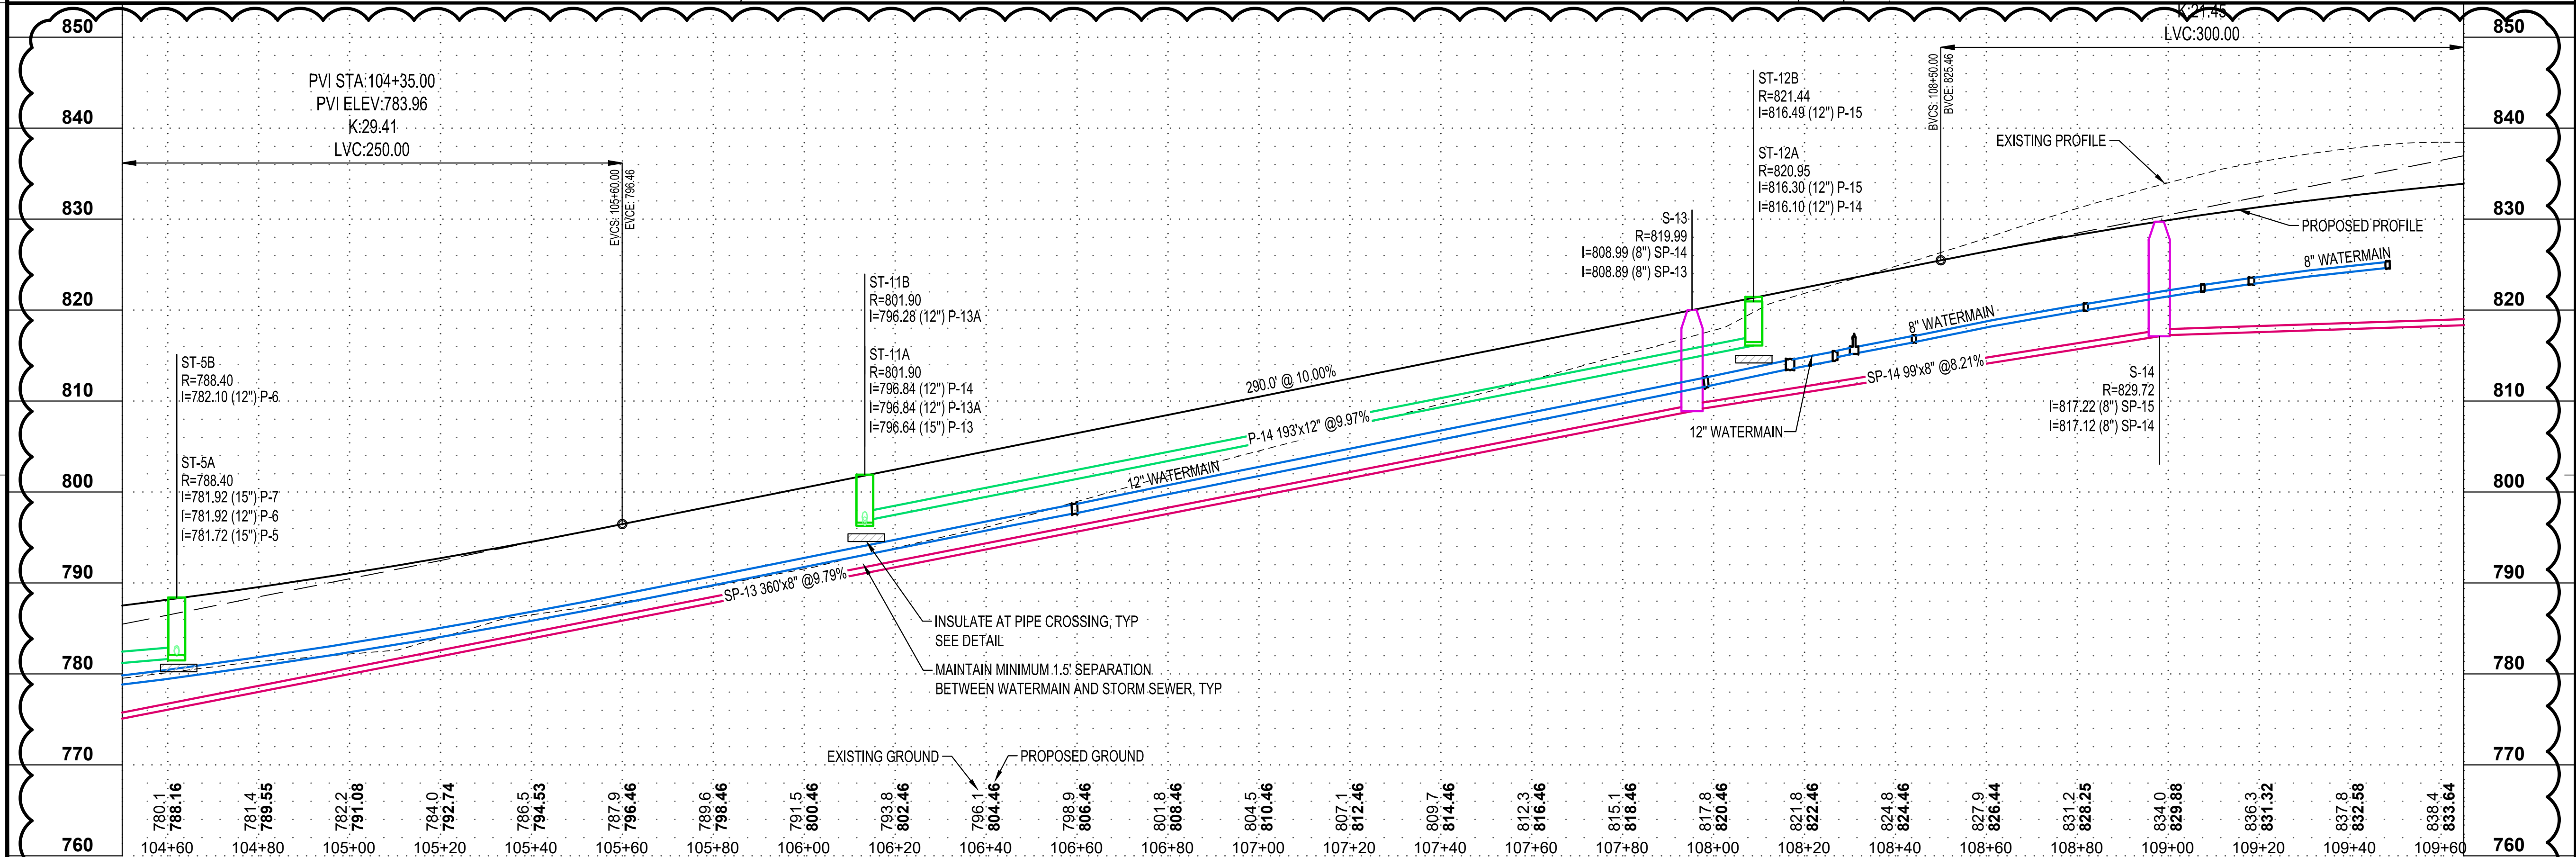

PROJECT

GRANDVIEW ESTATES

ONALASKA WISCONSIN


REVISION SCHEDULE		
DATE	DESCRIPTION	BY
10/01/21	PROPOSAL REQUEST #01	CVW
02/11/22	SUPPLEMENTAL INSTRUCTION #02	CVW

PROJECT NO.	21-25072
FILE NAME	25072 PLAN AND PROFILE A
DRAWN BY	CVW
DESIGNED BY	CVW
REVIEWED BY	KBR
ORIGINAL ISSUE DATE	07/30/21
CLIENT PROJECT NO.	-

TITLE


PLAN AND PROFILE A

SHEET

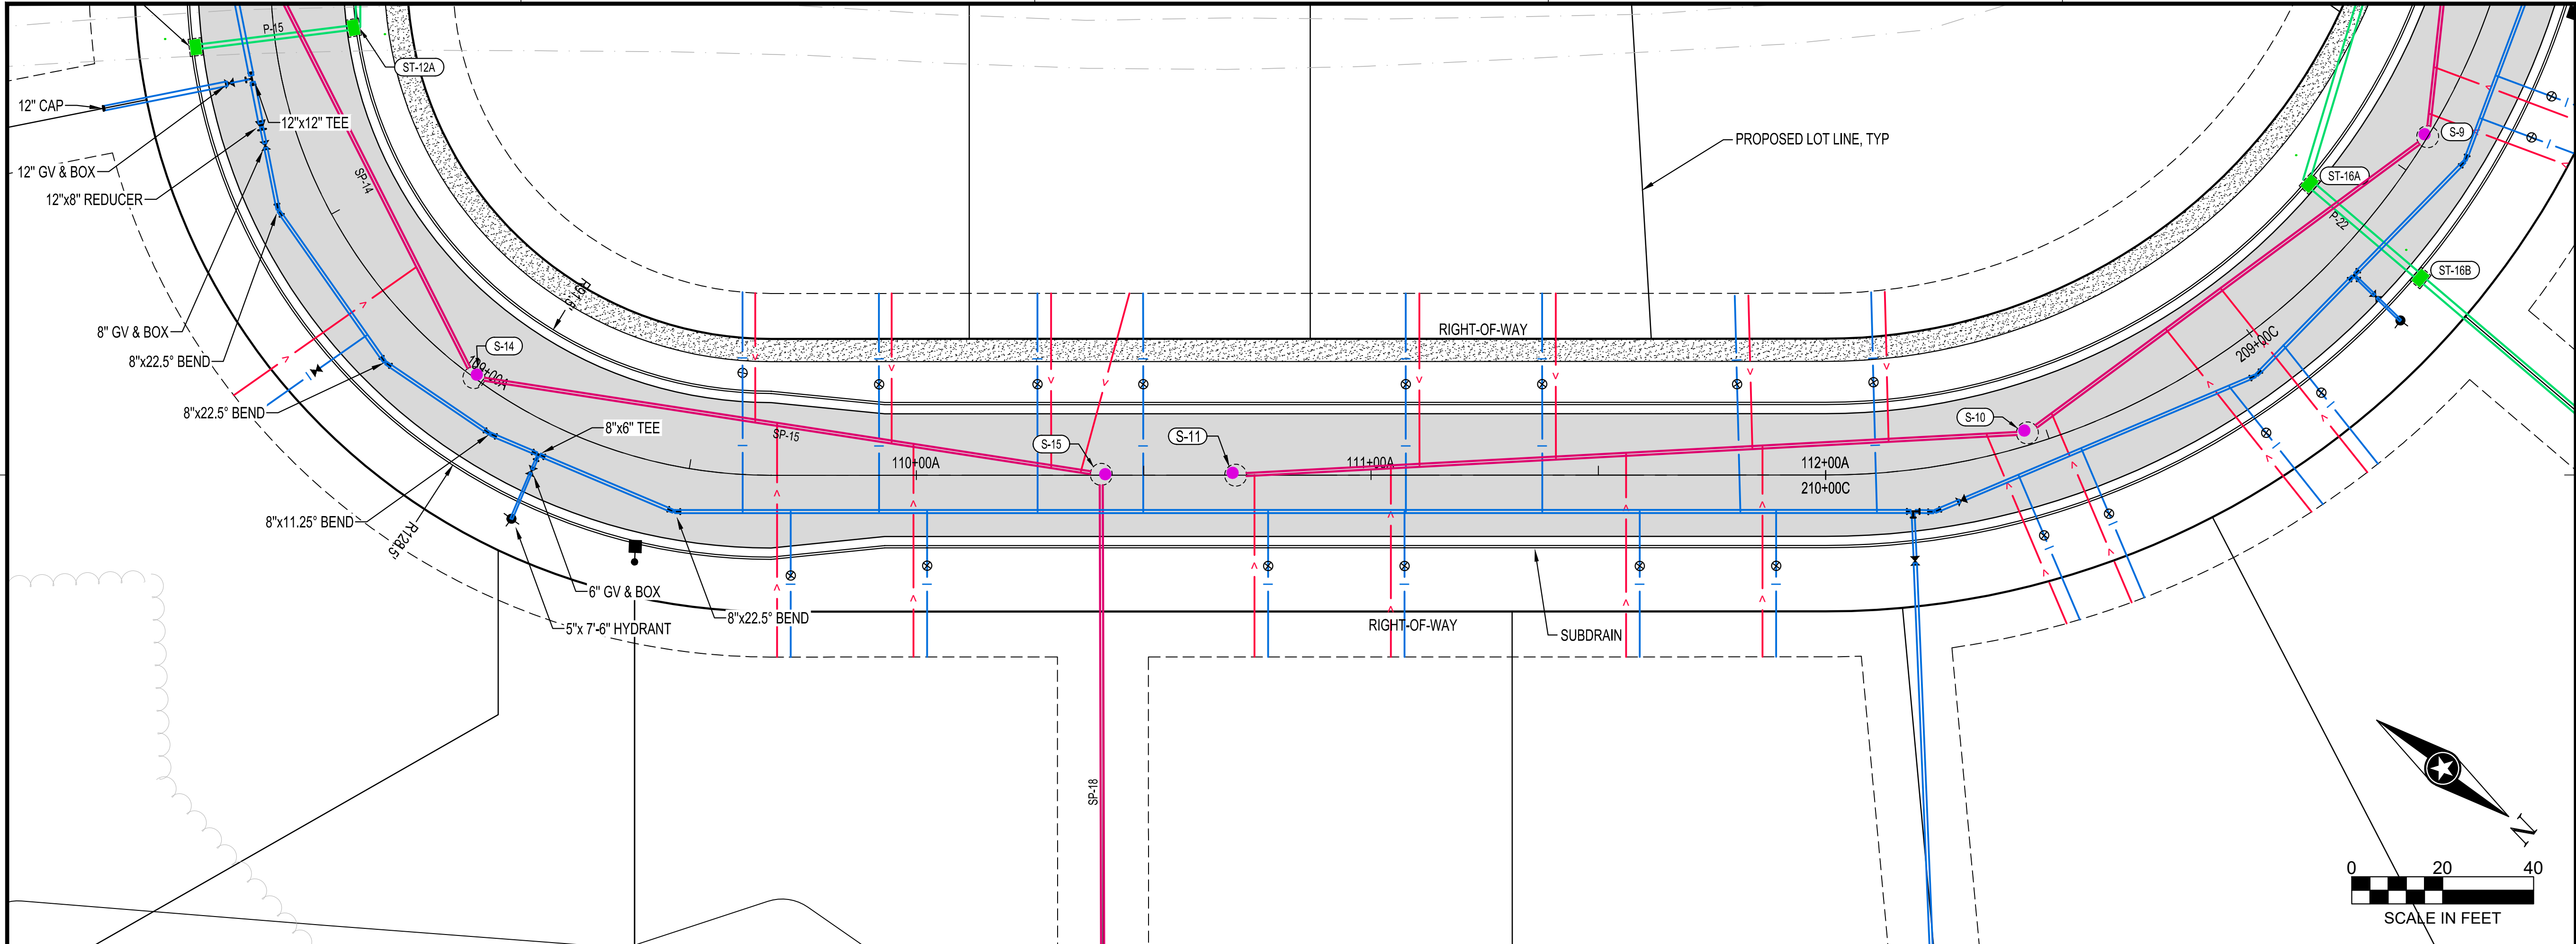

NOTE:
THE CLARITY OF THESE PLANS DEPEND
UPON COLOR COPIES. IF THIS TEXT DOES
NOT APPEAR IN COLOR, THIS IS NOT AN
ORIGINAL PLAN SET AND MAY RESULT IN
MISINTERPRETATION.

THIS DOCUMENT IS THE PROPERTY OF I & S GROUP,
INC. AND MAY NOT BE USED, COPIED OR DUPLICATED
WITHOUT PRIOR WRITTEN CONSENT.

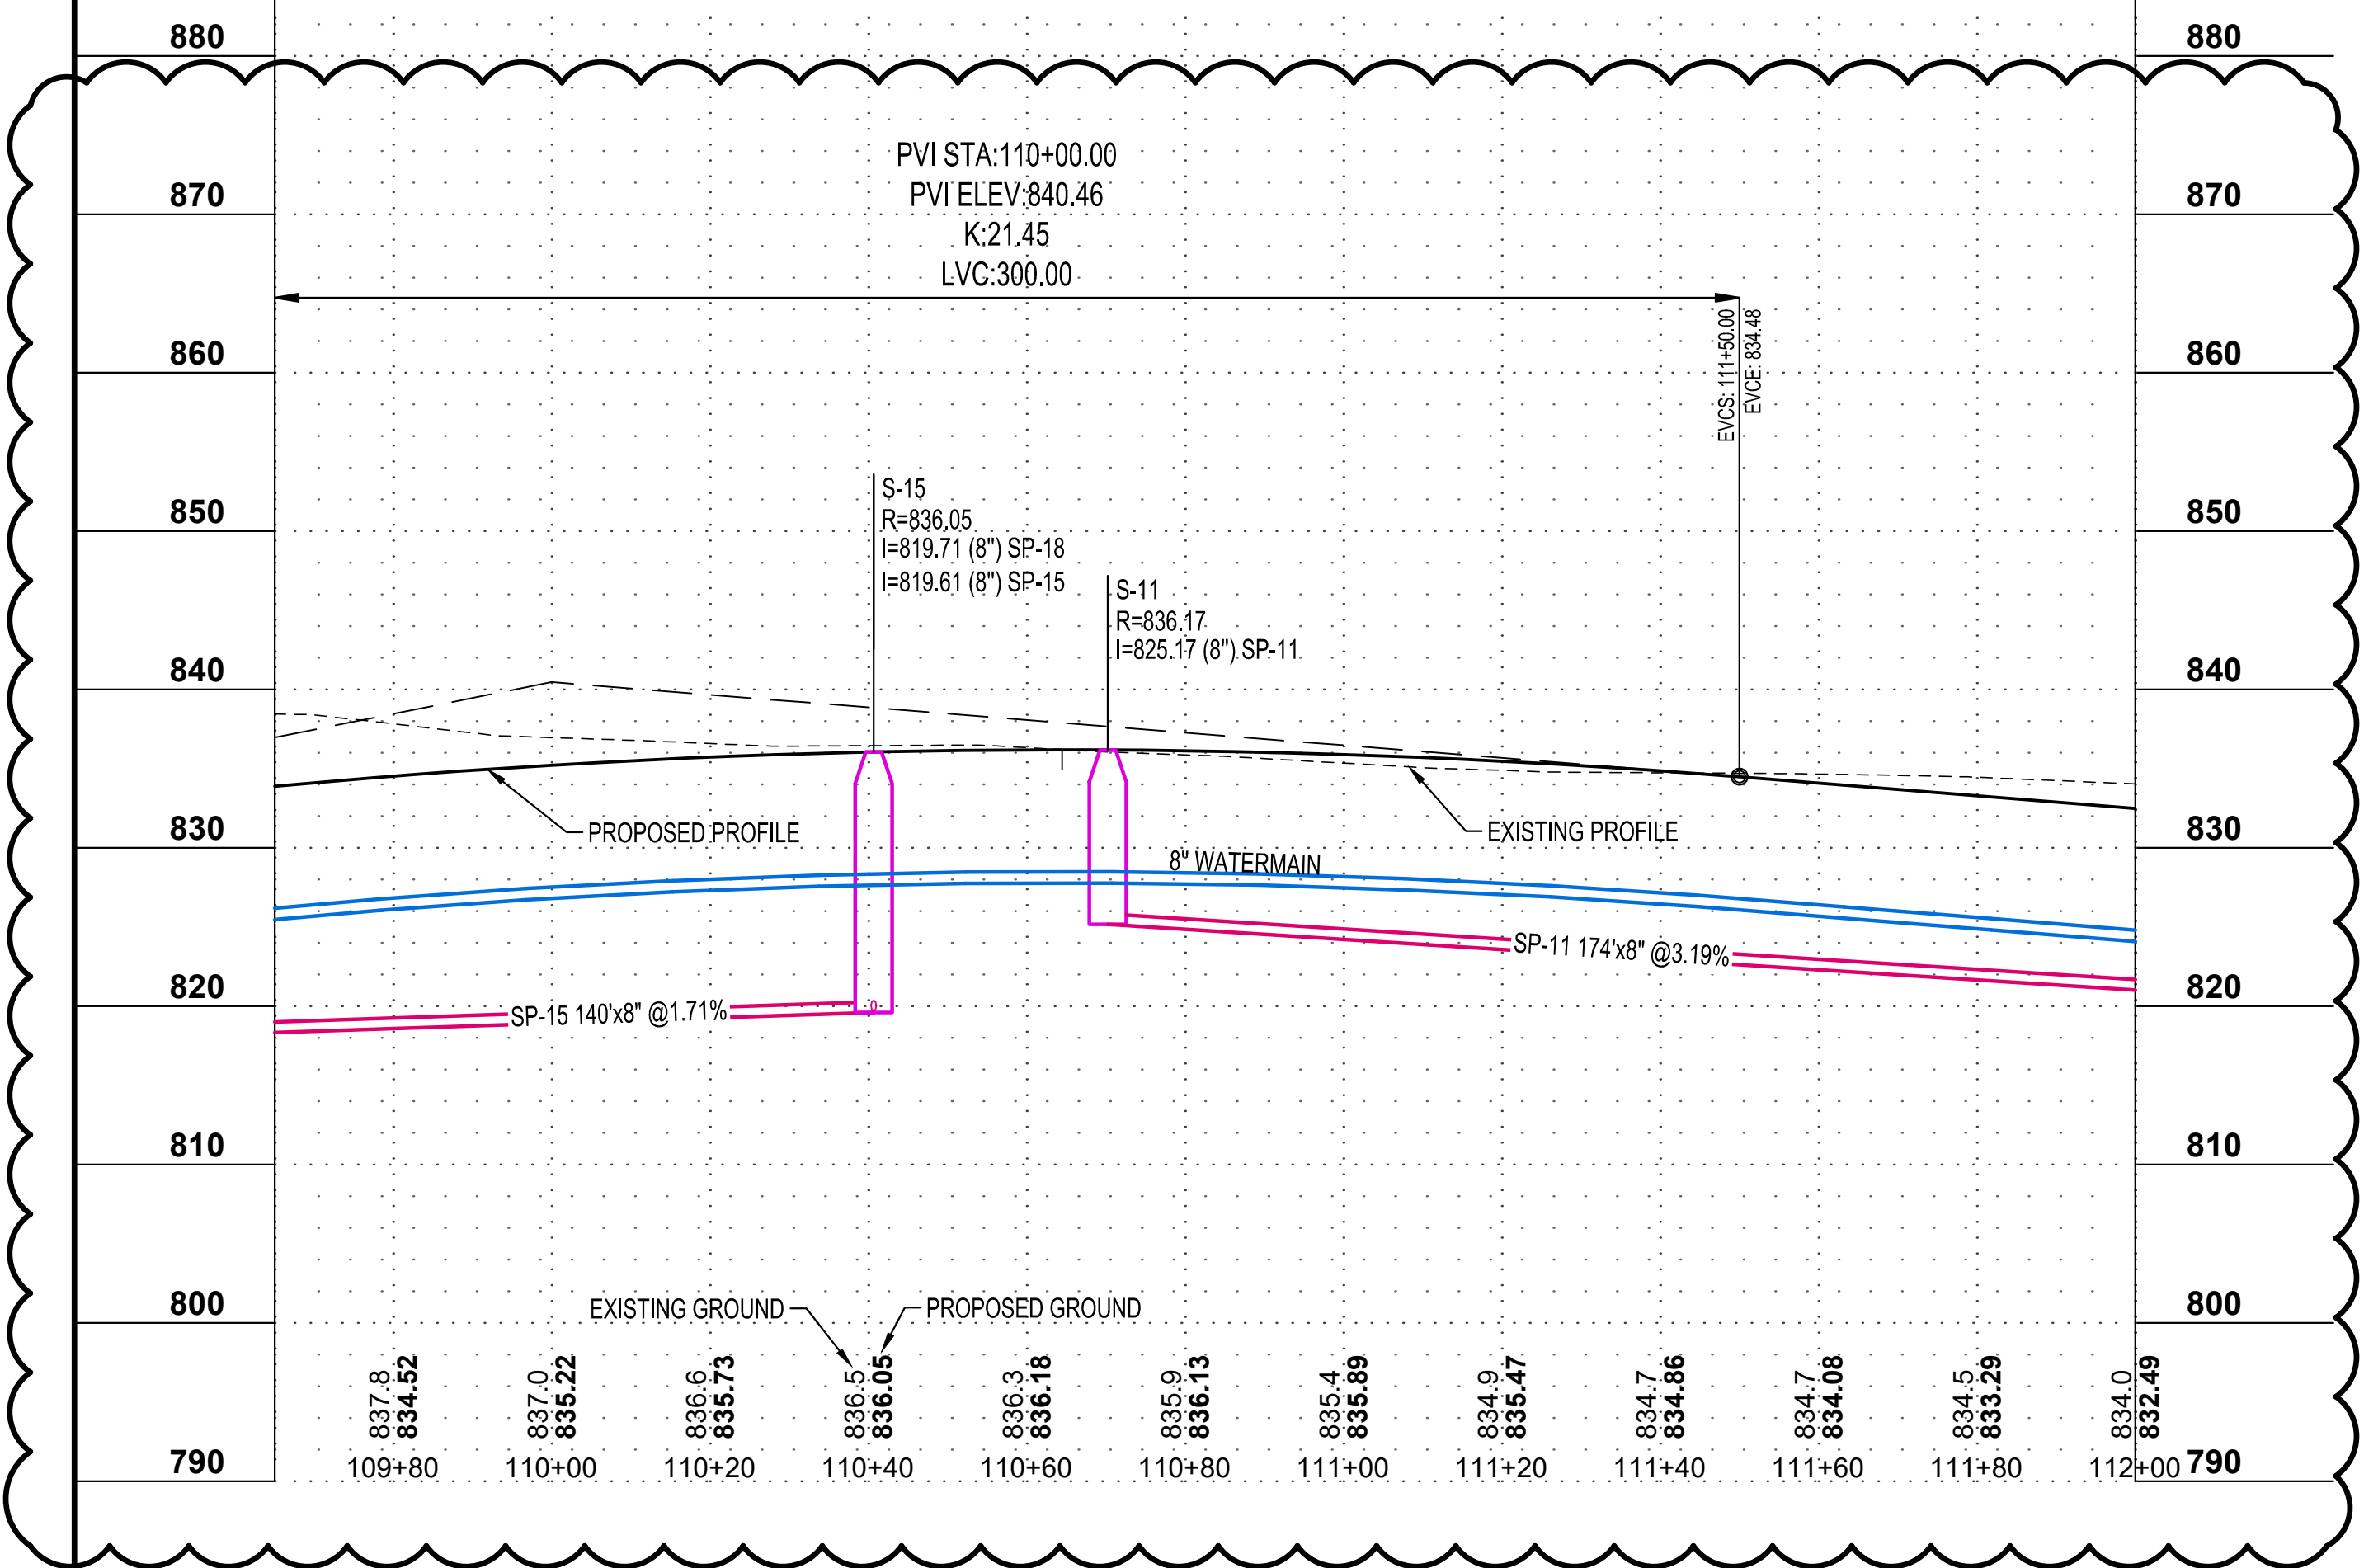

PROJECT

GRANDVIEW
ESTATES

ONALASKA

WISCONSIN

REVISION SCHEDULE

DATE	DESCRIPTION	BY
02/11/22	SUPPLEMENTAL INSTRUCTION #02	CVW

PROJECT NO. 21-25072

FILE NAME 25072 PLAN AND PROFILE A

DRAWN BY CVW

DESIGNED BY CVW

REVIEWED BY KBR

ORIGINAL ISSUE DATE 07/30/21

CLIENT PROJECT NO. -


TITLE

PLAN AND PROFILE
A

SHEET


31

OF 83

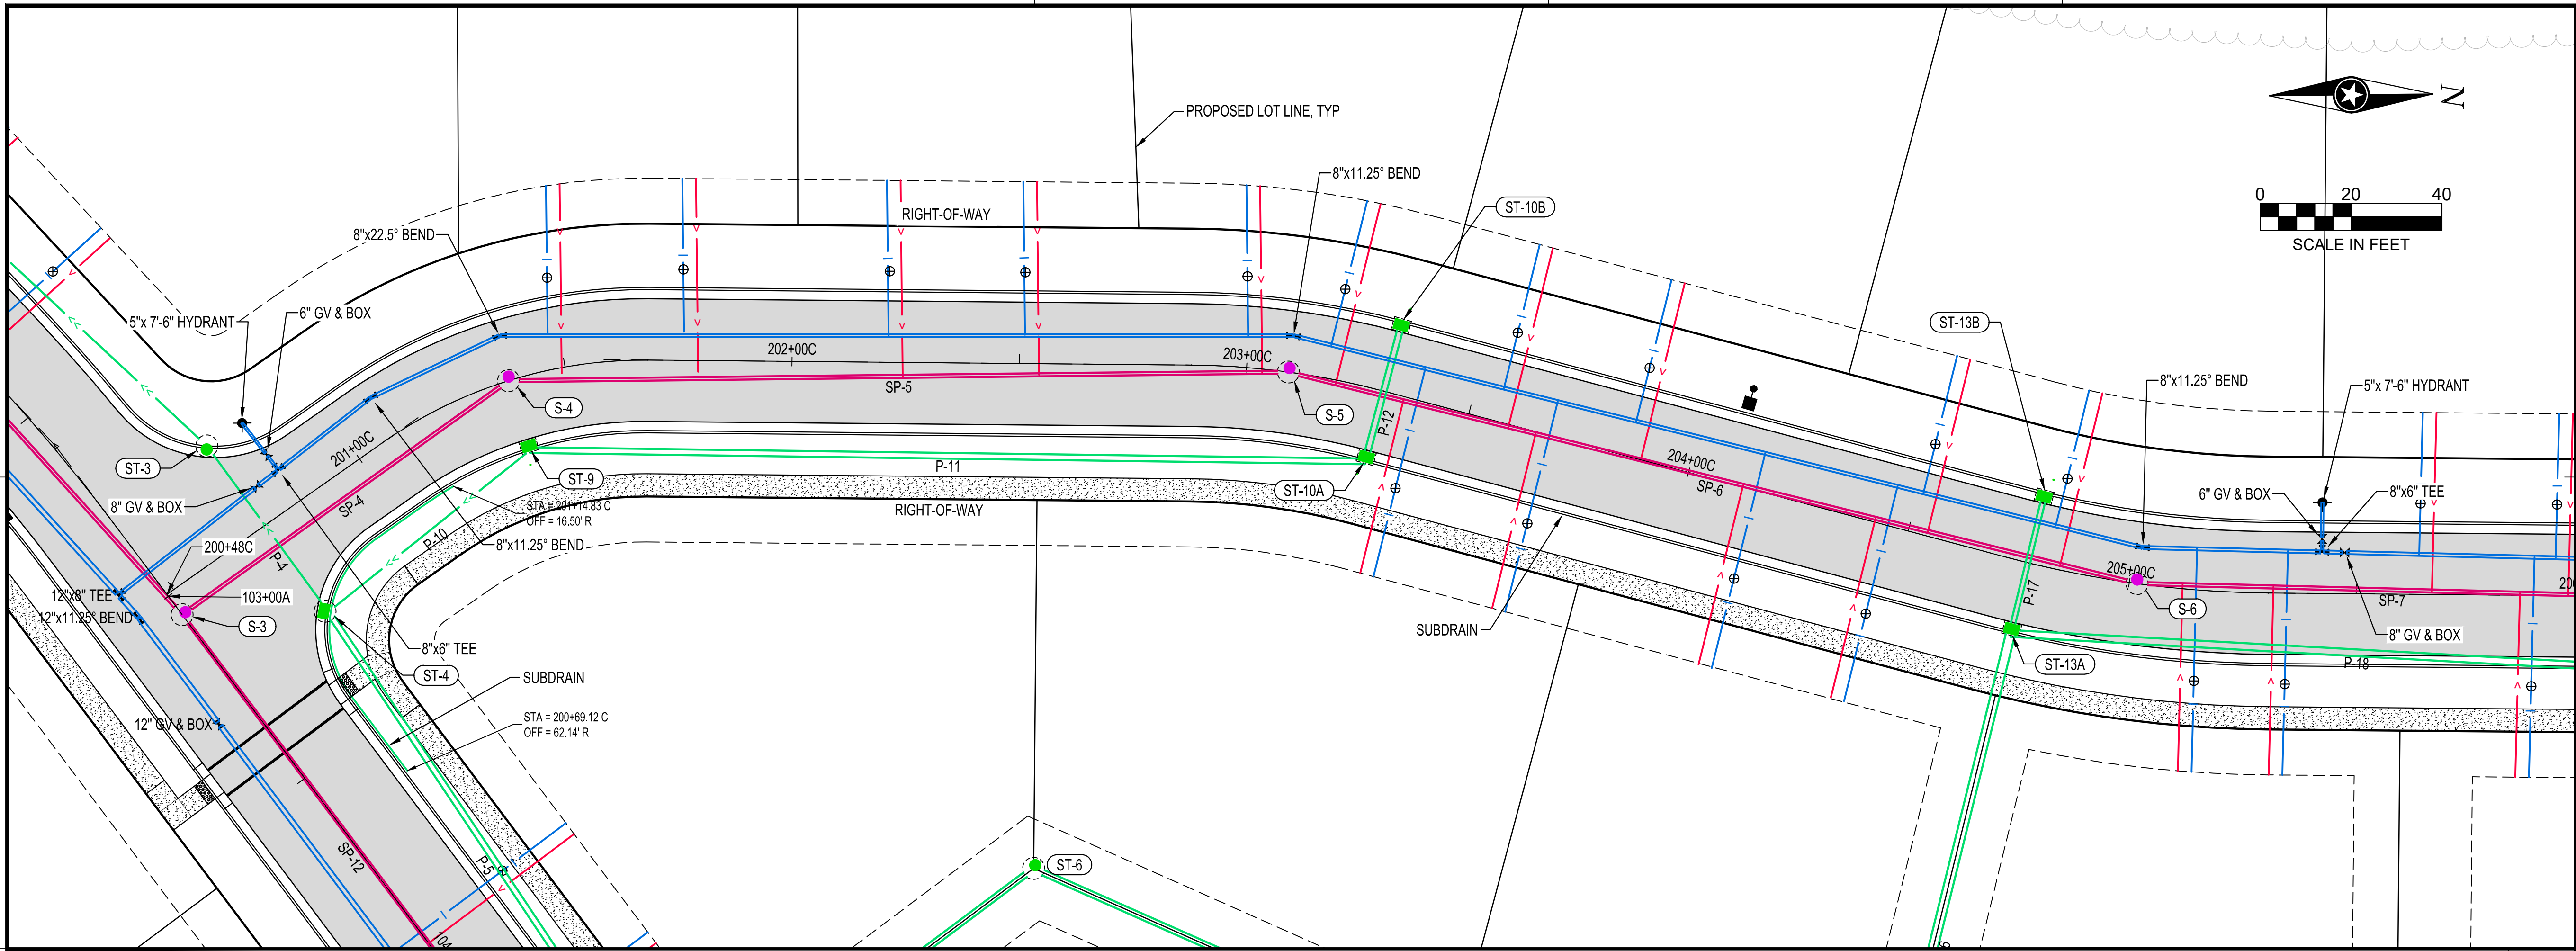

NOTE:
THE CLARITY OF THESE PLANS DEPEND
UPON COLOR COPIES. IF THIS TEXT DOES
NOT APPEAR IN COLOR, THIS IS NOT AN
ORIGINAL PLAN SET AND MAY RESULT IN
MISINTERPRETATION.

THIS DOCUMENT IS THE PROPERTY OF I & S GROUP,
INC. AND MAY NOT BE USED, COPIED OR DUPLICATED
WITHOUT PRIOR WRITTEN CONSENT.

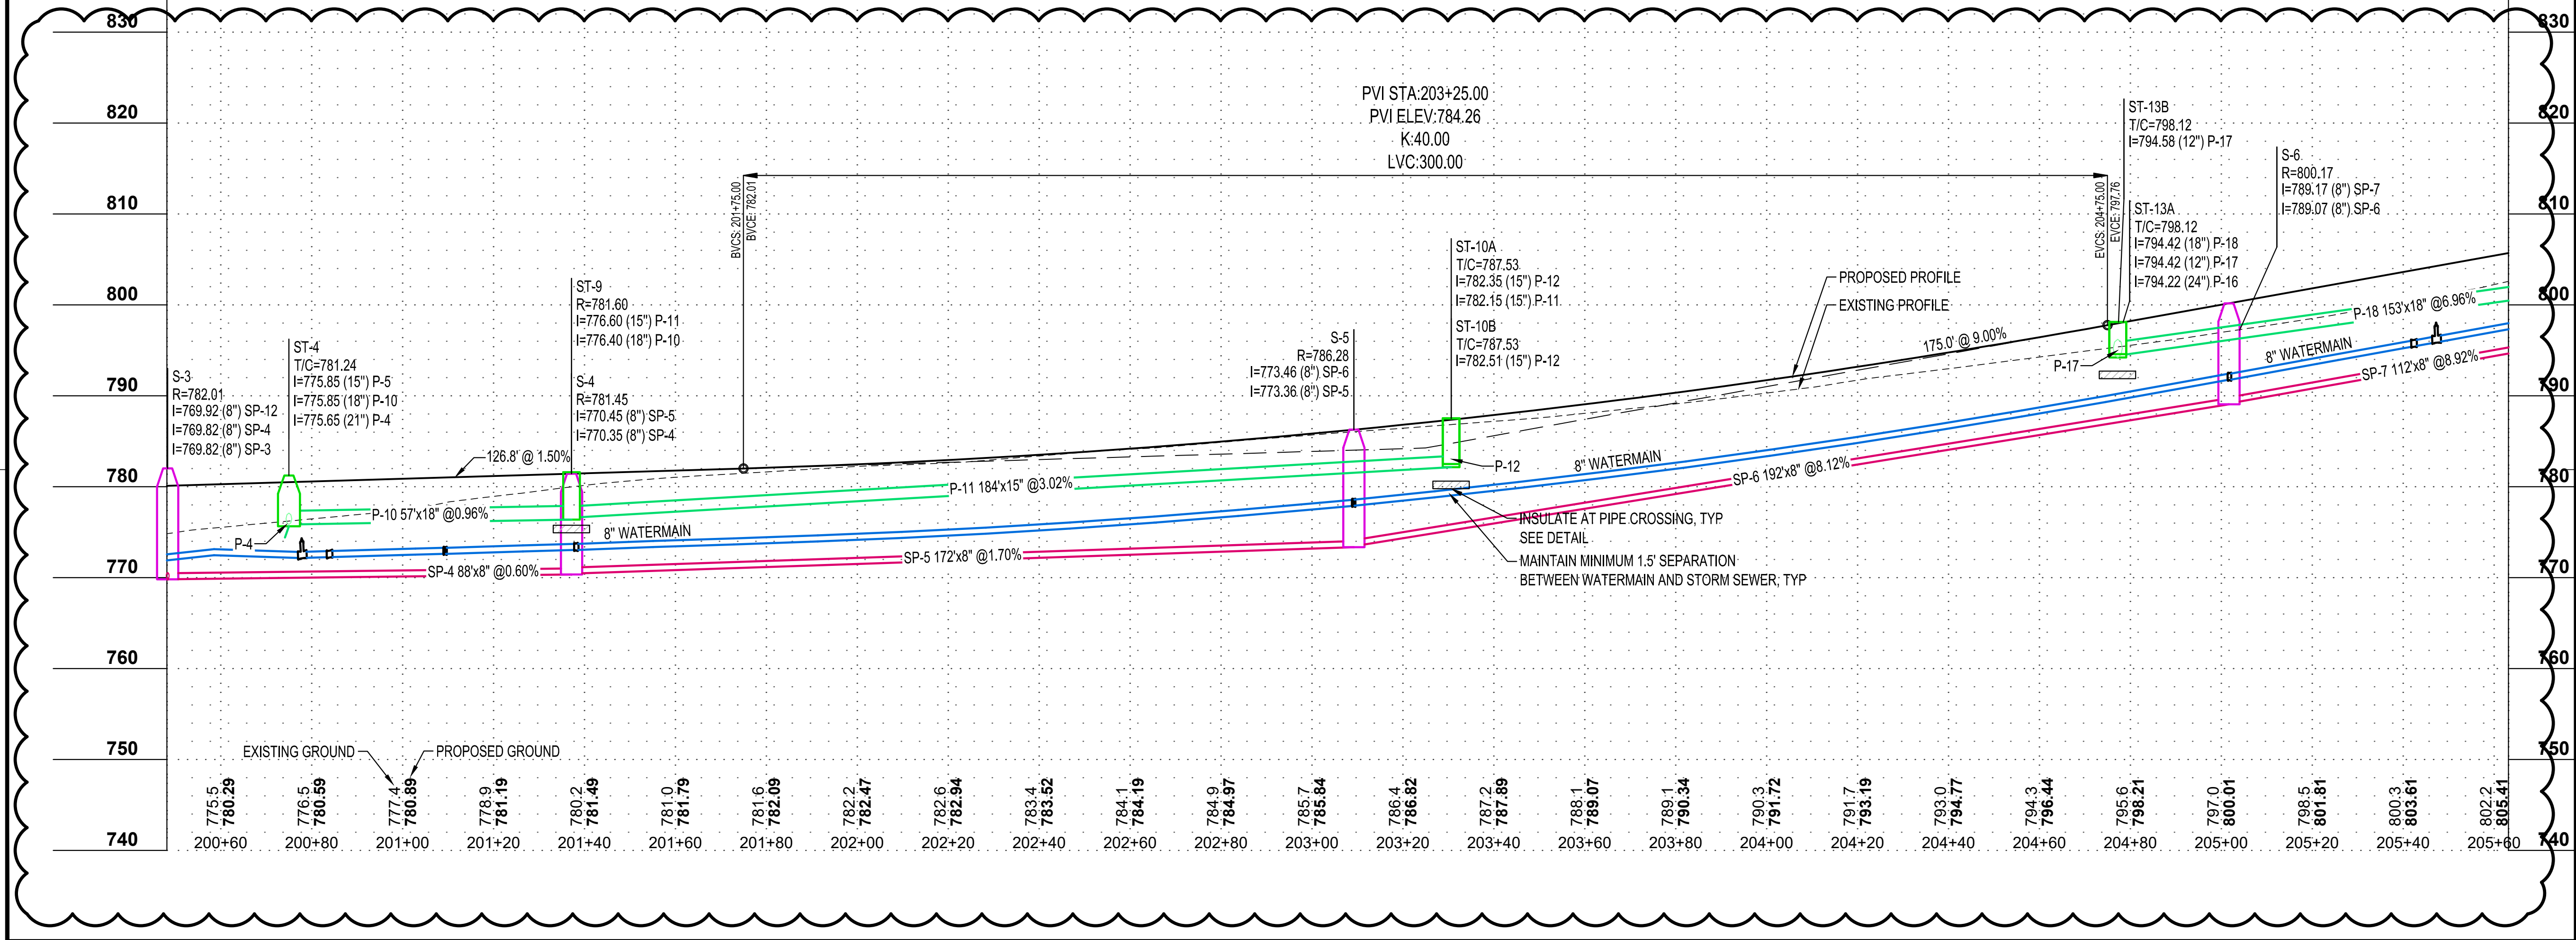

PROJECT

GRANDVIEW
ESTATES

ANALASKA WISCONSIN

REVISION SCHEDULE		
DATE	DESCRIPTION	BY
02/11/22	SUPPLEMENTAL INSTRUCTION #02	CVW

PROJECT NO.

21-25072

FILE NAME

25072 PLAN AND PROFILE C

DRAWN BY

CVW

DESIGNED BY

CVW

REVIEWED BY

KBR

ORIGINAL ISSUE DATE

07/30/21

CLIENT PROJECT NO.


-

TITLE

PLAN AND PROFILE
C


SHEET

32
OF 83

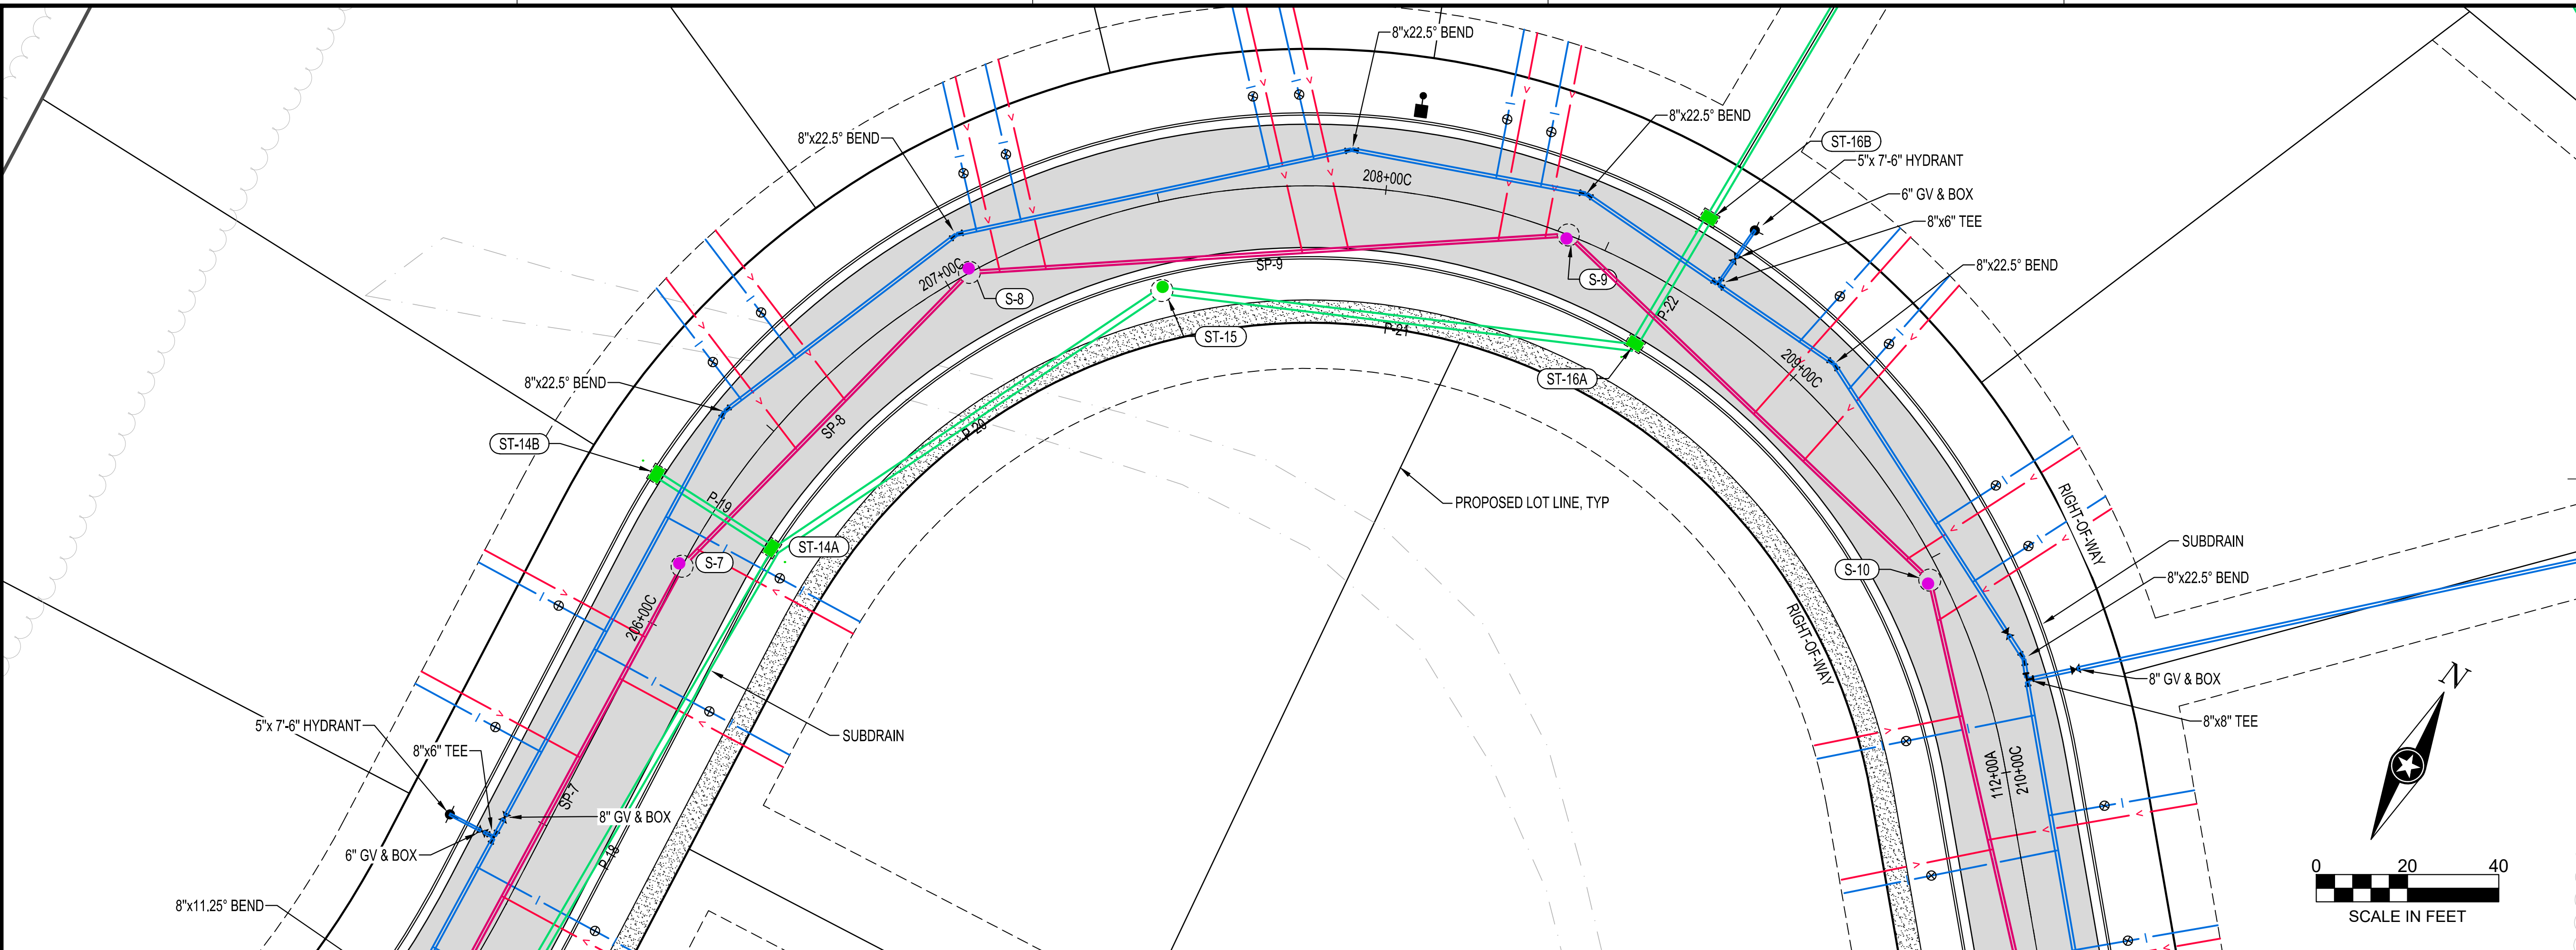

NOTE:
THE CLARITY OF THESE PLANS DEPEND
UPON COLOR COPIES. IF THIS TEXT DOES
NOT APPEAR IN COLOR, THIS IS NOT AN
ORIGINAL PLAN SET AND MAY RESULT IN
MISINTERPRETATION.

THIS DOCUMENT IS THE PROPERTY OF I & S GROUP,
INC. AND MAY NOT BE USED, COPIED OR DUPLICATED
WITHOUT PRIOR WRITTEN CONSENT.

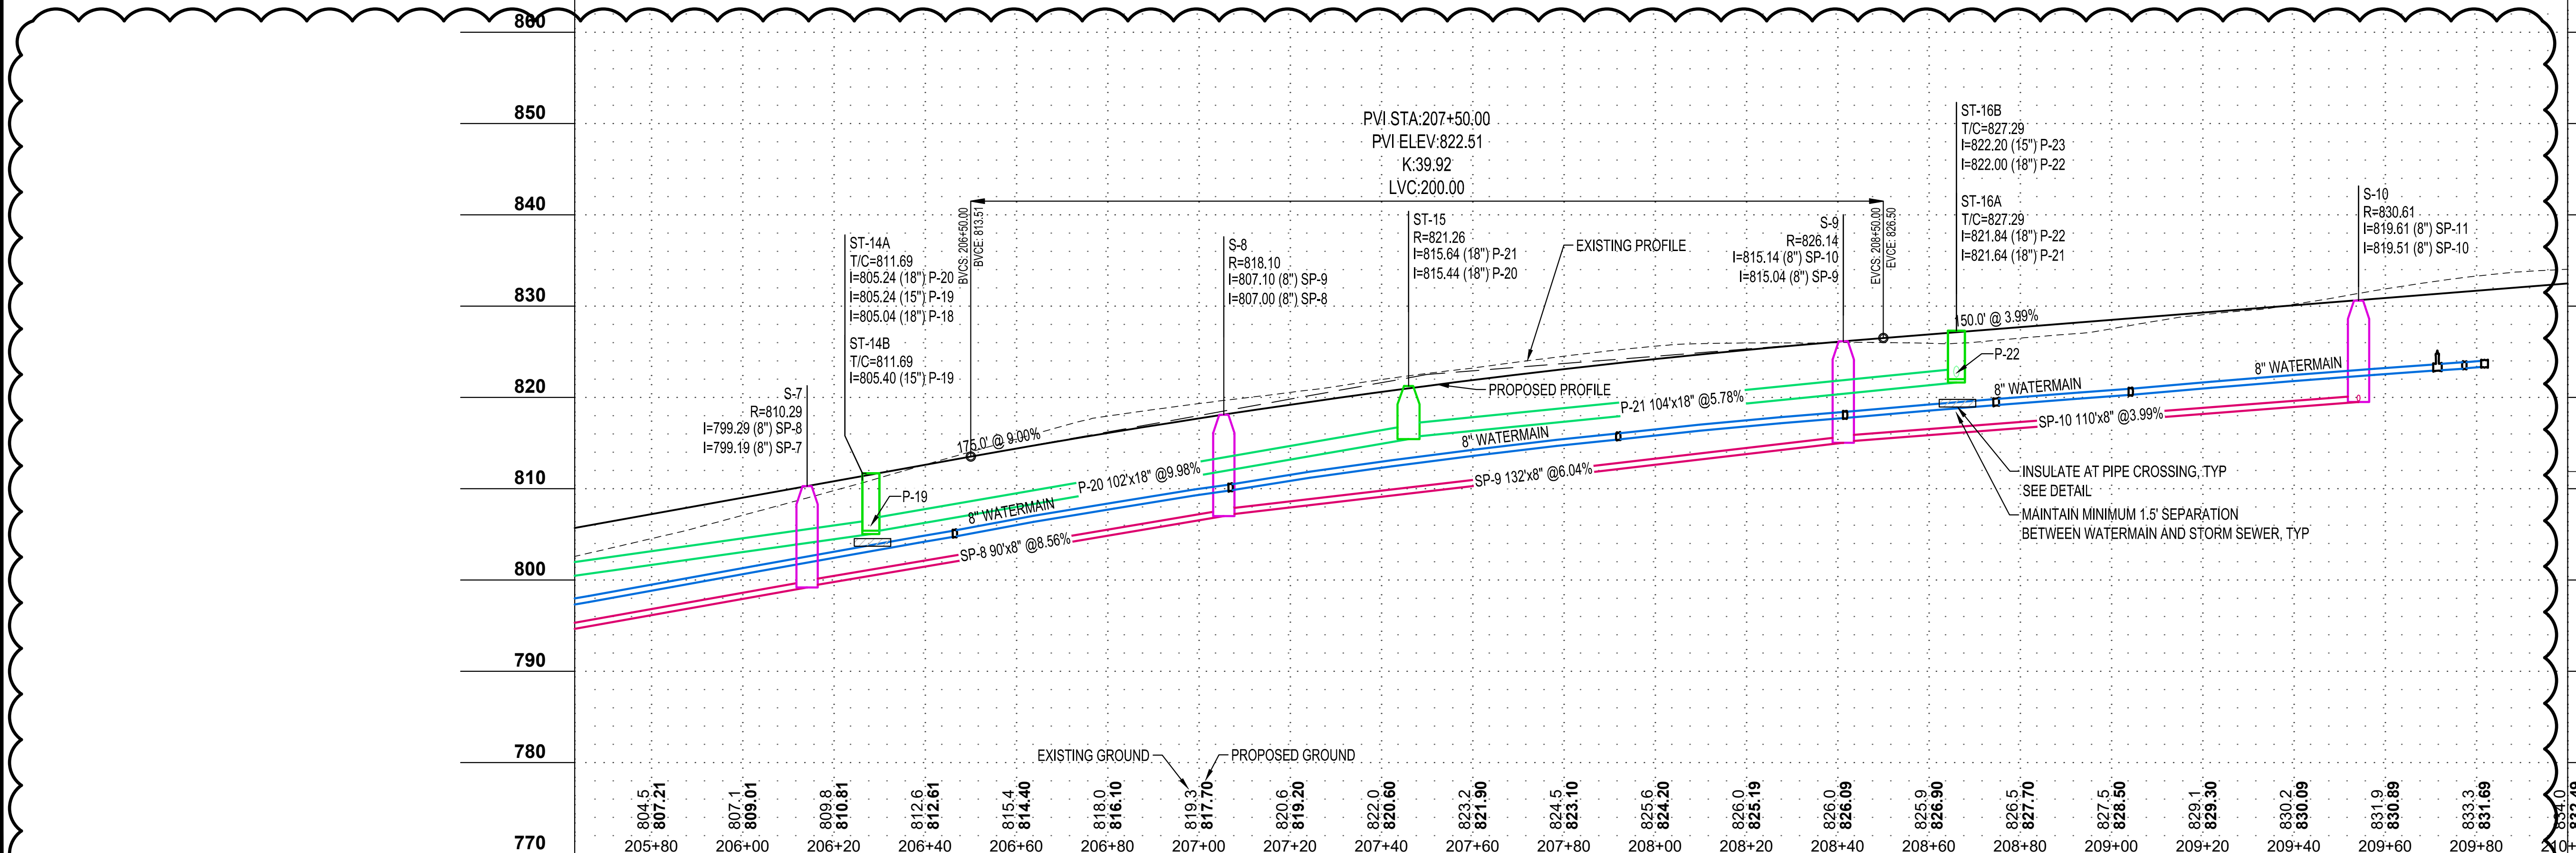

PROJECT


GRANDVIEW ESTATES

ONALASKA WISCONSIN

REVISION SCHEDULE		
DATE	DESCRIPTION	BY
02/11/22	SUPPLEMENTAL INSTRUCTION #02	CVW


PROJECT NO.	21-25072
FILE NAME	25072 PLAN AND PROFILE C
DRAWN BY	CVW
DESIGNED BY	CVW
REVIEWED BY	KBR
ORIGINAL ISSUE DATE	07/30/21
CLIENT PROJECT NO.	-

PLAN AND PROFILE C

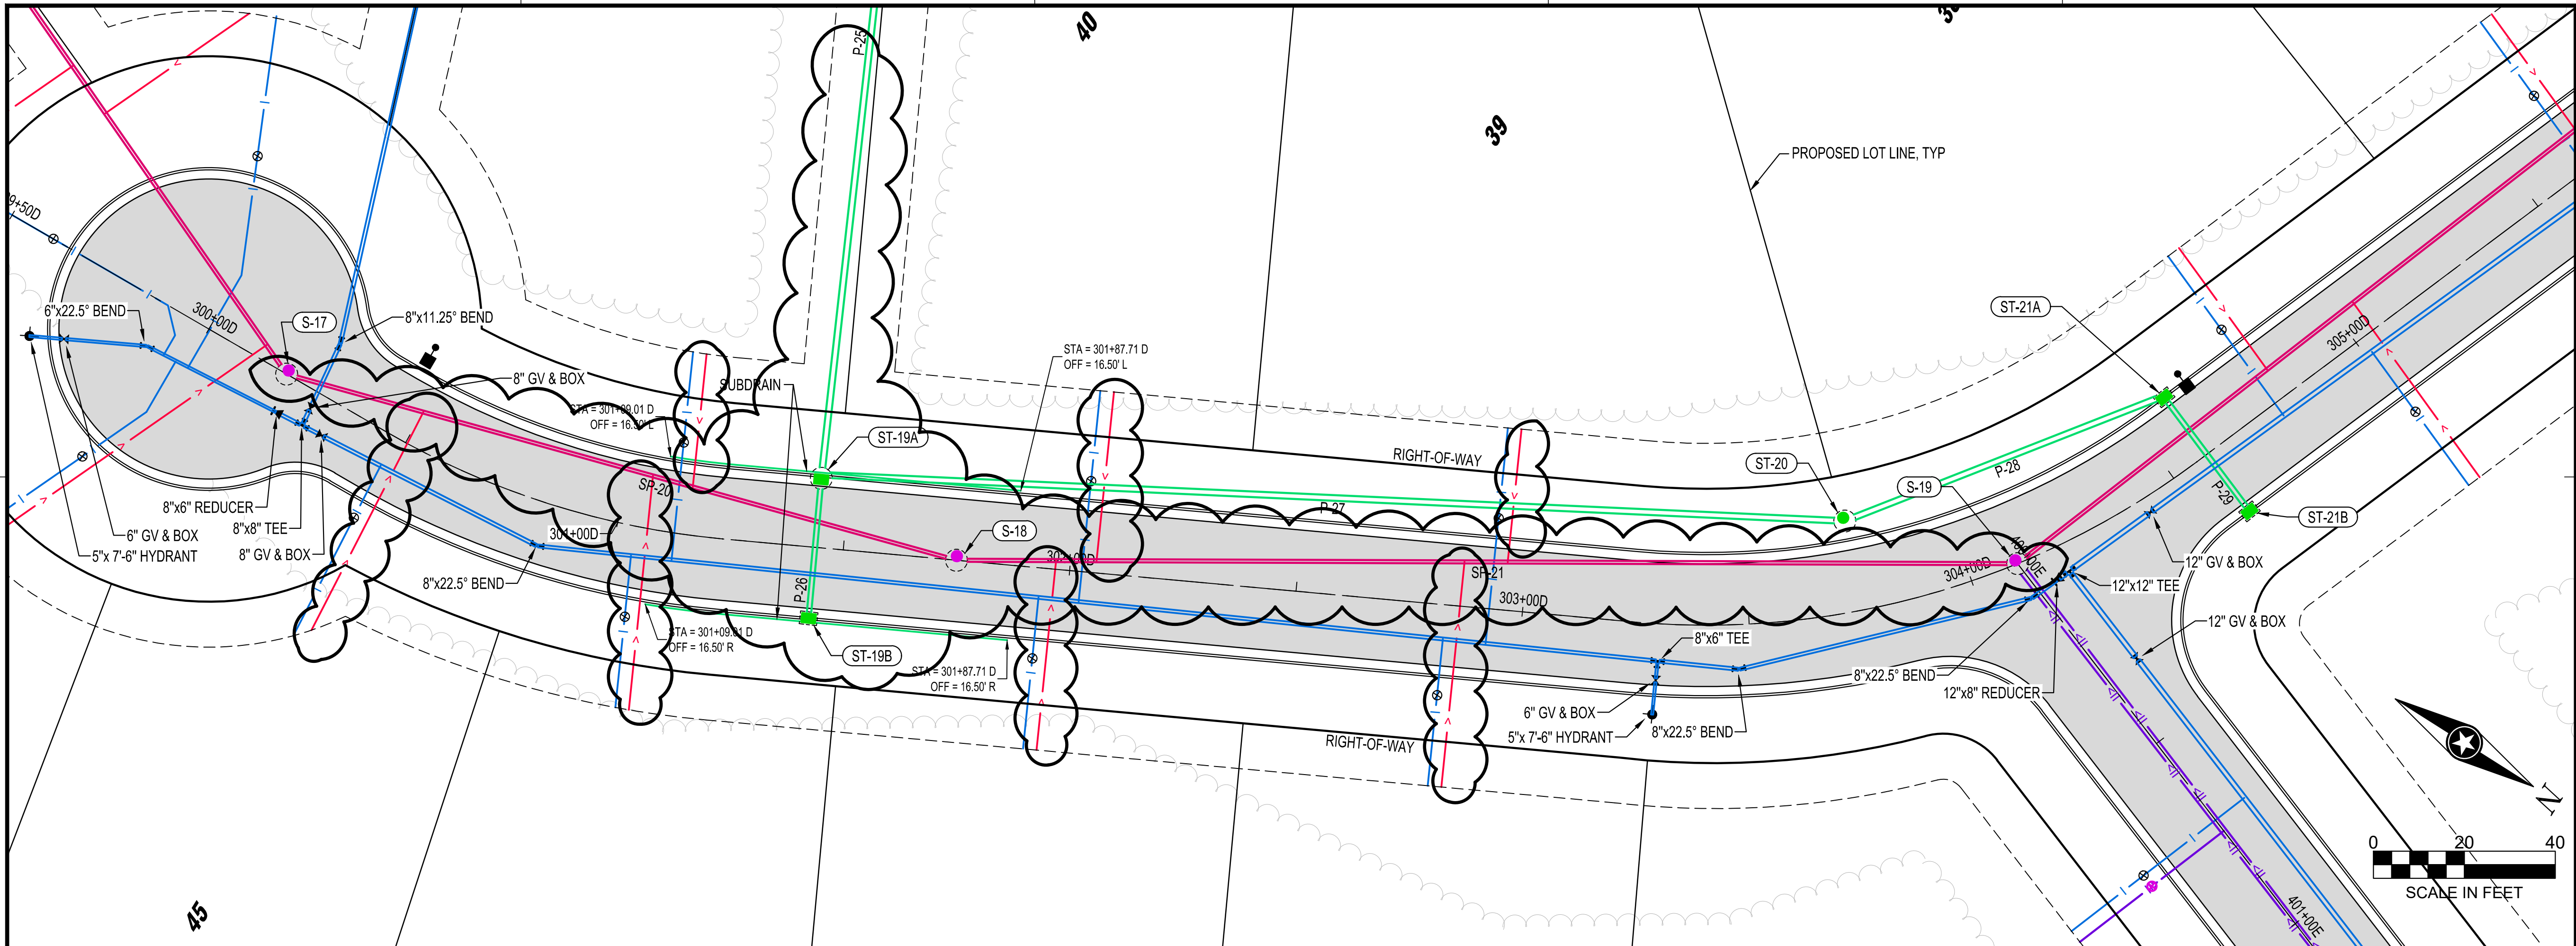

NOTE:
THE CLARITY OF THESE PLANS DEPEND
UPON COLOR COPIES. IF THIS TEXT DOES
NOT APPEAR IN COLOR, THIS IS NOT AN
ORIGINAL PLAN SET AND MAY RESULT IN
MISINTERPRETATION.

THIS DOCUMENT IS THE PROPERTY OF I & S GROUP,
INC. AND MAY NOT BE USED, COPIED OR DUPLICATED
WITHOUT PRIOR WRITTEN CONSENT.

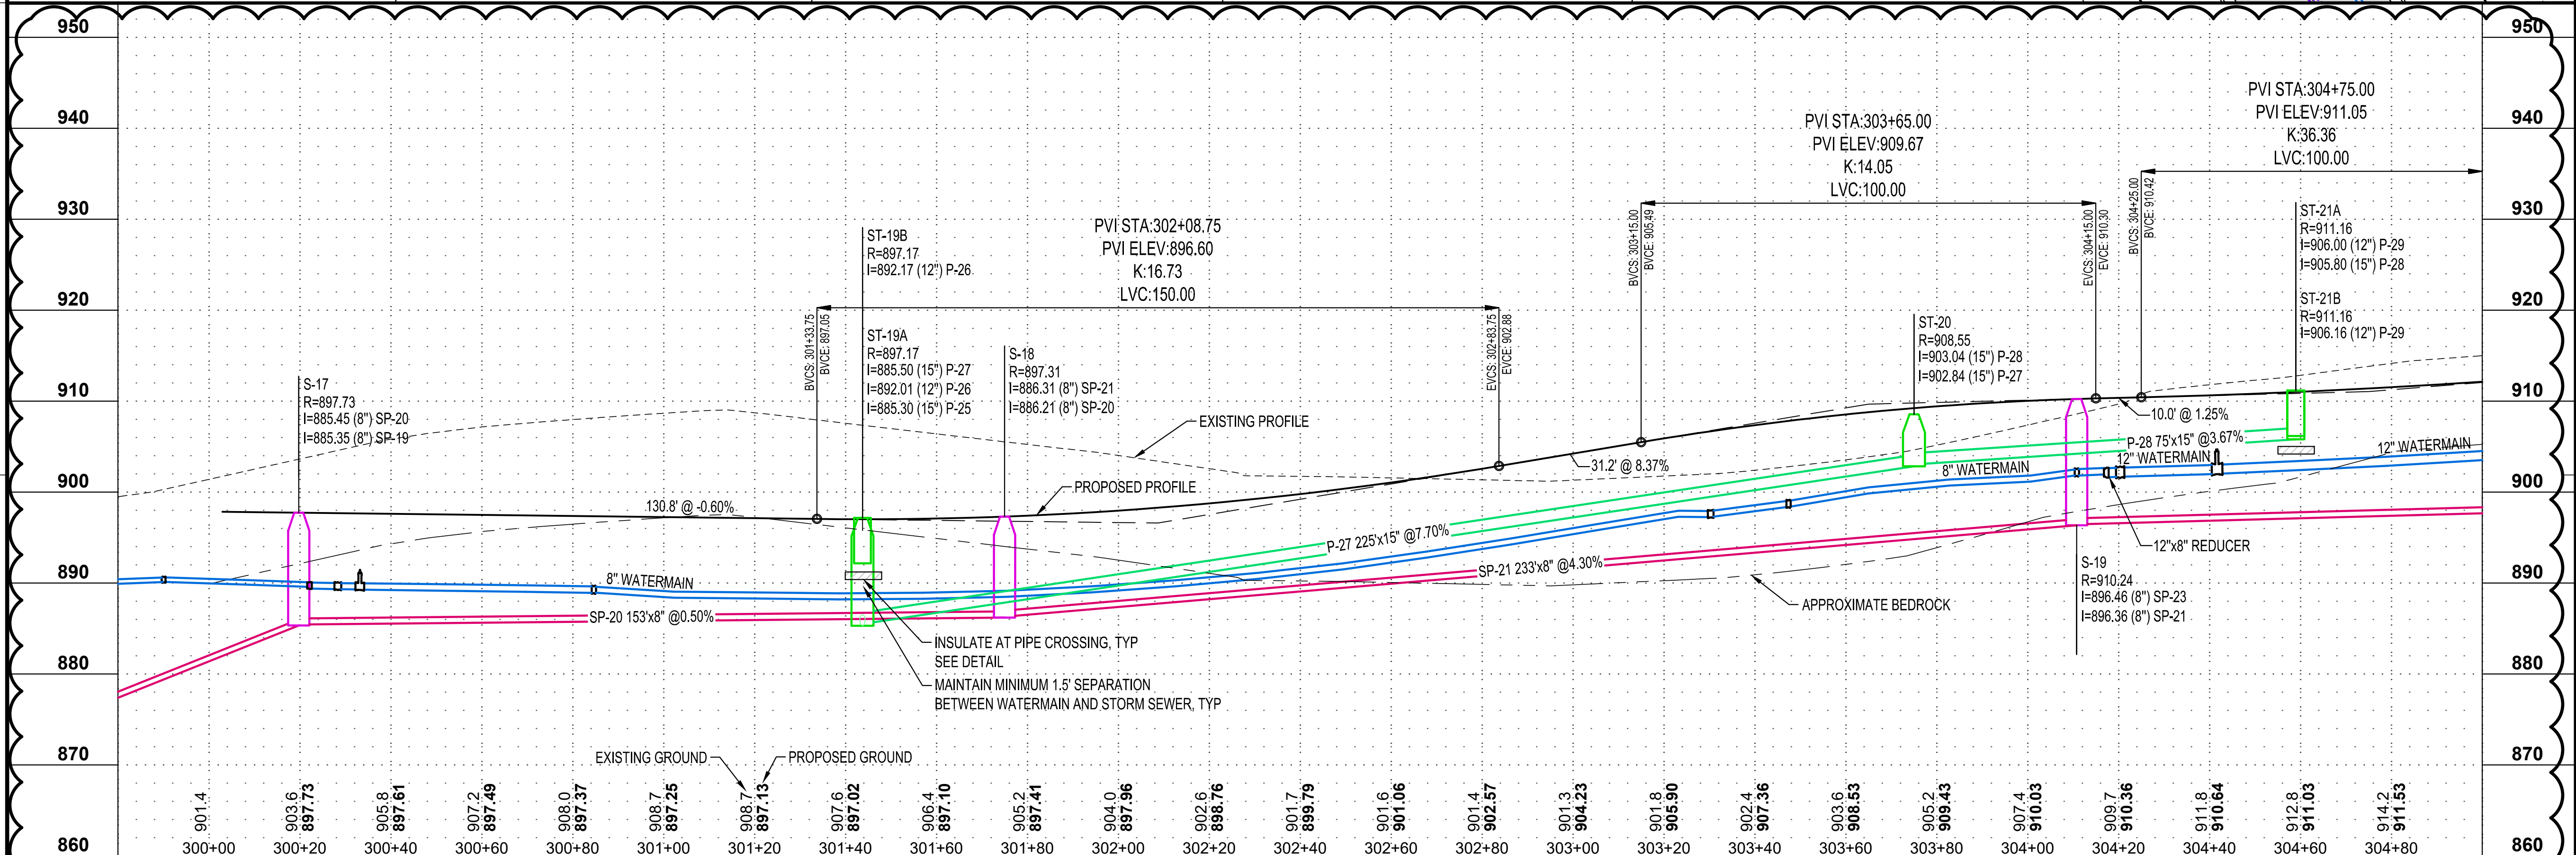

PROJECT

GRANDVIEW
ESTATES

ONALASKA

WISCONSIN

REVISION SCHEDULE

DATE	DESCRIPTION	BY
02/11/22	SUPPLEMENTAL INSTRUCTION #02	CVW

PROJECT NO. 21-25072

FILE NAME 25072 PLAN AND PROFILE NORTH

DRAWN BY CVW

DESIGNED BY CVW


REVIEWED BY KBR

ORIGINAL ISSUE DATE 07/30/21

CLIENT PROJECT NO. -


TITLE

PLAN AND PROFILE
D

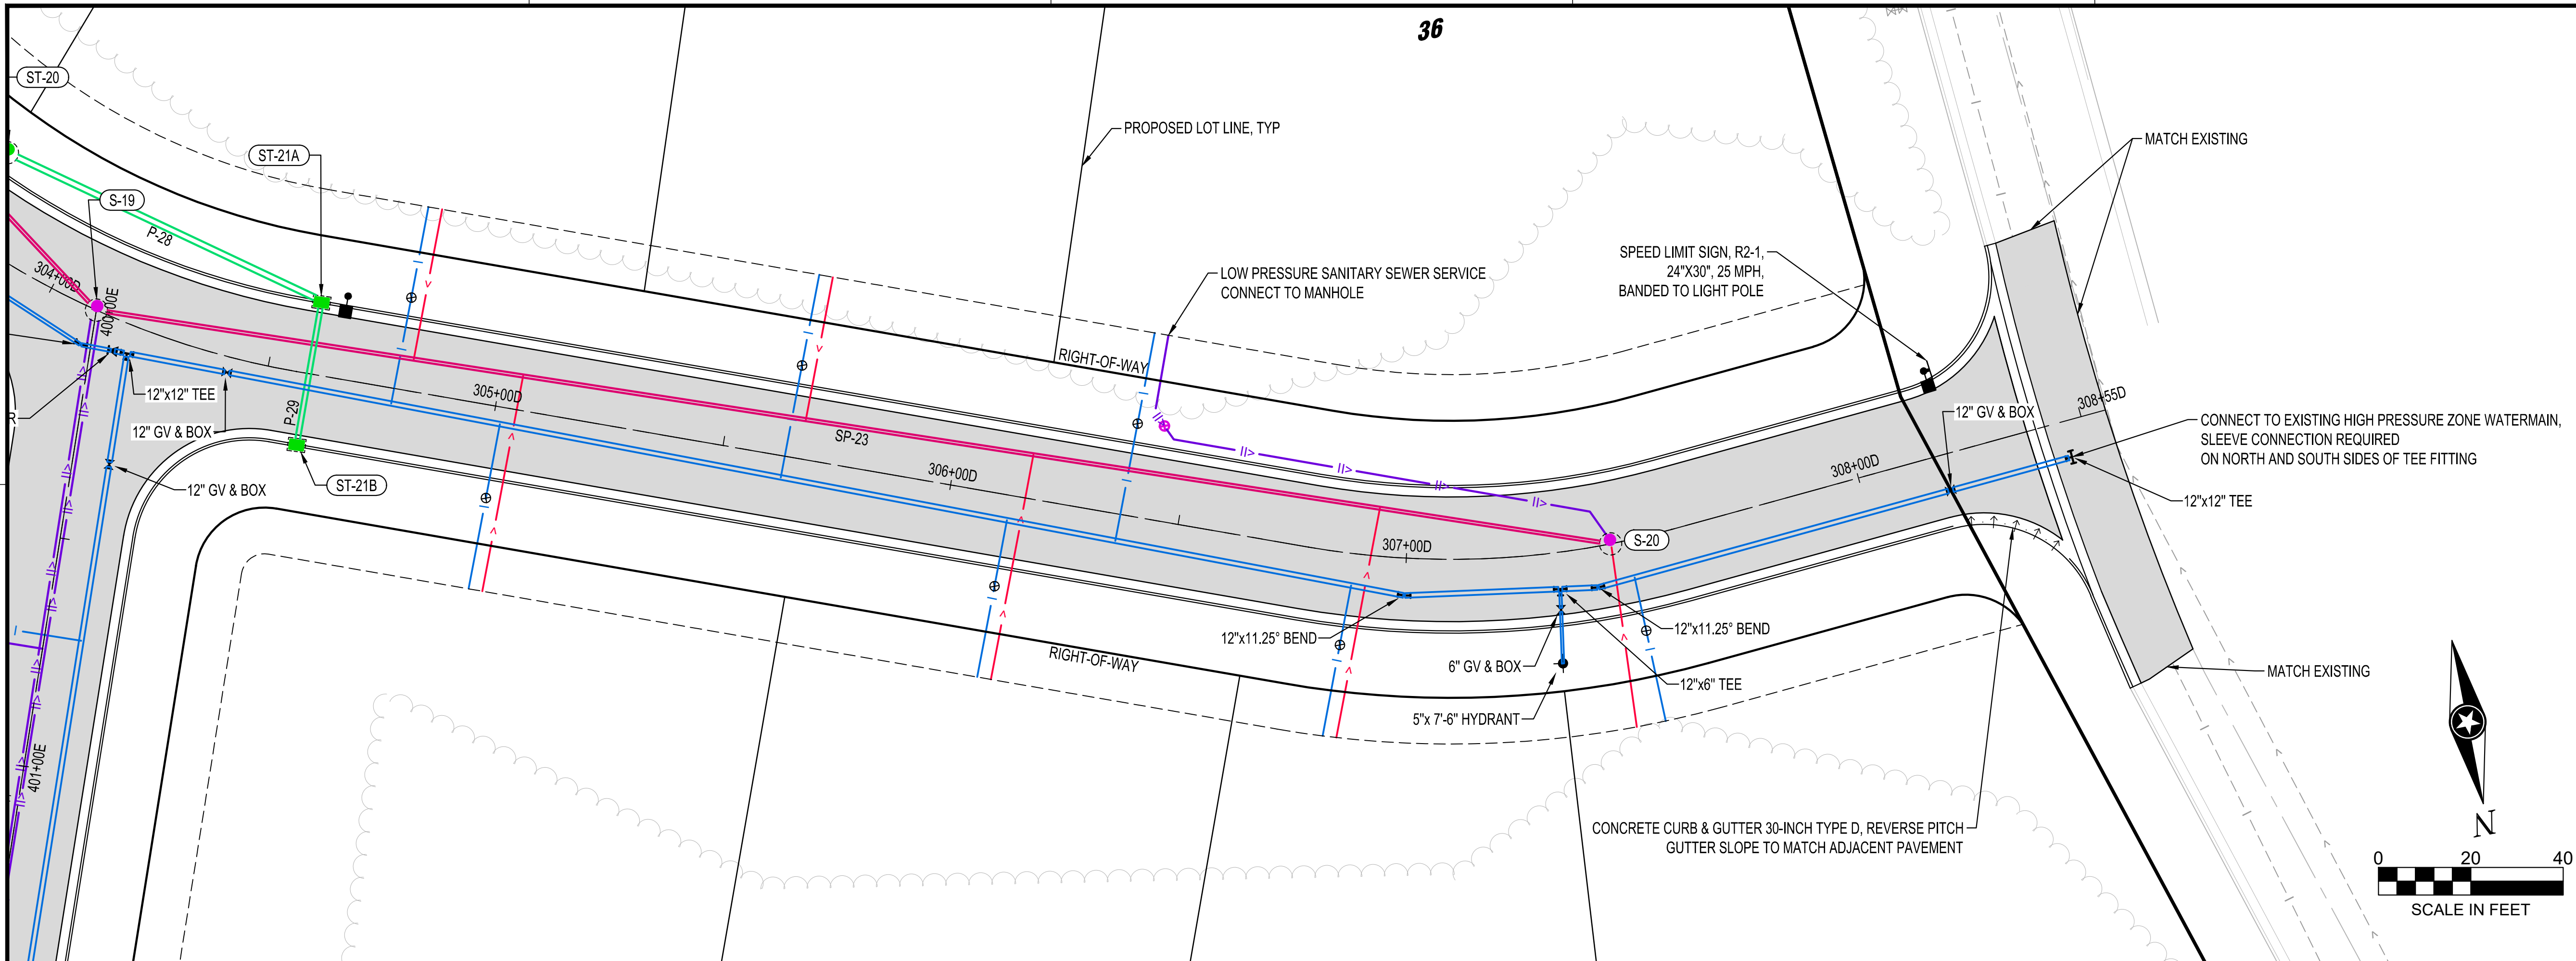


NOTE:
THE CLARITY OF THESE PLANS DEPEND
UPON COLOR COPIES. IF THIS TEXT DOES
NOT APPEAR IN COLOR, THIS IS NOT AN
ORIGINAL PLAN SET AND MAY RESULT IN
MISINTERPRETATION.

THIS DOCUMENT IS THE PROPERTY OF I & S GROUP,
INC. AND MAY NOT BE USED, COPIED OR DUPLICATED
WITHOUT PRIOR WRITTEN CONSENT.

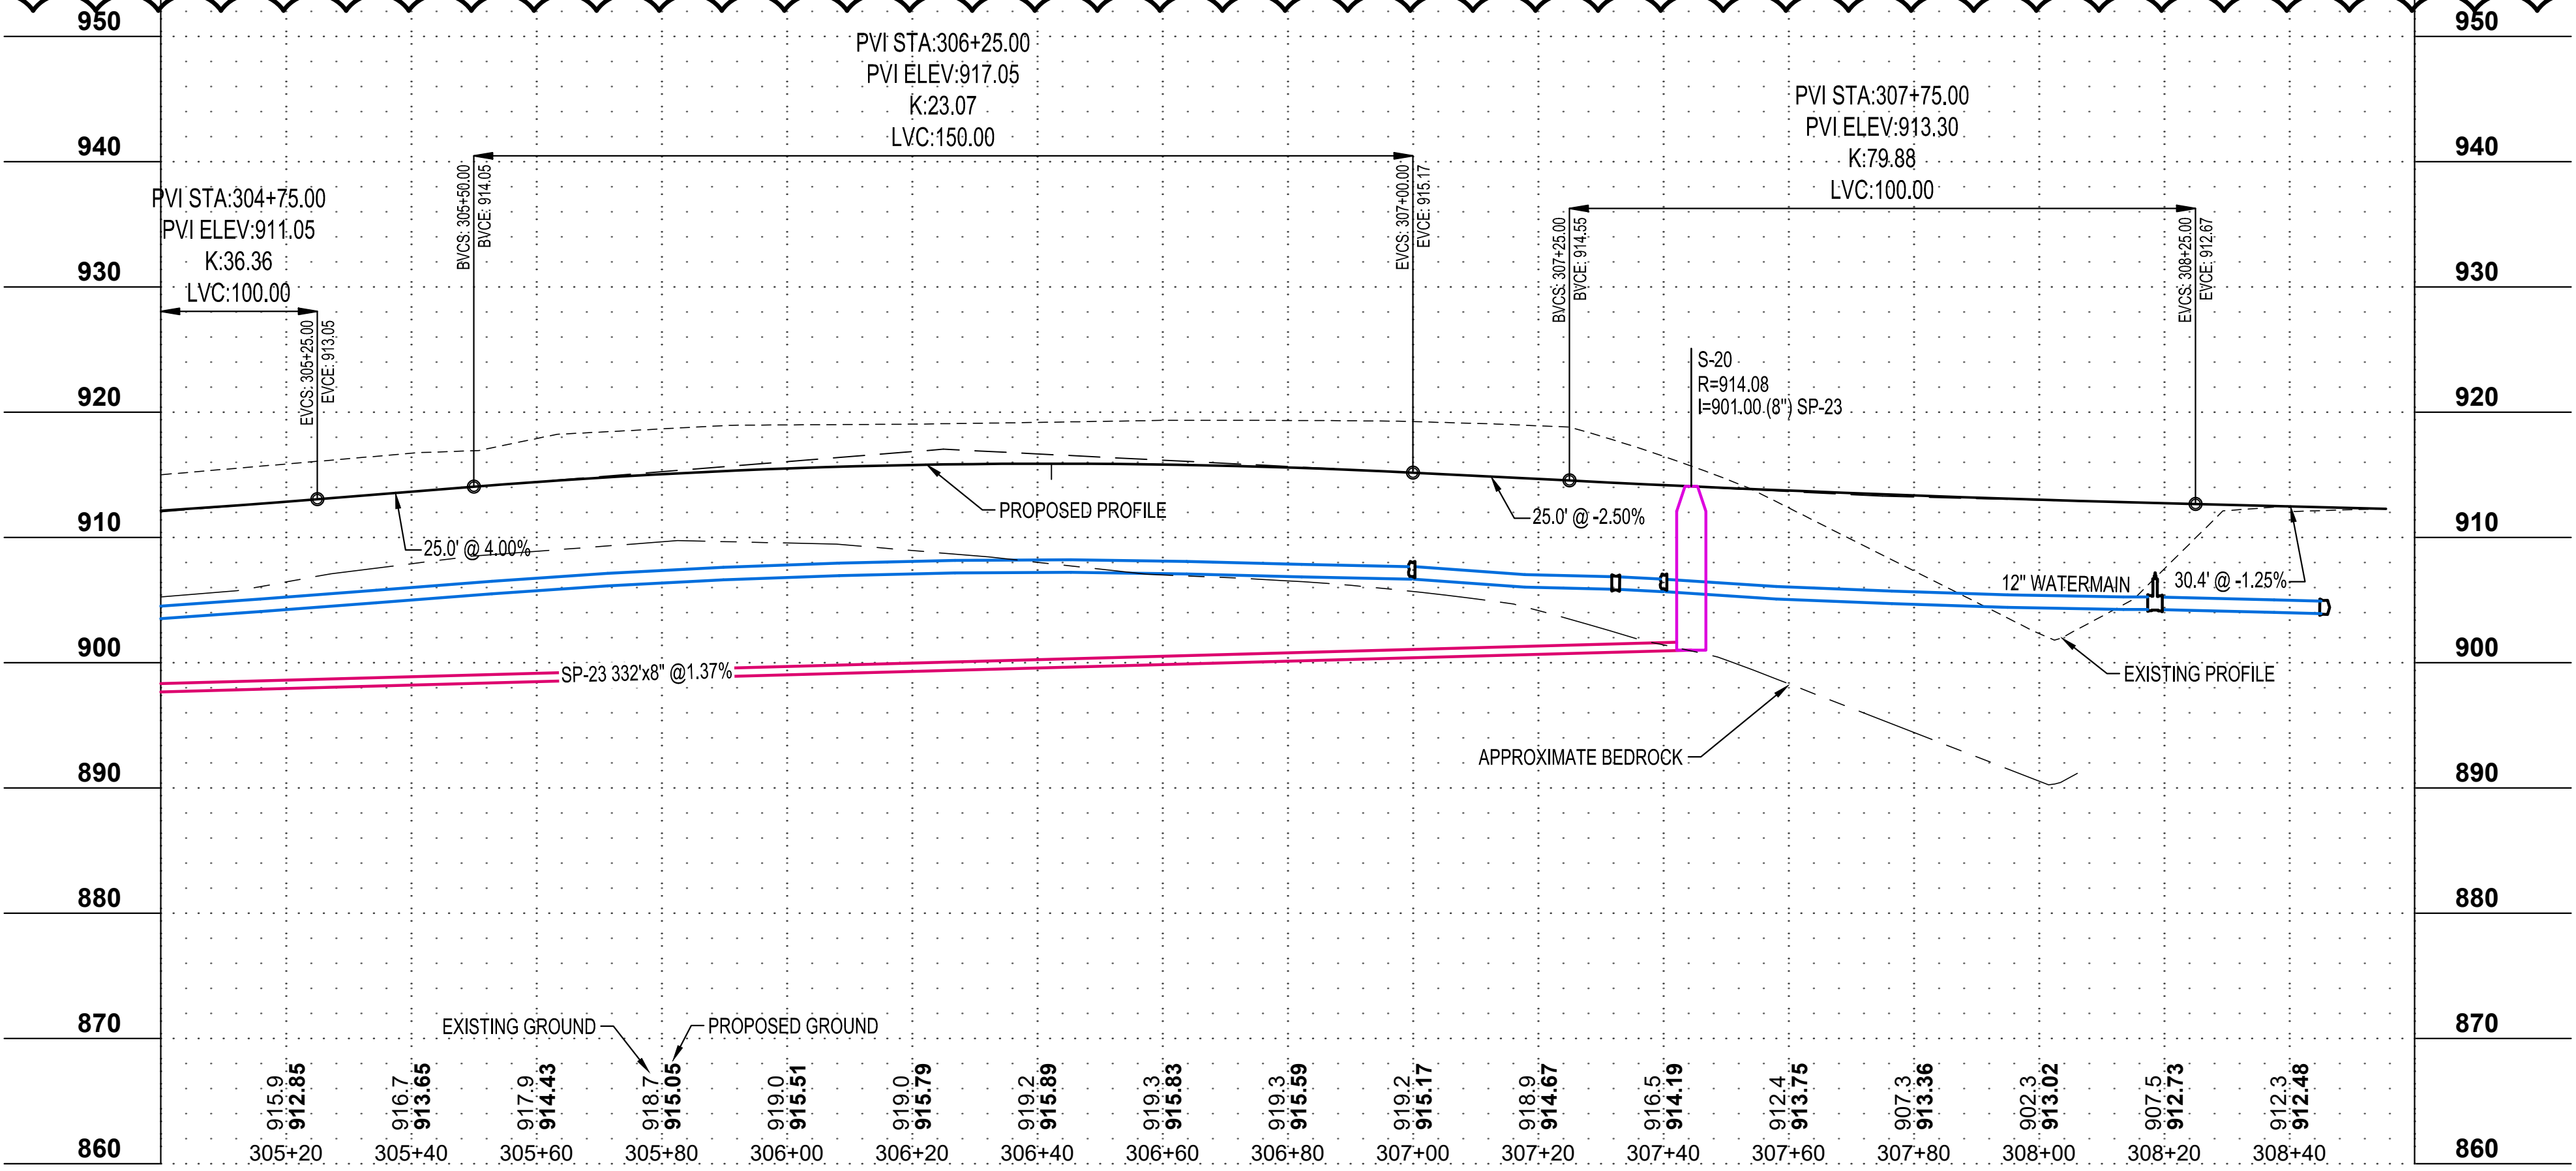


PROJECT		
GRANDVIEW ESTATES		
ONALASKA WISCONSIN		
REVISION SCHEDULE		
DATE	DESCRIPTION	BY
02/11/22	SUPPLEMENTAL INSTRUCTION #02	CVW
PROJECT NO.	21-25072	
FILE NAME	25072 PLAN AND PROFILE NORTH	
DRAWN BY	CVW	
DESIGNED BY	CVW	
REVIEWED BY	KBR	
ORIGINAL ISSUE DATE	07/30/21	
CLIENT PROJECT NO.	-	

TITLE
PLAN AND PROFILE D

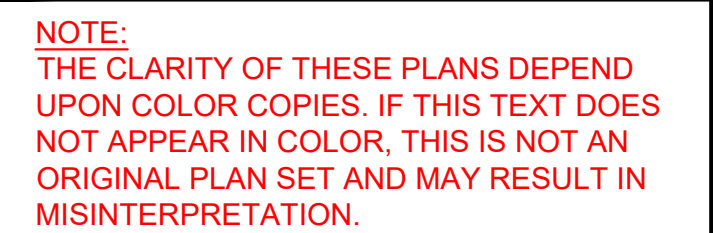

THIS DOCUMENT IS THE PROPERTY OF I & S GROUP, INC. AND MAY NOT BE USED, COPIED OR DUPLICATED WITHOUT PRIOR WRITTEN CONSENT.

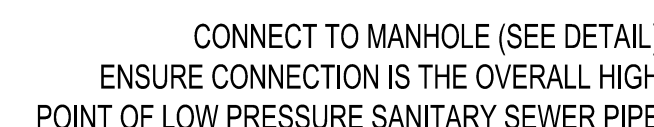

PROJECT GRANDVIEW ESTATES ONALASKA WISCONSIN		
REVISION SCHEDULE		
DATE	DESCRIPTION	BY
02/11/22	SUPPLEMENTAL INSTRUCTION #02	CVW

PROJECT NO.	21-25072
FILE NAME	25072 PLAN AND PROFILE NORTH
DRAWN BY	CVW
DESIGNED BY	CVW
REVIEWED BY	KBR
ORIGINAL ISSUE DATE	07/30/21
CLIENT PROJECT NO.	-

TITLE

PLAN AND PROFILE

E