

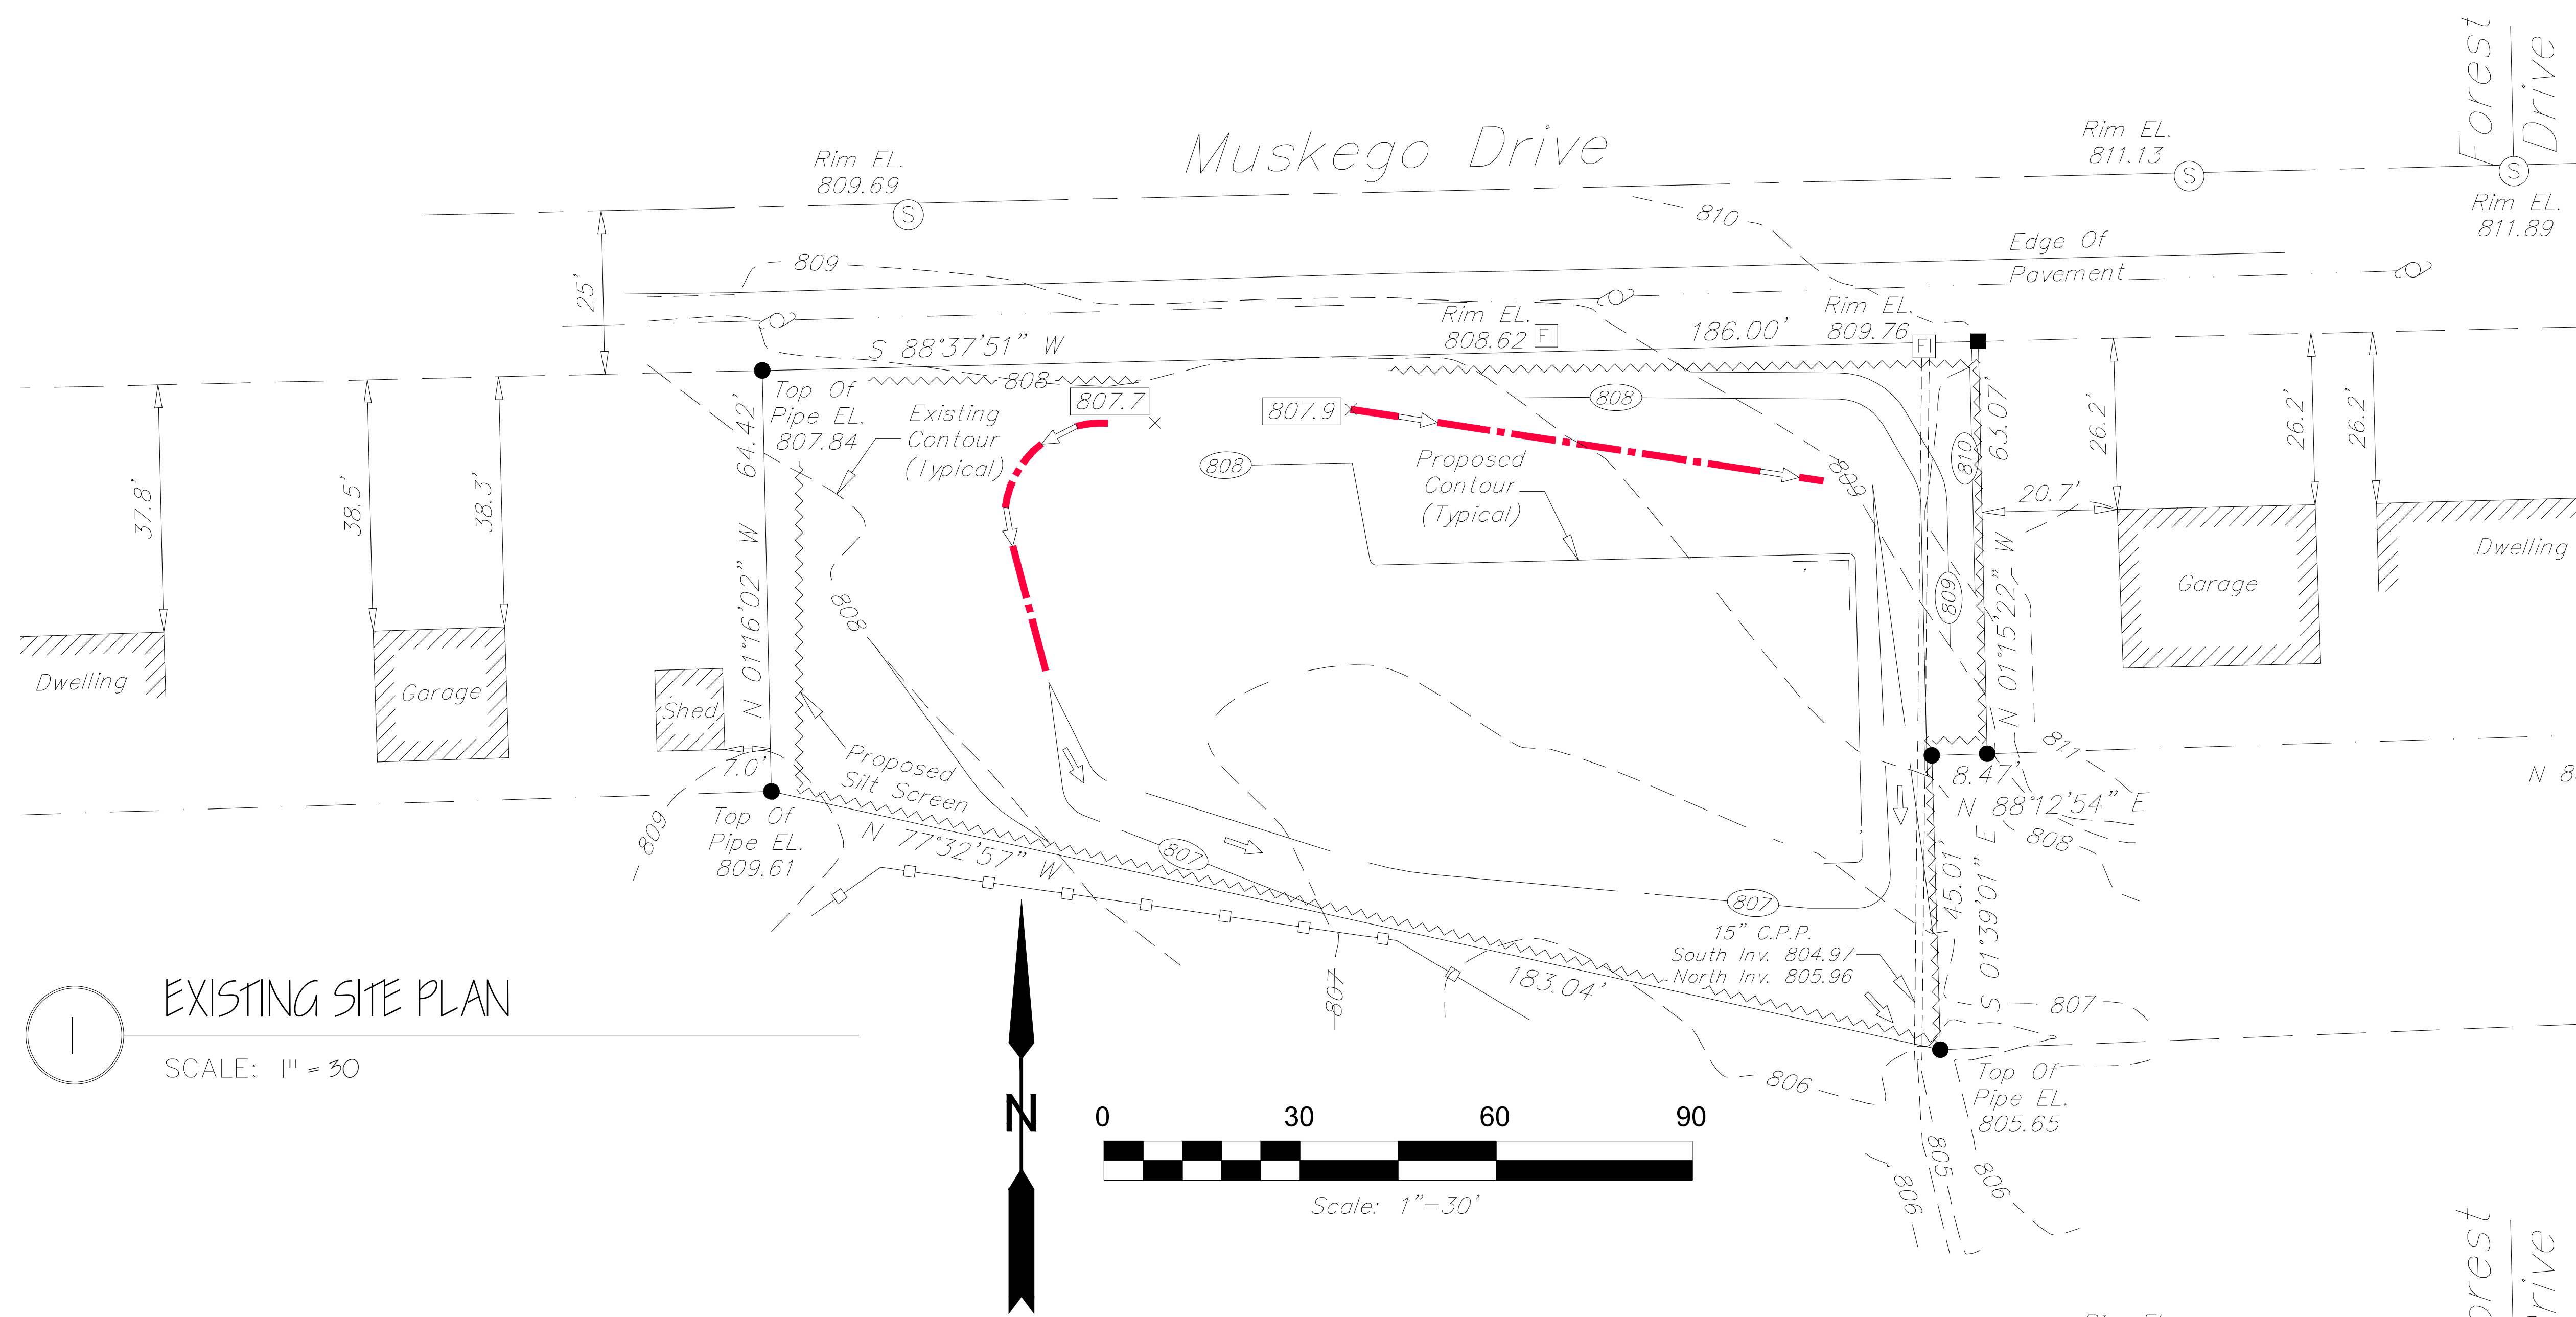
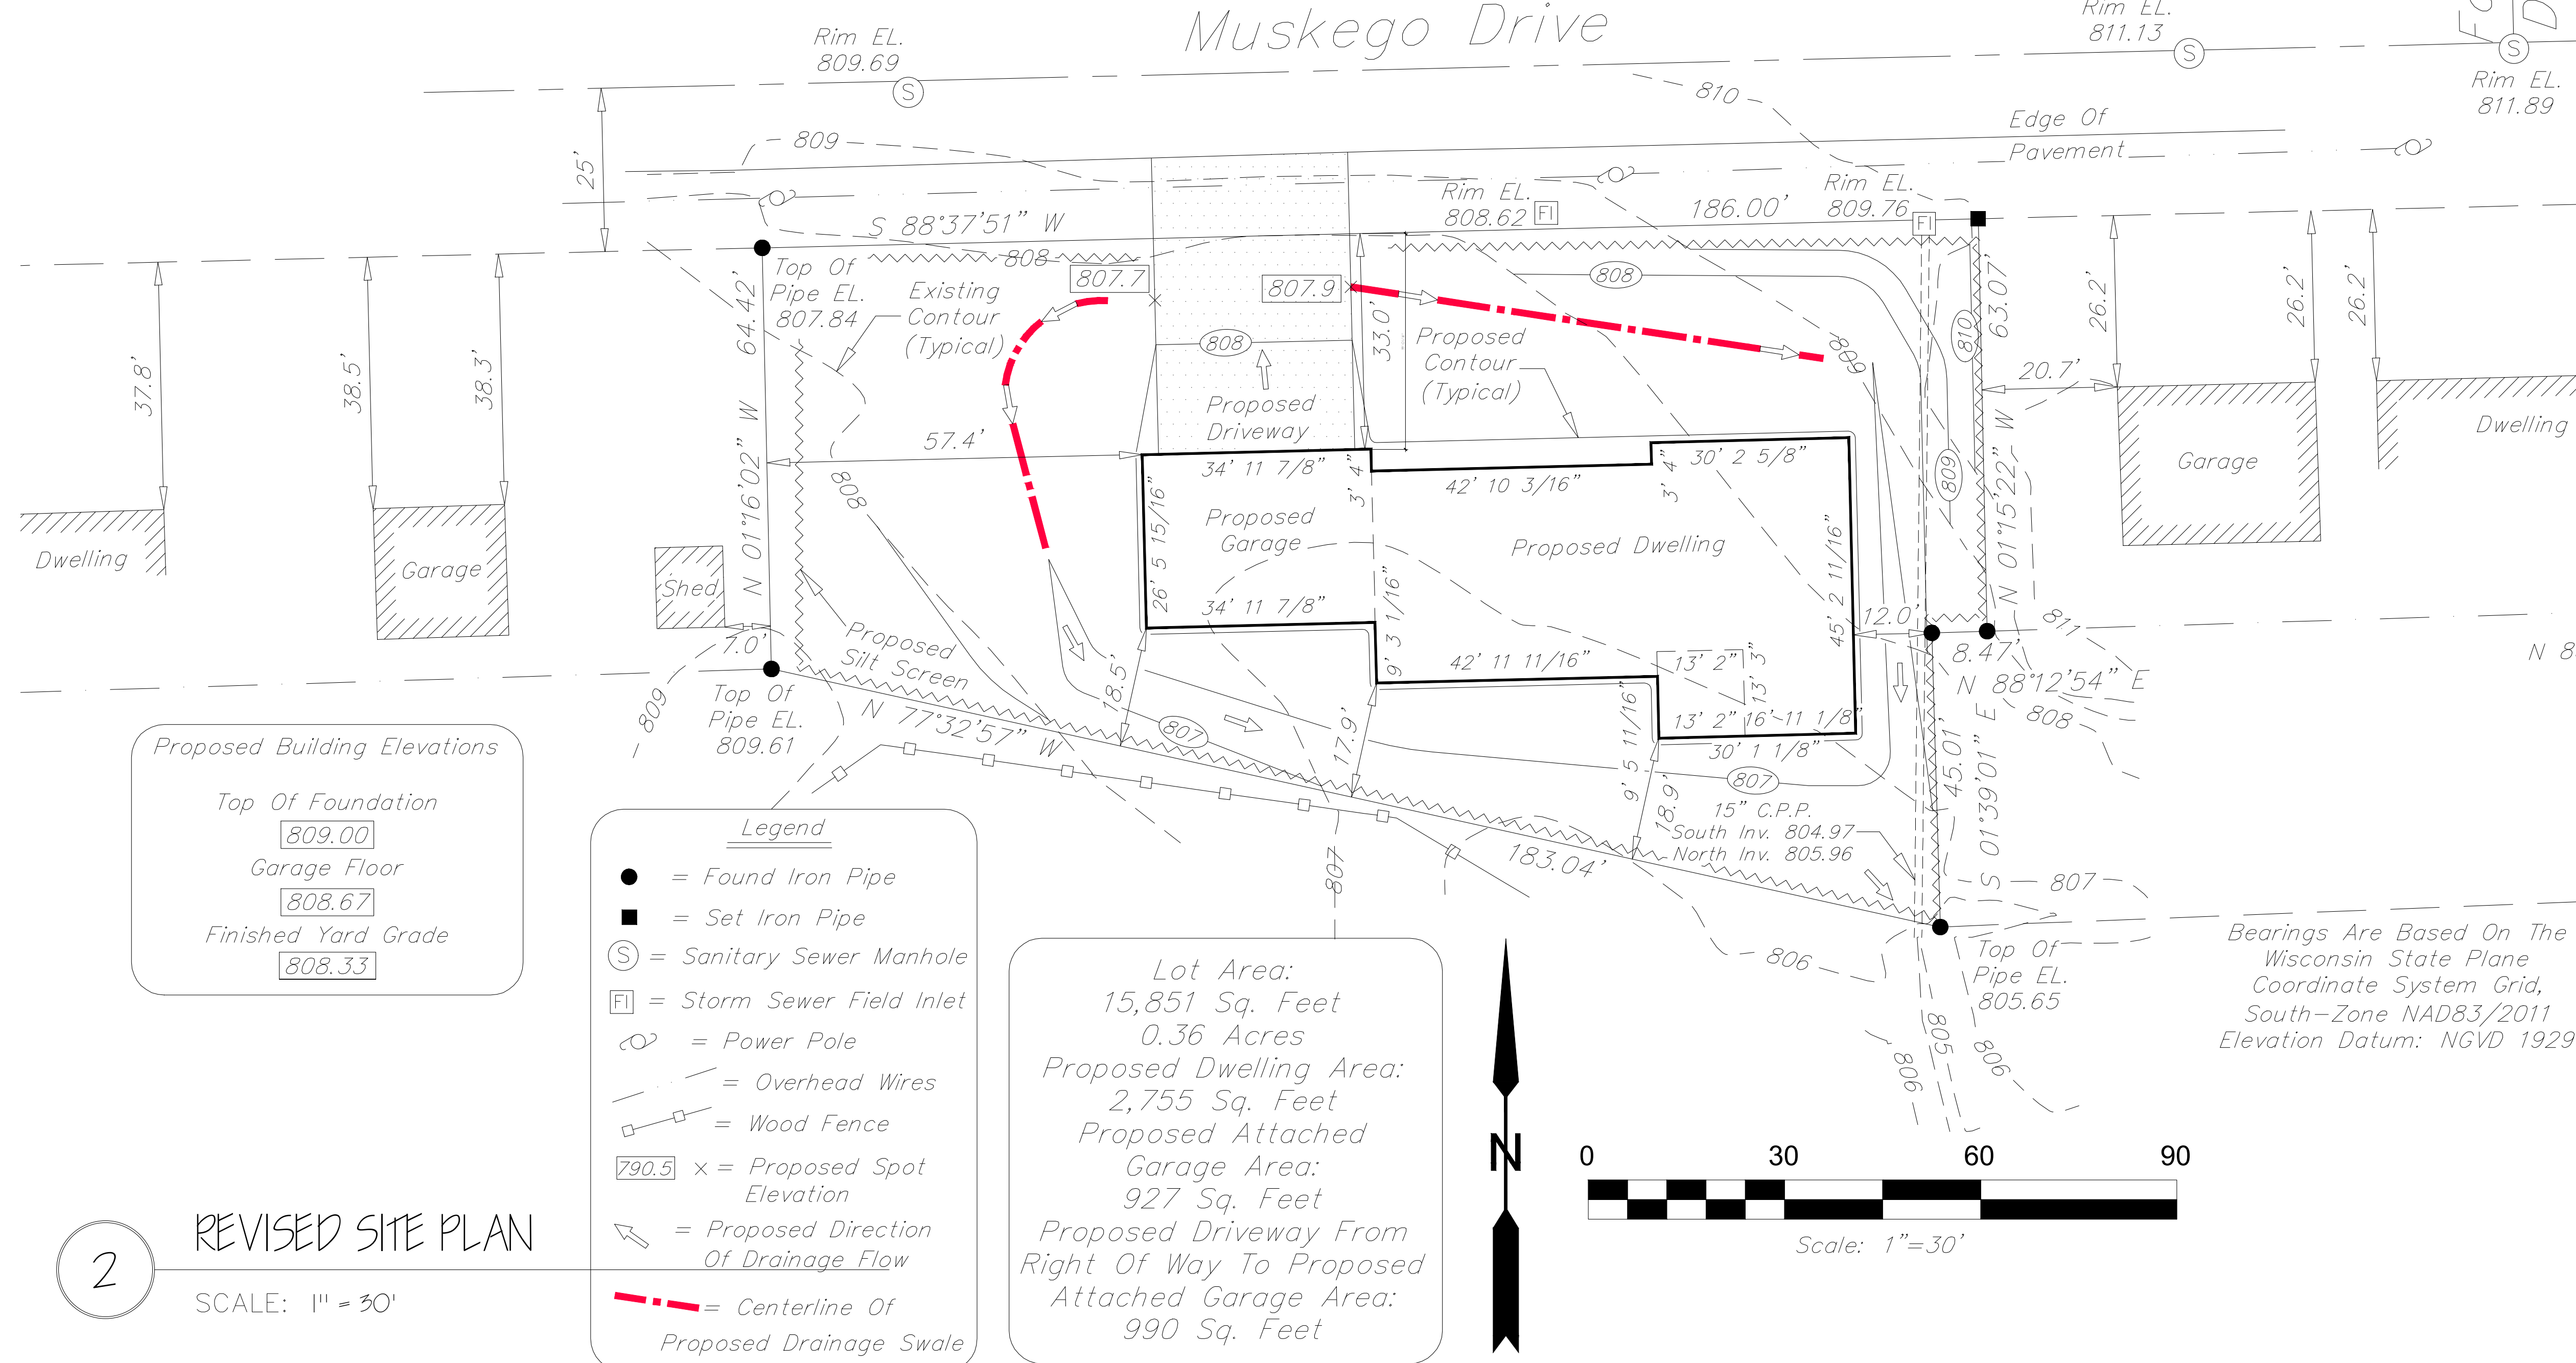
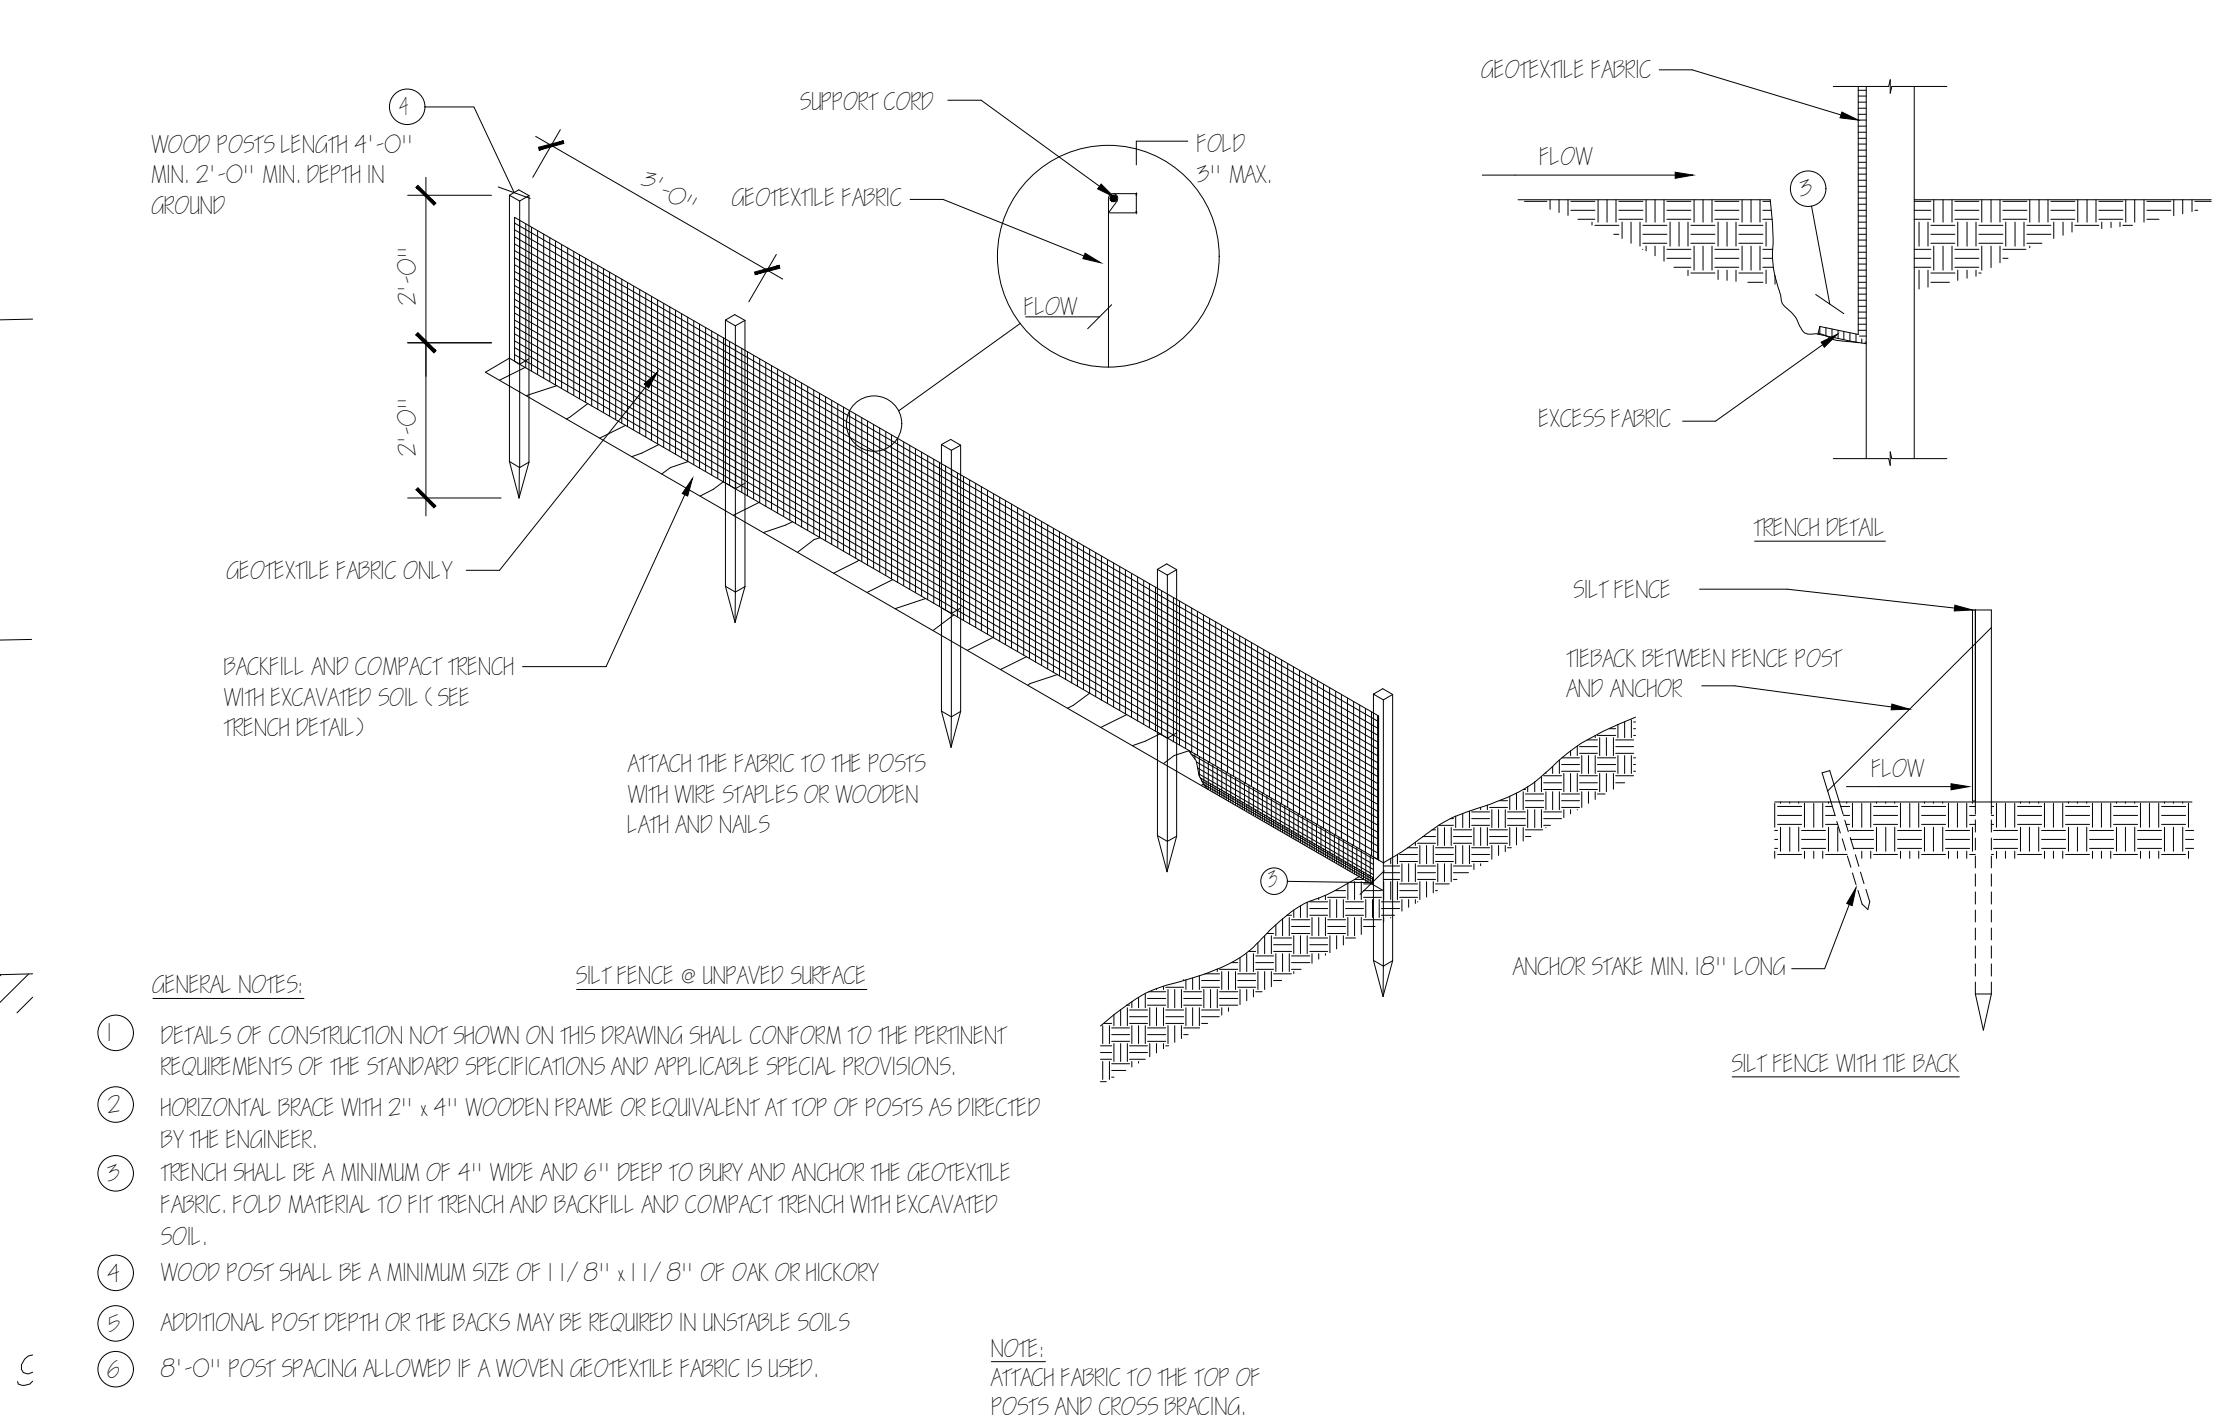
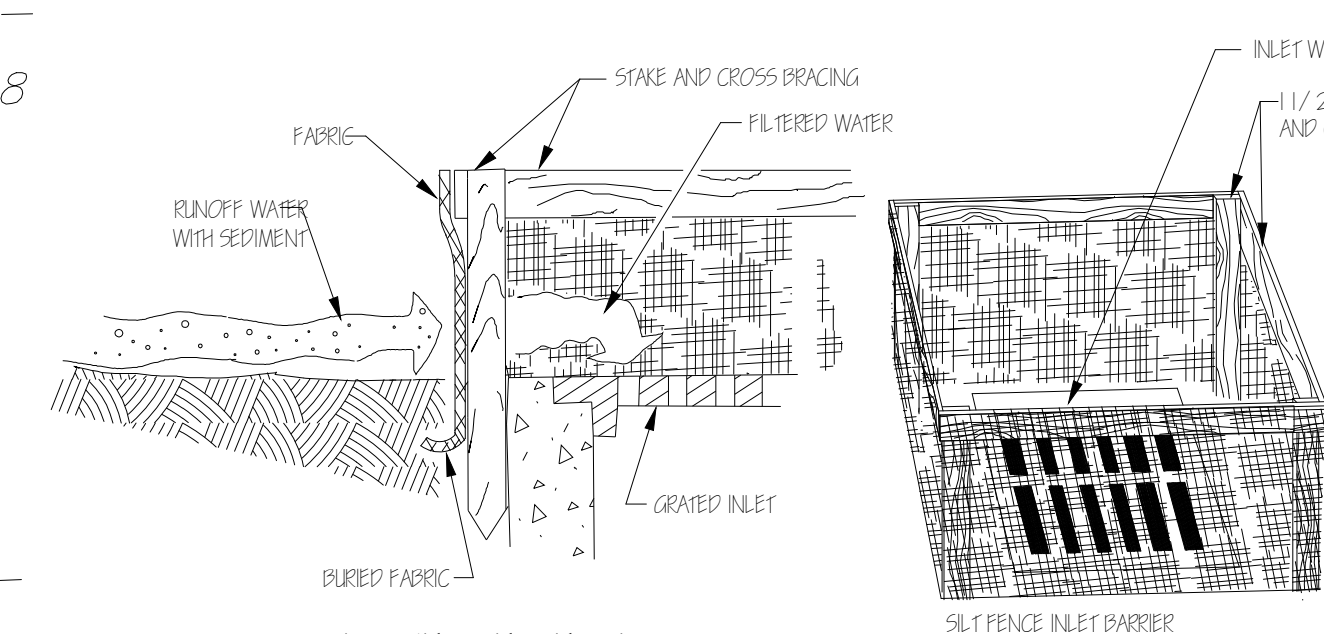


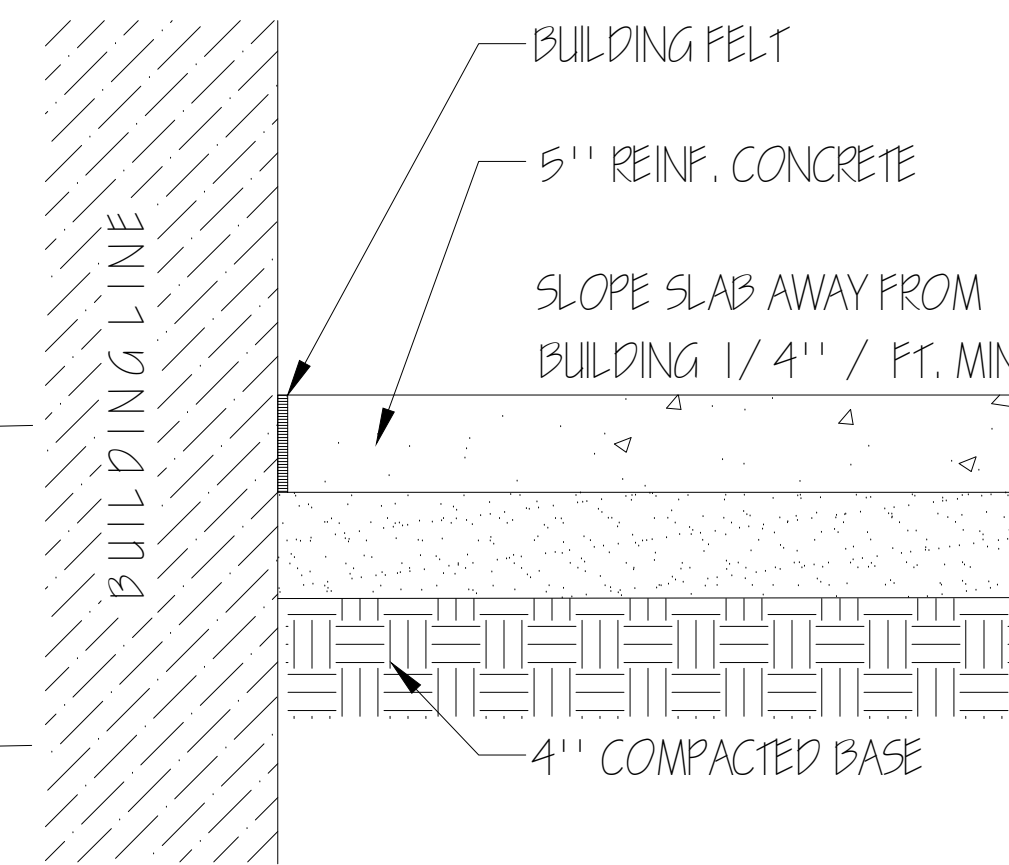

BRANNON NEW RESIDENCE MSKC2176167 MUSKEGO ROAD MUSKEGO, WI 53150

2515 NORTH 66TH STREET
WAUWATOSA, WI 53213
414.322.7374
swerk@juno.com
ARCHITECT:
KEITH SCHULTZ, AIA, ASID

ARCHITECT:
SchultzWerk
Architecture, Inc.

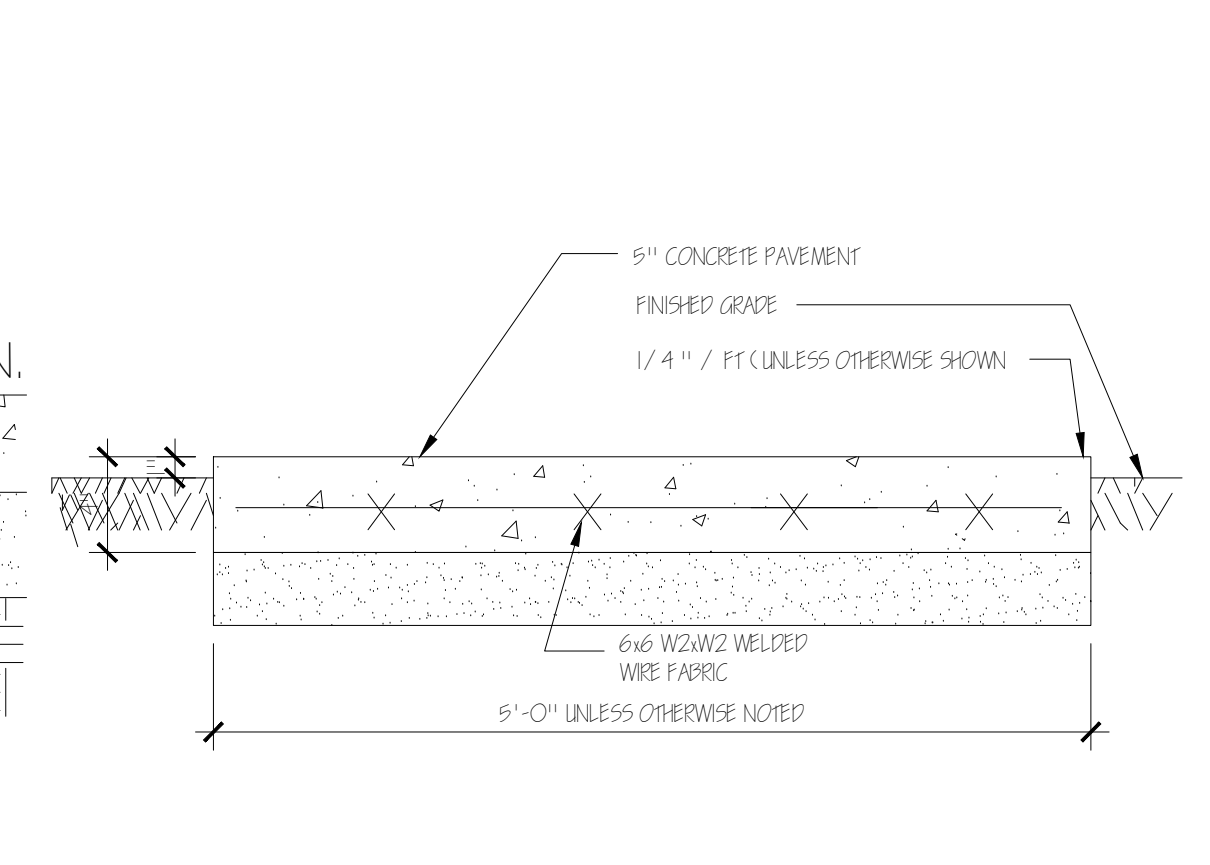

REVISIONS

PROJECT NO. 25134.00
DATE 06/11/2026
DRAWN BY
CHECKED BY

SHEET CONTENTS
SITE PLAN AND DETAILS

SHEET
A1.1
1 OF 6

- CONSTRUCTION NOTES:
- 1) MINIMAL LIGHT AND VENTILATION SHALL BE ASKED ACCORDING TO SPS 922.03
 - 2) CONSTRUCT NEW STAIRS TO MEET LDC REQUIREMENTS RESIDENTIAL CODE. REBARS AT 0.20m RUN MINIMUM
 - 3) NEW WINDOWS: L/VALUE 0.20m² And 1.8m
 - 4) FURNISH AND INSTALL CLOSET POLLS AND SHELVES
 - 5) PROVIDE SMOKE AND CO DETECTORS PER SPS 922.08 AND SPS 922.09. HAND WASH WATER FOUNTAIN
 - 6) FURNISH AND INSTALL BATHROOM EVALUATE PER SPS 922.02 (c) (4).
 - 7) FINAL KITCHEN LAYOUT MY OWNER
 - 8) FURNISH AND INSTALL NEW FLOORING FLOORS
 - 9) ALL HANDRAILS TO COMPLY WITH SPS 922.04 (3) REFER TO TYPICAL DETAILS
 - 10) NEW KITCHEN COUNTERLINE - FINISHES AS CHOSEN BY OWNER
 - 11) NEW FLOORING AS CHOSEN BY OWNER
 - 12) WALL AND CEILING INSULATION TO COMPLY WITH SPS 922.02BIB CONSERVATION. SECTION 922.02.2.2.1 R40 FLOORS. SECTION 922.02.2.2.2 R10 FLOOR WALLS
 - 13) NEW SHED WALLS AS INDICATED 
 - 14) NEW CROWN MOULDS AS NOTED 
 - 15) EXPOSED BEAM VALUED CEILING 
 - 16) INSTALL ALL PLUMB FIXTURES WITH FLS-FAZED REBARS AS NOTED AND SECURE WALLS-LEAF FOR SAFE



SHEET
A1.3
3 OF 6

BRANNON NEW RESIDENCE
MSKC2176167 MUSKEGO ROAD
MUSKEGO, WI 53150

2515 NORTH 66TH STREET
WAUWATOSA, WI 53213
414.322.7374
swerk@juno.com

ARCHITECT:
KEITH SCHULTZ, AIA, AIA


ARCHITECT:
SchultzWerk
Architecture, Inc.



REVISIONS


PROJECT NO. 25134.00
DATE 06/11/2026
DRAWN BY
CHECKED BY
SHEET CONTENTS
SECTION CUTS
DETAILS AND NOTES

SHEET
A1.4
4 OF 6

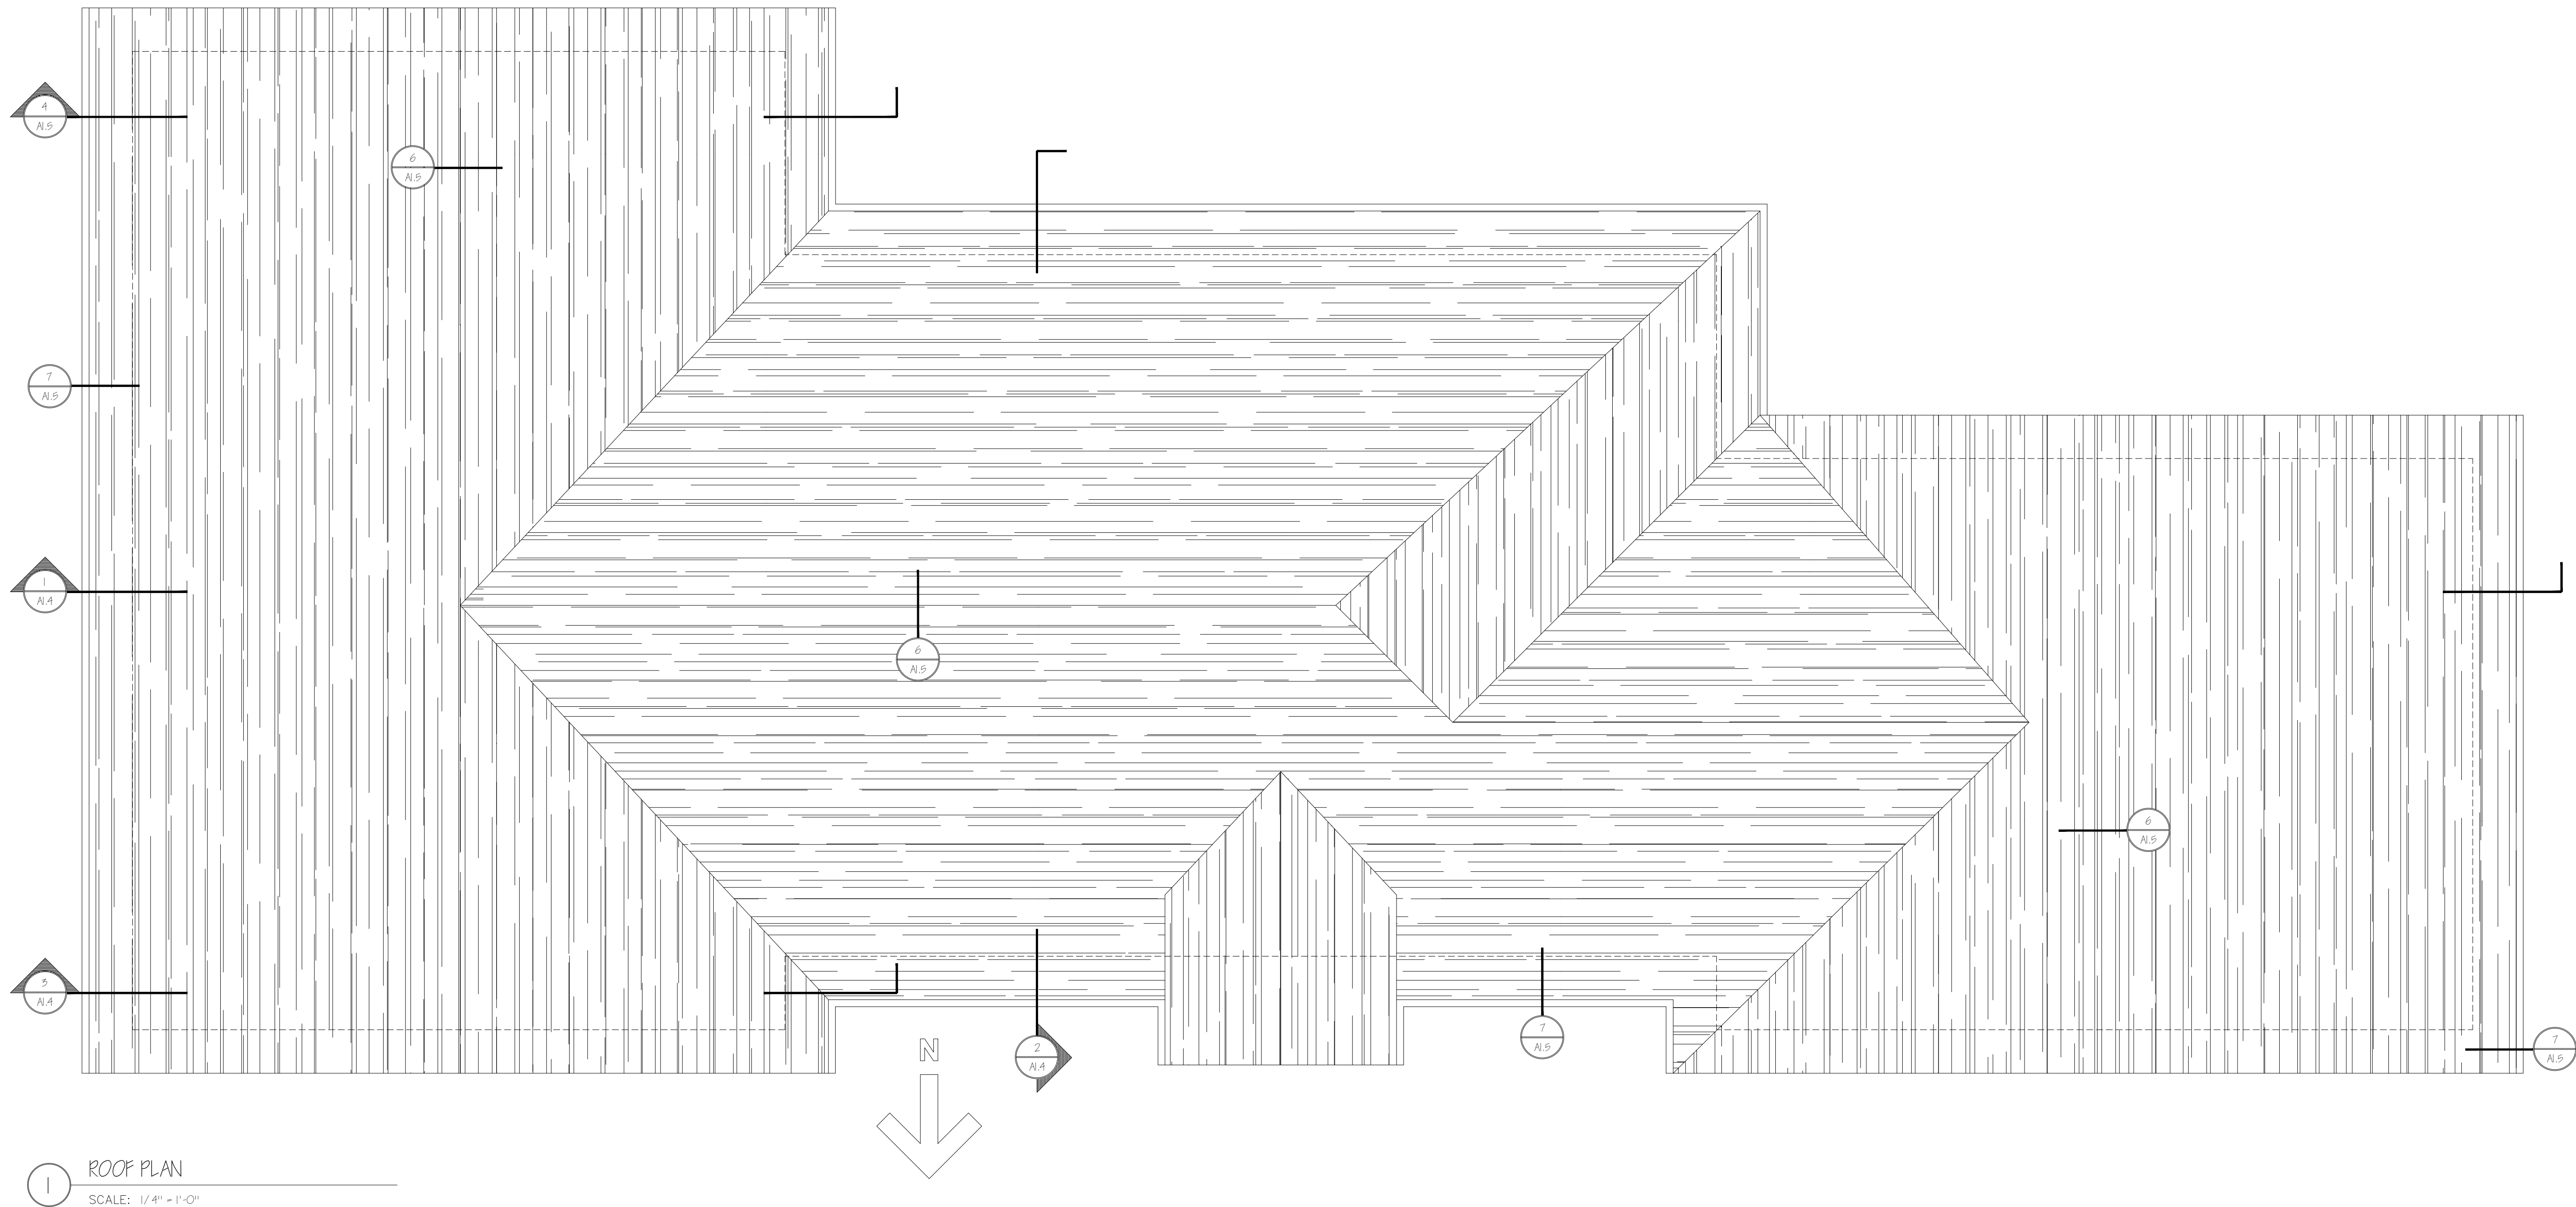


ROOF PLAN

SCALE: 1/4" = 1'-0"

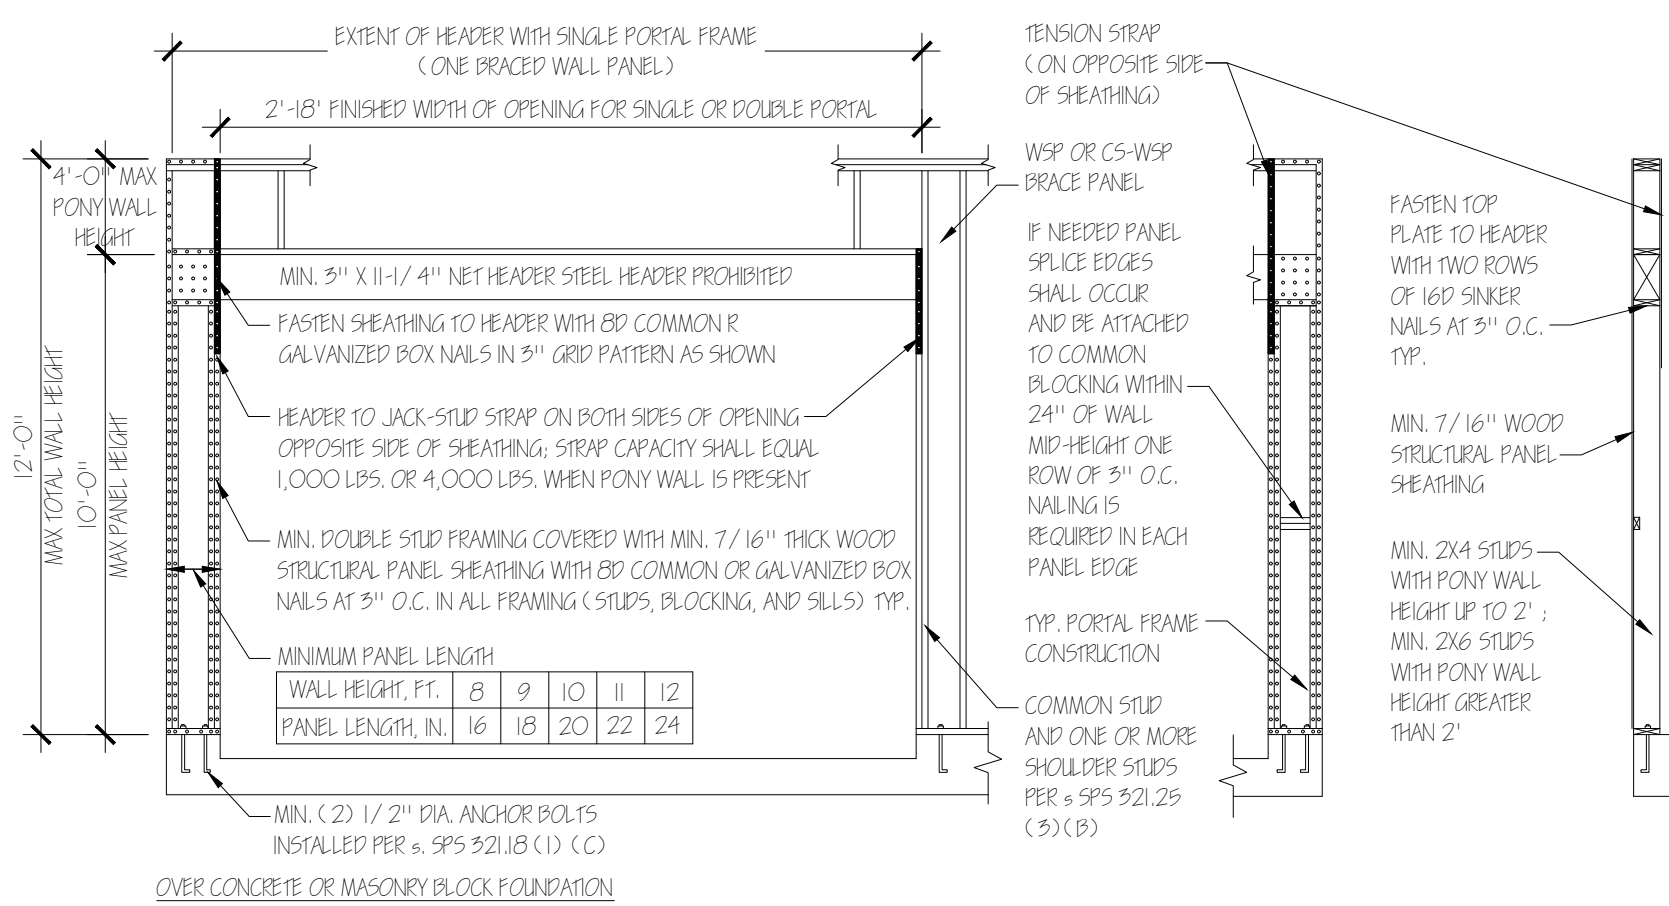


WALL BRACING TO MEET THE REQUIREMENTS OF SPS 52.25 (5) CS-WSP CONTINUOUSLY SHEARED WOOD STRUCTURAL PANEL SHEATHING NOT LESS THAN 5/8\"/>

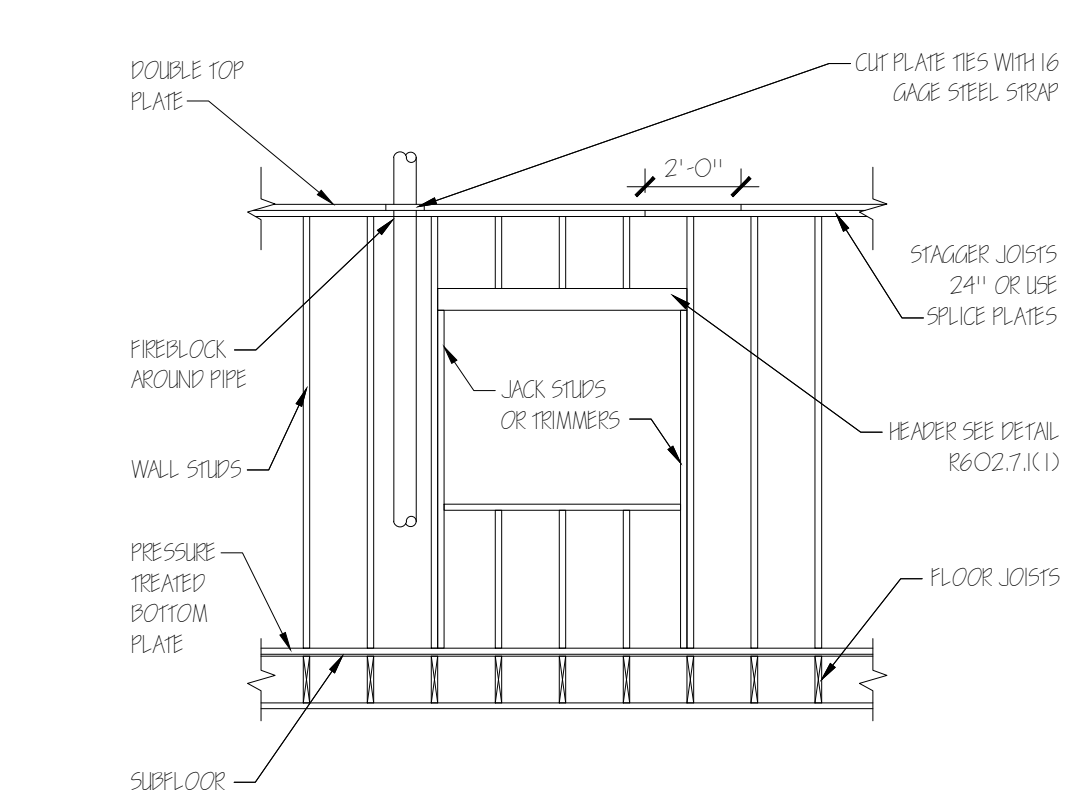

FRAMING DETAIL

SCALE: 1/4" = 1'-0"

SINGLE-MEMBER HEADER IN EXTERIOR BEARING WALL

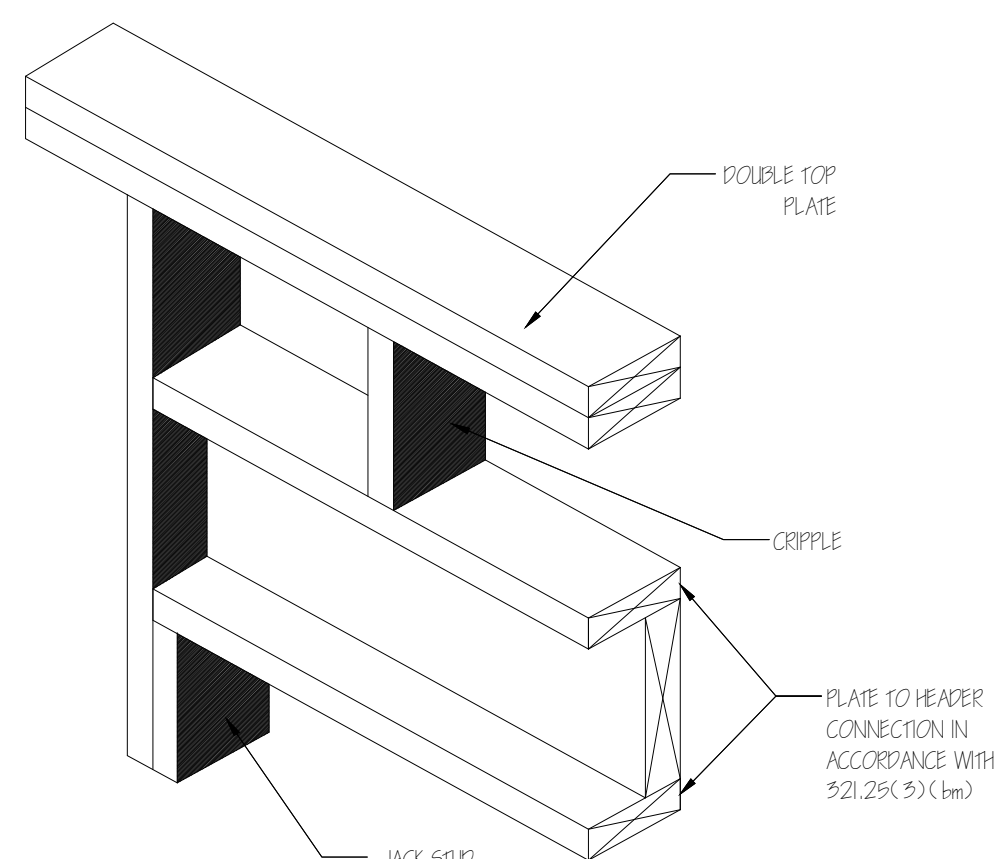


HEADER DETAIL AT BEARING WALL

SCALE: 1/2" = 1'-0"


FRAMING REQUIREMENTS & STRUCTURAL NOTES

1. COMPLY WITH ALL APPLICABLE STATE AND LOCAL CODES.
2. SUBSTITUTIONS: A CONTRACTOR MAY OFFER, FOR THE ARCHITECT'S CONSIDERATION, A SUBSTITUTION OF EQUAL OR IMPROVED PERFORMANCE. PROVIDED COMPLETE MATERIAL INFORMATION IS SUBMITTED FOR CONSIDERATION AND SUBSTITUTION IS ACCEPTED BY THE ARCHITECT OR ARCHITECT'S REPRESENTATIVE. NO SUBSTITUTION SHALL BE MADE WITHOUT THE ARCHITECT'S ACCEPTANCE.
3. COORDINATE WORK WITH ARCHITECTURAL DOCUMENTS AND SUB-CONTRACTORS.
4. LUMBER CONSTRUCTION: NOMINAL DIMENSION LUMBER, MANUFACTURED (MCM), WITH REPTITIVE MEMBERS SPACED NO MORE THAN 24". WITH BRACING, CORNER BRACING, SHEATHING, BLOCKING AND NAILING SHALL BE IN ACCORDANCE WITH STANDARD BUILDING PRACTICE AND LOCAL CODE.
5. LUMBER SPECIES AND GRADE: SOUTHERN PINE, NO. 2 UNLESS OTHERWISE INDICATED.
6. LUMBER SPECIES AND GRADE: DOUGLAS FIR NO. 2 WHERE INDICATED ON PLANS.
7. FOLLOW SPS 52.25 (5) (1) AS MINIMUM FASTENER SCHEDULE.
8. PROVIDE BRACING SPACED NOT MORE THAN 8' FEET APART FOR FLOOR JOISTS AND ROOF JOISTS.
9. HEADER SUPPORT PER SPS 52.25(5) (1) (a) Header support: Headers in bearing walls shall be supported in accordance with subd. 1. or 2. or 3. (1) Headers 5' feet or less in length shall be directly supported on each end by either:
 - a. The single common stud and a shoulder stud; or
 - b. The single common stud with a framing anchor attached.(2) Headers greater than 5' feet but less than or equal to 6' feet in length shall be directly supported on each end by the single common stud and a shoulder stud.
5. Headers greater than 6' feet in length shall be directly supported on each end by the single common stud and 2 shoulder studs.
10. USE PRESSURE TREATED LUMBER PER SPS 52.10 (1) (1) (a) Bottom plates or sole plates of walls that rest on concrete or masonry and that are below exterior grade or less than 8' inches above final exterior grade.

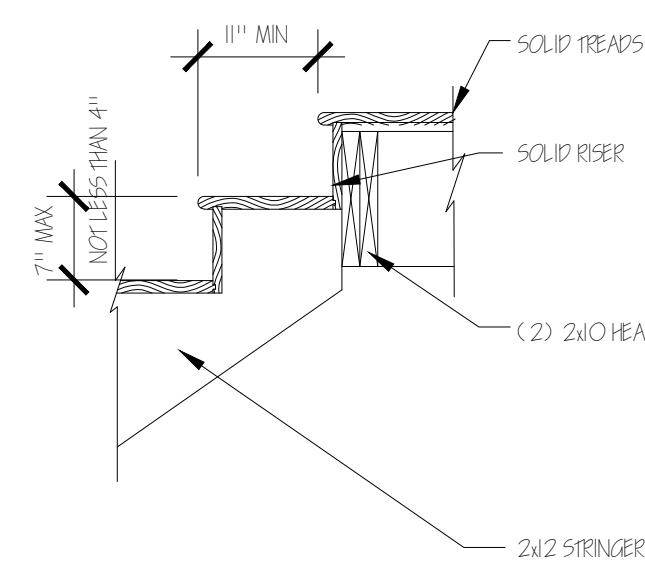

TYPICAL STEP DETAIL

SCALE: 3/4" = 1'-0"

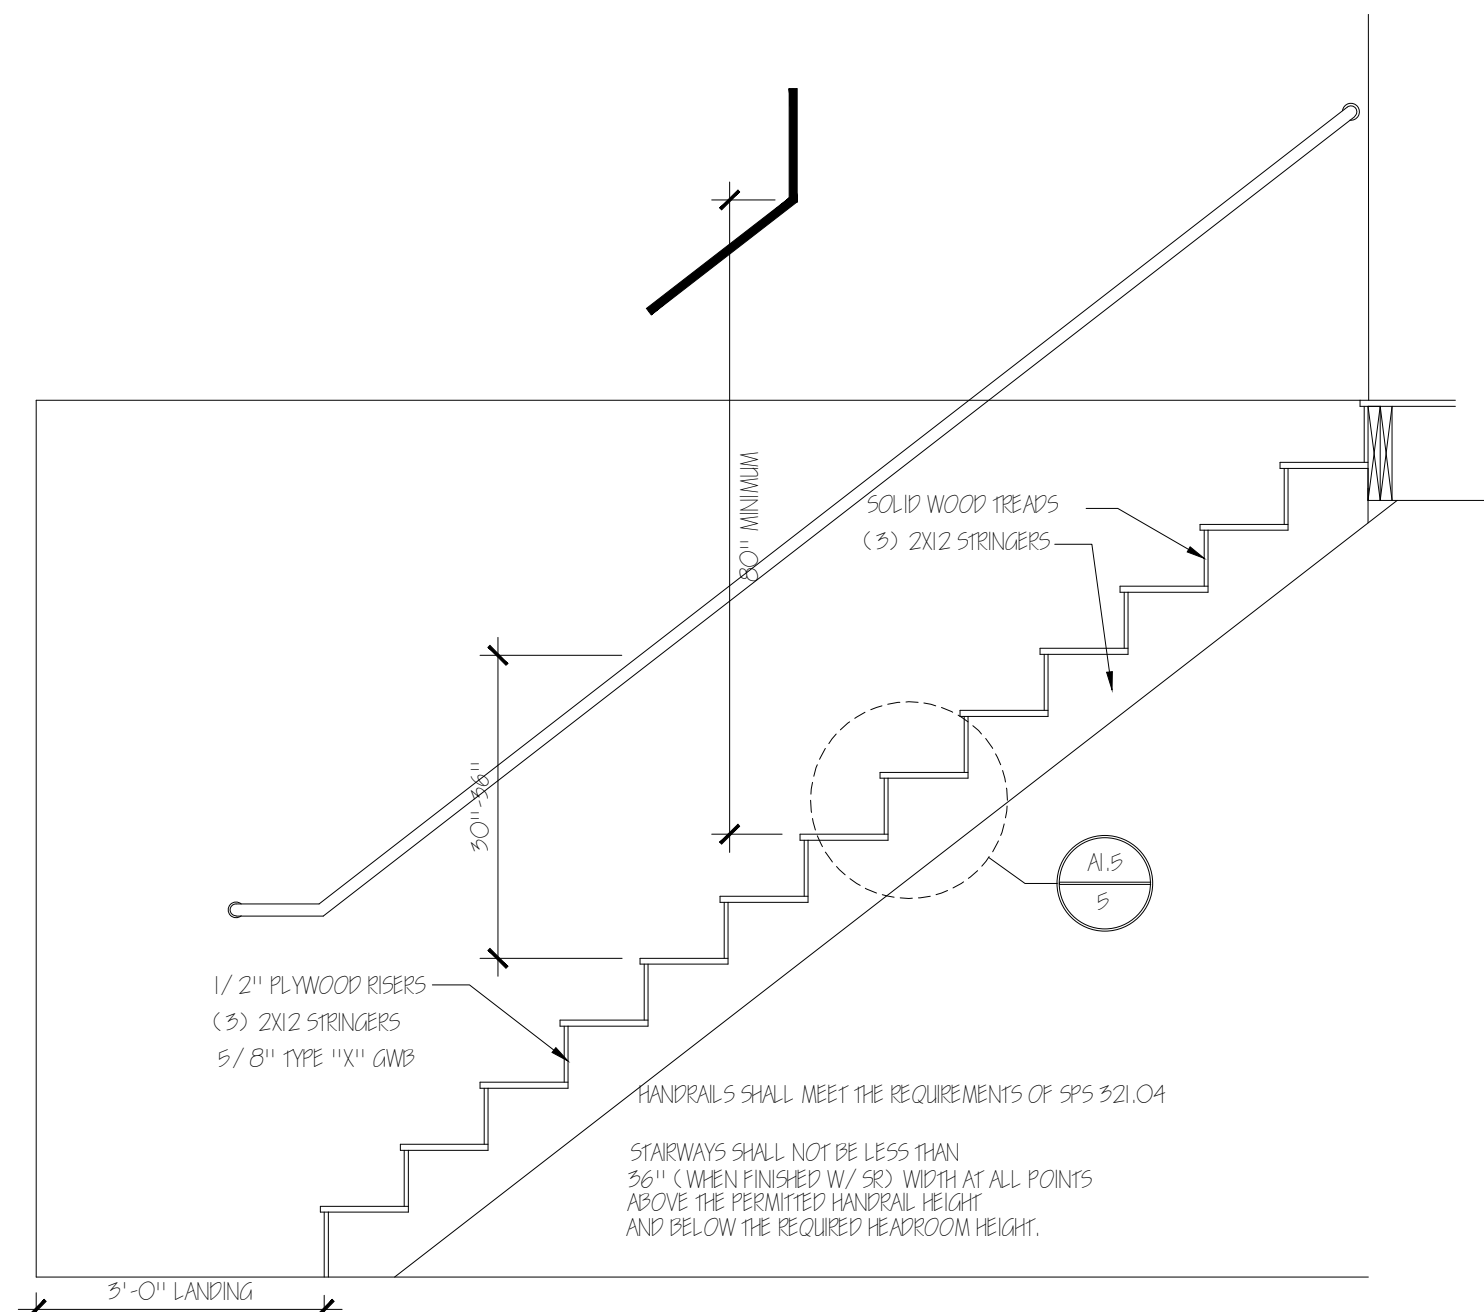

TYPICAL STAIR DETAILS

SCALE: 1/2" = 1'-0"

FRAMING REQUIREMENTS AND STRUCTURAL NOTES

SCALE: 1/4" = 1'-0"

BRANNON NEW RESIDENCE
MSKC2176167 MUSKEGO ROAD
MUSKEGO, WI 53150

2515 NORTH 66TH STREET
WAUWATOSA, WI 53213
414.322.7374
swerk@juno.com
ARCHITECT:
KEITH SCHULTZ, ALA, ASID





ARCHITECT:
SchultzWerk
Architecture, Inc.



REVISIONS


PROJECT NO. 25134.00
DATE 06/11/2026
DRAWN BY
CHECKED BY
SHEET CONTENTS
SECTIONS DETAILS
ROOF PLAN

SHEET
A1.5
5 OF 6

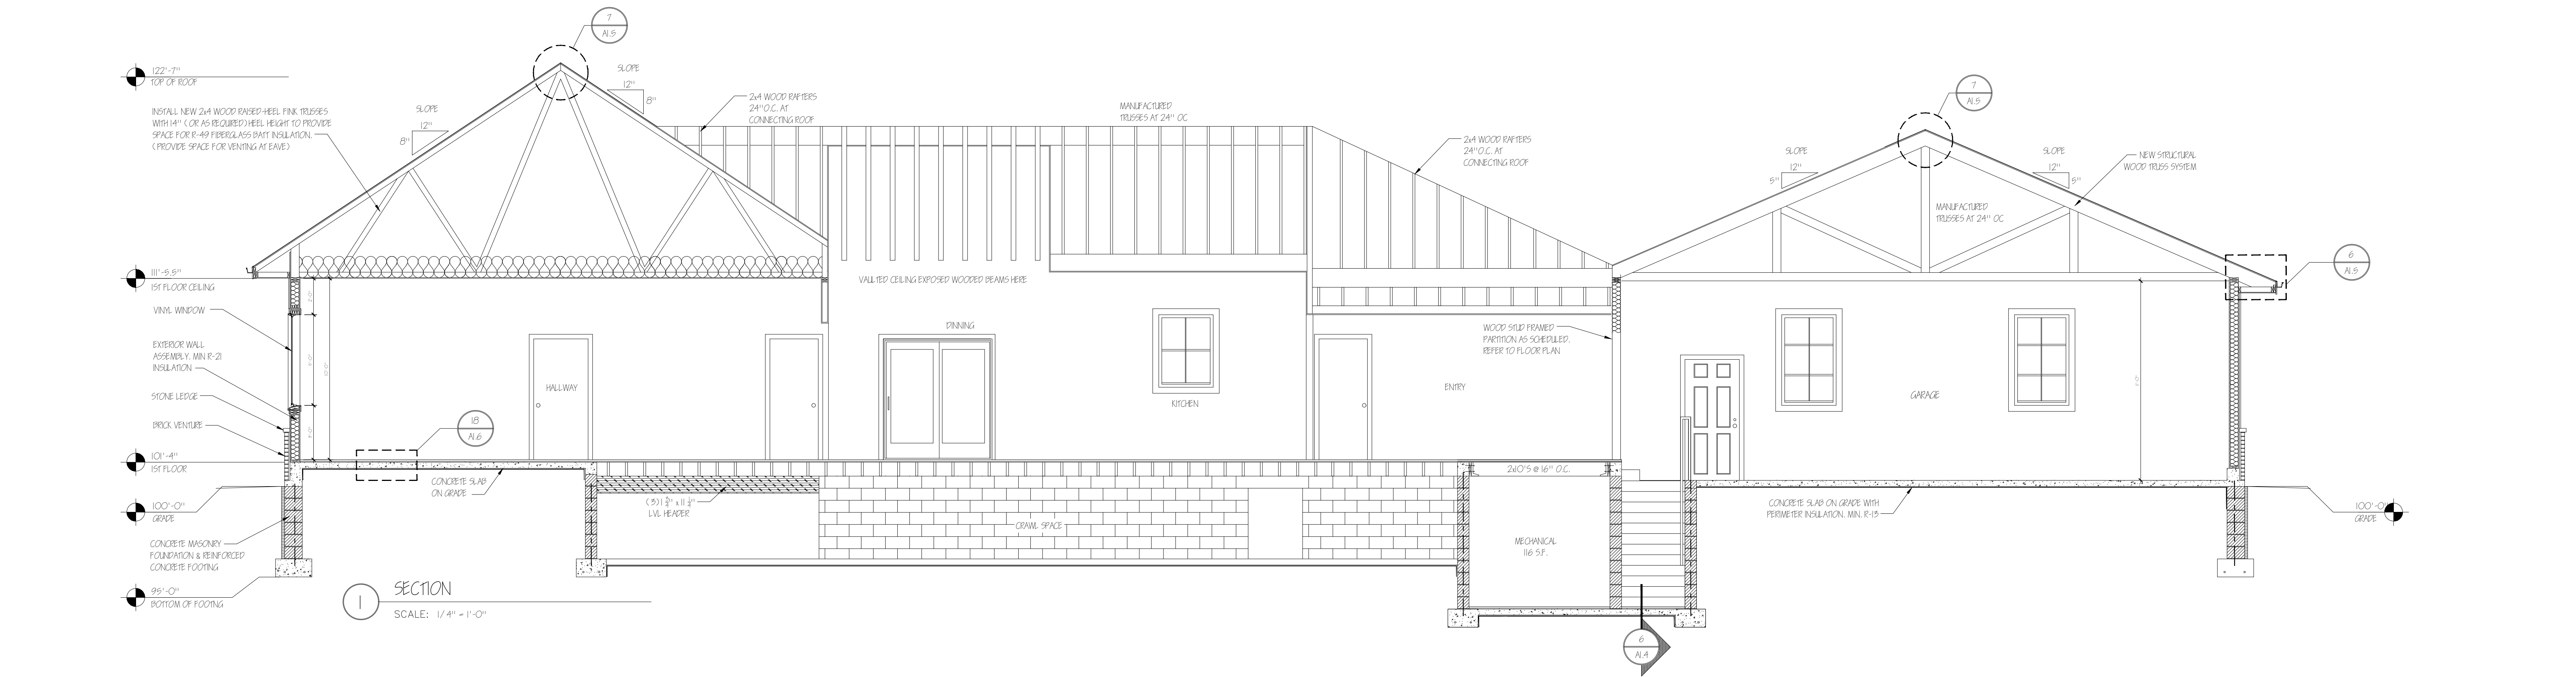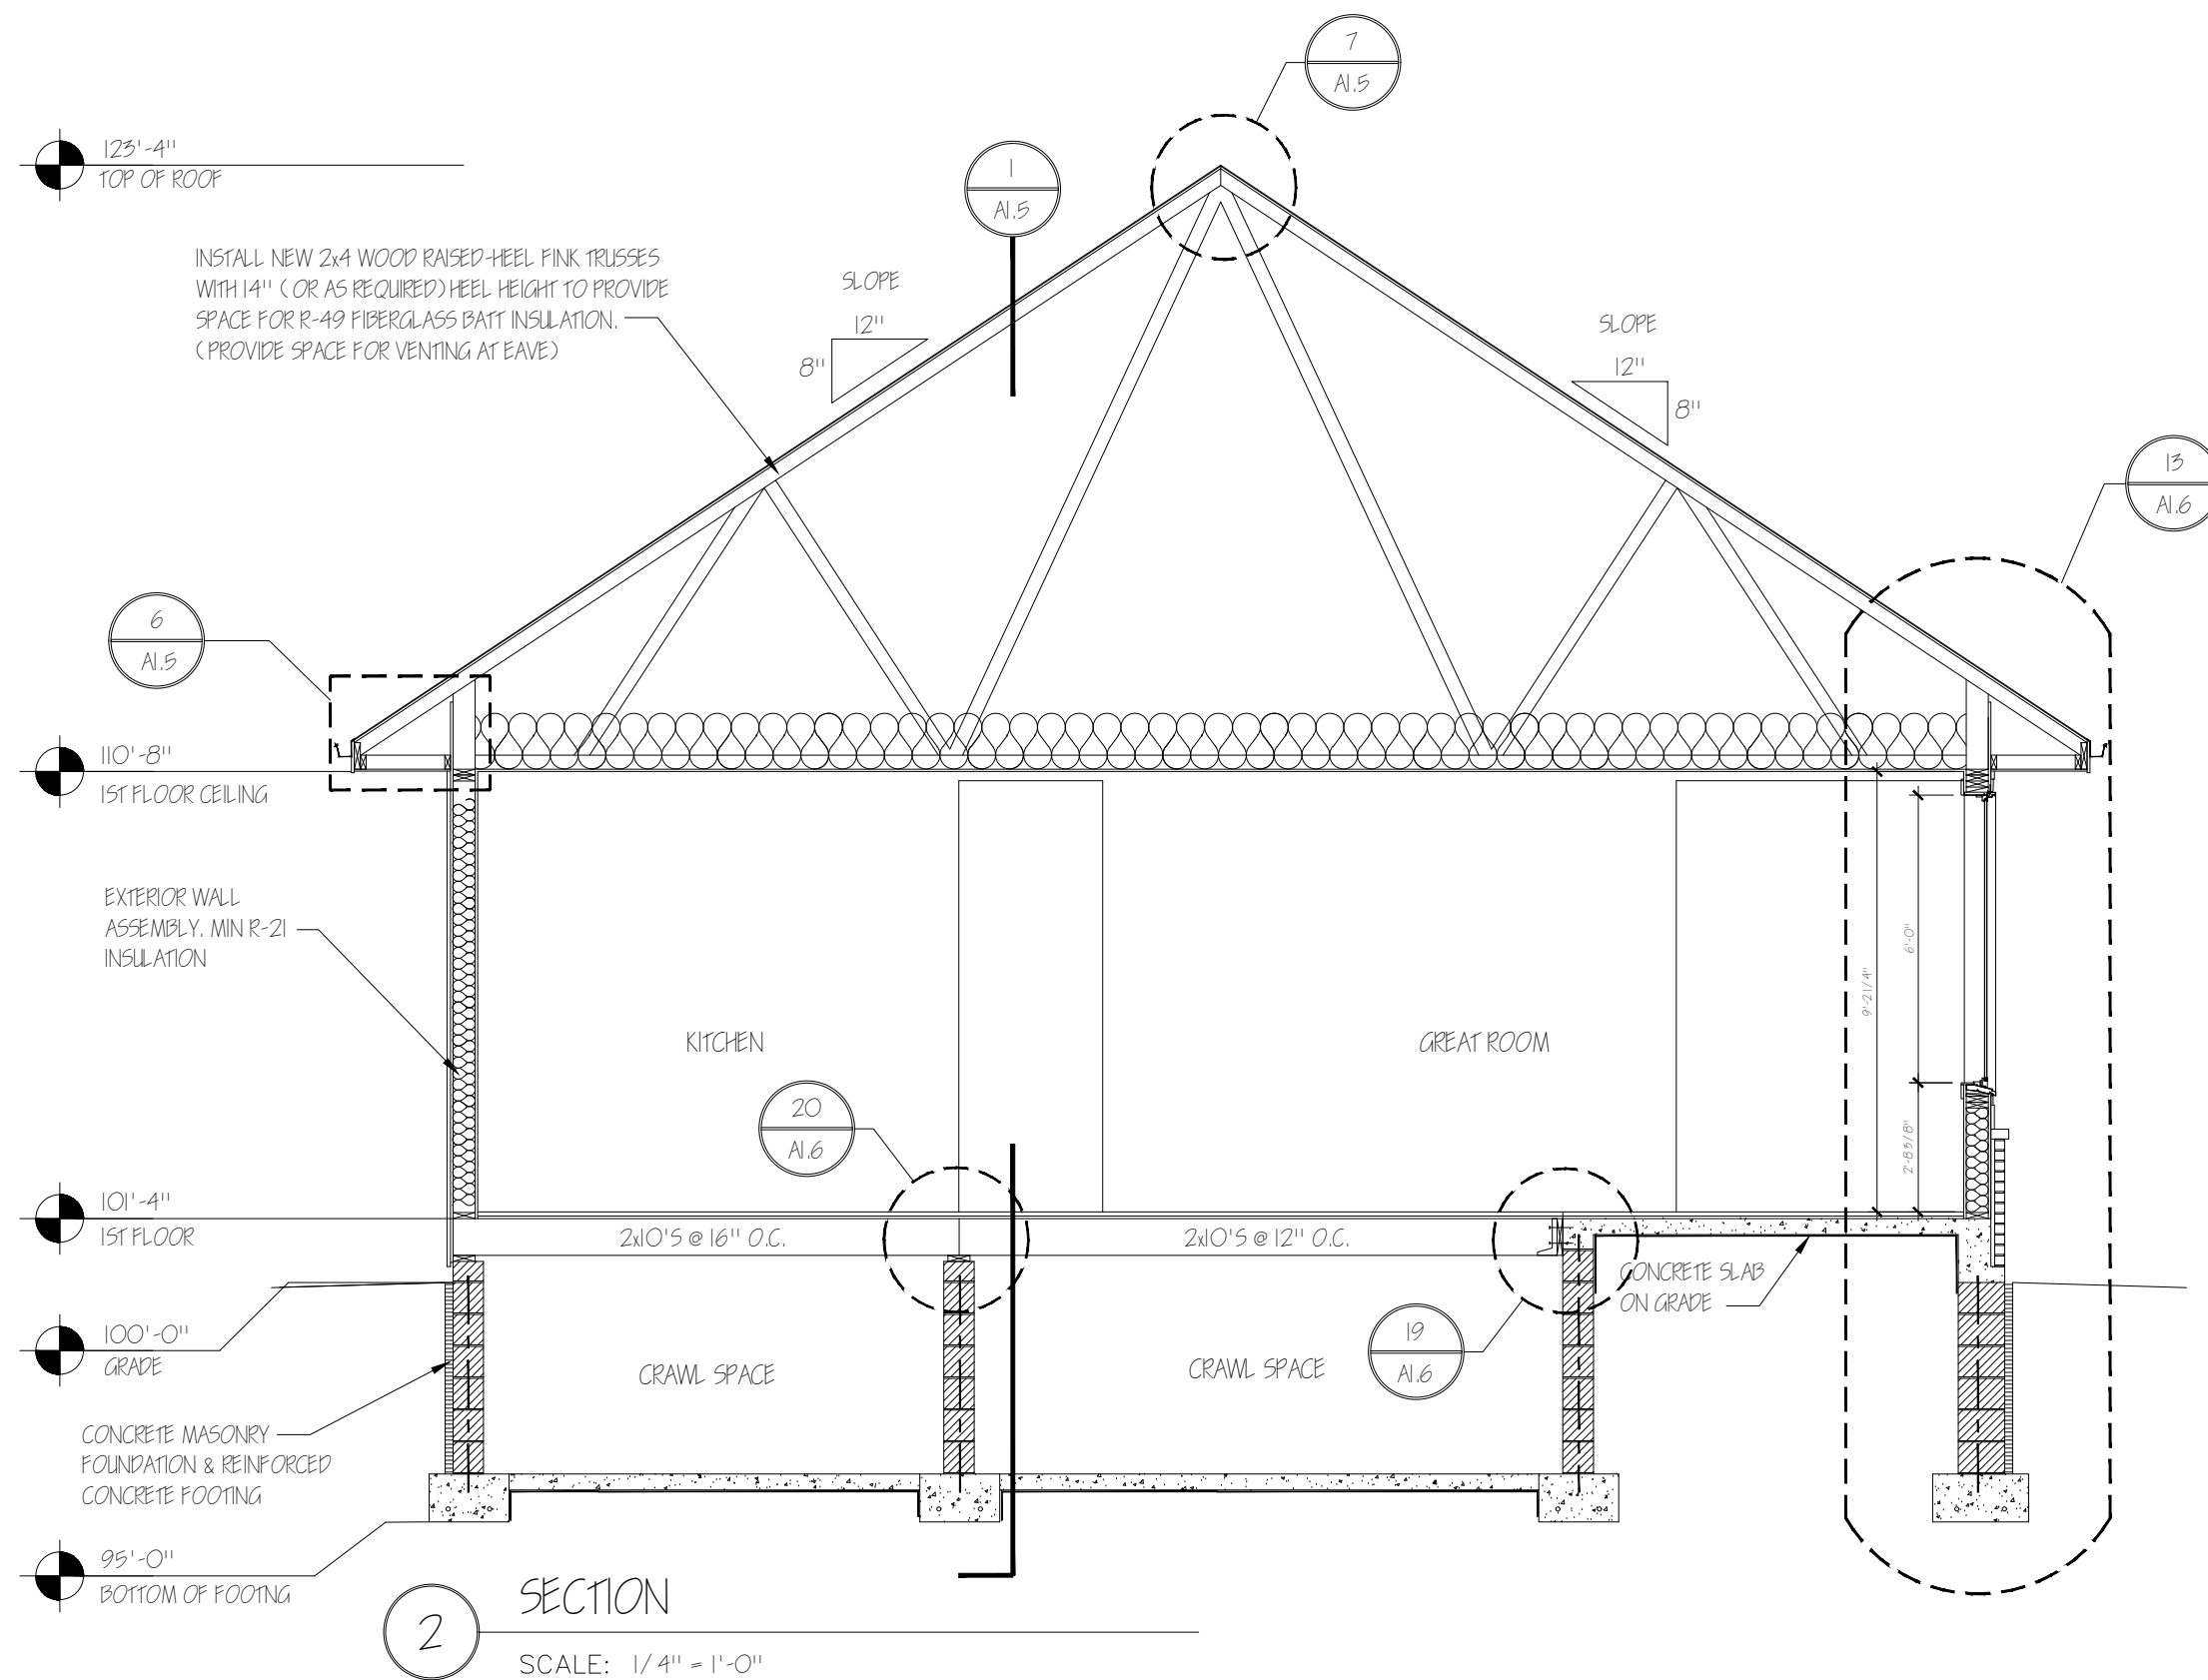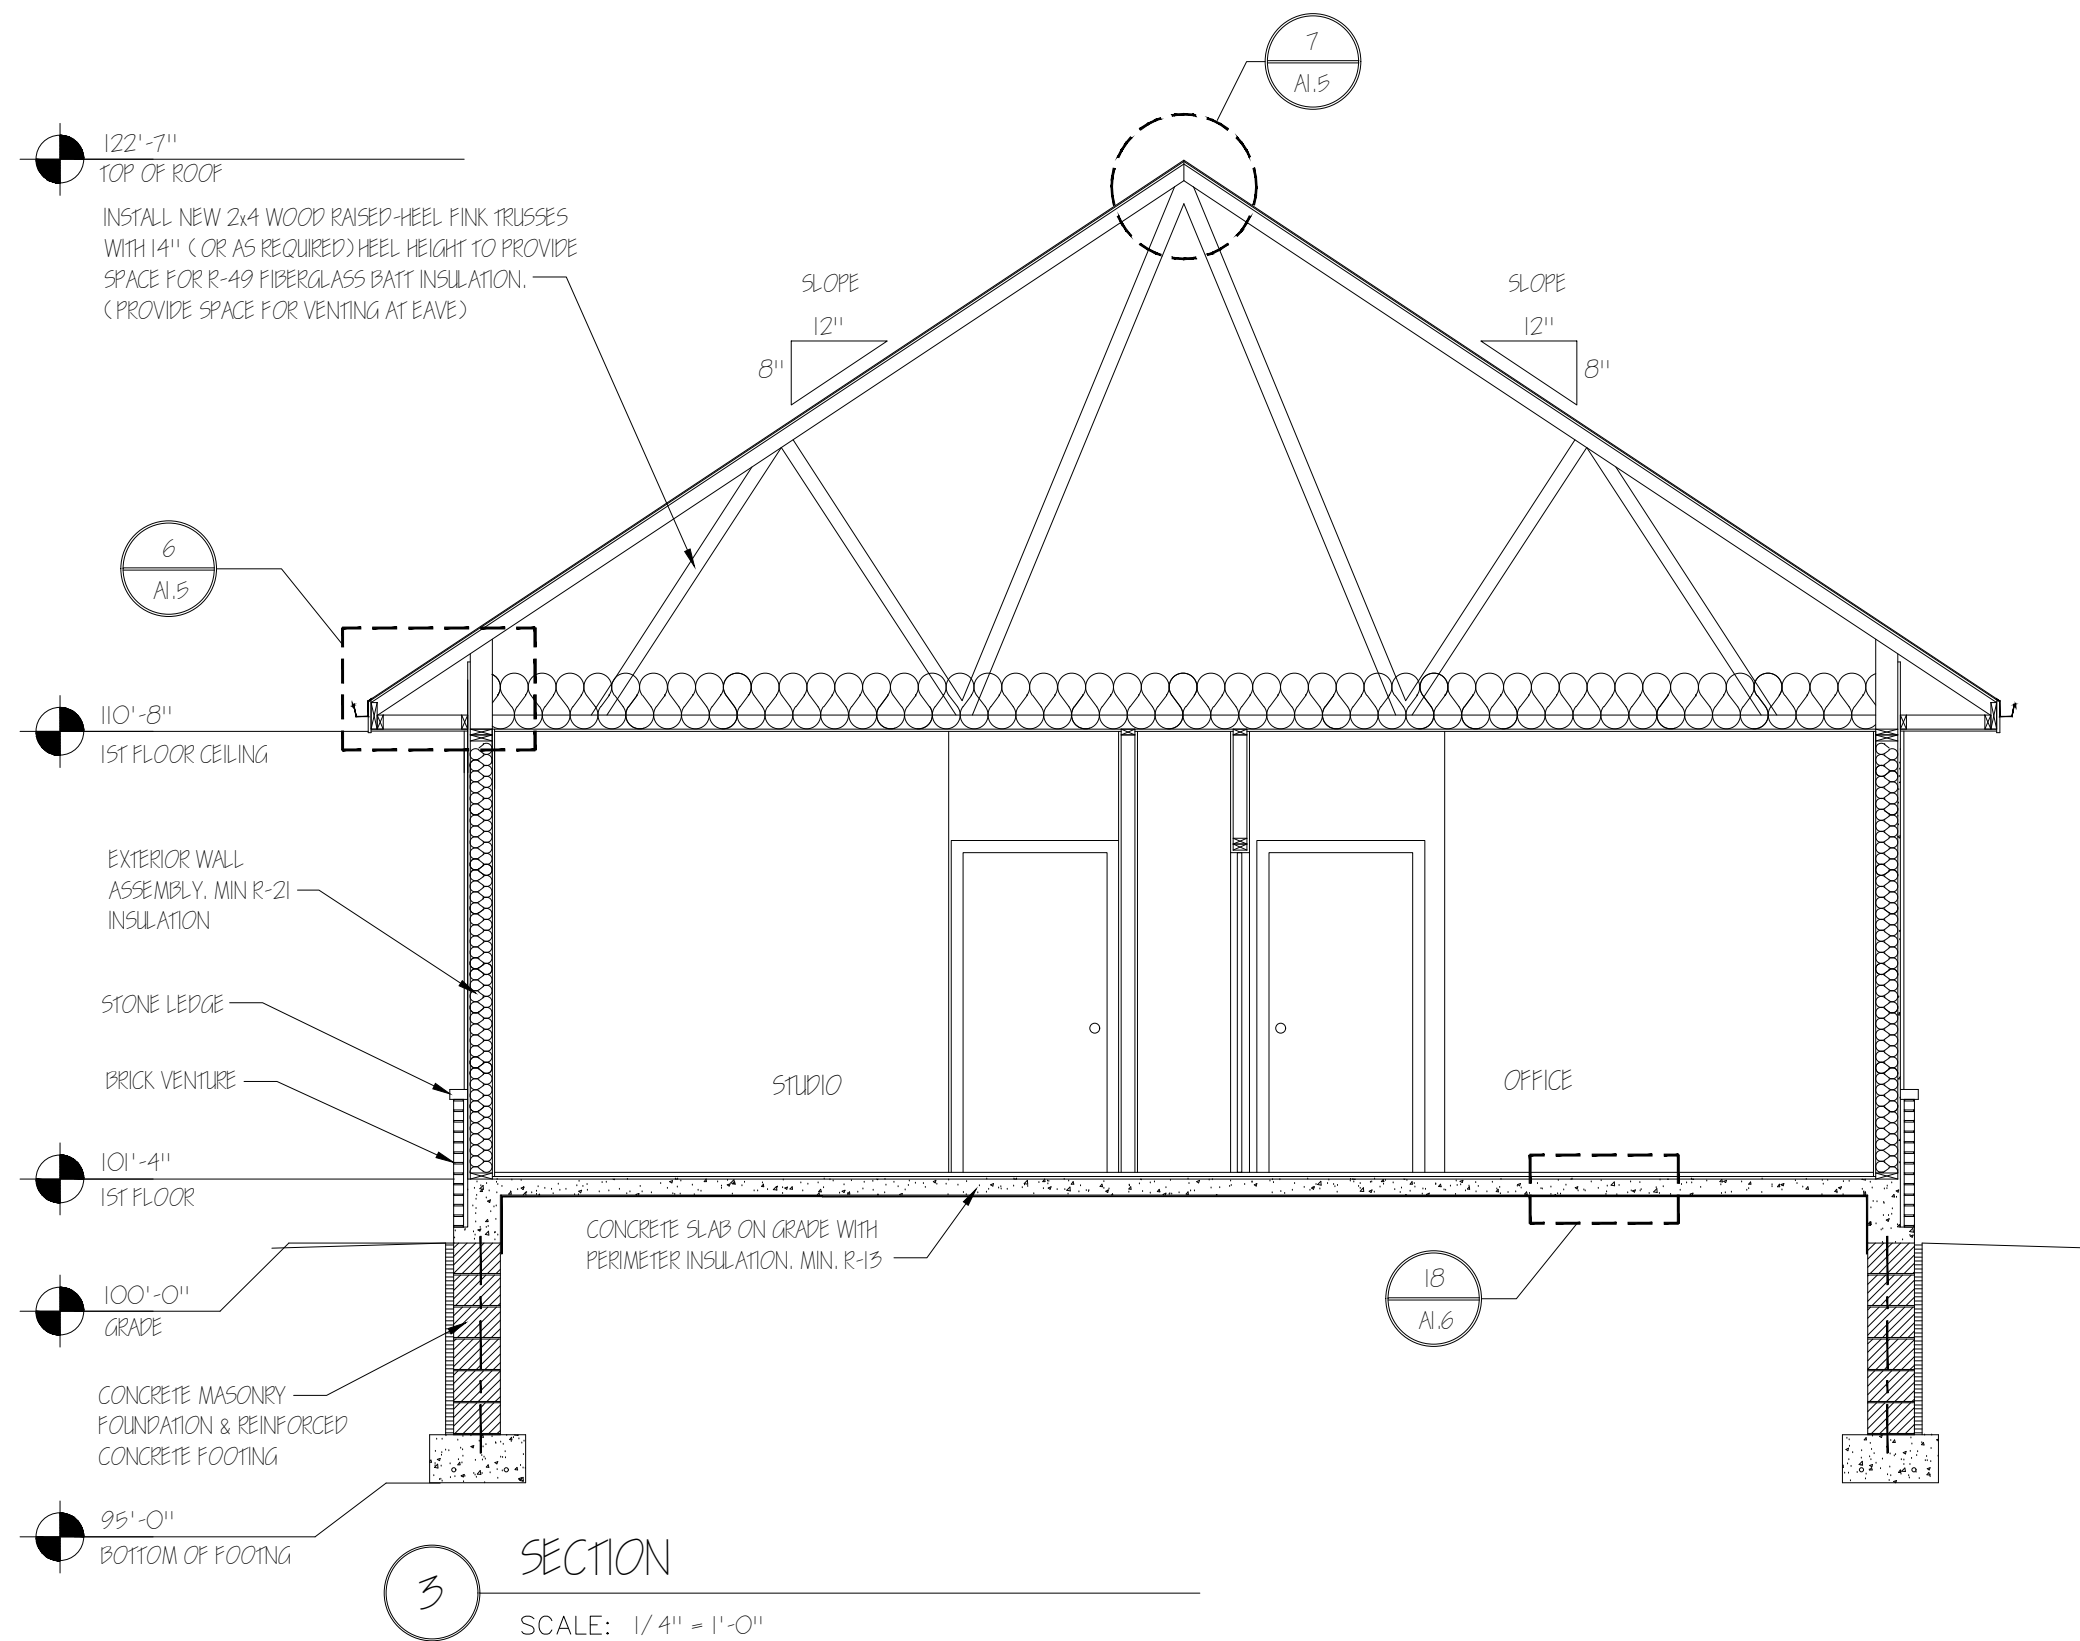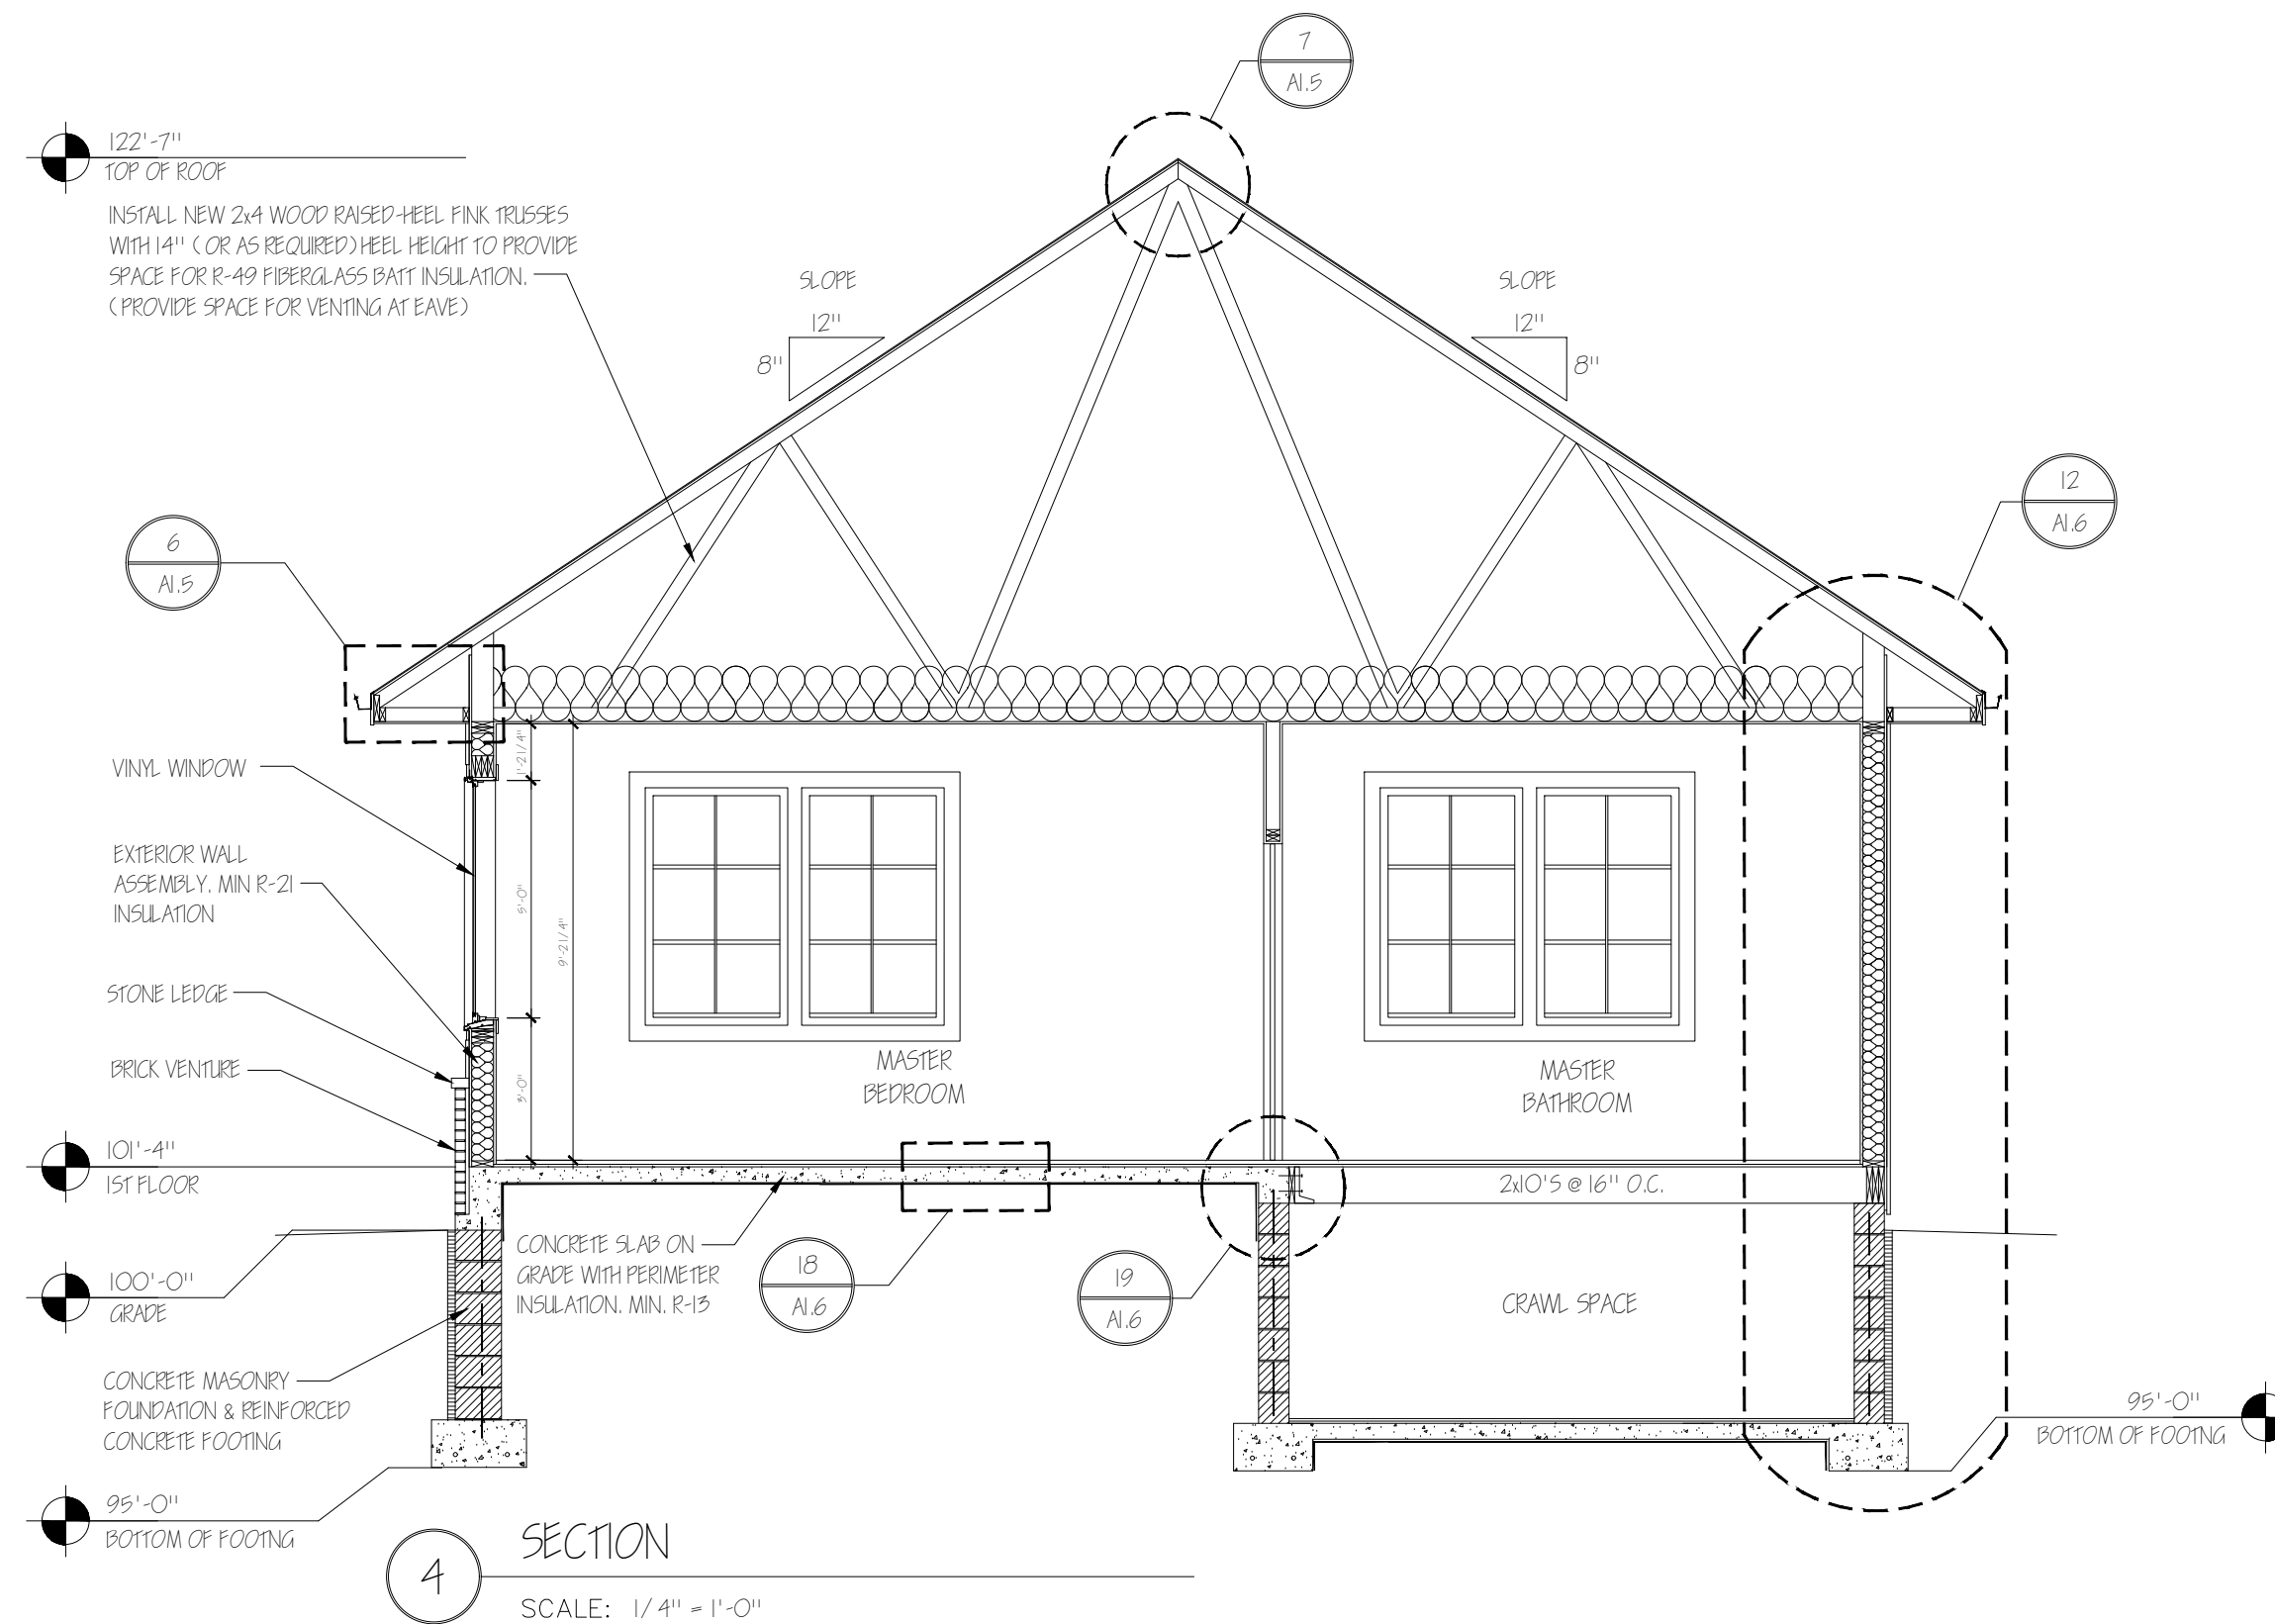


NOTES


- ALL GLASS SHALL BE 1" INSULATED CLEAR VISION GLASS UNLESS NOTED
- ALL GLASS WITHIN 2'-0" OF DOORS SHALL BE TEMPERED
- WIPY WIPY INTO ALL ROUGH OPENINGS THE FULL DEPTH OF THE WALL FRAMING
- PER ECC 2015; ALL WINDOW TYPES SHALL HAVE A MAX. U-FACTOR OF 0.26 WHERE DOOR ASSEMBLIES ARE SHOWN AS A WINDOW TYPE, THESE SHALL HAVE A MAX. U-FACTOR OF 0.77 PER ECC 2015; ALL WINDOW TYPES SHALL HAVE A MAX. SFC
- PER ECC 2015; ALL WINDOW TYPES SHALL HAVE A MAX. SFC

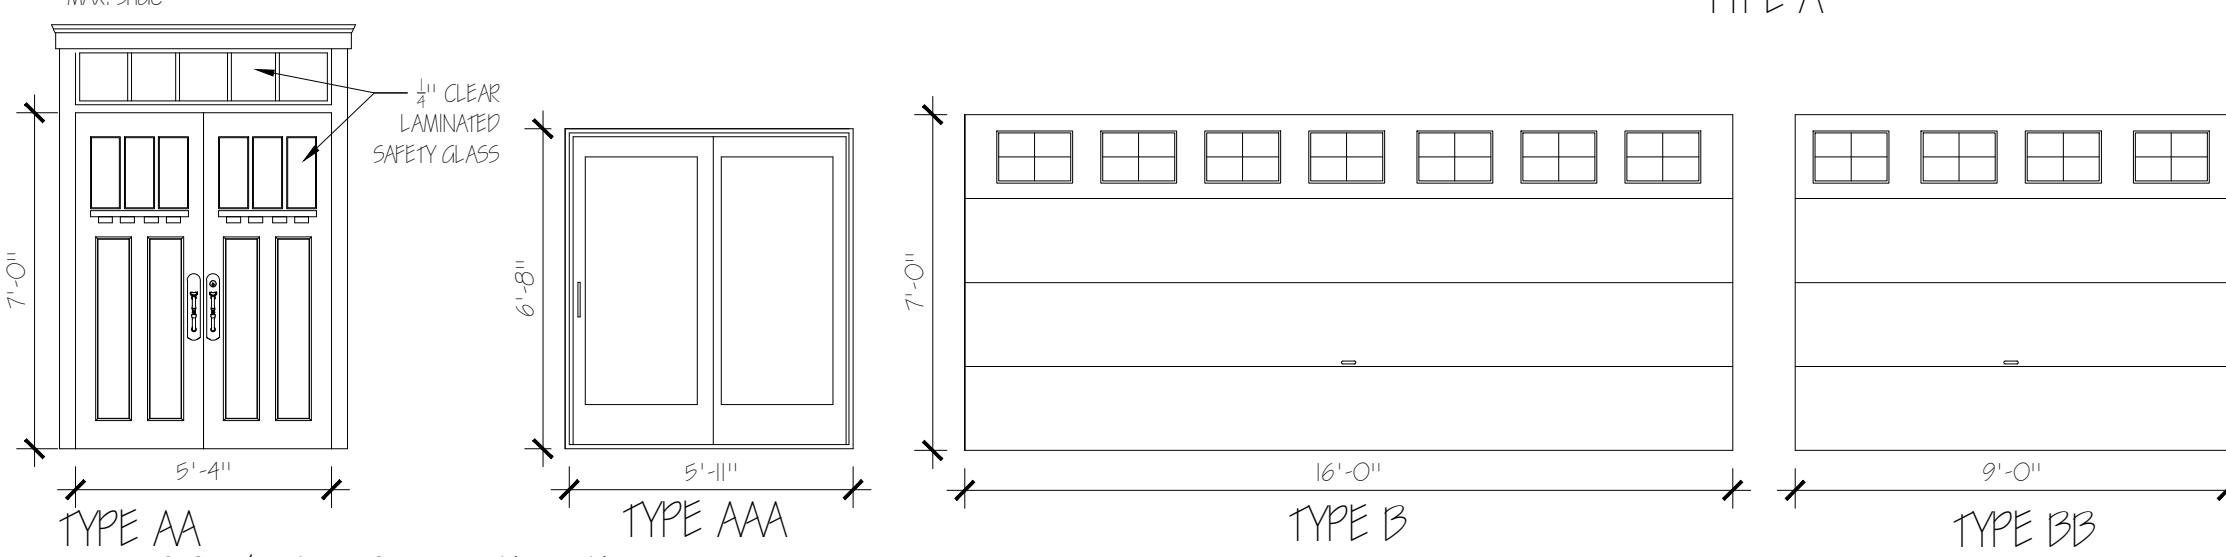


5 DOOR / WINDOW SCHEDULE
SCALE: 1/4" = 1'-0"

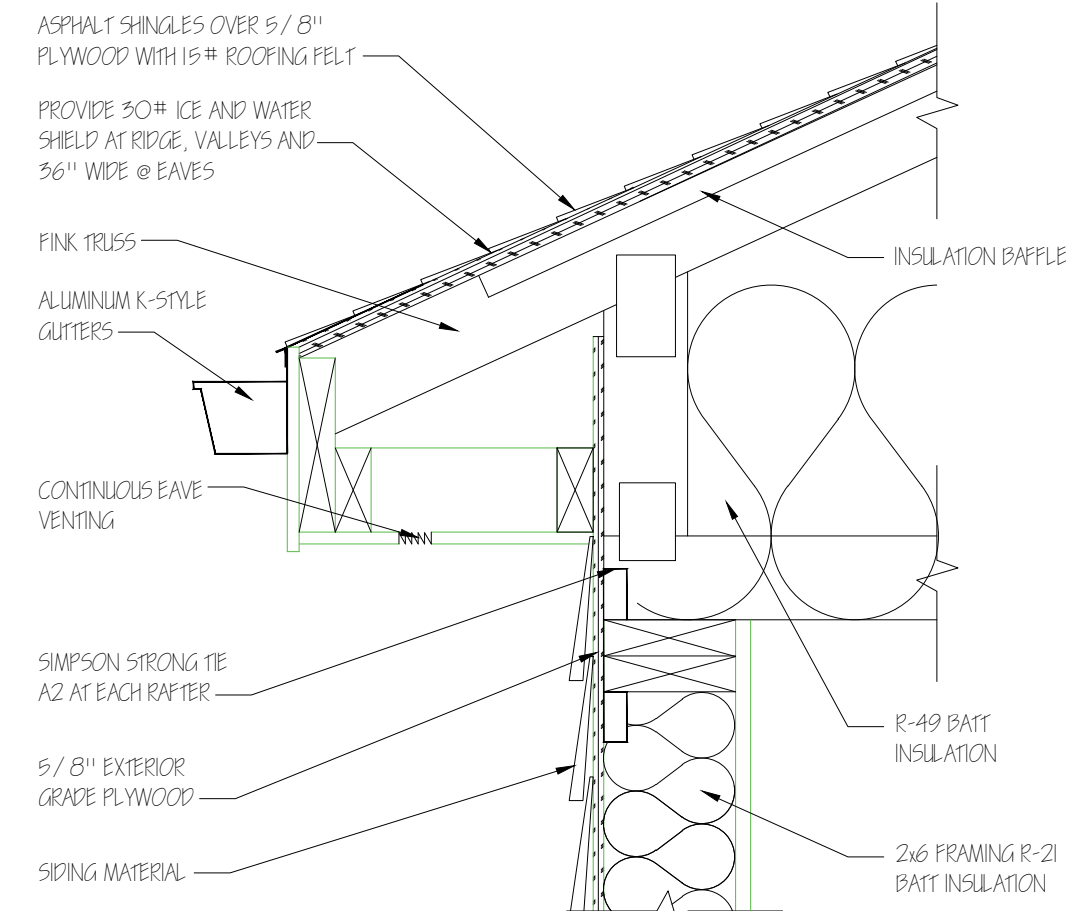


6 RAISED-HEEL TRUSS EAVE
SCALE: 1/2" = 1'-0"

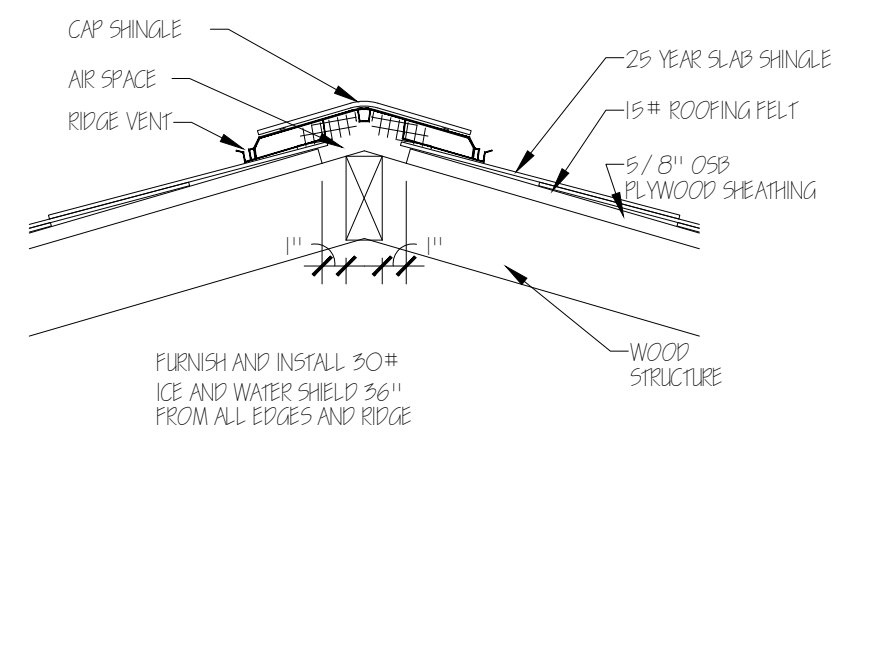


7 RIDGE VENT DETAIL
SCALE: 1/2" = 1'-0"

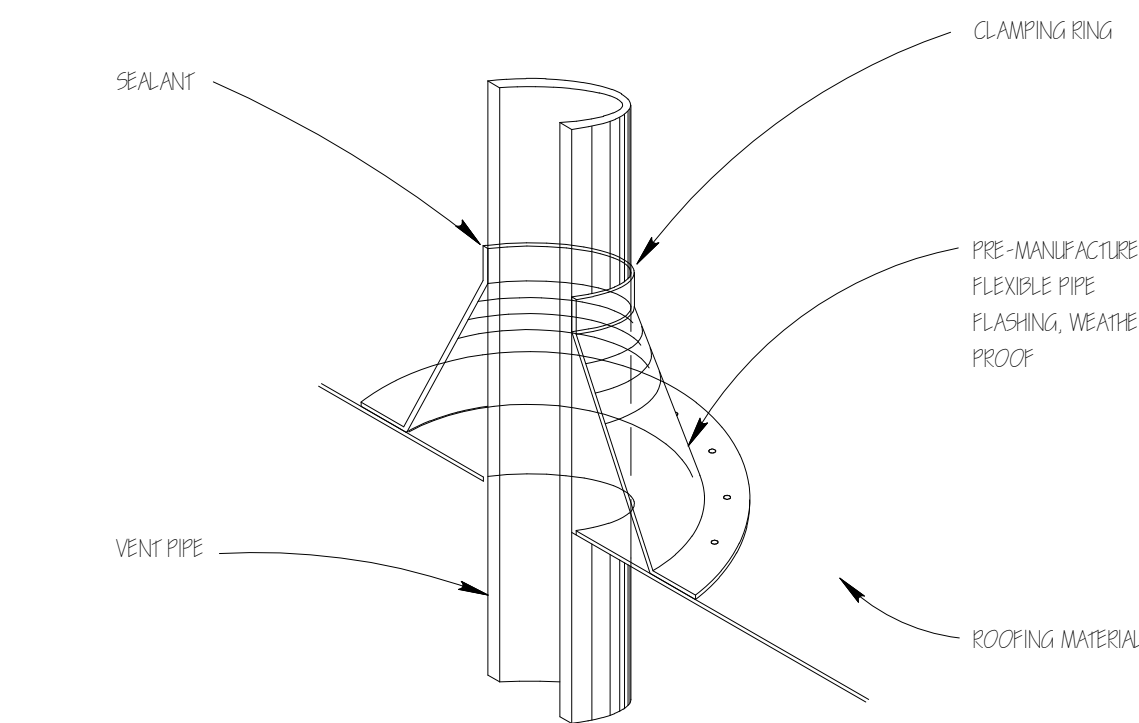


8 VENT PIPE DETAIL / ROOF PENETRATION
SCALE: 1/2" = 1'-0"

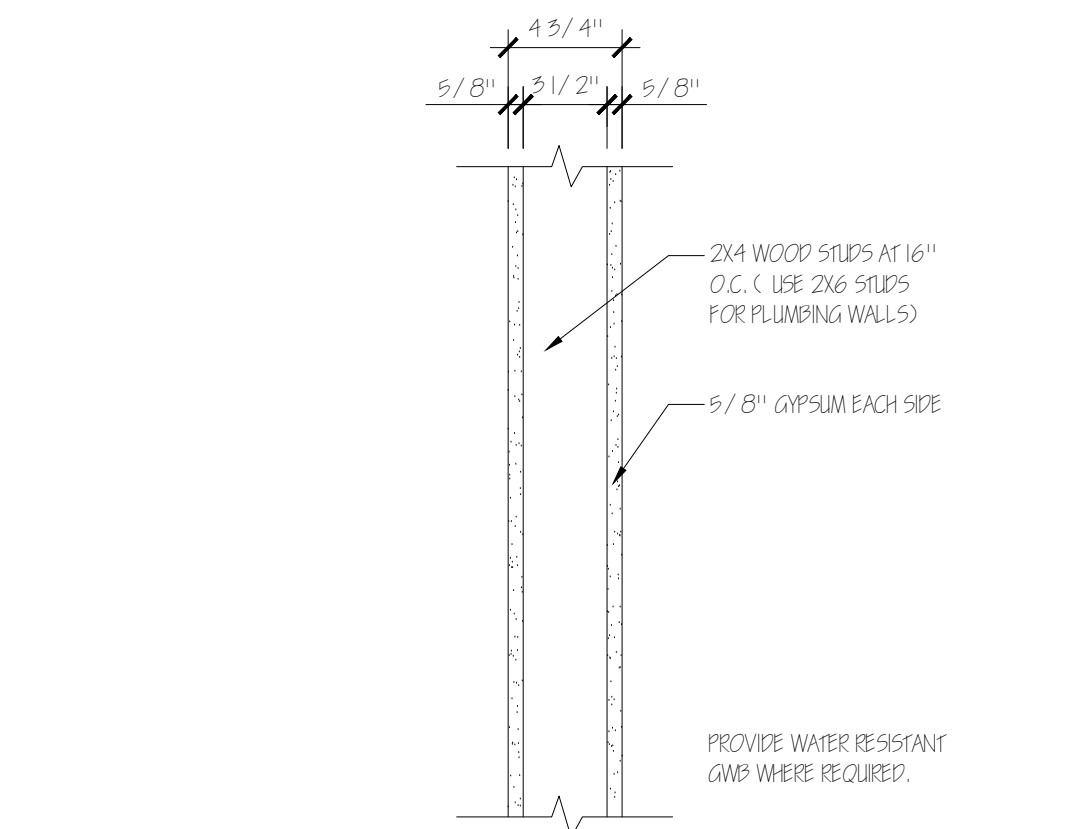


1 INTERIOR WALL
SCALE: 1 1/2" = 1'-0"

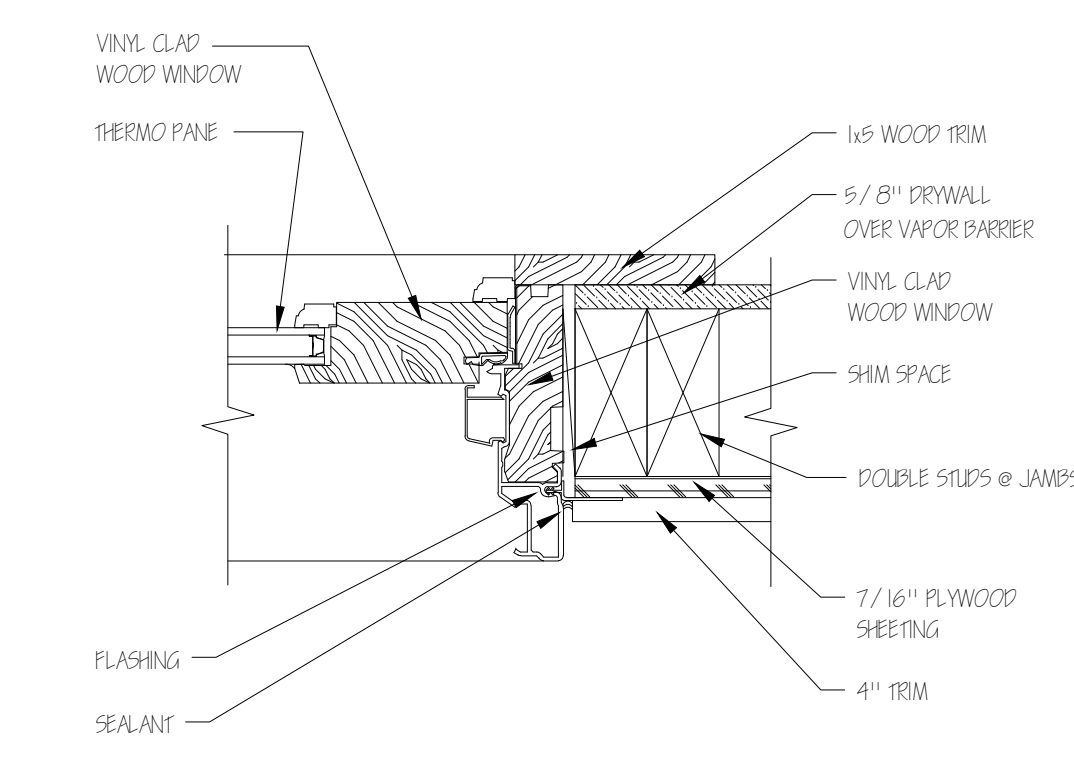


5 WINDOW JAMB DETAIL
SCALE: 3/4" = 1'-0"

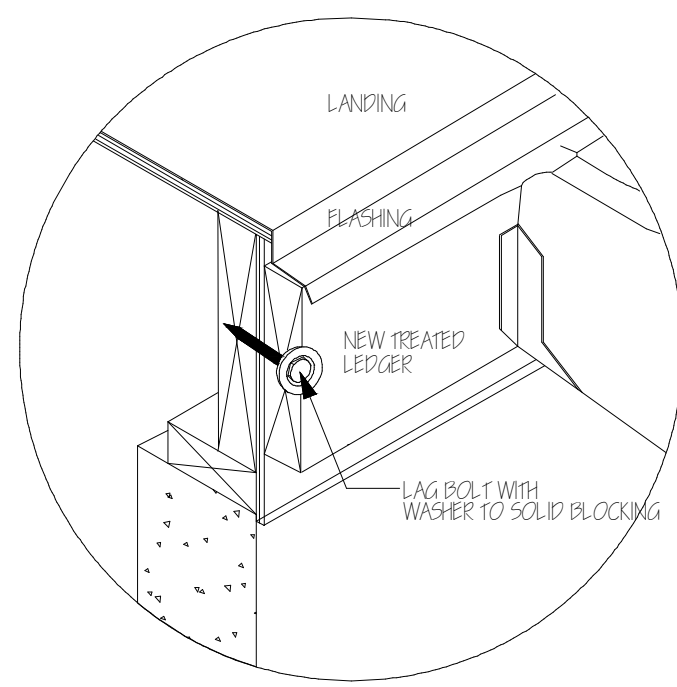


8 LEDGER AT DOOR
SCALE: 3/4" = 1'-0"

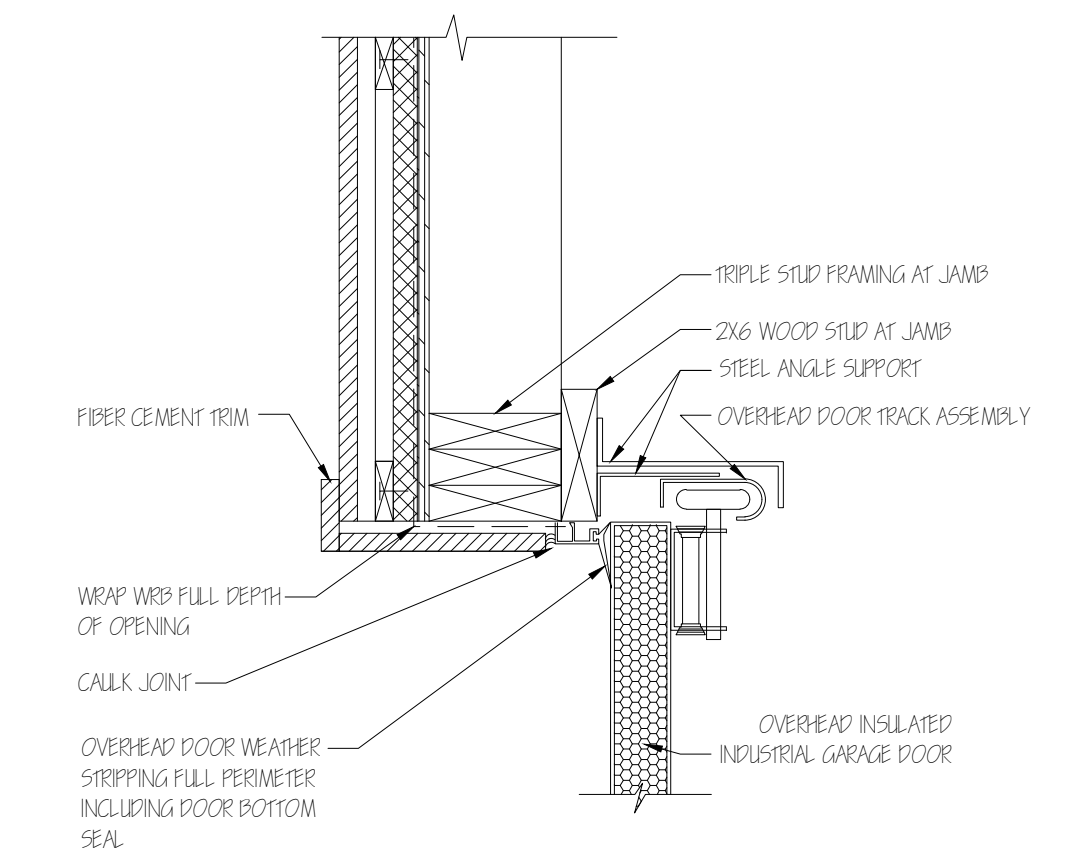


14 GARAGE DOOR JAMB
SCALE: 1 1/2" = 1'-0"

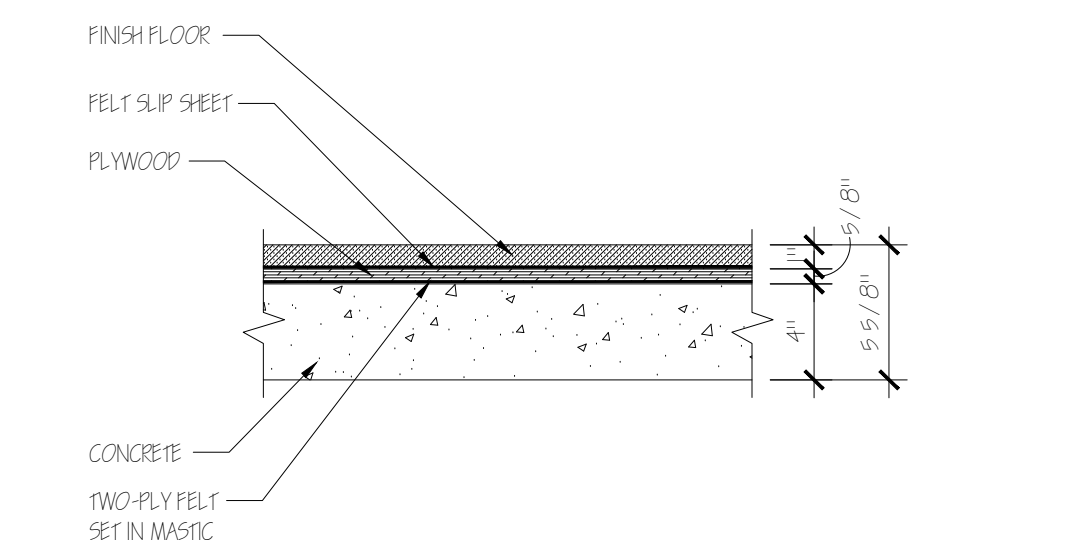


18 SLAB ON GRADE FINISHED FLOOR
SCALE: 1 1/2" = 1'-0"

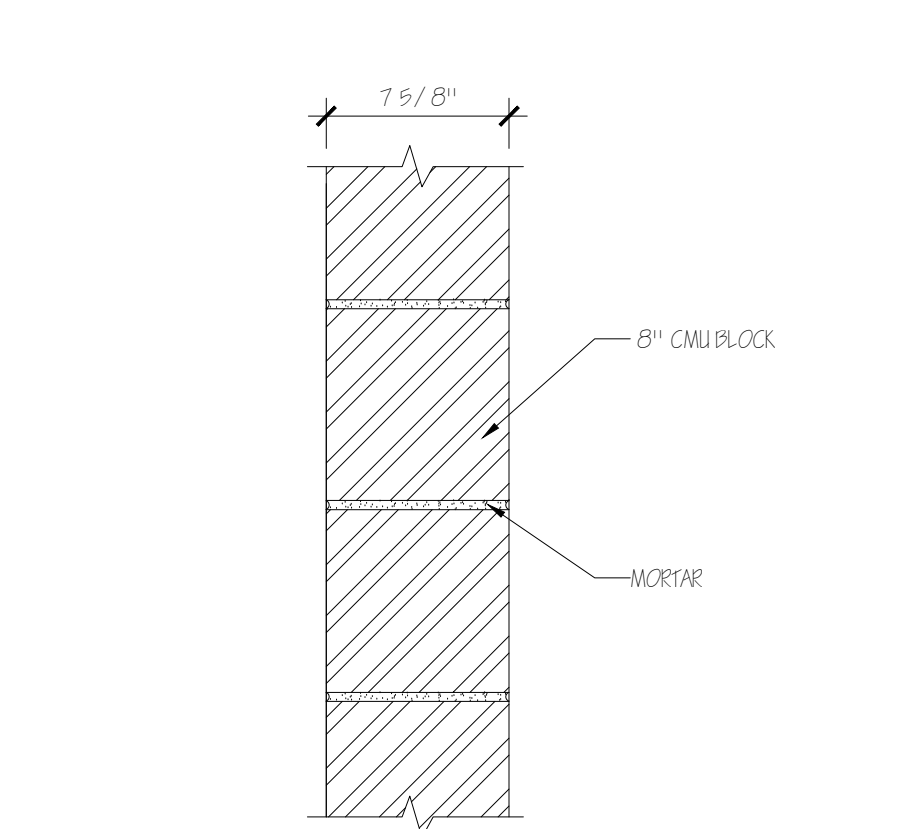


2 FOUNDATION WALL
SCALE: 1 1/2" = 1'-0"

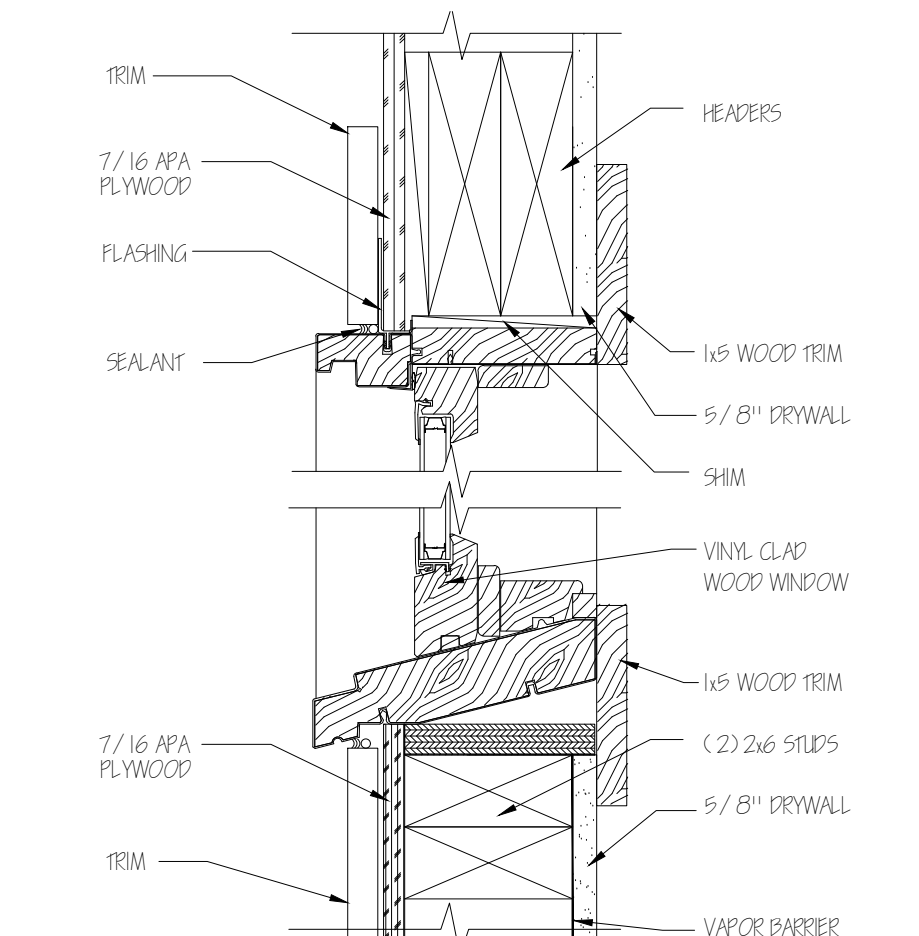


6 WINDOW HEAD & SILL DETAIL
SCALE: 3/4" = 1'-0"

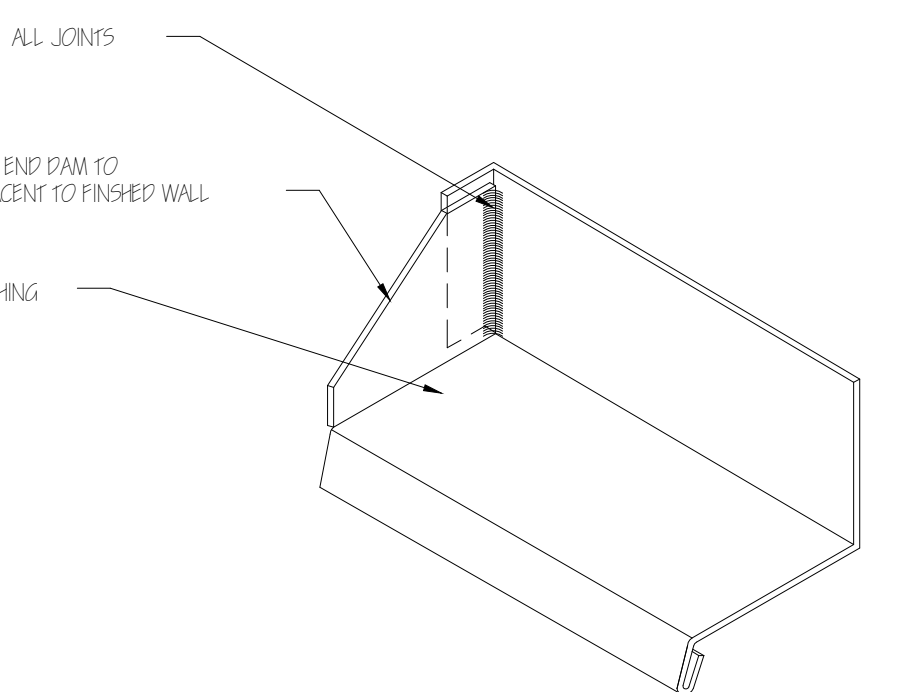


9 WINDOW END DAM DETAIL - ALL WINDOWS
SCALE: 3/4" = 1'-0"

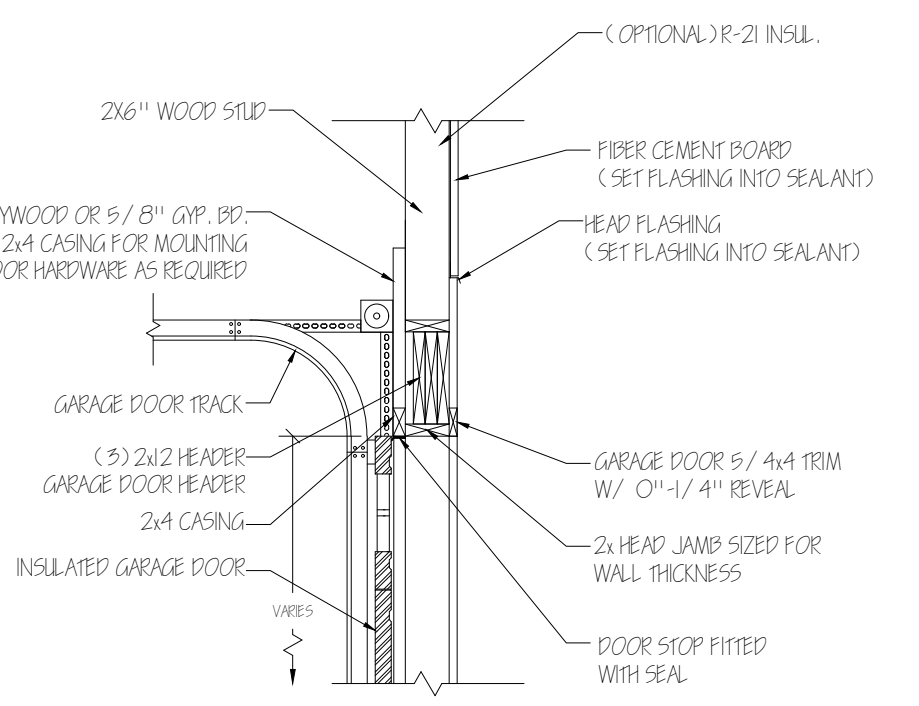


15 9' WIDE GARAGE DOOR HEAD DETAIL
SCALE: 1 1/2" = 1'-0"

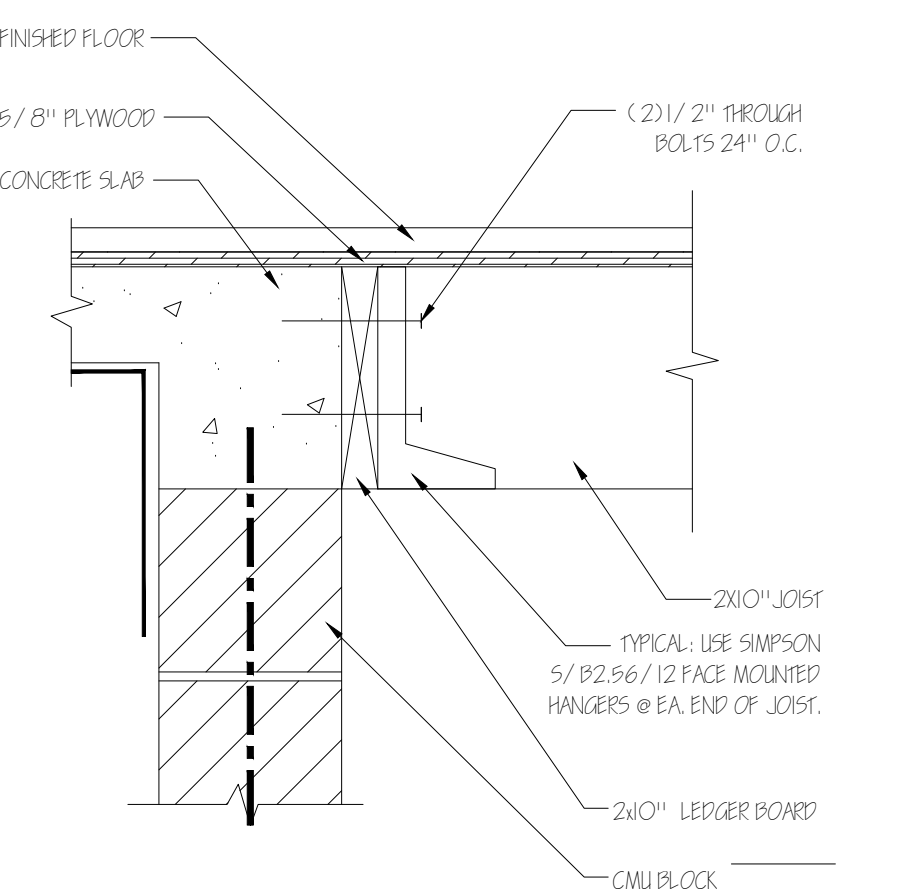


19 SLAB ON GRADE / FULL BASMENT CONNECTION
SCALE: 1 1/2" = 1'-0"

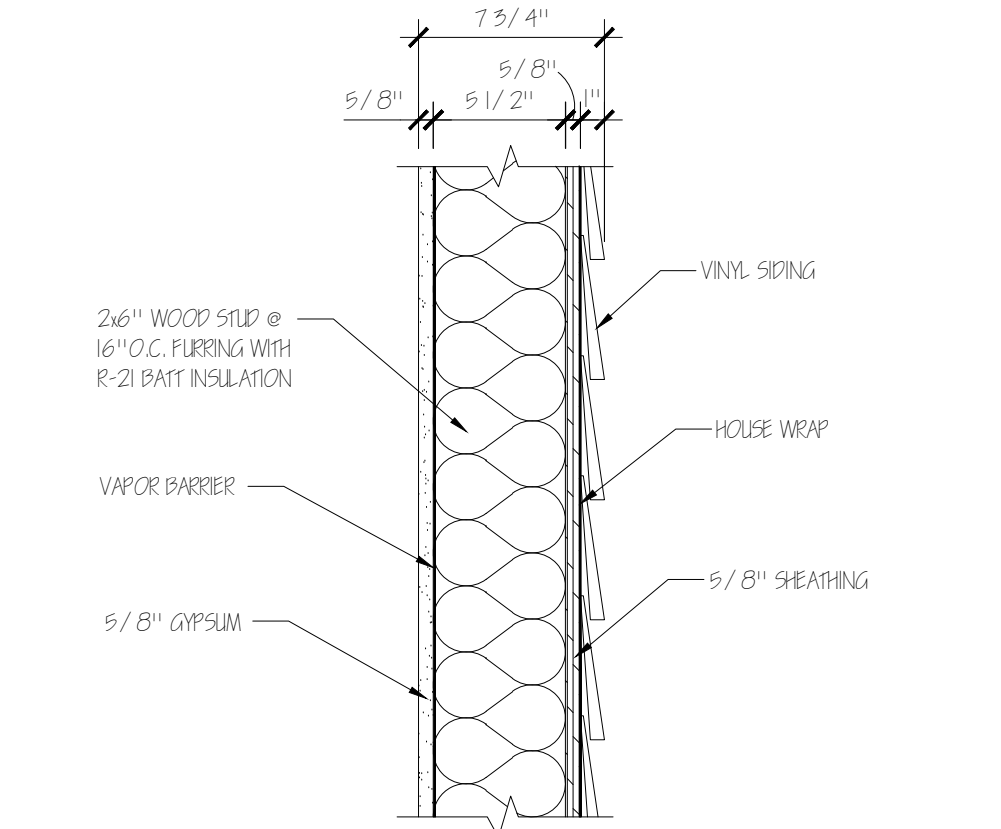


3 EXTERIOR WALL (SIDING)
SCALE: 1 1/2" = 1'-0"

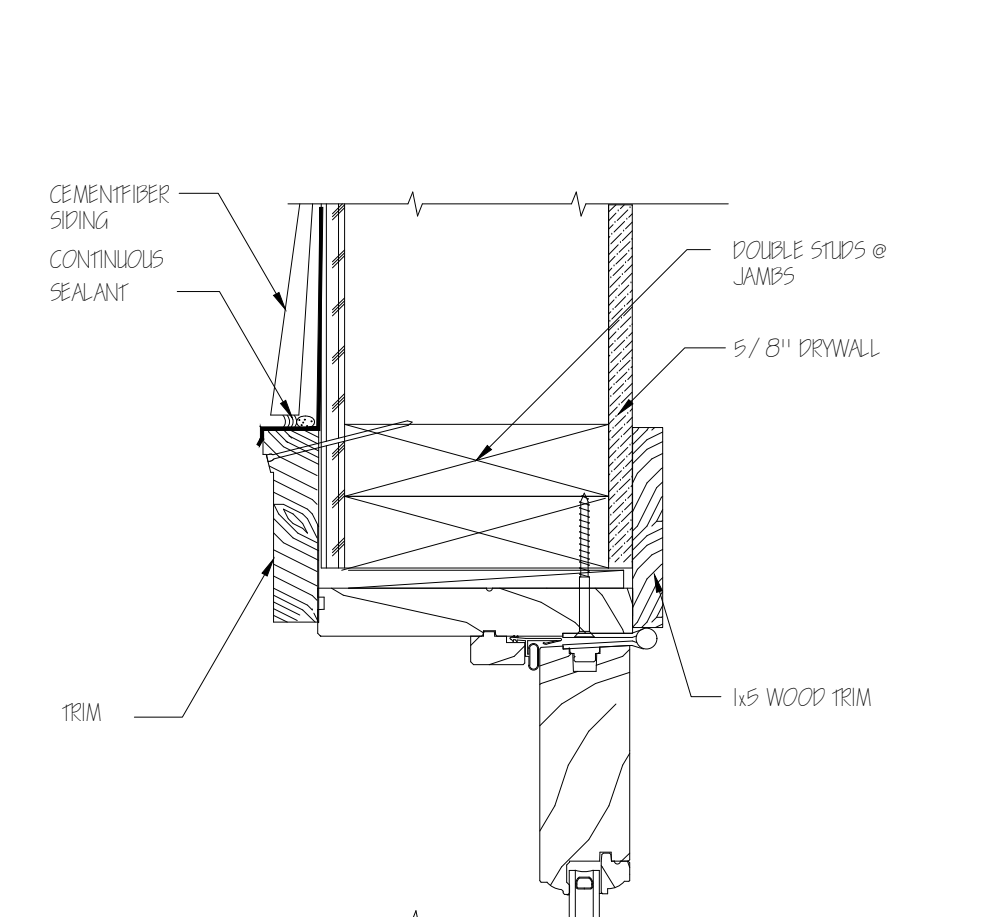


7 EXTERIOR DOOR JAMB DETAIL
SCALE: 3/4" = 1'-0"

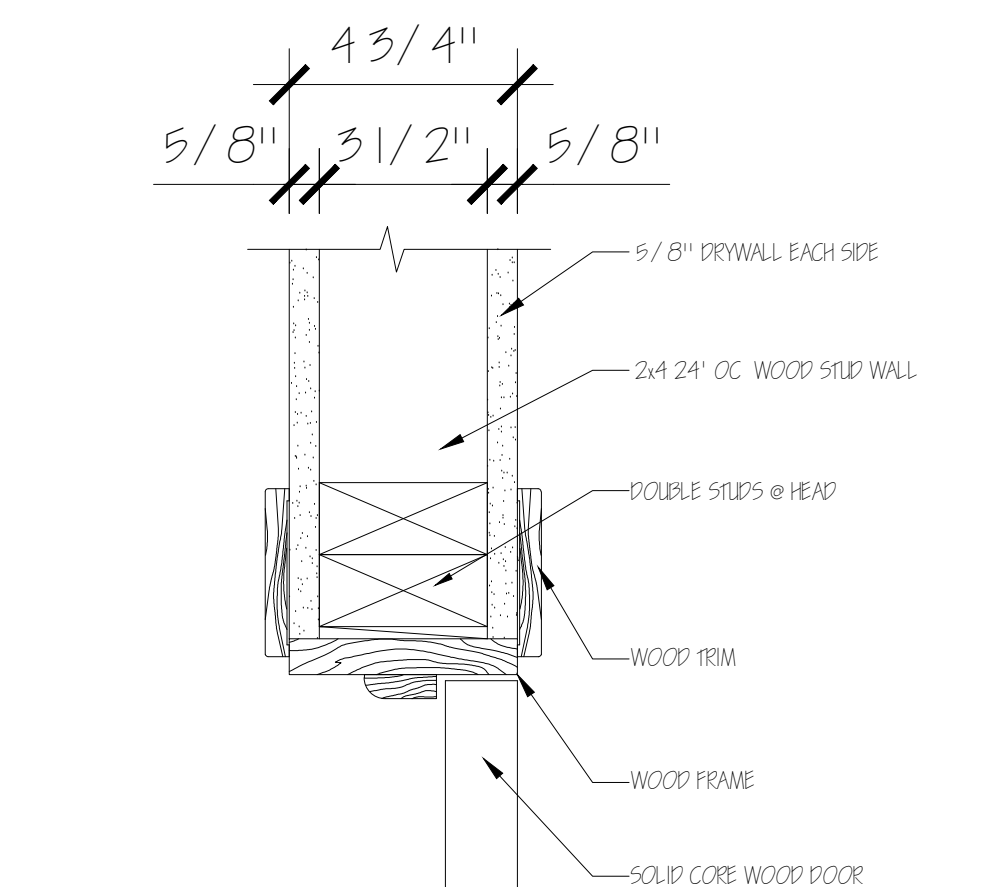


10 INTERIOR WOOD DOOR HEAD / JAMB INTERIOR
SCALE: 3/4" = 1'-0"

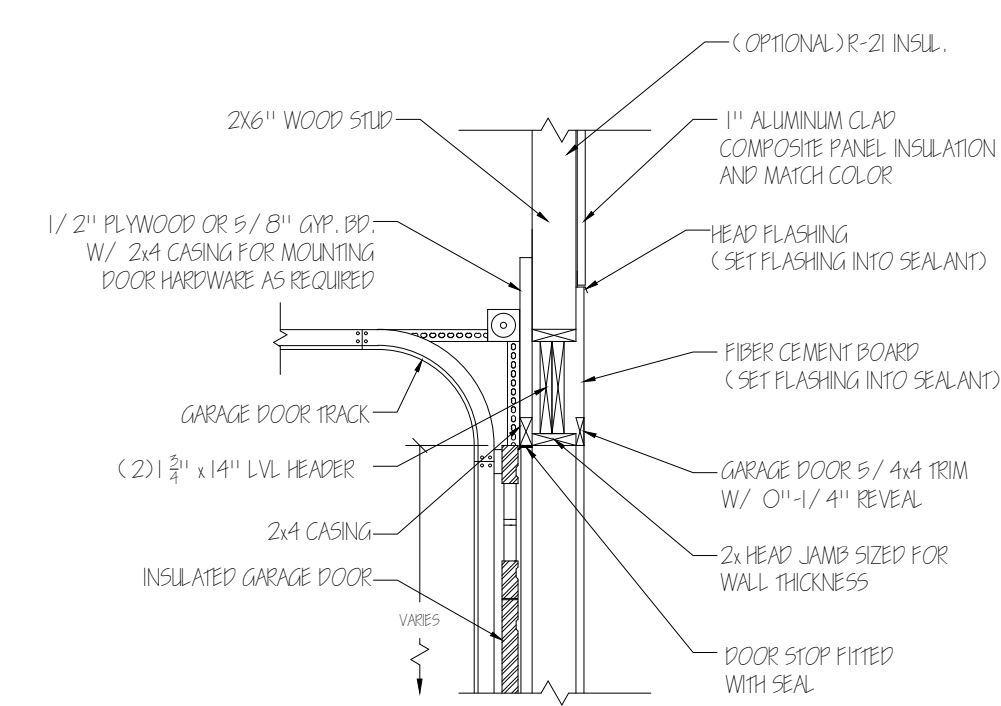


16 16' WIDE GARAGE DOOR HEAD DETAIL
SCALE: NTS

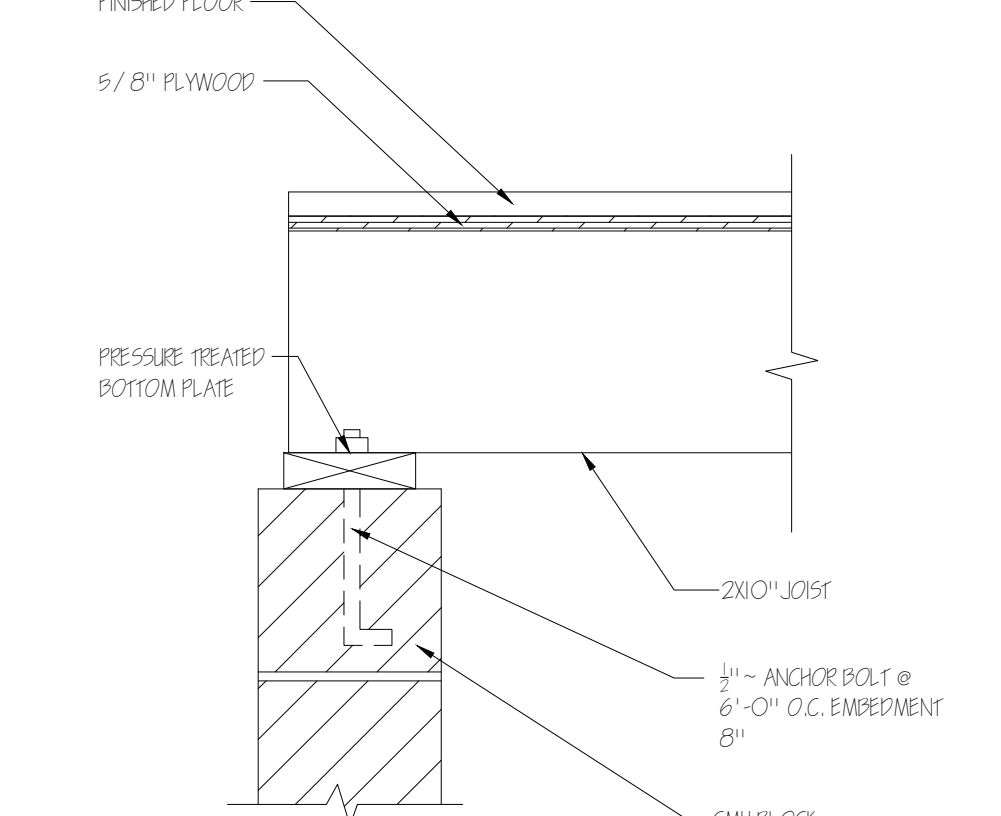


20 JOIST CONNECTION TO CMU WALL
SCALE: 1 1/2" = 1'-0"

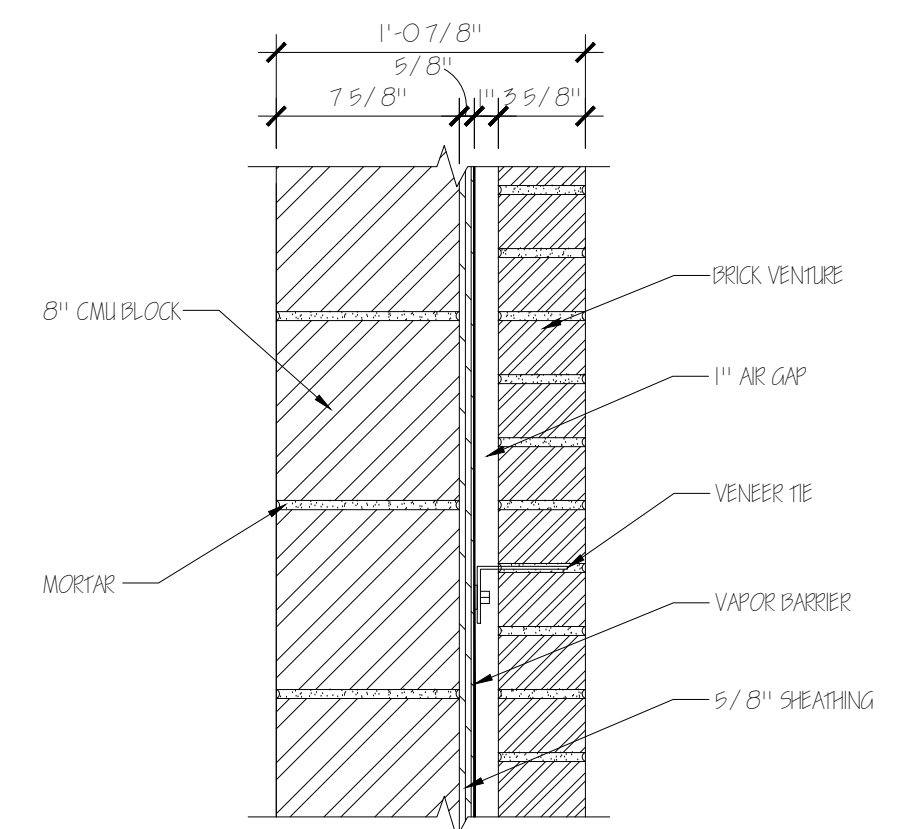


4 EXTERIOR WALL (BRICK)
SCALE: 1 1/2" = 1'-0"

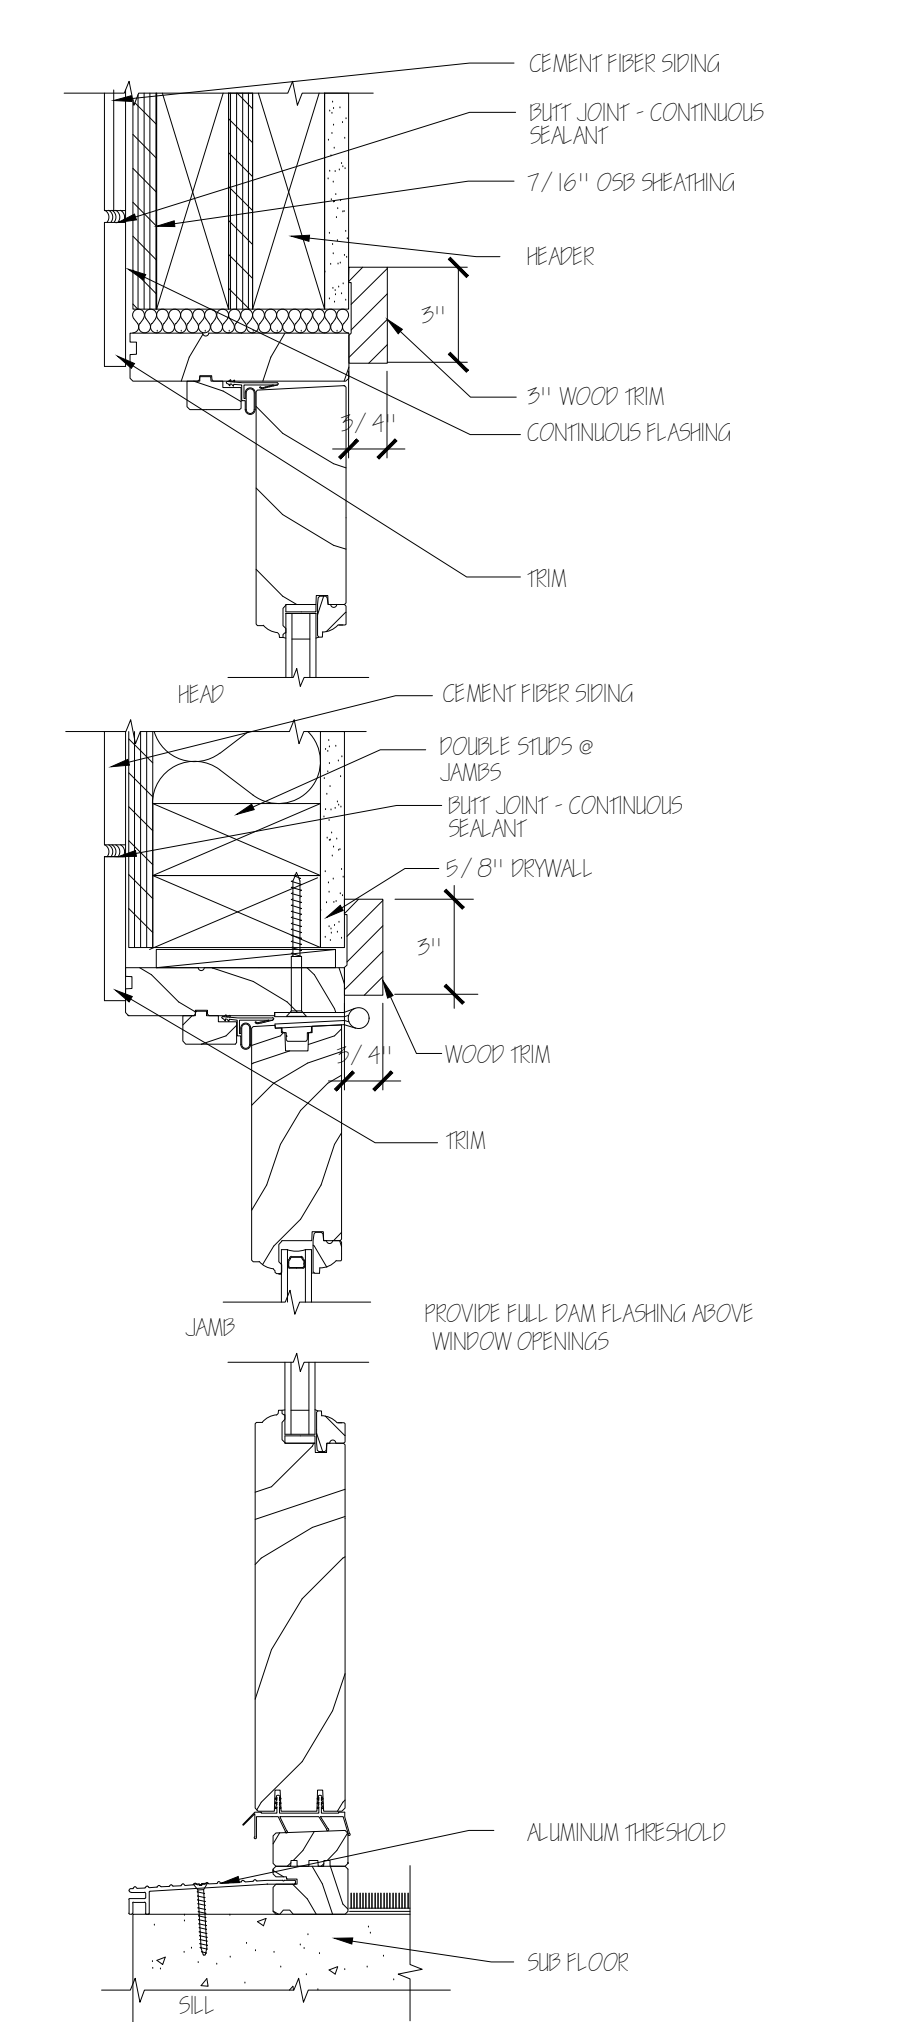


11 EXTERIOR DOOR DETAILS
SCALE: 3/4" = 1'-0"

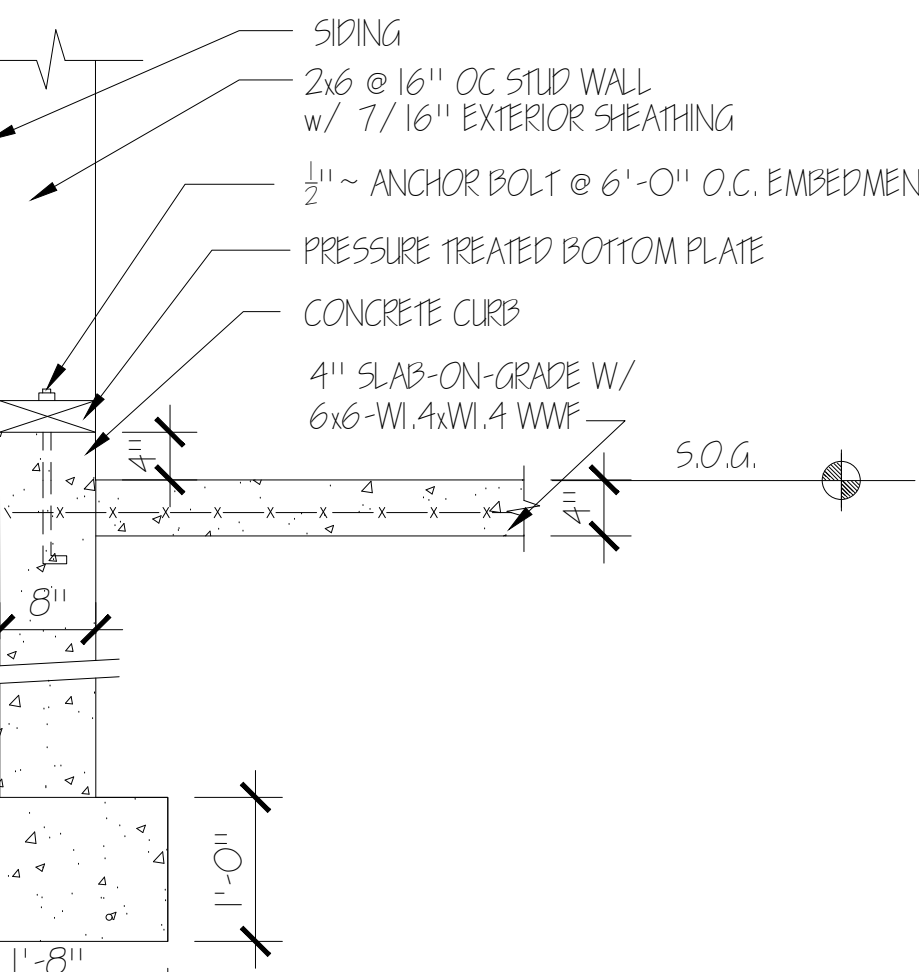

17 TYP GARAGE FOOTING SECTION
SCALE: 1 1/2" = 1'-0"

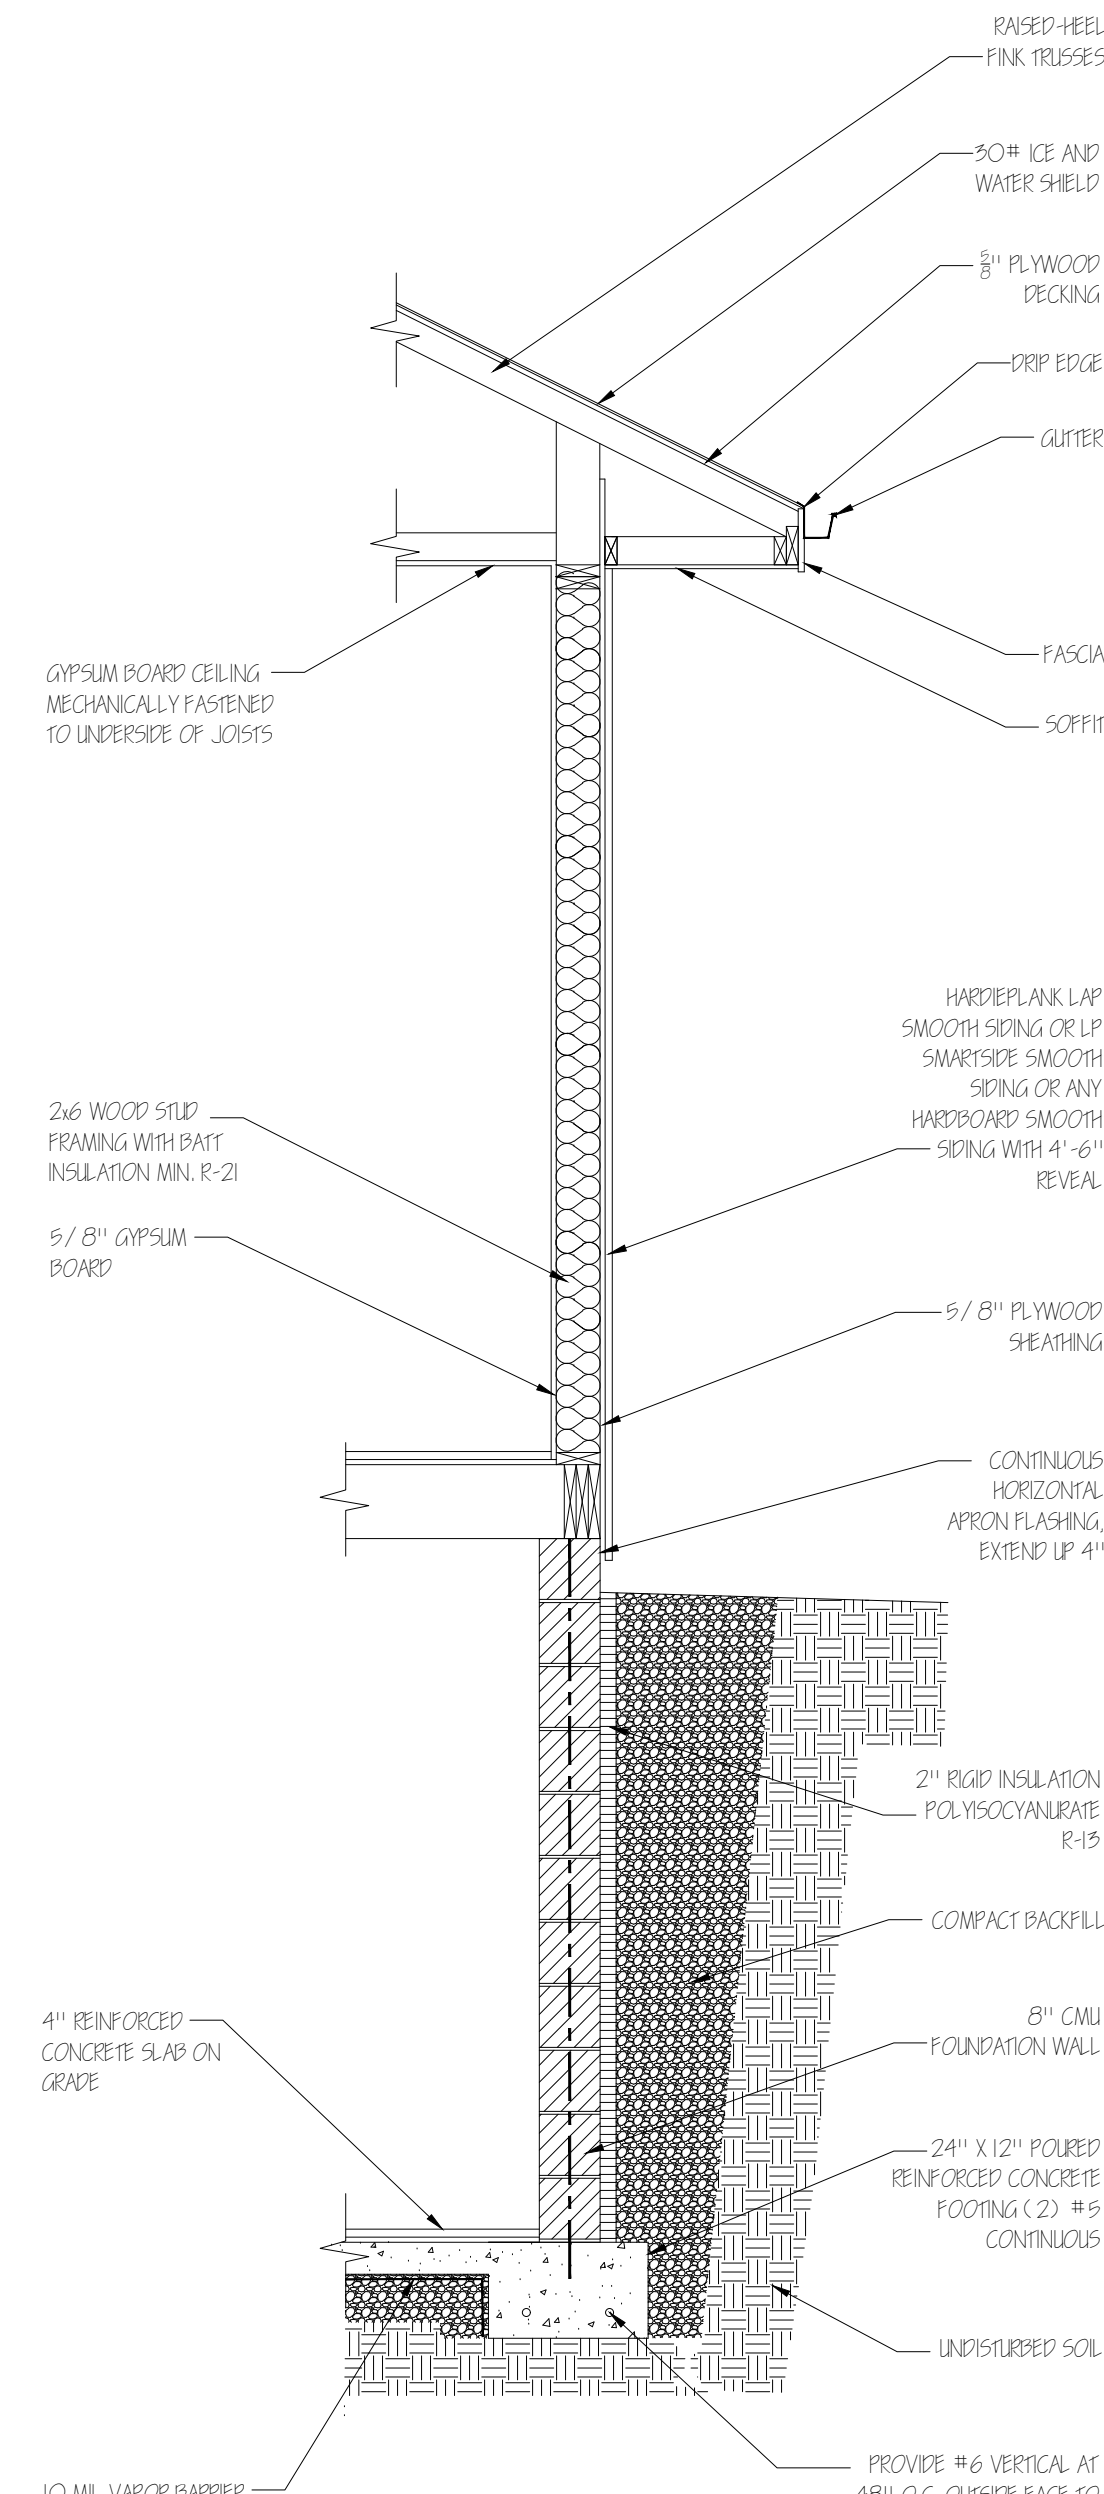

12 WALL SECTION
SCALE: 1" = 1'-0"

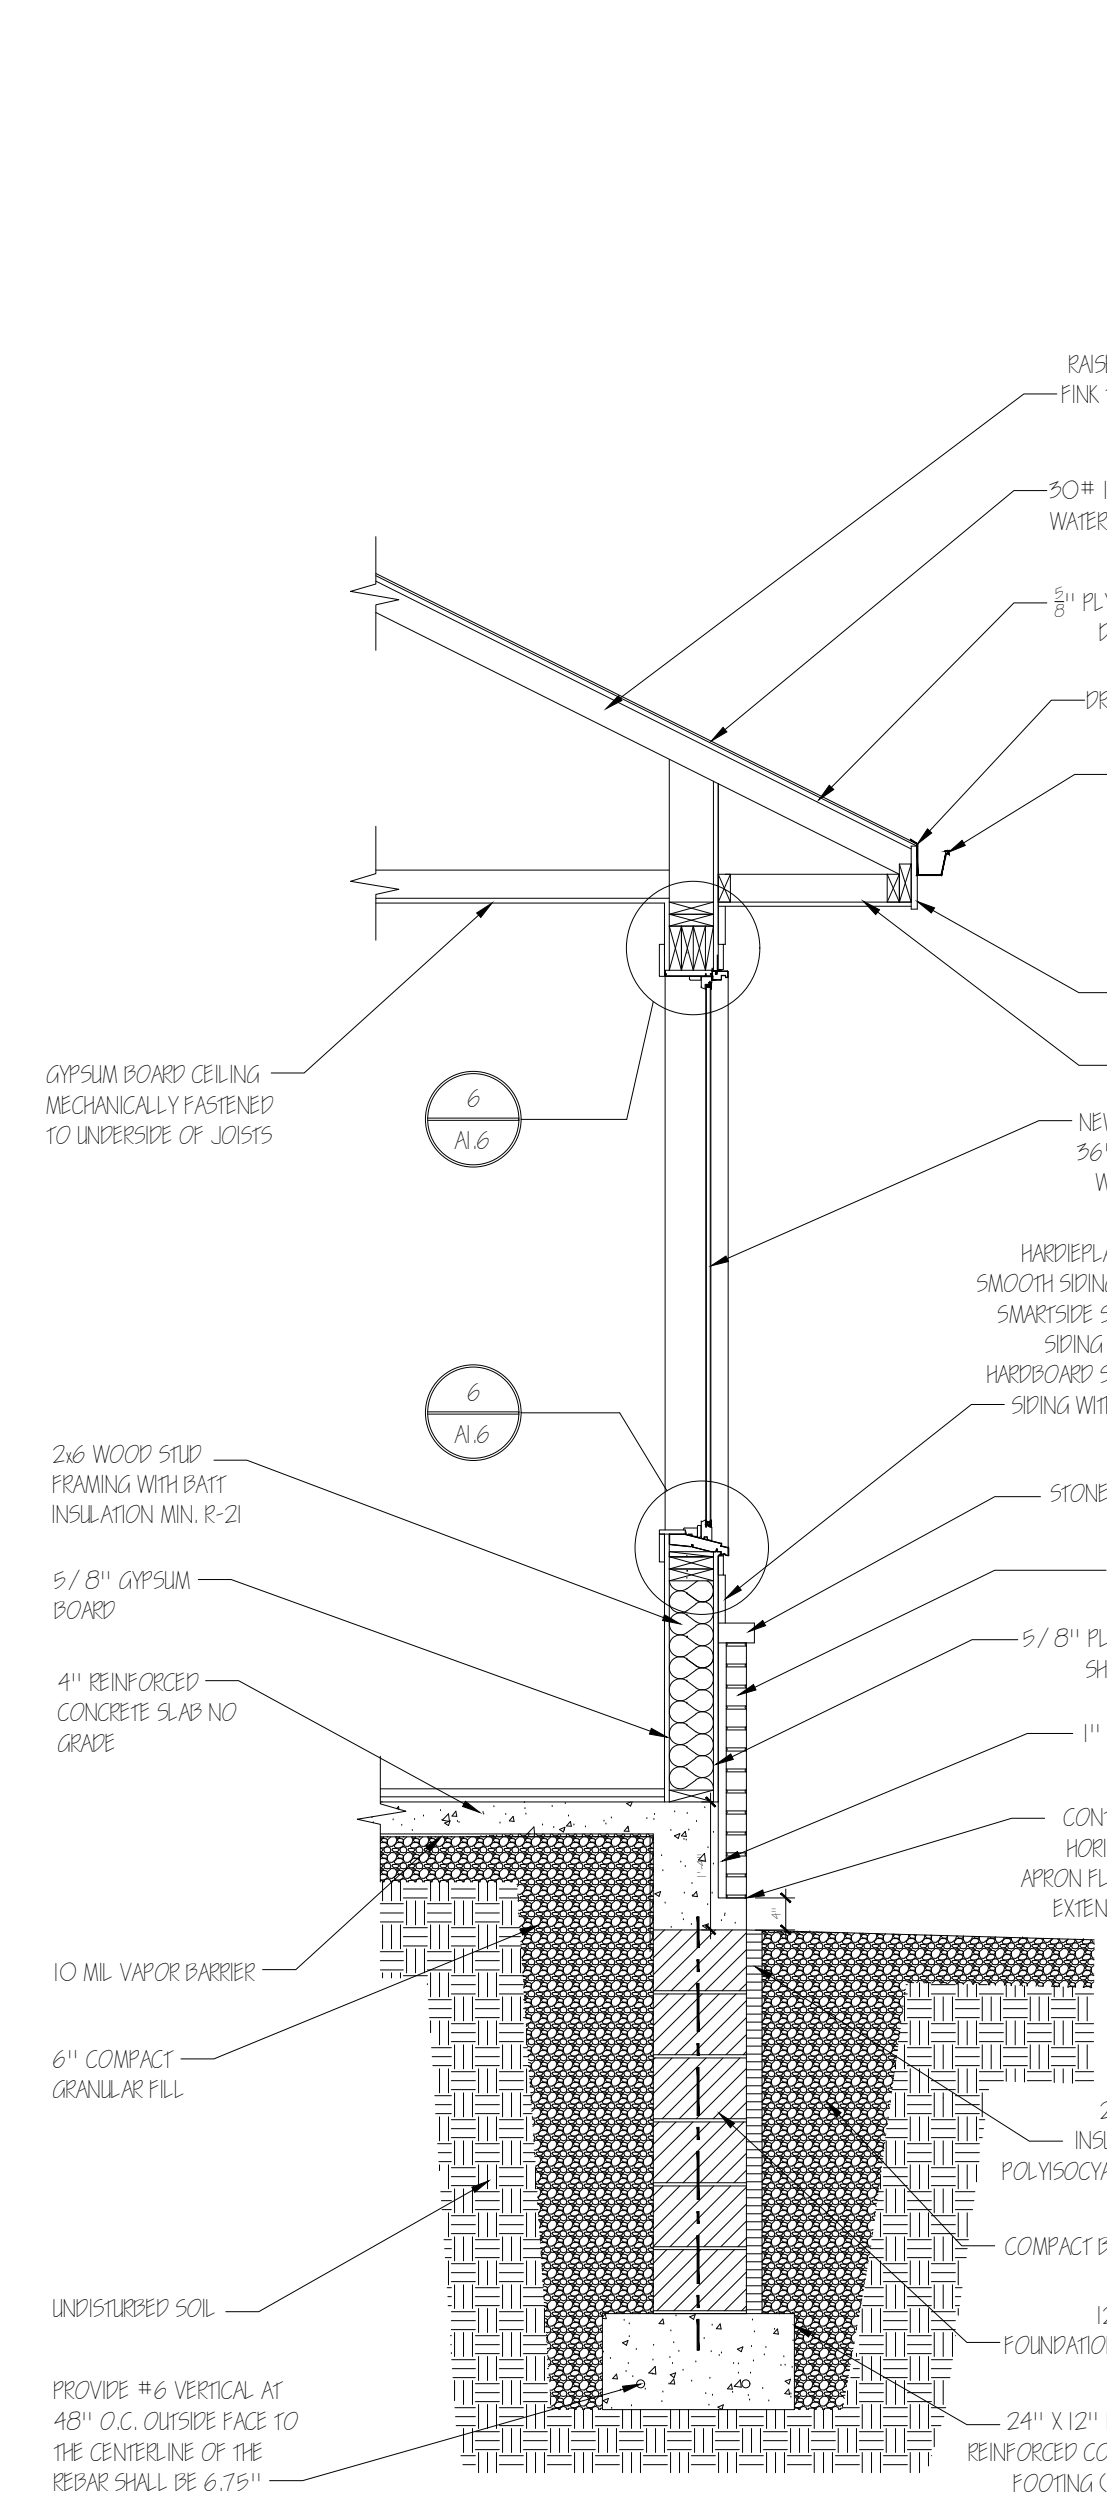

13 WALL SECTION
SCALE: 1" = 1'-0"

BRANNON NEW RESIDENCE MSKC2176167 MUSKEGO ROAD MUSKEGO, WI 53150

2515 NORTH 66TH STREET
WAUWATOSA, WI 53213
414.322.7374
swerk@juno.com
ARCHITECT:
KEITH SCHULTZ, ALA, ASID

ARCHITECT:
SchultzWerk
Architecture, Inc.



REVISIONS

PROJECT NO. 25134.00
DATE 06/11/2026
DRAWN BY
CHECKED BY
SHEET CONTENTS
SECTIONS DETAILS
ROOF PLAN

SHEET
A1.6
6 OF 6