



A hand-drawn sketch of a landscape. It features a winding path that starts from the bottom left, goes up and around a small hill, then down and across a field towards a small building on the right. There are several trees drawn along the path and in the background. The drawing is done in a simple, sketchy style with some shading.

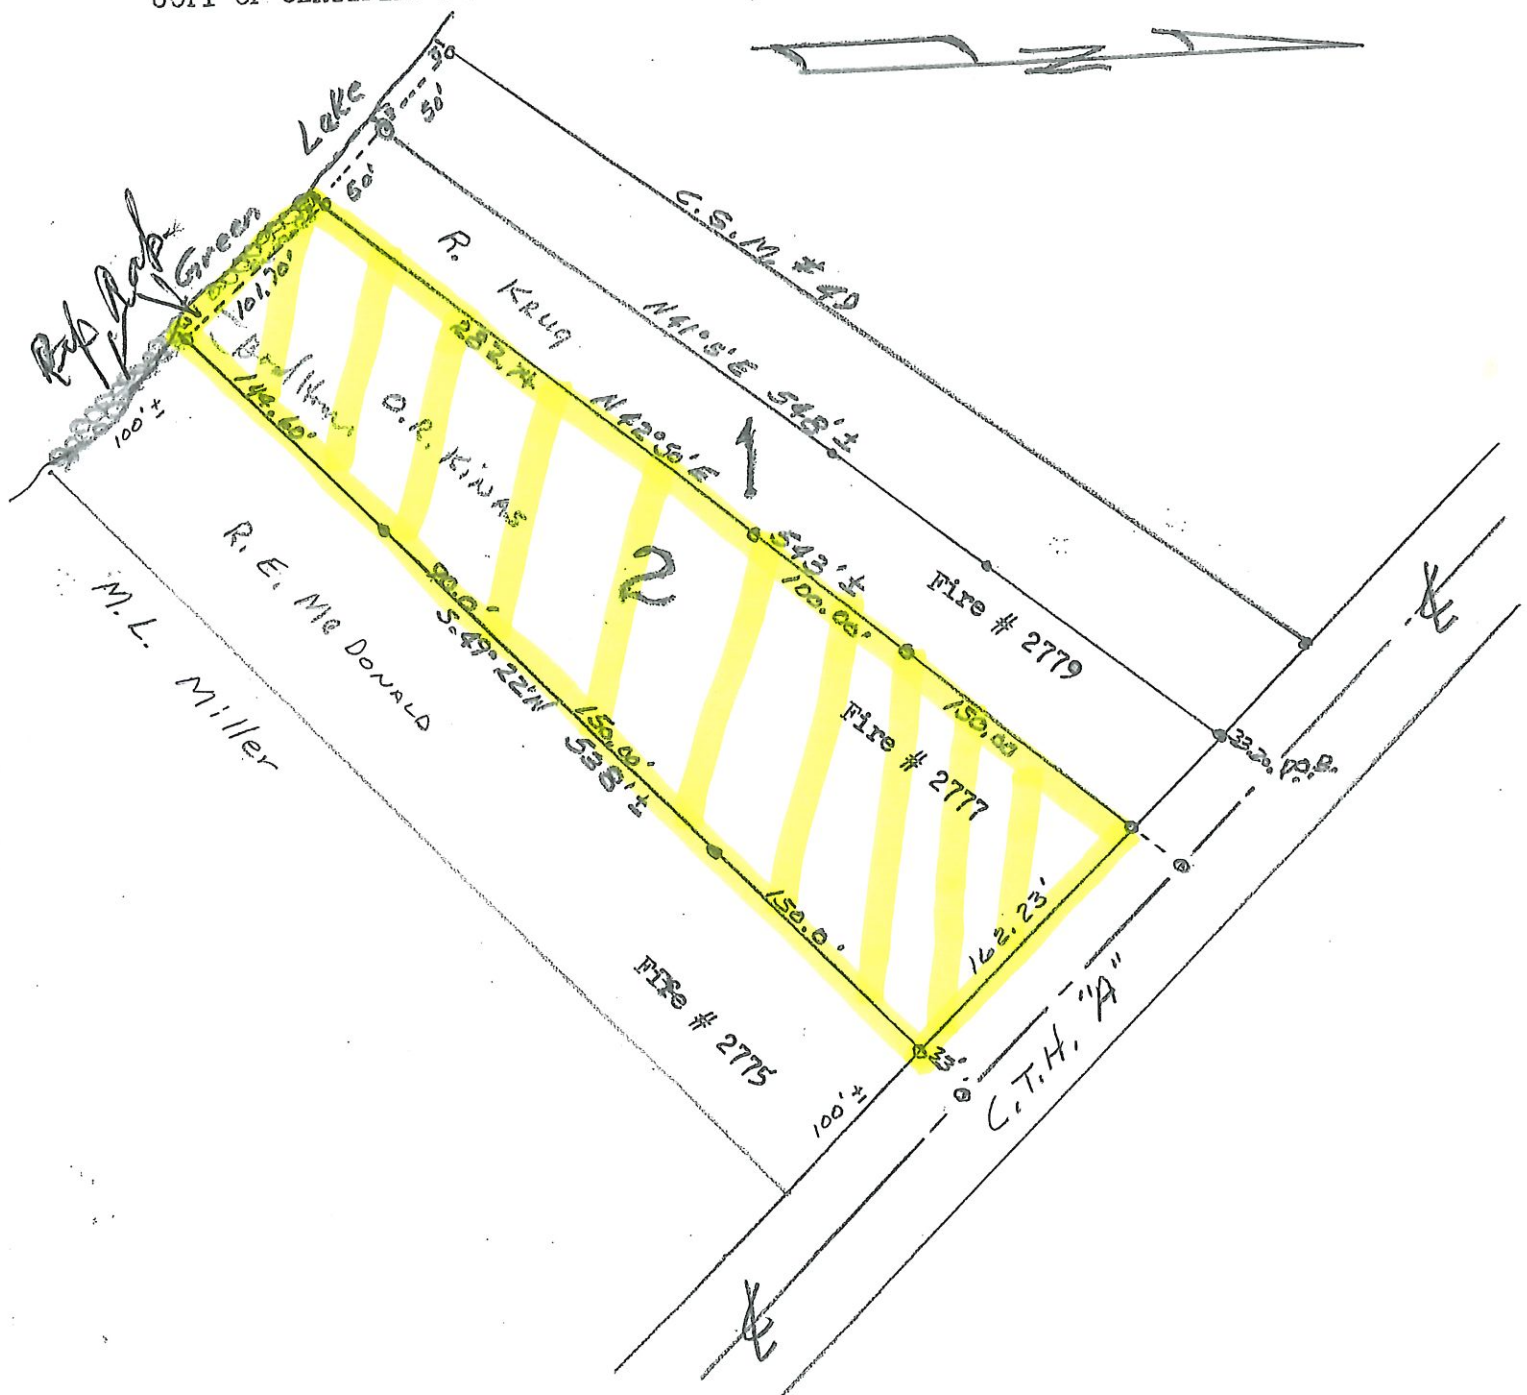

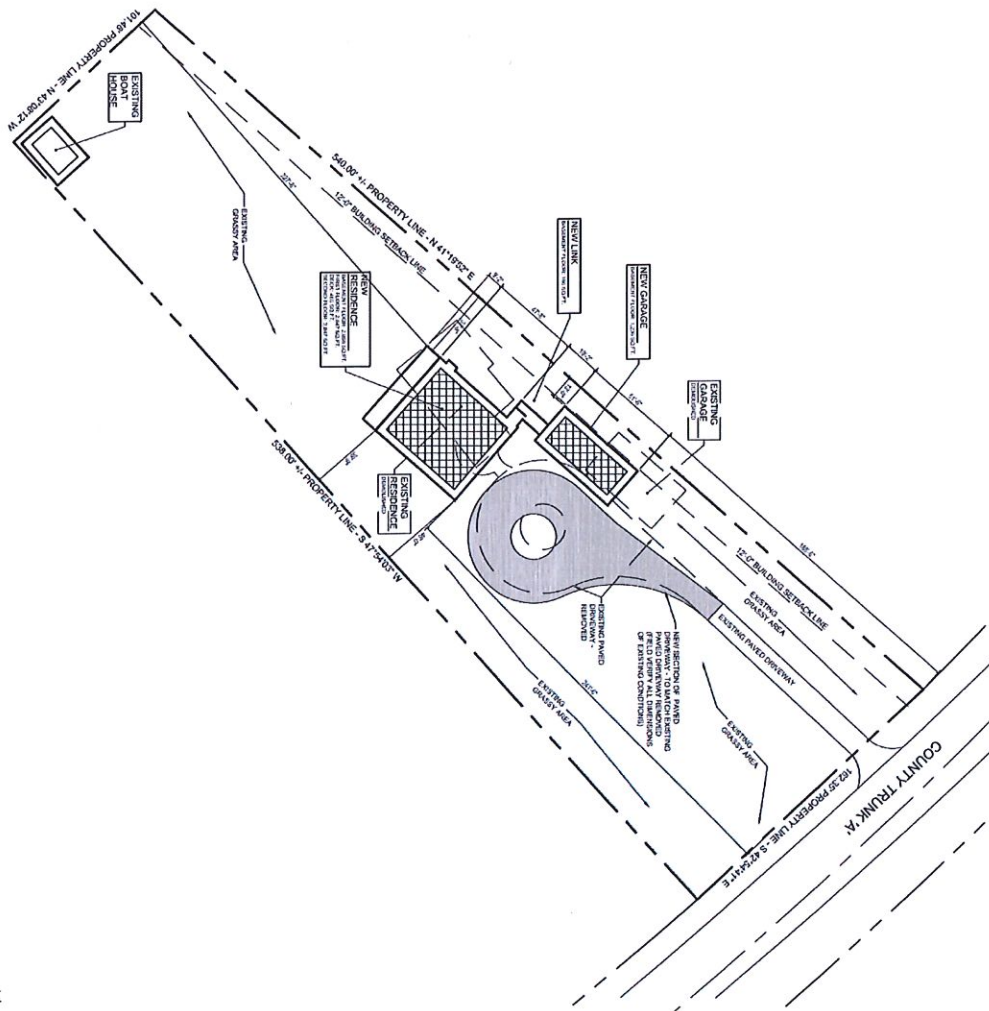

SITE PLAN
SCALE: 1" = 30'-0"

N
W
E
S

CONSTRUCTION DOCUMENTS

PROJ. NO. 2022-30 C1.1	ISSUE DATE: JUNE 23, 2023	CHECKED BY: GAVIN DORSCH	DRAWN BY: GAVIN DORSCH	NEW RESIDENCE JUSTIN & SARAH MAHLIK N5673 COUNTY ROAD 'A', GREEN LAKE, WISCONSIN	DORSCH DESIGNS, LLC 17 Highland Avenue Ripon, Wisconsin 54971 Phone (920) 295-9407	POLLESCH CONSTRUCTION INC. 417 Scott Street, Ripon, WI 54971 920-748-9771 • pollesch.com	REVISIONS: