


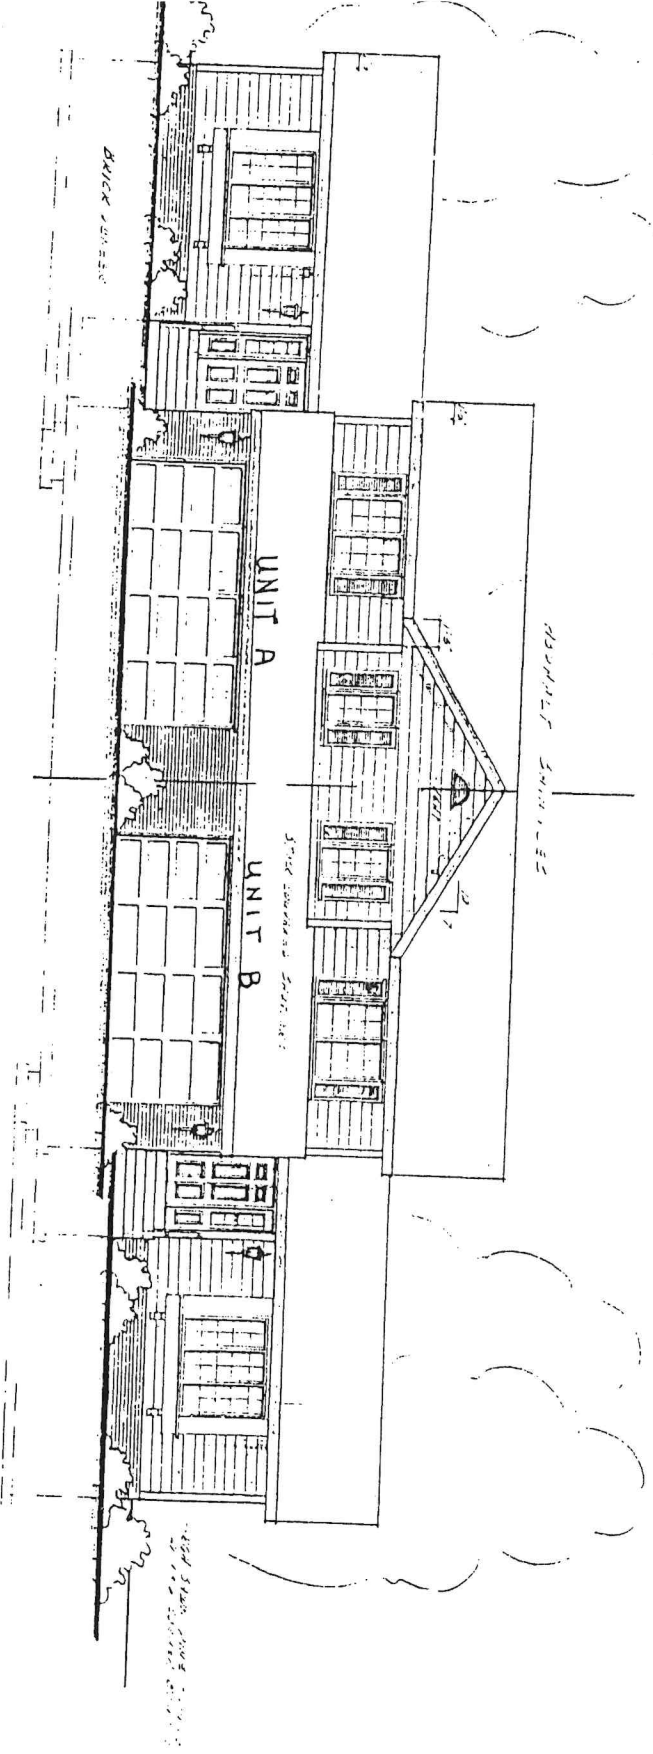

DEERWOOD T-6 CONDOMINIUM


FRONT ELEVATION
Scale 1/4" = 1'-0"

DESIGNED BY
RONALD J. LEEPER & ASSOC. INC.
FOR: DEERWOOD PROPERTIES

CONDITIONALLY
APPROVED
VILLAGE OF BROWN VERN
2-3-84

APPROVED
Village Board
11-19-84

8/11/85

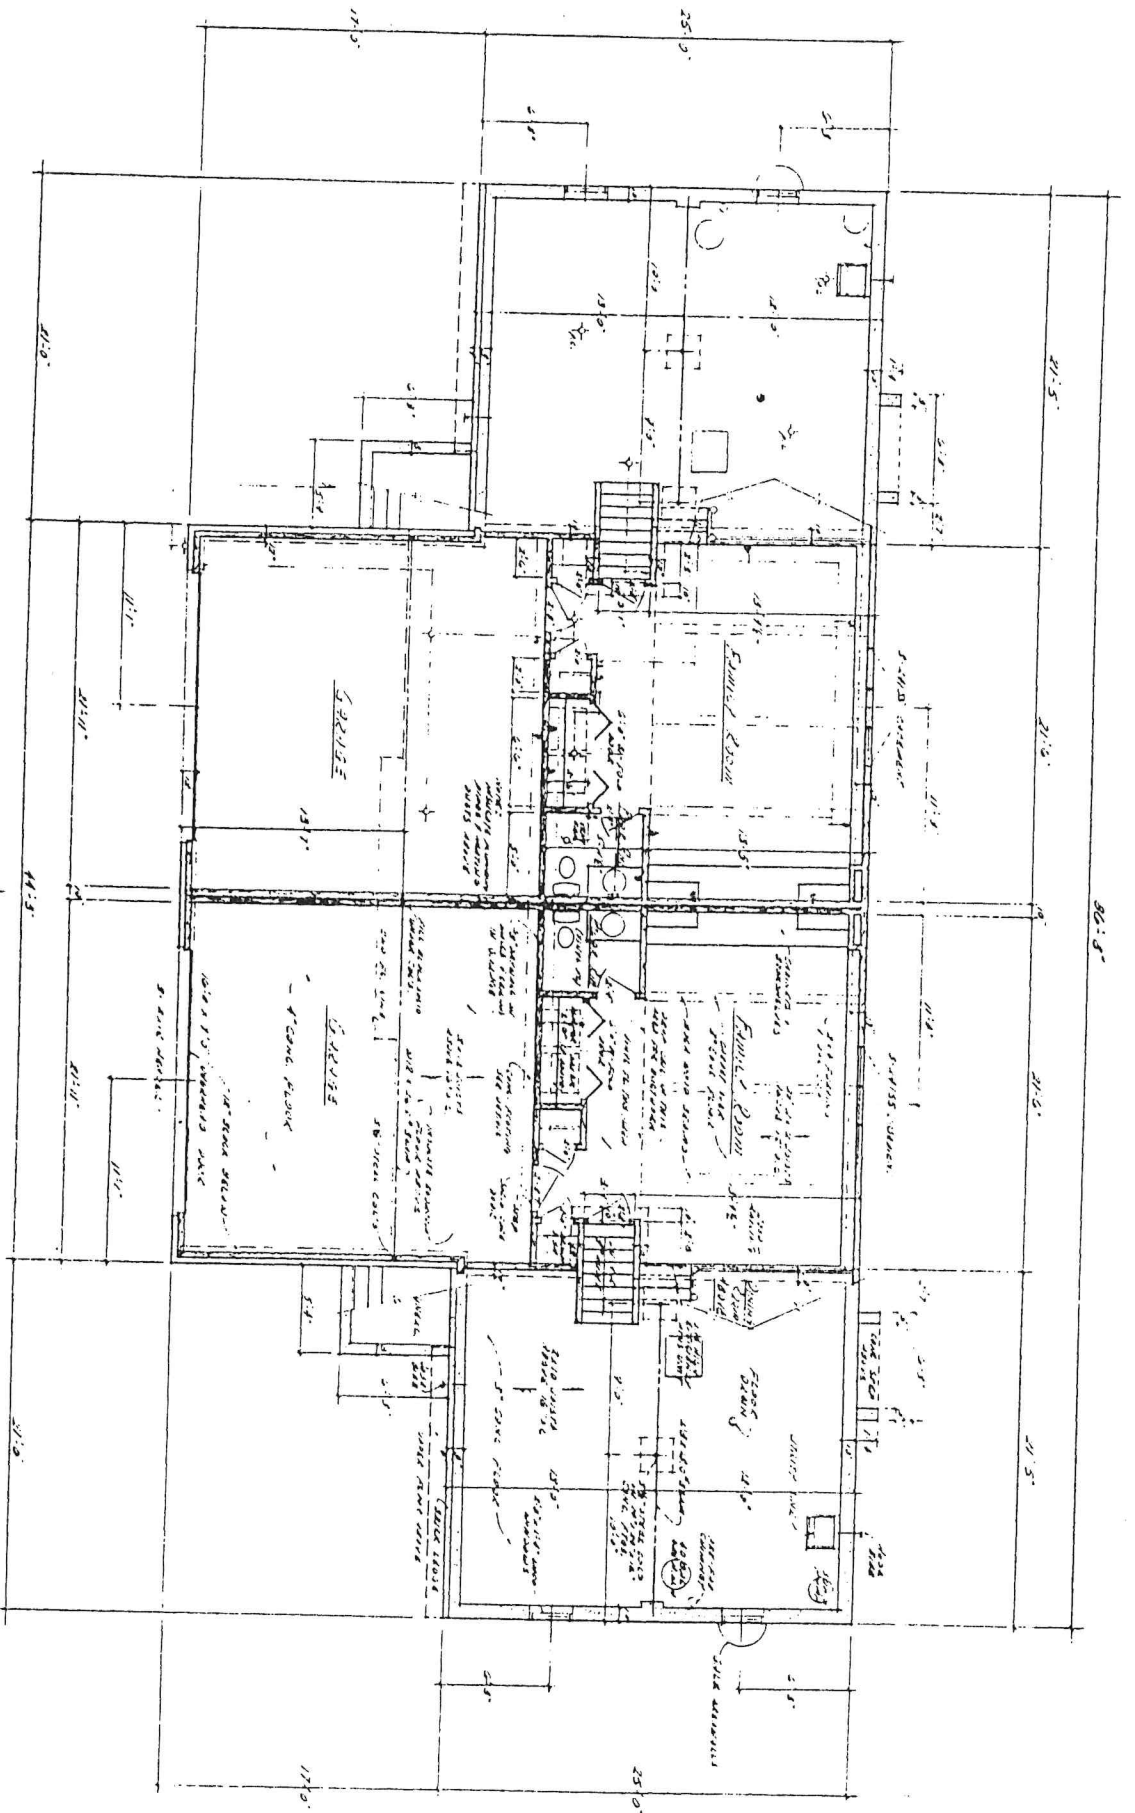


LOWER LEVEL PLAN

Scale 1/4" = 1'-0"

DERWOOD X-6 CONDOMINIUM

50000 10000


444 30. MR. PER U.S.

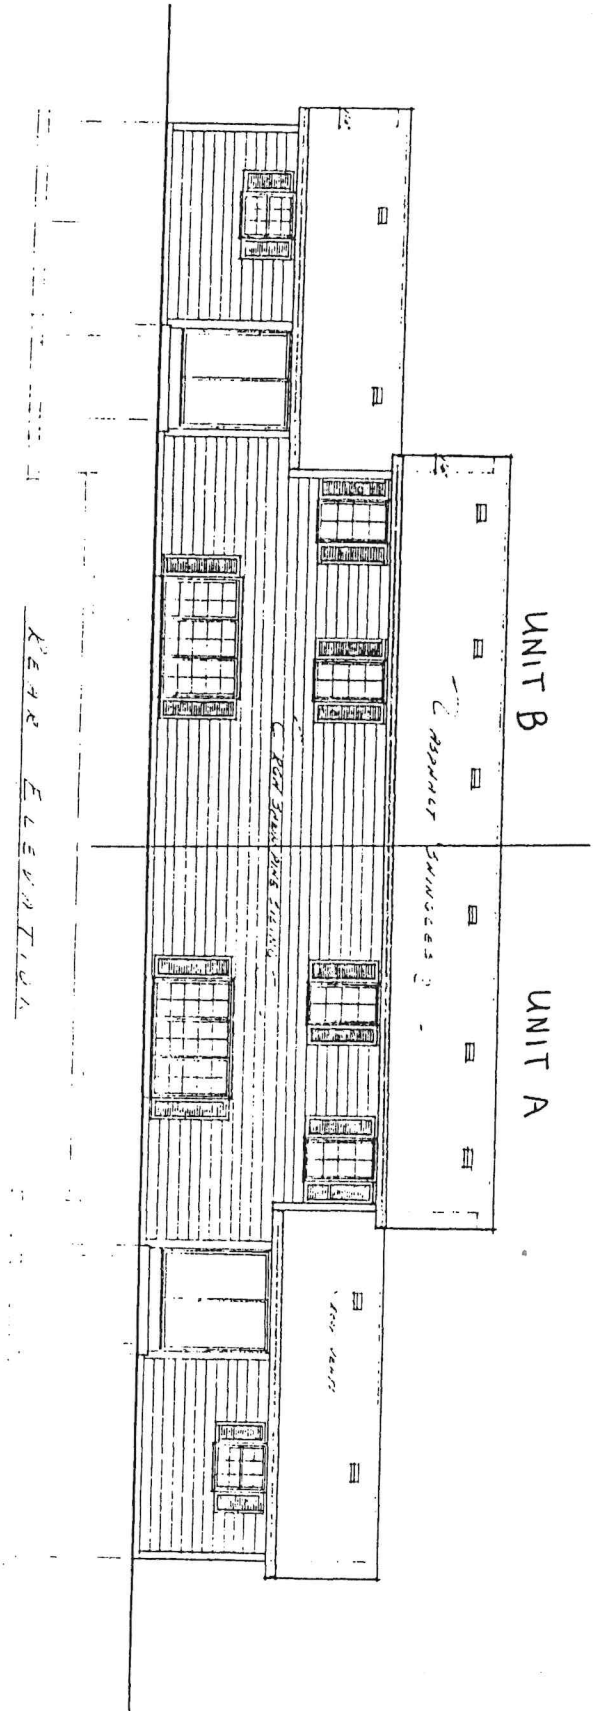


UNIT B

UNIT A

REAR ELEVATION

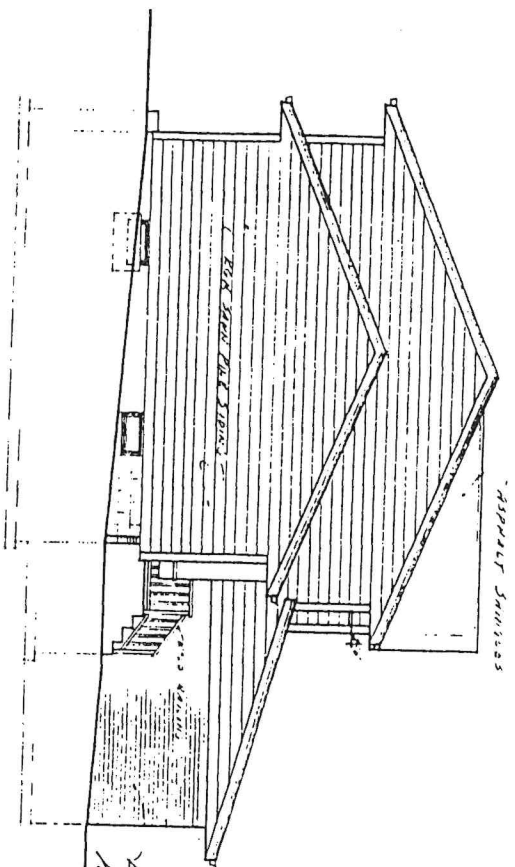

LEFT ELEVATION

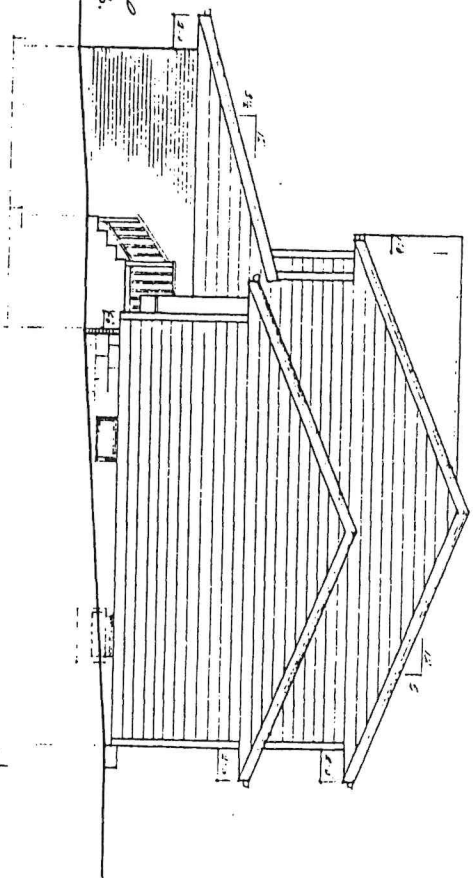


RIGHT ELEVATION

Deerwood X-G Condominium

UNIT A

UNIT B

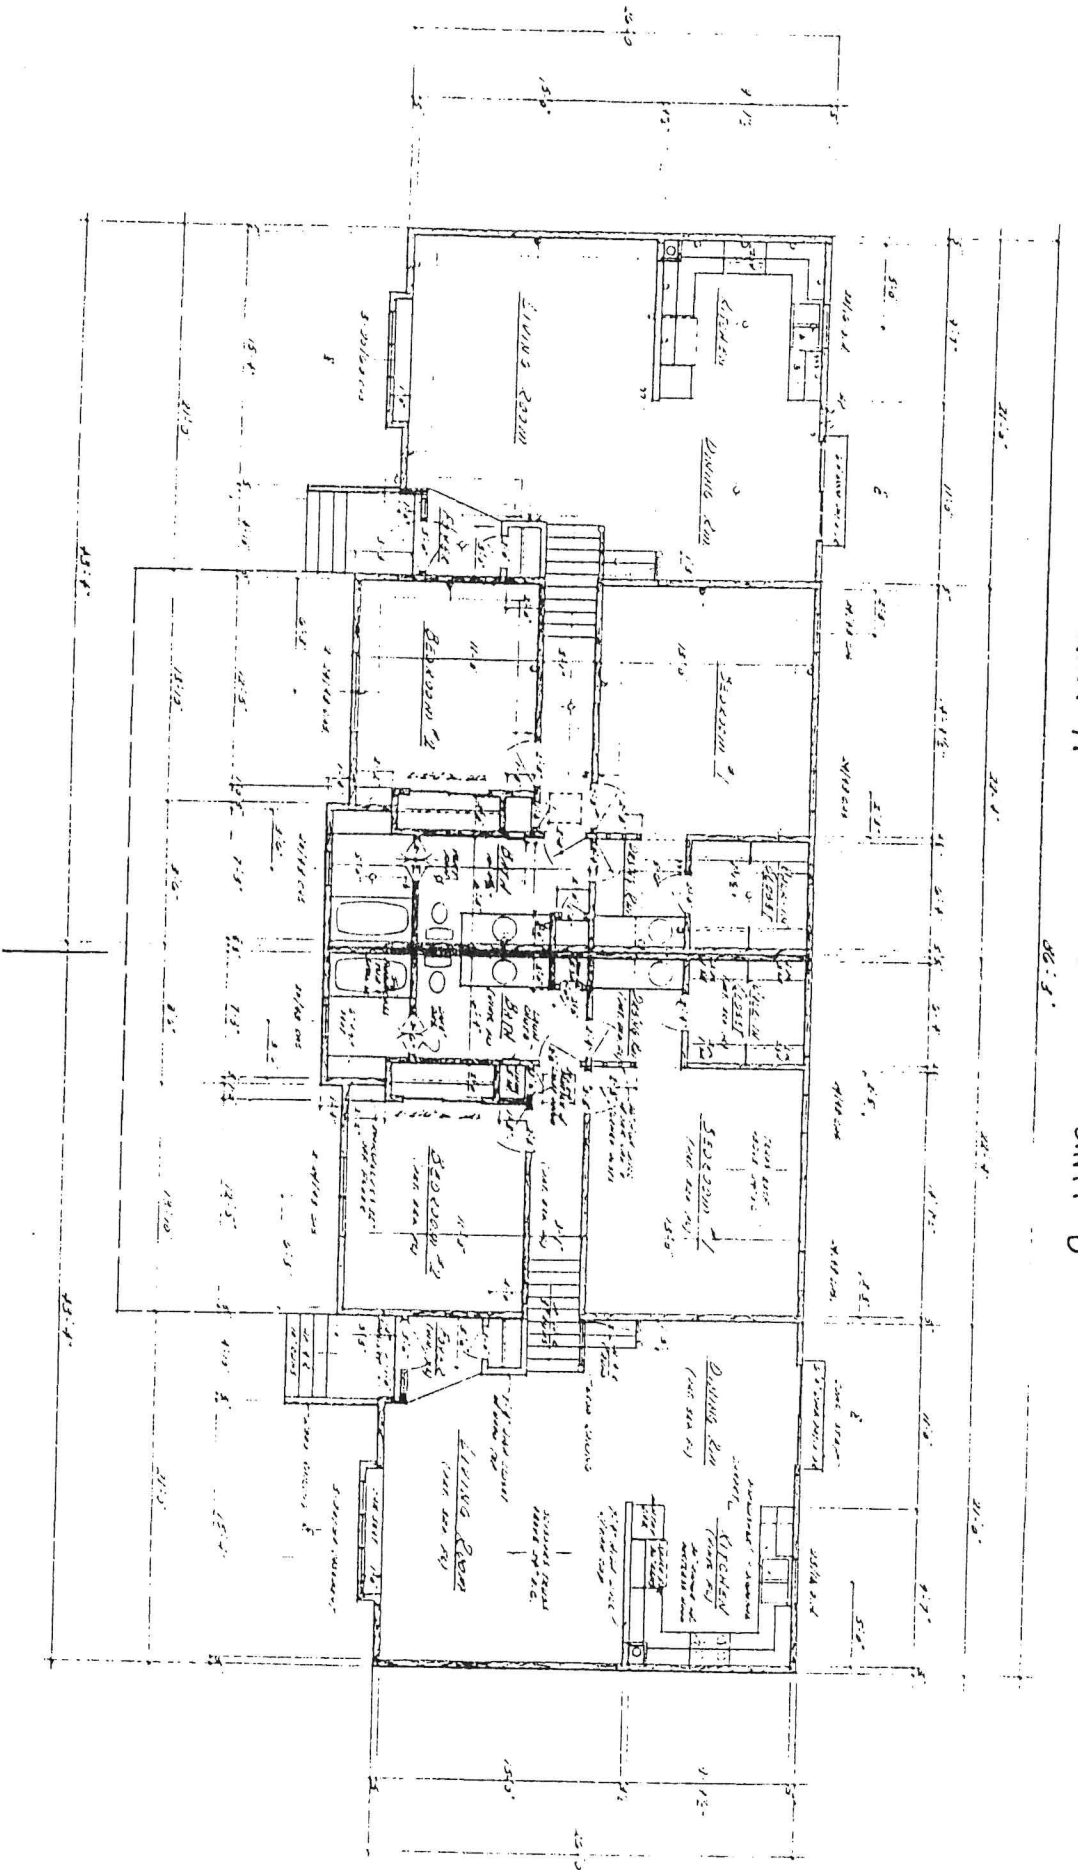

UPPER LEVEL PLAN

Scale 1/4" = 1'-0"

PECKWOOD X-6 CONDOMINIUM

2000 24 07 000 UNIT