


Plat of Survey
JAHNKE & JAHNKE ASSOCIATES INC.

Consultants in Engineering, Planning, Subdivisions and Surveying

711 W. MORELAND BLVD. WAUKESHA, WISCONSIN 53188

TELEPHONE (262) 542-5797 FAX (262) 542-7698

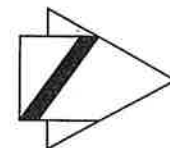

FOR: KETTLE CREEK HOMES RE: DILLON

LEGAL DESCRIPTION: Lot 67, CROOKED CREEK ADDITION NO.1, being a subdivision of part of the SE ¼ and NE ¼ of the NE ¼ of Section 14, Town 5 North, Range 21 East, City of Franklin, Milwaukee County, Wisconsin.

Bench Mark 732.70 (U.S.G.S.) Top of concrete monument found with brass cap at the Northeast corner of Northeast ¼ Section 14-5-21.

777.7 - Existing elevation

Suggested Residence Grade: First Floor 781.7*

Top of Foundation 780.5*

Yard grade per Grading Plan 779.8


*suggested grade only

NOTE: Expose sanitary sewer lateral before construction to verify location and gravity flow from the basement.

REFERENCE BEARING: The East line of the NE ¼ of Section 14, T5N, R21E is used as the reference bearing and has a bearing of N0°02'44"E based on the Wisconsin State Plane Coordinate System (South Zone) NAD-27.

NOTE: Proposed house was staked at actual corners. Contractor shall be responsible to field verify all stakes for location and dimension prior to the start of construction. If any discrepancies should arise, notify Jahnke & Jahnke at once.

HIGH VIEW ESTATES ADDITION NO.2

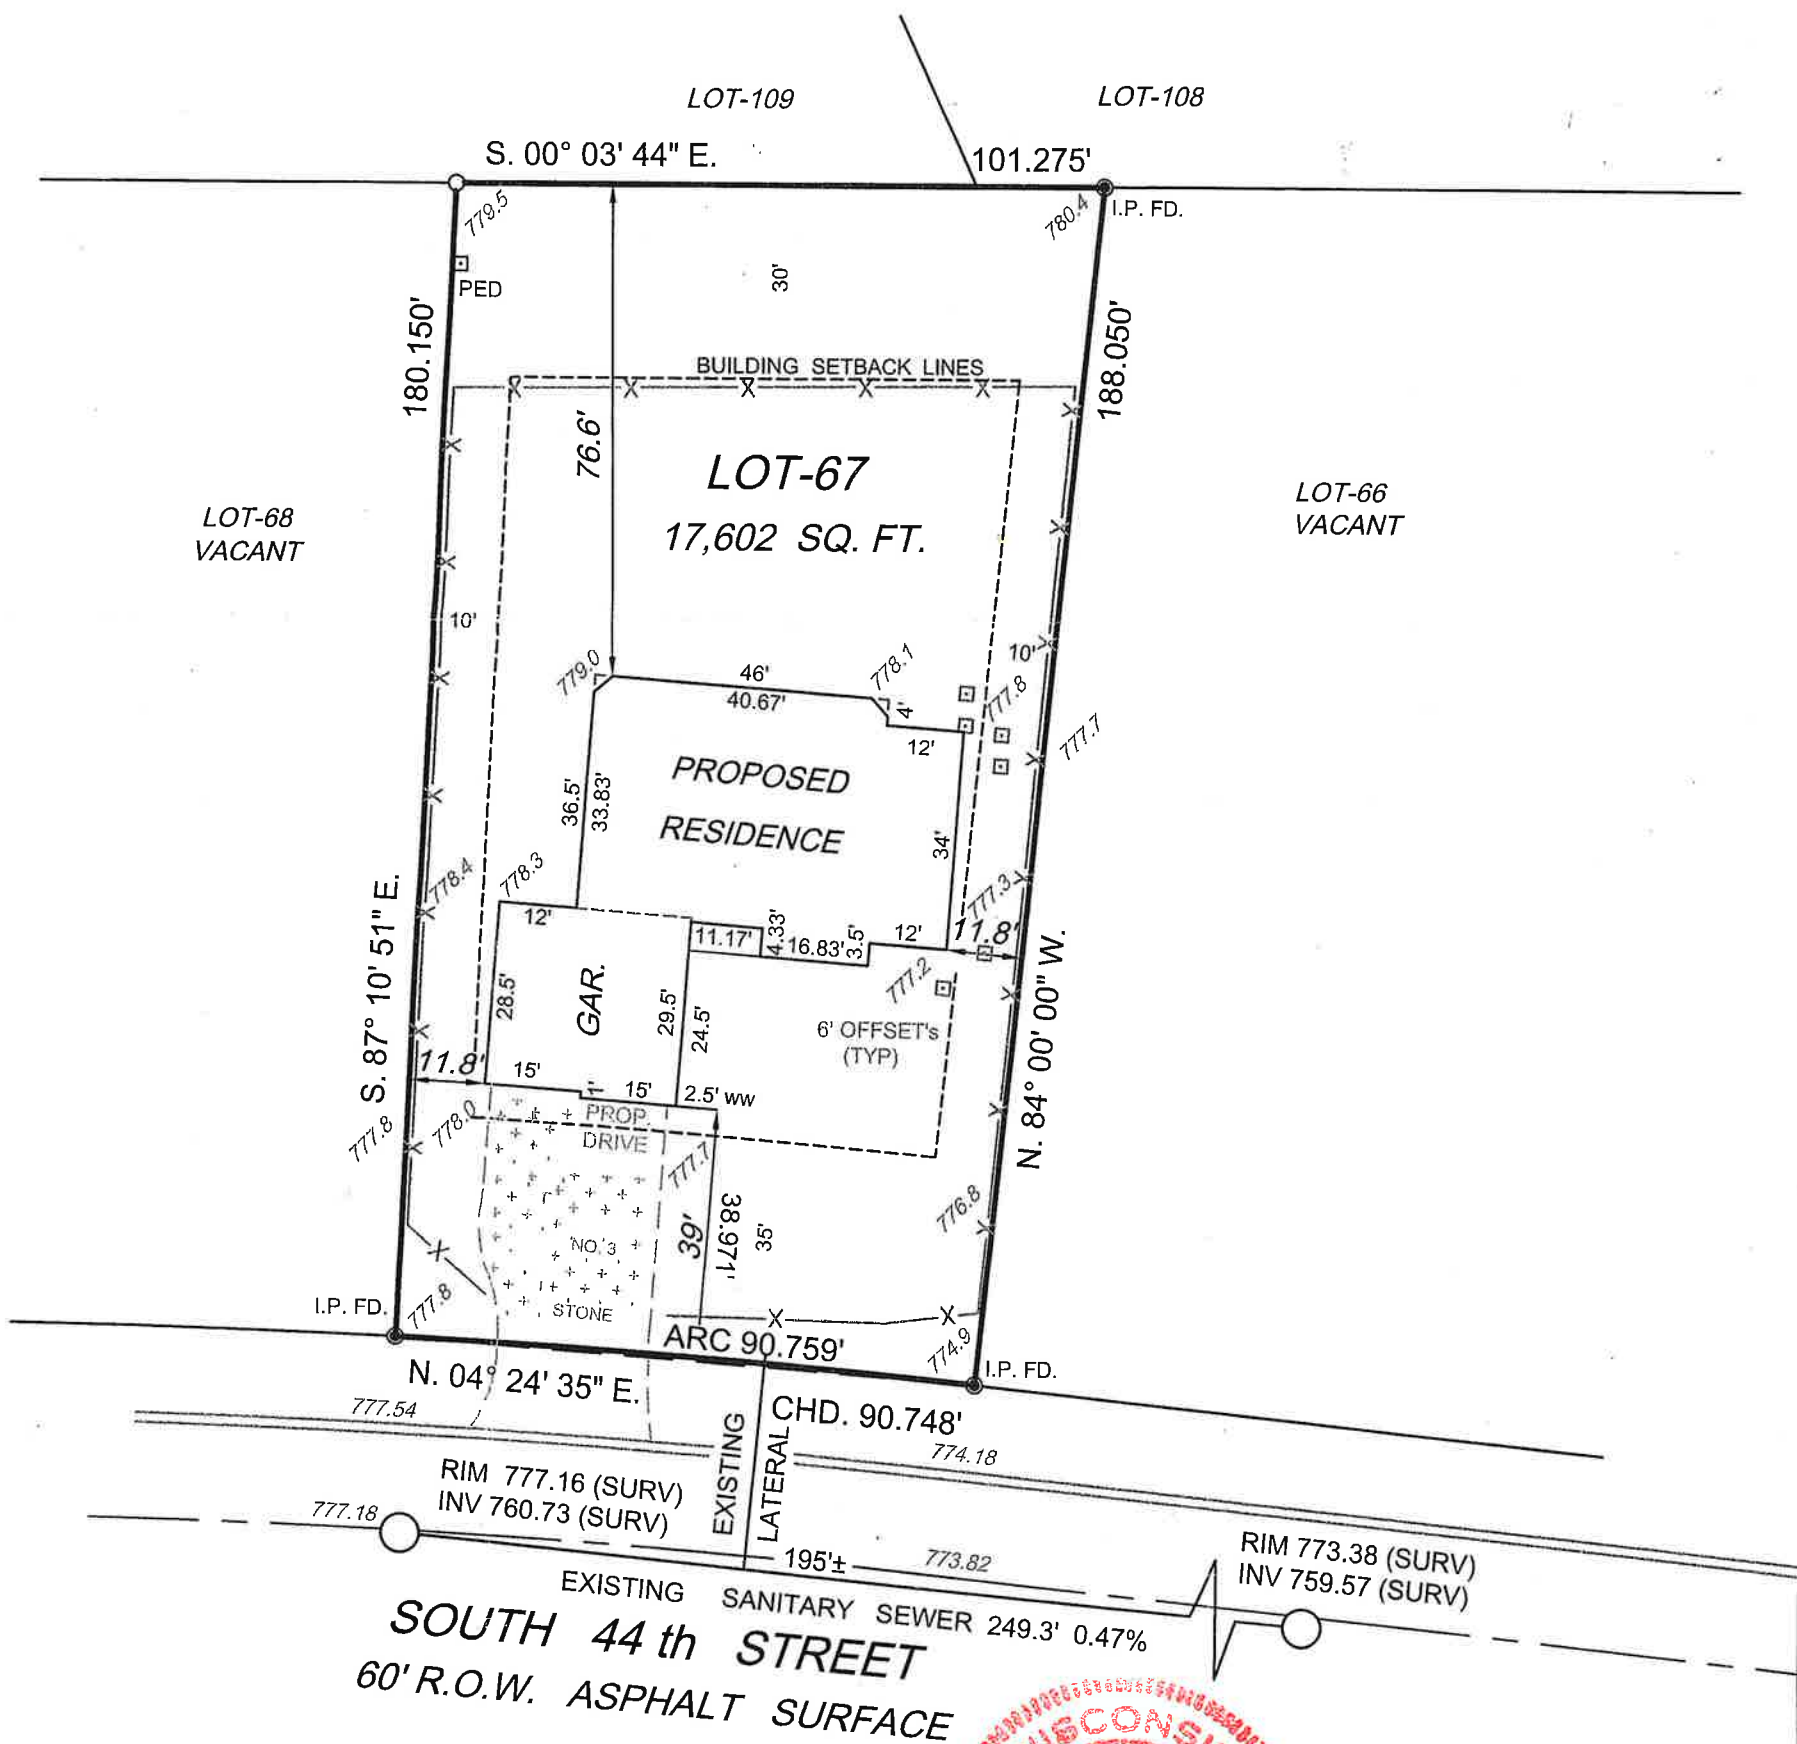


STATE OF WISCONSIN)ss
COUNTY OF WAUKESHA)

We Jahnke & Jahnke Associates Inc. do hereby certify that we have made this survey and that the information as shown on the above Plat of Survey is a true and correct representation thereof.

John W. Jahnke
JOHN W. JAHNKE - Wis. Reg. No. S-917

REVISION DATE: 11-10-04 (STAKEOUT)
11-30-04 (RESTAKE)
12-30-04 (DWG- NEW PLAN)
1-5-05 (RESTAKE)

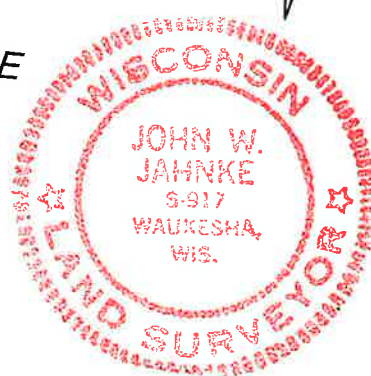

SCALE: 1" = 30'	DATE: OCTOBER 12, 2004
DRAWN BY: P.M./J.B. CHECKED BY: J.W.J.	FILE NO.: MILWAUKEE-686
BOOK NO.: MIL 83 pg 28	JOB: S/O
SHEET	OF

FILE NAME: POS\MILWAUKEE 686\dwg