




PRELIMINARY DRAWING

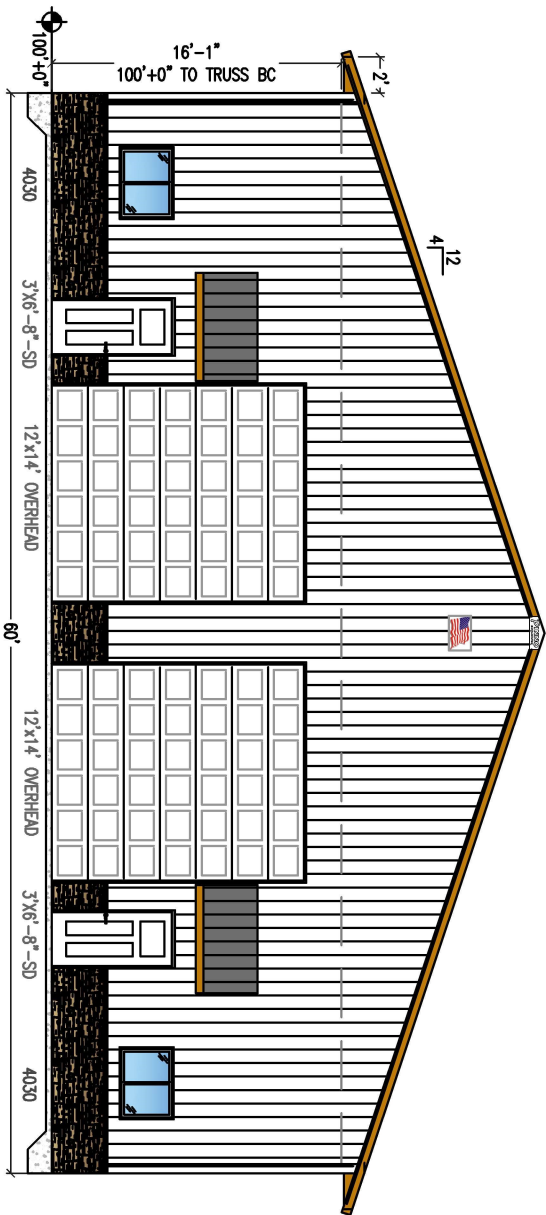


1 FRONT ELEVATION
3/32" = 1'-0"

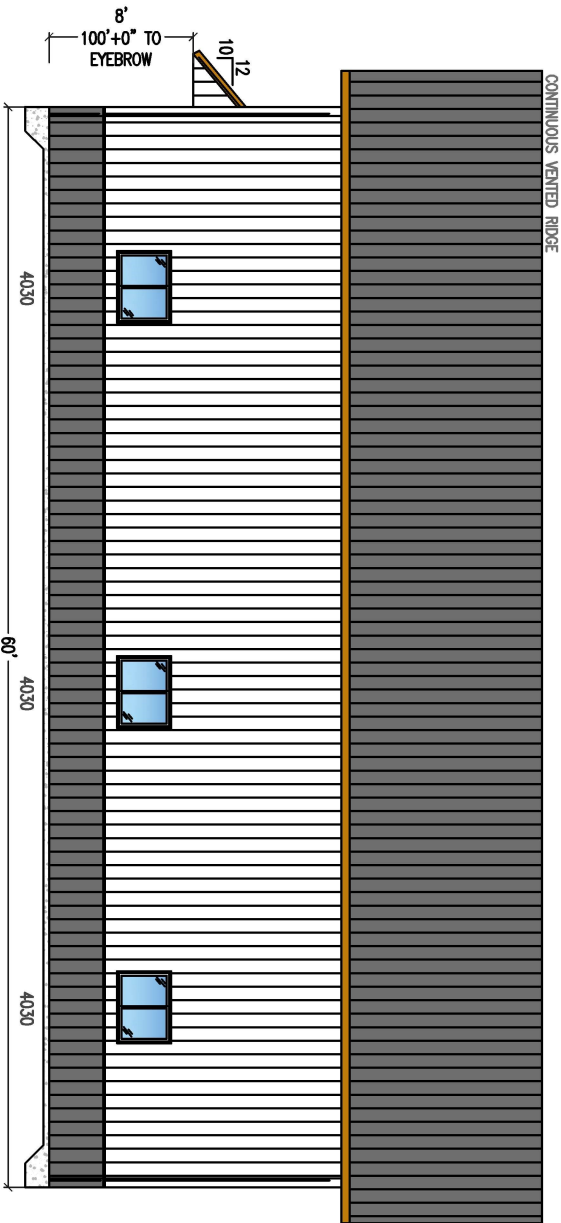

2 RIGHT ELEVATION
3/32" = 1'-0"

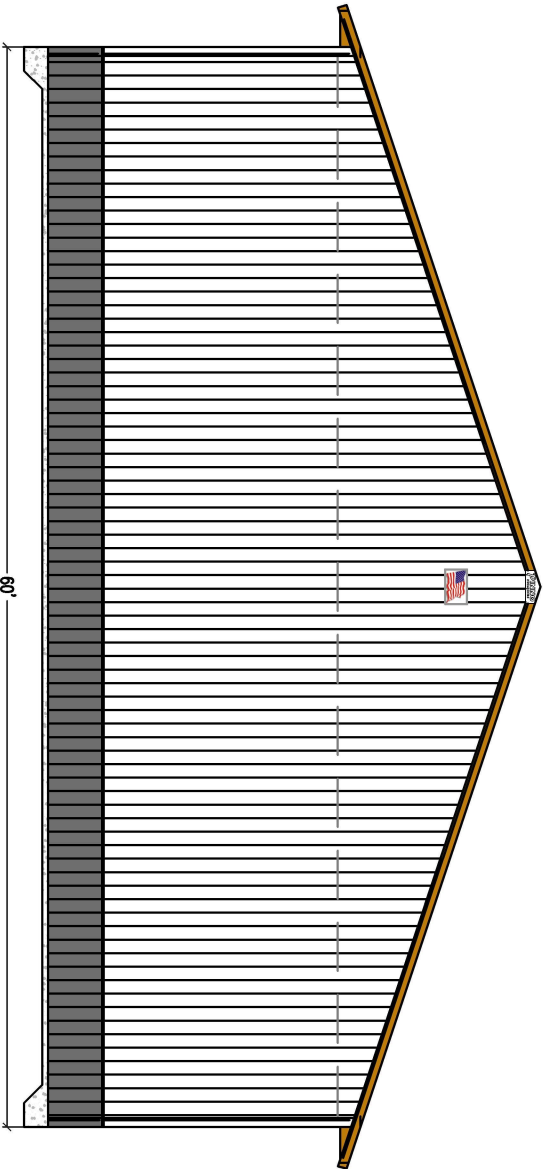

3 BACK ELEVATION
3/32" = 1'-0"

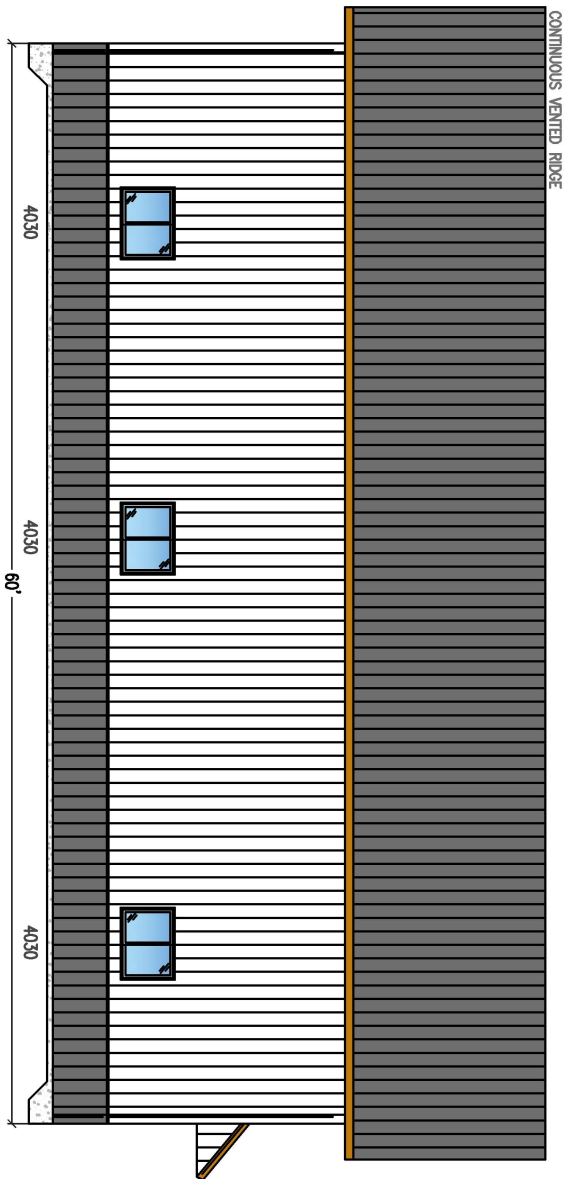

4 LEFT ELEVATION
3/32" = 1'-0"

BUILDING COLORS:

SIDE	White
GABLE	White
ACCENTS	N/A
WALK DOOR	White
WINDOWS	White
DOOR / WINDOW TRIM	Charcoal
OVERHEAD DOOR	White
OVHD. DOOR TRIM	Charcoal
SLIDE DOOR	N/A
SLIDE DOOR TRIM	N/A
WANSCT	Stone & Charcoal
WANSCT TRIM	Stone & Charcoal
WNSCT CORNER TRIM	Stone & Charcoal
ENVELOPE	N/A

BOTTOM TRIM	Charcoal
CORNER TRIM	White
ROOF	Charcoal
RIDGE CAP	Copper Penny
GABLE TRIM	Copper Penny
FASCIA TRIM	Copper Penny
EAVE TRIM	Copper Penny
SOFFIT	Copper Penny
SOFFIT F&I TRIM	Copper Penny
CUPOLA SIDE	N/A
CUPOLA ROOF	N/A
WEATHERVANE	N/A
EAVE TROUGHS	N/A
DOWNSPOUTS	N/A

CONTRACT SPECIFICATIONS
TAKE PRECEDENCE
OVER BUILDING PLANS

N&M Properties
60'x60'x16' clear
ELEVATIONS

DRAWING NO.

DRAWN BY:
AS

SCALE:
AS SHOWN
DATE:
08-14-24
REVISIONS
09-05-24

SHEET ID.

SHEET NO.

2 OF 4

JOB NO.

PINNO
BUILDINGS
Quality Post Frame Buildings
N5877 PALMER ROAD
ROSENDALE, WI. 54974



PHONE (920) 922-7010
FAX (920) 922-9093
www.rapinno.com

COPYRIGHT NOTICE: UNAUTHORIZED COPYING OF OR BUILDING FROM PLAN IS A VIOLATION OF U.S. COPYRIGHT LAWS, CONSTITUTING CRIMINAL THEFT