



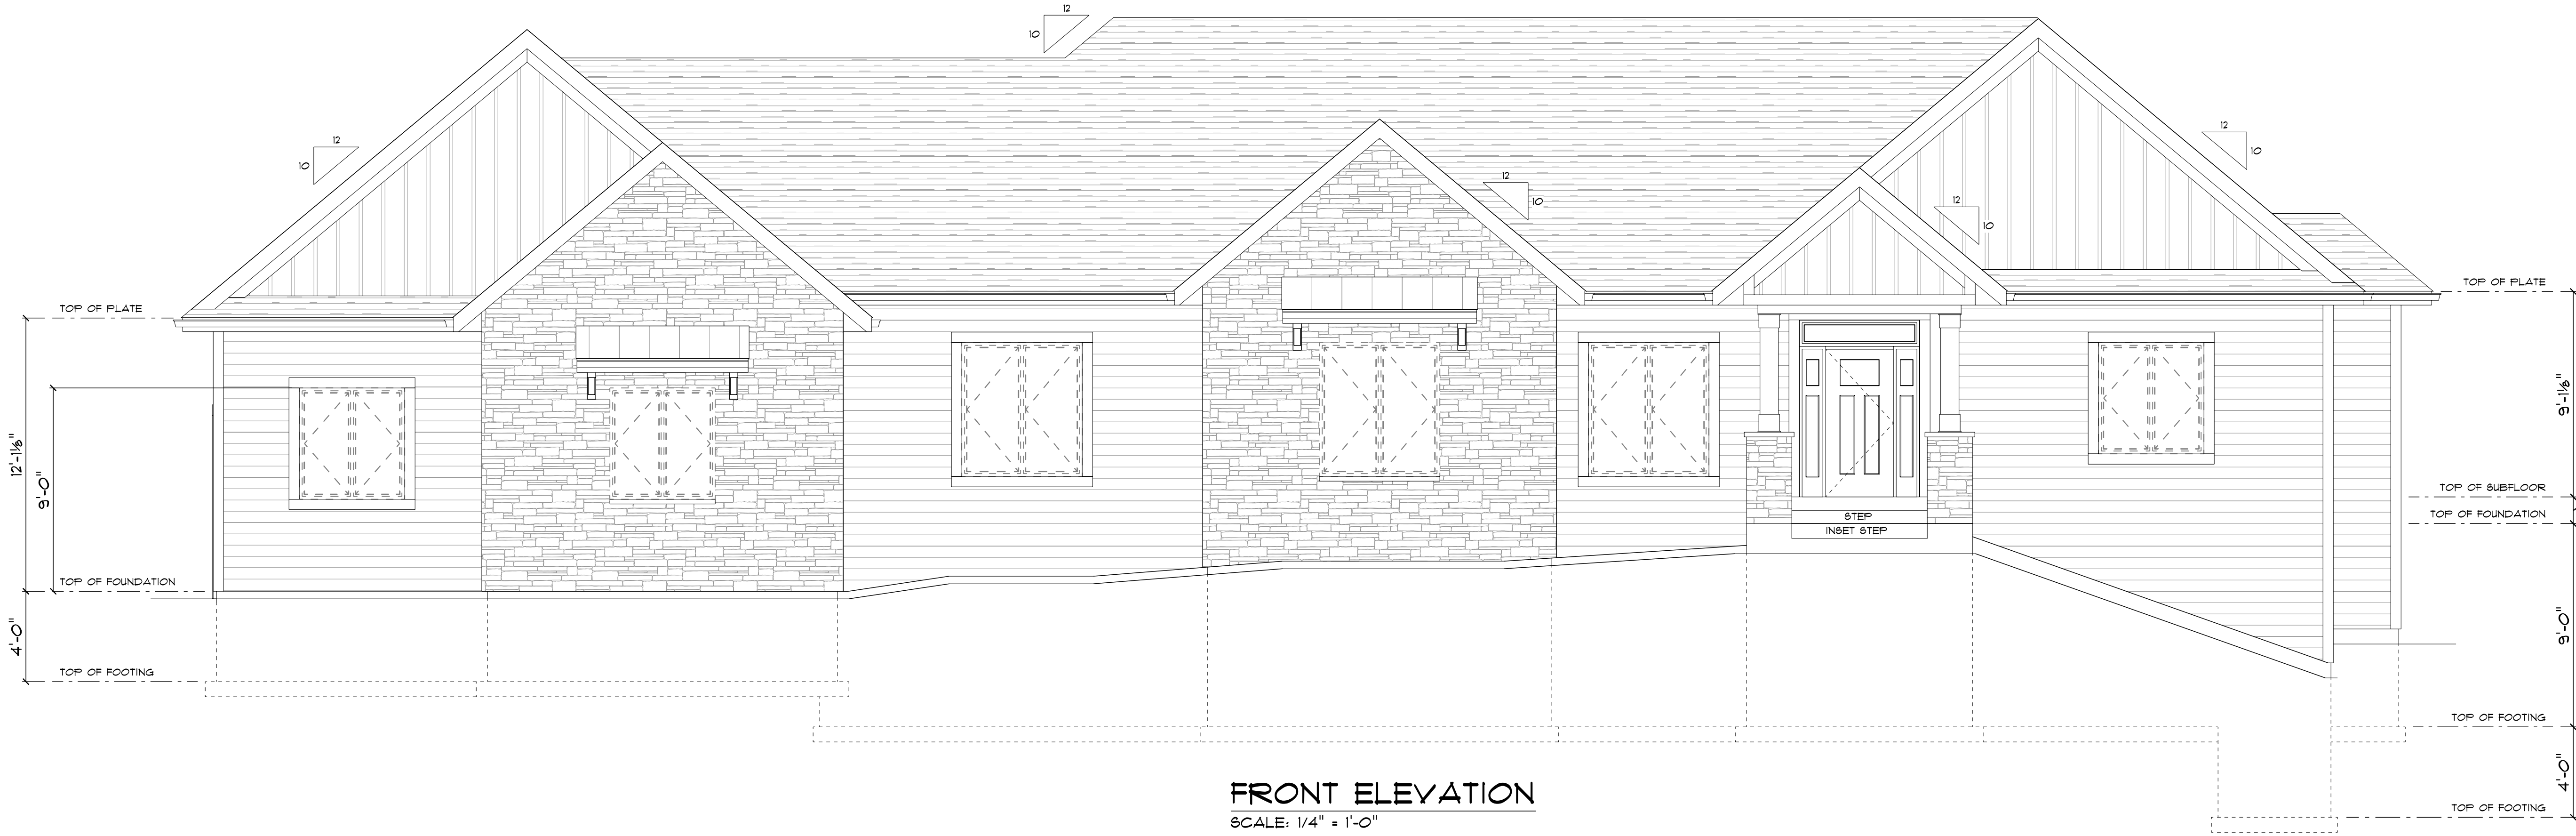


FRONT ELEVATION
SCALE: 1/4" = 1'-0"

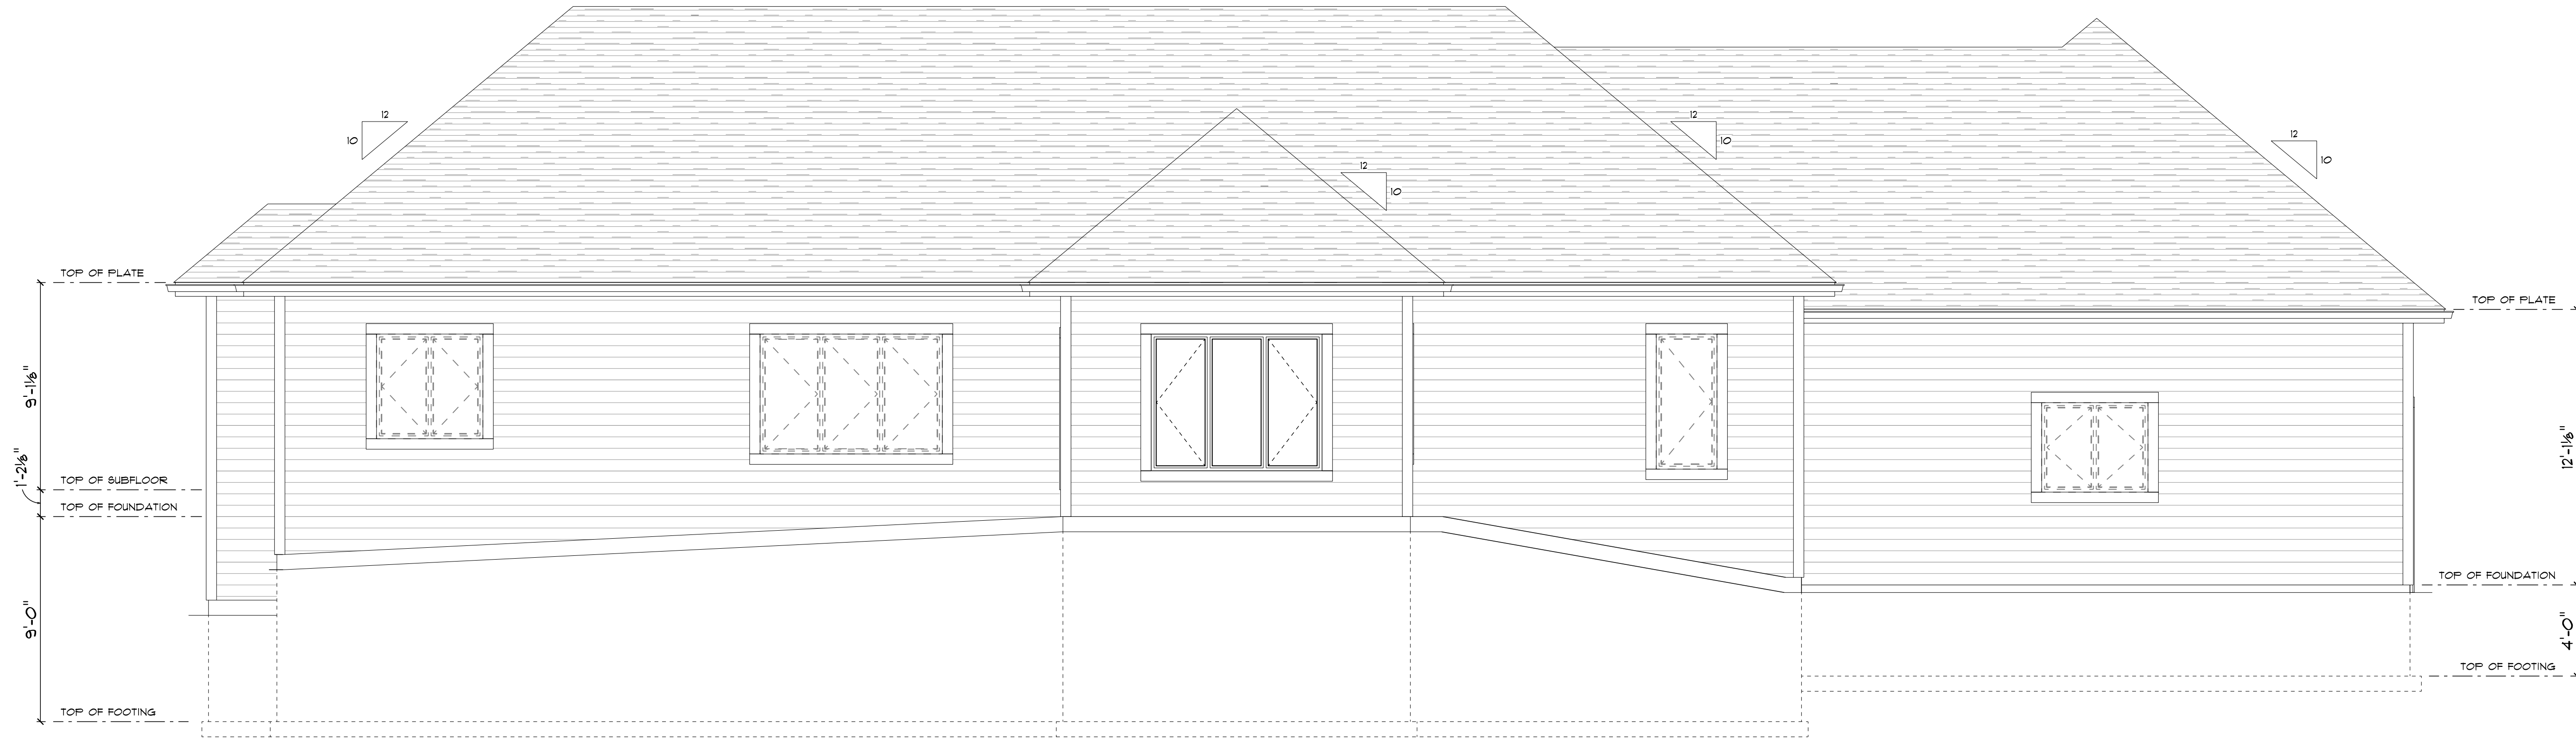


REAR ELEVATION
SCALE: 1/4" = 1'-0"




LEFT ELEVATION
SCALE: 1/4" = 1'-0"

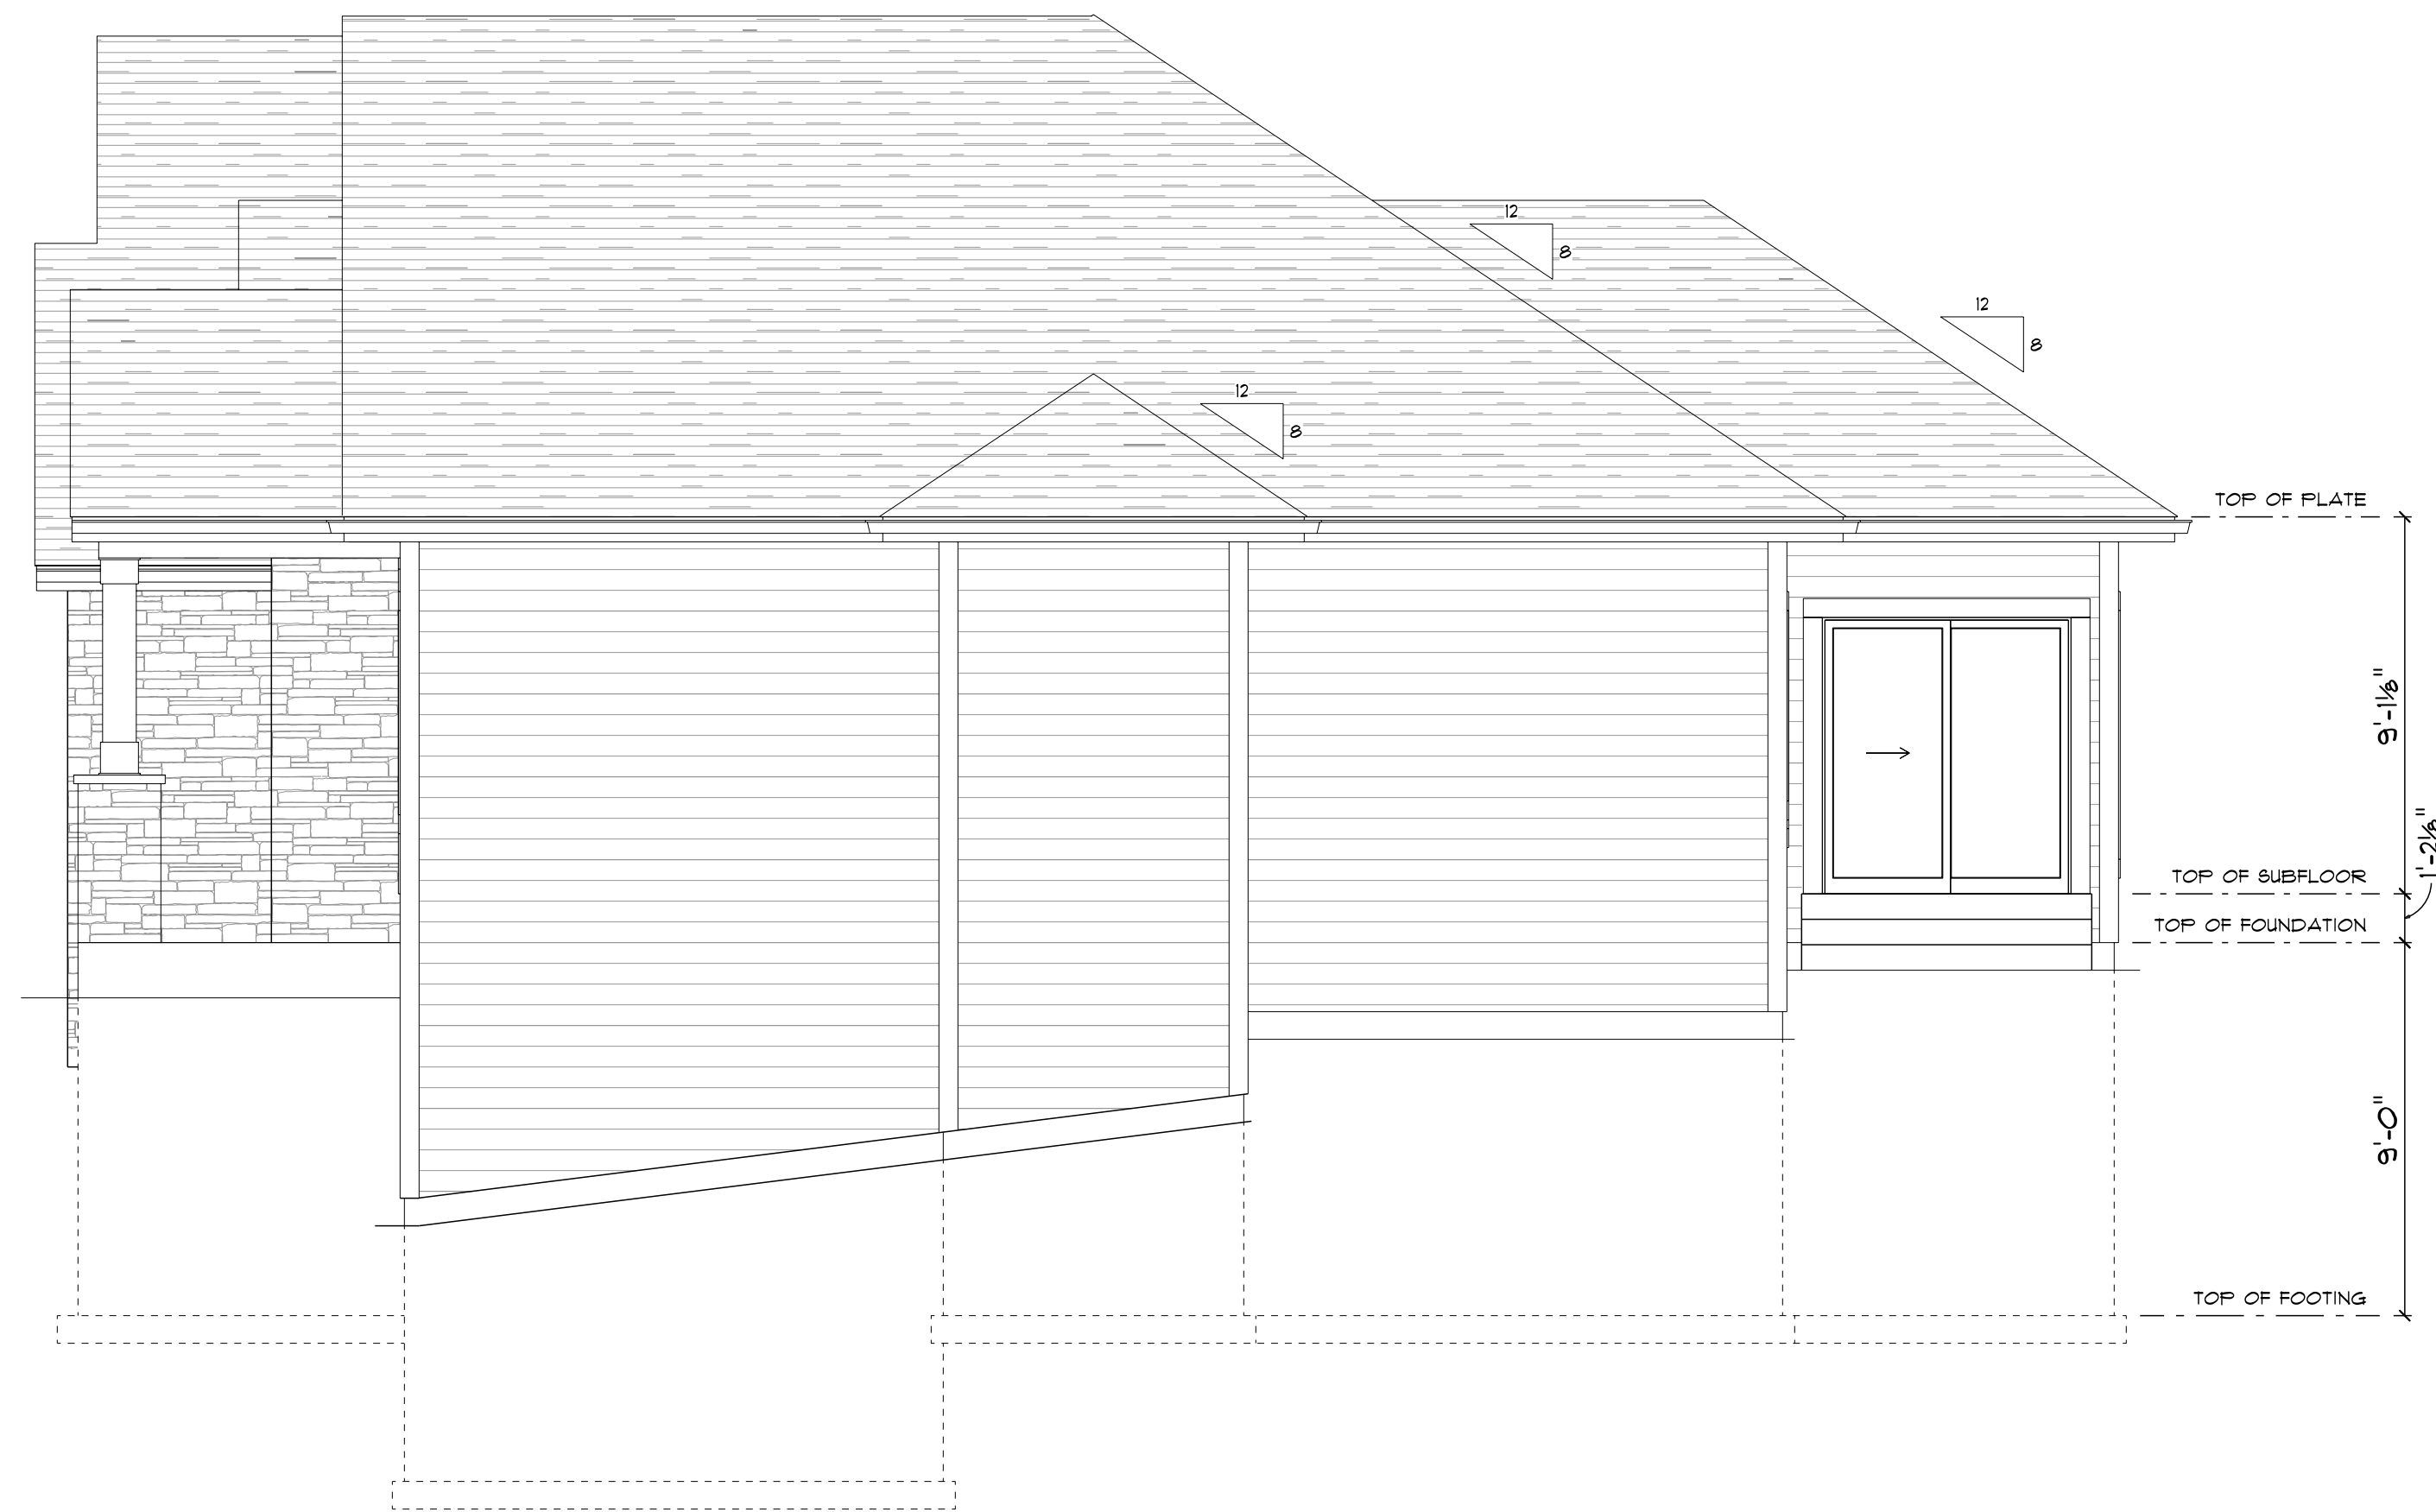

RIGHT ELEVATION
SCALE: 1/4" = 1'-0"

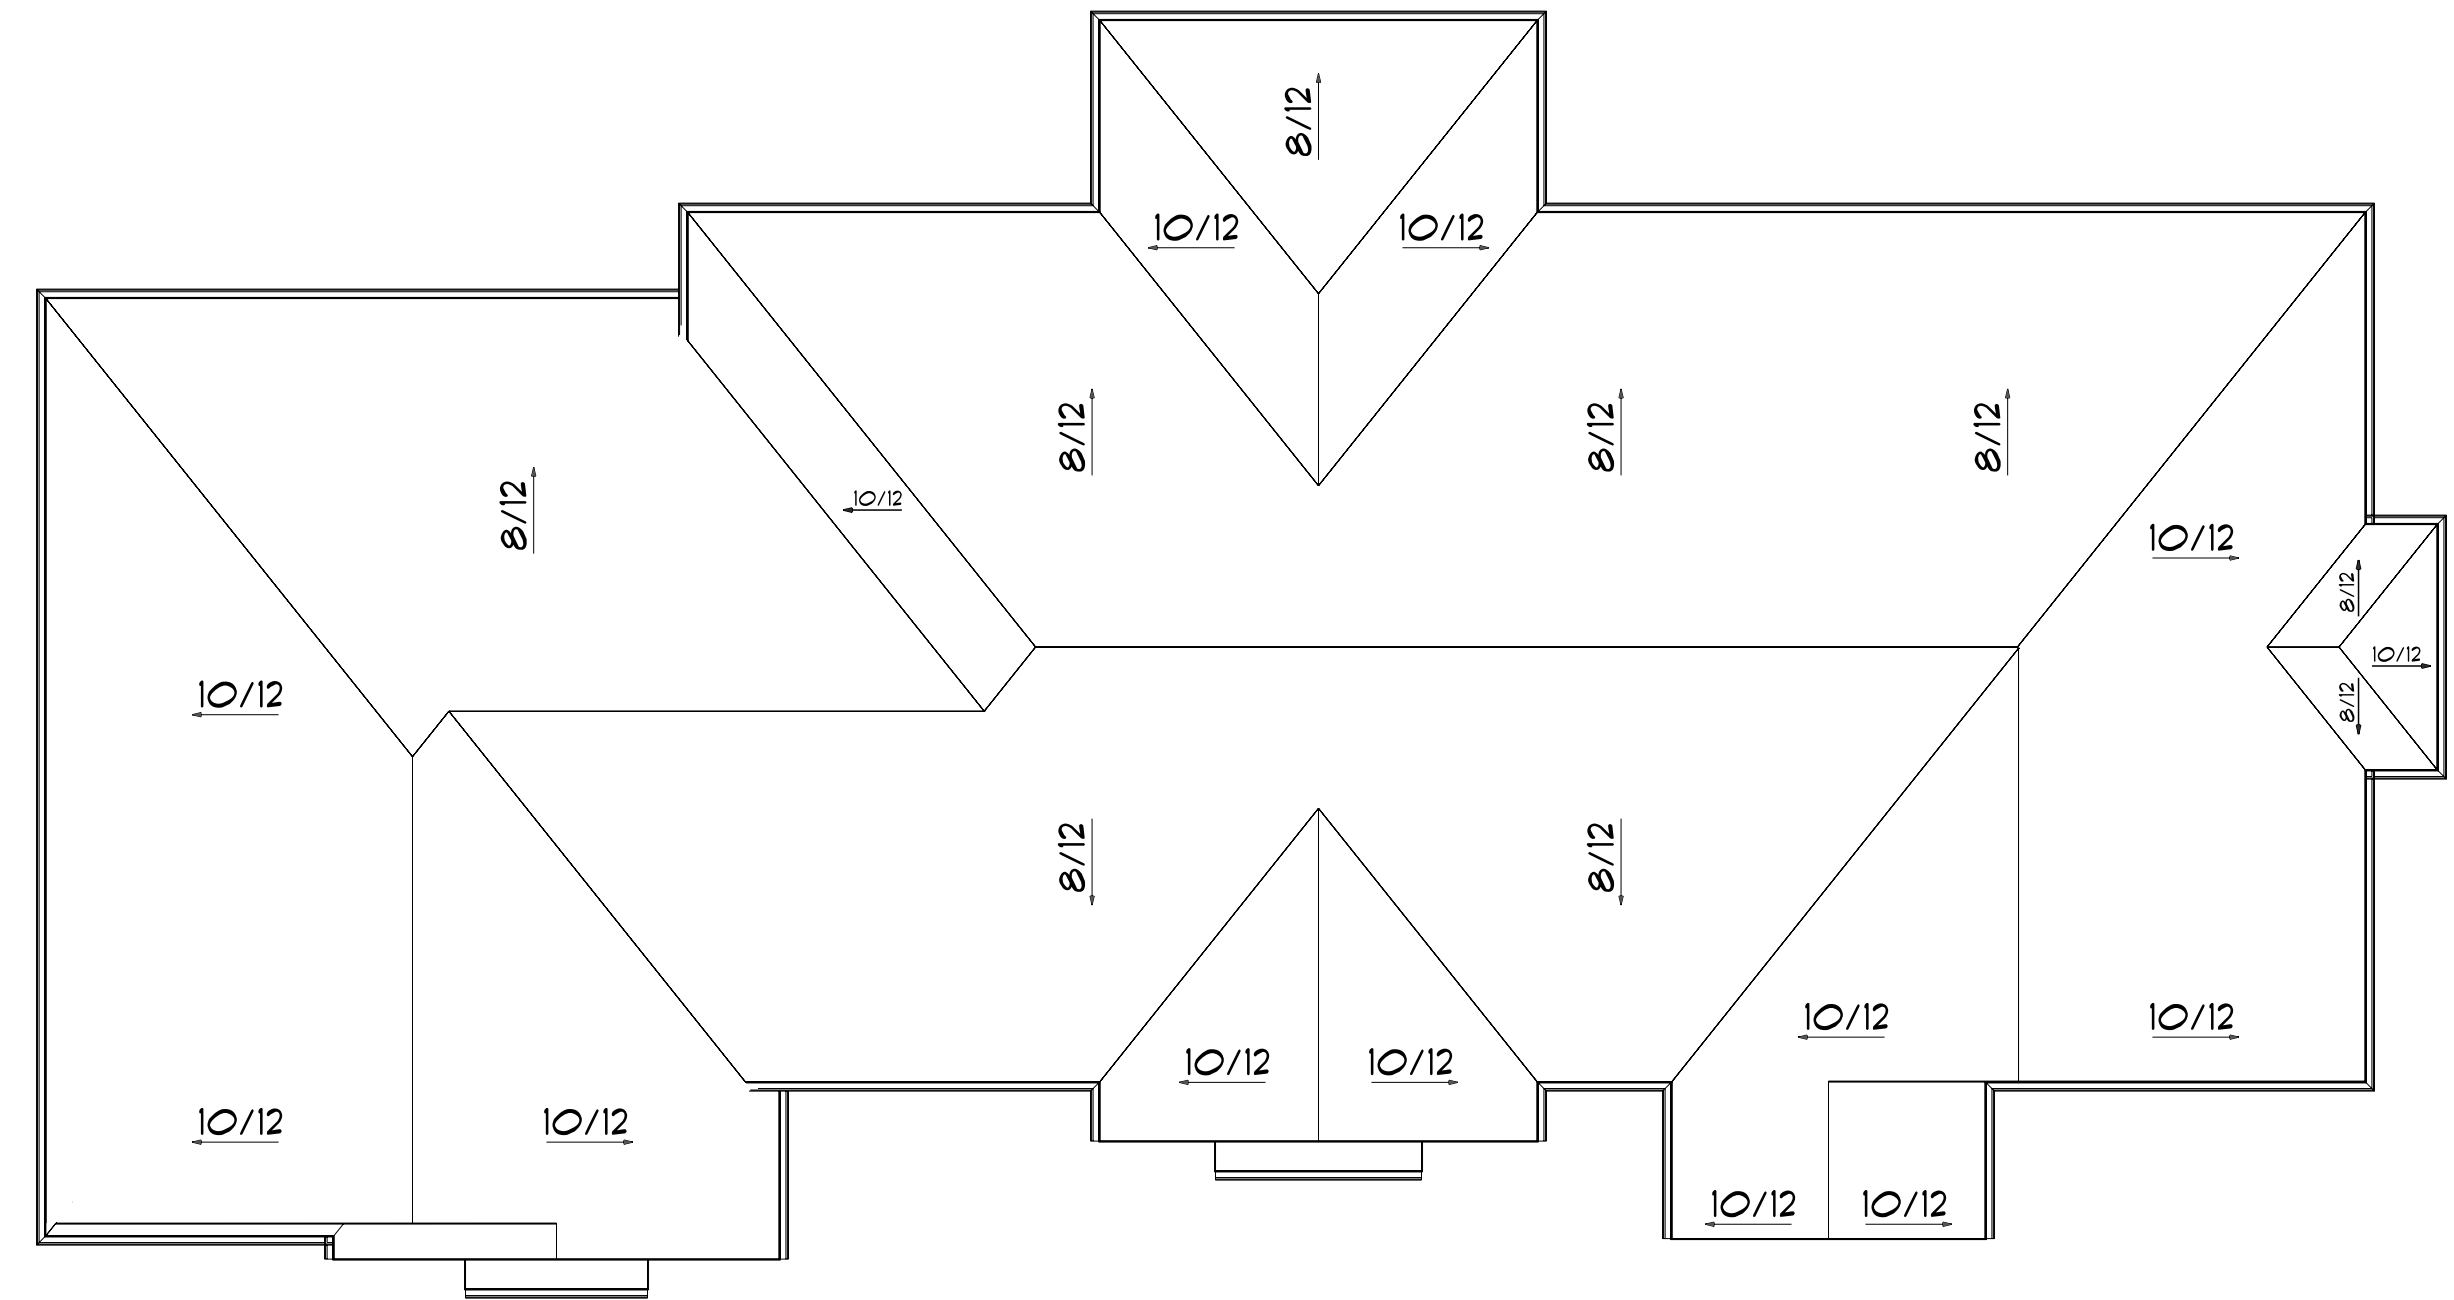

ROOF PLAN
SCALE: 1/8" = 1'-0"

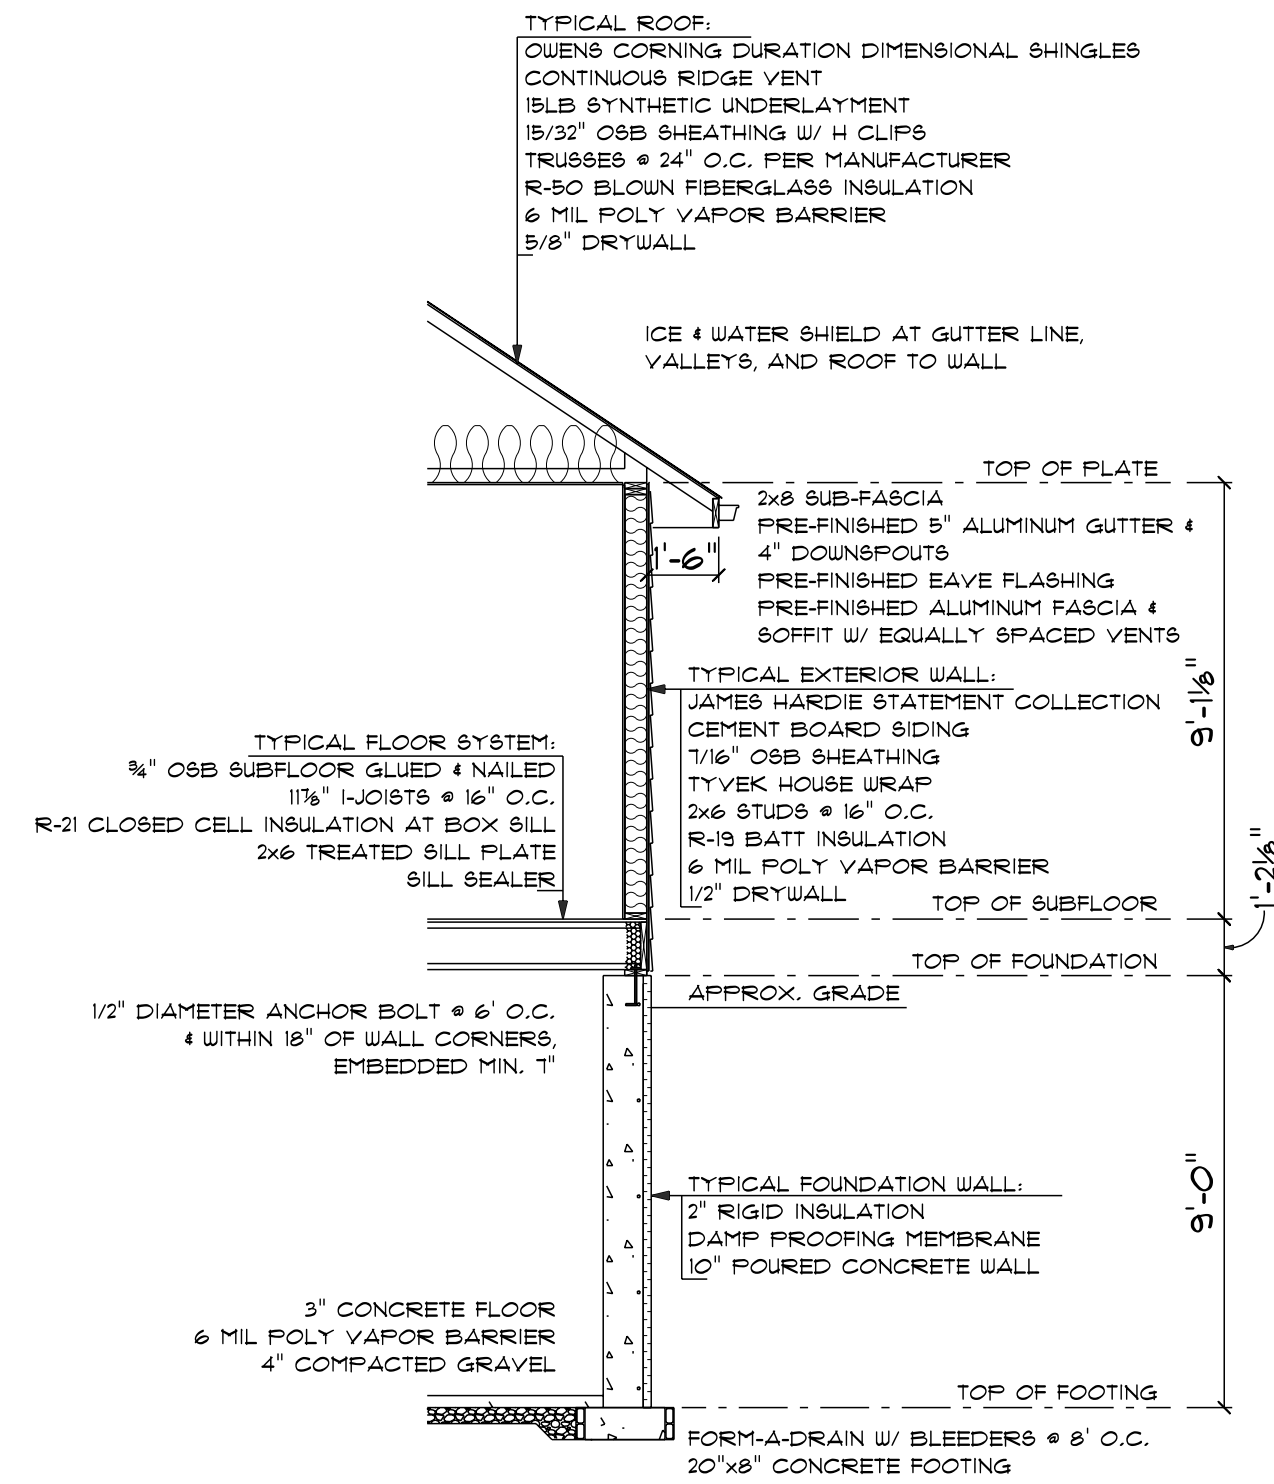


TYPICAL SECTION
SCALE: 1/4" = 1'-0"

1. STUD WALLS ABOVE HAVE BEEN ADJUSTED TO OVERHANG FOUNDATION WALL 1" FOR FOAM.
2. TOP OF HOUSE FOUNDATION WALLS ARE OFFSET UP 36" FROM TOP OF GARAGE FOUNDATION WALLS.



- NOTES: 1ST FLOOR PLAN
1. STUD WALLS HAVE BEEN ADJUSTED TO OVERHANG FOUNDATION WALL 1" FOR FOAM.
 2. MARVIN ELEVATE CASEMENT WINDOWS, GUNMETAL EXTERIOR & BARE PINE INTERIOR.
 3. DASHED WINDOWS ARE MARVIN ELEVATE CASEMENT WINDOWS FROM PREVIOUS JOB.
 4. STONE UP TO MANTEL ON GREAT ROOM FIREPLACE

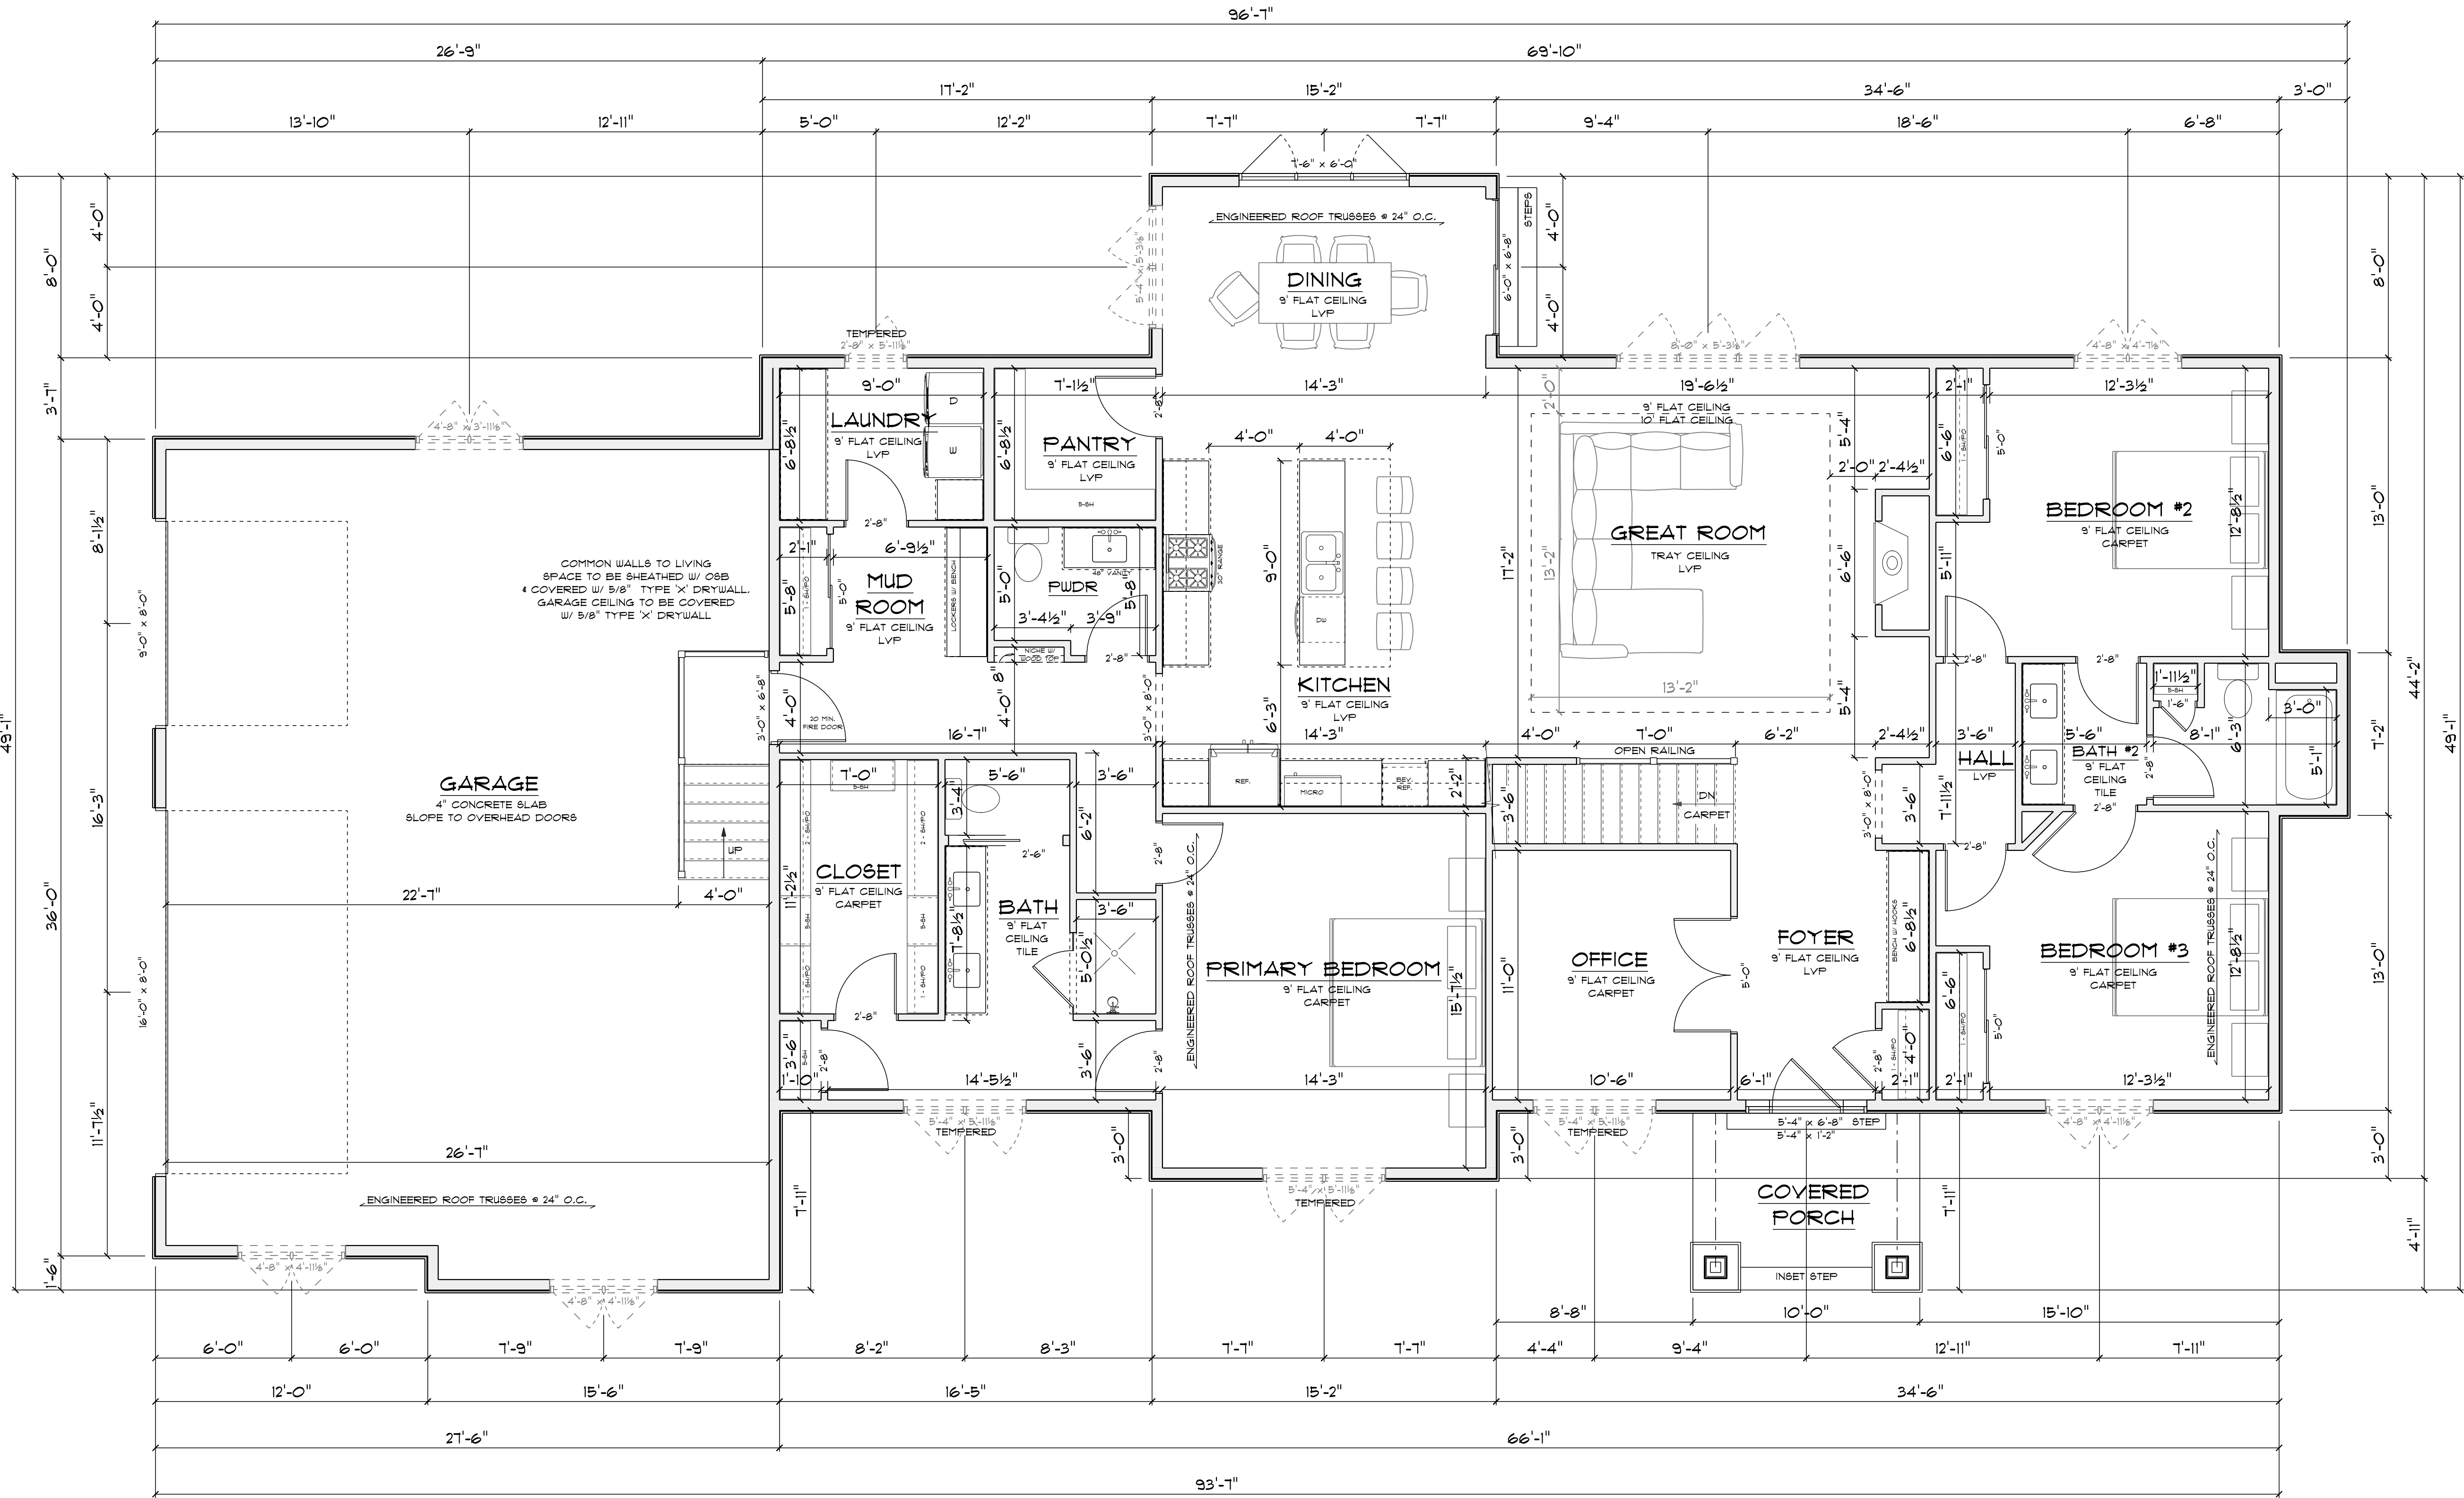

1ST FLOOR PLAN
SCALE: 1/4" = 1'-0"
2,399 SQ. FT.



These architectural drawings are the exclusive property of Jewell Homes Inc. and are protected under U.S. copyright law. No part of these drawings may be reproduced, stored in a retrieval system, or transmitted in any form or by any means, electronic, mechanical, photocopying, recording, or by any information storage and retrieval system, without prior written consent from Jewell Homes Inc.

Jewell Homes
575W 17237 Janesville Rd. Ste. 200
Muskego, WI 53150

SCALE: 1/4" = 1'-0"
DRAWN BY: JEWELL HOMES INC.
DATE: Tuesday, October 13, 2026

APPROVED:
CHECKED BY: