




FRONT ELEVATION

25 % MASONRY (172 SQ. FT. OF THE OVERALL 681 SQ. FT.)

SHOW ALL DESIGN STANDARD REQUIREMENTS OF SECTION 1612 OF THE ZONING CODE

1. NO TWO SINGLE-FAMILY AND NO TWO TWO FAMILY FRONT ELEVATIONS MAY BE IDENTICAL WITHIN ANY GROUP OF FOUR CONTIGUOUS LOTS.
2. FRONT ELEVATIONS AND CORNER SIDE YARD ELEVATIONS OF PRINCIPAL STRUCTURES BELOW THE BOTTOM EDGE OF ROOF SHALL BE COMPOSED OF NOT LESS THAN 25% MASONRY PRODUCTS.
3. CORNER SIDE YARD TREATMENT MUST INCLUDE AT LEAST ONE OF THE FOLLOWING:
 - A. 25% MASONRY COVERING THE CORNER SIDE YARD EXTERIOR WALL.
 - B. 2 TREES, NOT LESS THAN 2\"/>

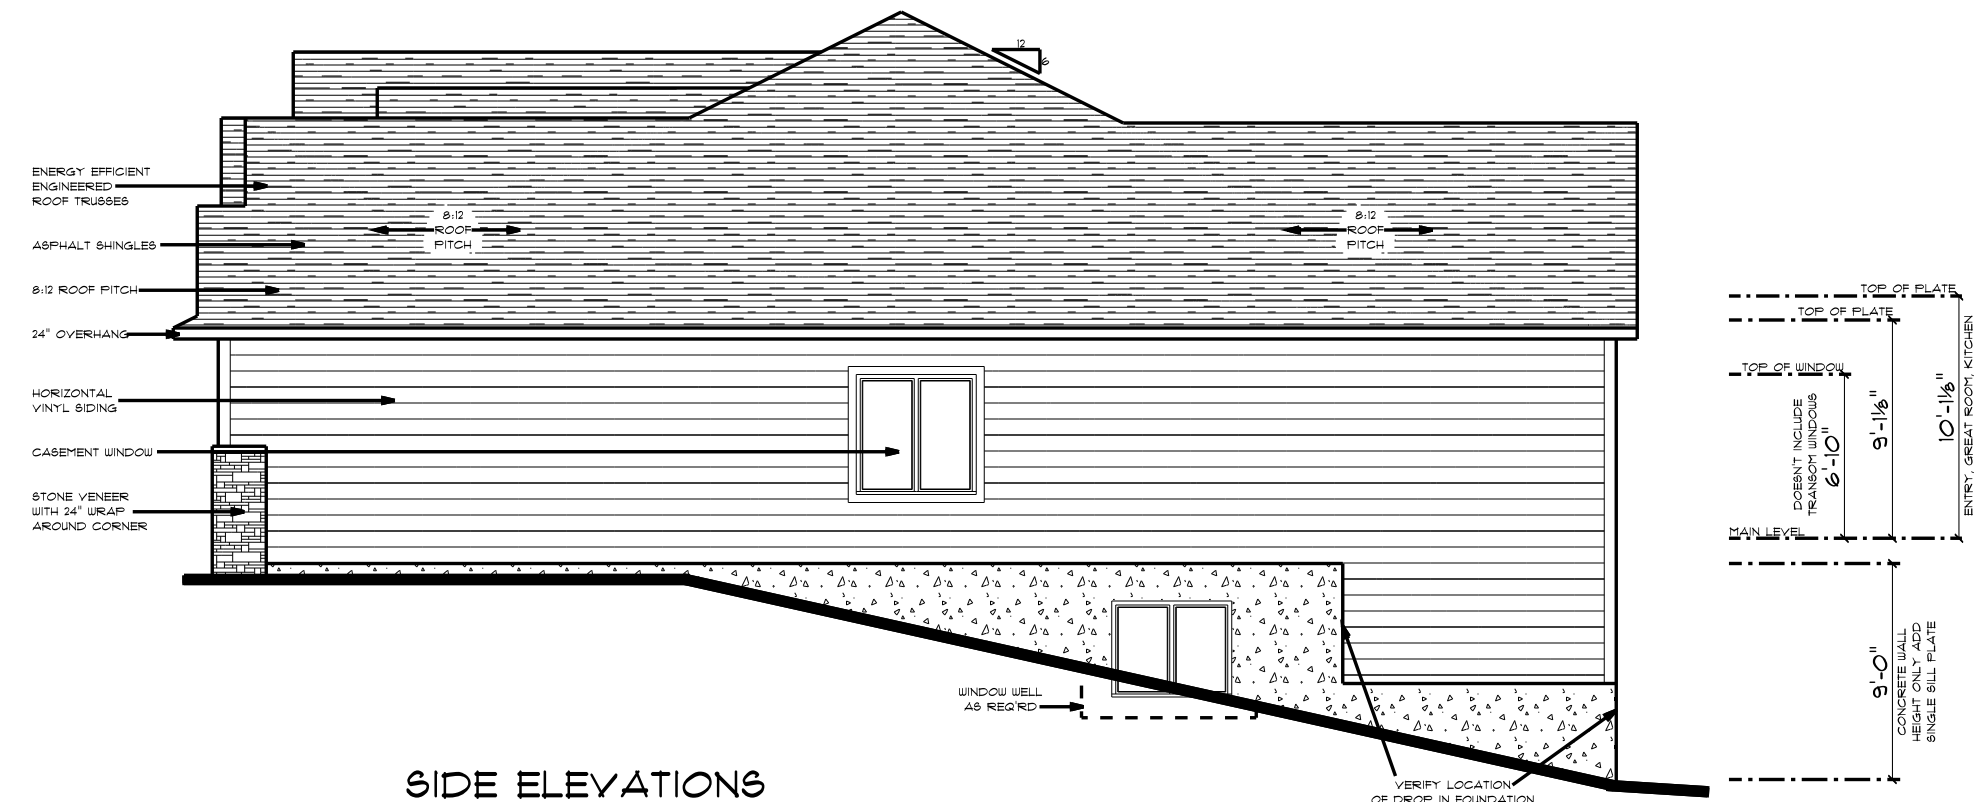

SIDE ELEVATIONS



REAR ELEVATION

BRIDGEWATER - RANCH 4-PLEX

REVISIONS

DESIGN ELEMENTS

DESIGN ELEMENTS
SCALE: 1/8" = 1'-0"

DATE: 01/27/2021

DRAWN BY: JAC

CHECKED BY: CDM

PROJECT NUMBER: 12M319

DESIGN ELEMENTS

DESIGN ELEMENTS IS NOT AN ARCHITECT OR ENGINEER AND CONSTRUCTION FROM THESE PLANS SHOULD FIRST BE REVIEWED BY A CONSTRUCTION PROFESSIONAL. THE CLIENT AND BUILDER OF THIS PLAN RELEASES DESIGN ELEMENTS FROM ANY CLAIMS OR LAWSUITS THAT COULD ARISE DURING OR AFTER THE CONSTRUCTION OF THIS HOME OR BUILDING. IN CONCLUSION, ALL STRUCTURAL MEMBERS, DIMENSIONS, AND DETAILS MUST BE CAREFULLY REVIEWED BY A STRUCTURAL DESIGN PROFESSIONAL.

NOTES
• 9'-0" CONCRETE WALL HEIGHT ONLY
• GABRIEL WINDOWS TO BE USED
• UNLESS NOTED - VERIFY SIZES
• USE TEMPERED GLASS WHERE NEEDED
• TO MEET CODE REQUIREMENTS
• ALL DIMENSIONS ARE FRAME TO FRAME
• ROOF TRUSSES ARE TO BE DESIGNED AND
CERTIFIED BY AN ENGINEER LICENSED IN
THE STATE OF CONSTRUCTION
• EXTERIOR WALLS ARE 24x8 @ 16" O.C.
• INTERIOR WALLS ARE 24x8 @ 16" O.C.
• GARAGE WALLS ARE 24x8 @ 16" O.C.
• FLOOR JOISTS AND BEAMS SIZES ARE TO
BE DETERMINED BY SUPPLIER
• 2x6 PLUMBING WALLS AS REQUIRED
• 2" CLEARANCE IN FRONT OF OPENING
TO SHOULDER
• 2" CLEARANCE IN FRONT OF WATER CLOSET
STAIRS - TYP. RUN 10" - MAX. RISE 7 3/4"
• LOCATION OF ATTIC ACCESS TO BE DETERMINED
BY CONTRACTOR
• SMOKE DETECTORS ARE TO BE INSTALLED
IN ALL BEDROOMS, HALLWAYS AND AT ALL
STAIRWELL FIRE COSE
• ALL EXTERIOR 4 BEARING WALL OPENINGS TO
HAVE 2x12 DWD HEADERS AS REQUIRED
UNLESS SPECIFIED BY ENGINEER

FOUNDATION NOTES
• 1500 PSF SOIL BEARING PRESSURE ASSUMED
FOR FOOTING DESIGN. MODIFY AS NEEDED
IF DIFFERENT CONDITIONS ARE ENCOUNTERED
• DO NOT BACKFILL BASEMENT WALLS UNTIL
FIRST FLOOR IS IN PLACE
• 3000 PSI CONCRETE (TYPICAL)
• DO NOT PLACE ANY FOOTINGS ON DISTURBED
SOIL - IF ENCOUNTERED, OVER EXCAVATE
AND EXTEND FOOTING DEPTH
• FOOTINGS ARE TO MEET LOCAL Frost
REQUIREMENTS

REBAR DETAIL
8" x 16" FOOTINGS - 2 #4 BARS HORIZONTAL
4" FOUNDATION WALL - NO REBAR REQUIRED
6" FOUNDATION WALL - 32" O.C. - #4 BAR HORIZONTAL
8" FOUNDATION WALL - 32" O.C. - #4 BAR VERTICAL
24" O.C. - #4 BAR HORIZONTAL
9" FOUNDATION WALL - 4" #4 BAR HORIZONTAL
22" O.C. - #6 BAR VERTICAL

U-FACTOR OF WINDOWS - .30
FURNACE AFUE- 92%
WATER HEATER EFFICIENCY- .95
AC SEER- 14

- ◻ INDICATES GAS METER
- ◆ INDICATES ELECTRIC METER
- INDICATES ELECTRIC PANEL

LOWER LEVEL / FOUNDATION PLAN - END UNITS
MAIN LEVEL: 1344 SQ. FT.
LOWER LEVEL: 946 SQ. FT.
TOTAL SQ. FT.: 2290 SQ. FT.



LOWER LEVEL / FOUNDATION PLAN - MIDDLE UNITS
MAIN LEVEL: 1213 SQ. FT.
LOWER LEVEL: 991 SQ. FT.
TOTAL SQ. FT.: 2204 SQ. FT.

NOTES
• 9'-1 1/8" WALL HEIGHT UNLESS NOTED
• GABRIEL WINDOWS TO BE USED
• UNLESS NOTED - VERIFY SIZES
• USE TEMPERED GLASS WHERE NEEDED
• TO MEET CODE REQUIREMENTS
• ALL DIMENSIONS ARE FRAME TO FRAME
• ROOF TRUSSES ARE TO BE DESIGNED AND
CERTIFIED BY AN ENGINEER LICENSED IN
THE STATE OF CONSTRUCTION
• EXTERIOR WALLS ARE 24x8 @ 16" O.C.
• INTERIOR WALLS ARE 24x8 @ 16" O.C.
• GARAGE WALLS ARE 24x8 @ 16" O.C.
• FLOOR JOISTS AND BEAMS SIZES ARE TO
BE DETERMINED BY SUPPLIER
• 2x6 PLUMBING WALLS AS REQUIRED
• 2" CLEARANCE IN FRONT OF OPENING
TO SHOULDER
• 2" CLEARANCE IN FRONT OF WATER CLOSET
STAIRS - TYP. RUN 10" - MAX. RISE 7 3/4"
• LOCATION OF ATTIC ACCESS TO BE DETERMINED
BY CONTRACTOR
• SMOKE DETECTORS ARE TO BE INSTALLED
IN ALL BEDROOMS, HALLWAYS AND AT ALL
STAIRWELL FIRE COSE
• ALL EXTERIOR 4 BEARING WALL OPENINGS TO
HAVE 2x12 DWD HEADERS AS REQUIRED
UNLESS SPECIFIED BY ENGINEER

MAIN LEVEL FLOOR PLAN - END UNITS
MAIN LEVEL: 1344 SQ. FT.
LOWER LEVEL: 946 SQ. FT.
TOTAL SQ. FT.: 2290 SQ. FT.

MAIN LEVEL FLOOR PLAN - MIDDLE UNITS
MAIN LEVEL: 1213 SQ. FT.
LOWER LEVEL: 991 SQ. FT.
TOTAL SQ. FT.: 2204 SQ. FT.

NOTE: ALL DIMENSIONS ARE FRAME TO FRAME
AND OUTLINE DIMENSIONS ARE TO
OUTSIDE OF STUD

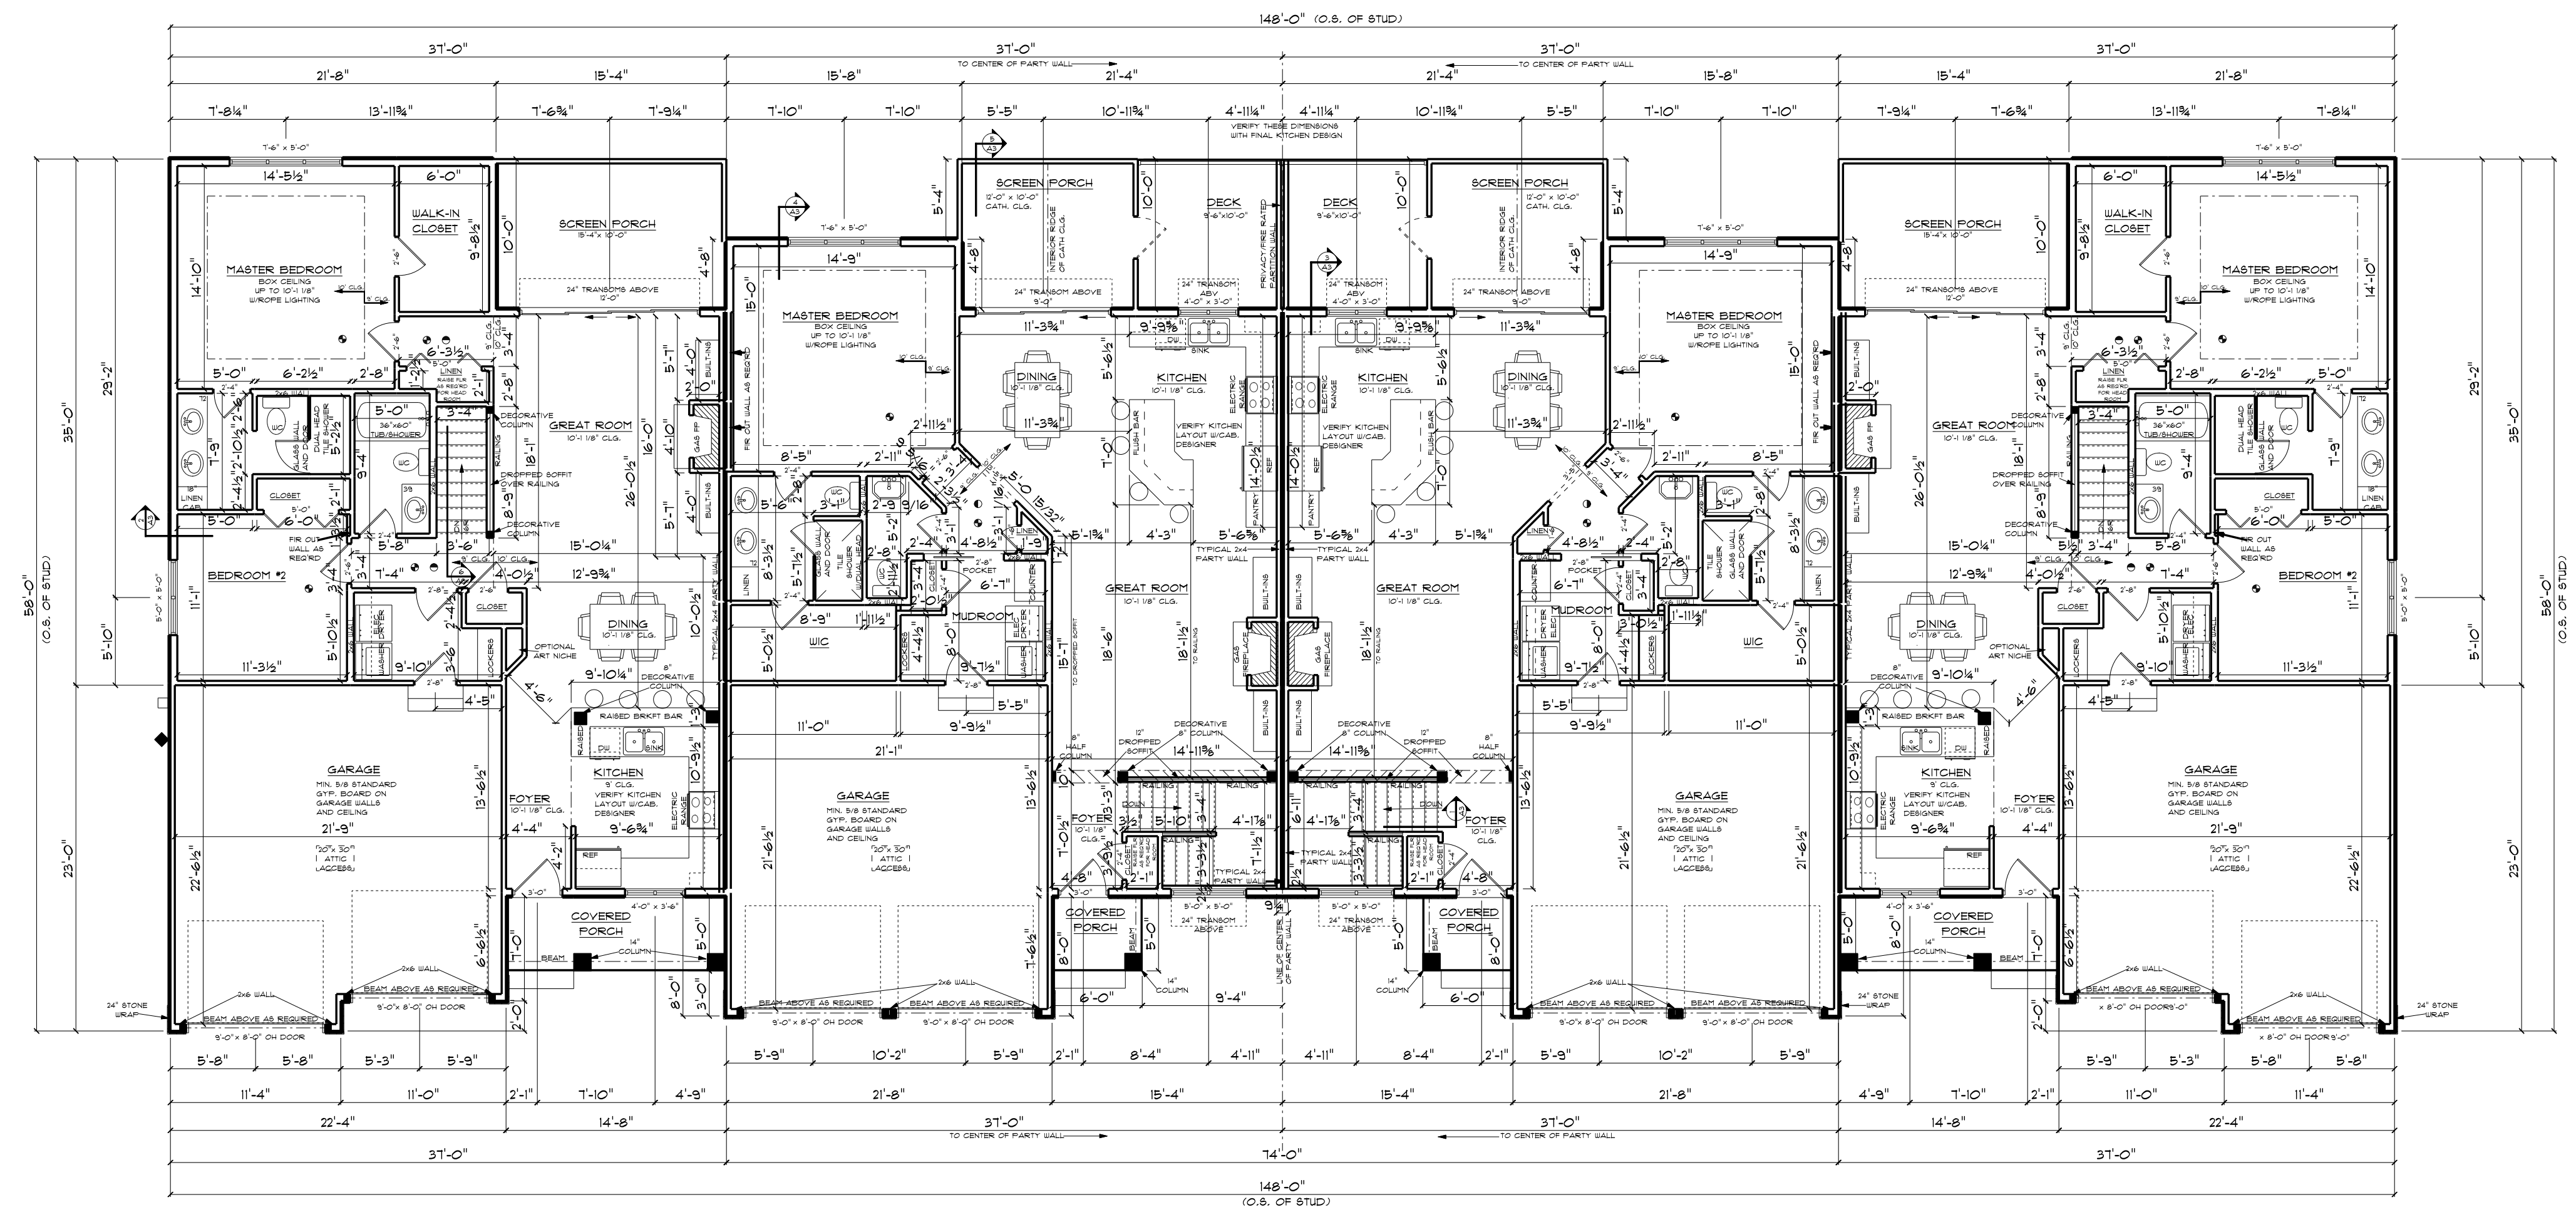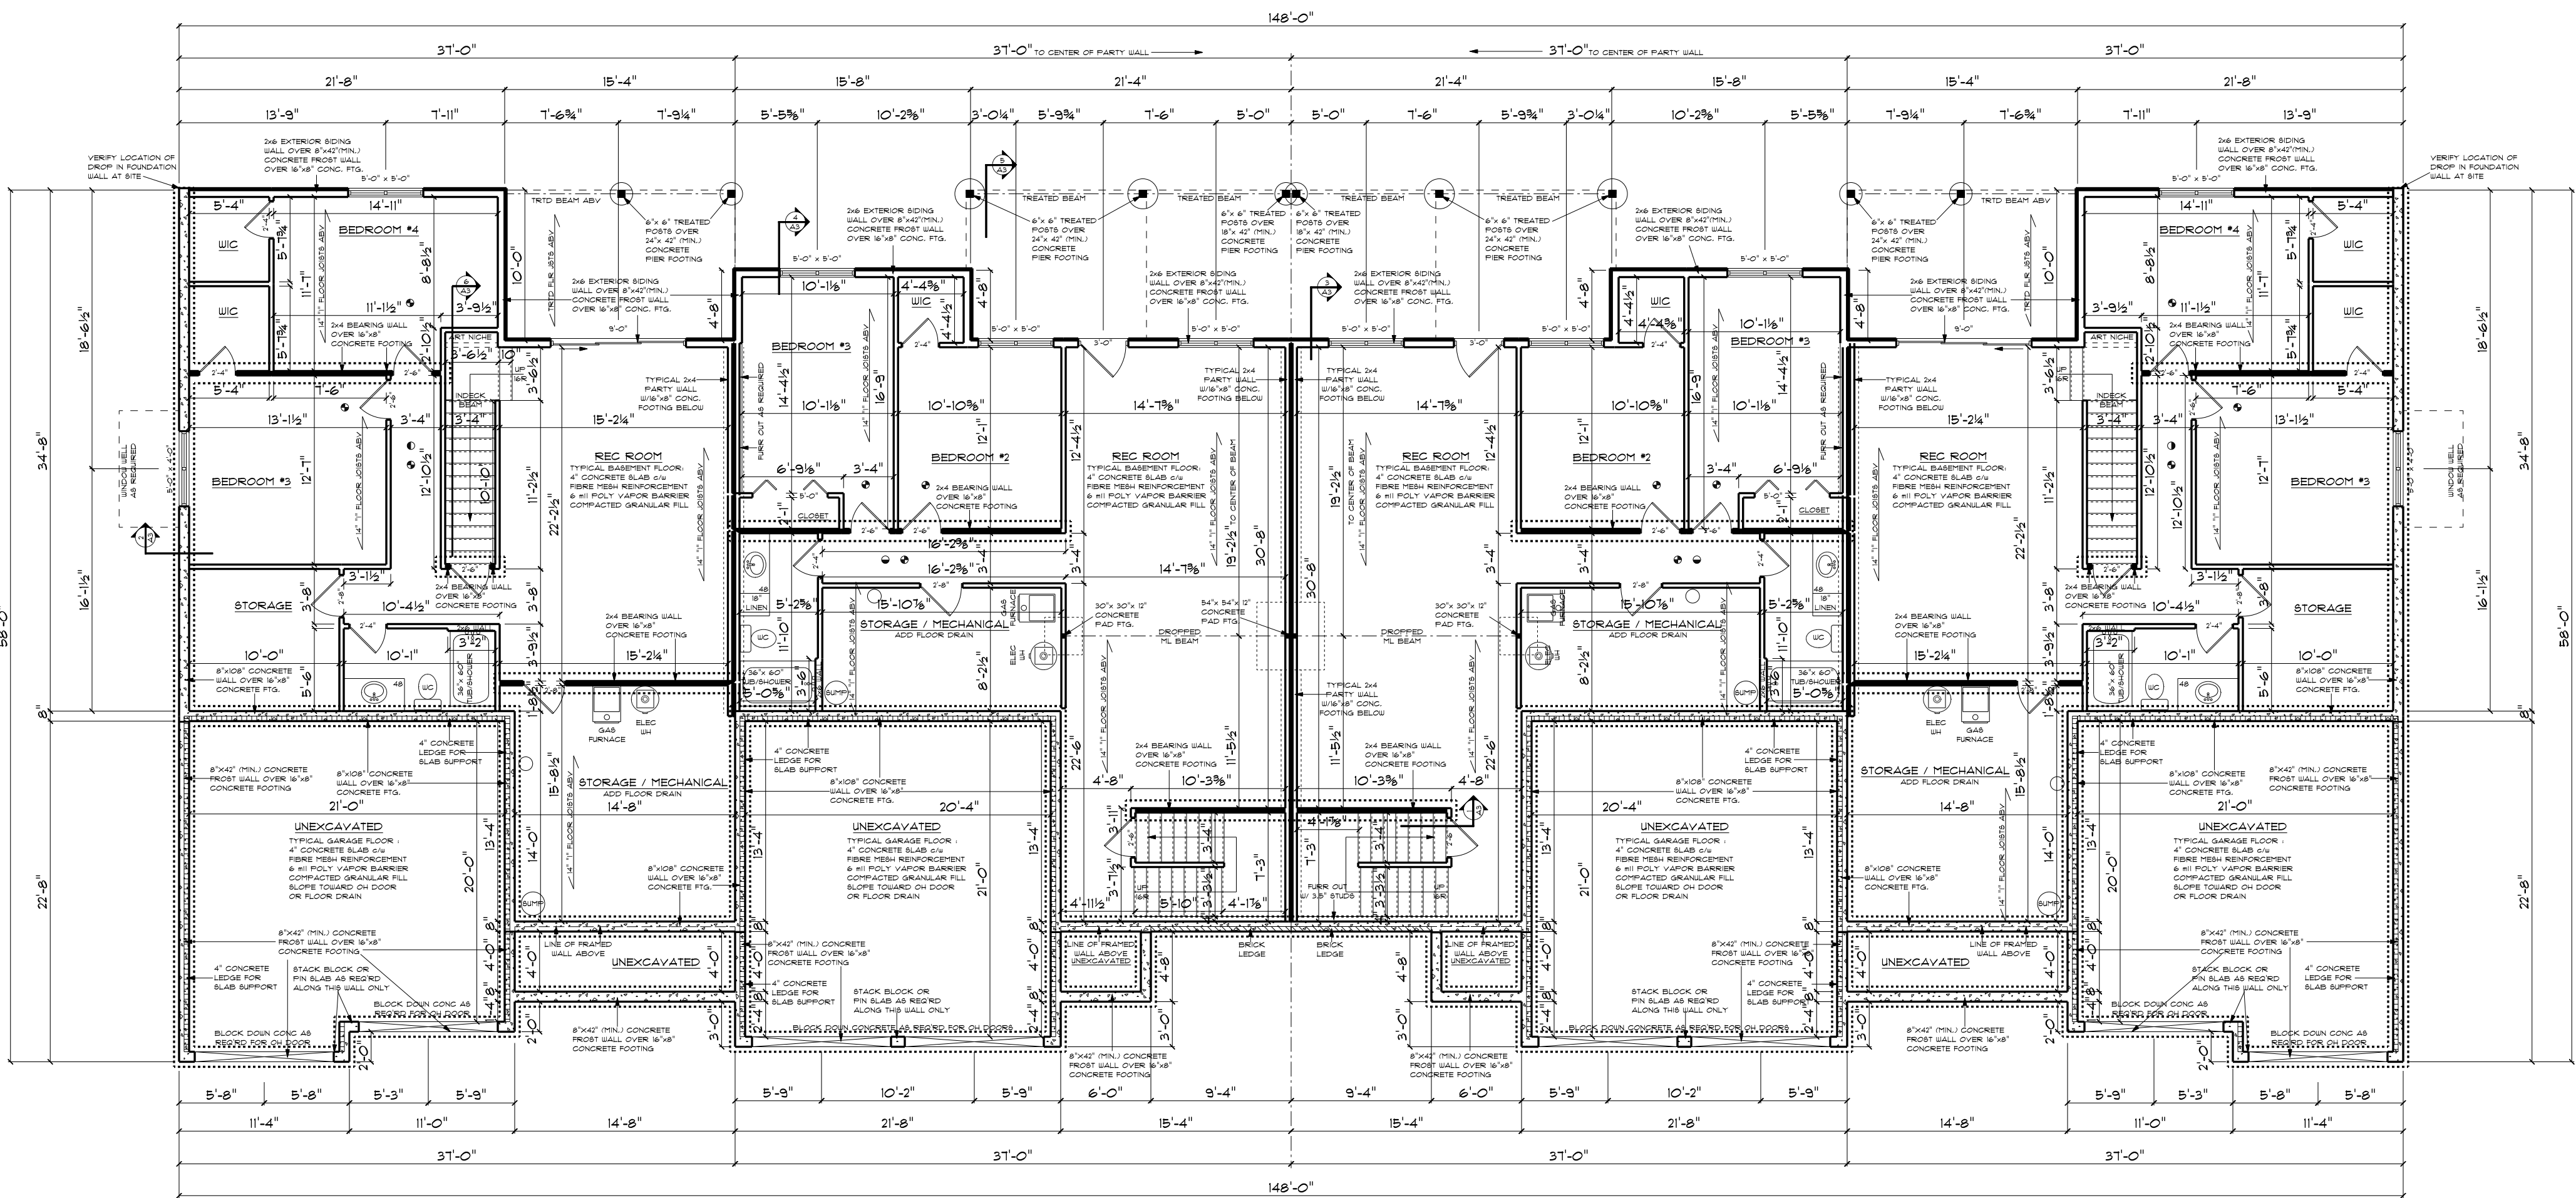

BRIDGEWATER - RANCH 4-PLEX

REVISIONS

DESIGN ELEMENTS
RESIDENTIAL - LIGHT COMMERCIAL DRAFTING
LOVE TREE • UNVA • 52755
39 469-4443
WWW.DESIGNELEMENTS.NET

GRAND ORAL

SCALE: 1/8" = 1'-0"
DATE: 01/27/2021
DRAWN BY: JAC
CHECKED BY: CDM
PROJECT NUMBER: 12M39

A2

DESIGN ELEMENTS IS NOT AN ARCHITECT
OR ENGINEER AND CONSTRUCTION FROM
THESE PLANS SHOULD FIRST BE REVIEWED
BY A CONSTRUCTION PROFESSIONAL. THE
CLIENT AND BUILDER OF THIS PLAN
RELEASES DESIGN ELEMENTS FROM ANY
CLAIMS OR LAWSUITS THAT COULD ARISE
DURING OR AFTER THE CONSTRUCTION OF
THIS HOME OR BUILDING. IN CONCLUSION,
ALL STRUCTURAL MEMBERS, DIMENSIONS,
AND DETAILS MUST BE CAREFULLY
REVIEWED BY A STRUCTURAL DESIGN
PROFESSIONAL.

REVISIONS

DESIGN ELEMENTS
RESIDENTIAL - LIGHT COMMERCIAL DRAFTING

LOVE TREE • UVA • 59755

39 629-4443

WWW.DESIGNELEMENTS.NET



BRIDGEWATER - RANCH 4-PLEX

SCALE: 1/8" = 1'-0"

DATE: 01/27/2021

DRAWN BY: JAC

CHECKED BY: GDM

PROJECT NUMBER: 12M39

A3

DESIGN ELEMENTS IS NOT AN ARCHITECT OR ENGINEER AND CONSTRUCTION FROM THESE PLANS SHOULD FIRST BE REVIEWED BY A CONSTRUCTION PROFESSIONAL. THE CLIENT AND BUILDER OF THIS PLAN RELEASES DESIGN ELEMENTS FROM ANY CLAIMS OR LAWSUITS THAT COULD ARISE DURING OR AFTER THE CONSTRUCTION OF THIS HOME OR BUILDING. IN CONCLUSION, ALL STRUCTURAL MEMBERS, DIMENSIONS, AND DETAILS MUST BE CAREFULLY REVIEWED BY A STRUCTURAL DESIGN PROFESSIONAL.

© COPYRIGHT 2012 DESIGN ELEMENTS, LLC
REVISED: 04/08 05/07/08/09/2537/