


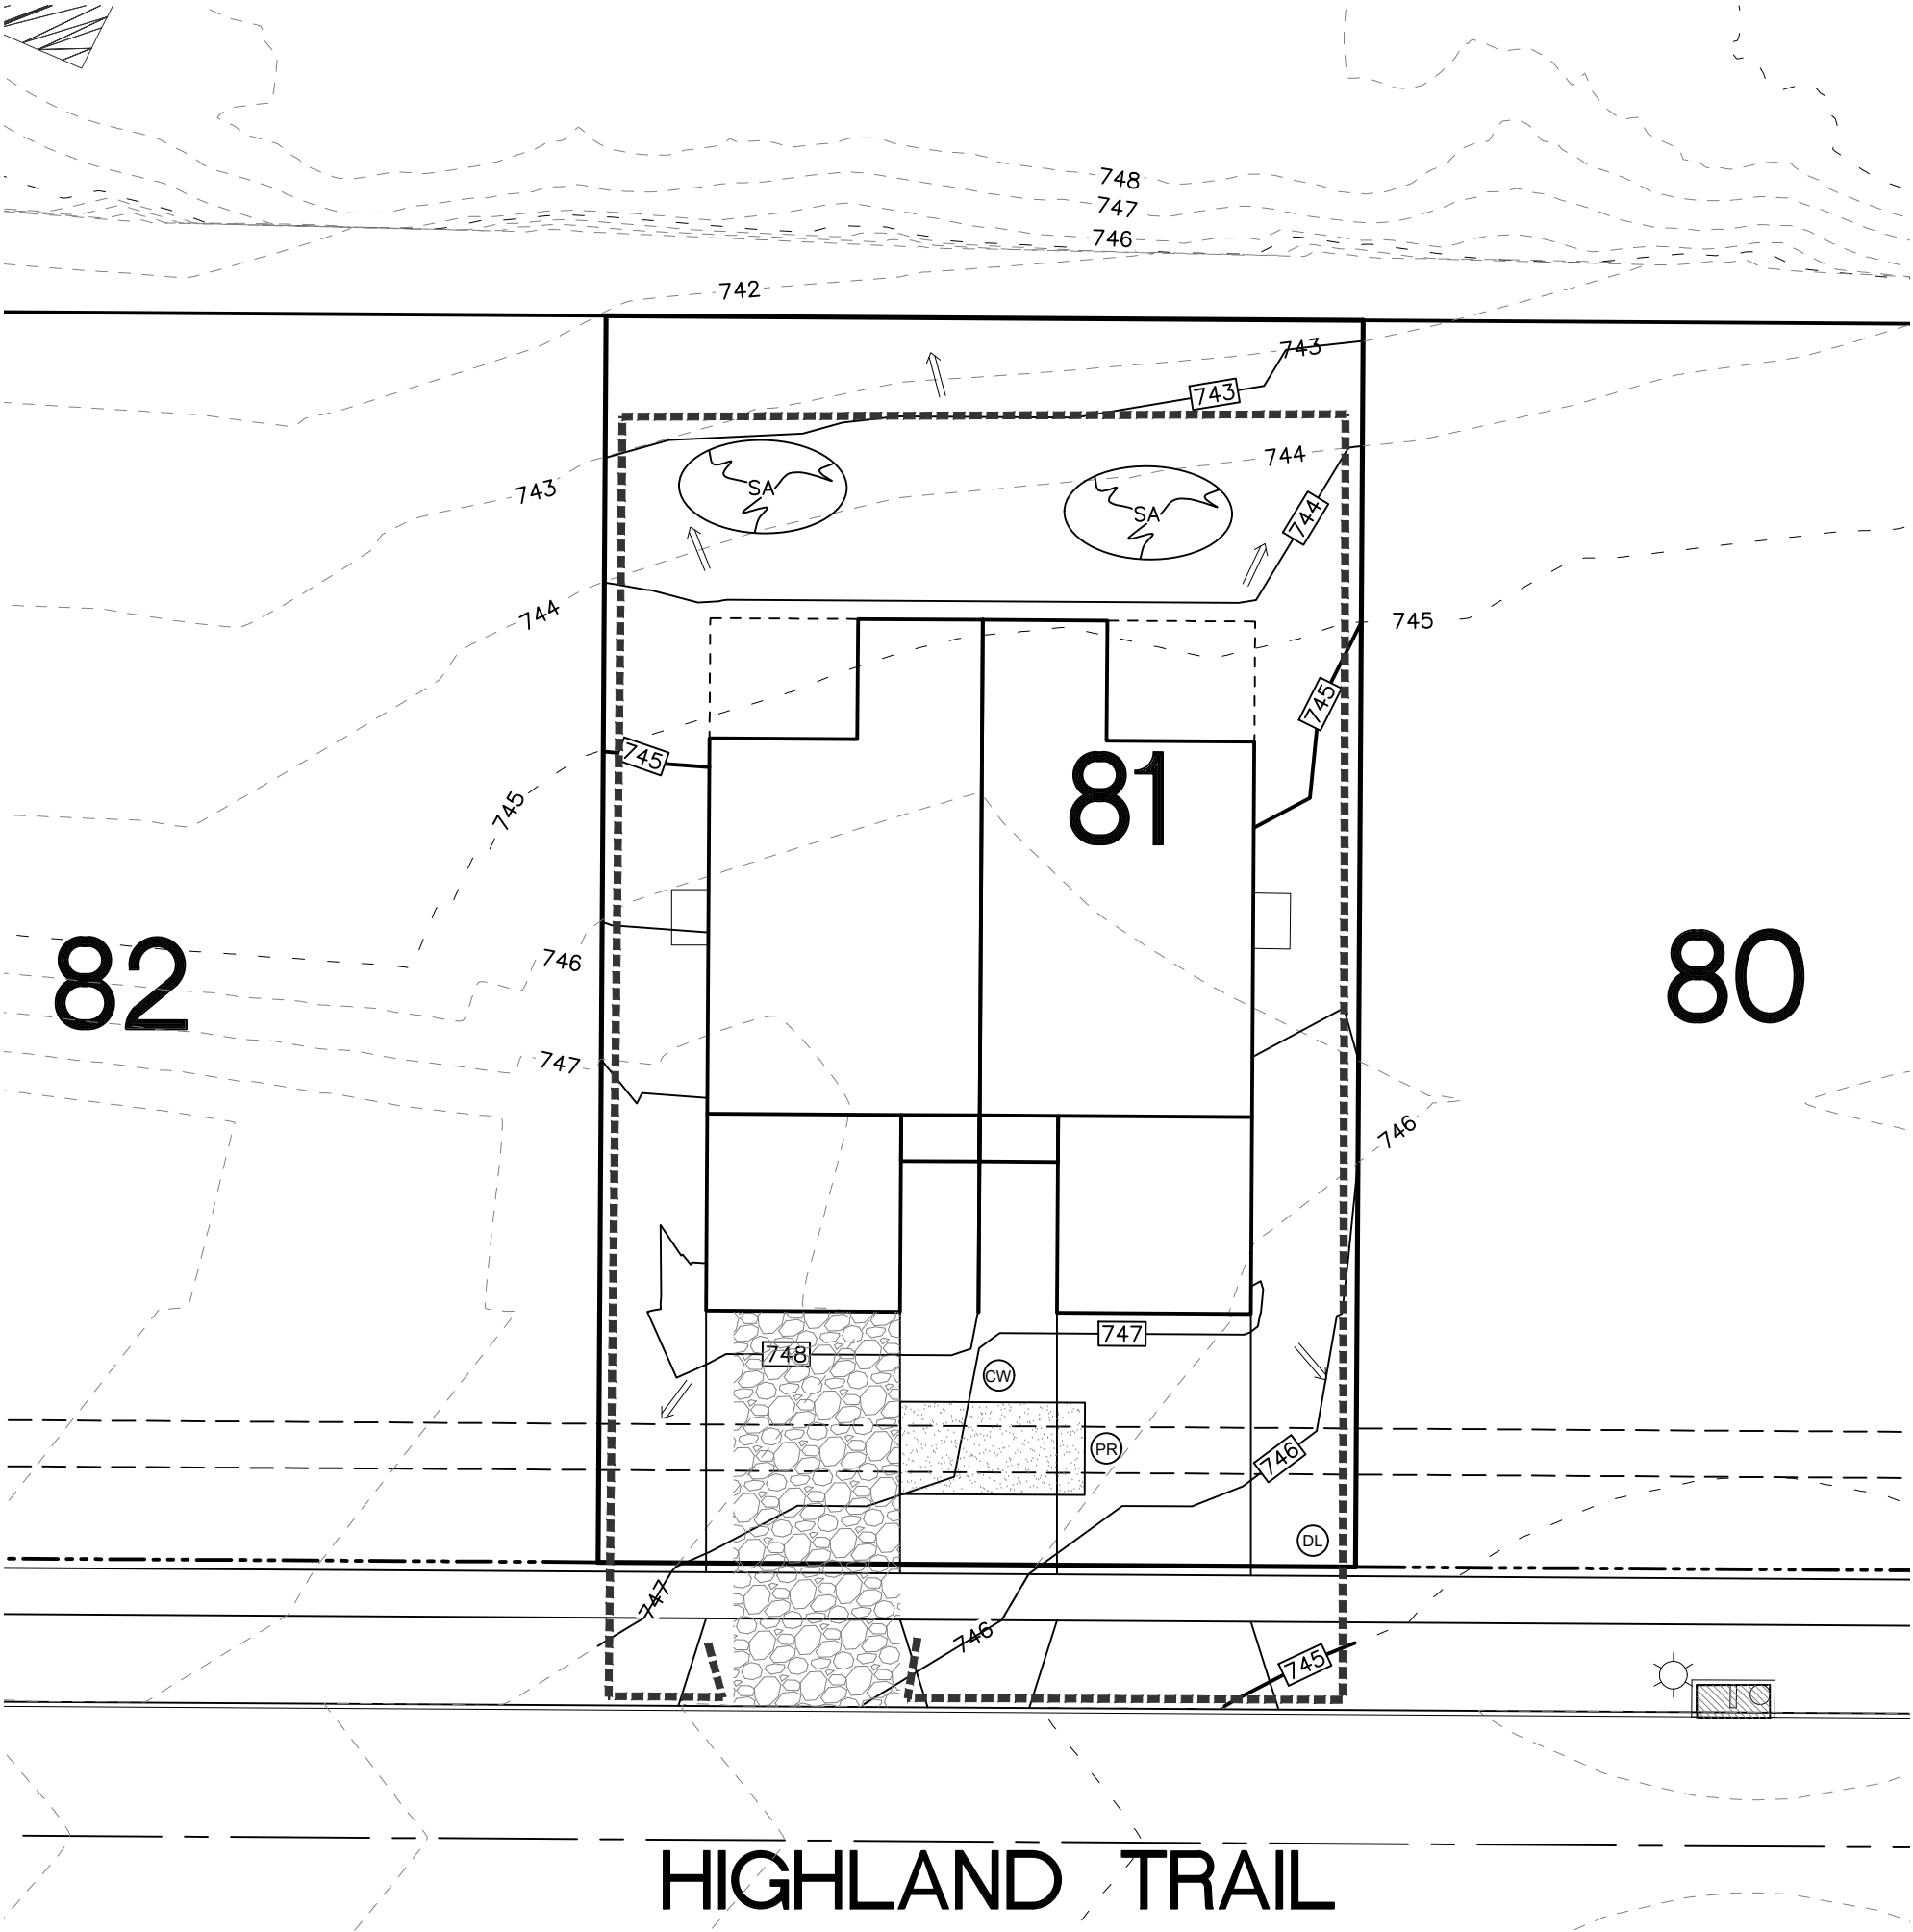

GRAPHIC SCALE IN FEET
1"=20'

EROSION CONTROL LEGEND—ALL MEASURES
SHALL MEET SUDAS SPECIFICATIONS


- SILT FENCE / FILTER SOCK
- ▨ TEMPORARY ROCK CONSTRUCTION ENTRANCE/EXIT
- ▨ TEMPORARY PARKING AND STORAGE
- ⊙ CW CONCRETE TRUCK/EQUIPMENT WASHOUT
- ⊙ PR PORTABLE RESTROOM
- ⊙ DL DOCUMENT LOCATION (PERMITS, SWPPP, FORMS, ETC.)
- ⇒ DIRECTION OF OVERLAND FLOW
- ▨ FILTER SOCK INLET PROTECTION
- ⊙ FILTER SOCK BEHIND CURB AT CURB RAMP
- ▨ GRADING/CONSTRUCTION LIMITS
- ⊙ RIP RAP OUTLET PROTECTION
- ⊙ TEMPORARY SOIL STOCKPILE AREA

- PROPERTY &/or BOUNDARY LINES
- - - EXISTING RIGHT-OF-WAY LINES
- EXISTING CENTER LINES

THE ABOVE LISTED ITEMS ARE SHOWN IN THEIR
RECOMMENDED LOCATIONS. IF A CONTROL MEASURE IS
ADDED OR MOVED TO A MORE SUITABLE LOCATION,
INDICATE THE REVISION ON THE SITE GRADING AND EROSION
CONTROL PLAN. THE BLANKS LEFT FOR OTHER MEASURES
SHOULD BE USED IF AN ITEM NOT SHOWN ABOVE IS
IMPLEMENTED ON SITE. ADDITIONAL PRACTICE FOR EROSION
PREVENTION AND SEDIMENT CONTROL CAN BE FOUND IN
APPENDIX D OF THE SWPPP.

*ALL EXISTING CONTOURS AND ELEVATIONS SHOWN
ARE BASED ON A TOPOGRAPHIC SURVEY OF
EXISTING CONDITIONS PERFORMED ON 09/20/2024

NOTES:
*THESE DRAWINGS WERE PREPARED IN ACCORDANCE WITH
PROVIDED BUILDING PLANS AND APPROVED AT THE DIRECTIVE
OF THE APPLICANT. IT IS THE RESPONSIBILITY OF THE
GENERAL CONTRACTOR TO VERIFY ALL APPROVED PERMIT
DOCUMENTATION PRIOR TO CONSTRUCTION. MMS
CONSULTANTS, INC. IS NOT RESPONSIBLE FOR ANY
INCONSISTENCIES IN WHAT HAS BEEN PROVIDED AND
REPRESENTED ON THESE DRAWINGS WITHOUT OUR EXPRESSED
KNOWLEDGE AND APPROVAL. ALL CONSTRUCTION SHALL
COMPLY WITH ALL APPLICABLE STATE AND/OR LOCAL CODES.

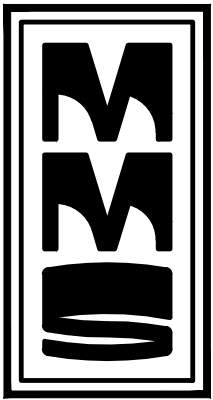

CIVIL ENGINEERS
LAND PLANNERS
LAND SURVEYORS
LANDSCAPE ARCHITECTS
ENVIRONMENTAL SPECIALISTS

1917 S. GILBERT ST.
IOWA CITY, IOWA 52240
(319) 351-8282
www.mmsconsultants.net

Date	Revision
------	----------

SWPPP LOT 81

TRAIL RIDGE ESTATES
PART TWO
SOLON
JOHNSON COUNTY
IOWA

MMS CONSULTANTS, INC.

Date:	05-20-2026
Designed by: AMP	Field Book No:
Drawn by: AMP	Scale: 1"=20'
Checked by: LRS	Sheet No: 2
Project No: 1331-1014	of: 2