


Plat of Survey
for
Demlang Builders

Lot 94 of Cedar Creek Estates Phase 2, a subdivision being a part of the Northwest 1/4 and the Southwest 1/4 of the Southeast 1/4, and part of the Northeast 1/4 and the Southeast 1/4 of the Southwest 1/4, in Section 15, Township 10 North, Range 19 East, Village of Slinger, Washington County, Wisconsin.

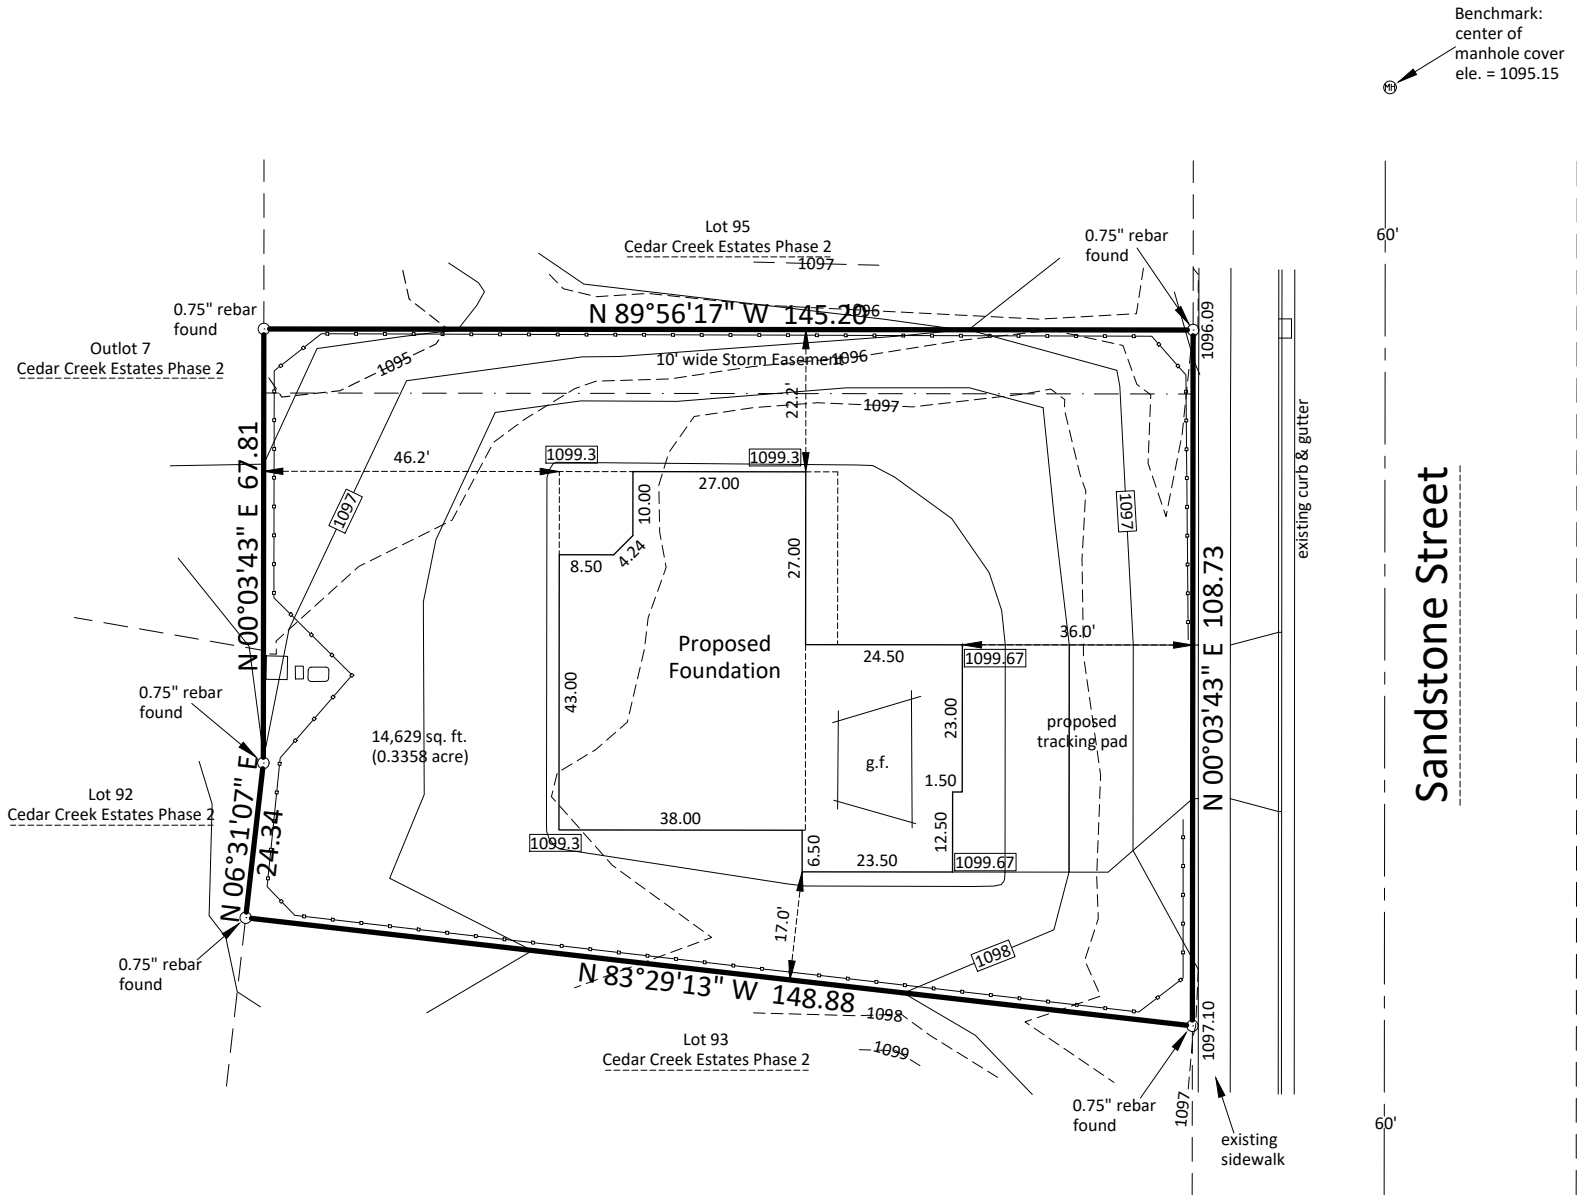

Proposed Grades
Proposed top of foundation wall ele. = 1100.00
Proposed garage floor @ door ele. = 1099.67
Proposed poured wall height = 8.00
Proposed top of footing ele. = 1092.00


- proposed silt fence
- 1018.0 - indicates an existing elevation
- 1018.0 - indicates a proposed elevation

Note:
There was no topsoil on the lot when the existing topography was done, as shown.

The proposed grades, as shown, are per the approved grading plan.



Bearings are referenced to the monumented north line of Lot 94 which has a recorded bearing of N 89°56'17" W.

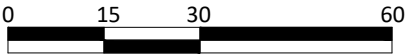

Scale in feet
1" = 30'

State of Wisconsin)
Ozaukee County)s.s.

I certify that I have surveyed the above described Property, and this map is a true representation thereof and shows the size and location of the Property, its exterior boundaries, the location and dimensions of all visible structures thereon, boundary fences, apparent easements, and roadways and visible encroachments, if any, to the best of my knowledge and belief.

This survey is made for the exclusive use of the present owners of the Property, and also those who purchase, mortgage, or guarantee the title thereto, within one (1) year from date hereof.

Dated this 3rd day of October, 2025.

David J. Leininger, S-2285

