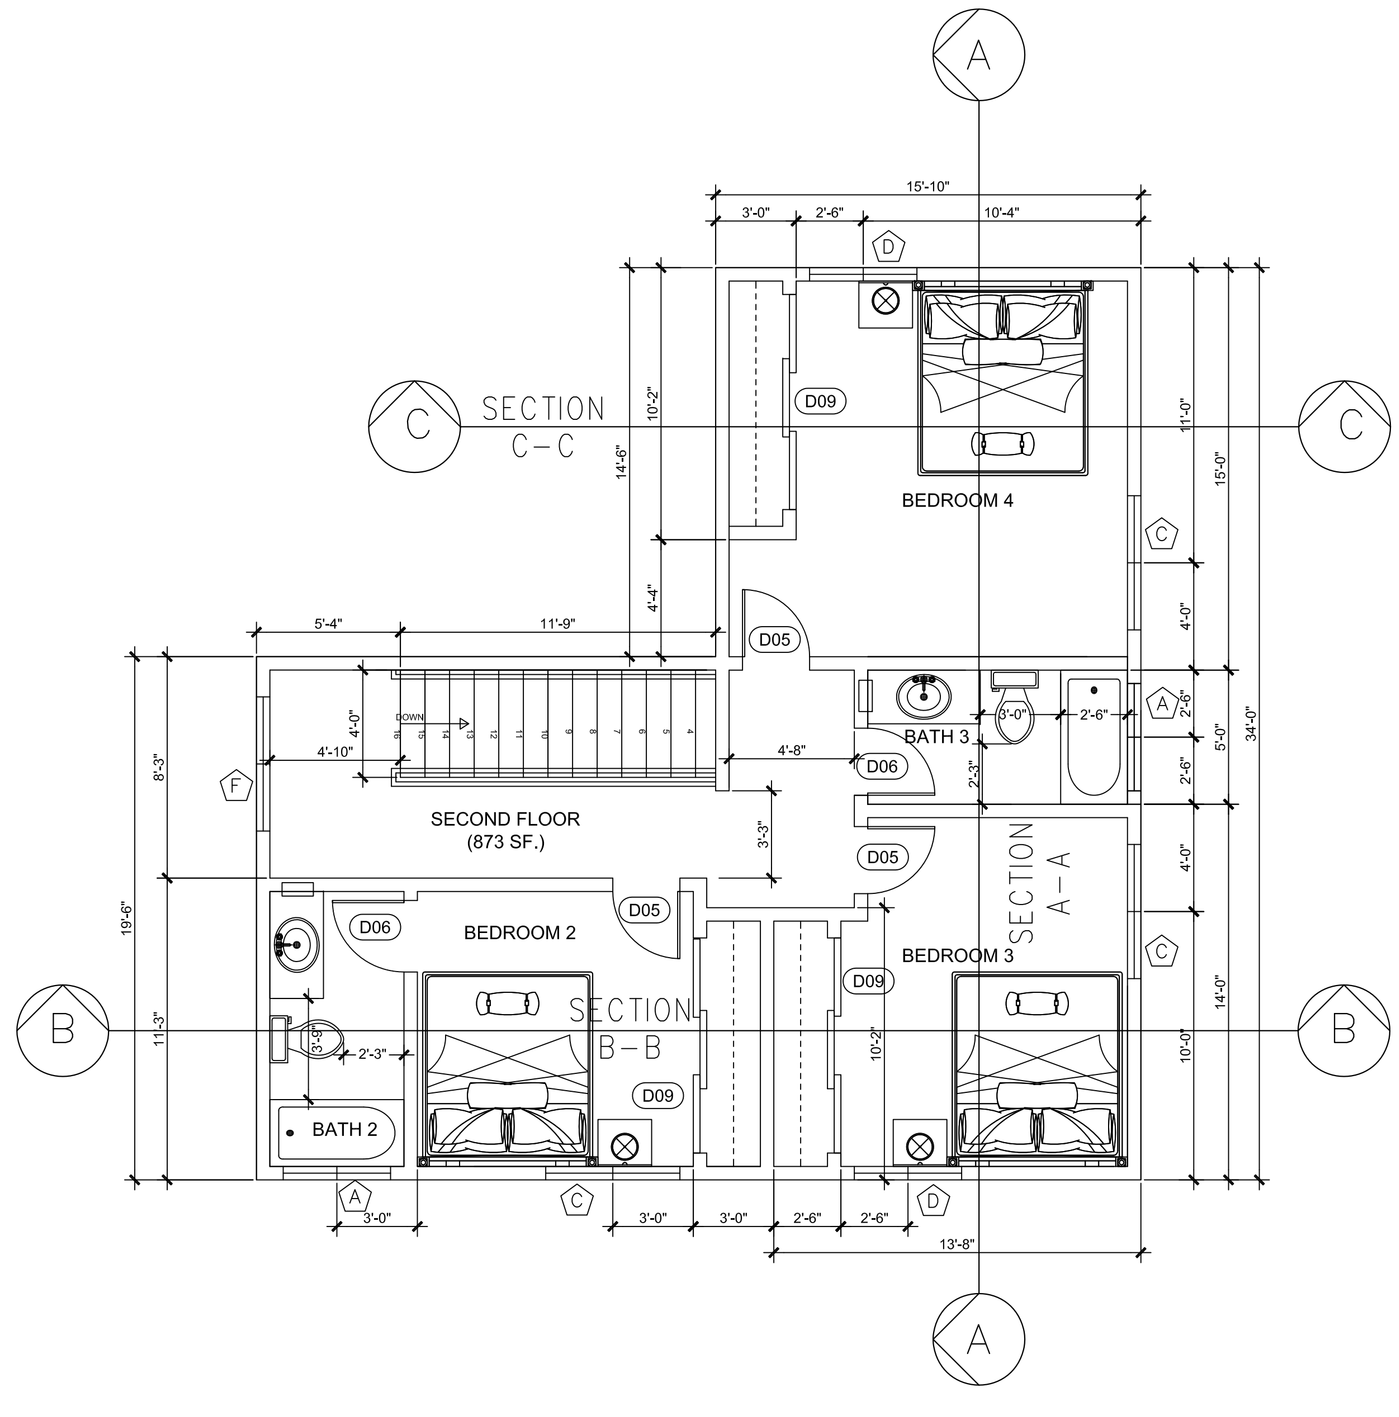


SECOND FLOOR PLAN

SCALE: 1/4"= 1'-0"

N

SECOND FLOOR PLAN

A3