
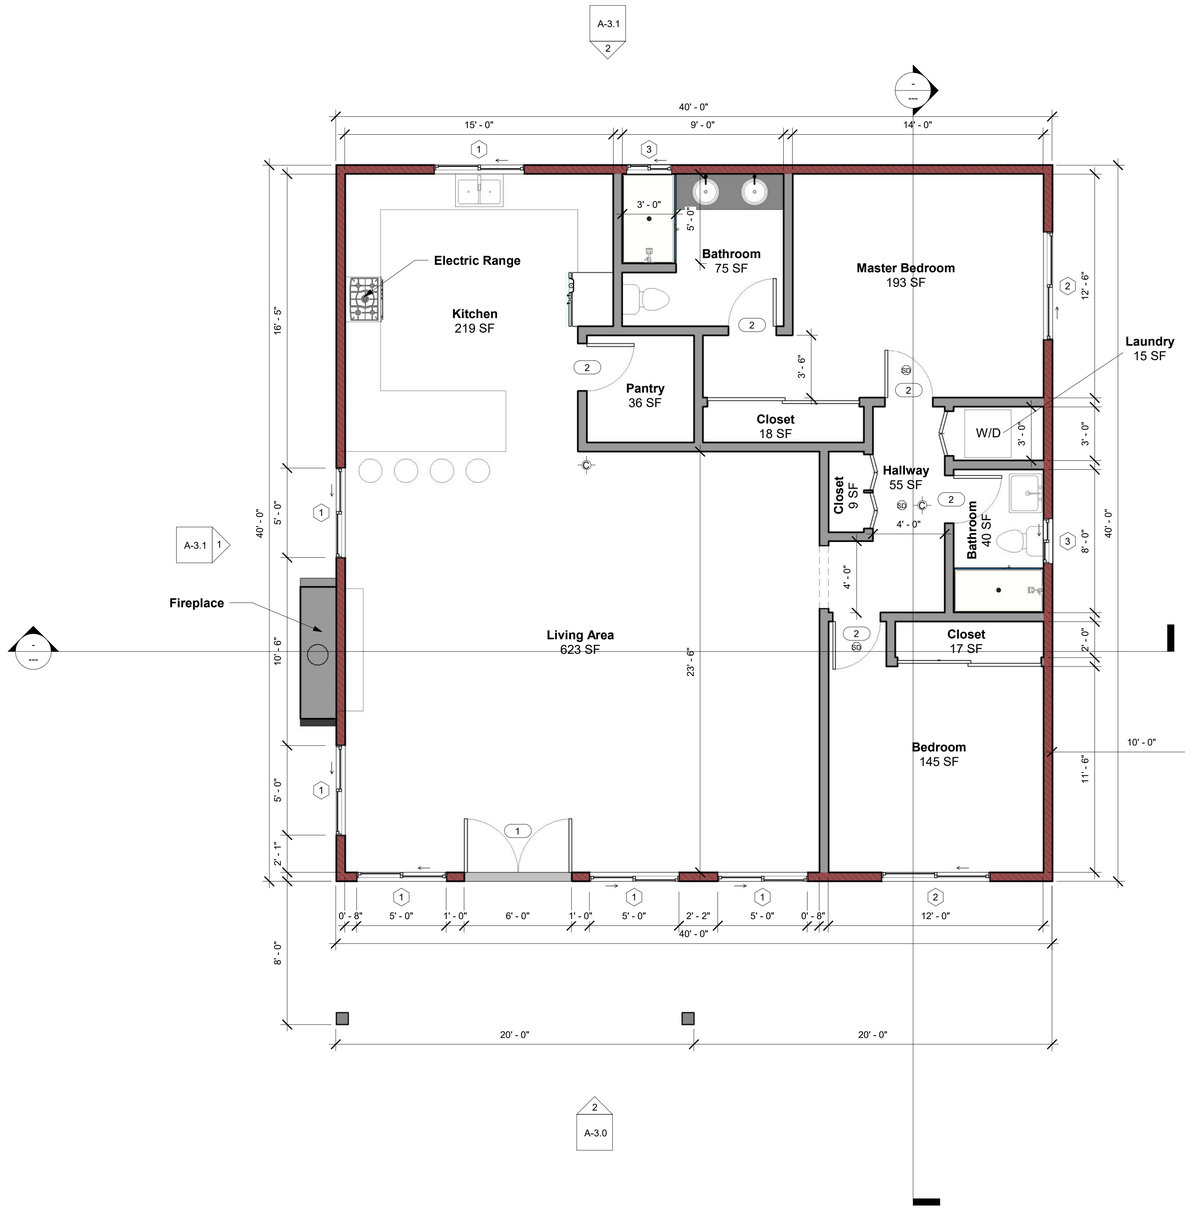


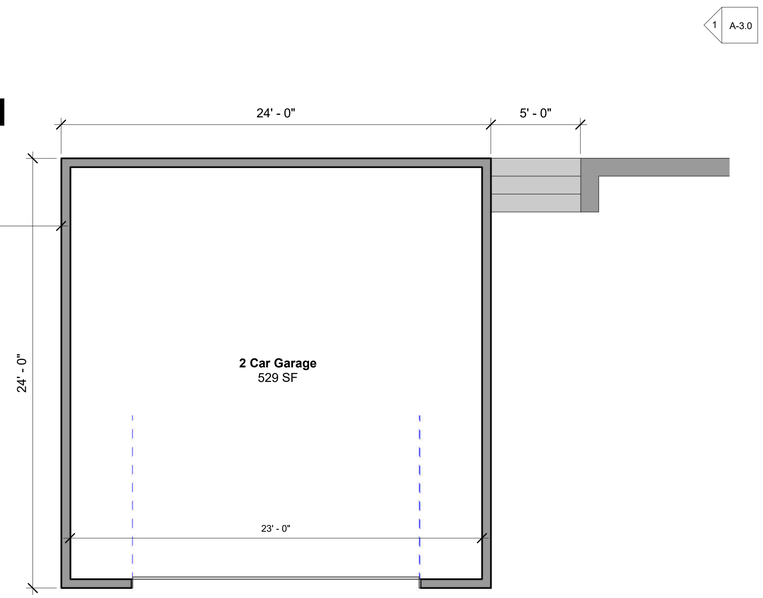

LEGEND

- SUNWARD STEEL BUILDINGS
- PIUR PANEL LARR #25937
- SMOKE DETECTOR HARDWIRE W/ BATTERY BACKUP
- CARBON MONOXIDE DETECTOR HARDWIRE W/ BATTERY BACKUP
- EXHAUST FAN 20 CFM IF OPERATING CONTINUOUSLY OR 50 CFM IF OPERATING INTERMITTENTLY.

1 First Floor
1/4" = 1'-0"
0' 4' 8' 16'

WINDOW SCHEDULE

MARK	QTY	SIZE		TYPE	MATERIAL	COLOR	REMARKS	ENERGY EFFICIENT	TEMPERED GLASS	U-FACTOR	SHGC
		WIDTH	HEIGHT								
1	6	5'-0"	5'-0"	SLIDING	VINYL	WHITE		YES	NO	0.30	0.21
2	2	6'-0"	5'-0"	SLIDING	VINYL	WHITE		YES	NO	0.30	0.21
3	2	2'-6"	2'-0"	SLIDING	VINYL	WHITE		YES	NO	0.30	0.21

DOOR SCHEDULE

MARK	QTY	SIZE		TYPE	MATERIAL	COLOR	REMARKS	ENERGY EFFICIENT	TEMPERED GLASS
		WIDTH	HEIGHT						
1	1	6'-0"	8'-0"	HINGED	WOOD/GLASS	WHITE		YES	--------
2	5	2'-8"	8'-0"	HINGED	HOLLOW WOOD	WHITE		YES	--------

ARPA Technology Group
Structural Engineering
Civil Engineering
Risk Mitigation
802 Portola Ave.
Glendale, CA. 91206
Phone: (818) 434-1708
Fax: (818) 252-1370
Web: www.arka-

10/19/2021 3:13:09 PM

REVISIONS	BY

PROJECT OWNER:

PROJECT ADDRESS: 10392 Cima Mesa Rd
Littlerock, CA 93543

ARMEN MARTIROSSIAN C64223 CIVIL STATE OF CALIFORNIA — LICENSED PROFESSIONAL ENGINEER


PROJECT TITLE: NEW SFD
Project Name

ARPA TECHNOLOGY GROUP, INC. COPYRIGHT 2018


JOB NO.: 2018-115
DRAWN BY: N.B.
CHECKED BY: A.M.
DATE:
SHEET TITLE: First Floor

SHEET NUMBER
A-2.0

SHEETS OF

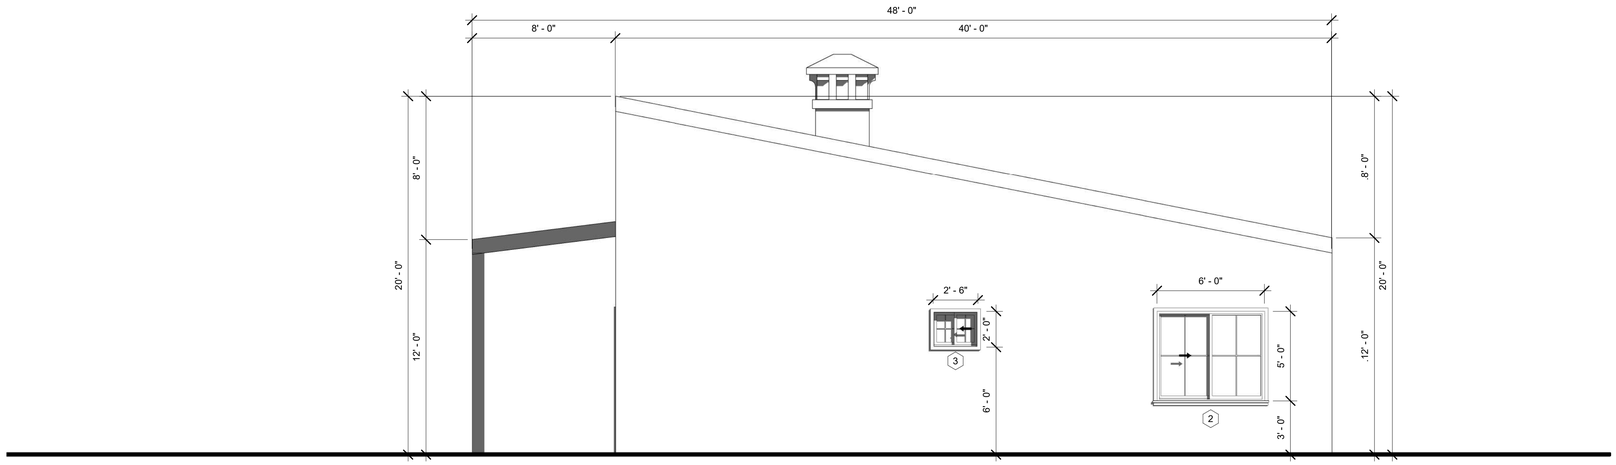

1 West Elevation
1/4" = 1'-0"
0' 4' 8' 16'

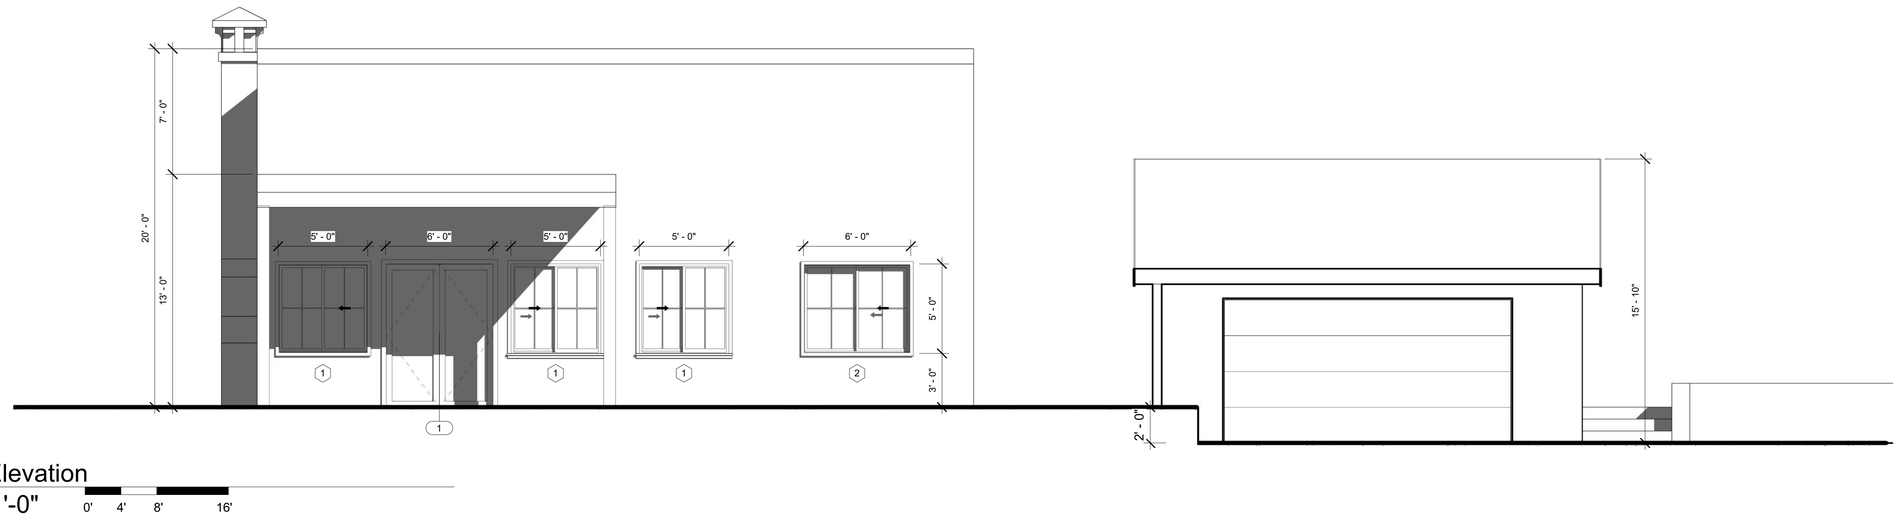

2 North Elevation
1/4" = 1'-0"
0' 4' 8' 16'

ARPA Technology Group
Structural Engineering
Civil Engineering
Risk Mitigation
802 Portola Ave.
Glendale, CA. 91206
Phone: (818) 434-1708
Fax: (818) 252-1370
Web: www.arka-

10/19/2021 3:13:16 PM

REVISIONS	BY

PROJECT OWNER:

PROJECT ADDRESS: 10392 Cima Mesa Rd
Littlerock, CA 93543

LICENSED PROFESSIONAL ENGINEER
ARMEN MARTIROSSIAN
C64223
CIVIL
STATE OF CALIFORNIA


PROJECT TITLE: NEW SFD
Project Name

ARPA TECHNOLOGY GROUP, INC. COPYRIGHT 2018


JOB NO.: 2018-115
DRAWN BY: N.B.
CHECKED BY: A.M.
DATE:
SHEET TITLE: Elevations

SHEET NUMBER
A-3.0

SHEETS OF

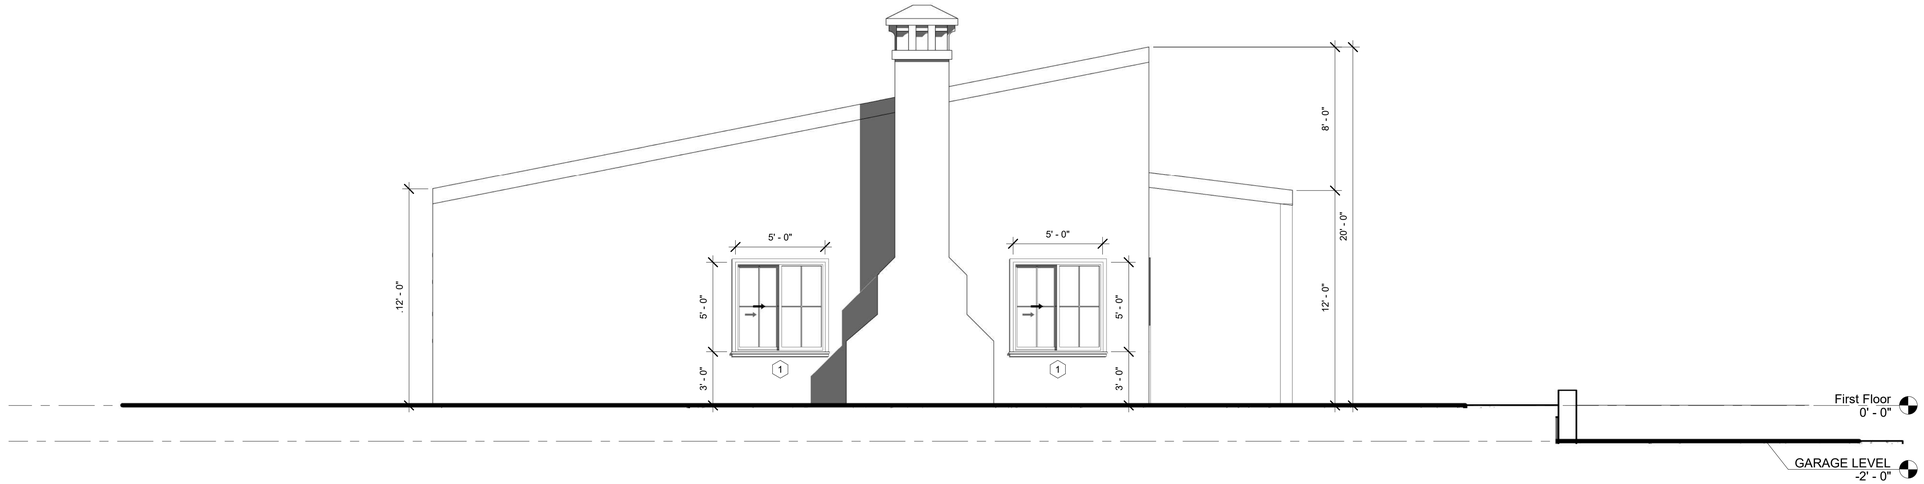

1 East Elevation
1/4" = 1'-0" 0' 4' 8' 16'

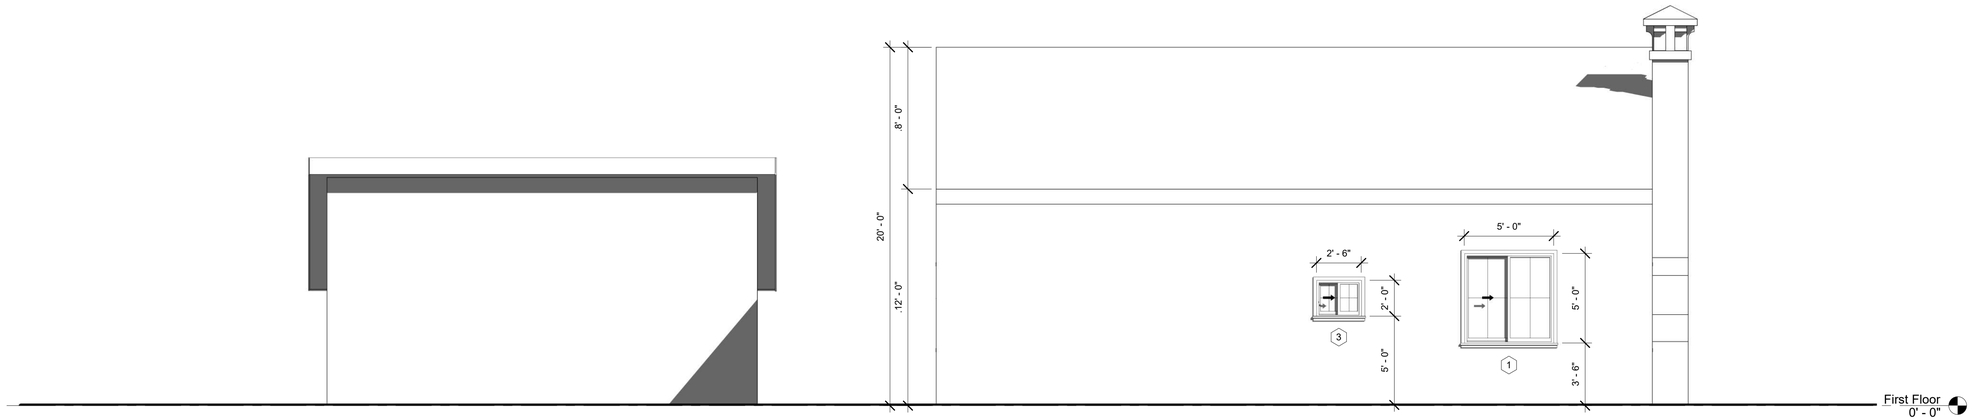

2 South Elevation
1/4" = 1'-0" 0' 4' 8' 16'

10/19/2021 3:13:21 PM

ARPA Technology Group
Structural Engineering
Civil Engineering
Risk Mitigation
802 Portola Ave.
Glendale, CA. 91206
Phone: (818) 434-1708
Fax: (818) 252-1370
Web: www.arka-

REVISIONS	BY

PROJECT OWNER:

PROJECT ADDRESS: 10392 Cima Mesa Rd
Littlerock, CA 93543

LICENSED PROFESSIONAL ENGINEER
ARMEN MARTIROSSIAN
C64223
CIVIL
STATE OF CALIFORNIA

PROJECT TITLE:
NEW SFD
Project Name

ARPA TECHNOLOGY GROUP, INC. COPYRIGHT 2018

JOB NO.: 2018-115
DRAWN BY: N.B.
CHECKED BY: A.M.
DATE:
SHEET TITLE: Elevations

SHEET NUMBER
A-3.1

SHEETS OF