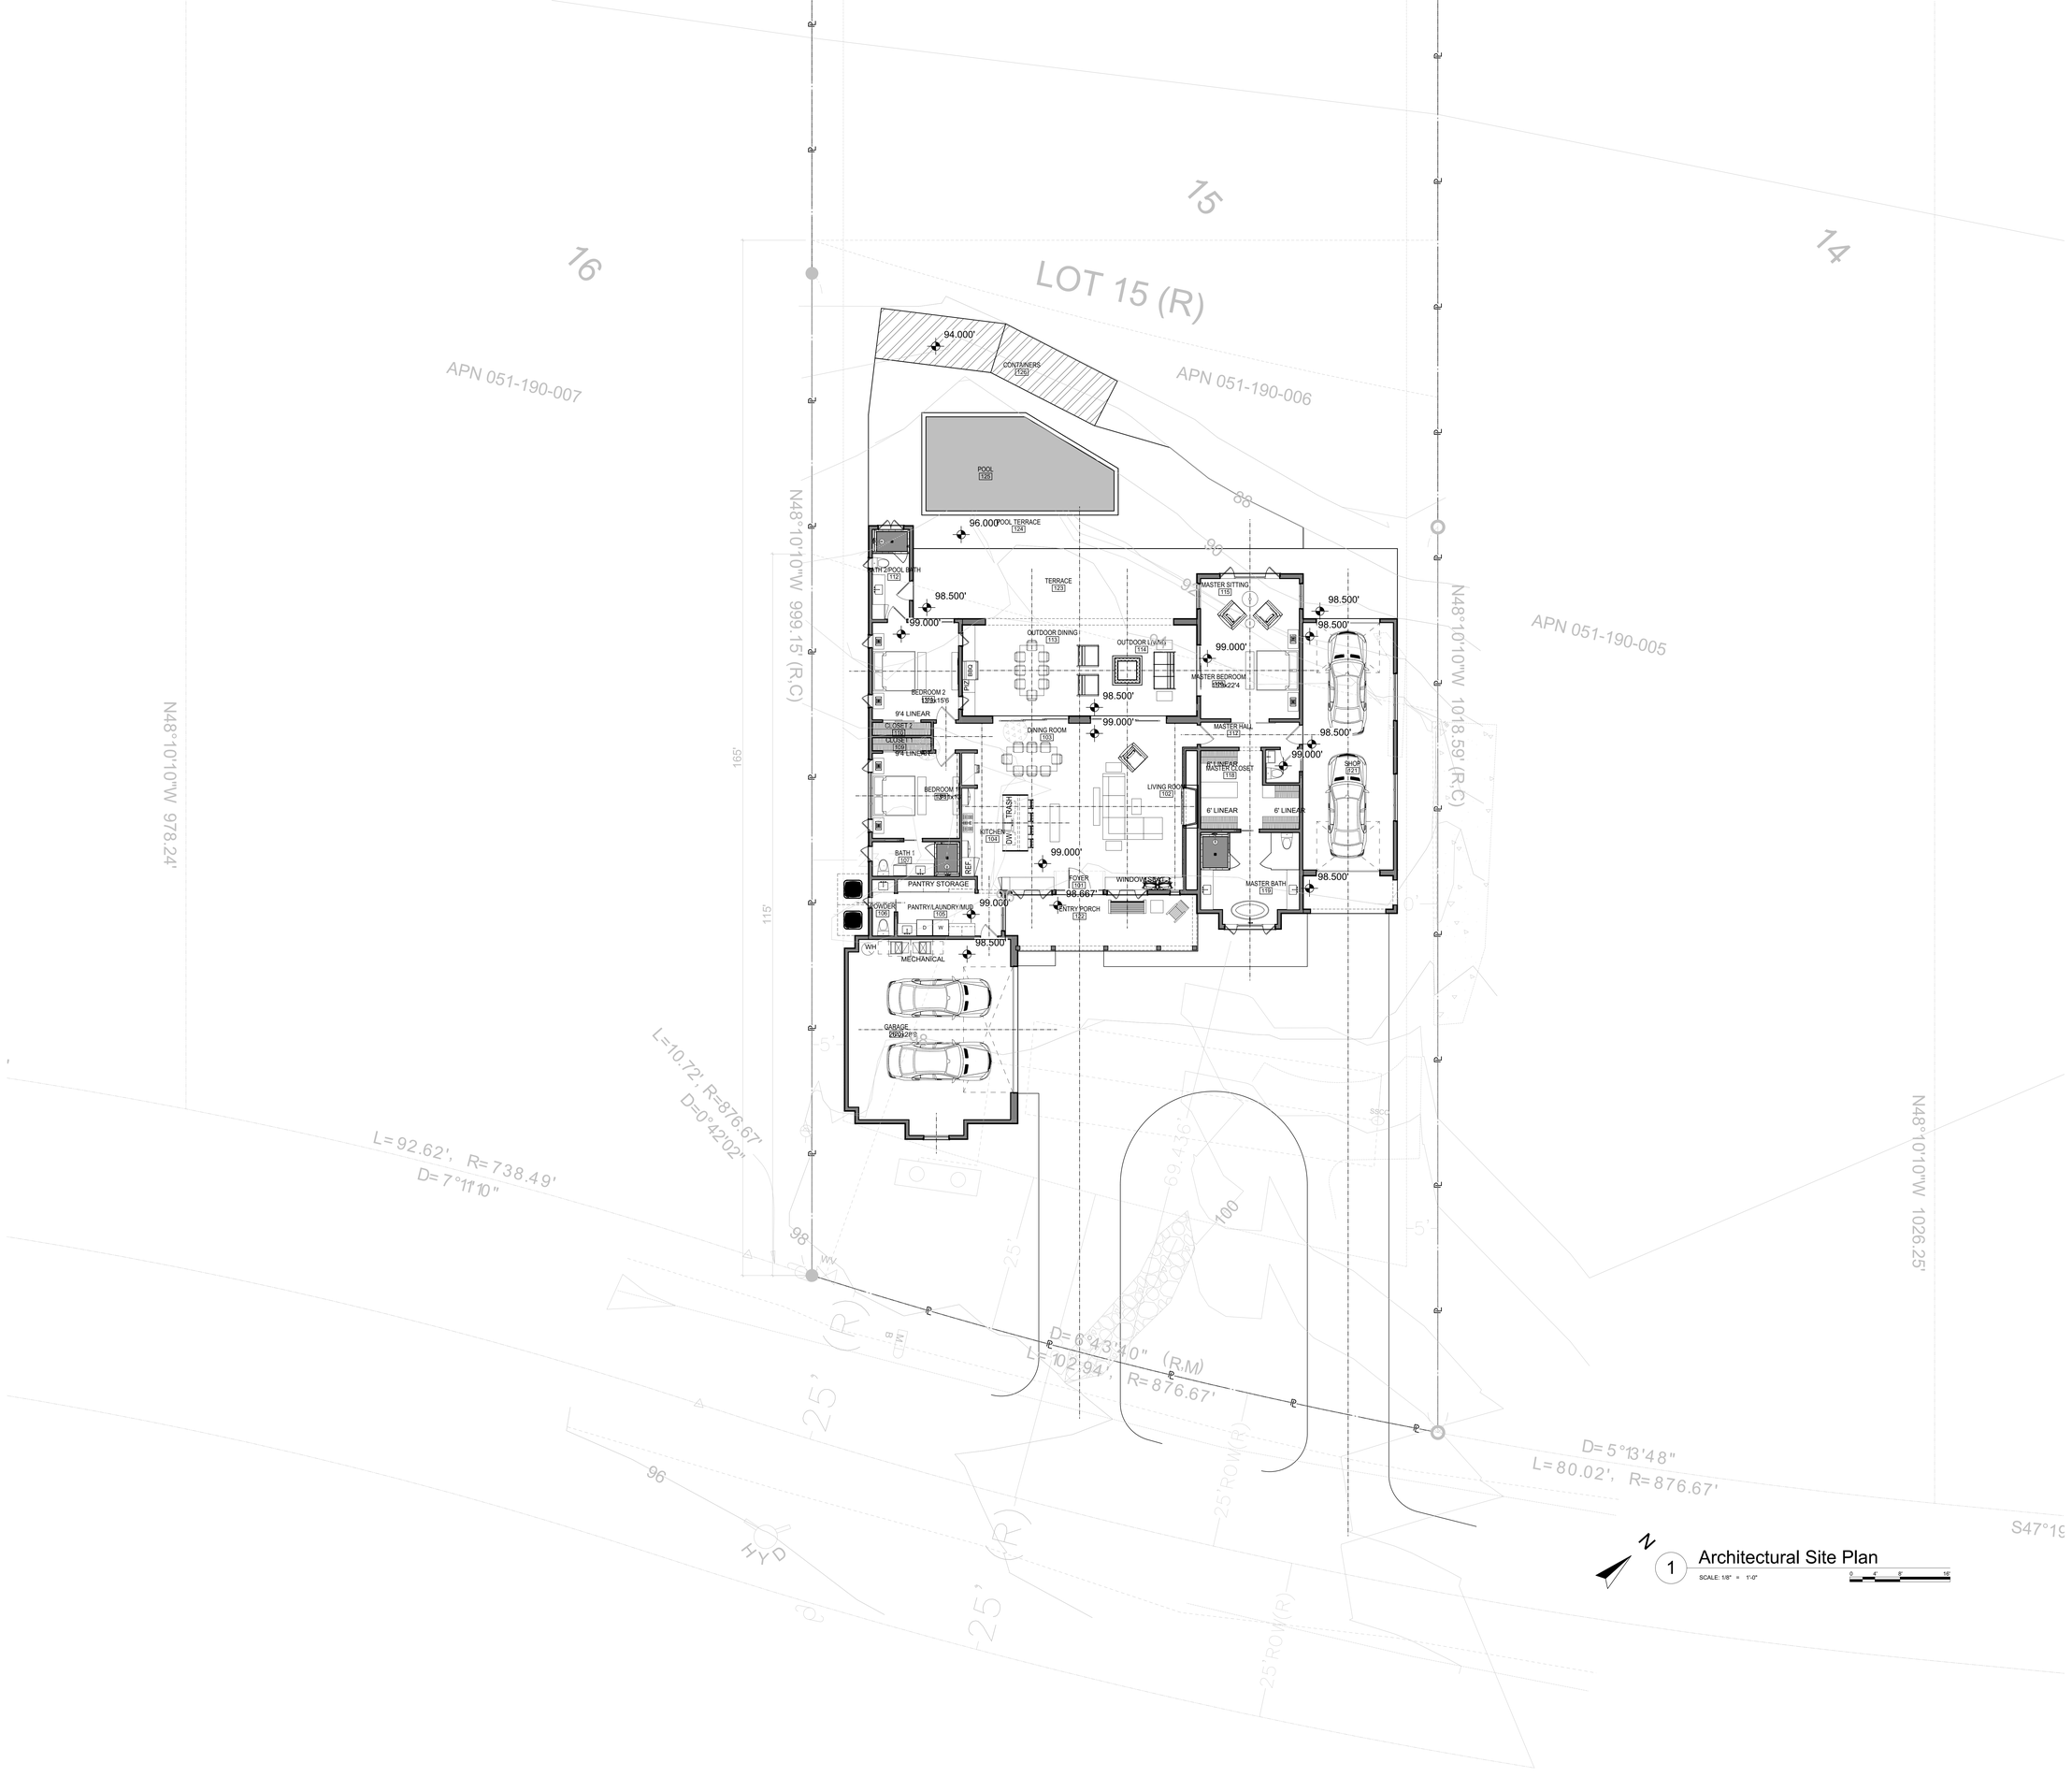


1 Architectural Site Plan

SCALE: 1/8" = 1'-0"

DALE GARDON DESIGN
Architecture - Planning - Placemaking
20885 North 90th Place, Suite 100
Scottsdale, AZ 85255
Phone: 480-948-9666
Fax: 480-948-7650
Email: dgd@dalegardondesign.com

STAMP

NOT FOR CONSTRUCTION

LEWIS RESIDENCE
PARADISE CA

ARCHITECTURAL SITE PLAN

SCHEMATIC DESIGN


THESE DRAWINGS AND SPECIFICATIONS SHALL NOT BE REPRODUCED OR DUPLICATED IN ANY MANNER WITHOUT THE EXPRESS WRITTEN PERMISSION OF THE ARCHITECT. THE DRAWINGS, SPECIFICATIONS AND USE OF THEM SHALL REMAIN THE PROPERTY OF DALE GARDON DESIGN AL, WHETHER THE PROJECT FOR WHICH THEY ARE INTENDED IS EXECUTED OR NOT. COPYRIGHT 2020.

DRAWN	DJT
CHECKED	DGD
DATE	7/10/2020
JOB NO.	2001

REVISIONS
1
2
3
4

PRINT DATE: 7/10/2020

SHEET
A1.0

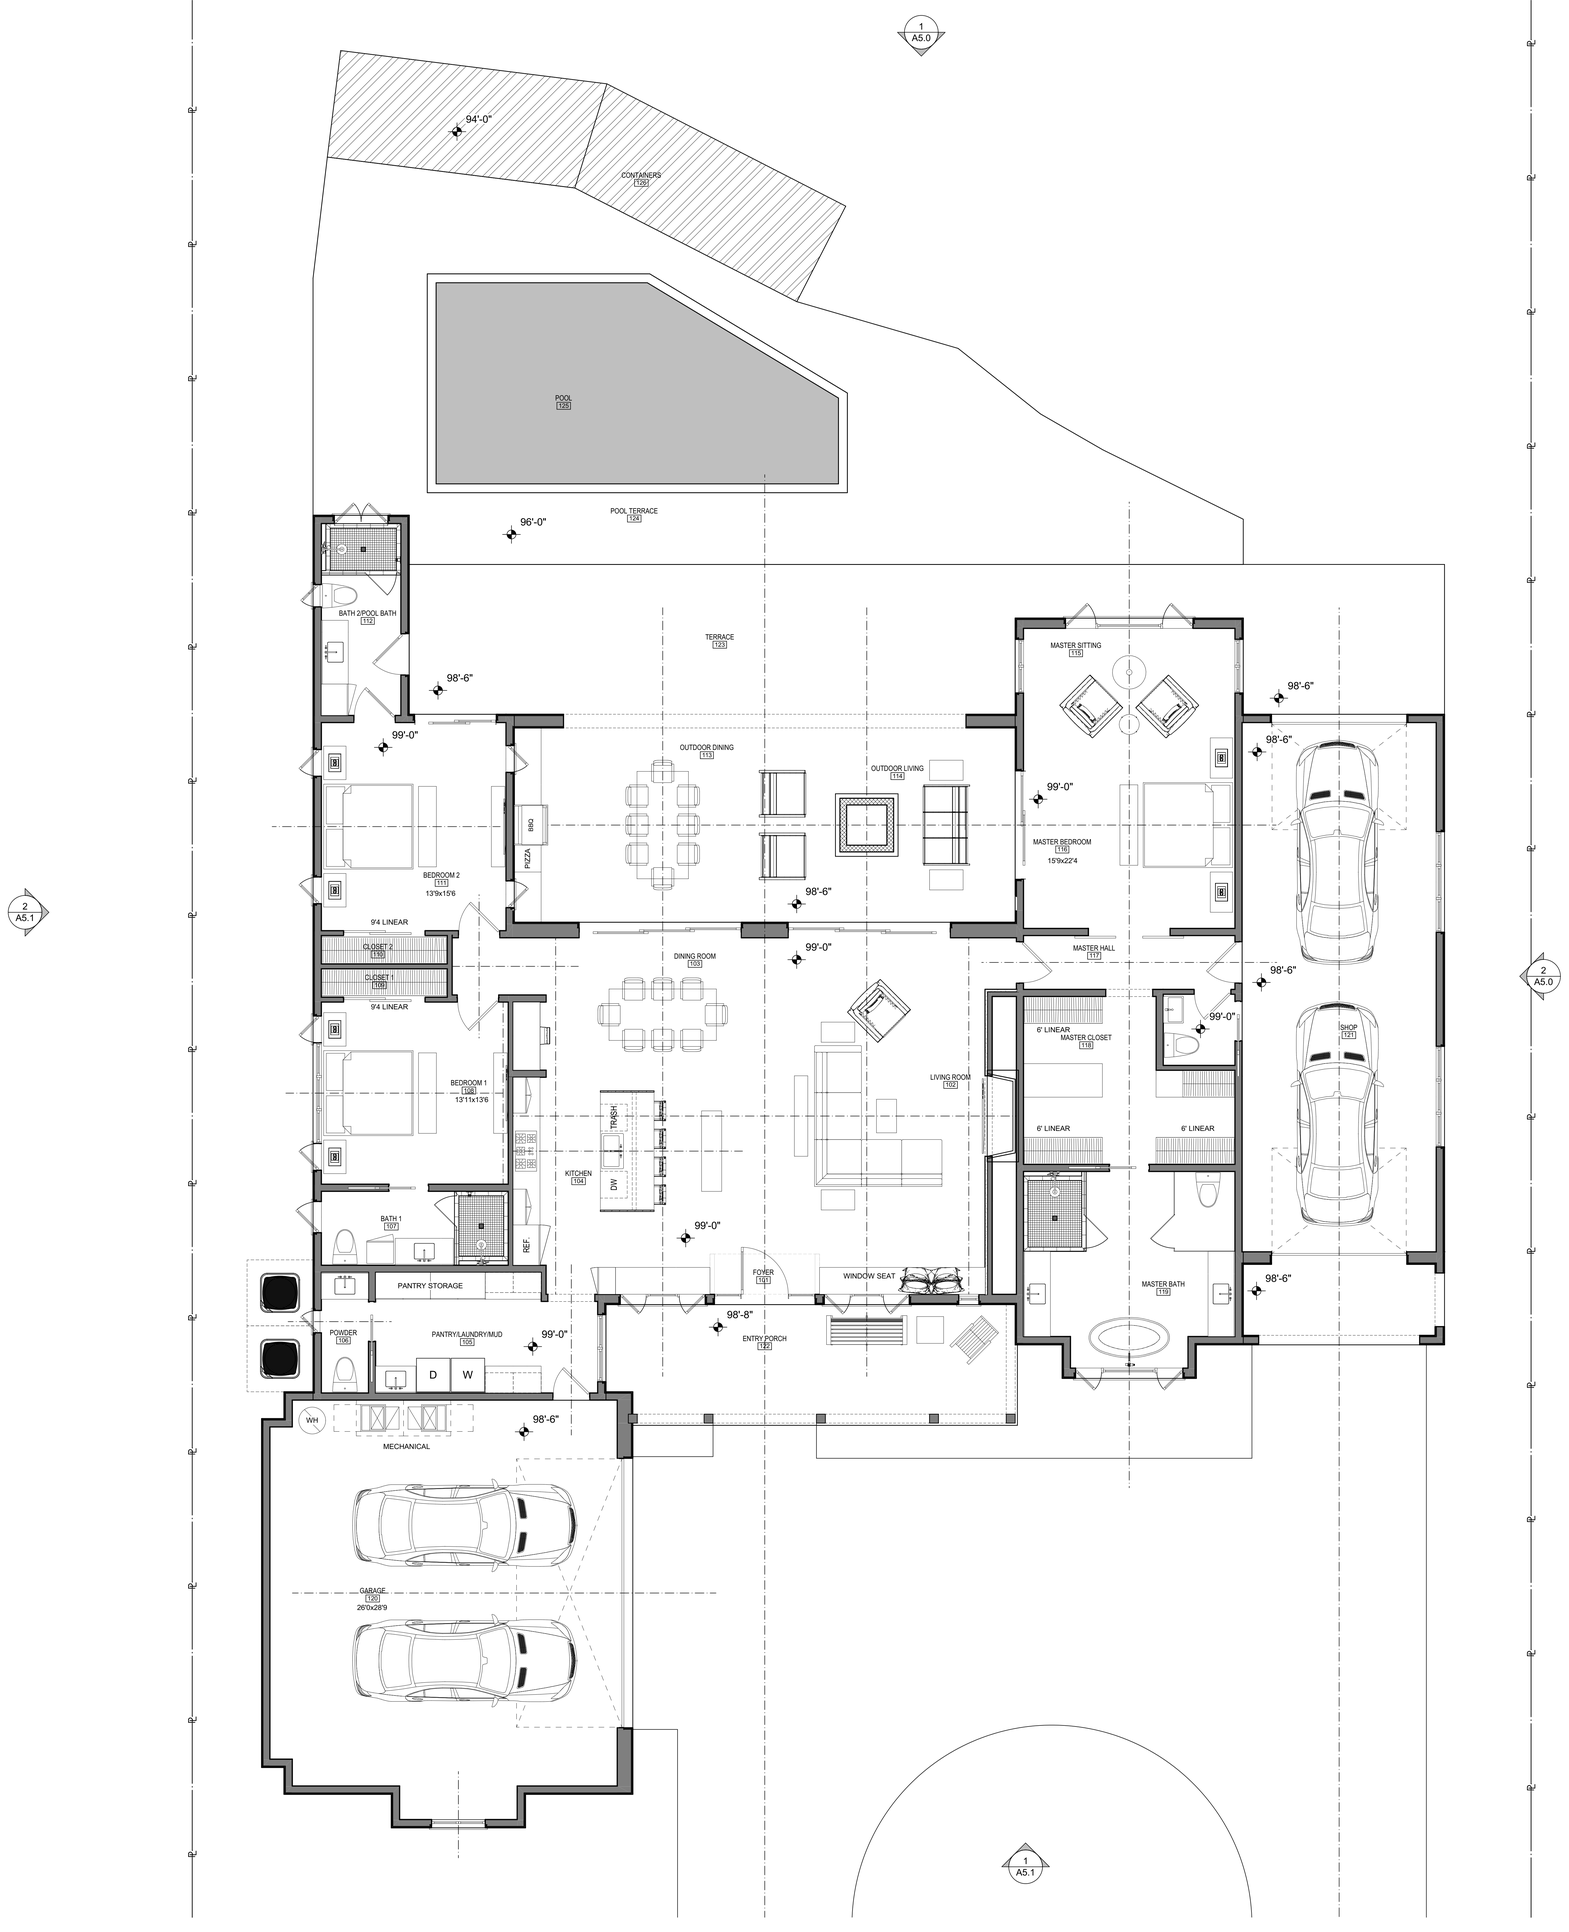

1 MAIN LEVEL

SCALE: 1/4" = 1'-0"

DALE GARDON DESIGN

Architecture - Planning - Placemaking

20885 North 90th Place, Suite 100
Scottsdale, AZ 85255
Phone: 480-948-9666
Fax: 480-948-7650
Email: dgd@dalegardondesign.com

STAMP

NOT FOR CONSTRUCTION

LEWIS RESIDENCE

PARADISE CA

FLOOR PLAN

SCHEMATIC DESIGN

THESE DRAWINGS AND SPECIFICATIONS SHALL NOT BE REPRODUCED OR DUPLICATED IN ANY MANNER WITHOUT THE EXPRESS WRITTEN PERMISSION OF THE ARCHITECT. THE DRAWINGS, SPECIFICATIONS AND USE OF THEM SHALL REMAIN THE PROPERTY OF DALE GARDON DESIGN AI, WHETHER THE PROJECT FOR WHICH THEY ARE INTENDED IS EXECUTED OR NOT. COPYRIGHT 2020.

DRAWN	DJT
CHECKED	DGD
DATE	7/10/2020
JOB NO	2001

REVISIONS

1
2
3
4

PRINT DATE: 7/10/2020

SHEET

A2.0



1 NORTH ELEVATION

SCALE: 1/4" = 1'-0"



2 EAST ELEVATION

SCALE: 1/4" = 1'-0"

DALE GARDON DESIGN
Architecture - Planning - Placemaking
20885 North 90th Place, Suite 100
Scottsdale, AZ 85255
Phone: 480-948-9666
Fax: 480-948-7650
Email: dgd@dalegardondesign.com

STAMP

NOT FOR CONSTRUCTION

LEWIS RESIDENCE

PARADISE CA

EXTERIOR ELEVATIONS

SCHEMATIC DESIGN

THESE DRAWINGS AND SPECIFICATIONS SHALL NOT BE REPRODUCED OR DUPLICATED IN ANY MANNER WITHOUT THE EXPRESS WRITTEN PERMISSION OF THE ARCHITECT. THE DRAWINGS, SPECIFICATIONS AND USE OF THEM SHALL REMAIN THE PROPERTY OF DALE GARDON DESIGN W., WHETHER THE PROJECT FOR WHICH THEY ARE INTENDED IS EXECUTED OR NOT. COPYRIGHT 2020.

DRAWN	DJT
CHECKED	DGD
DATE	7/10/2020
JOB NO.	2001

REVISIONS

PRINT DATE: 7/10/2020

SHEET

A5.0



1 SOUTH ELEVATION

SCALE: 1/4" = 1'-0"



2 WEST ELEVATION

SCALE: 1/4" = 1'-0"

DALE GARDON DESIGN
Architecture - Planning - Placemaking
20885 North 90th Place, Suite 100
Scottsdale, AZ 85255
Phone: 480-948-9666
Fax: 480-948-7650
Email: dgd@dalegardondesign.com

STAMP

NOT FOR CONSTRUCTION

LEWIS RESIDENCE
PARADISE CA

EXTERIOR ELEVATIONS

SCHEMATIC DESIGN

THESE DRAWINGS AND SPECIFICATIONS SHALL NOT BE REPRODUCED OR DUPLICATED IN ANY MANNER WITHOUT THE EXPRESS WRITTEN PERMISSION OF THE ARCHITECT. THE DRAWINGS, SPECIFICATIONS AND USE OF THEM SHALL REMAIN THE PROPERTY OF DALE GARDON DESIGN AL WHETHER THE PROJECT FOR WHICH THEY ARE INTENDED IS EXECUTED OR NOT. COPYRIGHT 2020.

DRAWN	DJT
CHECKED	DGD
DATE	7/10/2020
JOB NO.	2001

REVISIONS

PRINT DATE: 7/10/2020

SHEET

A5.1