
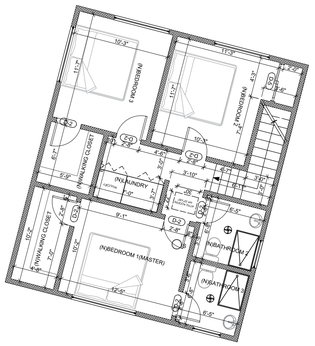


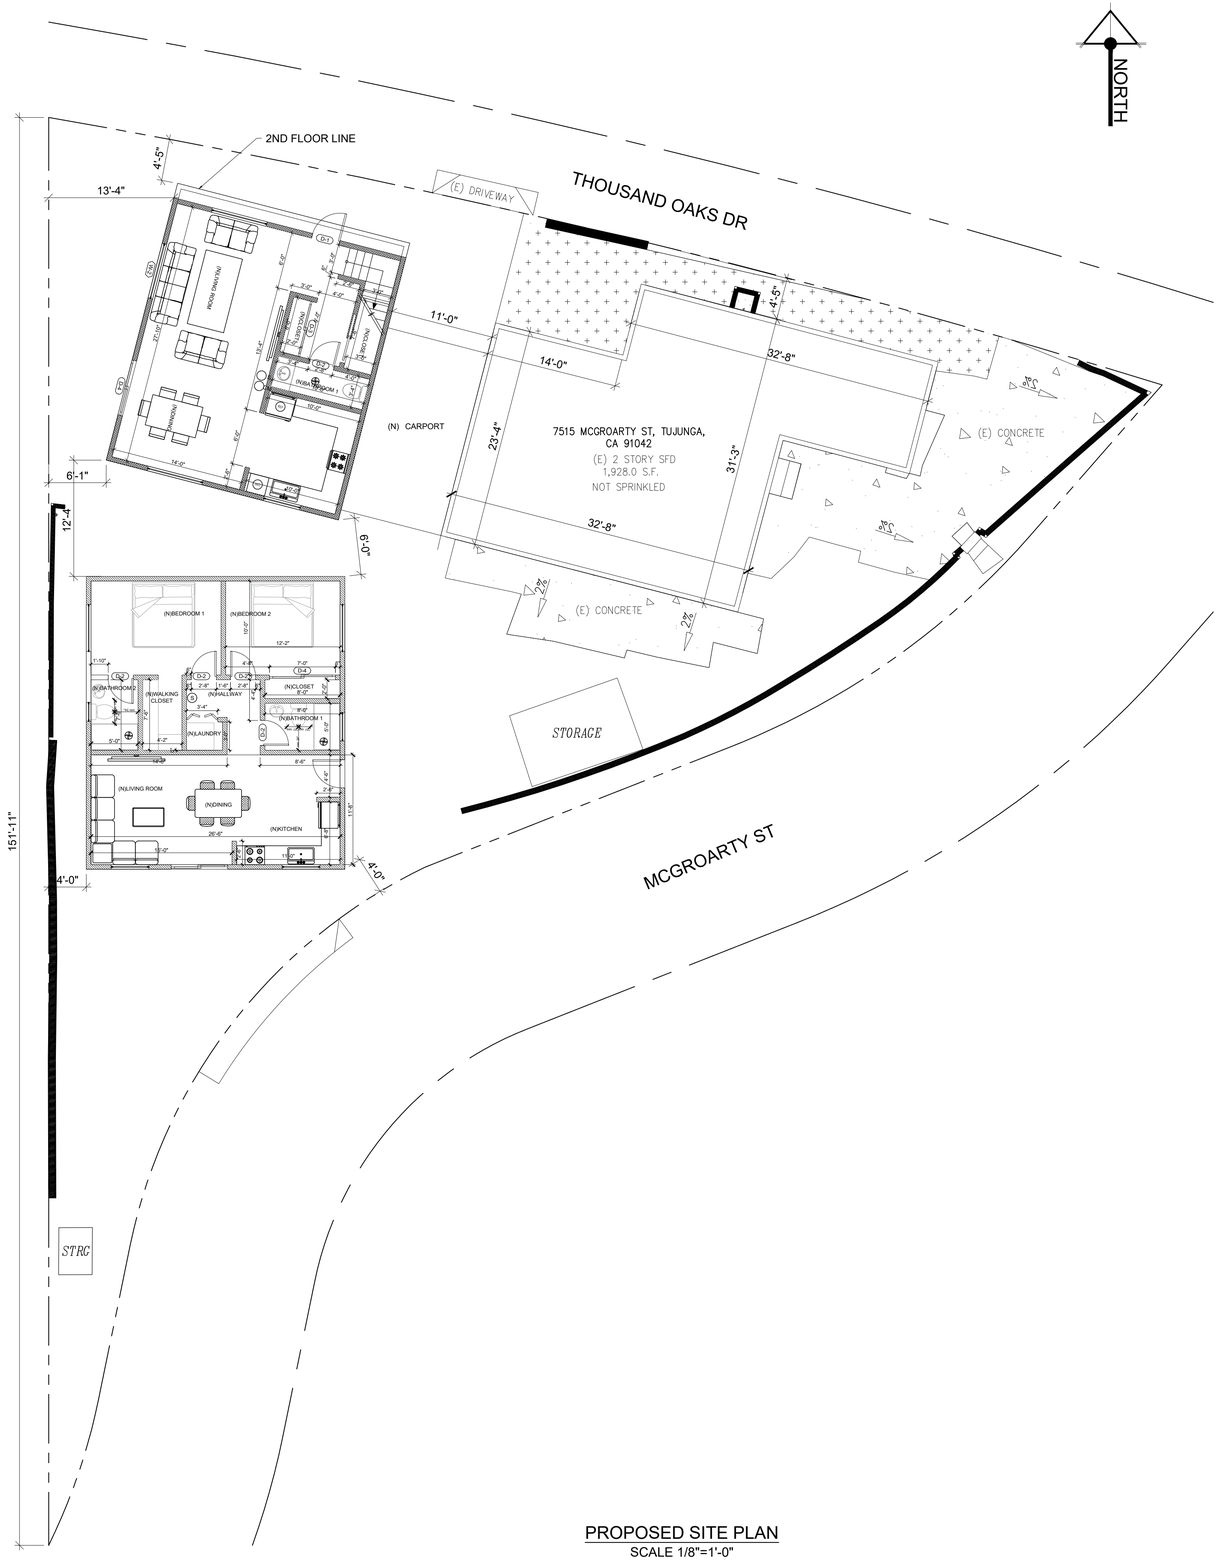

PROPOSED SITE PLAN
SCALE 1/8"=1'-0"

ARCHISET INCORPORATION
Areg Vardanyan
ADD.: 200 W Gleonaks Blvd
Suite 202
Glendale, CA 91202
Tel.: (818)-210 8894
E-mail info.archiset@gmail.com

PROJECT #:	25-82
PLOT DATE:	3/21/26
DRAWN BY:	MT
CHECKED BY:	AV

ALL IDEAS, ARRANGEMENTS AND DESIGN CONCEPTS ARE PROPRIETARY TO ARCHISET INC. AND SHALL NOT BE USED OR REPRODUCED IN PART OR IN WHOLE WITHOUT THE EXPRESS PERMISSION IN WRITING BY ARCHISET INCORPORATION

ADDRESS: 7515 McGroarty St, Tujunga, CA 91042

OWNER: LEVON AKHSHARUMOV

PAGE NAME: PROPOSED SITE PLAN

STAMP:

A-2