
Kaerek Homes
Job No. 9487

PLAT OF SURVEY

LOCATION: 300 Eagle Drive, Grafton, Wisconsin

LEGAL DESCRIPTION: Lot 18 in **HAWKS RIDGE LANDING PHASE 1**, a division of Lots 1 and 2, in Certified Survey Map No. 4287, recorded on February 25, 2025 as Document No. 1167784, being in the Northeast 1/4, Northwest 1/4, Southeast 1/4 and Southwest 1/4 of the Northeast 1/4 in Section 14, Township 10 North, Range 21 East, in the Village of Grafton, Ozaukee County, Wisconsin.

December 30, 2025 (Drawing Only) Survey No. 116458-S
January 12, 2026 Staked Proposed Dwelling
February 6, 2026 Revised Foundation Plan (Not Staked)
April 21, 2026 Added New Foundation Plan (Not Staked)
April 28, 2028 Re-Staked Proposed Dwelling

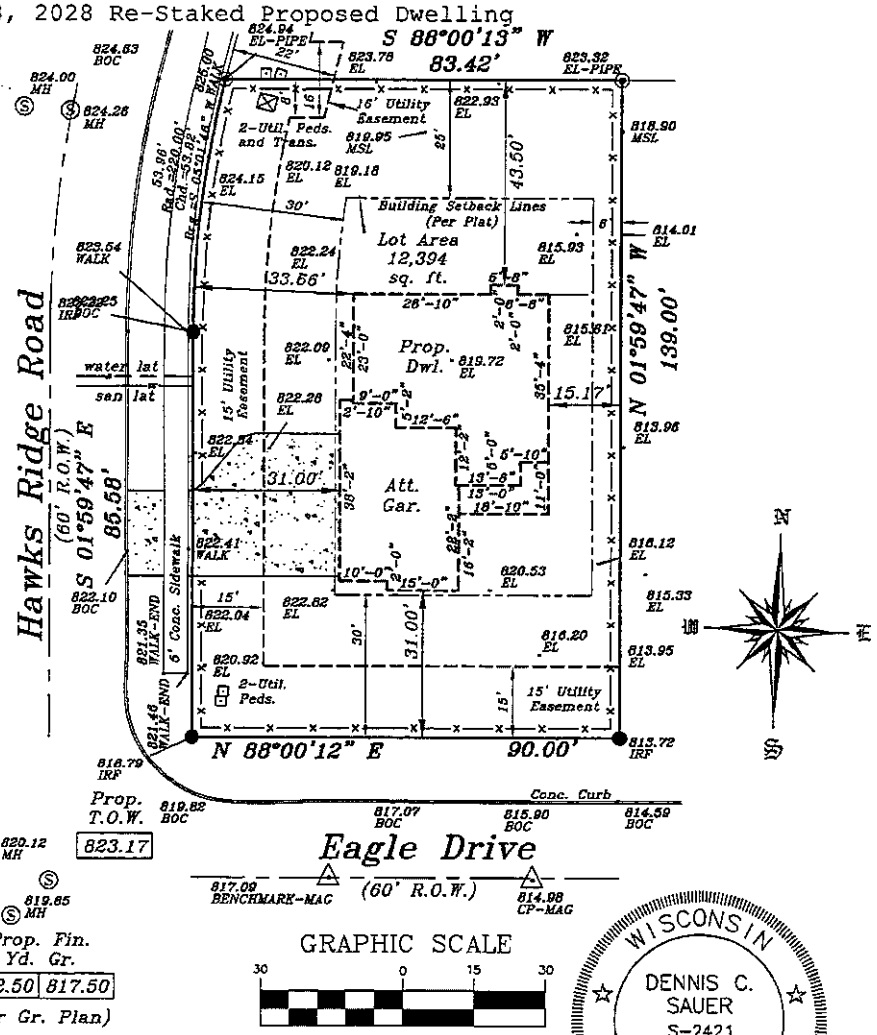

Proposed finished yard, 1st floor or top of foundation grade shown on this drawing is a suggested grade and should be verified by the owner, builder or municipality

WISCONSIN
DENNIS C. SAUER
S-2421
Franklin, WI
LAND SURVEYOR


METROPOLITAN SURVEY SERVICE, INC.
PROFESSIONAL LAND SURVEYORS
8482 South 76th Street
Franklin, Wisconsin 53132
PHONE (414) 529-5380
survey@metropolitansurvey.com
www.metropolitansurvey.com

000.0 *Denotes Proposed Grade*
◉ — *Denotes Iron Pipe Found*
● — *Denotes Iron Rod Found*
—x—x—x— *Denotes Proposed Silt Screen*

I HEREBY CERTIFY THAT I HAVE SURVEYED THE ABOVE DESCRIBED PROPERTY AND THAT THE ABOVE MAP IS A TRUE REPRESENTATION THEREOF AND SHOWS THE SIZE AND LOCATION OF THE PROPERTY, ITS EXTERIOR BOUNDARIES, THE LOCATION OF ALL VISIBLE STRUCTURES AND DIMENSIONS OF ALL PRINCIPAL BUILDINGS THEREON, BOUNDARY FENCES, APPARENT EASEMENTS AND ROADWAYS AND VISIBLE ENCROACHMENT, IF ANY.

THIS SURVEY IS MADE FOR THE EXCLUSIVE USE OF THE PRESENT OWNERS OF THE PROPERTY, AND ALSO THOSE WHO PURCHASE, MORTGAGE, OR GUARANTEE THE TITLE THERETO WITHIN ONE (1) YEAR FROM THE DATE HEREOF.

SIGNED _____
Dennis C. Sauer
Professional Land Surveyor S-2421

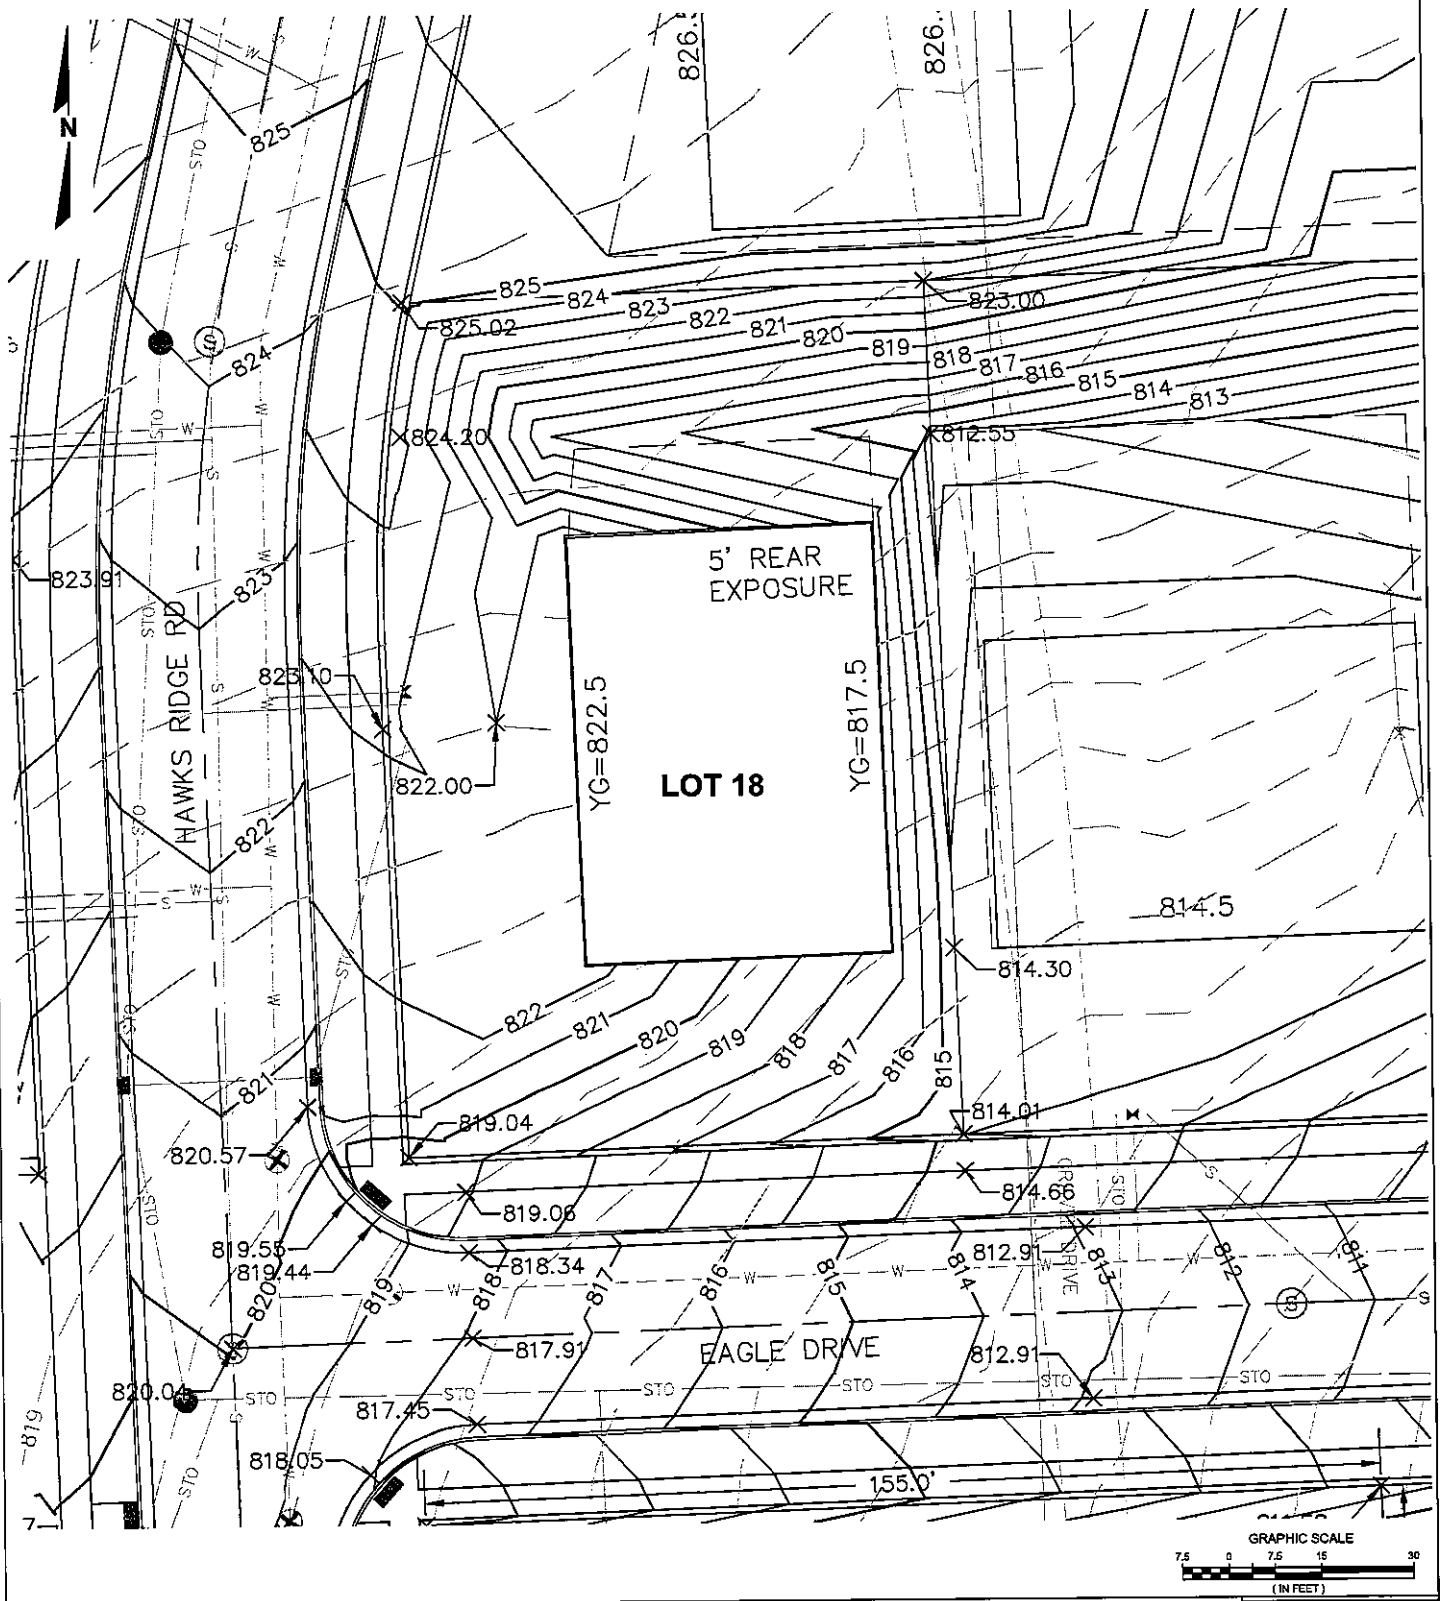

raSmith
CREATIVITY BEYOND ENGINEERING
16745 W. Bluemound Road
Brookfield, WI 53005-5938
(262) 781-1000
rasmith.com

Brookfield, WI | Milwaukee, WI | Appleton, WI | Madison, WI
Cedarburg, WI | Naperville, IL | Irvine, CA

HAWKS RIDGE SUBDIVISION
VILLAGE OF GRAFTON

LOT 18
GRADING PLAN

© COPYRIGHT 2026 R.A. Smith, Inc.

DATE:	2/18/2026
SCALE:	1" = 30'
JOB NO.	1190520
PROJECT MANAGER:	TROY HARTJES
SHEET NUMBER	01

J:\1190520\Hawks Ridge\dwg\Exhibits\Lot Exhibits\Hawks Ridge Lot 19.dwg, Lot 18, 7/29/2026 9:35:19 AM, mjg