
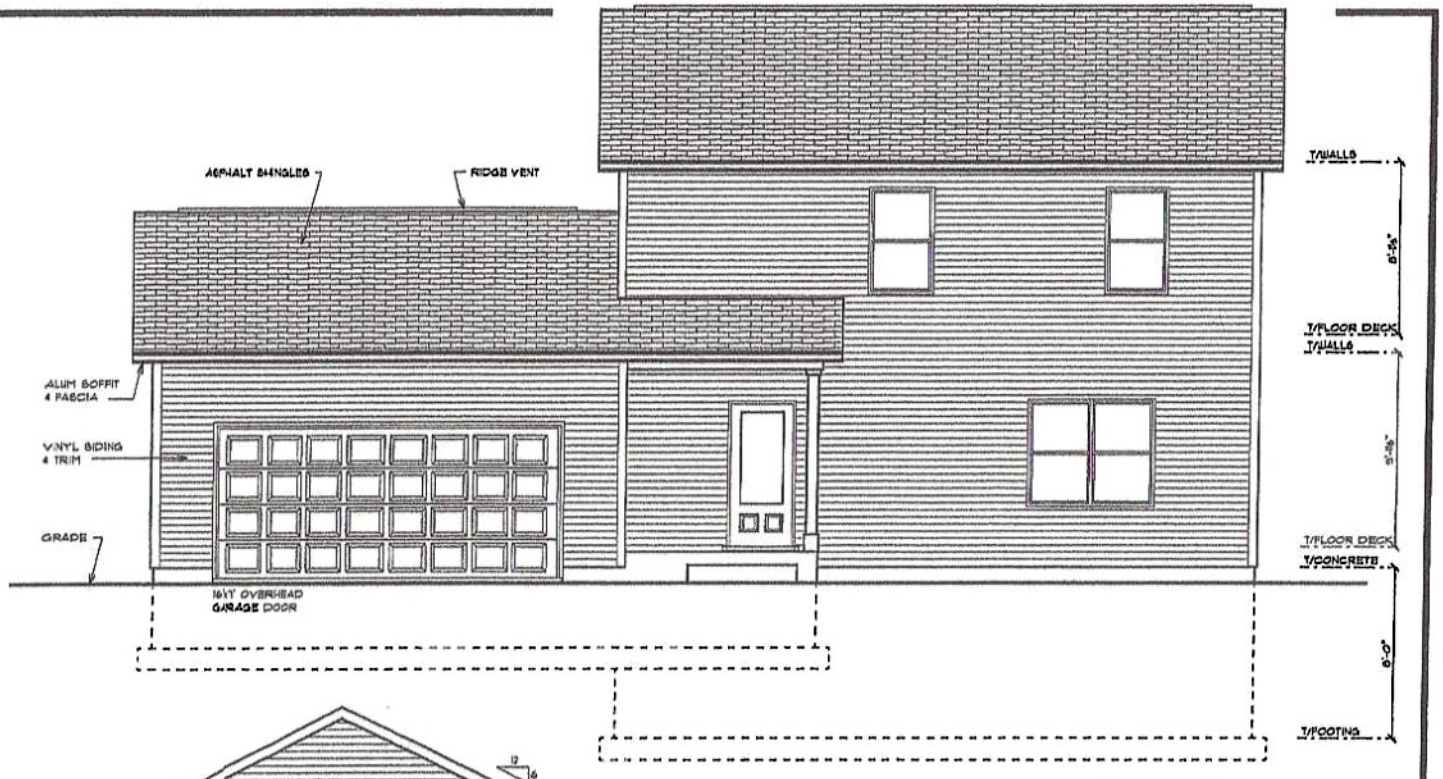


FRONT ELEVATION
SCALE: 1/4" = 1' 0"

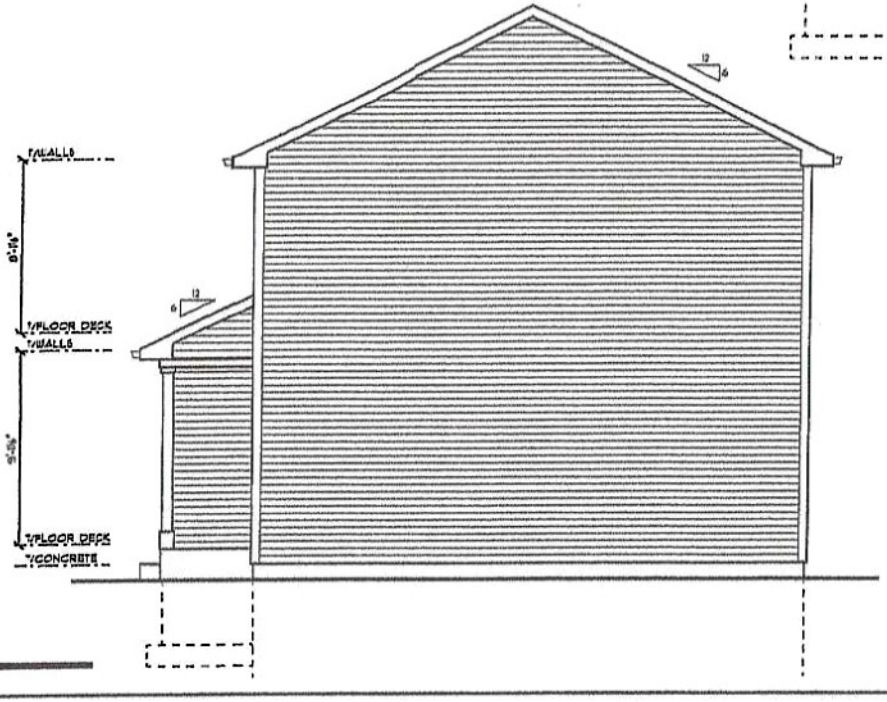

RIGHT SIDE ELEVATION
SCALE: 1/4" = 1' 0"


FDC
framingdesign@charter.net
MTM BUILDERS, INC
PO BOX 877
PELL LAKE, WI 53157
815-382-2606

W1320 HIGHLAND BLVD
GENOA CITY, WI 53128


FRONT & RIGHT SIDE ELEVATION

DATE
10-7-19
3-10-26

SHEET NO.
1

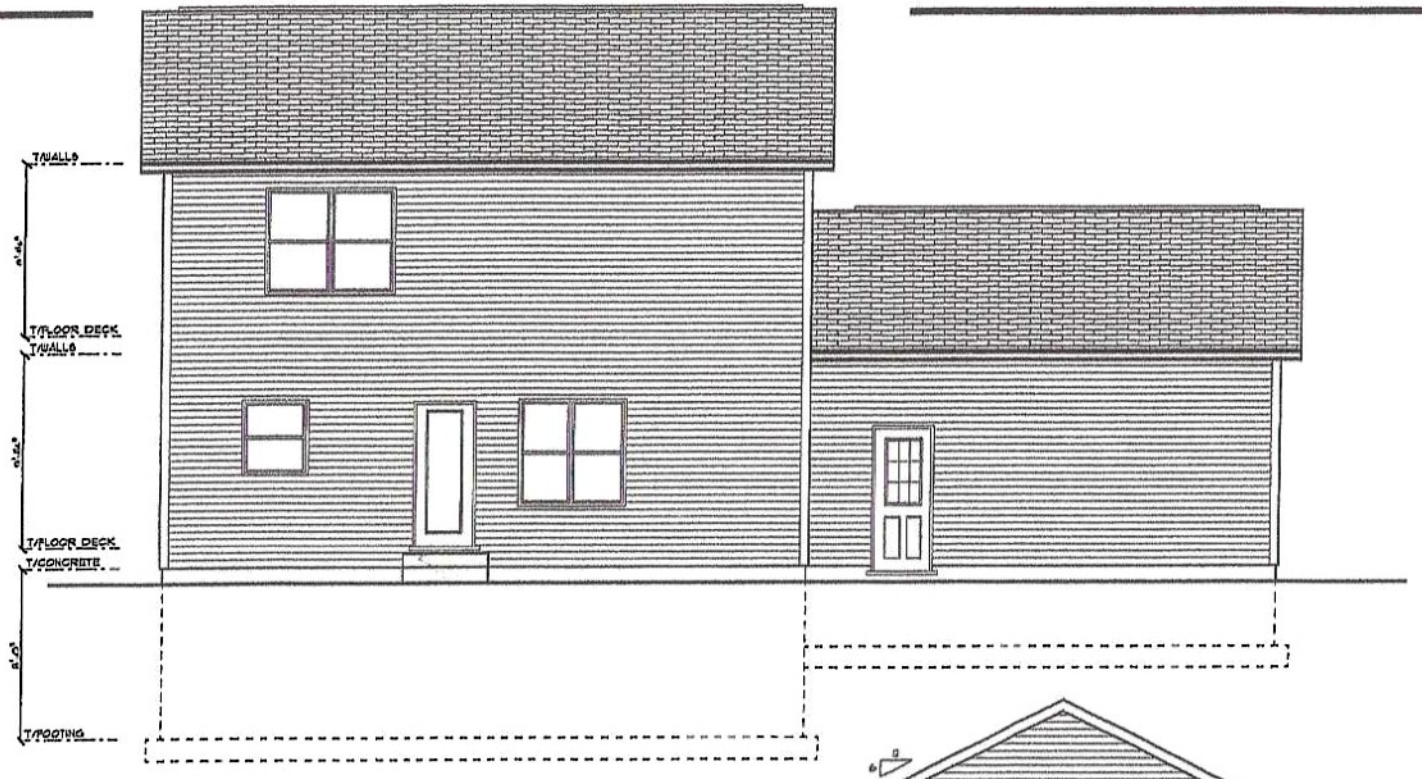

REAR ELEVATION
SCALE: 1/4" = 1' 0"

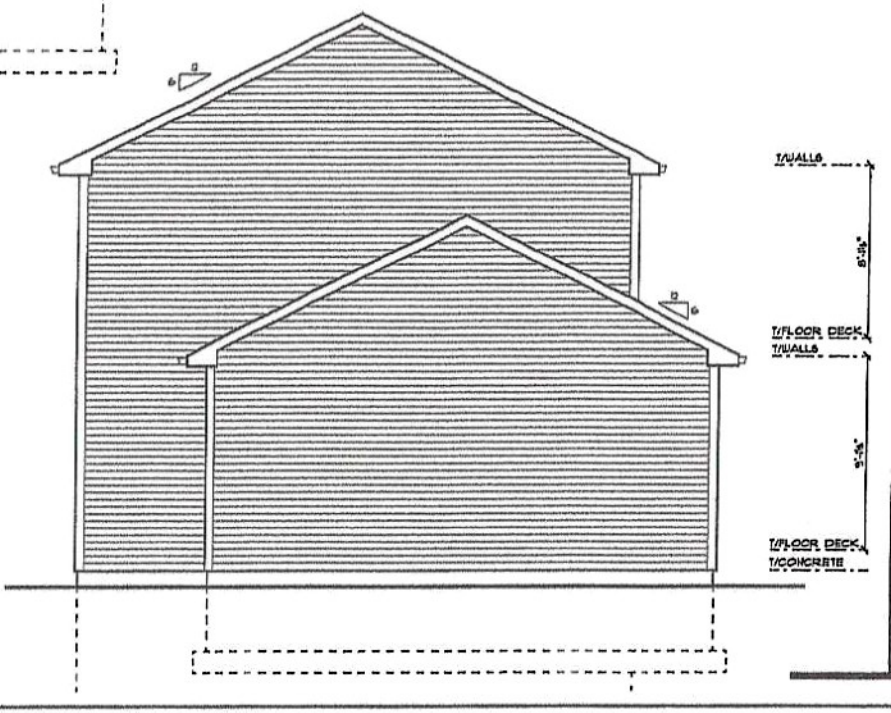

LEFT SIDE ELEVATION
SCALE: 1/4" = 1' 0"

FDC
framingdesign@charter.net


MTM BUILDERS, INC
PO BOX 877
PELL LAKE, WI 53157
815-382-2606

W1320 HIGHLAND BLVD
GENOA CITY, WI 53128

REAR & LEFT SIDE ELEVATION

DATE
10-7-19
3-10-26

SHEET NO.
2

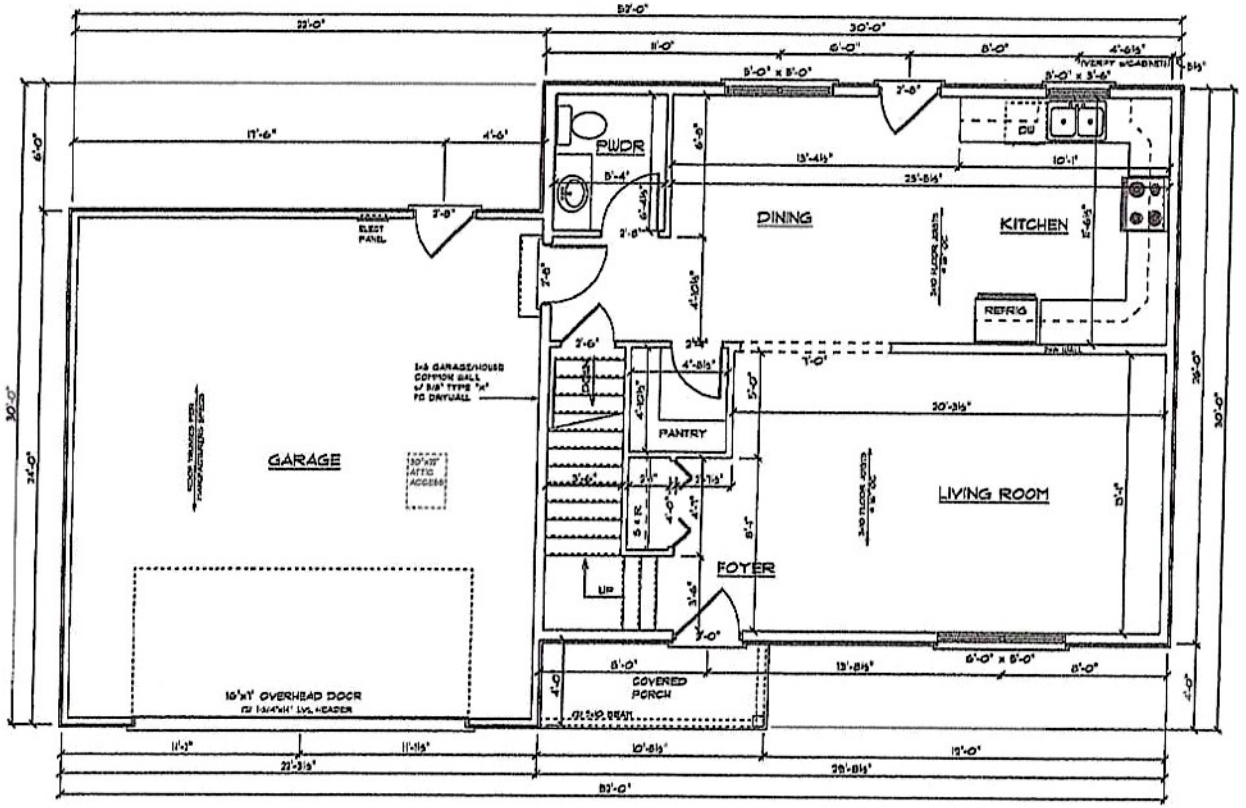

MAIN FLOOR PLAN

SCALE: 1/4" = 1' 0"

MAIN FLOOR	780 sf
UPPER FLOOR	780 sf
TOTAL	1,560 sf

NOTES:

ALL DIMENSIONS ARE TO THE FACE OF STUDS

2x6 EXTERIOR WALLS = HOUSE
2x4 EXTERIOR WALLS = GARAGE
2x4 WALLS TYPICAL (UNLESS NOTED)

(2) 2x10 BEARING HEADERS TYPICAL (UNLESS NOTED)

EDC
framingdesign@charter.net


MTM BUILDERS, INC
PO BOX 877
PELL LAKE, WI 53157
815-382-2606

W1320 HIGHLAND BLVD
GENOA CITY, WI 53128

MAIN FLOOR PLAN

DATE
10-7-19
3-10-26

SHEET NO.
3

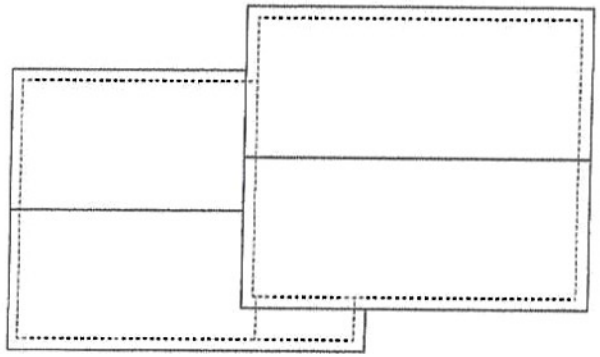


ROOF PLAN
SCALE: 1/8" = 1' 0"

NOTES:

ROOF TRUSSES PER MANUFACTURERS SPECS

6/12 ROOF PITCH TYPICAL

2x6 SUBFASCIA & GABLE RAKE ASSEMBLIES

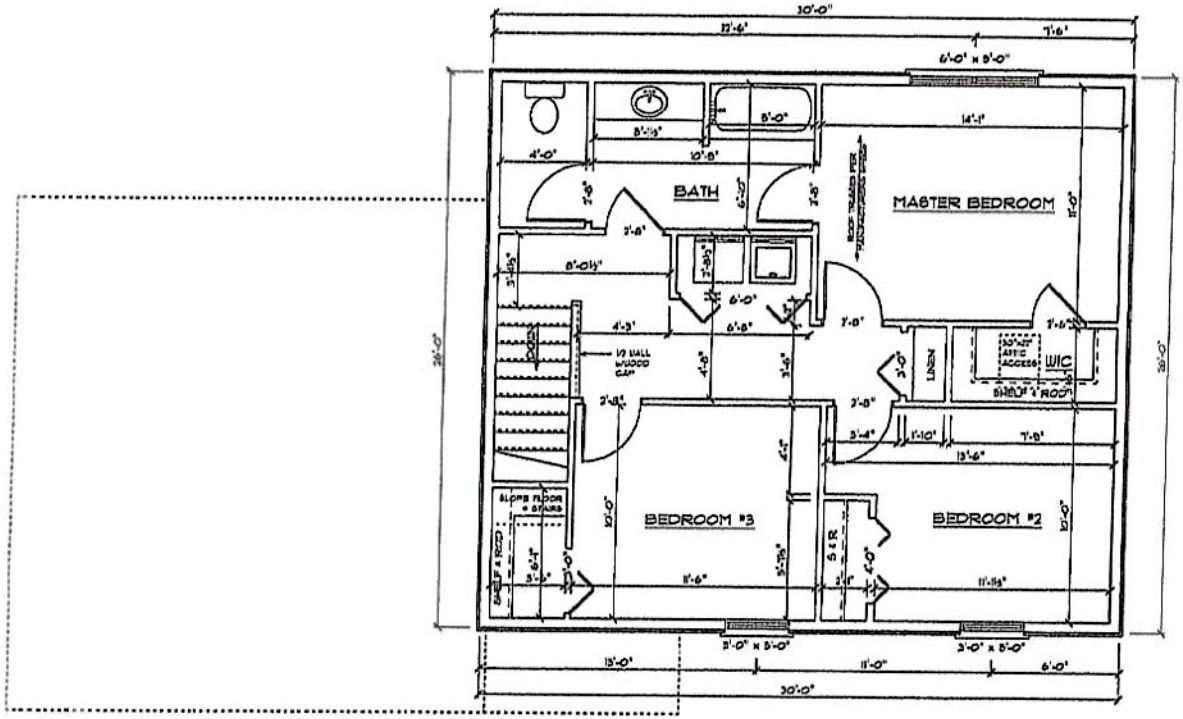

UPPER FLOOR PLAN
SCALE: 1/4" = 1' 0"

NOTES:

ALL DIMENSIONS ARE TO THE FACE OF STUDS

2x6 EXTERIOR WALLS
2x4 WALLS TYPICAL (UNLESS NOTED)

(7) 2x12 BEARING HEADERS TYPICAL (UNLESS NOTED)

FDC
framingdesign@charter.net

MTM BUILDERS, INC
PO BOX 877
PELL LAKE, WI 53157
815-382-2606

W1320 HIGHLAND BLVD
GENOA CITY, WI 53128

UPPER FLOOR & ROOF PLAN

DATE
10-7-19
3-10-26

SHEET NO.
4