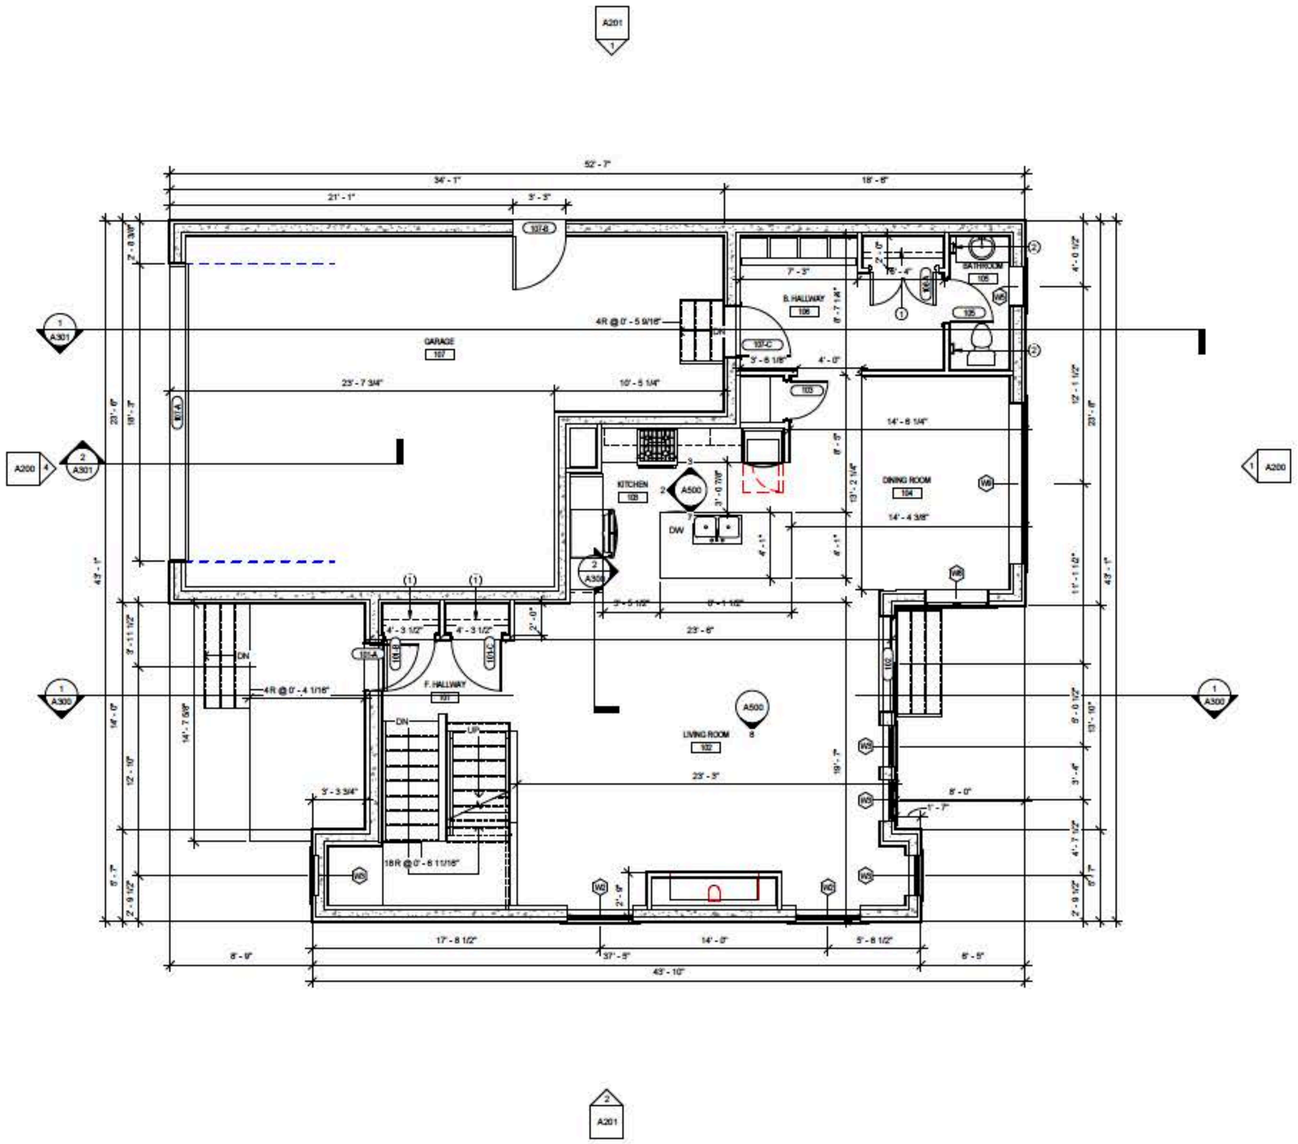


1 FIRST FLOOR
1/4" = 1'-0"

FLOOR PLAN KEY NOTES:

1. CLOSET SHELF & ROD BY OWNER/GENERAL CONTRACTOR
2. GENERAL CONTRACTOR TO PROVIDE TOILET PAPER HOLDER (ACC-1) WHERE INDICATED.
3. GENERAL CONTRACTOR TO PROVIDE TOWEL BAR (ACC-2) WHERE INDICATED.
4. NOT USED

brownhouse
202 West Gorham St.
Madison, WI 53703
Tel: 608.663.5100
Fax: 608.663.5151
www.brownhousedesigns.com

Consultant

No.	Date	Description
1	8/11/21	CSI #01

I hereby certify that this plan, specification, or report was prepared by me or under my direct supervision and that I am a duly Licensed Architect under the laws of the state of Wisconsin

Signed:

Name:	SHANE FRY
License No.:	A-10754

Drawn By:	BROWNHOUSE
Checked By:	SHANE FRY
Document Phase:	CONST. DOCUMENTS
Project No.:	

Project Title
SINGLE FAMILY "D" ICF


Address
LOT #17 853 WAGON ST
WEST SALEM, WI 54669

Release
8/11/2021 2:43:32 PM

Sheet Title
FIRST FLOOR PLAN

Sheet Number
A101

Copyright © by Brownhouse Designs, Inc. (All Rights Reserved)

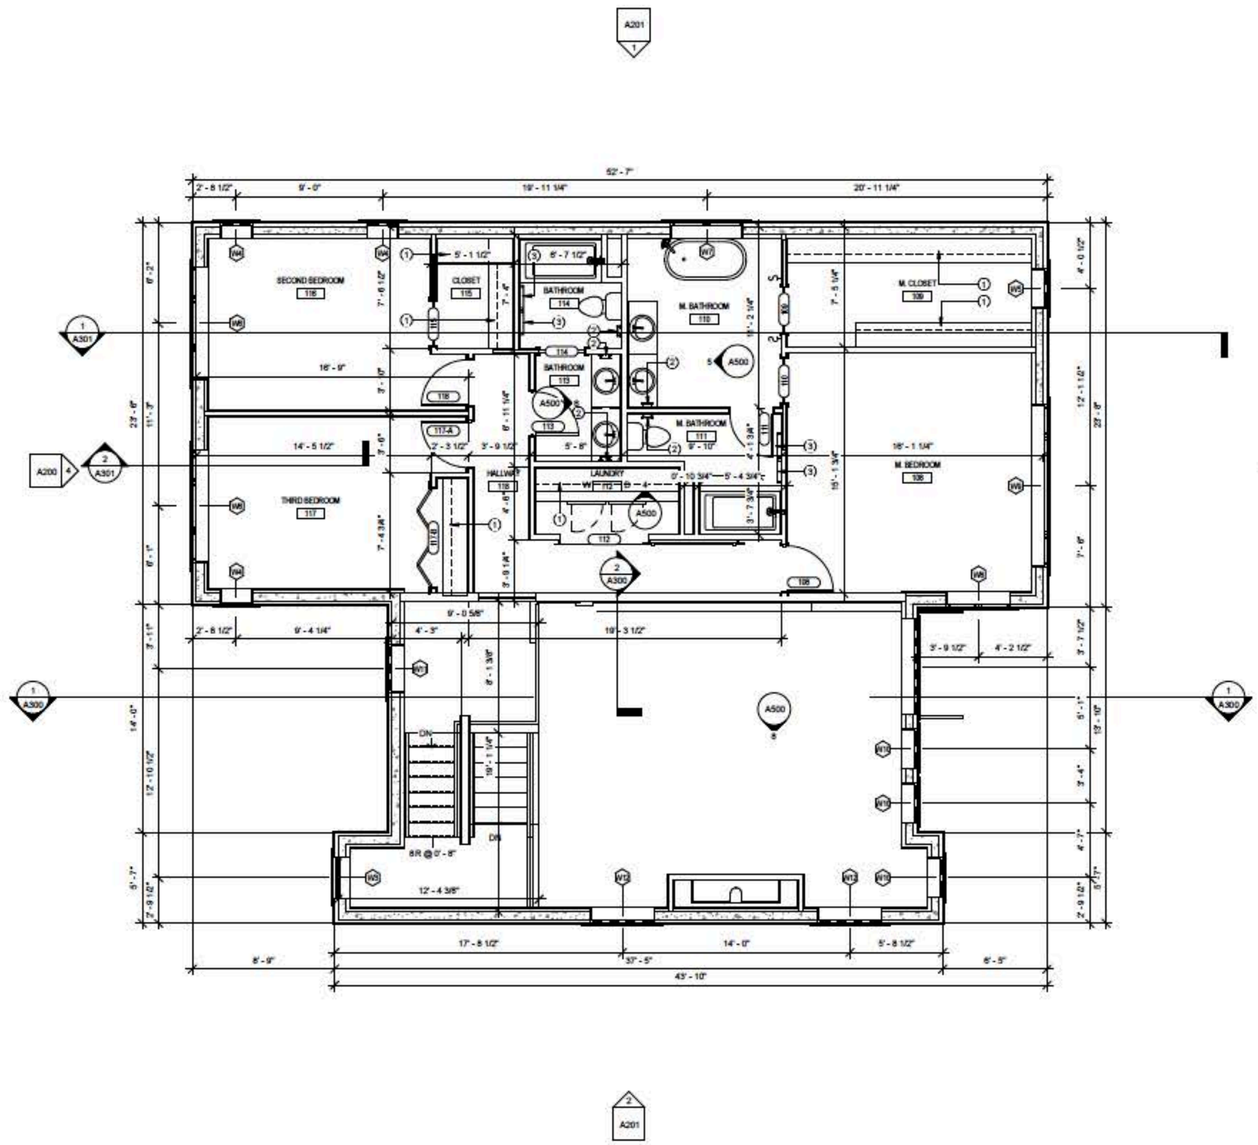

1 SECOND FLOOR
1/4" = 1'-0"

FLOOR PLAN KEY NOTES:

1. CLOSET SHELF & ROD BY OWNER/GENERAL CONTRACTOR
2. GENERAL CONTRACTOR TO PROVIDE TOILET PAPER HOLDER (ACC-1) WHERE INDICATED.
3. GENERAL CONTRACTOR TO PROVIDE TOWEL BAR (ACC-2) WHERE INDICATED.
4. NOT USED

brownhouse
202 West Gorham St.
Madison, WI 53703
Tel: 608.663.5100
Fax: 608.663.5151
www.brownhousedesigns.com

Consultant

No.	Date	Description
1	8/11/21	CB #01

I hereby certify that this plan, specification, or report was prepared by me or under my direct supervision and that I am a duly Licensed Architect under the laws of the state of Wisconsin

Signed:

Name:	SHANE FRY
License No.:	A-10754
Drawn By:	BROWNHOUSE
Checked By:	SHANE FRY
Document Phase:	CONST. DOCUMENTS
Project No.:	

Project Title
SINGLE FAMILY "D" ICF


Address
LOT #17 853 WAGON ST
WEST SALEM, WI 54669

Release
8/11/2021 2:43:33 PM

Sheet Title
SECOND FLOOR PLAN

Sheet Number
A102

Copyright © by Brownhouse Designs, Inc. (All Rights Reserved)

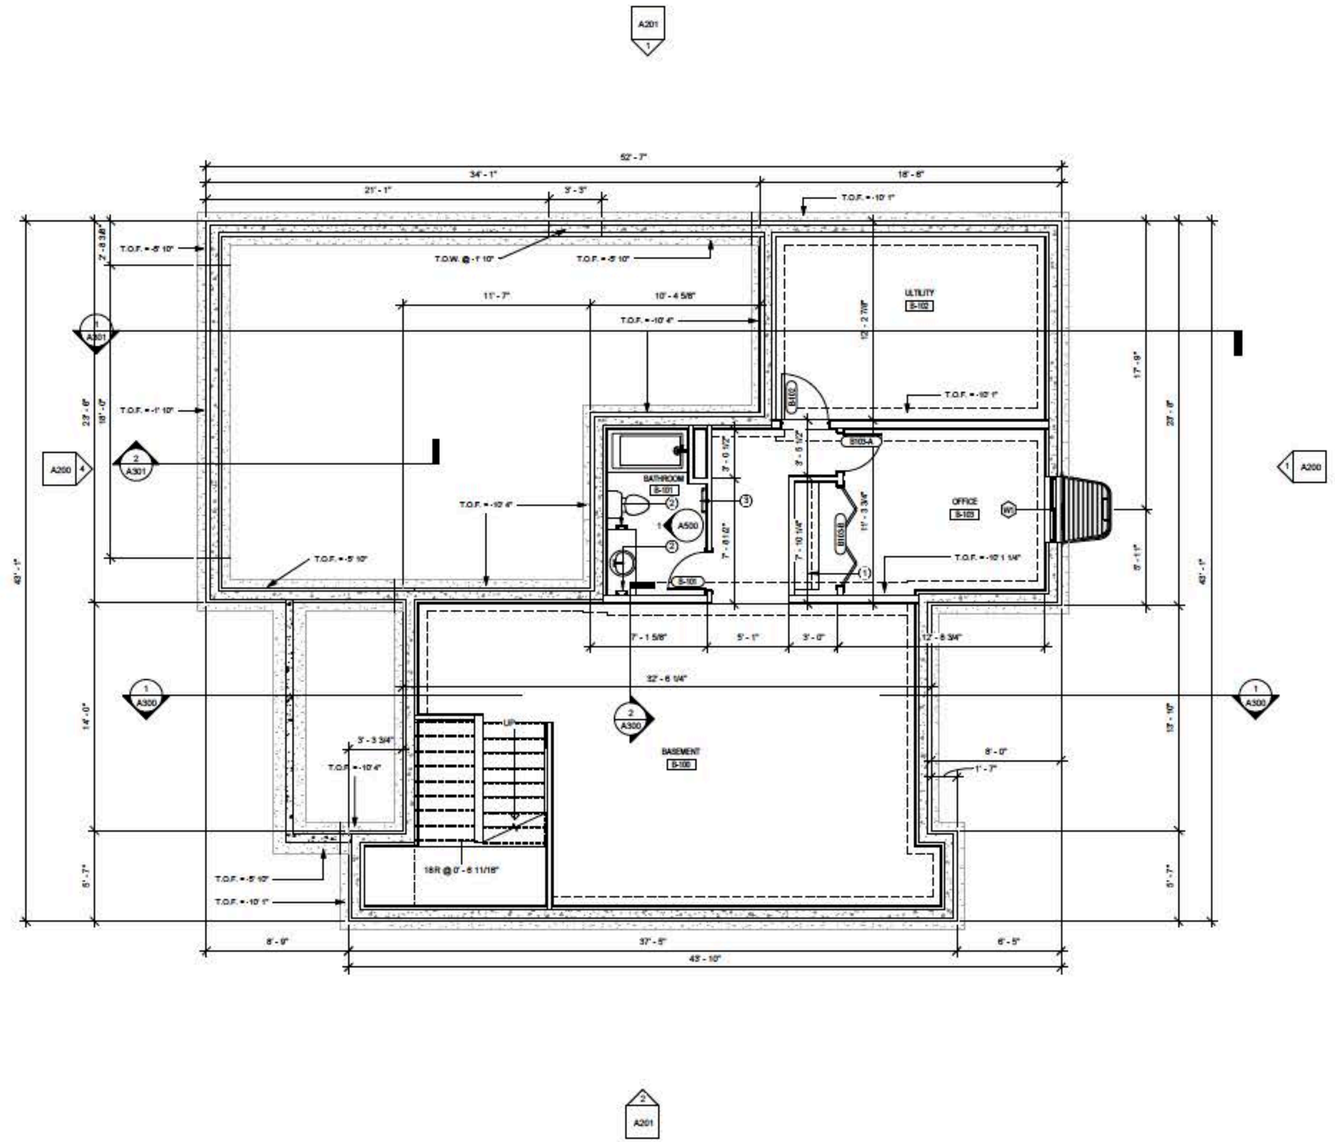

1 BASEMENT
1/4" = 1'-0"

FLOOR PLAN KEY NOTES:

1. CLOSET SHELF & ROD BY OWNER/GENERAL CONTRACTOR
2. GENERAL CONTRACTOR TO PROVIDE TOILET PAPER HOLDER (ACC-1) WHERE INDICATED.
3. GENERAL CONTRACTOR TO PROVIDE TOWEL BAR (ACC-2) WHERE INDICATED.
4. NOT USED

brownhouse
202 West Gorham St.
Madison, WI 53703
Tel: 608.663.5100
Fax: 608.663.5151
www.brownhousedesigns.com

Consultant

No.	Date	Description
1	8/11/21	CB #01

I hereby certify that this plan, specification, or report was prepared by me or under my direct supervision and that I am a duly Licensed Architect under the laws of the state of Wisconsin

Signed:

Name:	SHANE FRY
License No.:	A-10754
Drawn By:	BROWNHOUSE
Checked By:	SHANE FRY
Document Phase:	CONST. DOCUMENTS
Project No.:	

Project Title
SINGLE FAMILY "D" ICF

Address
LOT #17 853 WAGON ST
WEST SALEM, WI 54669

Release
8/11/2021 2:43:31 PM

Sheet Title
BASEMENT FLOOR PLAN

Sheet Number
A100

Copyright © by Brownhouse Designs, Inc. (All Rights Reserved)

SINGLE FAMILY "D" - ICF

LOT #17 853 WAGON ST
WEST SALEM, WI 54669



OWNER

NAME:
CONTACT:

ADDRESS:

PHONE:
FAX:
E-MAIL:

ARCHITECT

NAME:
CONTACT:

ADDRESS:

PHONE:
FAX:
E-MAIL:

STRUCTURAL

NAME:
CONTACT:

ADDRESS:

PHONE:
FAX:
E-MAIL:

DRAWING INDEX

COVER	COVER SHEET
G001	GENERAL NOTES & SPECIFICATIONS
S101	STRUCTURAL REINFORCING PLAN
S102	STRUCTURAL DETAILS
A100	BASEMENT FLOOR PLAN
A101	FIRST FLOOR PLAN
A102	SECOND FLOOR PLAN
A103	ROOF FLOOR PLAN
AR101	BASEMENT REFLECTED CEILING PLAN
AR102	FIRST FLOOR REFLECTED CEILING PLAN
AR103	SECOND FLOOR REFLECTED CEILING PLAN
A200	EXTERIOR ELEVATIONS
A201	EXTERIOR ELEVATIONS
A300	EXTERIOR SECTIONS
A301	EXTERIOR SECTIONS
A500	INTERIOR ELEVATIONS
A600	EXTERIOR DETAILS
A601	EXTERIOR DETAILS
A700	FINISH DIVISION SPECIFICATIONS
A701	DOOR TYPES, SCHEDULES, DETAILS

SQUARE FOOTAGE PER FLOOR

BASEMENT = 1195 SQ FT
FIRST FLOOR = 1247 SQ FT
GARAGE = 719 SQ FT
SECOND FLOOR = 1918 SQ FT

brownhouse
202 West Gorham St.
Madison, WI 53703
Tel: 608.663.5100
Fax: 608.663.5151
www.brownhousedesigns.com

Consultant

No.	Date	Description
1	8/11/21	CS #01

I hereby certify that this plan, specification, or report was prepared by me or under my direct supervision and that I am a duly Licensed Architect under the laws of the state of Wisconsin

Signed:

Name: SHANE FRY
License No.: A-10754

Drawn By: BROWNHOUSE
Checked By: SHANE FRY
Document Phase: CONST. DOCUMENTS
Project No.:

Project Title
SINGLE FAMILY "D" ICF

Address
LOT #17 853 WAGON ST
WEST SALEM, WI 54669

Release
8/11/2021 2:43:56 PM

Sheet Title
COVER SHEET

Sheet Number
COVER

Copyright © by Brownhouse Designs, Inc. [2021] All Rights Reserved