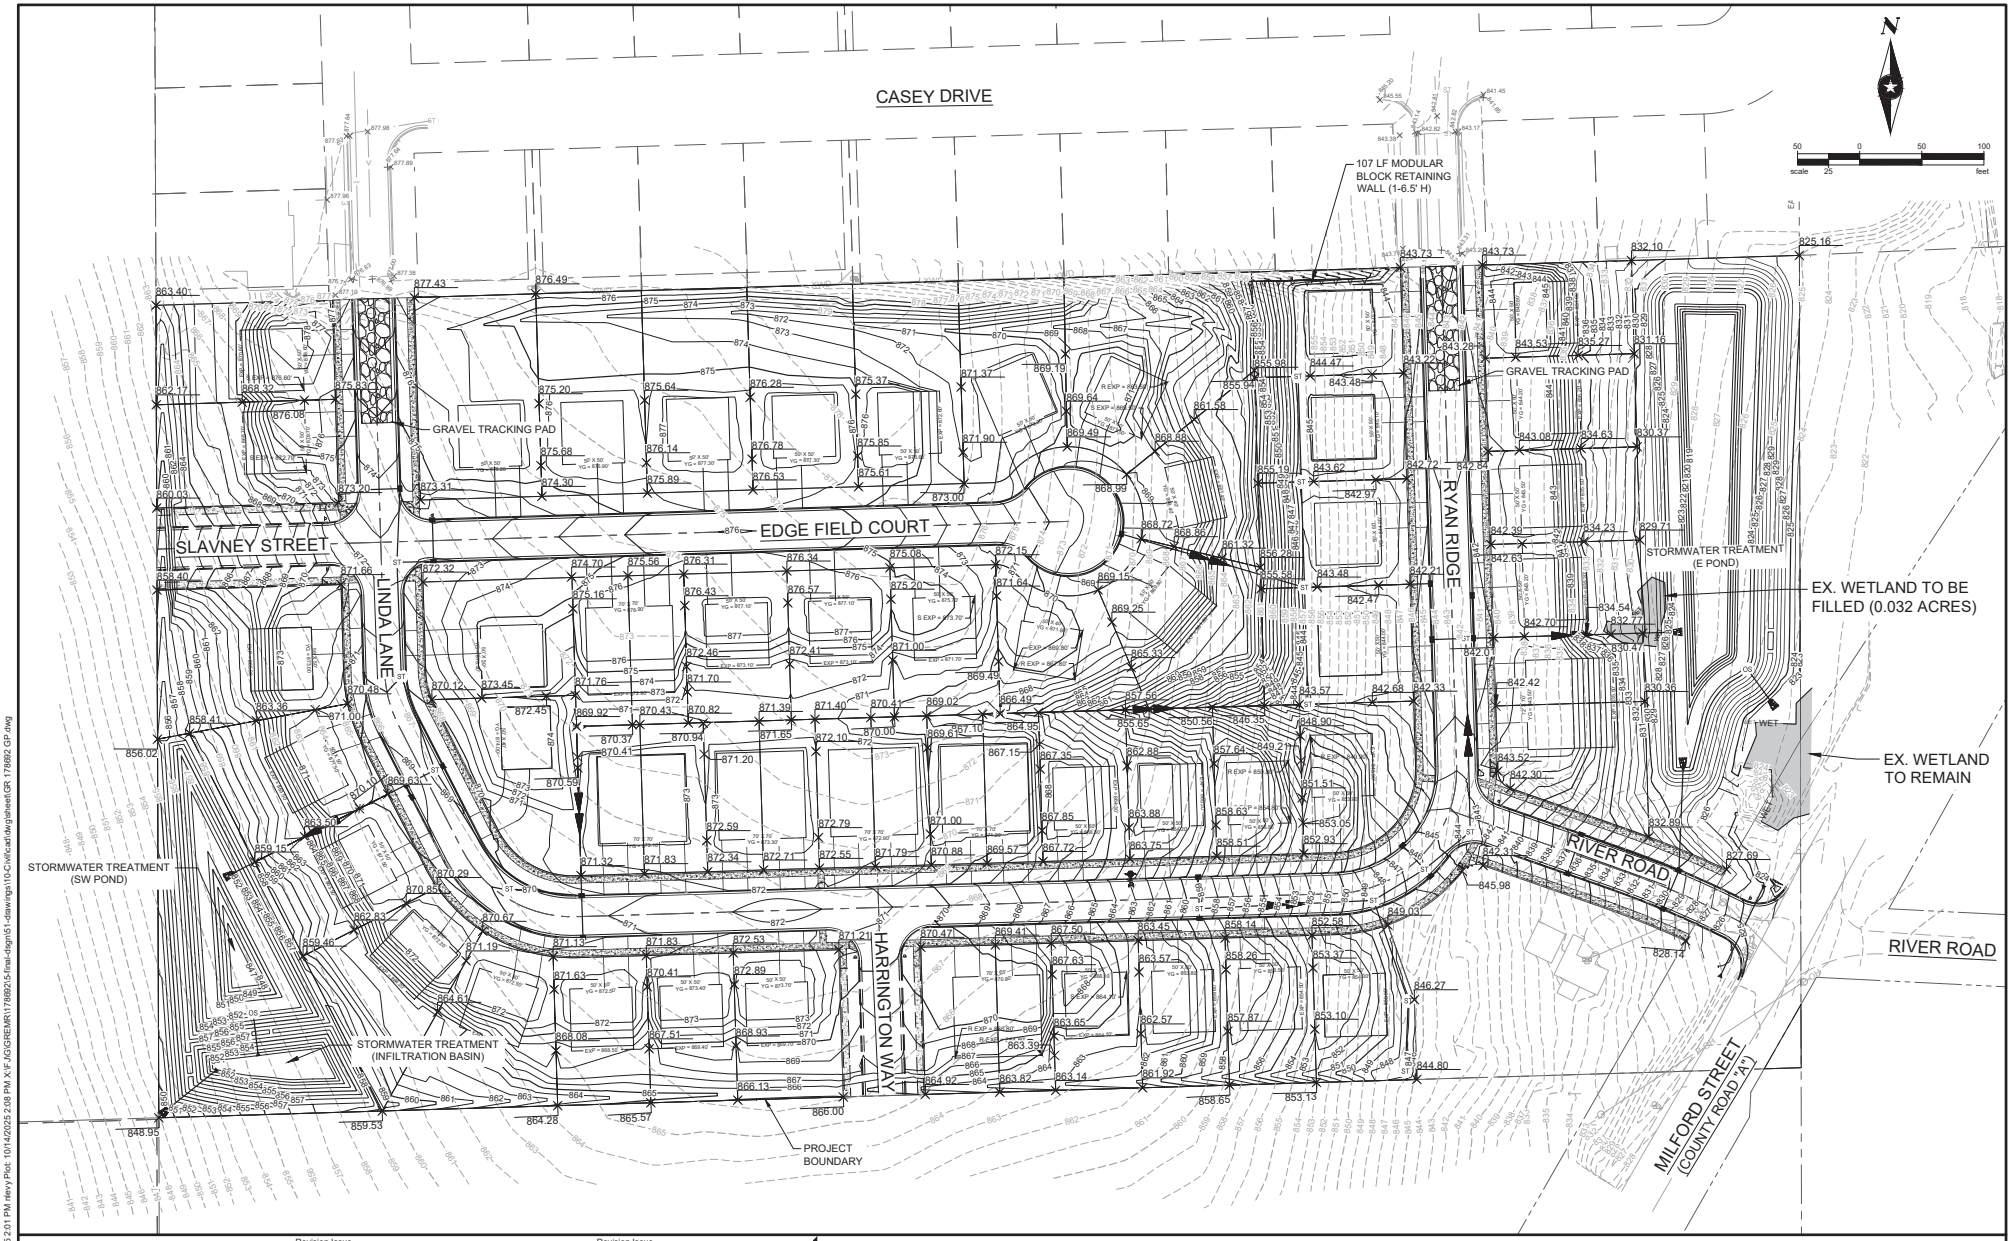


Save: 10/14/2025 2:01 PM rkevy Plot: 10/14/2025 2:09 PM X:\F.IG\GREMR\178892\5-final-dsgn\51-drawings\10-Civil\cad\dwg\sheet\GR 178892 GP.dwg

		Rev.#	Revision Issue Description	Date	Rev.#	Revision Issue Description	Date
SEH Project	GREMR 178692	# #		#	# #		#
Drawn By	NL	# #		#	# #		#
Designed By	NL	# #		#	# #		#
Checked By	KB	# #		#	# #		#

SEH

EDGE FIELD
WATERTOWN, WI

GRADING PLAN

C1.1
of 31