
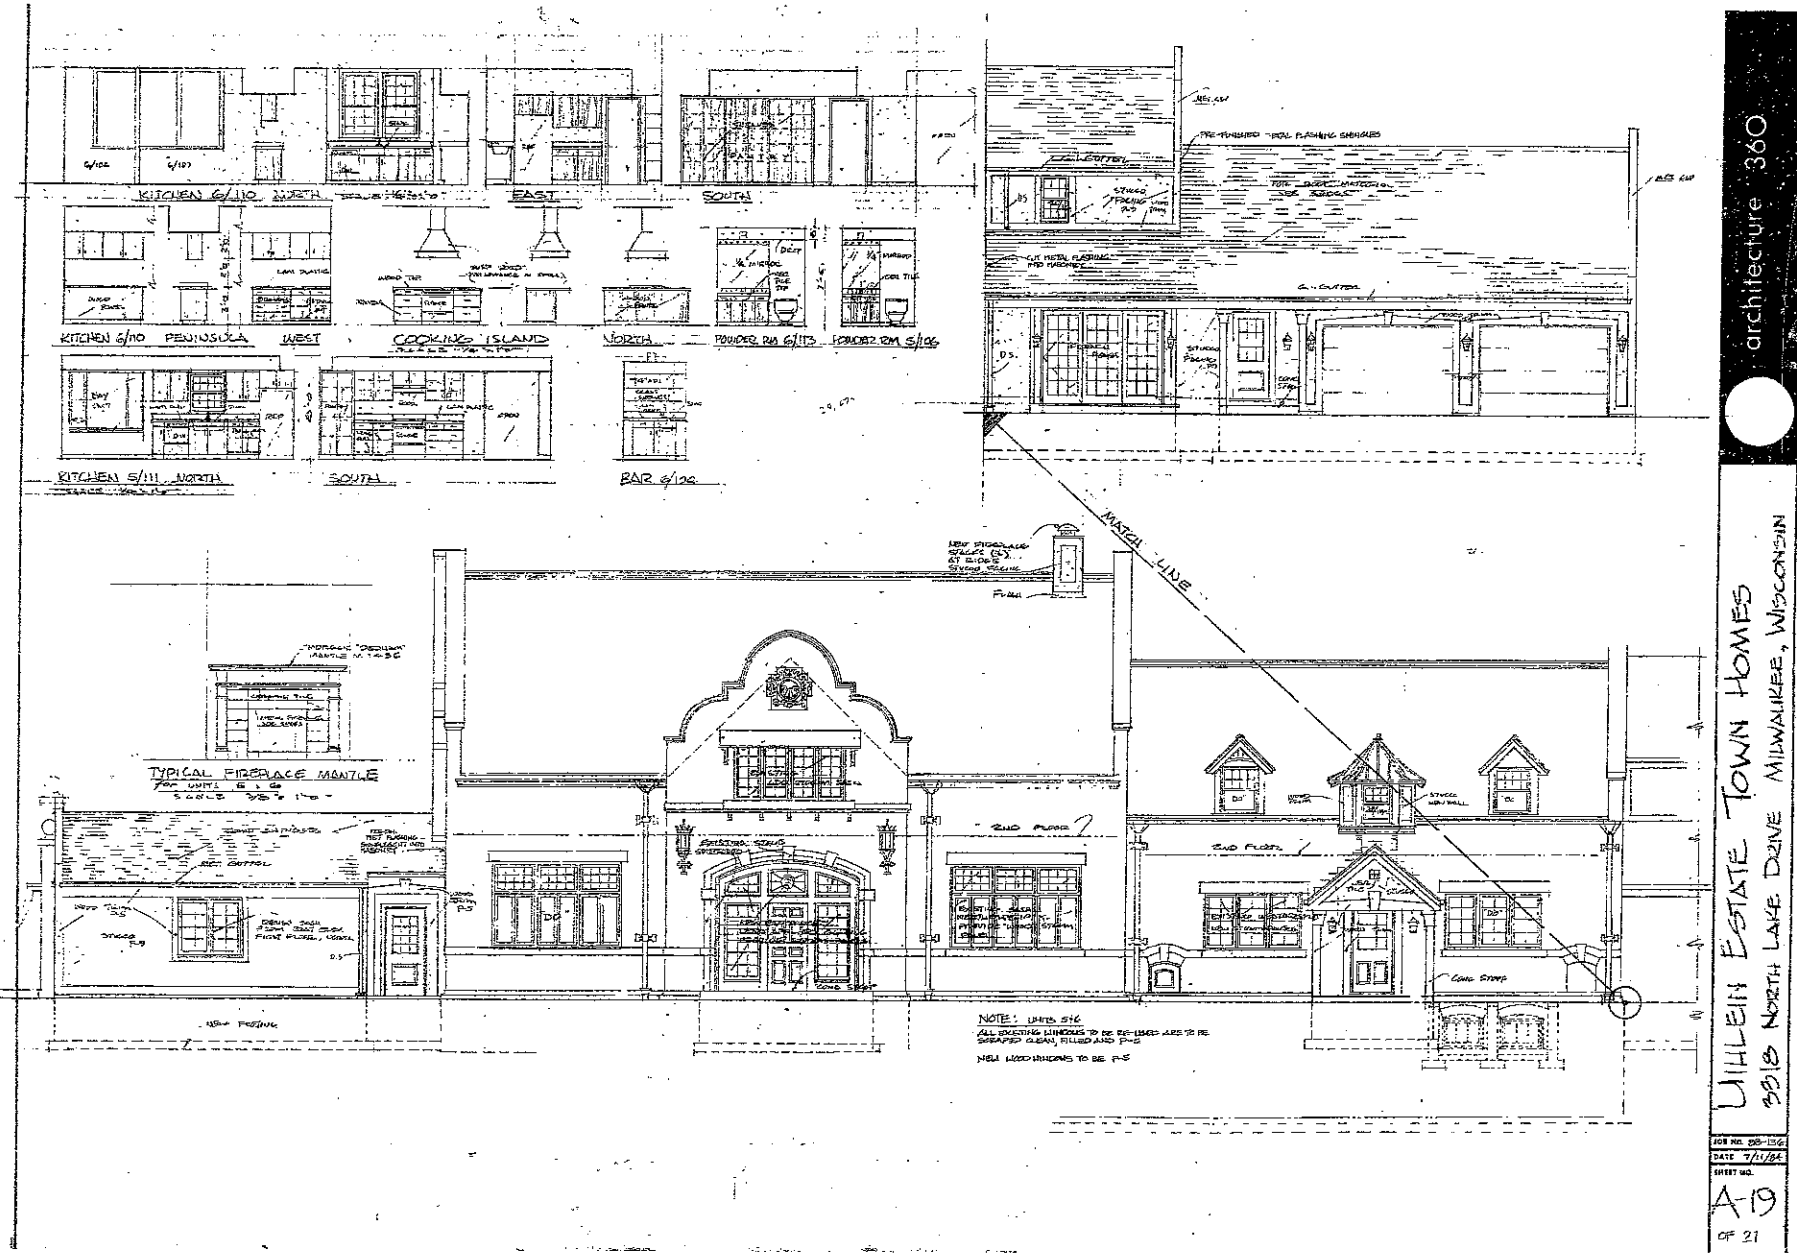


architecture 360

UIHLEIN ESTATE TOWN HOMES

3318 NORTH LAKE DRIVE MILWAUKEE, WISCONSIN

JOB NO. 98-136
DATE 7/11/98
SHEET NO.
A-19
OF 21

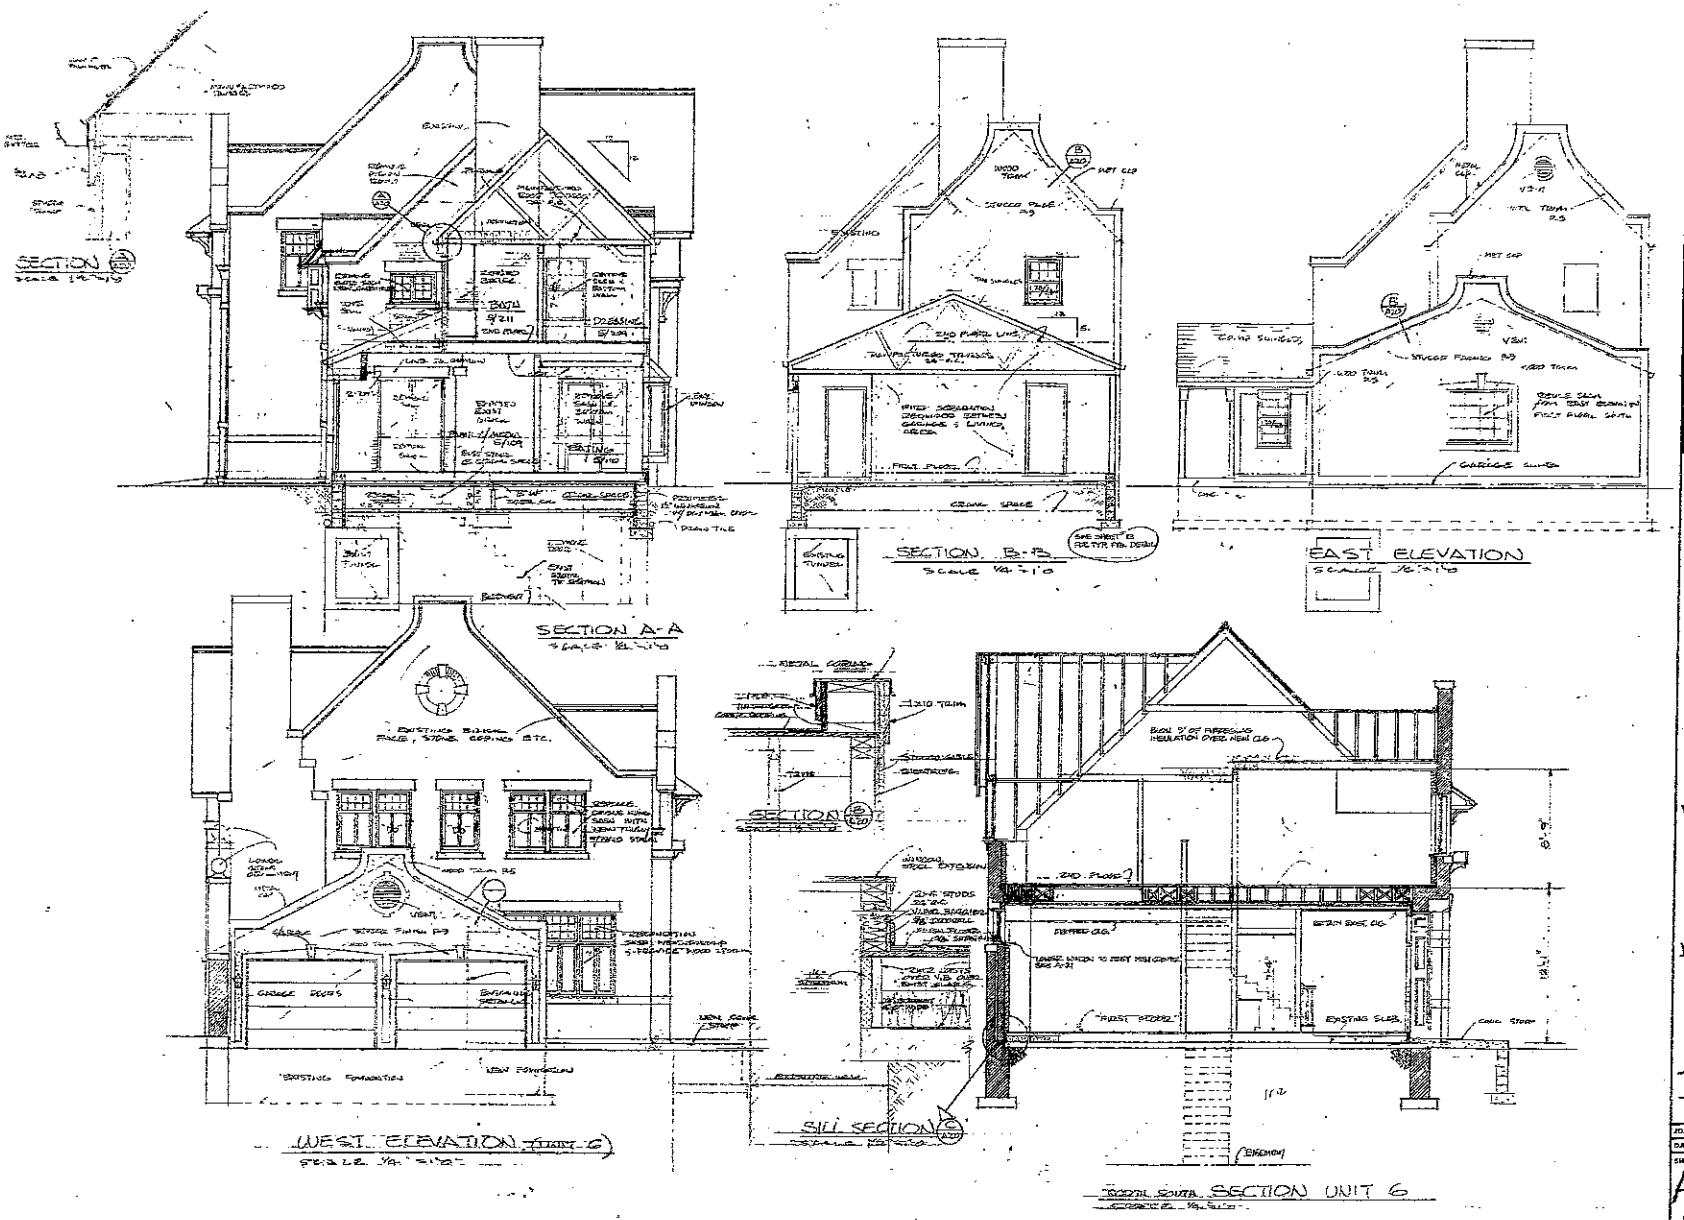


architecture 360

UIHLEIN ESTATE TOWN HOMES

3318 NORTH LAKE DRIVE MILWAUKEE, WISCONSIN

JOB NO. 03-156
DATE 7/11/04
SHEET NO. A-20
OF 21

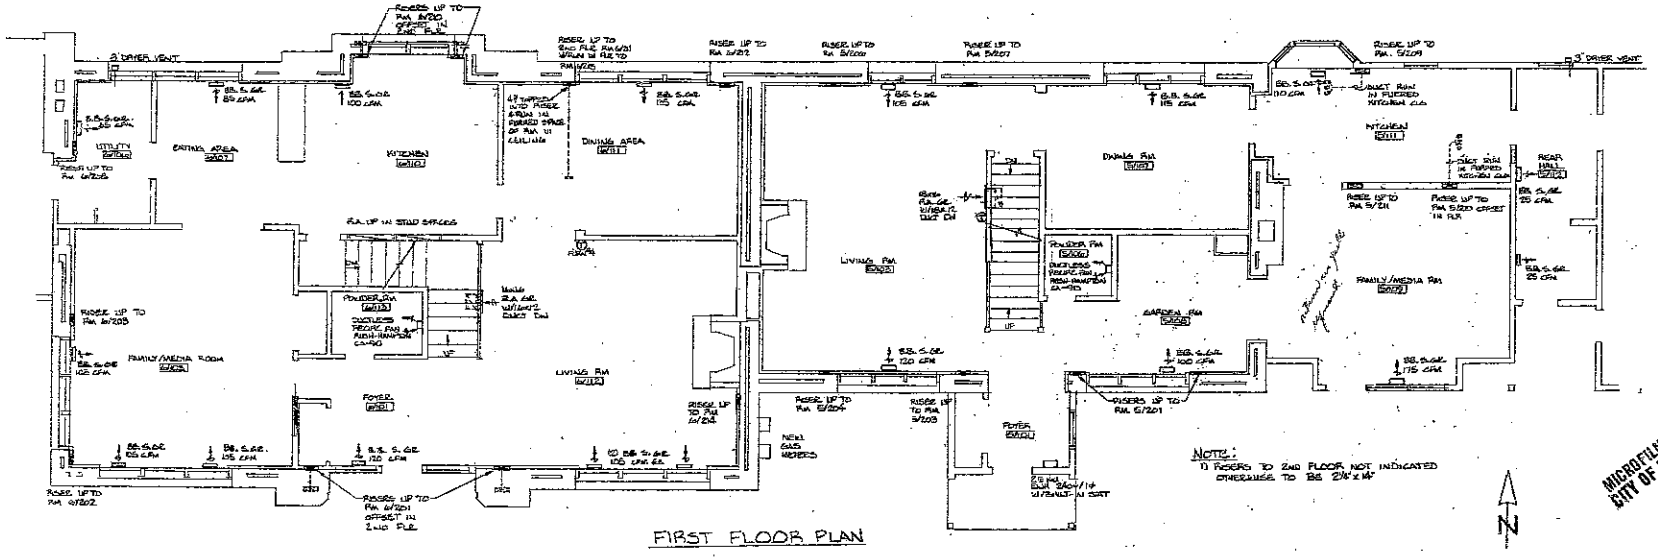

MICROFILMED CITY OF MILW.

SHEET TITLE: UNITS 5 & 6 - FIRST FLOOR

JOB NAME: UHLEIN ESTATE TOWN HOMES

STREET ADDRESS: NORTH LAKE DRIVE

ZIEN — 400 NORTH 35th STREET, MILWAUKEE, WISCONSIN 53208 — Mechanical Contractors

NO.	DATE	REVISIONS	BY
1	9/14	GENERAL REVISIONS	DEB


DRAWN BY: DEB

APPROVED BY:

DATE: 9-14-84

SCALE: 1/4"=1'-0"

JOB NO.: SHEET 7 OF 9

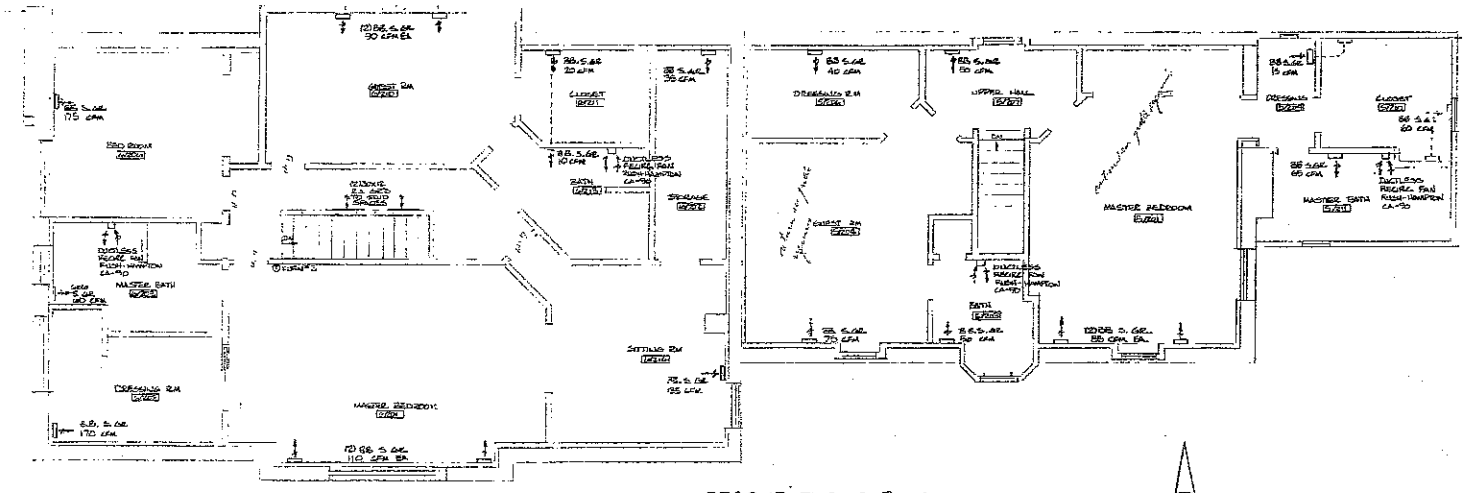


SECOND FLOOR PLAN

MICROFILMED
CITY OF MILW.

SHEET TITLE	UNITS 5 & 6 - SECOND FLOOR PLAN
JOB NAME	WHITE ESTATE TOWN HOMES
	4747 N. LAKE DR. MILWAUKEE, WISC.
	ZIEN Mechanical Contractors 4510 WEST FOND DU LAC AVENUE MILWAUKEE, WISCONSIN 53216 414-442-4000

NO	DATE	REVISIONS	BY
1	9-14-84	ADDL. REV.	DJB

DRAWN BY	DJB
APPROVED BY	
DATE	9-14-84
SCALE	1/8" = 1'-0"
JOB NO	SHEET 8 OF 9

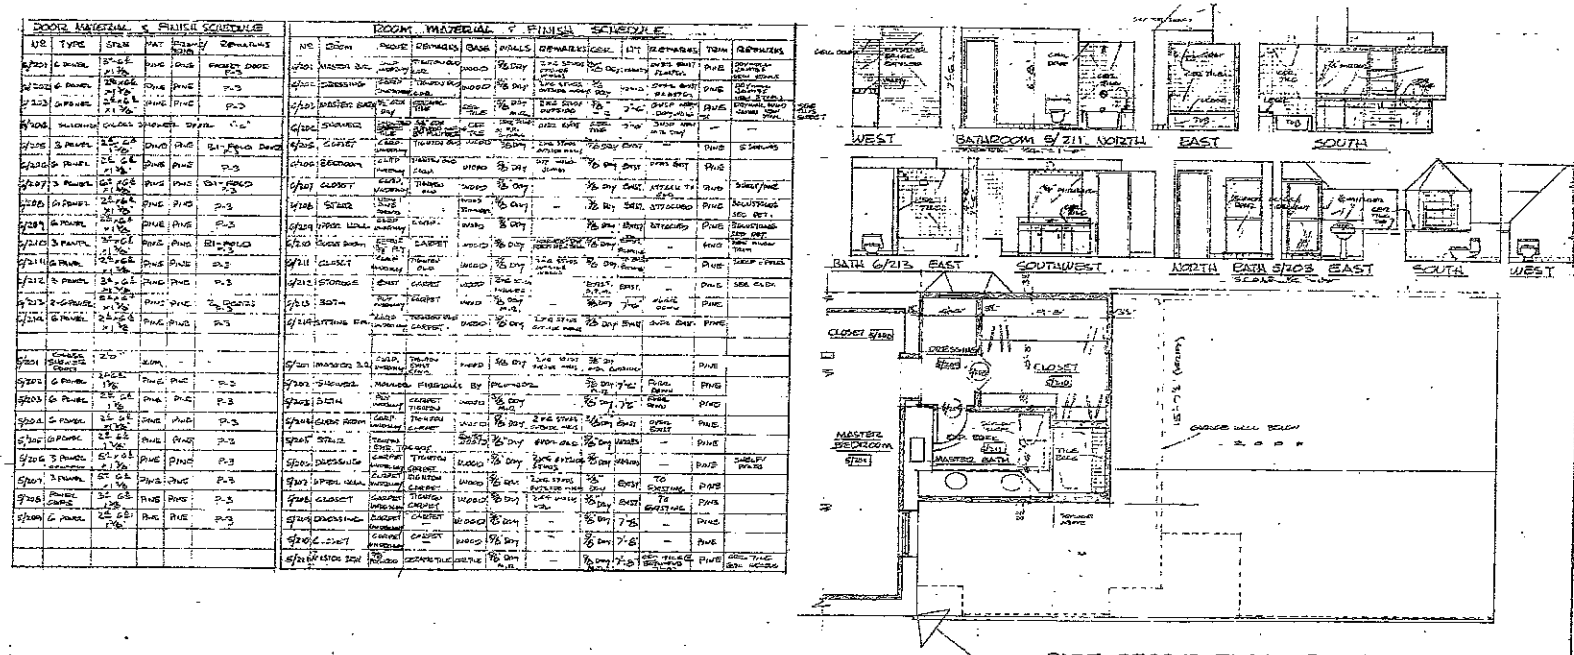


DOOR MATERIAL & FINISH SCHEDULE

NO	TYPE	SIZE	MAT	FINISH	REMARKS
6/201	6 PANEL	3'-0" x 6'-8" x 1 3/8"	PINE	PINE	FRENCH DOOR P-3
6/202	6 PANEL	2'-6" x 6'-8" x 1 3/8"	PINE	PINE	P-3
6/203	UPPER	2'-6" x 6'-8" x 1 3/8"	PINE	PINE	P-3
6/204	SLIDING	GLASS	SHOWER	DOOR	1'-6"
6/205	3 PANEL	2'-6" x 6'-8" x 1 3/8"	OAK	PINE	B1-FIELD DOOR
6/206	6 PANEL	2'-6" x 6'-8" x 1 3/8"	PINE	PINE	P-3
6/207	3 PANEL	2'-6" x 6'-8" x 1 3/8"	PINE	PINE	B1-FIELD P-3
6/208	6 PANEL	2'-6" x 6'-8" x 1 3/8"	PINE	PINE	P-3
6/209	6 PANEL	2'-6" x 6'-8" x 1 3/8"	PINE	PINE	P-3
6/210	3 PANEL	2'-6" x 6'-8" x 1 3/8"	PINE	PINE	B1-FIELD P-3
6/211	6 PANEL	2'-6" x 6'-8" x 1 3/8"	PINE	PINE	P-3
6/212	6 PANEL	3'-6" x 6'-8" x 1 3/8"	PINE	PINE	P-3
6/213	2-PANEL	2'-6" x 6'-8" x 1 3/8"	PINE	PINE	2 DOORS P-3
6/214	6 PANEL	2'-6" x 6'-8" x 1 3/8"	PINE	PINE	P-3
5/201	CLOSET SLIDING DOORS	7'-0"	ALUM.	-	-
5/202	6 PANEL	2'-6" x 6'-8" x 1 3/8"	PINE	PINE	P-3
5/203	6 PANEL	2'-6" x 6'-8" x 1 3/8"	PINE	PINE	P-3
5/204	6 PANEL	2'-6" x 6'-8" x 1 3/8"	PINE	PINE	P-3
5/205	6 PANEL	2'-6" x 6'-8" x 1 3/8"	PINE	PINE	P-3
5/206	3 PANEL	2'-6" x 6'-8" x 1 3/8"	PINE	PINE	P-3
5/207	3 PANEL	2'-6" x 6'-8" x 1 3/8"	PINE	PINE	P-3
5/208	PANEL DOORS	3'-0" x 6'-8" x 1 3/8"	PINE	PINE	P-3
5/209	6 PANEL	2'-6" x 6'-8" x 1 3/8"	PINE	PINE	P-3

ROOM MATERIAL & FINISH SCHEDULE

NO	ROOM	FINISH	REMARKS	BASE	WALLS	REMARKS	CEIL.	EXT.	REMARKS	TRIM	REMARKS
6/201	MASTER BED.	CARPET		WOOD	5/8 DRY					PINE	
6/202	DRESSING	CARPET		WOOD	5/8 DRY					PINE	
6/203	MASTER BATH	TILE		TILE	5/8 DRY					PINE	
6/204	SHOWER	TILE		TILE	TILE					-	
6/205	CLOSET	CARPET		WOOD	5/8 DRY					PINE	
6/206	BEDROOM	CARPET		WOOD	5/8 DRY					PINE	
6/207	CLOSET	CARPET		WOOD	5/8 DRY					PINE	
6/208	STAIR	CARPET		WOOD	5/8 DRY					PINE	
6/209	UPPER HALL	CARPET		WOOD	5/8 DRY					PINE	
6/210	GUEST ROOM	CARPET		WOOD	5/8 DRY					PINE	
6/211	CLOSET	CARPET		WOOD	5/8 DRY					PINE	
6/212	STORAGE	CARPET		WOOD	5/8 DRY					PINE	
6/213	BATH	TILE		TILE	5/8 DRY					PINE	
6/214	SITTING RM.	CARPET		WOOD	5/8 DRY					PINE	
5/201	MASTER BED.	CARPET		WOOD	5/8 DRY					PINE	
5/202	SHOWER	MARBLE	FINISHED BY OTHERS							PINE	
5/203	BATH	CARPET TILE		WOOD	5/8 DRY					PINE	
5/204	GUEST ROOM	CARPET		WOOD	5/8 DRY					PINE	
5/205	STAIR	CARPET		CARPET	5/8 DRY					PINE	
5/206	DRESSING	CARPET		WOOD	5/8 DRY					PINE	
5/207	UPPER HALL	CARPET		WOOD	5/8 DRY					PINE	
5/208	CLOSET	CARPET		WOOD	5/8 DRY					PINE	
5/209	DRESSING	CARPET		WOOD	5/8 DRY					PINE	
5/210	CLOSET	CARPET		WOOD	5/8 DRY					PINE	
5/211	STORAGE RM.	CARPET		WOOD	5/8 DRY					PINE	

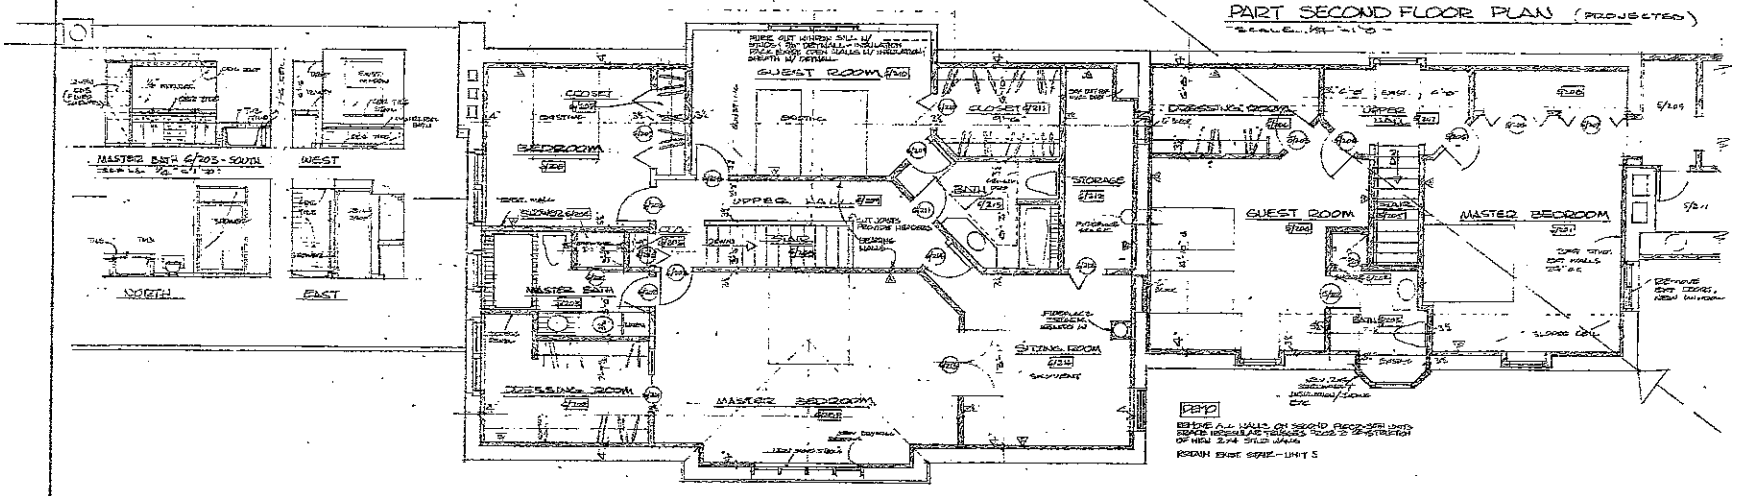

PART SECOND FLOOR PLAN (PROJECTED)

SECOND FLOOR PLAN UNITS 5:6

SCALE 1/4" = 1'-0"

architecture 360


JOB NO. 85-156

DATE 7/8/86

SHEET NO.

A-18

OF 21

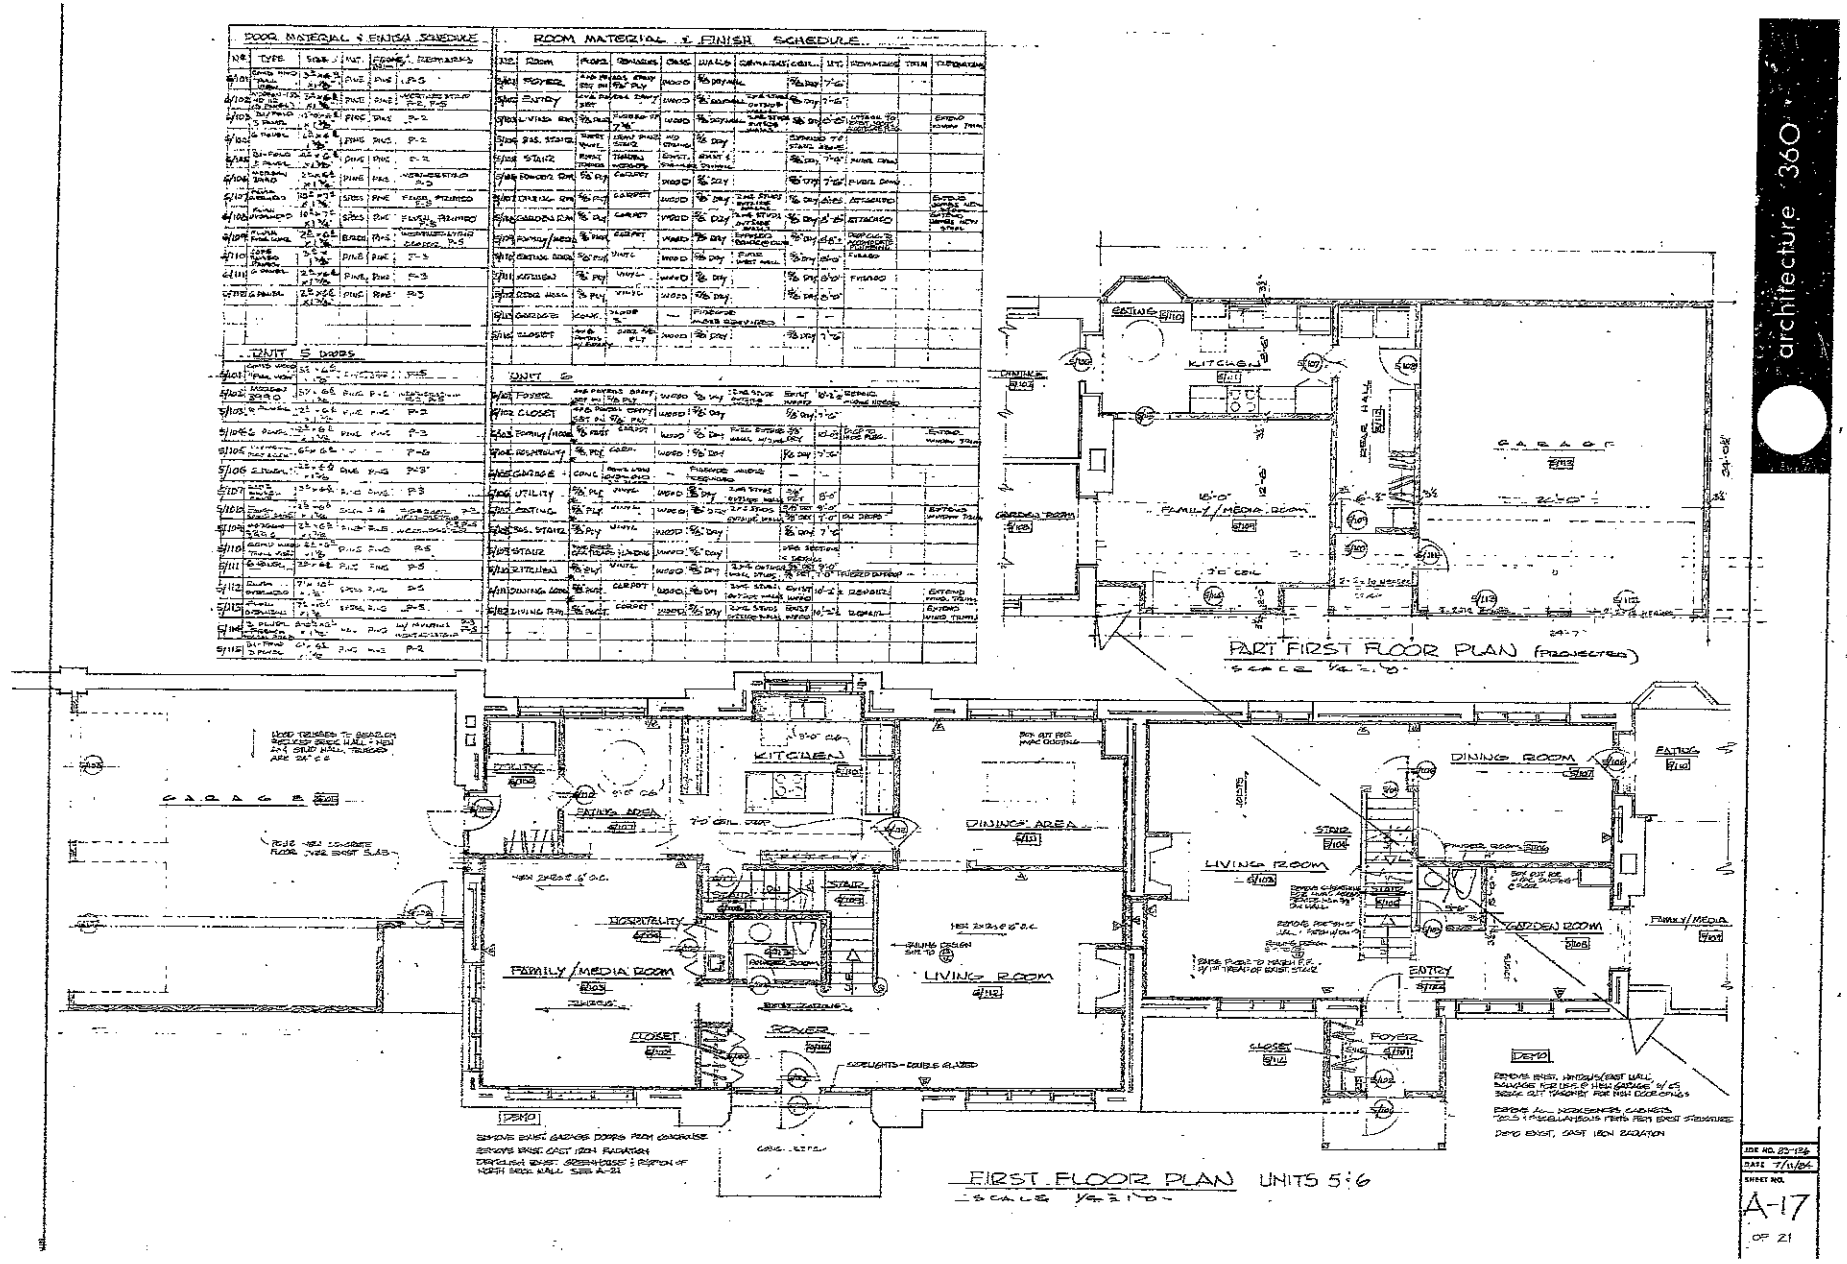

architecture 360

JOB NO. 83-134
DATE 7/11/84
SHEET NO.
A-17
OF 21