


RIGHT ELEVATION

SCALE: 1/4" = 1'-0"

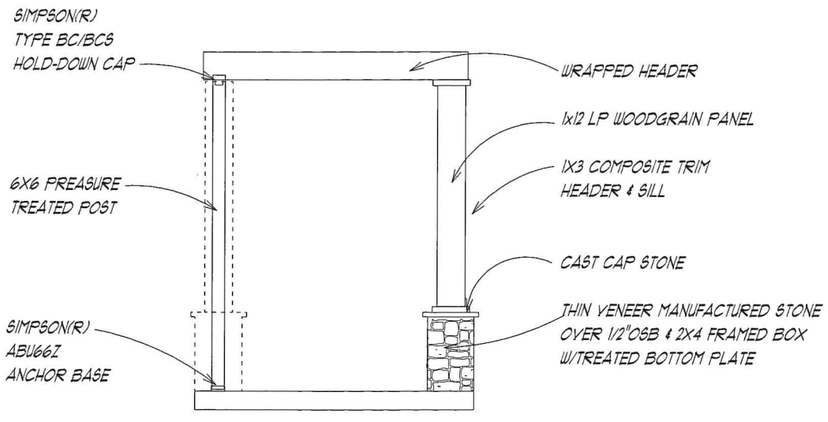

COLUMN DETAIL

SCALE: 3/8" = 1'-0"



REAR ELEVATION

TRACT PLANS ONLY VALID IF SIGNED OR NOTED!

:D:_____ DATED:_____

COPYRIGHT 2018 ESPIRE HOMES INC.
IT IS UNLAWFUL TO USE OR REPRODUCE BY ANY MEANS ALL OR ANY PORTION OF THESE CONSTRUCTION DOCUMENTS WITHOUT THE EXPRESSED WRITTEN PERMISSION OF ESPIRE HOMES INC. ESPIRE HOMES INC. RESERVES THE RIGHT TO USE ALL OR PARTS OF THESE PLANS IN THE FUTURE


ESPIRE. BUILD. LIVE.
NUPATH HOMES
262-746-2000
530 HARTBROOK DRIVE, HARTLAND, WI 53029

SILVER MAPLE BASE PLANS

SECTION LETTER / PAGE NUMBERS: A 1.1

SCALE: As Noted
DRAWN BY:
DATE: Thursday, September 12, 2019


PAGE #

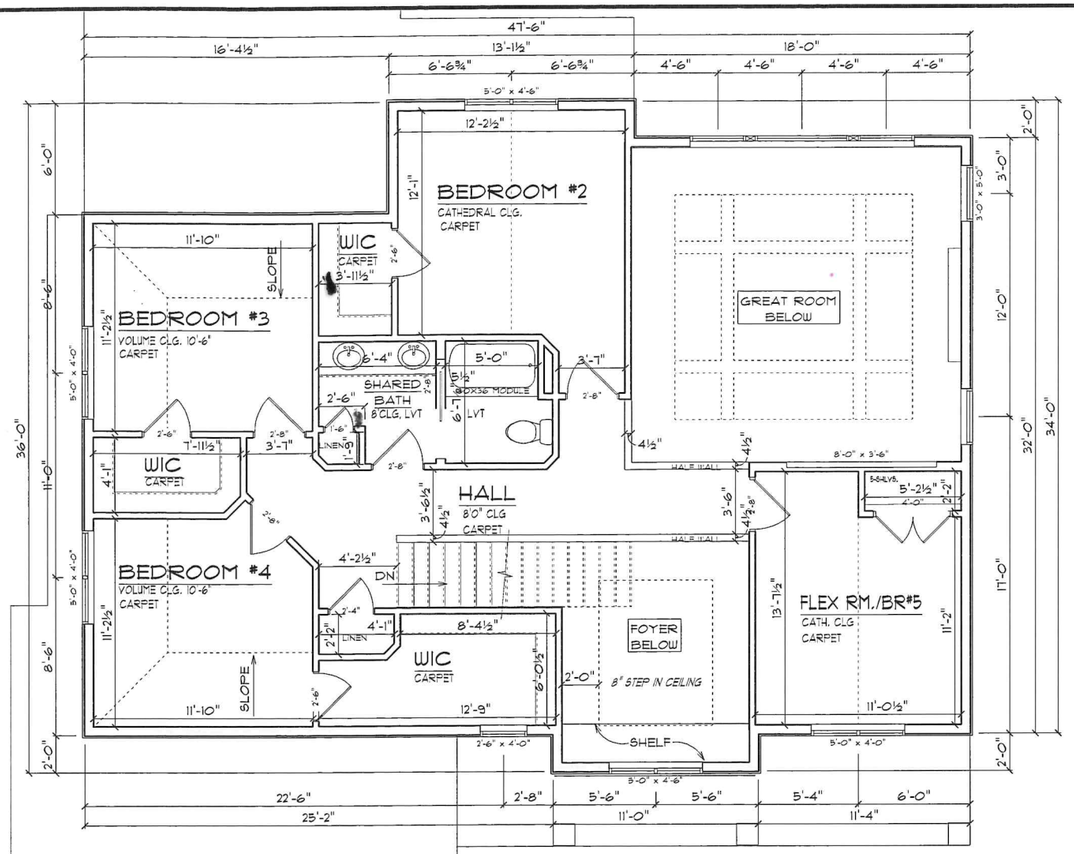

1,032 SQUARE FEET

SECOND FLOOR

SCALE: 1/4" = 1'-0"

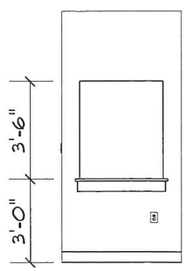


2/4/4 HALL NICHE

SCALE: 3/8" = 1'-0"



1/4/4 FLUSH HEARTH FIREPLACE ELEVATION

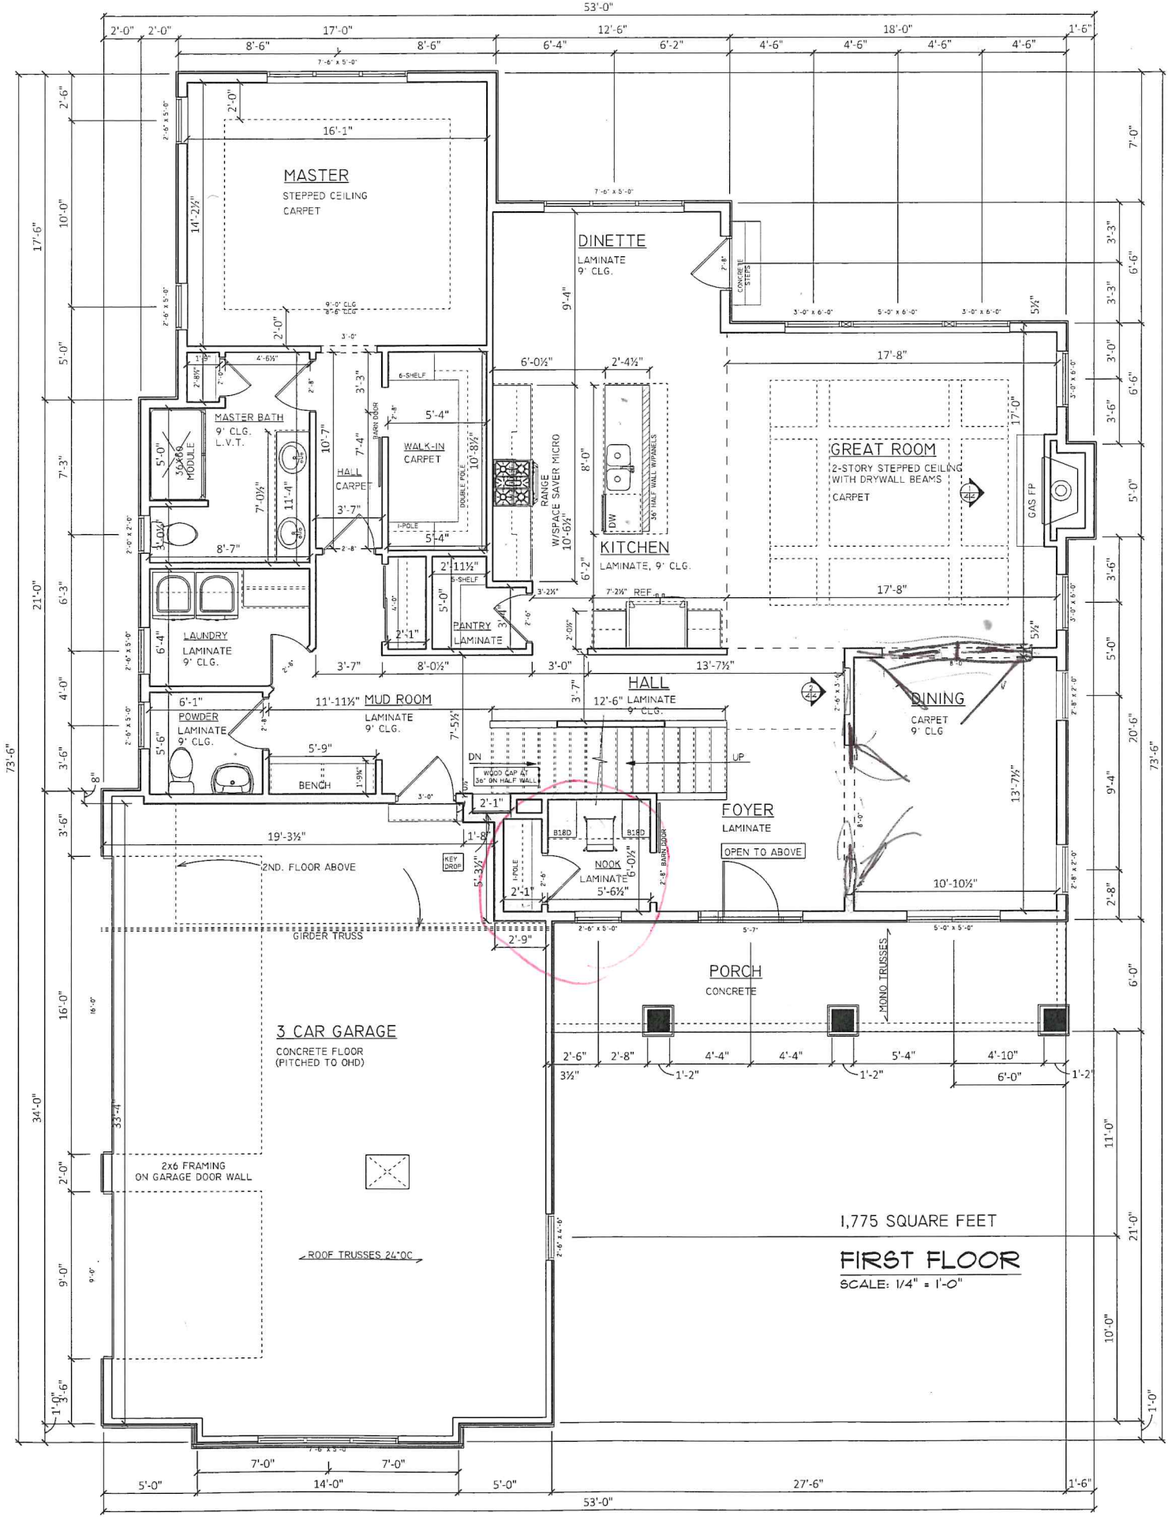

CONTRACT PLANS

ONLY VALID IF SIGNED OR NOTED!

ED: DATED:

COPYRIGHT 2018 ESPIRE HOMES INC.

IT IS UNLAWFUL TO USE OR REPRODUCE BY ANY MEANS ALL OR ANY PORTION OF THESE CONSTRUCTION DOCUMENTS WITHOUT THE EXPRESSED WRITTEN PERMISSION OF ESPIRE HOMES INC. ESPIRE HOMES INC. RESERVES THE RIGHT TO USE ALL OR PARTS OF THESE PLANS IN THE FUTURE

ESPIRE. BUILD. LIVE.

NUPATH HOMES

262-746-2000

530 HARTBROOK DRIVE, HARTLAND, WI 53029

SILVER MAPLE BASE PLANS

SECTION LETTER: A

PAGE NUMBERS: 1 / 1

SCALE: As Noted

DRAWN BY:

DATE: Thursday, September 12, 2019