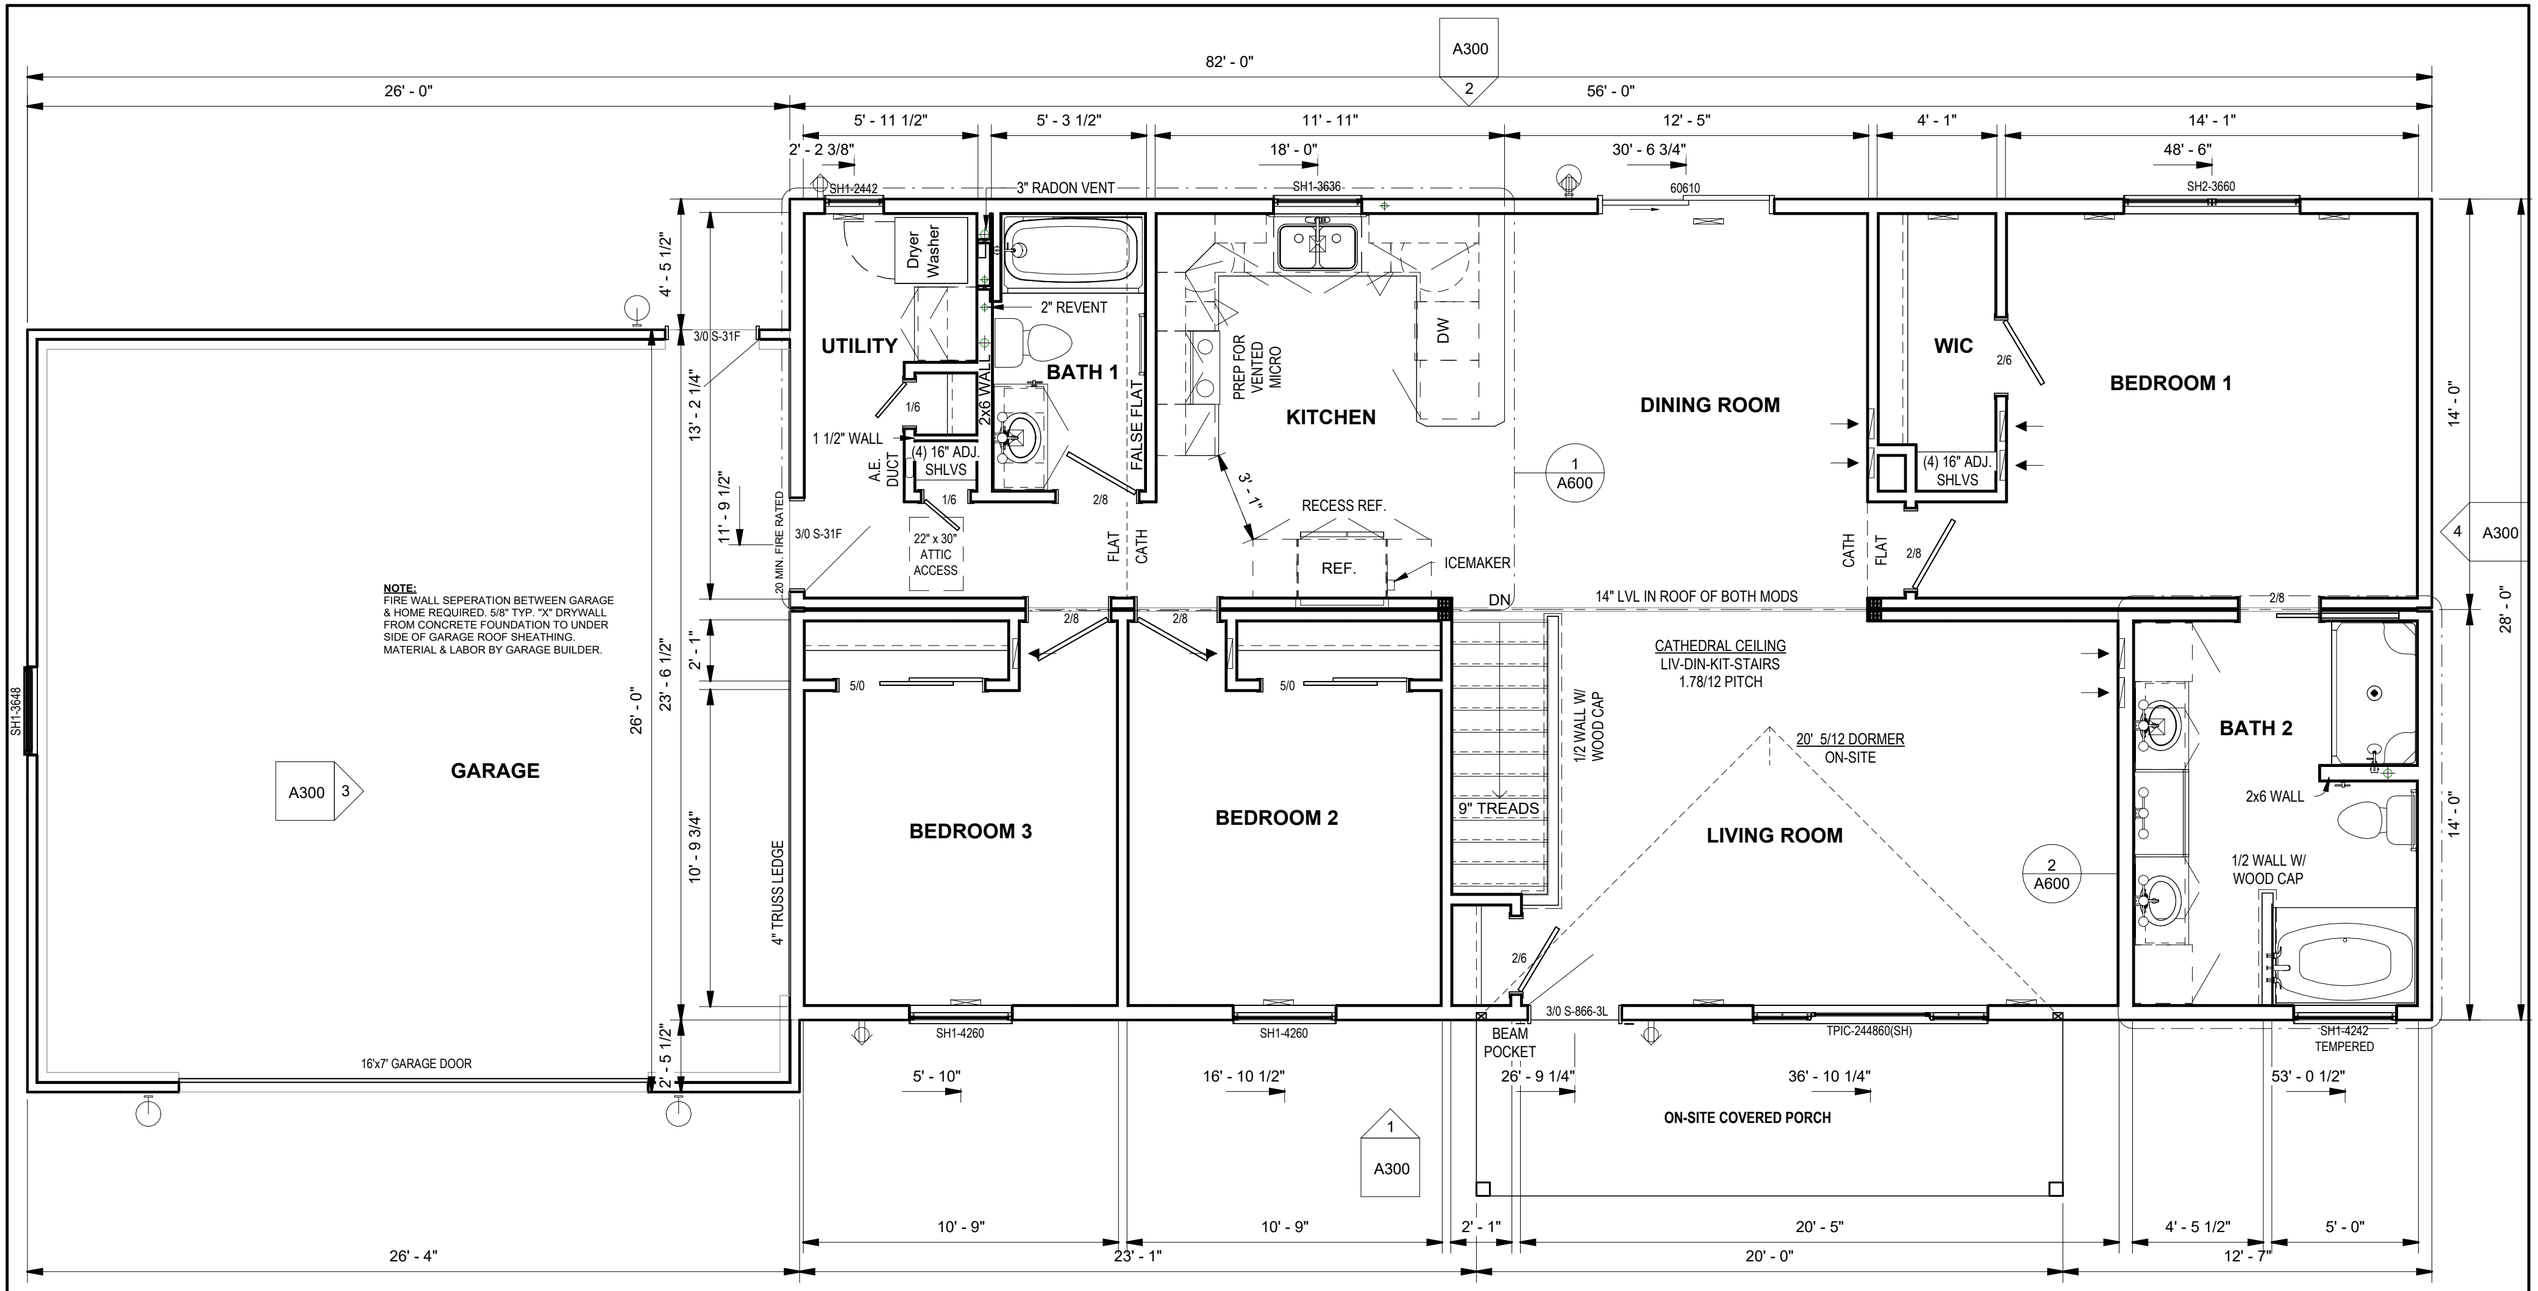


SIERRA PACIFIC 8000 SERIES VINYL WINDOWS

Model	From Room: Name	Wisconsin Egress	Rough Width	Rough Height	Perimeter	Light	Vent	Sq. Ft.	U-Value
60610	DINING ROOM	Yes	6' - 0 1/4"	6' - 9 7/8"	18' - 11 3/4"	31.436	16.464	40.650 SF	0.28
SH1-2442	UTILITY	No	2' - 0 1/4"	3' - 6 1/4"	11' - 1"	4.344	2.002	6.773 SF	0.3
SH1-3636	KITCHEN	No	3' - 0 1/4"	3' - 0 1/4"	12' - 1"	6.003	2.689	8.752 SF	0.3
SH1-4242 TEMPERED	BATH 2	No	3' - 6 1/4"	3' - 6 1/4"	14' - 1"	8.704	3.977	11.960 SF	0.3
SH1-4260	BEDROOM 3	Yes	3' - 6 1/4"	5' - 0 1/4"	17' - 1"	13.196	6.243	17.148 SF	0.3
SH1-4260	BEDROOM 2	Yes	3' - 6 1/4"	5' - 0 1/4"	17' - 1"	13.196	6.243	17.148 SF	0.3
SH2-3660	BEDROOM 1	Yes	6' - 0 1/4"	5' - 0 1/4"	22' - 1"	21.984	10.42	29.543 SF	0.3
TPIC-244860(SH)	LIVING ROOM	No	8' - 0 1/4"	5' - 0 1/4"	26' - 1"	28.355	6.286	39.460 SF	0.3
Grand total: 8					138' - 6 3/4"			171.433 SF	

11x17 Distribution

___ CABINET	___ PLUMB	___ PARTITIONS
___ DECKS	___ Q.C.	___ DOORS
___ ELECTRICAL	___ ROOF JIG	___ MATEWALLS
___ ENDWALLS	___ SAWROOM	___ WALLSET
___ SIDEWALLS	___ SHIP LOOSE	
___ LINE	___ BACKER	
___ HVAC	___ SIDING	

17x22 Distribution

___ CABINET	___ PLUMB	___ PARTITIONS
___ DECKS	___ Q.C.	___ DOORS
___ ELECTRICAL	___ ROOF JIG	___ MATEWALLS
1 ENDWALLS	___ SAWROOM	___ WALLSET
___ SIDEWALLS	___ SHIP LOOSE	
___ LINE	___ BACKER	
___ HVAC	___ SIDING	

Stratford Homes®
custom modular designs
stratfordhomes.com

QUOTE: Q24-511

SN: _____

BUILDER: GEARY CONSTRUCTION

CUSTOMER:

MODEL: VIROCQUA, WI

TSM: BW

MODEL: 28x56 'C' CHARLESTON II RANCH

REVISIONS

DATE	DESCRIPTION	BY
5/7/25	PKGE	GK
6-4-25	ORDER READING	NHP

TITLE: FIRST FLOOR PLAN

SCALE: 1/4" = 1'-0"

PAGE: A101