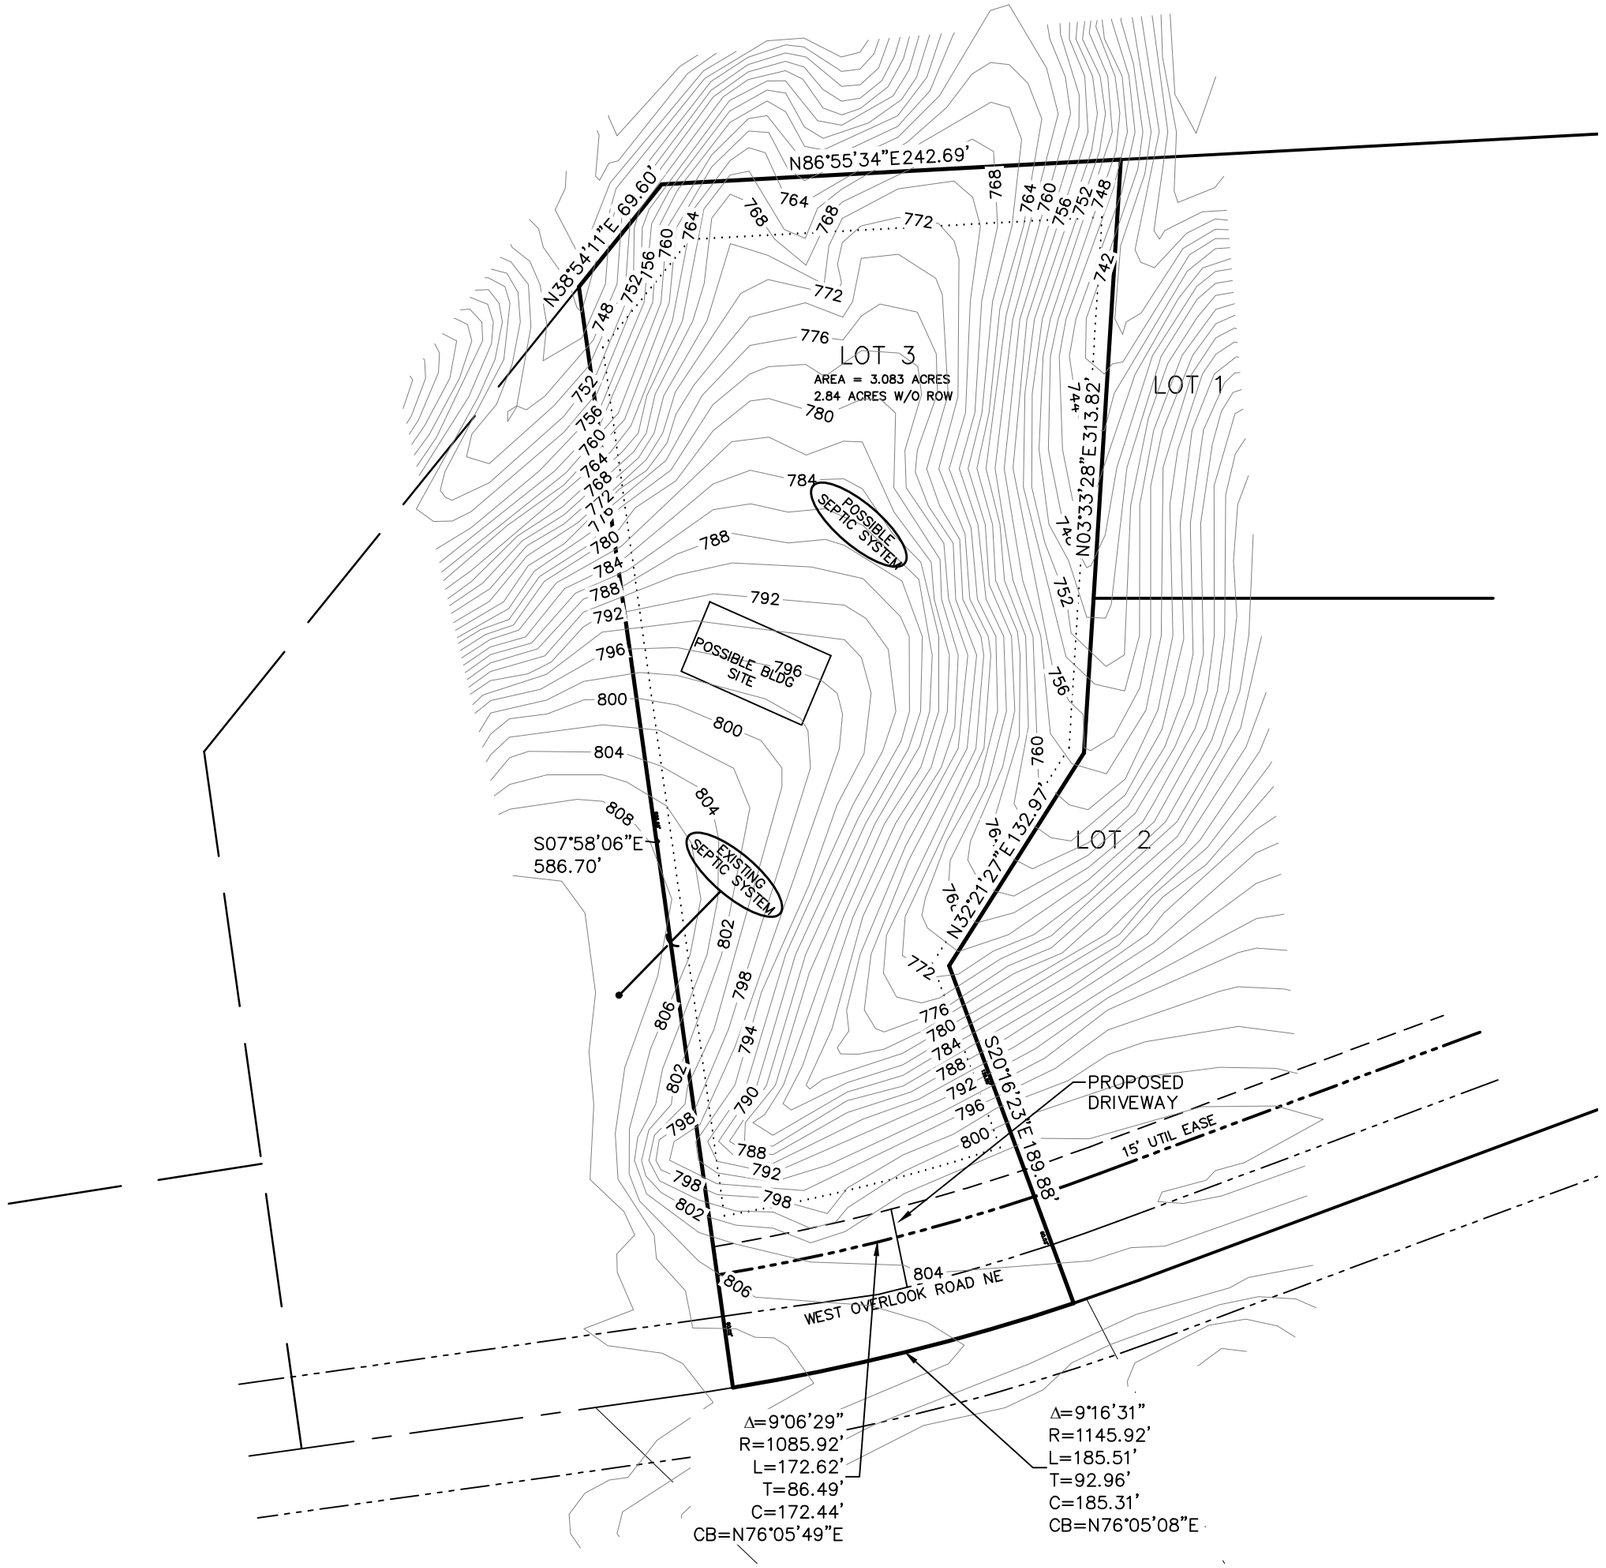


NORTH

0 8 20 40 60 80

GRAPHIC SCALE IN FEET
1"=80'

CIVIL ENGINEERS
LAND PLANNERS
LAND SURVEYORS
LANDSCAPE ARCHITECTS
ENVIRONMENTAL SPECIALISTS

1917 S. GILBERT ST.
IOWA CITY, IOWA 52240
(319) 351-8282

www.mmsconsultants.net

Date	Revision

SITE PLAN
LOT 3

THE RIDGE SUBDIVISION

JOHNSON COUNTY
IOWA

MMS CONSULTANTS, INC.

Date: 5/4/26	
Designed by: BAH	Field Book No:
Drawn by: DAM	Scale: 1"=80'
Checked by: LRS	Sheet No: 1
Project No: 12098-020	of: 2

G:\12098\12098-020\12098-020X2.dwg, 7/28/2026 3:44:14 PM