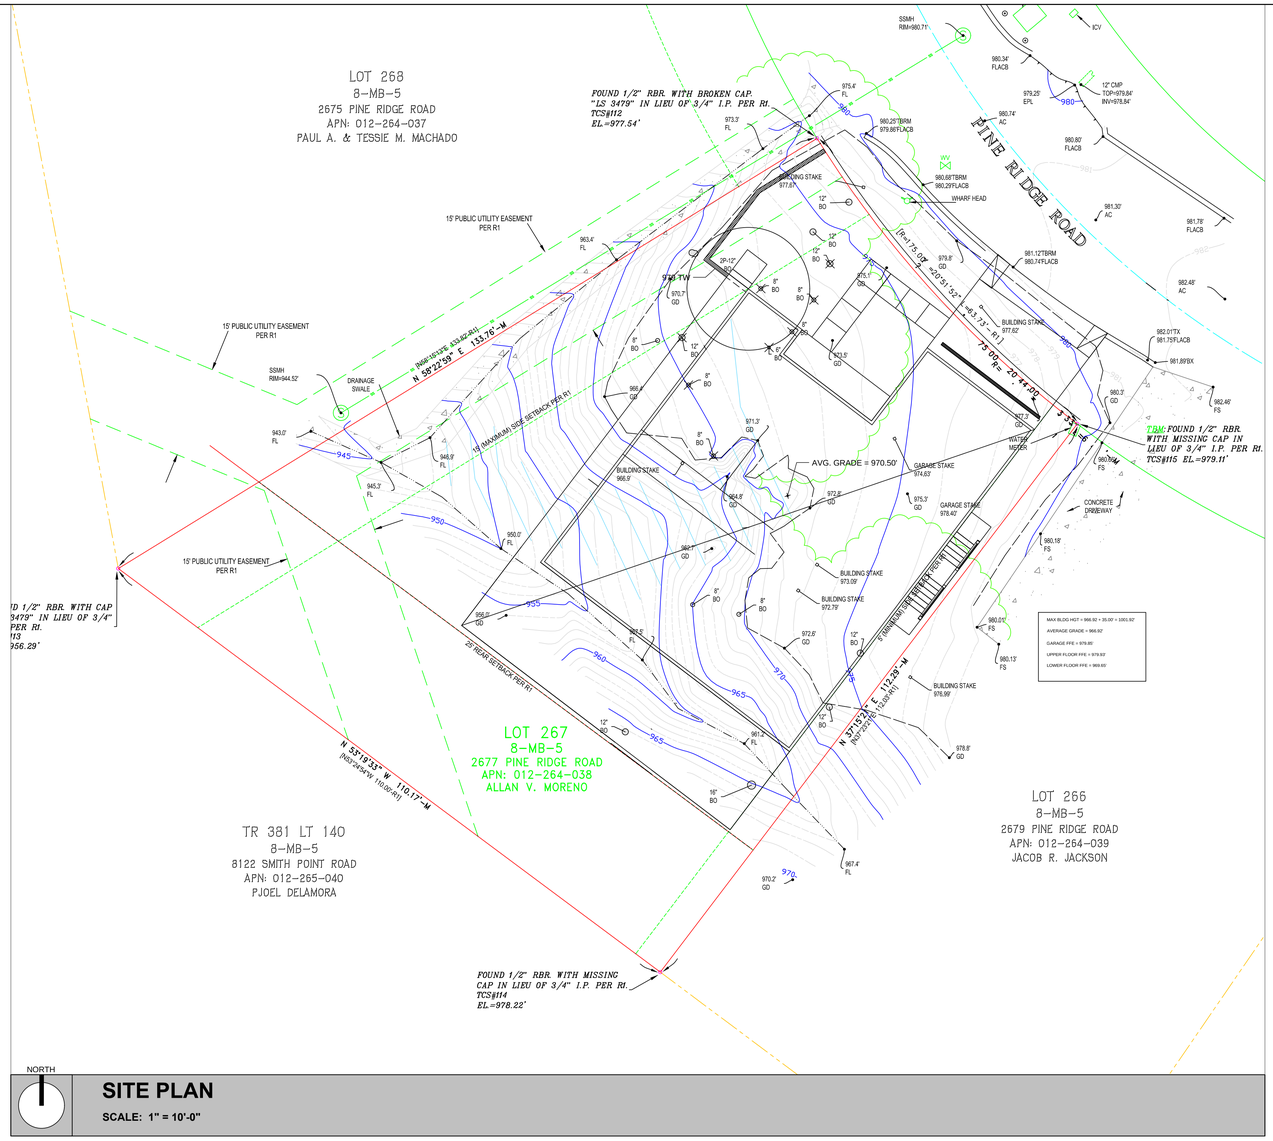

SITE PLAN

SCALE: 1" = 10'-0"

KMN ARCHITECT
• ARCHITECTURE •
• GRAPHICS •
• DESIGN •
KEN M. NAGAHARA
Principal
Ph. (805) 238-5501
610 10th Street, Suite A
Paso Robles, Ca. 93446
Fax (805) 239-5853

PLAN PREPARED FOR:

ALAN MORENO
2677 PINE RIDGE ROAD
OAK SHORES, CA 93426

REVISION LOG

REV.	DESCRIPTION	DATE

These drawings are the exclusive property of KMN Architect and shall be used solely for the purpose of this project on this site. Any use other than the project upon which it is intended for without the written consent of KMN Architect and Ken M. Nagahara is prohibited.

PROJECT NO.

FILE NAME

DRAWN BY KMN

DATE 6-16-15

SHEET TITLE:

SITE PLAN

SHEET NUMBER:

A-1

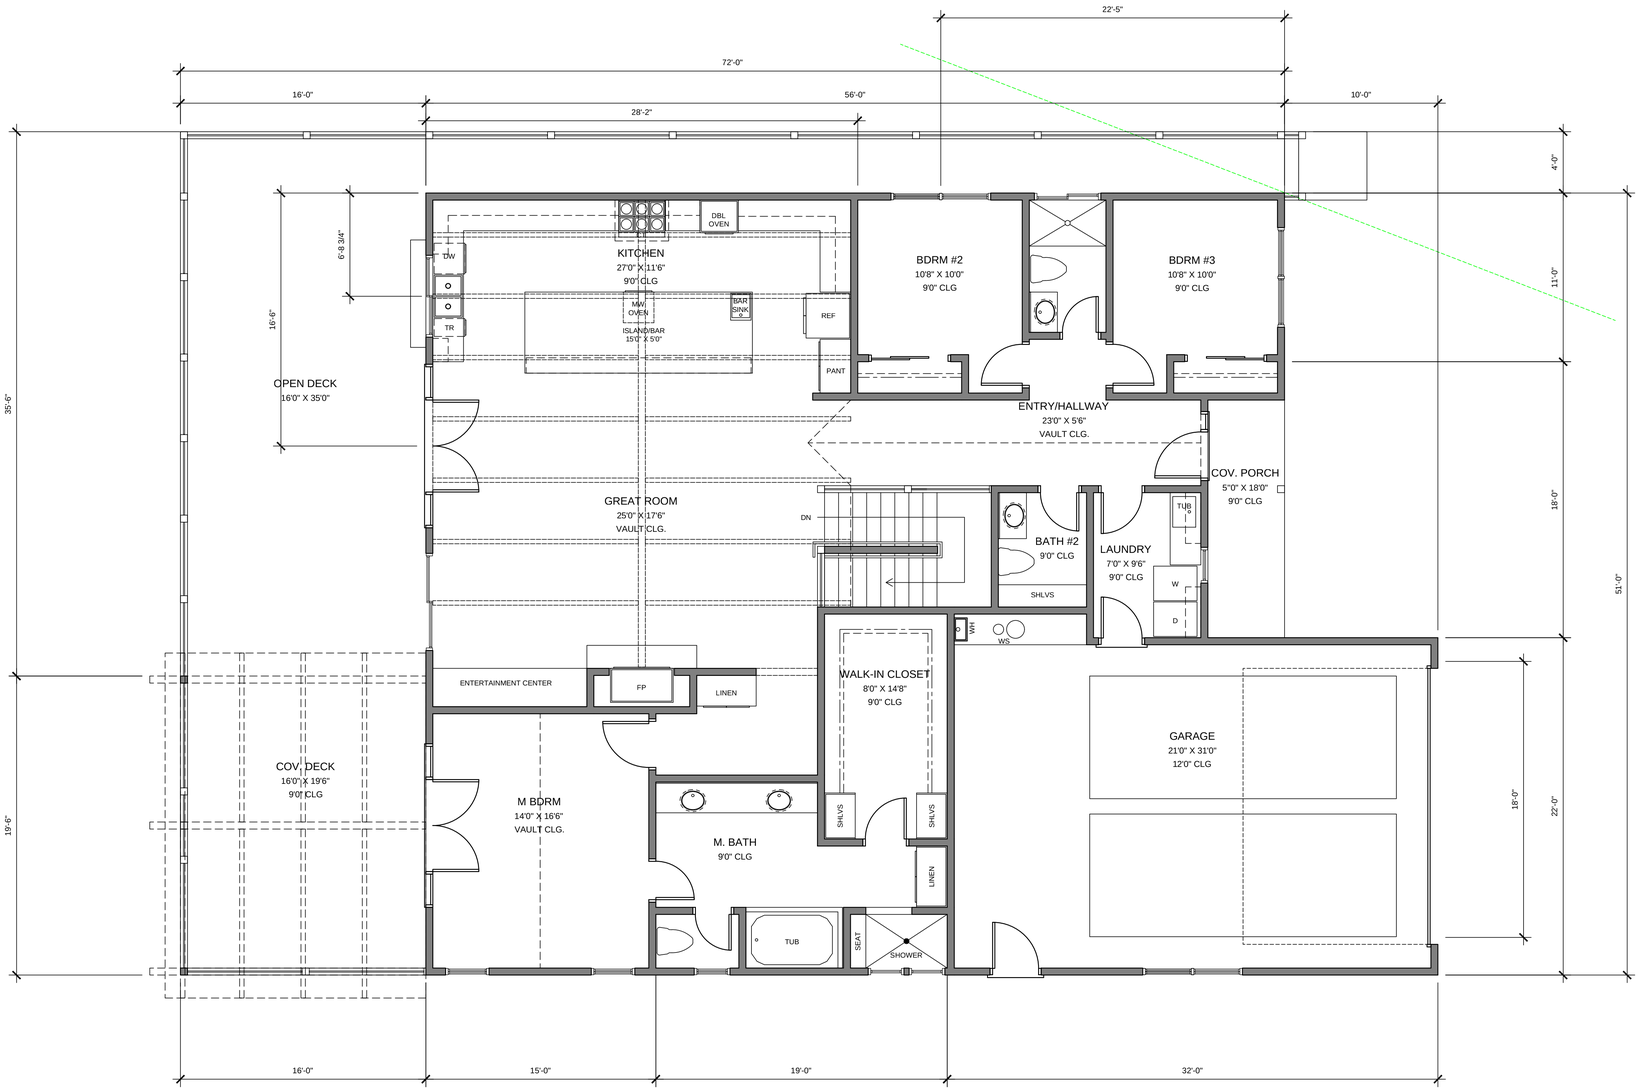

FLOOR PLAN - MAIN FLOOR

SCALE: 1/4" = 1'-0"

KMN ARCHITECT
• ARCHITECTURE •
• GRAPHICS •
• DESIGN •
KEN M. NAGAHARA
Principal
Ph. (805) 238-5501
610 10th Street, Suite
A Paso Robles, Ca.
93446 Fax (805)
239-5853

PLAN PREPARED FOR:

ALAN MORENO
2677 PINE RIDGE ROAD
OAK SHORES, CA 93426

REVISION LOG

REV.	DESCRIPTION	DATE

These drawings are the exclusive property of KMN Architect and shall be used solely for the purpose of this project on this site. Any use other than the project upon which it is intended for without the written consent of KMN Architect and Ken M. Nagahara is prohibited.

PROJECT NO.

FILE NAME

DRAWN BY KMN

DATE 6-16-15

SHEET TITLE:

FLOOR PLAN
MAIN LEVEL

SHEET NUMBER:

A-2

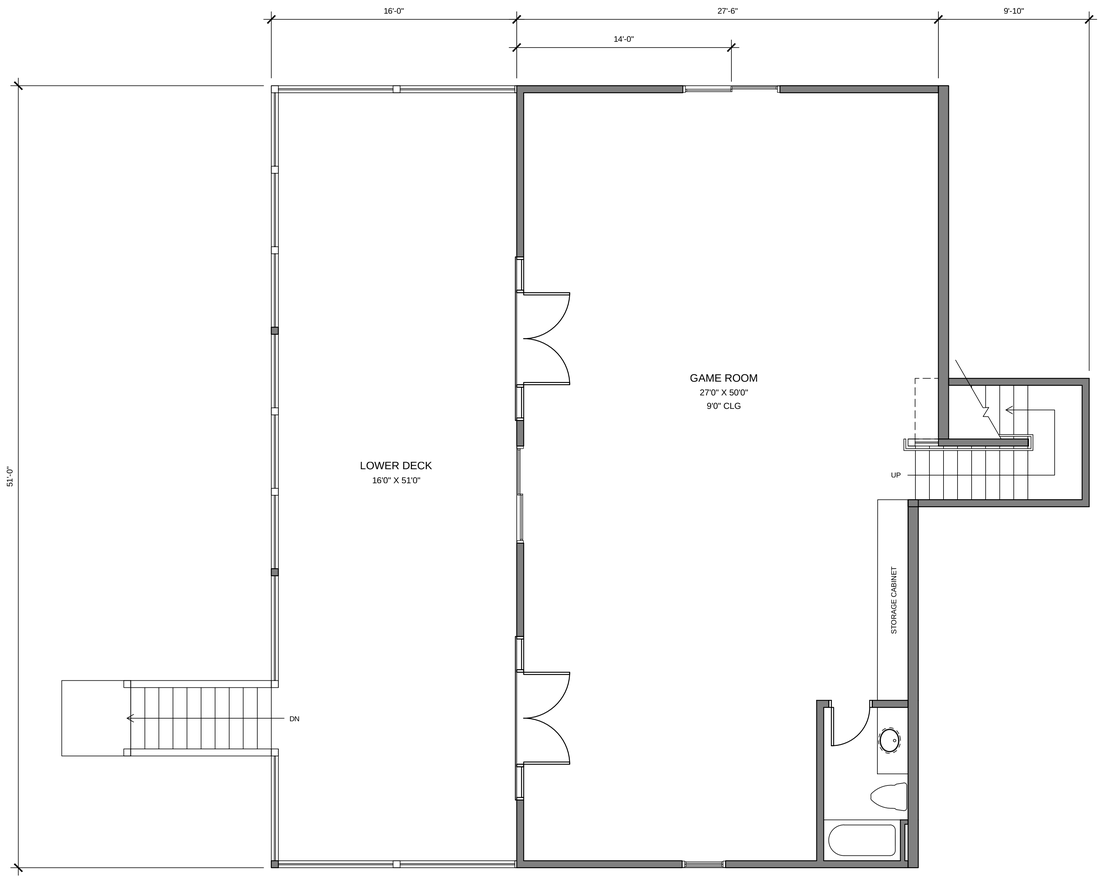

FLOOR PLAN - LOWER FLOOR

SCALE: 1/4" = 1'-0"

KMN ARCHITECT
• ARCHITECTURE •
• GRAPHICS •
• DESIGN •
KEN M. NAGAHARA
Principal
Ph. (805) 238-5501
610 10th Street, Suite A Paso Robles, Ca. 93446 Fax (805) 239-5853

PLAN PREPARED FOR:

ALAN MORENO
2677 PINE RIDGE ROAD
OAK SHORES, CA 93426

REVISION LOG

REV.	DESCRIPTION	DATE

These drawings are the exclusive property of KMN Architect and shall be used solely for the purpose of this project on this site. Any use other than the project upon which it is intended for without the written consent of KMN Architect and Ken M, Nagahara is prohibited.

PROJECT NO.

FILE NAME

DRAWN BY KMN

DATE 6-16-15

SHEET TITLE:

FLOOR PLAN
LOWER LEVEL

SHEET NUMBER:

A-3

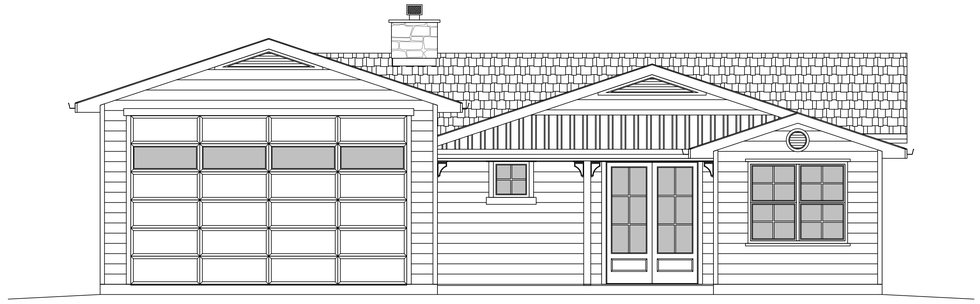

ELEVATION - EAST

SCALE: 1/4" = 1'-0"



ELEVATION - WEST

SCALE: 1/4" = 1'-0"

KMN ARCHITECT

◦ ARCHITECTURE ◦

◦ GRAPHICS ◦

◦ DESIGN ◦

KEN M. NAGAHARA
Principal
Ph. (805) 238-5501
610 10th Street, Suite A Paso Robles, Ca. 93446 Fax (805) 239-5853

PLAN PREPARED FOR:

ALAN MORENO
2677 PINE RIDGE ROAD
OAK SHORES, CA 93426

REVISION LOG

REV.	DESCRIPTION	DATE

These drawings are the exclusive property of KMN Architect and shall be used solely for the purpose of this project on this site. Any use other than the project upon which it is intended for without the written consent of KMN Architect and Ken M, Nagahara is prohibited.

PROJECT NO.

FILE NAME

DRAWN BY KMN

DATE 6-16-15

SHEET TITLE:

ELEVATIONS
EAST/WEST

SHEET NUMBER:

A-6

D:\Documents\KMN Architect\models\projects\Moreno\Architecture\Moreno Layout #2_11-19-21.dwg Ken Nagahara 1/5/2022 2:52:52 PM

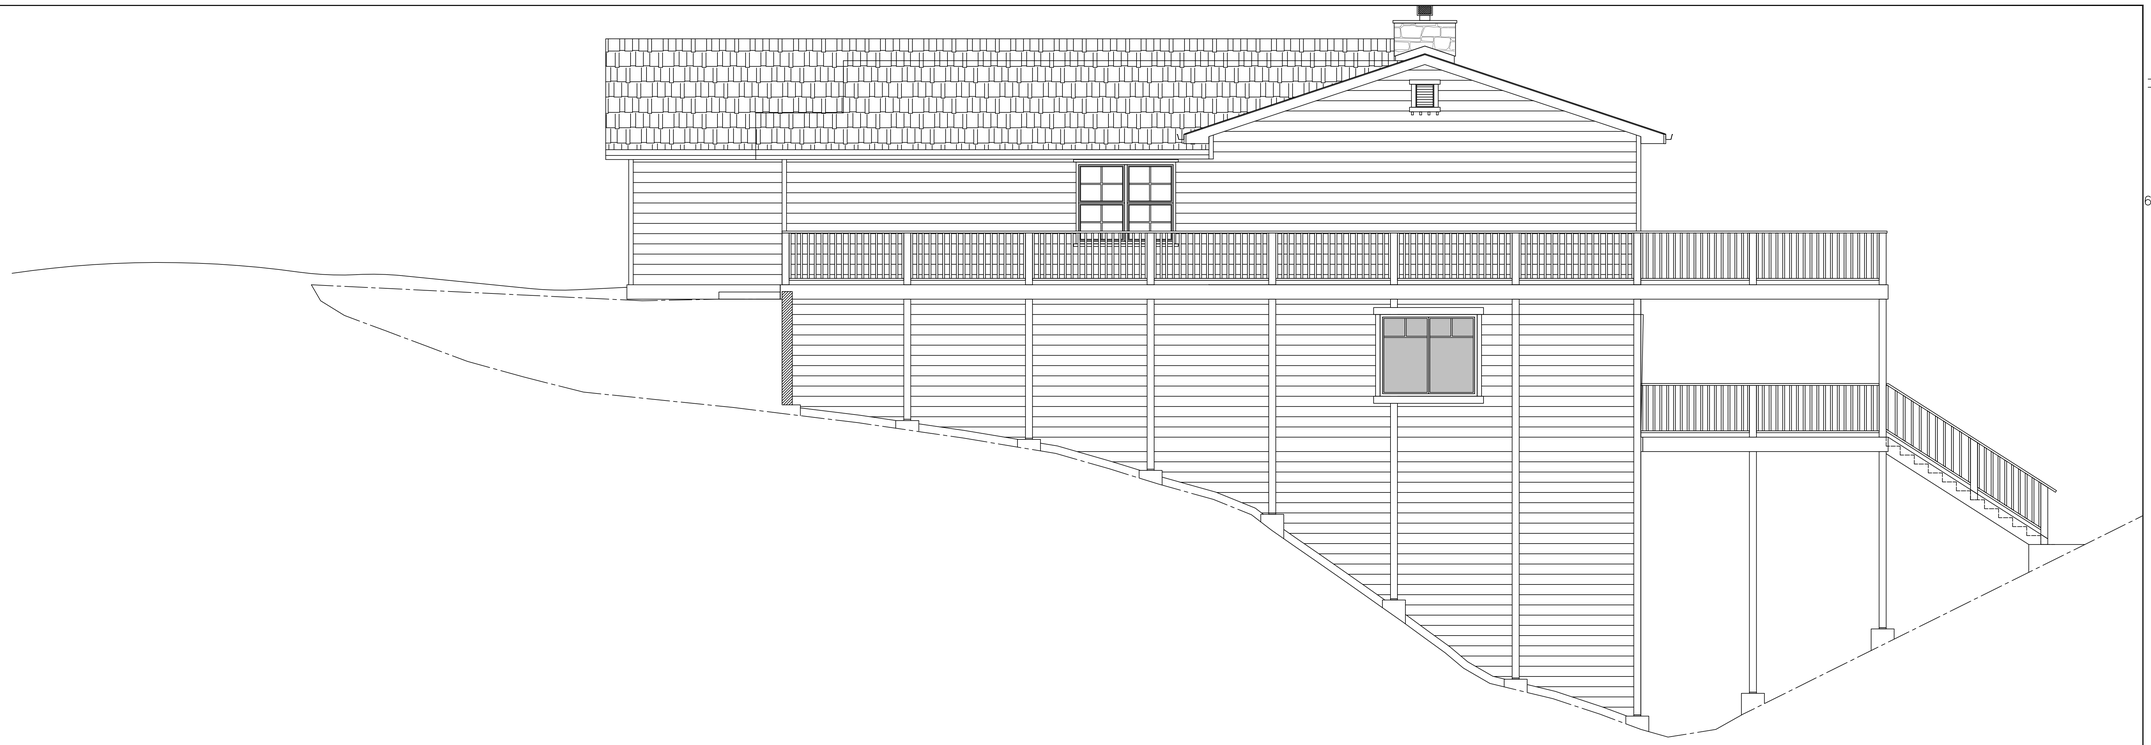

ELEVATION - NORTH

SCALE: 1/4" = 1'-0"

KMN ARCHITECT

• ARCHITECTURE •
• GRAPHICS •
• DESIGN •

KEN M. NAGAHARA
Principal
Ph. (805) 238-5501
610 10th Street, Suite A
Paso Robles, Ca. 93446
Fax (805) 239-5853

PLAN PREPARED FOR:

ALAN MORENO
2677 PINE RIDGE ROAD
OAK SHORES, CA 93426

REVISION LOG

REV.	DESCRIPTION	DATE

These drawings are the exclusive property of KMN Architect and shall be used solely for the purpose of this project on this site. Any use other than the project upon which it is intended for without the written consent of KMN Architect and Ken M. Nagahara is prohibited.

PROJECT NO.

FILE NAME

DRAWN BY KMN

DATE 6-16-15

SHEET TITLE:

ELEVATIONS
NORTH

SHEET NUMBER:

A-7

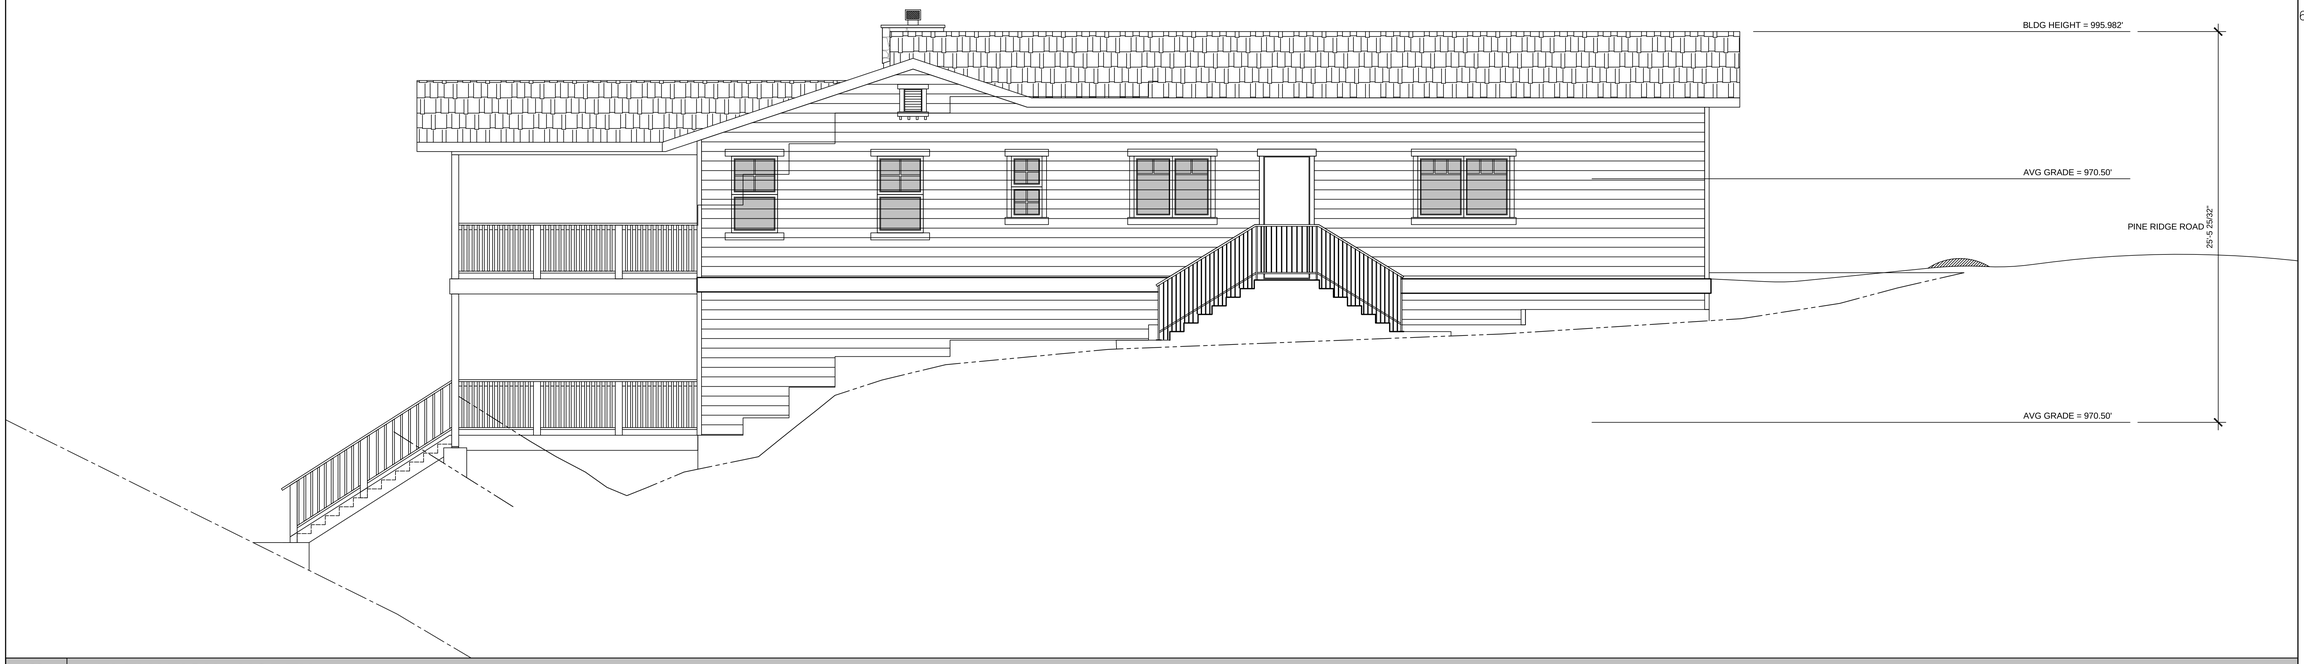

ELEVATION - NORTH

SCALE: 1/4" = 1'-0"

KMN ARCHITECT
• ARCHITECTURE •
• GRAPHICS •
• DESIGN •
KEN M. NAGAHARA
Principal
Ph. (805) 238-5501
610 10th Street, Suite A Paso Robles, Ca. 93446 Fax (805) 239-5853

PLAN PREPARED FOR:

ALAN MORENO
2677 PINE RIDGE ROAD
OAK SHORES, CA 93426

REVISION LOG

REV.	DESCRIPTION	DATE

These drawings are the exclusive property of KMN Architect and shall be used solely for the purpose of this project on this site. Any use other than the project upon which it is intended for without the written consent of KMN Architect and Ken M. Nagahara is prohibited.

PROJECT NO.

FILE NAME

DRAWN BY KMN

DATE 6-16-15

SHEET TITLE:

ELEVATIONS
NORTH

SHEET NUMBER:

A-7

D:\Documents\KMN Architect\residential\projects\Moreno\Alan\Residence\Preliminary Layout #2_11-18-21.dwg Ken Nagahara 1/5/2022 5:06:05 PM