


LEGEND
GENERAL NOTES
PLAN REFERENCES
CERTIFICATION
SCALE IN FEET
RETRACEMENT SURVEY WITH TYPE II PARK FEATURES OF
SPRING STREET CONDOMINIUMS
FOR: MAINE AFFORDABLE PROPERTIES, LLC
125 MEMORIAL HIGHWAY, NORTH FARMINGTON, ME 04957
134 SPRING STREET
GARDINER, MAINE
LITTLE RIVER
LAND SURVEYING INC.
98 PLEASANT HILL ROAD
SCALE 1" = 20'
PROJECT 20-108
DRAWING 20-108
DRAWN BY: TJC
CHECKED BY: JJR


29
25
21
17
15
11
33
34
SPRING STREET
SITE PLAN
LEGEND
GENERAL NOTES
CERTIFICATION
SCALE IN FEET
APPROVED BY CITY OF GARDINER PLANNING BOARD
TYPICAL UNIT DIMENSIONS
CONDOMINIUM PLAT OF
SPRING STREET CONDOMINIUMS
FOR: MAINE AFFORDABLE PROPERTIES, LLC
125 MEMORIAL HIGHWAY, NORTH FARMINGTON, ME 04957
134 SPRING STREET
GARDINER, MAINE
LITTLE RIVER
LAND SURVEYING INC.
98 PLEASANT HILL ROAD
SCALE 1" = 20'
PROJECT 20-108
DRAWING 20-108
DRAWN BY: TJC
CHECKED BY: JJR

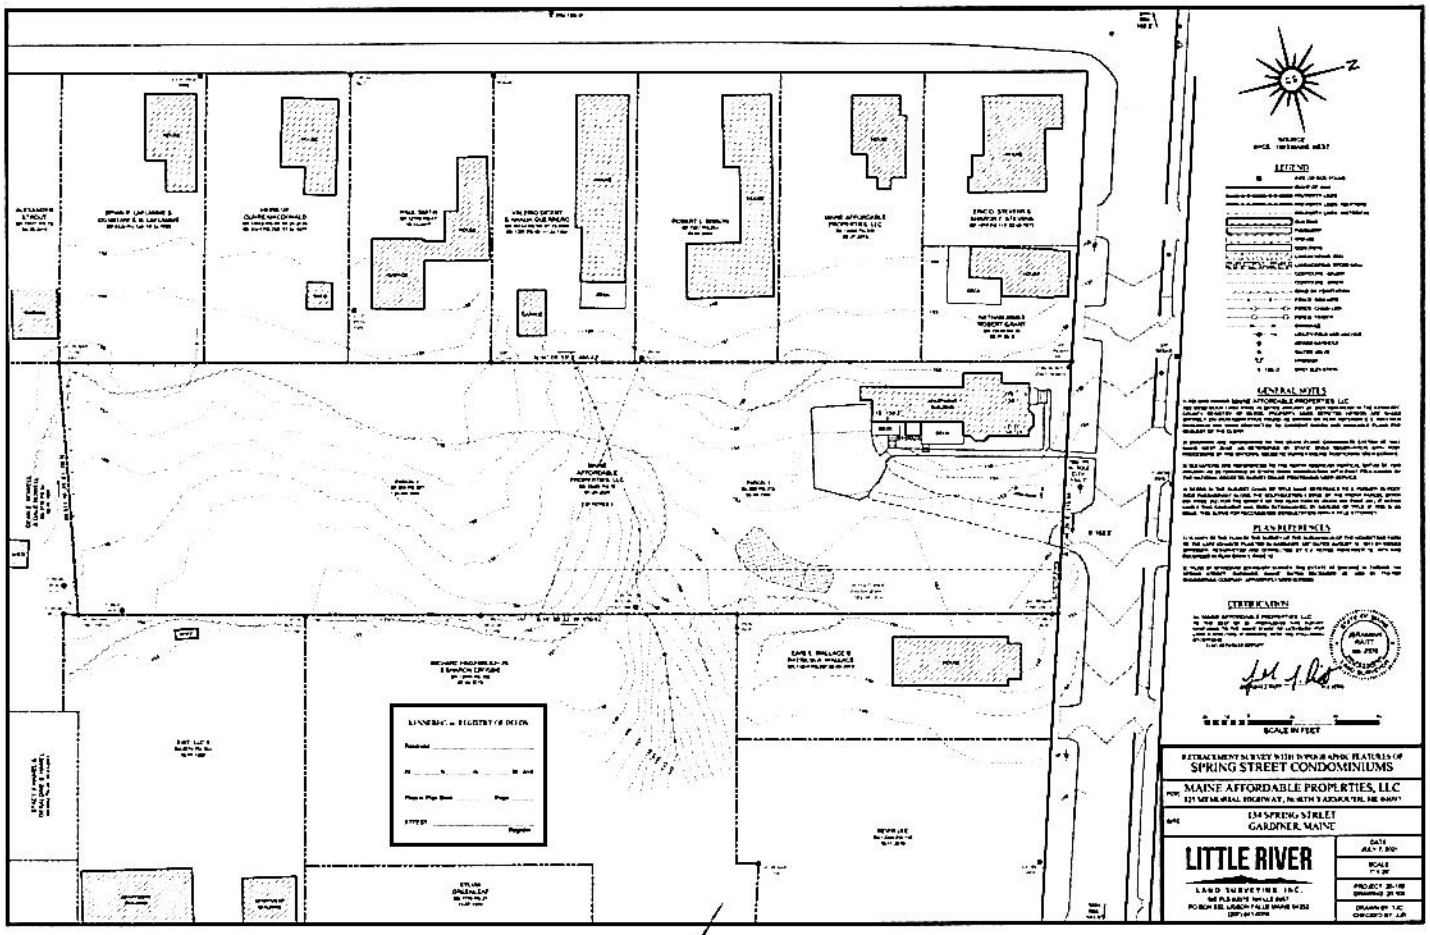


TYPICAL UNIT FOUNDATIONS of
SPRING STREET CONDOMINIUMS
MAINE AFFORDABLE PROPERTIES, LLC
134 SPRING STREET
GARDINER, MAINE

LITTLE RIVER
LAND SURVEYING INC.

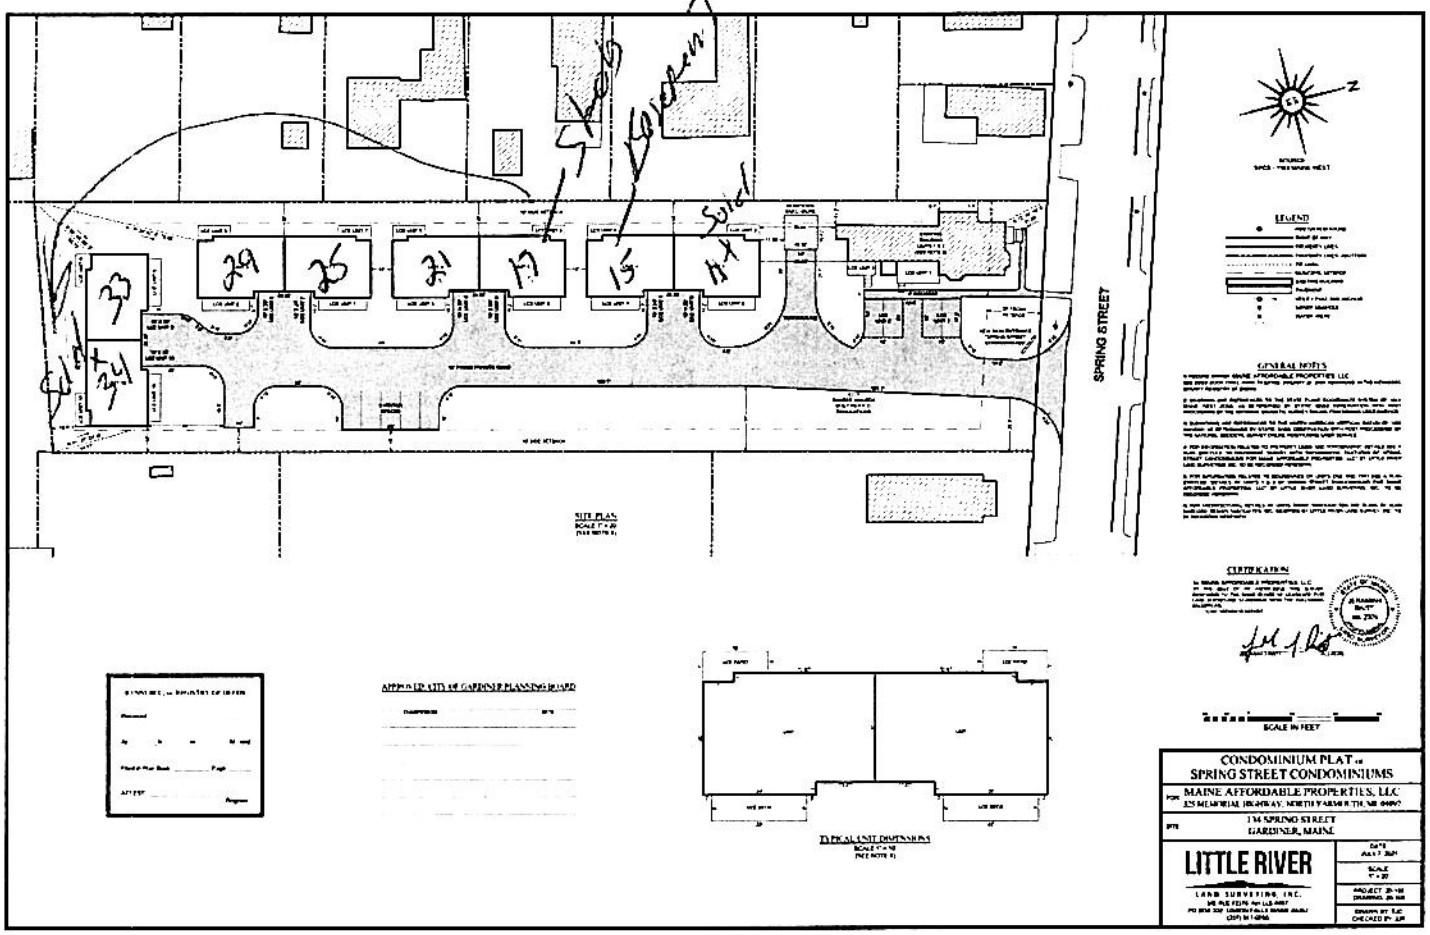







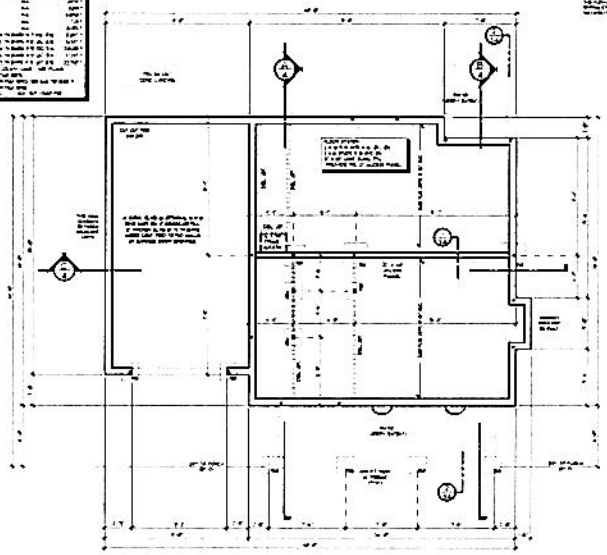


FOUNDATION PLAN

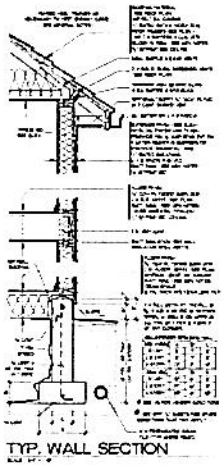

TYP. WALL SECTION

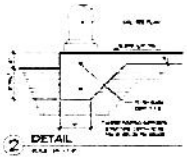


2 DETAIL

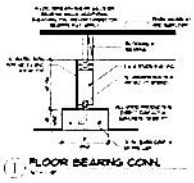

1 FLOOR BEARING CONN.




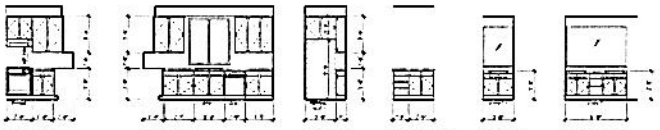


CABINET ELEVATIONS

TYPICAL UNIT FLOOR PLANS of
SPRING STREET CONDOMINIUMS
MAINE AFFORDABLE PROPERTIES, LLC
134 SPRING STREET
GARDINER, MAINE


LITTLE RIVER
LAND SURVEYING, INC.

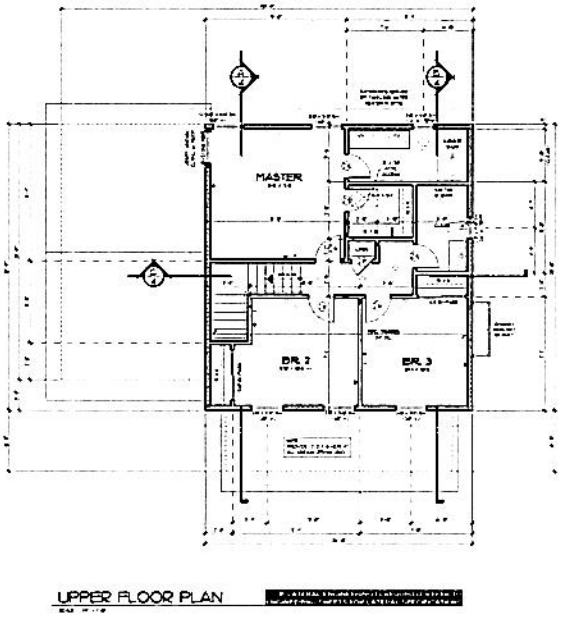


UPPER FLOOR PLAN

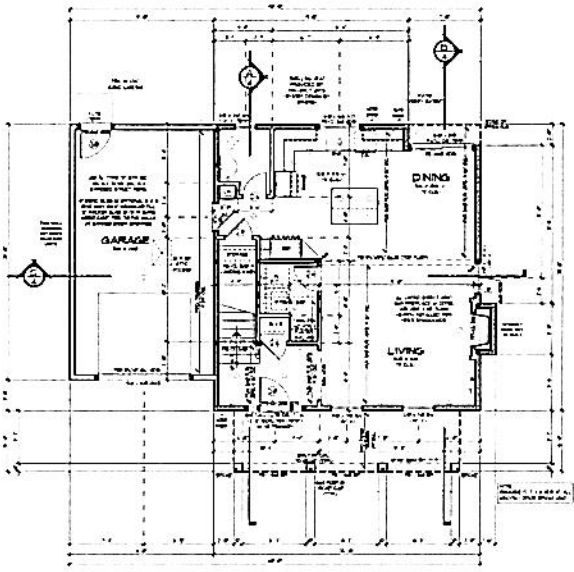


MAIN FLOOR PLAN

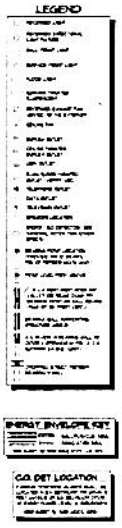

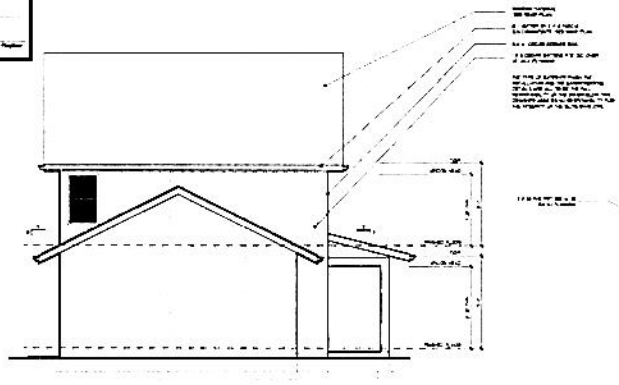


LEFT SIDE ELEVATION

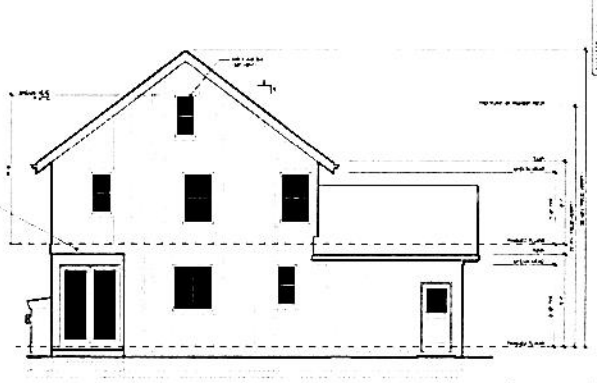


REAR ELEVATION

TYPICAL UNIT ELEVATIONS of
SPRING STREET CONDOMINIUMS
MAINE AFFORDABLE PROPERTIES, LLC
134 SPRING STREET
GARDINER, MAINE


LITTLE RIVER
LAND SURVEYING, INC.

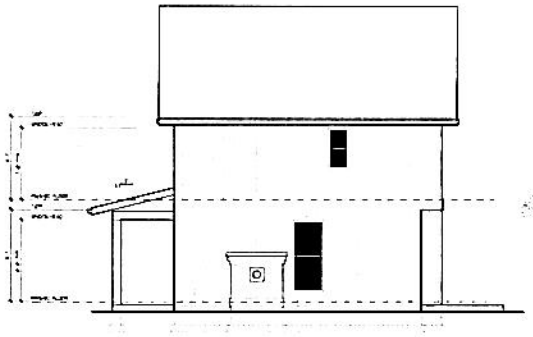


RIGHT SIDE ELEVATION

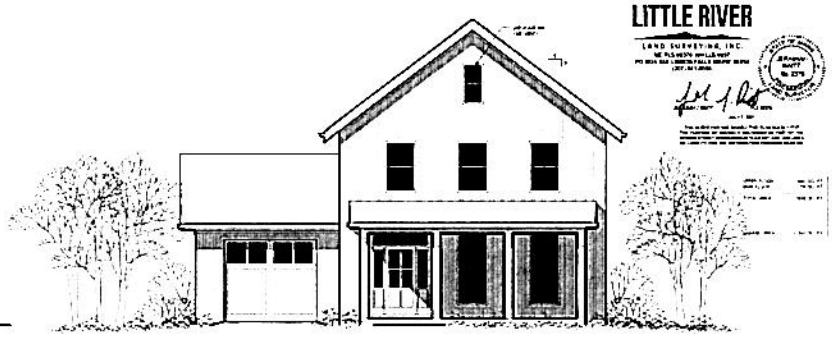


FRONT ELEVATION

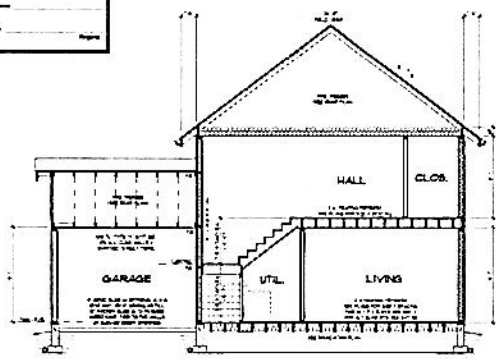


C BUILDING SECTION

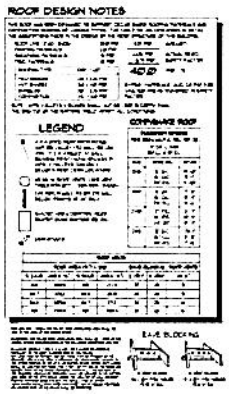


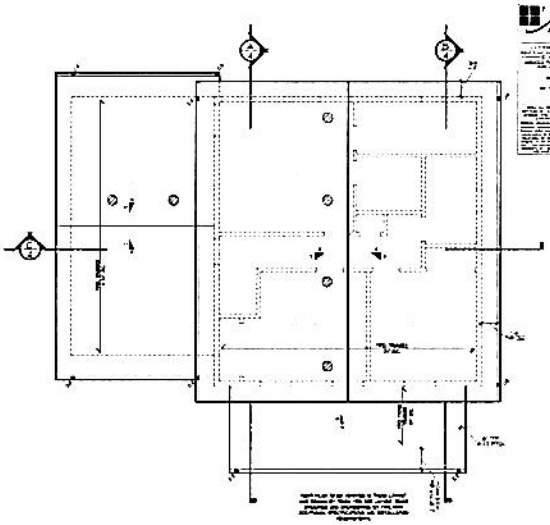

ROOF PLAN

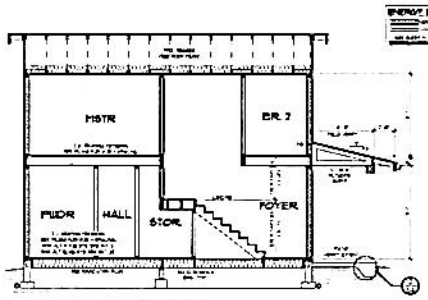

A BUILDING SECTION

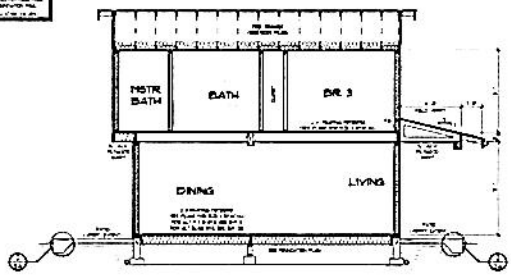

B BUILDING SECTION

TYPICAL UNIT SECTIONS of
SPRING STREET CONDOMINIUMS
MAINE AFFORDABLE PROPERTIES, LLC
134 SPRING STREET
GARDINER, MAINE

LITTLE RIVER
LAND SURVEYING, INC.