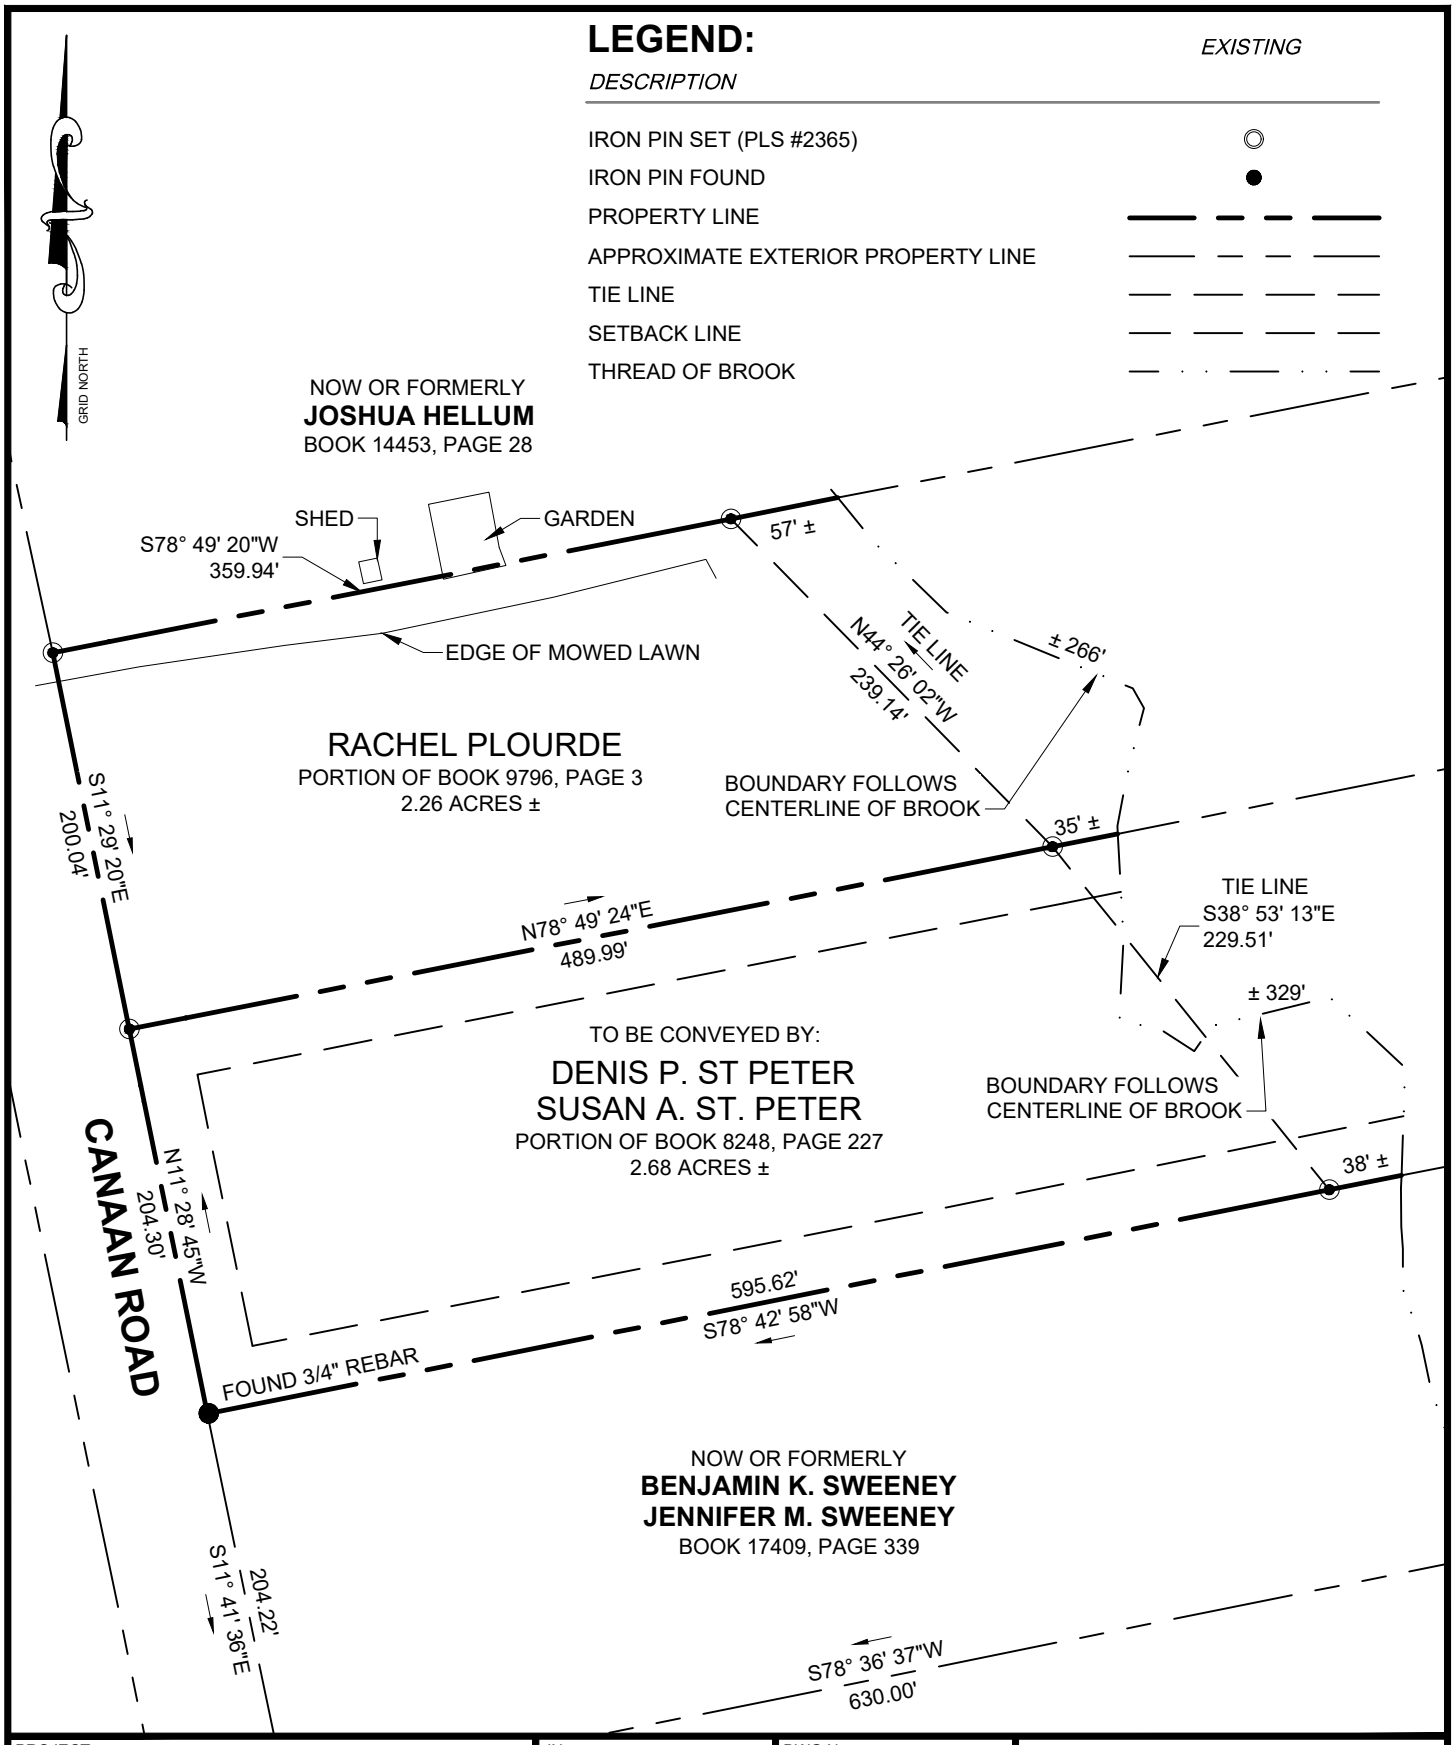


PROJECT **LOT SPLIT** **CANNAN ROAD, HAMPDEN, ME**	JN 13661.002	DWG No.	HALEY WARD
	SCALE 1" = 100'		
TITLE **DENNIS ST. PETER**	BY WC	REV.	
	DATE 2026.09.28	REV. DATE	