PRODUCTION ORDER

Model
560BZ-Blazer Select-14602D-1039

Ordered
08/22/2025
TS1039
MAPLEWOOD

Order No:
2025-1058400-00

Serial
CAV560PA25-15618A

Ship by
Specialized Transport

Cavco Manufacturing, LLC
Cavco Clarion
20898 Paint Blvd
Shippenville, PA 16254
Phone: 8142269210 Fax: 8142267302

Floor A

SHIP TO: Boggs Homes, Inc
715 Camden Rd.
Warren, ME 04864
Ph: 207-273-2610 Fax: 207-273-3200

Sales Mgr: **Mike Lavan**
[x] Ordered As Stock Unit
Remarks: MAPLEWOOD

Customer Name:
Customer Address:

Label No. (s)
RAD 1573291

Axles: (A)___/___ (B)___/___ Tires:_____

EXTERIOR:

Base: Market Sq Siding - Spruce
Trim: Exterior Soffit/Fascia - White
Accent:
Shutter:
Fascia:
Main Wall Color: Ruff Stuff
Roof Color: ab Driftwood
Main Floor Color: Shaw - Beachwood
Lineal Color: White
Cab Color:
Cab Hardware: Cabinet - Brushed Nickel

Interior Trim Color White

	Interior Wall Color/Accent	Countertop	Cabinet Color	Backsplash	Floor Covering
Kitchen		Drama Marble	French Country MDF		
M Bath		Drama Marble	White MDF		
		Drama Marble	White MDF		

PRODUCTION ORDER

Ordered
08/22/2025

Order No:
2025-1058400-00

Model
560BZ-Blazer Select-14602D-1039

Serial
CAV560PA25-15618A

Total Width / Total Length
13' 4" x 60' 0"

Ship by
Specialized Transport

Cavco Manufacturing, LLC
Cavco Clarion
20898 Paint Blvd
Shippenville, PA 16254
Phone: 8142269210 Fax: 8142267302

Floor A

SHIP TO: Boggs Homes, Inc
715 Camden Rd.
Warren, ME 04864
Ph: 207-273-2610 Fax: 207-273-3200

Standard Options Include:

STRUCTURAL
Floor Joists 2x6 24" O.C.
Decking, OSB Floor
Insulation Floor R-22
Walls 2X6 W/16" O.C.
Insulation Wall R-19
Roof Pitch:2/12 - 24" O.C. - 8' Flat 20#
Insulation Ceiling R-28
OSB Exterior Walls Includes Wind Wrap

PLUMBING AND HEATING
Water Heater 30 Gal Elec
W/Pan E30-1 RH95
Electric Furnace

ELECTRICAL
200 Amp Service
1 Receptacle GFI Exterior
LED 6" Recessed Lighting T/O
- Except Bedrooms

BATH
Faucet Structured Flow Tub/Shower
Brushed Nickel
Faucet Empire Lav Nickel
Elongated Toilets
Tub: 60" Plastic - Master Bath
Tub: 60" Plastic - Bath 2

Kitchen
Backsplash T/O - Laminate
KCMA Cert Cabinets T/O (Includes
Center Shelves and Backer)
Soft Close Drawer Guides
Cabinet Hardware: Knob on Drawers
Pulls on Doors
Faucet Kitchen Empire Nickel Hi-Rise
30" O.H. Kitchen Cabinets
Sink SS Kitchen 33X22x8

***DOORS & WINDOWS ***
Ext Front Fiberglass 6-Panel w/o Storm
Ext Rear Fiberglass 6-Panel w/o Storm
Window Vinyl - Low-E - NO GRIDS

EXTERIOR
Light Exterior Front: Gatsby
Light Exterior Rear: Black Seeded Glass
Shutter Raised Panel 12" Front Door Side
Exterior Soffit/Fascia - White

APPLIANCES
Refrigerator WHIRLPOOL 18 CF
No Ice Black - WRT318FZDB
Range WHIRLPOOL Deluxe Electric
Black Smooth Top - WFES3030RB
Wire & Vent For Elec Dryer
Wire & Plumb For Washer

INTERIOR
Ceiling Stipple
Door Interior 2-Panel White
Furnace Door 2 Panel White
2" Ceiling, Door, and Window Trim - K1
Kitchen Cabinet Crown Moulding
Carpet: Edgewater
Blinds 1" T/O
Drape Pkg FS - Valances Only
Designer Drape Hardware Brushed Nickel

THIS TEXT BOX INCLUDES STD FEATURES
ALL OPTIONS SELECTED IN ORDER WILL
SUPERSEDE THE TEXT BOX

	Qty	Description
PACKAGES 560		
STD	1	Package - Boggs

PRODUCTION ORDER

Ordered
08/22/2025

Order No:
2025-1058400-00

Model
560BZ-Blazer Select-14602D-1039

Serial
CAV560PA25-15618A

Total Width / Total Length
13' 4" x 60' 0"

Ship by
Specialized Transport

Cavco Manufacturing, LLC
Cavco Clarion
20898 Paint Blvd
Shippenville, PA 16254
Phone: 8142269210 Fax: 8142267302

Floor A

SHIP TO: Boggs Homes, Inc
715 Camden Rd.
Warren, ME 04864
Ph: 207-273-2610 Fax: 207-273-3200

	Qty	Description
		SPECIAL INSTRUCTIONS 560
OPT	-150	Plt560 - Special Option Request OMIT SHOWER DOORS-MST. BATH
STD	1	Miscellaneous Notes Relocate Front Door to Kitchen Side-Print Re-Center Living Rm. Windows ME WARRANTY.
		BRAKES & AXLES 560
STD	1	Plt560 - Underslung Axle Note (if home has 12" I-beam)
OPT	1	Axle - Add Brake Axle
OPT	2	Axle - Brake Axle ILO Idler Axle
STD	1	Axle - Underslung
		FLOOR CONSTRUCTION 560
PKG	1	Plt560 - Floor Joist w/40 LB Roof Note Includes: 16" O.C. Floor Joists with 40LB Roof
		FURNACE 560
OPT	1	Furnace - Gas - 56 BTU
		STACK EXTENSION/LP
OPT	1	Furnace - Stack Extension
		WATER HEATER 560
OPT	1	Wtr Htr - 40 Gallon Electric w/Pan
PKG	1	Plt560 - 40 Gallon Electric Water Heater Note PROE40-M2 RH95

PRODUCTION ORDER

Model
560BZ-Blazer Select-14602D-1039

Ordered
08/22/2025

Order No:
2025-1058400-00

Serial
CAV560PA25-15618A

Total Width / Total Length
13' 4" x 60' 0"

Ship by
Specialized Transport

Cavco Manufacturing, LLC
Cavco Clarion
20898 Paint Blvd
Shippenville, PA 16254
Phone: 8142269210 Fax: 8142267302

Floor A

SHIP TO: Boggs Homes, Inc
715 Camden Rd.
Warren, ME 04864
Ph: 207-273-2610 Fax: 207-273-3200

	Qty	Description
		EXTERIOR FAUCET 560
OPT	1	Hose Bibb - Additional
		KITCHEN FAUCET 560
OPT	1	Faucet - Hi Arc w/Side Spray - Brushed Nickel
		WATER SHUT OFF 560
OPT	1	Water Shut Off Valve - Main - Utility Rm
OPT	1	Water Shut Off Valves T/O
		REAR DOOR 560
OPT	1	Door - Exterior - 1 Lite w/Out Grids ILO Standard (Ea)
		FRONT DOOR 560
OPT	1	Door - Exterior - 3 Lite ILO Standard (Ea)
		WINDOWS 560
OPT	2	Window - 24 x 36 (Ea) - Addn'l Each Bath
OPT	2	Window - Low E Vinyl - w/out Grids - Add'l 36x58's-O.D.S. Living Rm. & Kitchen
		TRANSOM & ARCHTOP WINDOWS
OPT	1	Window - Transom Mulled Over Window - EA Bed #2 Hitch End Window
		HUD FIXED FLAT 560
OPT	60	Roof Pitch - 2:12 - 16" OC - 8' w/40 LB Flat (per LF)
		ELECTRICAL SERVICE 560
OPT	1	Conduit From Panel Box - Additional

PRODUCTION ORDER

Model
560BZ-Blazer Select-14602D-1039

Ordered
08/22/2025

Order No:
2025-1058400-00

Serial
CAV560PA25-15618A

Total Width / Total Length
13' 4" x 60' 0"

Ship by
Specialized Transport

Cavco Manufacturing, LLC
Cavco Clarion
20898 Paint Blvd
Shippenville, PA 16254
Phone: 8142269210 Fax: 8142267302

Floor A

SHIP TO: Boggs Homes, Inc
715 Camden Rd.
Warren, ME 04864
Ph: 207-273-2610 Fax: 207-273-3200

	Qty	Description
OPT	1	Electric Service - 100 Amp - Expanded
		INTERIOR LIGHTING 560
OPT	2	Light - Can Recessed 6" White - LED (Ea)
		Bedrooms
		DETECTORS 560
OPT	2	Detector - Photo Electric Smoke w/CO Detector ILO Std
		MEDIA/TV/PHONE JACKS 560
OPT	1	TV Jack - Additional (ea)
		EXTERIOR LIGHTING 560
OPT	2	Light - Exterior - Gatsby - Addn'l
		Hitch End-Switch @ Front Door
		ROOF 560
OPT	1	Roof - Ice & Snow Shield
		SHUTTERS/LINEALS 560
OPT	3	Lineals - Addn'l
		T/O Home
OPT	5	Lineals ILO Shutters
		SIDING 560
OPT	60	Siding - Vinyl - Market Square - LF (14/28W)
STD	1	Miscellaneous Notes
		White Corner Posts Installed
		EXTERIOR TRIM COLOR 560
STD	1	Exterior Soffit/Fascia - White

PRODUCTION ORDER

Ordered
08/22/2025

Order No:
2025-1058400-00

Model
560BZ-Blazer Select-14602D-1039

Serial
CAV560PA25-15618A

Total Width / Total Length
13' 4" x 60' 0"

Ship by
Specialized Transport

Cavco Manufacturing, LLC
Cavco Clarion
20898 Paint Blvd
Shippenville, PA 16254
Phone: 8142269210 Fax: 8142267302

Floor A

SHIP TO: Boggs Homes, Inc
715 Camden Rd.
Warren, ME 04864
Ph: 207-273-2610 Fax: 207-273-3200

	Qty	Description
		REFRIGERATOR 560
STD	1	Miscellaneous Notes
		18' 2- Door Black Refer
		RANGE 560
STD	1	Plt560 - Range - Electric - Smooth Top - Black Note
		WFES3030RB
		DISHWASHER 560
OPT	1	Dishwasher - Black
PKG	1	Plt560 - Black Dishwasher Note
		WDF341PAPB
		VINYL 560
OPT	11	Floor Covering - Vinyl ILO Carpet (per LF)
		T/O Home
		COUNTERTOPS 560
OPT	1	Edge - Crescent T/O
		REFER OVERHEAD CABINET 560
OPT	1	Overhead Cab - Over Refrigerator w/Doors
		LAUNDRY CABS 560
OPT	1	Overhead Cab w/Shelf MO-203A
		White
		MASTER BATH 560
OPT	1	Shower - Fiberglass - 31" x 60" ILO T/S (EA)
		OMIT SHOWER DOORS
		BATH 2 560
OPT	1	Tub - Fiberglass - 60"

PRODUCTION ORDER

Ordered
08/22/2025

Order No:
2025-1058400-00

Model
560BZ-Blazer Select-14602D-1039

Serial
CAV560PA25-15618A

Total Width / Total Length
13' 4" x 60' 0"

Ship by
Specialized Transport


Cavco Manufacturing, LLC
Cavco Clarion
20898 Paint Blvd
Shippenville, PA 16254
Phone: 8142269210 Fax: 8142267302

Floor A

SHIP TO: Boggs Homes, Inc
715 Camden Rd.
Warren, ME 04864
Ph: 207-273-2610 Fax: 207-273-3200

	Qty	Description
MISC CODES 560		
OPT	1	Construction - New England Code
Cavco/Clarion		
STD	1	Clarion

NOTE: RECEPTS. IN OPT. F.P., LIBRARY, OR ENTER. CENTER AREA MAY NEED TO BE OMITTED ADDED OR MOVED

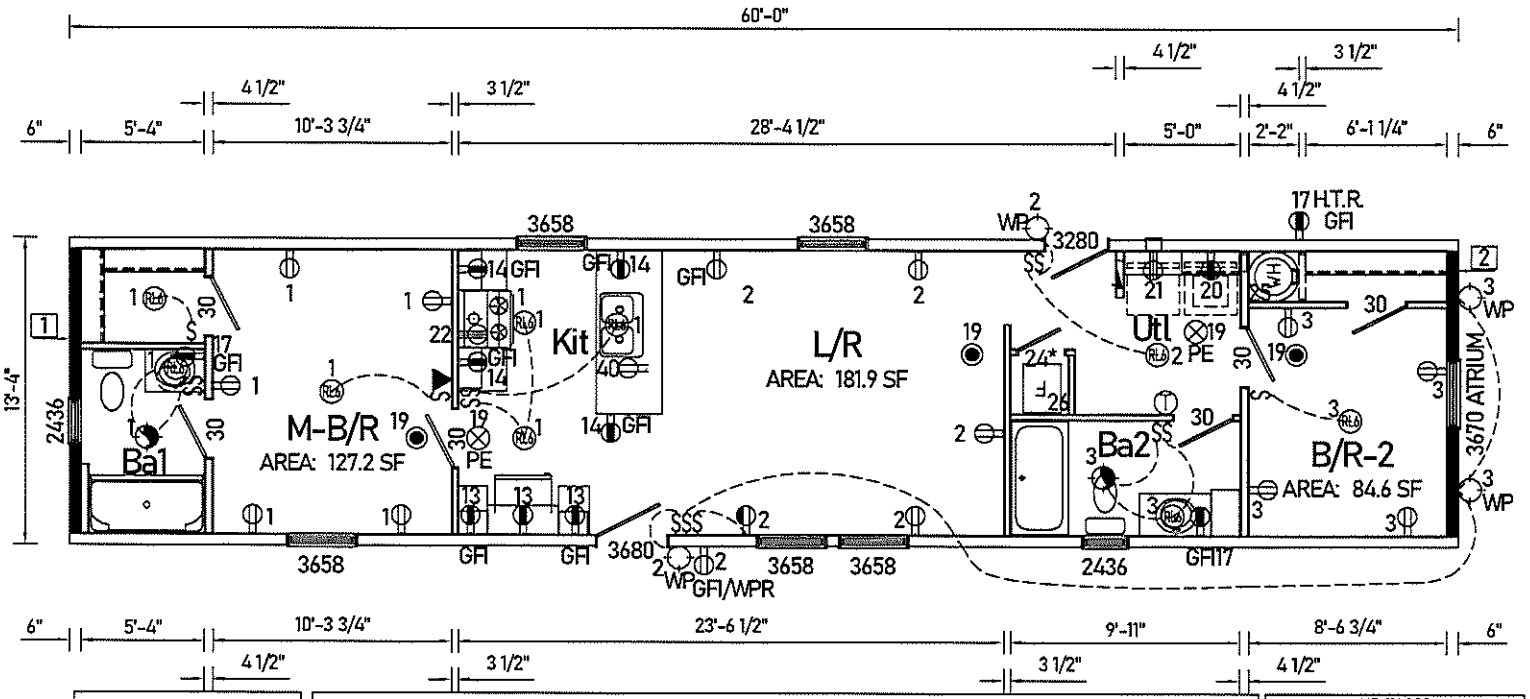

Braced Wall PLF Chart		
B.W. No.	B.W. Length	4.2/12 Zone 1
1	123.5	175
2	111.5	194
Ceiling Height: 8'-0"		

WINDOW SCHEDULE | Total Std. Window RH.O. = 104.57 Opt. = 0

AT LEAST ONE EGRESS WINDOW IS REQUIRED FOR EACH SLEEPING AREA WHERE NO EXTERIOR EXIT DOOR EXISTS.

S SUFFIX DENOTES SAFETY GLAZING / E SUFFIX DENOTES EGRESS

Label	Width R/O	Height R/O	R/O SF	Light	Vent	Room SF	U Value	Egress	Design Load	SHGC w/o Grids
2436	24.5	36.5	6.21	4.29	2.06	51.50	0.34	No	58 PSF	0.23
3658	36.5	58.5	14.83	11.76	5.76	144.00	0.34	Yes	58 PSF	0.23
3670 ATRIUM	36.5	71	18.00	13.91	5.76	144.00	0.34	Yes	58 PSF	0.26

HEAT LOSS	
Thermal Zone	3
Floor R (U)	22 (0.049)
Wall R (U)	19 (0.061)
Roof R (U)	25 (0.044)
Door Area (U Avg.)	41.00 (0.16)
Max Window Area (U)	233.47 (0.34)
Duct Area (U)	161.636 (0.178)
Overall U	0.079
Heat Loss (Furn. BTU Gas / Elec)	29069 (46K / 35K)
Cert. / Design Temp	-38 / -6

3RD PARTY STAMP

* = FURNACE DOOR

OPT. DOOR & WINDOWS AVAILABLE WITHIN STRUCTURAL, GLAZING, HEAT LOSS, & EXIT EGRESS LIMITATIONS.

Builder: 560 Cavco-Clarion	Address: 20898 Paint Blvd. Shippenville, PA 16254	Revisions	Scale: 1/8" = 1'-0"	Date: 09/19/2025	Cust: Maplewood	Prod. Code: BZ	Number: 14602D
Title: Code		Drawn By: CS	Reference: TS1039-P		Dlr: Boggs		Order/Plan Number: 2025-1058400
					S/N: 15618	Pg.: CODE	Run:

560BZ14602D2025-1058400