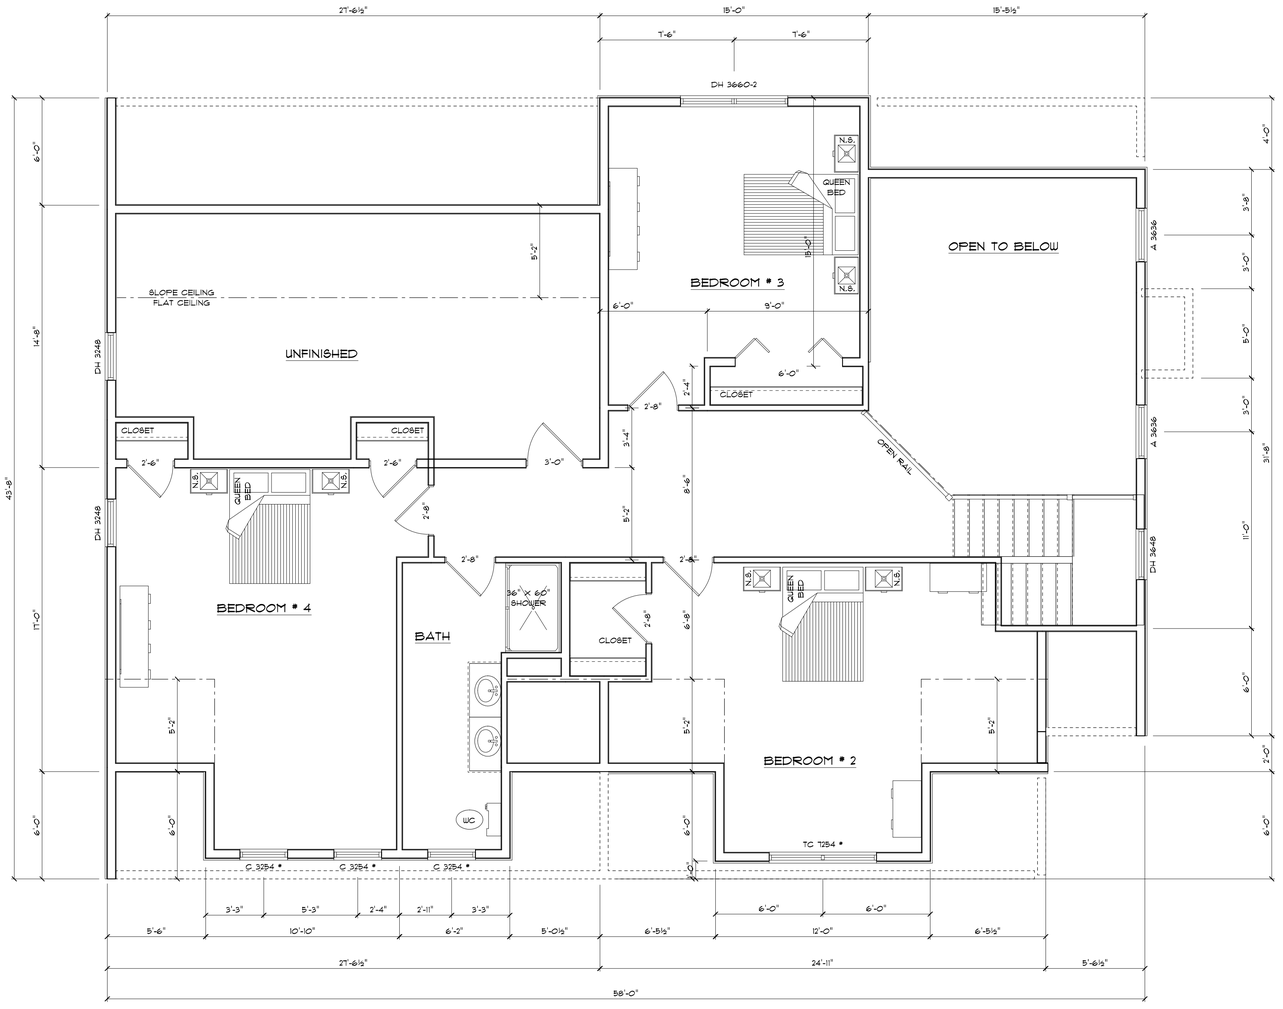


SECOND FLOOR PLAN

SCALE: 1/4" = 1'-0"

1305 SQ FT HOUSE -FINISHED-

ALL PLANS/DRAWINGS THAT ARE PROVIDED TO THE CLIENTS ARE BASED INFORMATION GIVEN BY THE CLIENT. ALL DIMENSIONS AND SPECIFICATIONS MUST BE VERIFIED BY CLIENT/CONTRACTOR BEFORE CONSTRUCTION BEGINS. OWNER AND CONTRACTOR RESPONSIBLE FOR ANY ERRORS AND OMISSIONS. CONTRACTOR ASSUMES ALL LIABILITY FOR BUILDING CONSTRUCTION.

PLANS AND SPECIFICATIONS HAVE NOT BEEN PREPARED BY REGISTERED ARCHITECT OR ENGINEER. CUSTOMER SHOULD CONSULT A REGISTERED ARCHITECT OR ENGINEER OF THEIR CHOISE IF ARCHITECT OR ENGINEER STAMP IS NECESSARY BEFORE CONSTRUCTION BEGINS.

ALL CONTRACTORS TO CONFORM TO ALL STATE AND LOCAL BUILDING CODES.

DESIGN OF :

DESIGN FOR :

BLAIR HODGE

DRAWN BY :

DATE : 08-28-26

REVISED :

REVISED :

REVISED :

SCALE : 1/4" = 1'-0"

Quality Drafting & Design
House plans - Additions
Renovations - Garages
and more
25 Years of Experience
Tom Bouchard
801 Bald Hill Road
Wells, Me. 04090
cell 207-461-5216
tgb@maine.rr.com

SHEET NO.