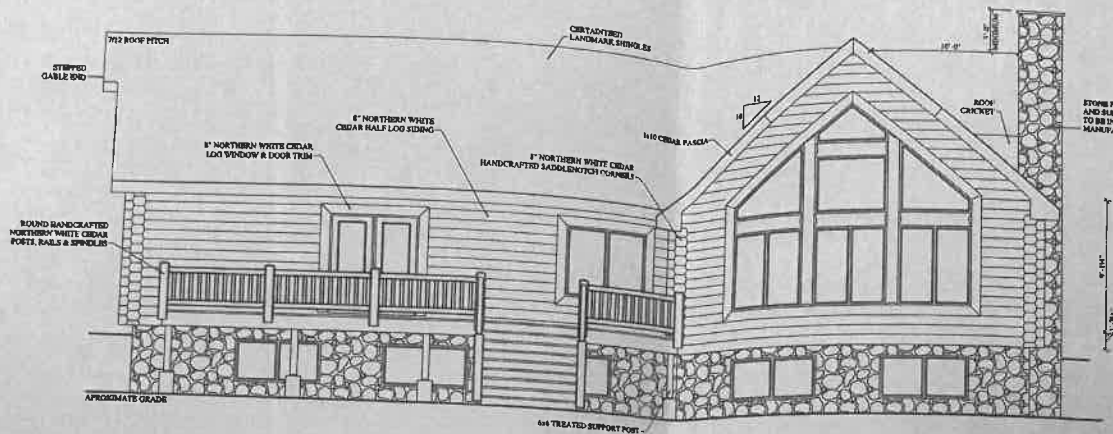

REAR ELEVATION

SCALE 1/4" = 1'-0"

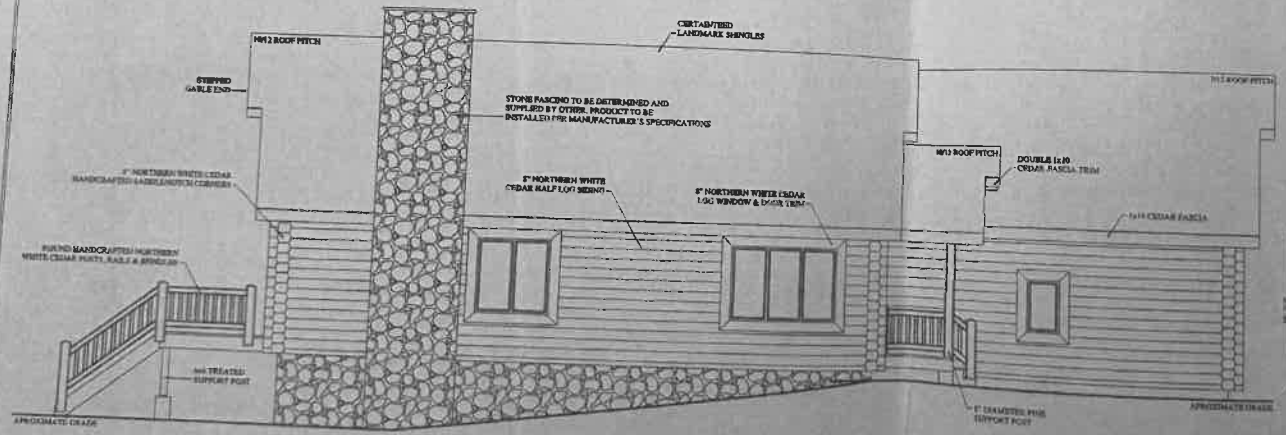

LEFT ELEVATION

SCALE 1/4" = 1'-0"

! CRITICAL !

THESE DRAWINGS ARE FOR PRELIMINARY USE ONLY AND ARE NOT MEANT FOR CONSTRUCTION PURPOSES

PRELIMINARY PLAN APPROVAL

BUILDER TO INSTALL ALL DRAFT STOPPING IN AREAS REQUIRED BY CODE

BUILDER IS RESPONSIBLE FOR ALL FIRE SEPARATION IN AREAS REQUIRED BY CODE

BUILDER TO INSTALL FROST PROTECTION IN ALL AREAS REQUIRED BY CODE

© COPYRIGHT 2018 - EXPEDITION LOG HOMES, LLC

COPYRIGHT 2018 - EXPEDITION LOG HOMES, LLC - ALL RIGHTS RESERVED
THIS DRAWING IS NOT TO BE USED FOR ANY REPRODUCTION WITHOUT THE WRITTEN PERMISSION OF EXPEDITION LOG HOMES, LLC. THIS DRAWING IS PROTECTED BY THE COPYRIGHT LAWS OF THE UNITED STATES.

Expedition Log Homes' LLC

CHARLES TUCKER & CHERYL DOANE

ORDER #: 218001

DELIVERY LOCATION
KENNEBUNK, MAINE
YORK COUNTY

PHONE #: (413) 367-8063

SCALE: 1/4" = 1'-0"

MODEL TYPE: CUSTOM ARROWHEAD

REVISION	DATE	PLOT DATE
ACS	4.30.18	7/9/2018

A-3.2

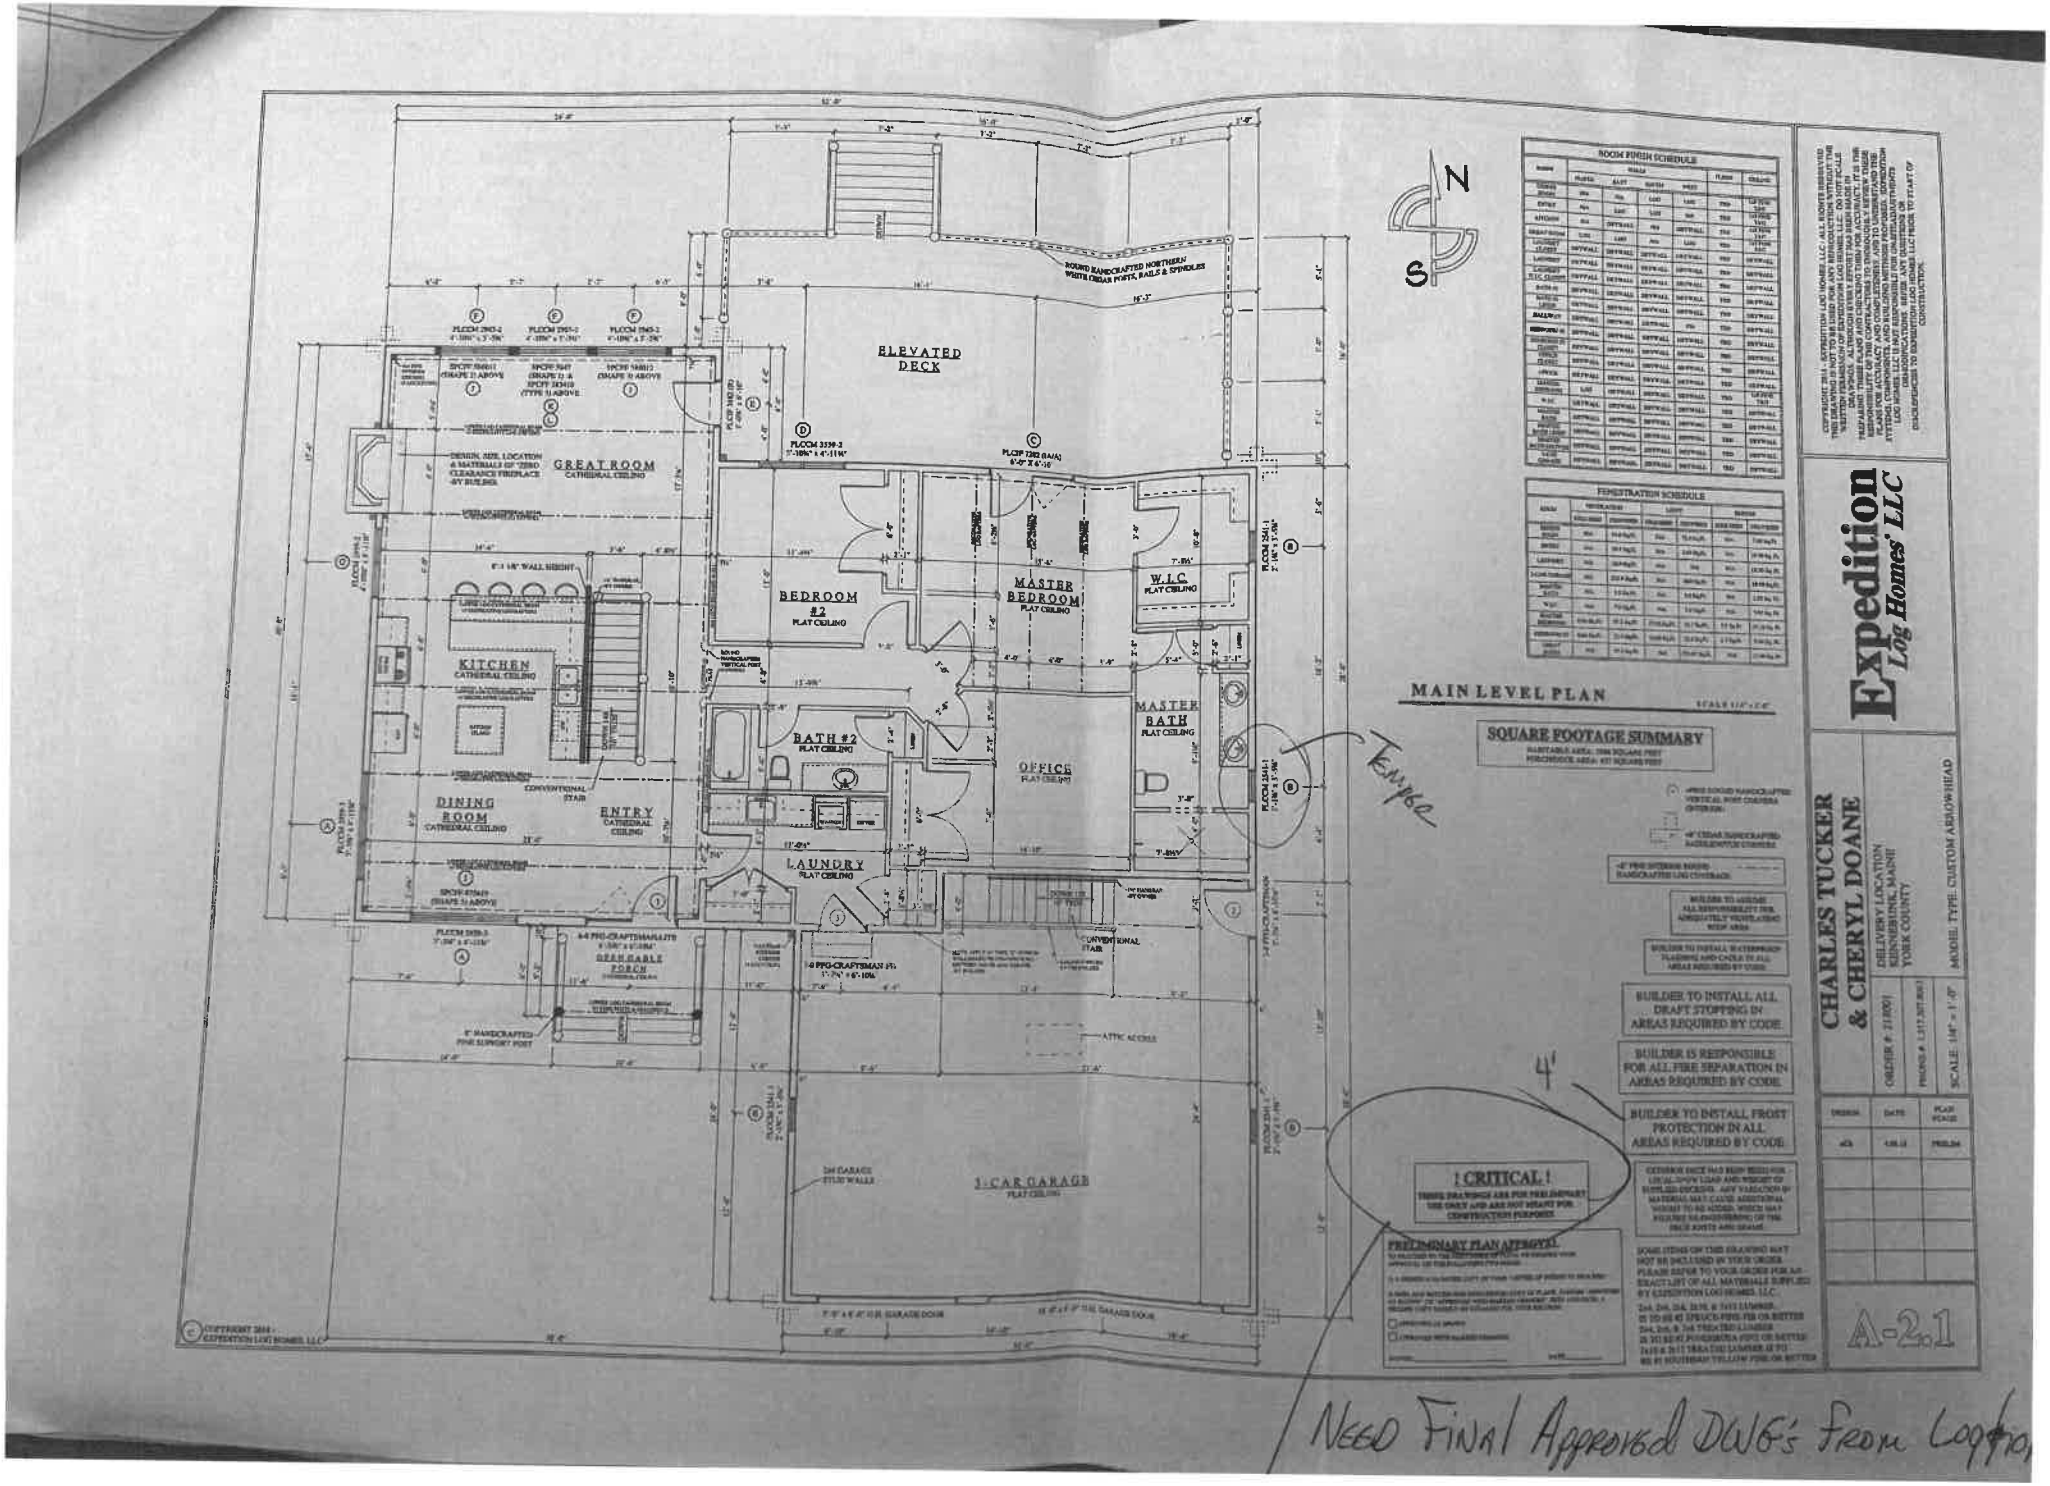
ELEVATED DECK
ROUND HANDCRAFTED NORTHERN WHITE CEDAR POSTS, RAILS & SPINDLES
GREAT ROOM
CATHEDRAL CEILING
KITCHEN
CATHEDRAL CEILING
DINING ROOM
CATHEDRAL CEILING
ENTRY
CATHEDRAL CEILING
BEDROOM #2
FLAT CEILING
MASTER BEDROOM
FLAT CEILING
W.I.C
FLAT CEILING
MASTER BATH
FLAT CEILING
BATH #2
FLAT CEILING
OFFICE
FLAT CEILING
LAUNDRY
FLAT CEILING
GEAR GABLE PORCH
2-CAR GARAGE
FLAT CEILING
CONVENTIONAL STAIR
ATTIC ACCESS
N
S
MAIN LEVEL PLAN
SQUARE FOOTAGE SUMMARY
! CRITICAL !
PRELIMINARY PLAN APPROVAL
Expedition Log Homes' LLC
CHARLES TUCKER & CHERYL DOANE
DELIVERY LOCATION: KENNEBUNK, MAINE
YORK COUNTY
MODEL TYPE: CUSTOM ARROWHEAD
A-2.1
Temp 6'
4'
NEED FINAL Approved DWG's from Logfio

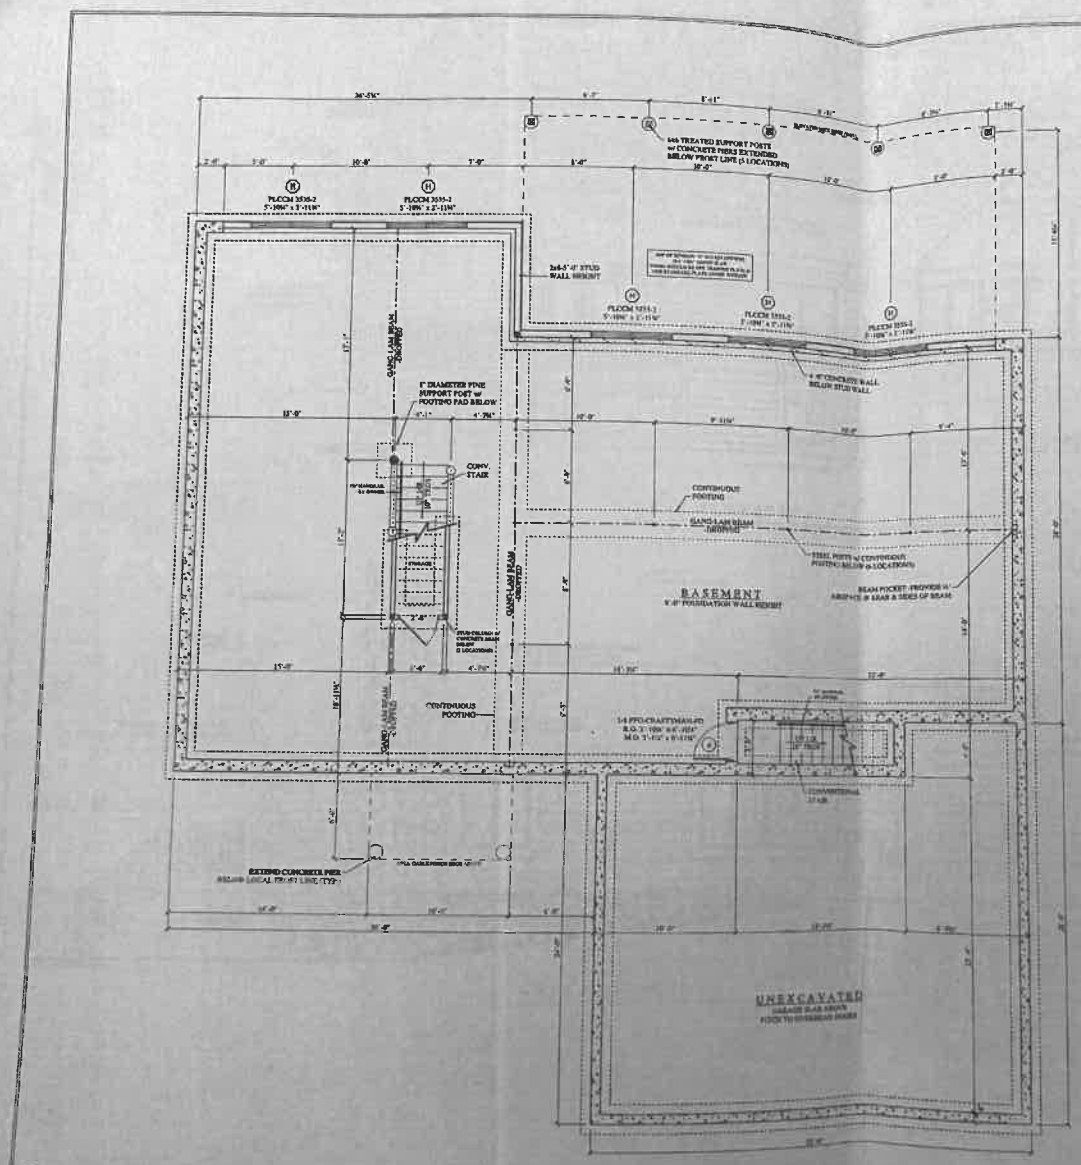



ROOM FINISH SCHEDULE

ROOM	WALLS				FLOOR	CEILING
	NORTH	EAST	SOUTH	WEST		
BASEMENT	DRYWALL				TBD	DRYWALL

FENESTRATION SCHEDULE

ROOM	VENTILATION		LIGHT		WINDOWS	
	REQUIRED	PROVIDED	REQUIRED	PROVIDED	REQUIRED	PROVIDED
BASEMENT	N/A	N/A sq.ft.	10%	69 sq.ft.	34 sq.ft.	34.5 sq.ft.

COPYRIGHT 2018 - EXPEDITION LOG HOMES, LLC. ALL RIGHTS RESERVED THESE PLANS ARE THE EXCLUSIVE PROPERTY OF EXPEDITION LOG HOMES, LLC. NO WRITTEN PERMISSION OF EXPEDITION LOG HOMES, LLC. ANY REPRODUCTION WITHOUT THE PREPARED THESE PLANS AND CONSULTING THEM FOR ACCURACY IN THE PLANS FOR ACTUAL USE AND COMPLETENESS, AND TO UNDERSTAND THEM. ANY STICK COMPONENTS, ARE BUILDING IS FOR ON-SITE/ARTIFACTS OBSERVATION/ACTIONS. EXPEDITION LOG HOMES, LLC. ART CLUTTRON TO STAFF OF CONSTRUCTION.

Expedition Log Homes LLC

LOWER LEVEL PLAN

SCALE: 1/4" = 1'-0"

SQUARE FOOTAGE SUMMARY

BUILDER TO INSTALL ALL DRAFT STOPPING IN AREAS REQUIRED BY CODE

BUILDER IS RESPONSIBLE FOR ALL FIRE SEPARATION IN AREAS REQUIRED BY CODE

BUILDER TO INSTALL FROST PROTECTION IN ALL AREAS REQUIRED BY CODE

! CRITICAL !

THESE DRAWINGS ARE FOR PRELIMINARY USE ONLY AND ARE NOT MEANT FOR CONSTRUCTION PURPOSES

PRELIMINARY PLAN APPROVAL

CHARLES TUCKER & CHERYL DOANE

DELIVERY LOCATION
KENNEBUNK, MAINE
YORK COUNTY

ORDER #: 2 (REV1)

PROFILE #: 1.2 (1.2(P1.0))

SCALE: 1/4" = 1'-0"

MODEL TYPE: CUSTOM ARROWHEAD

DESIGN	DATE	PLAN SHEET
ACA	12/6/18	PRELIM

A-2.2

© COPYRIGHT 2018 - EXPEDITION LOG HOMES, LLC