Foundation

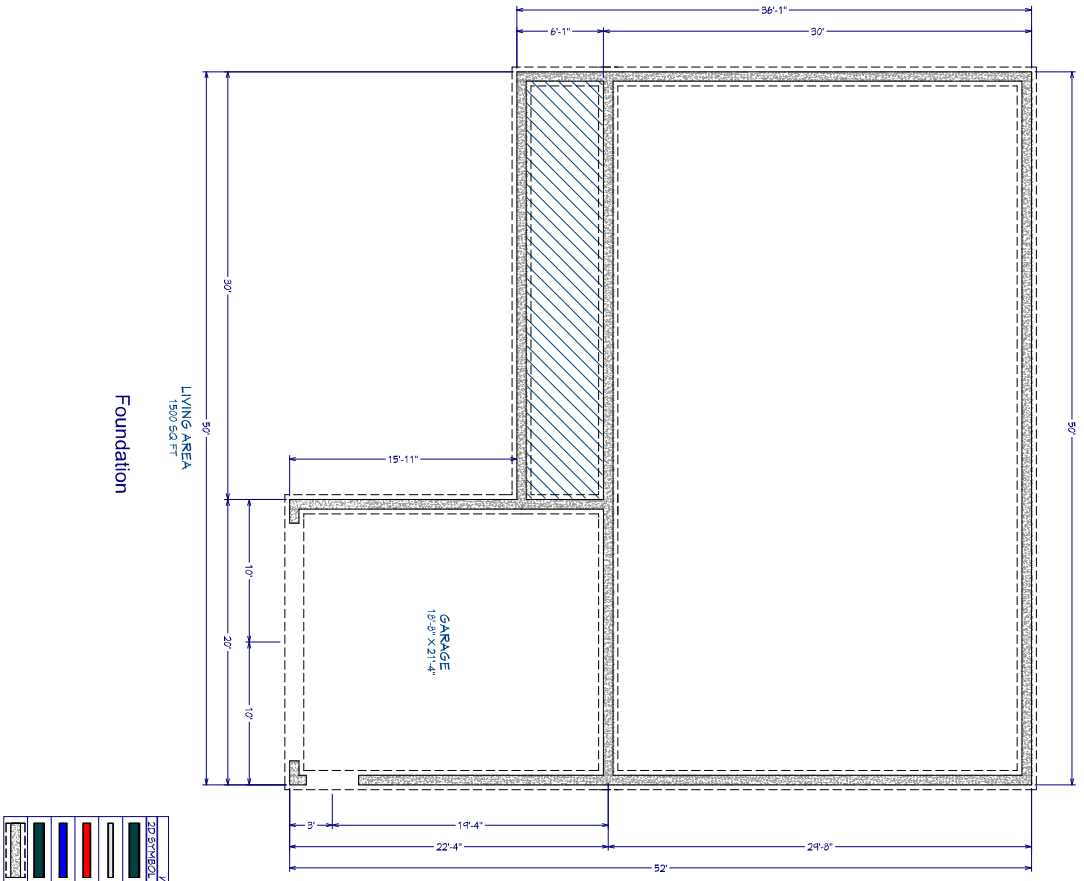

WALL SCHEDULE	
2X6 EXT WALL 16" OC BXB	
2X4 INT WALL 16" OC	
2X6 FIRE RATED WALL	
2X6 INT WALL 16" OC	
2X6 EXT WALL 16" OC	
8" CONCRETE STEM WALL	

1st Floor

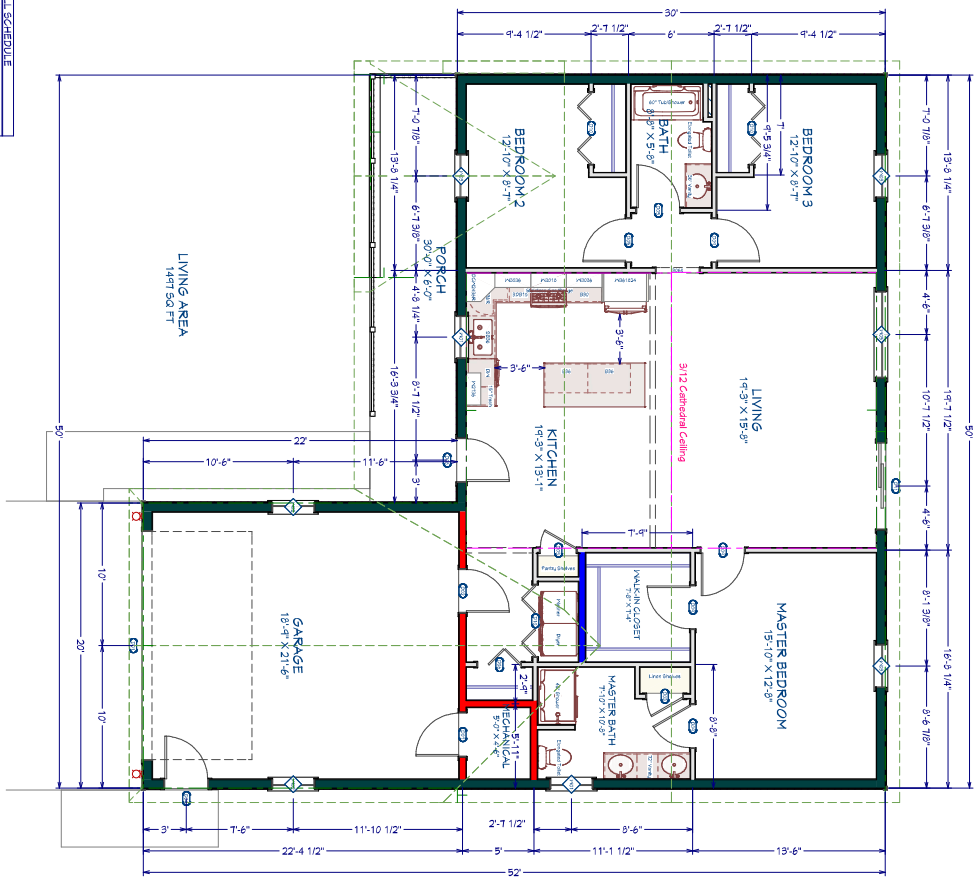

PRELIMARY: NOT FOR CONSTRUCTION

SHEET:	A-1
SCALE:	1/4" = 1'-0"
DATE:	9/17/2026

NICHOLS
DRAFT & CRAFT

PROJECT DESCRIPTION:
Emerson Webb Road
No Back Porch

THIS DRAWING IS INTENDED TO BE USED FOR INFORMATIONAL AND ILLUSTRATIVE PURPOSES ONLY. THE INFORMATION PRESENTED ON THIS DRAWING HAS NOT BEEN REVIEWED BY A REGISTERED ARCHITECT OR REGISTERED ENGINEER. THIS DRAWING IS NOT TO BE USED AS A BASIS FOR CONSTRUCTION. A MORE DETAILED ANALYSIS OF THE STRUCTURE REPRESENTED HEREIN SHOULD BE PERFORMED BY A DESIGN/ STRUCTURAL PROFESSIONAL.

PROJECT #
26032

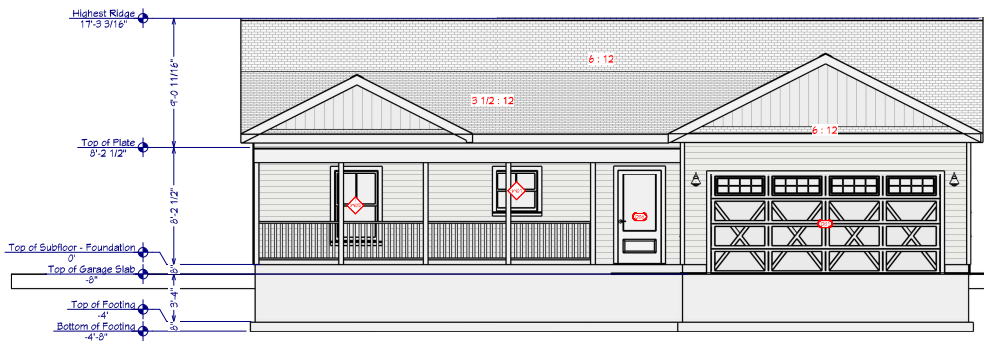

Exterior Elevation Front

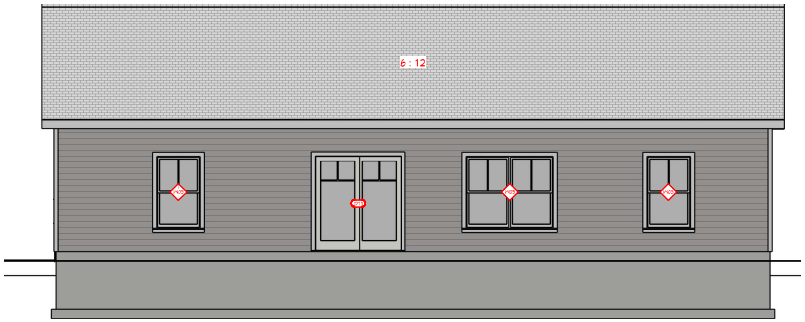

Exterior Elevation Back

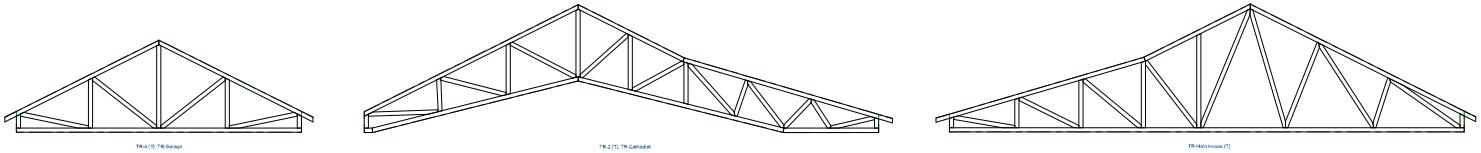

Truss Detail

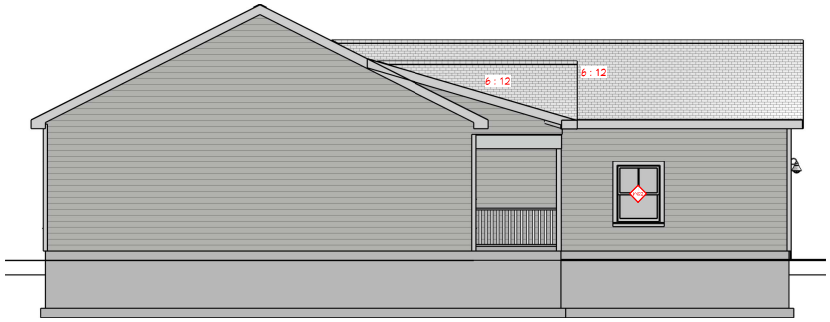

Exterior Elevation Left

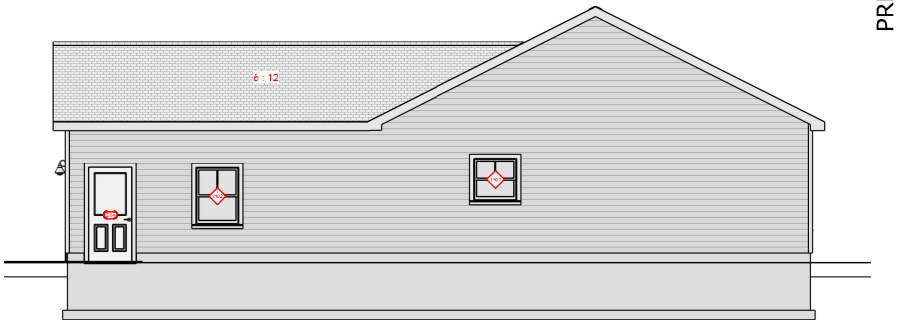

Exterior Elevation Right

PRELIMARY: NOT FOR CONSTRUCTION

PROJECT #
26032

THIS DRAWING IS INTENDED TO BE USED FOR INFORMATIONAL AND ILLUSTRATIVE PURPOSES ONLY. THE INFORMATION PRESENTED ON THIS DRAWING HAS NOT BEEN PERFORMED BY A LICENSED ARCHITECT OR REGISTERED ENGINEER. THIS DRAWING IS NOT TO BE USED AS A BASIS FOR CONSTRUCTION. A MORE DETAILED ANALYSIS OF THE STRUCTURE REPRESENTED HEREIN SHOULD BE PERFORMED BY A LICENSED STRUCTURAL PROFESSIONAL.

PROJECT DESCRIPTION:
Emerson Webb Road
No Back Porch

NICHOLS

DATE:
9/17/2026

SCALE:
1/4" = 1'-0"

SHEET:
A-2

DOOR SCHEDULE					
3D EXTERIOR ELEVATION	NUMBER	QTY	DESCRIPTION	MANUFACTURER	COMMENTS
	D01	1	16 X 7 OH DOOR		
	D02	1	3068 RHIS	BROSCO	FR-55S-20M
	D03	2	2668 RH	BROSCO	FR-55S
	D04	1	3068 LHIS	THERMA-TRU	S206
	D05	2	3068 LH	BROSCO	FR-55S
	D06	1	36" BI-FOLD	BROSCO	FR 55S
	D07	1	3068 LHOS	BROSCO	FR-55S-20M
	D08	1	3068 RHIS	THERMA-TRU	S40
	D09	4	3068 RH	BROSCO	FR-55S
	D10	3	60" BI-FOLD	BROSCO	FR 55S

WINDOW SCHEDULE								
3D EXTERIOR ELEVATION	NUMBER	WIDTH	HEIGHT	QTY	EGRESS	DESCRIPTION	MANUFACTURER	COMMENTS
	W01	36 "	36 "	2		3636 DH	MATHEWS BROTHERS	
	W02	36 "	48 "	2		3648 DH	MATHEWS BROTHERS	
	W03	36 1/2 "	60 1/2 "	3	YES	E3660 DH	MATHEWS BROTHERS	
	W05	73 "	60 1/2 "	1	YES	E3660-2 DH MULL	MATHEWS BROTHERS	





PRELIMARY: NOT FOR CONSTRUCTION

PROJECT #
26032

THIS DRAWING IS INTENDED TO BE USED FOR INFORMATIONAL AND ILLUSTRATIVE PURPOSES ONLY. THE INFORMATION PRESENTED ON THIS DRAWING HAS NOT BEEN REVIEWED BY A REGISTERED ARCHITECT OR REGISTERED ENGINEER. THIS DRAWING IS NOT TO BE USED AS A BASIS FOR CONSTRUCTION. A MORE DETAILED ANALYSIS OF THE STRUCTURE REPRESENTED HEREIN SHOULD BE PERFORMED BY A DESIGN/STRUCTURAL PROFESSIONAL.

PROJECT DESCRIPTION:
Emerson Webb Road
No Back Porch

NICHOLS
DRAFT & CRAFT

DATE:
9/17/2026

SCALE:
1/4" = 1'-0"

SHEET:
A-3