

A FRONT ELEVATION
N.T.S.

No.	Revision/Issue	Date
	REV 3/14/15	
	FINAL	

Project 15-001
Date 1/25/15
Scale N.T.S.
Sheet A1

THE PRINCETON

FRONT ELEVATIONS
1,736 TOTAL SQ. FT.

PDF Created with deskPDF PDF Writer - Trial :: http://www.docudesk.com

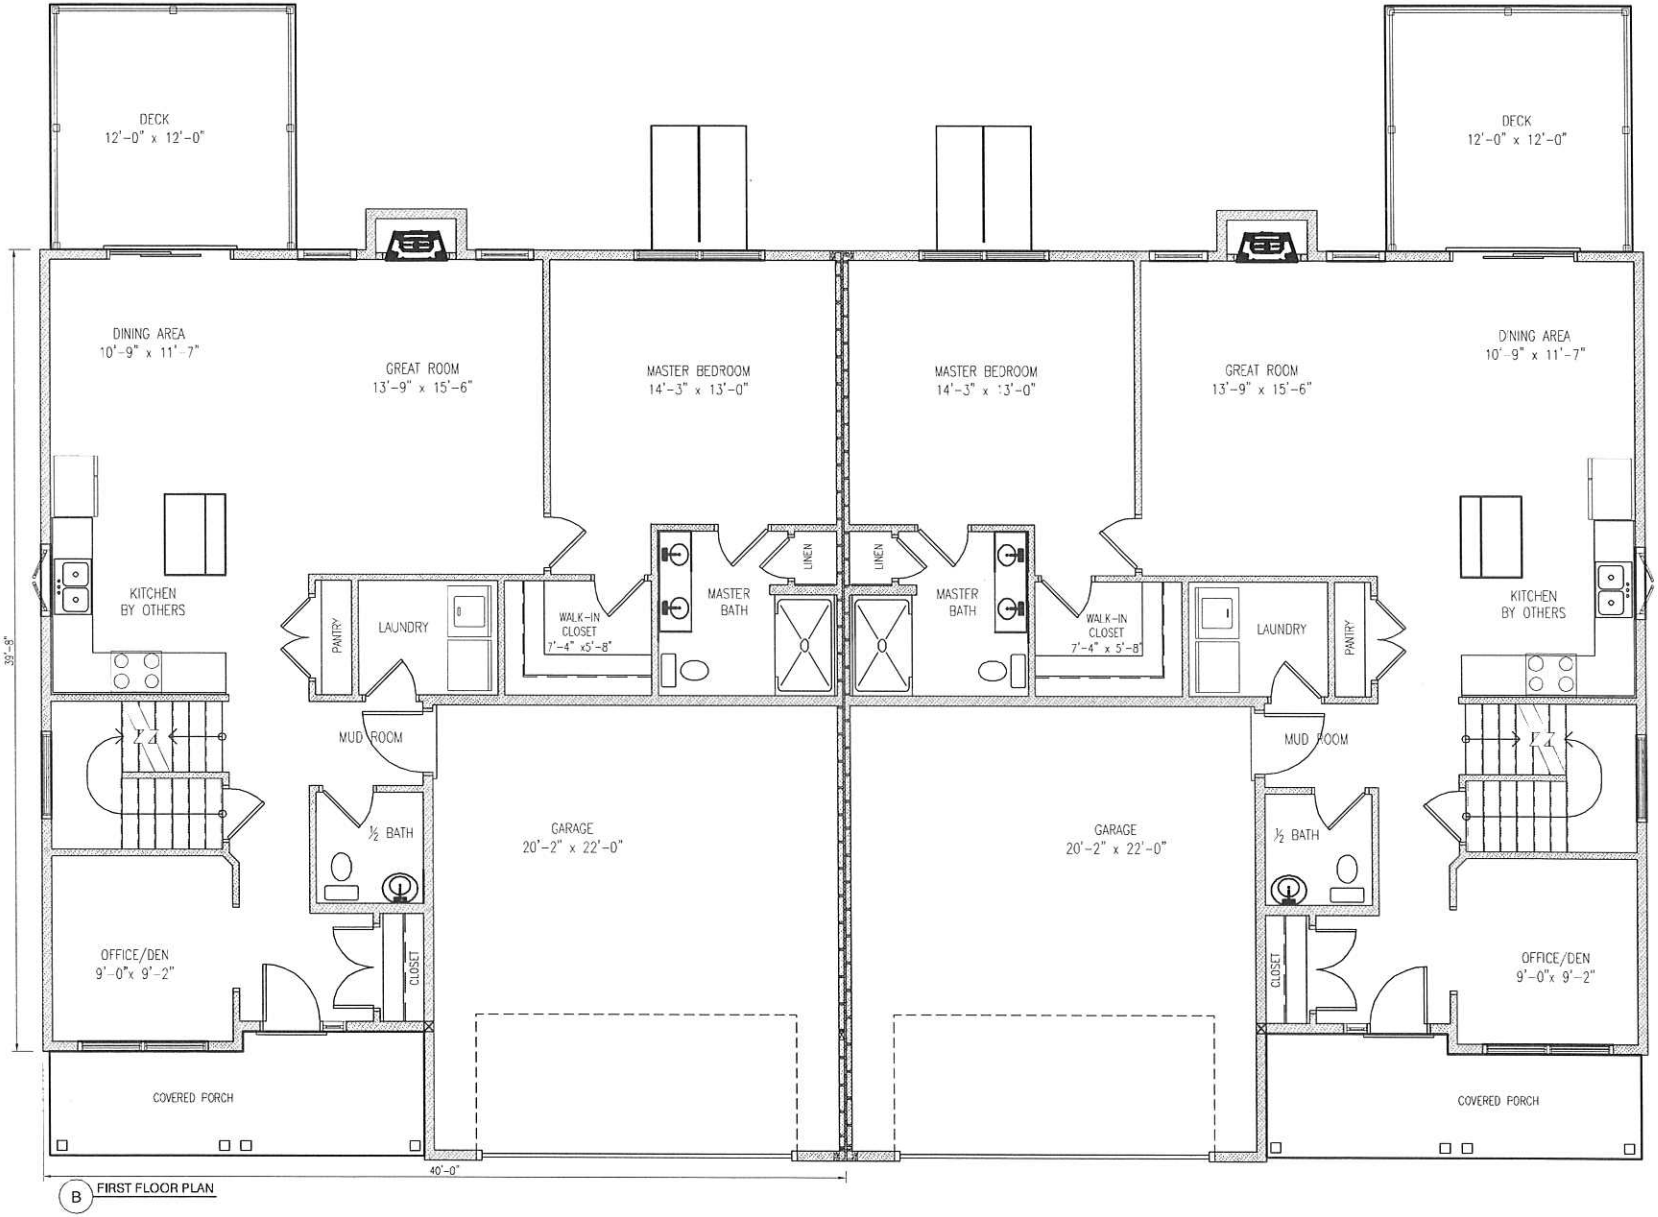

B FIRST FLOOR PLAN

No.	Revision/Issue	Date
	REV 3/14/15	
	FINAL	

Project 15-001
Date 1/25/15
Scale N.T.S.
Sheet A2

THE PRINCETON

FIRST FLOOR
1,225 TOTAL SQ. FT.

PDF Created with deskPDF PDF Writer - Trial :: http://www.docudesk.com

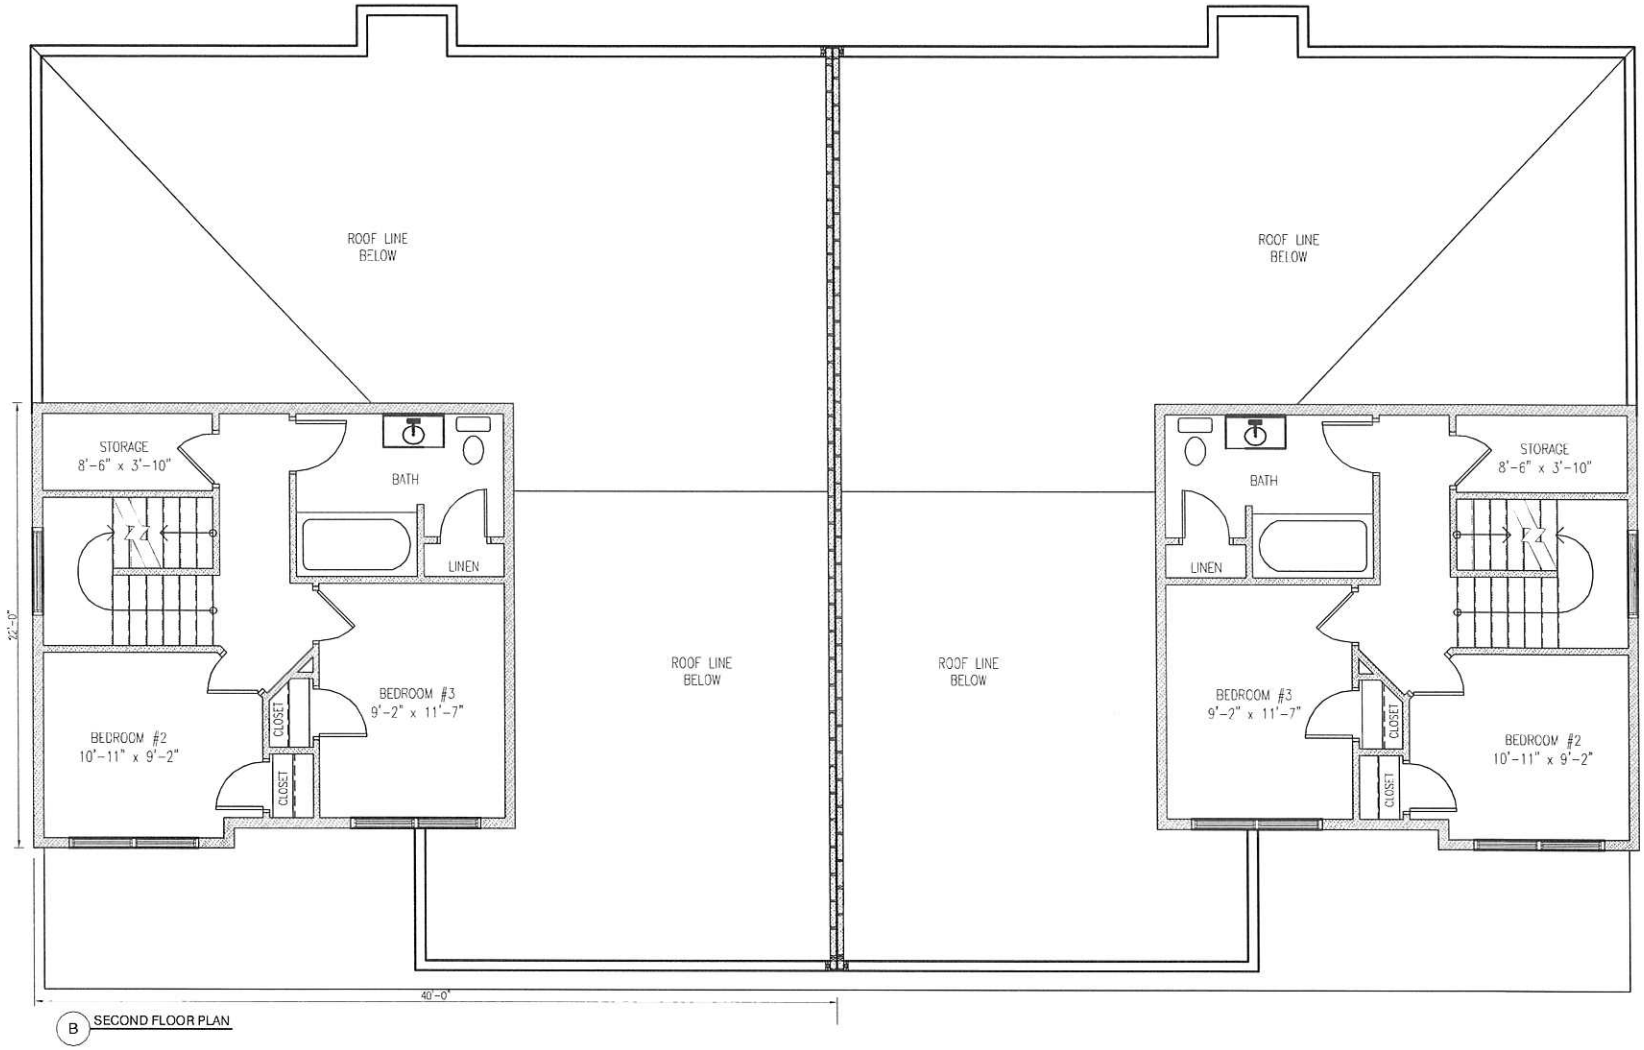

B SECOND FLOOR PLAN

No.	Revision/Issue	Date
	REV 3/14/15	
	FINAL	

Project	15-001
Date	1/25/15
Scale	N.T.S.
Sheet	A3

THE PRINCETON

SECOND FLOOR
511 TOTAL SQ. FT.

PDF Created with deskPDF PDF Writer - Trial :: http://www.docudesk.com