1 ST FLOOR
FLOOR PLAN

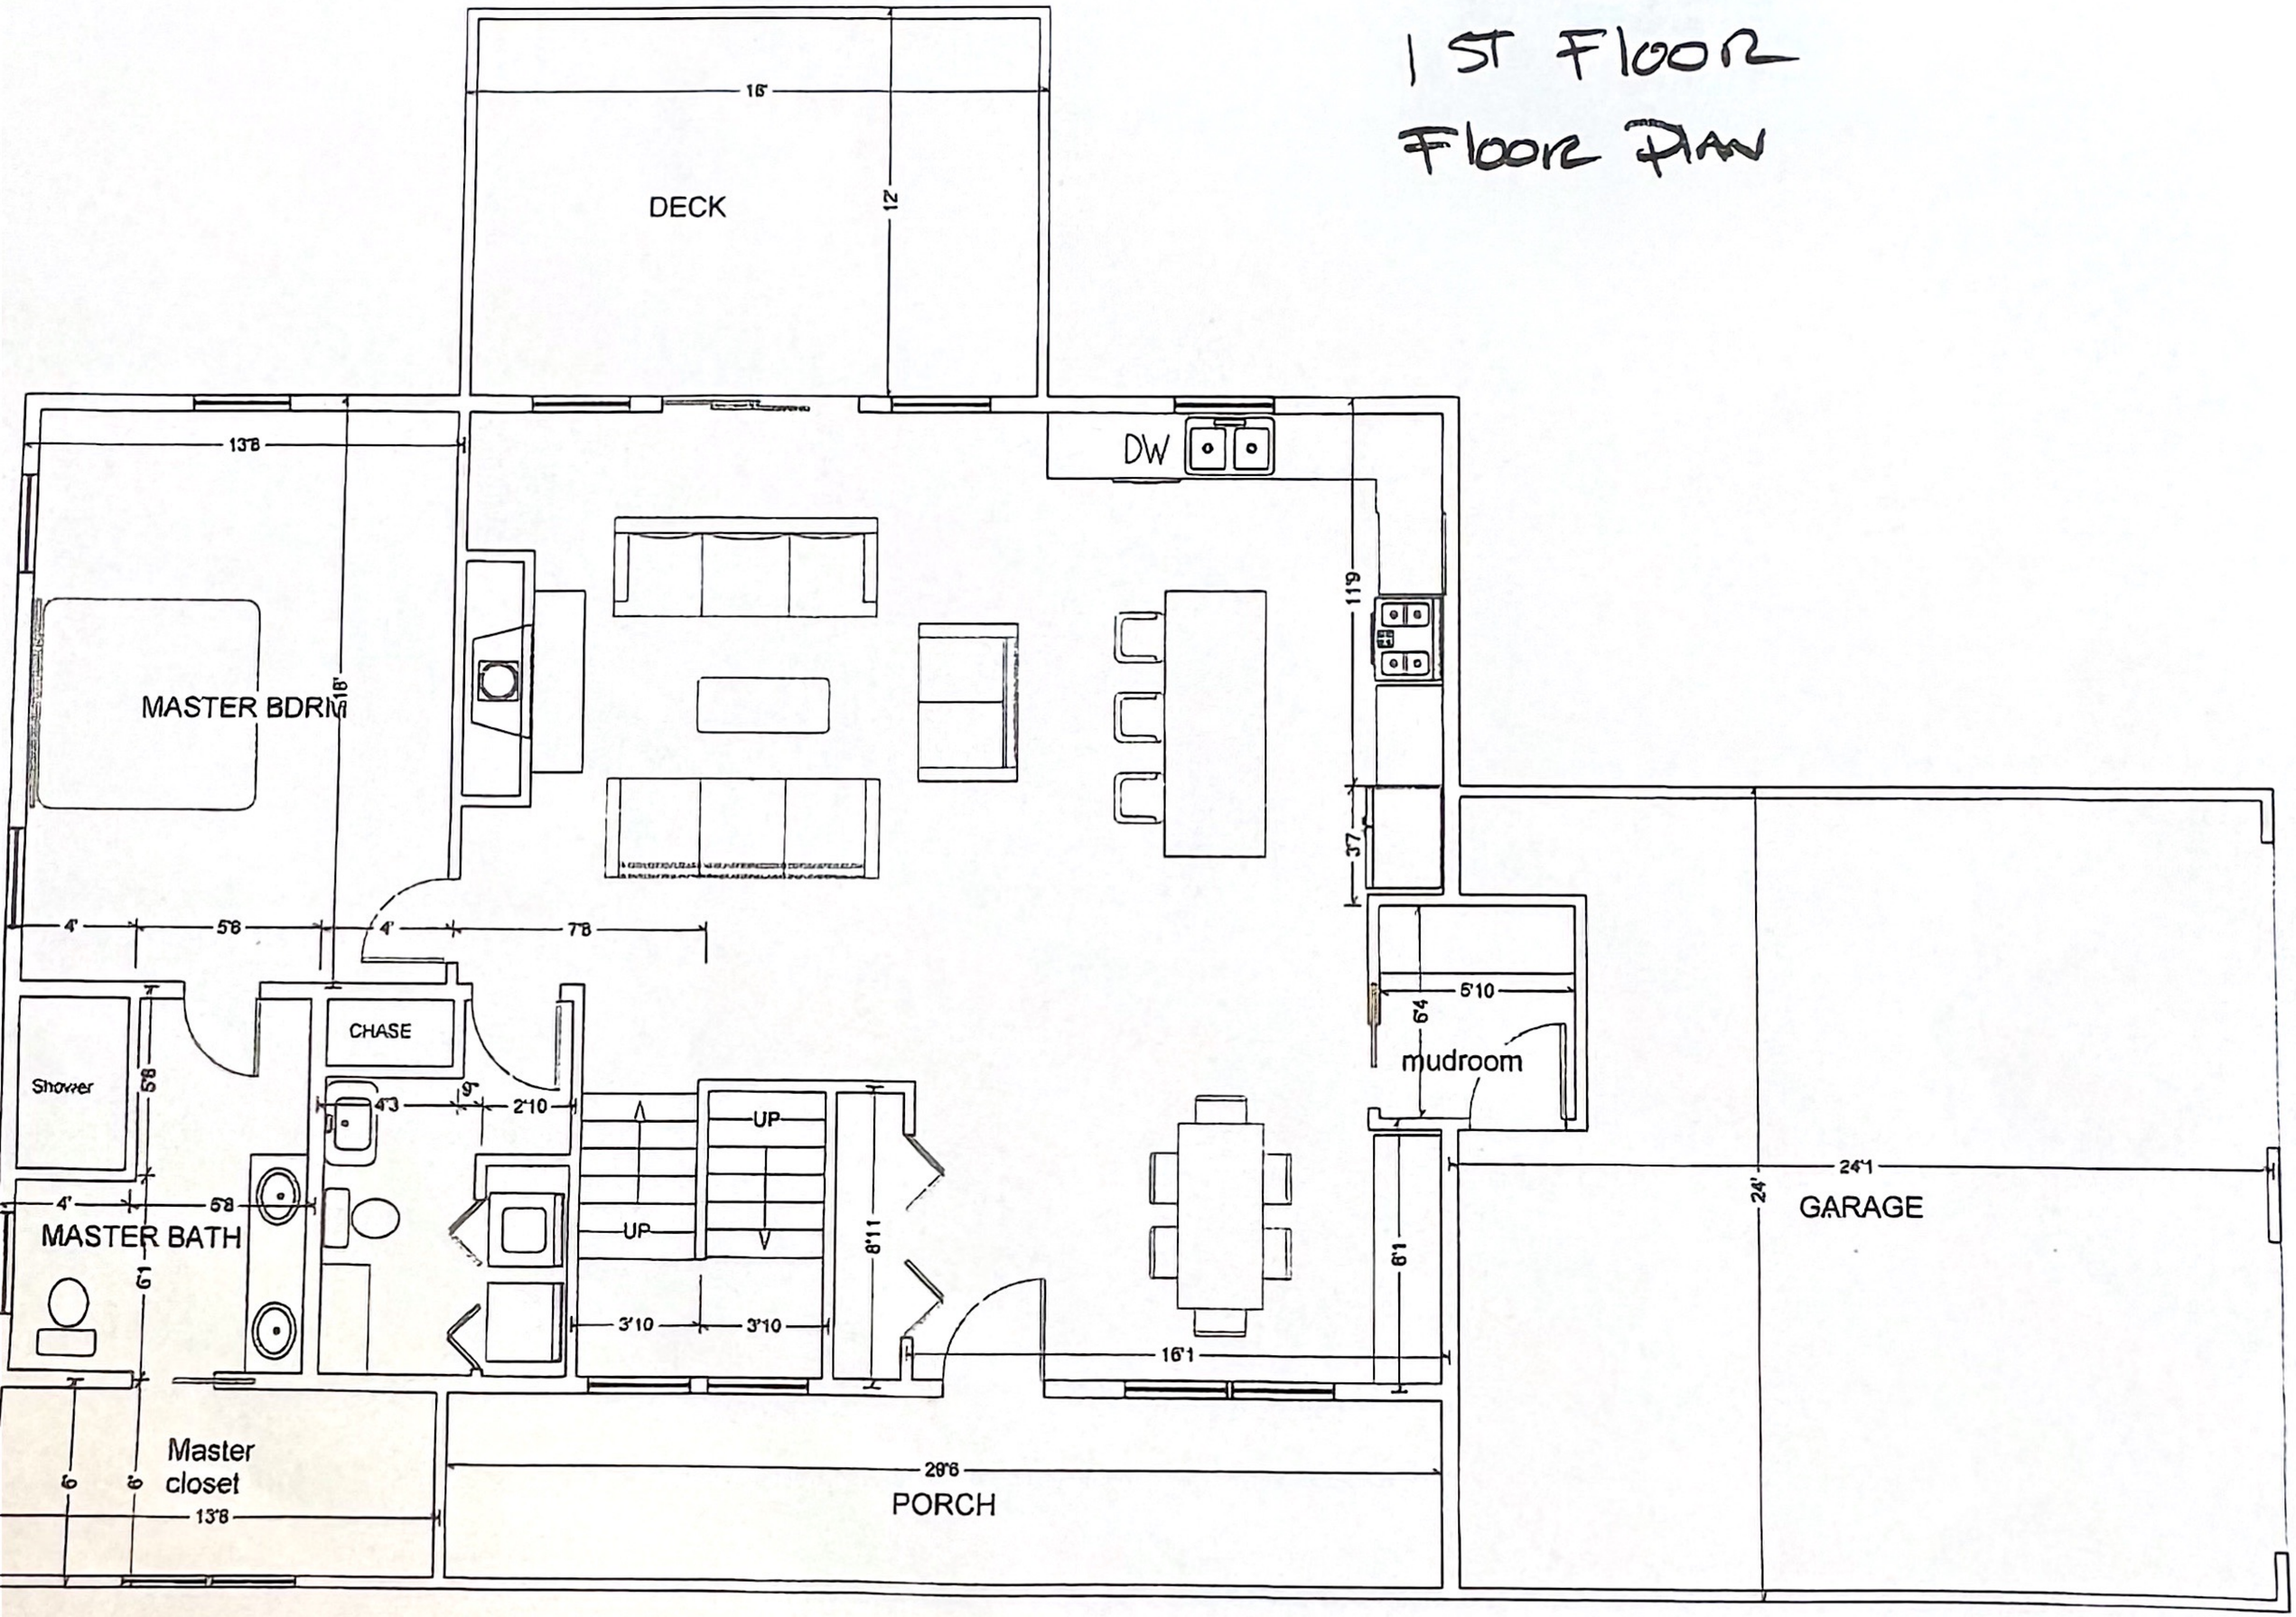

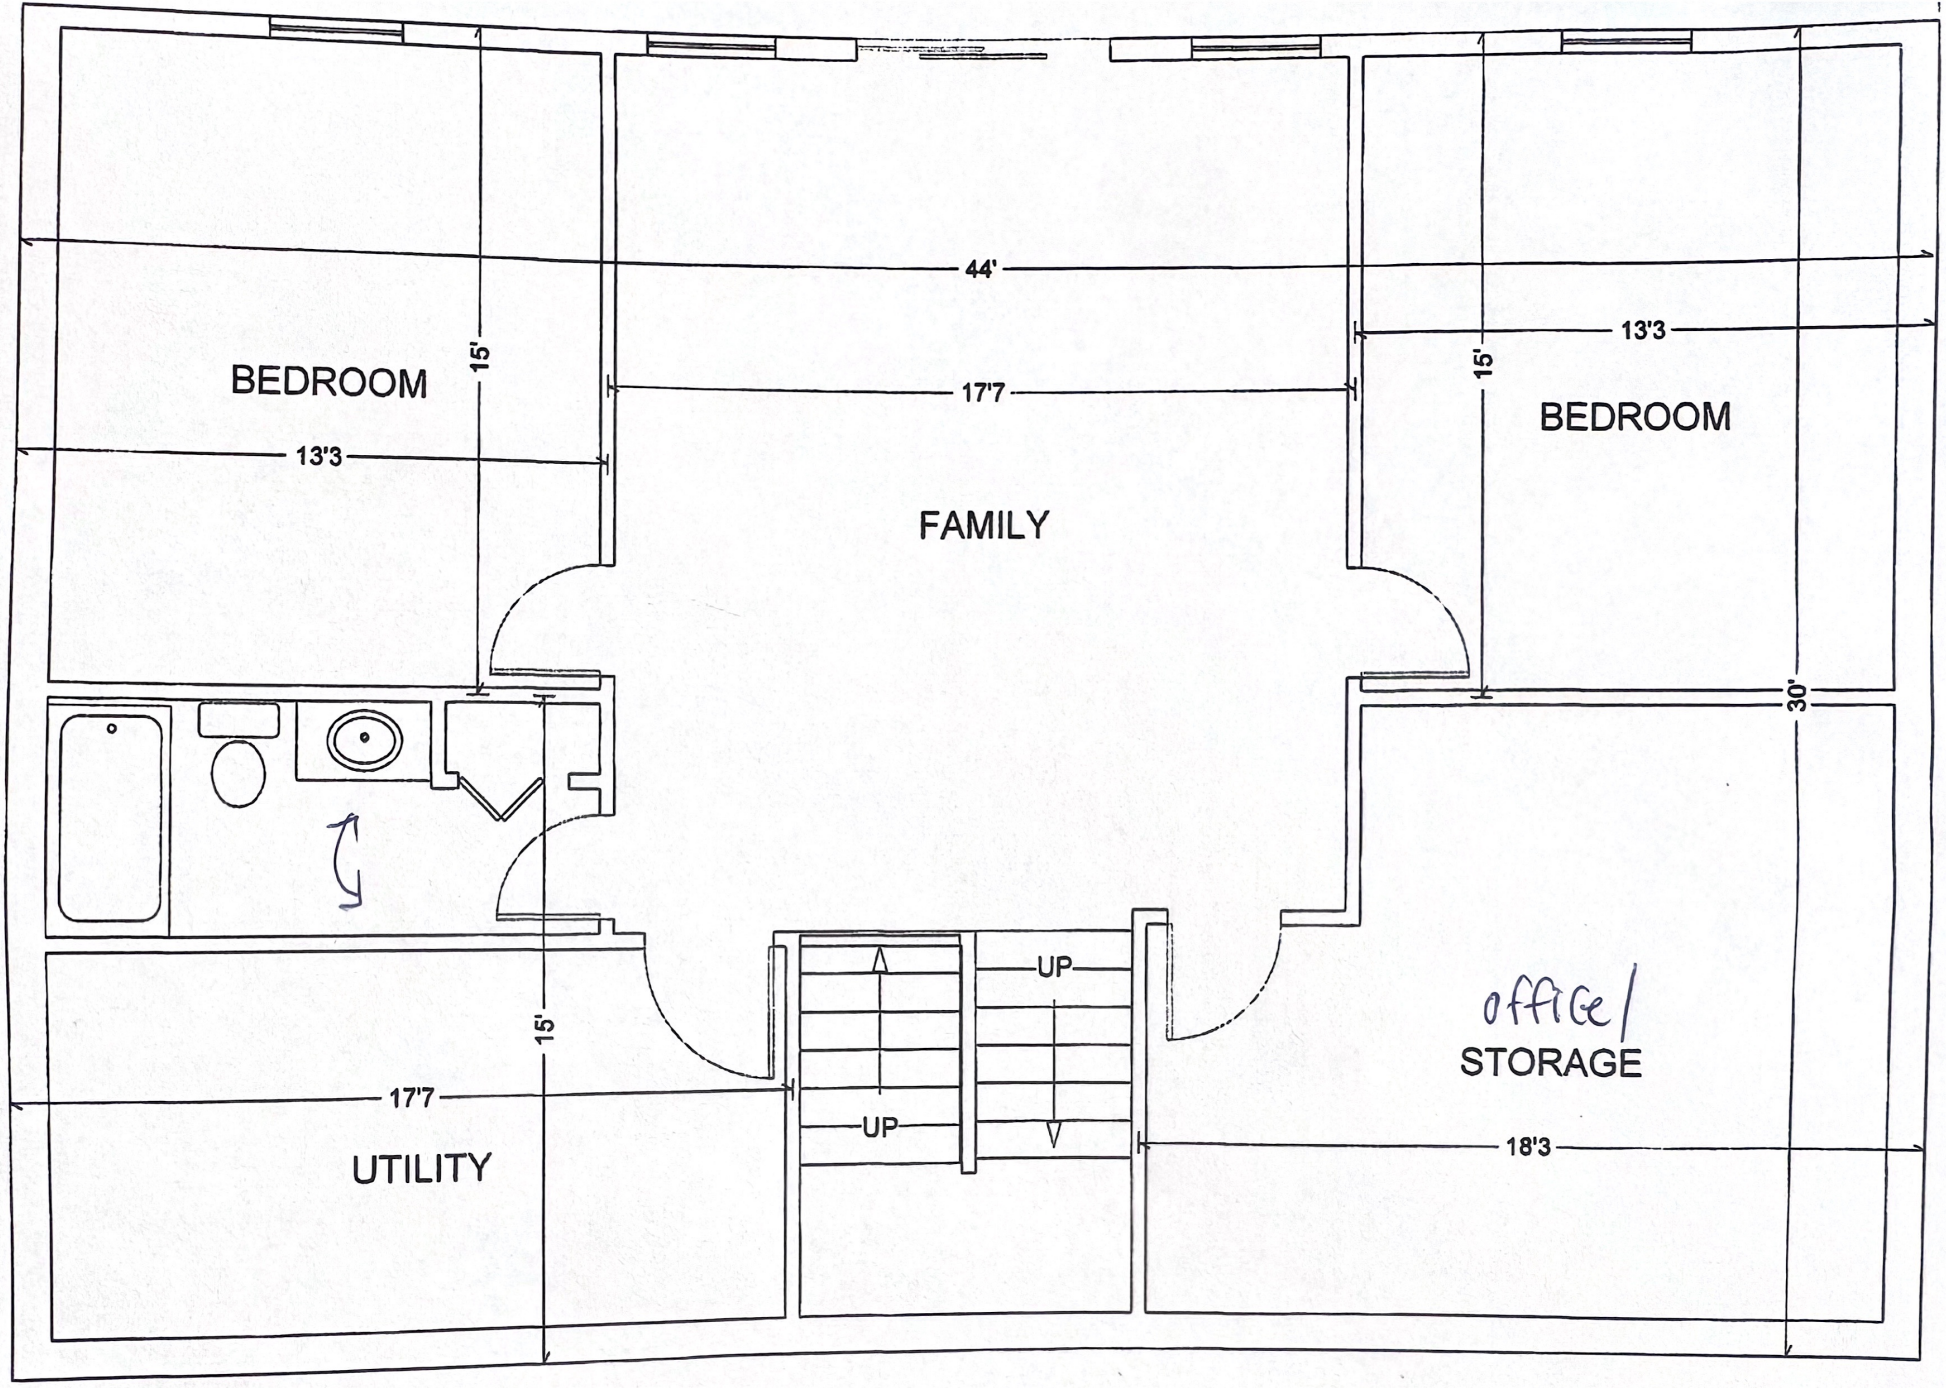

BASEMENT Level
Floor plan