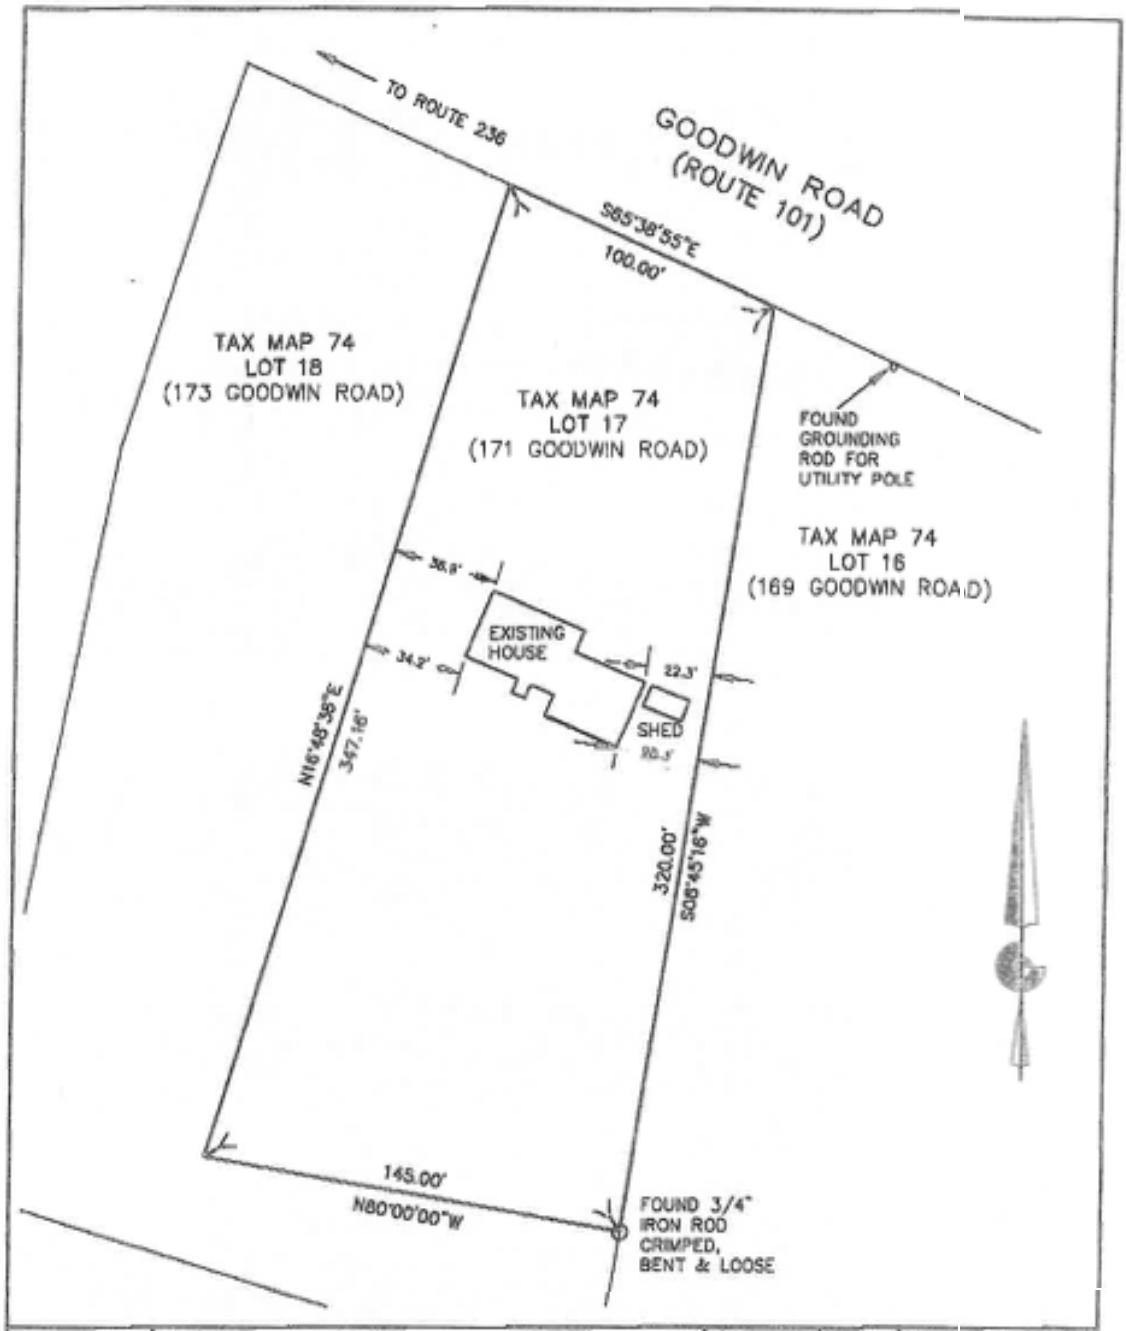


CIVIL CONSULTANTS

SKETCH PLAN
171 GOODWIN ROAD

PREPARED FOR:
JOHN S. & MARY A. PAPPAS
(MAILING ADDRESS: 171 GOODWIN ROAD, EUGENE)

DRAWN JAA	CALC.	SHEET NUMBER: 1
DATE 17 JUNE 2004		
APPROVED		SHEET 1 OF 1
SCALE 1"=50'		PROJECT # 04501.00

J:\eas\2004\04501\PAPPAS\dwg\04501001.dwg 6/17/2004 10:47 AM EST