Docusign Envelope ID: 3F94A865-DE4C-8502-81D3-25520FFA2853

SUBSURFACE WASTEWATER DISPOSAL SYSTEM APPLICATION

Department of Human Services
Division of Health Engineering
(207) 289-3826

PROPERTY ADDRESS

Town Or Plantation: SHERMAN MILLS
Street Subdivision Lot #: GARDINER ROAD EXT.

PROPERTY OWNERS NAME

Last: ROGAN First: JOHN CARL.

Applicant Name: ROGAN, JOHN

Mailing Address of Owner/Applicant (If Different): GARDINER ROAD EXT. SHERMAN MILLS 04776

SHERMAN PERMIT # 261 STATE COPY

Date Permit Issued: 6/28/88 $ 40.00 FEE ☐ If Double Fee Charged

Local Plumbing Inspector Signature L.P.I. # 47.9

Tank was installed, not covered in 1984!

Owner/Applicant Statement

I certify that the information submitted is correct to the best of my knowledge and understand that any falsification is reason for the Local Plumbing Inspector to deny a Permit.

John Rogan 6/27/88
Signature of Owner/Applicant Date

Caution: Inspection Required

I have inspected the installation authorized above and found it to be in compliance with the Subsurface Wastewater Disposal Rules.

[redacted] [redacted]
Local Plumbing Inspector Signature Date Approved

PERMIT INFORMATION

THIS APPLICATION IS FOR:

1. [X] NEW SYSTEM
2. [ ] REPLACEMENT SYSTEM
3. [ ] EXPANDED SYSTEM
4. [ ] SEASONAL CONVERSION
5. [ ] EXPERIMENTAL SYSTEM

THIS APPLICATION REQUIRES:

1. [X] NO RULE VARIANCE REQUIRED
2. [ ] NEW SYSTEM VARIANCE Attach New System Variance Form
   [ ] REPLACEMENT SYSTEM VARIANCE Attach Replacement System Variance Form
   3. [ ] Requires only Local Plumbing Inspector Approval
   4. [ ] Requires both State and Local Plumbing Inspector Approval

INSTALLATION IS

COMPLETE SYSTEM
1. [X] NON-ENGINEERED SYSTEM
2. [ ] PRIMITIVE SYSTEM (Includes Alternative Toilet)
3. [ ] ENGINEERED (+ 2000 gpd)

INDIVIDUALLY INSTALLED COMPONENTS:
4. [ ] TREATMENT TANK (ONLY)
5. [ ] HOLDING TANK
6. [ ] ALTERNATIVE TOILET (ONLY)
7. [ ] NON-ENGINEERED DISPOSAL AREA (ONLY)
8. [ ] ENGINEERED DISPOSAL AREA (ONLY)
9. [ ] SEPARATED LAUNDRY SYSTEM

IF REPLACEMENT SYSTEM:

YEAR FAILING SYSTEM INSTALLED _____

THE FAILING SYSTEM IS:
1. [ ] BED 3. [ ] TRENCH
2. [ ] CHAMBER 4. [ ] OTHER: _____

DISPOSAL SYSTEM TO SERVE:

1. [X] SINGLE FAMILY DWELLING
2. [ ] MODULAR OR MOBILE HOME
3. [ ] MULTIPLE FAMILY DWELLING
4. [ ] OTHER _____ SPECIFY

SIZE OF PROPERTY

1.1A

ZONING

SHORELAND

TYPE OF WATER SUPPLY

DRILLED

DESIGN DETAILS (SYSTEM LAYOUT SHOWN ON PAGE 3)

TREATMENT TANK

1. [X] SEPTIC: [X] Regular [ ] Low Profile
2. [ ] AEROBIC

SIZE: 1000 GALS.

WATER CONSERVATION

1. [X] NONE
2. [ ] LOW VOLUME TOILET
3. [ ] SEPARATED LAUNDRY SYSTEM
4. [ ] ALTERNATIVE TOILET

SPECIFY: _____

PUMPING

1. [X] NOT REQUIRED
2. [ ] MAY BE REQUIRED (DEPENDING ON TREATMENT TANK LOCATION AND ELEVATION)
3. [ ] REQUIRED

DOSE: _____ GALS.

CRITERIA USED FOR DESIGN FLOW (BEDROOMS, SEATING, EMPLOYEES, WATER RECORDS, ETC.)

SINGLE FAMILY DWELLING W/ TWO BEDROOMS TABLE 2-1 MAXIMUM

DESIGN FLOW: 180 (GALLONS/DAY)

SOIL CONDITIONS USED FOR DESIGN PURPOSES

PROFILE: 2 CONDITION: B

DEPTH TO LIMITING FACTOR: 97

SIZE RATINGS USED FOR DESIGN PURPOSES

1. [ ] SMALL
2. [ ] MEDIUM
3. [X] MEDIUM-LARGE
4. [ ] LARGE
5. [ ] EXTRA LARGE

DISPOSAL AREA TYPE/SIZE

1. [ ] BED 600 Sq. Ft.
2. [ ] CHAMBER _____ Sq. Ft.
   [ ] REGULAR [ ] H-20
3. [ ] TRENCH _____ Linear Ft.
4. [ ] OTHER: _____

SITE EVALUATOR STATEMENT

[ ] SITE EVALUATION WAIVED BY LOCAL OPTION

On April 27, 1983 (date) I conducted a site evaluation for this project and certify that the data reported is accurate. The system I propose is in accordance with the Subsurface Wastewater Disposal Rules.

William A. Heroux 60 May 4, 1983 OK
Site Evaluator or Professional Engineer's Signature SE# / PE# Date

* Local Plumbing Inspectors Signature # a Local Site Evaluation Waiver under a Local Option

Docusign Envelope ID: 3F94A865-DE4C-8502-81D3-25520FFA2853


M APPLICATION

Department of Human Services
Division of Health Engineering

Town, City, Plantation	Street, Road, Subdivision	Owners Name
SHERMAN MILLS	GARDINER RD EXT.	ROGAN JOHN

SITE PLAN

Scale 1" = 50' Ft.

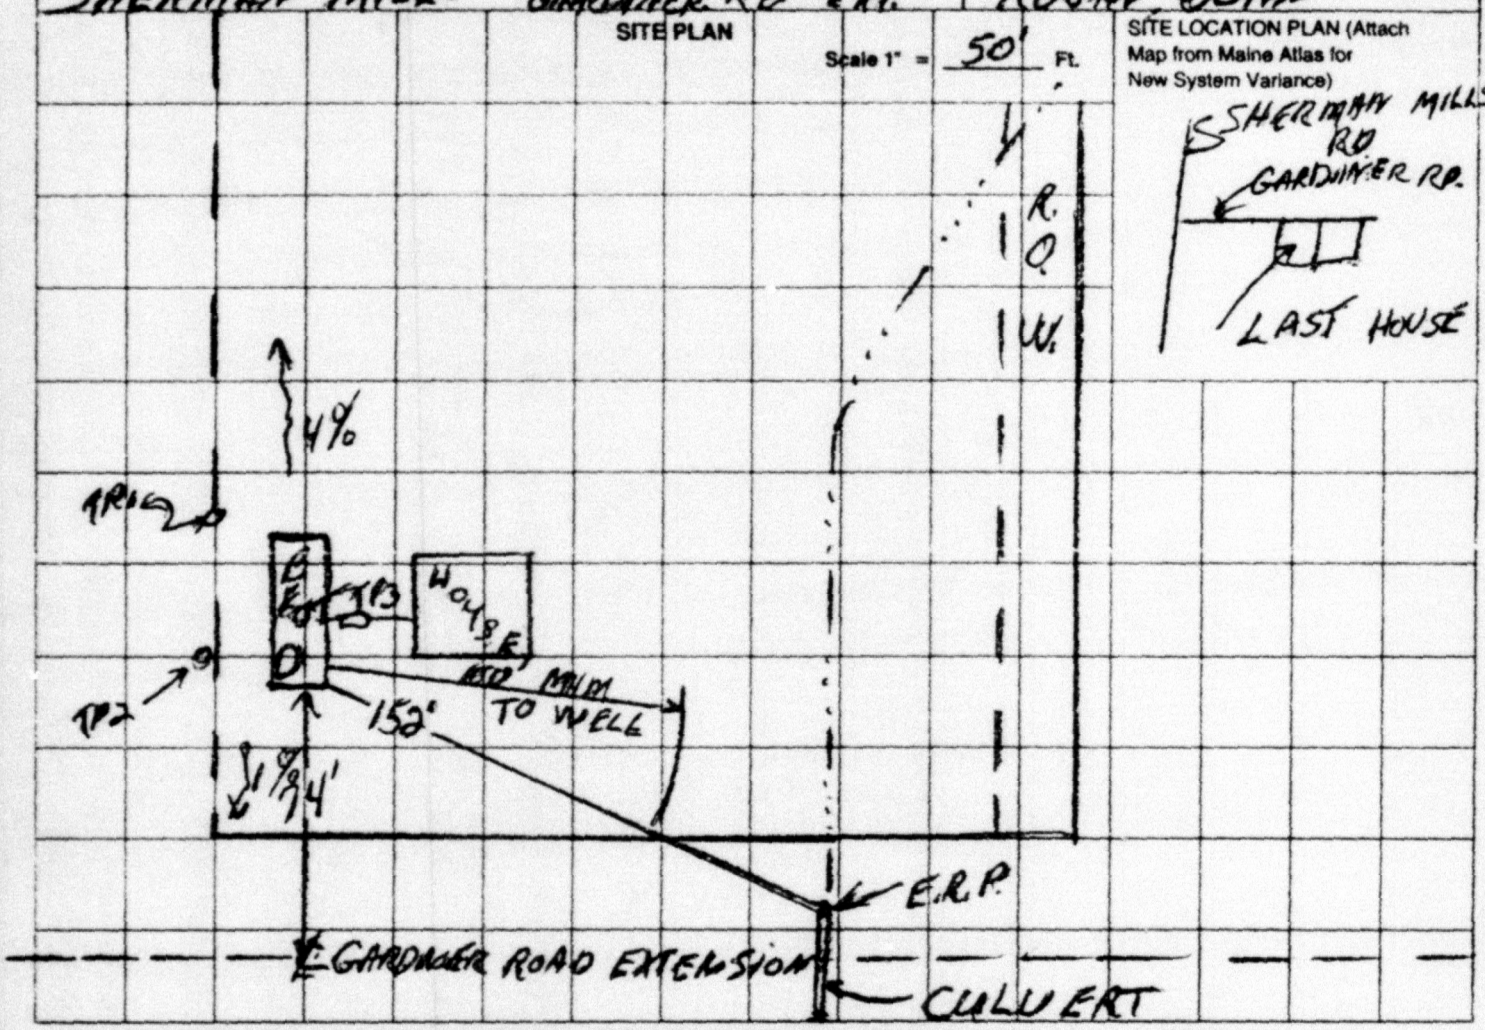

SITE LOCATION PLAN (Attach Map from Maine Atlas for New System Variance)

SOIL DESCRIPTION AND CLASSIFICATION (Location of Observation Holes Shown Above)

Observation Hole 2 ☒ Test Pit ☐ Boring

_____" Depth of Organic Horizon Above Mineral Soil

DEPTH BELOW MINERAL SOIL SURFACE (Inches)

	Texture	Consistency	Color	Mottling
0	SILT LOAM		BLACK	
10	GRAVEL	FRIABLE	BRN.	
15	LOAM		YELL-OW BROWN	
40	SAND GRAVEL	LOOSE	GRAY	FEW FAINT
50				

Soil Profile	Classification Condition	Slope	Limiting Factor	
2	B	6 %	38"	☒ Ground Water ☐ Restrictive Layer ☐ Bedrock

Observation Hole 3 ☒ Test Pit ☐ Boring

_____" Depth of Organic Horizon Above Mineral Soil

DEPTH BELOW MINERAL SOIL SURFACE (Inches)

	Texture	Consistency	Color	Mottling
0			DK YEL BRN	
10	GRAVEL	FRIABLE		
15	LOAM		YELL-OW BRN	
40	GRAV SANDY LOAM	LOOSE	OLIVE BRN	
50				

Soil Profile	Classification Condition	Slope	Limiting Factor	
2	B	2 %	47"	☐ Ground Water ☐ Restrictive Layer ☒ Bedrock

William K. Hersey — Site Evaluator or Professional Engineer's Signature

60 — CE # PE #

May 4, 1983 — Date

Docusign Envelope ID: 3F94A865-DE4C-8502-81D3-25520FFA2853


SUBSURFACE WASTEWATER DISPOSAL SYSTEM APPLICATION

Department of Human Services
Division of Health Engineering

Town, City, Plantation	Street, Road, Subdivision	Owners Name
SHERMAN MILLS	GARDINER RD EXT.	ROGAN, JOHN

SUBSURFACE WASTEWATER DISPOSAL PLAN


Scale 1" = 20' Ft.

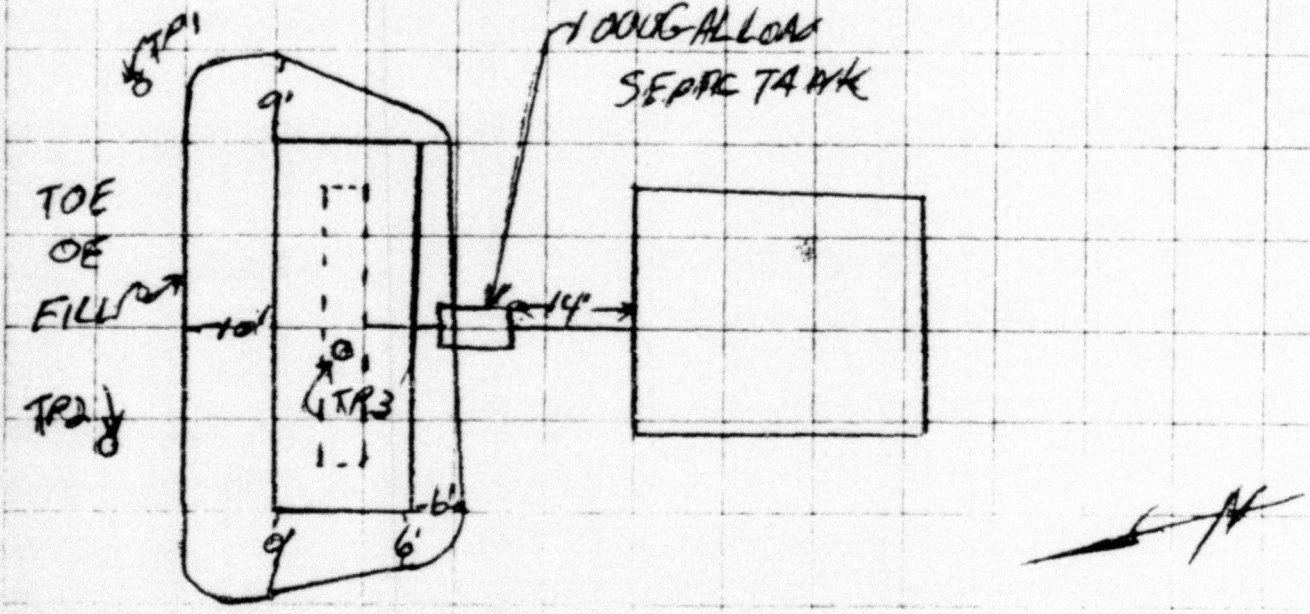

FILL REQUIREMENTS		CONSTRUCTION ELEVATIONS		ELEVATION REFERENCE POINT LOCATION & DESCRIPTION
Depth of Fill (Upslope)	4-8"	Reference Elevation is	00"	TOP OF CULVERT
Depth of Fill (Downslope)	12"	Bottom of Disposal Area	-46"	
		Top of Distribution Lines or Chambers	-35"	

DISPOSAL AREA CROSS SECTION

Scale:
Vertical: 1 inch = 10' Ft.
Horizontal: 1 inch = 10' Ft.

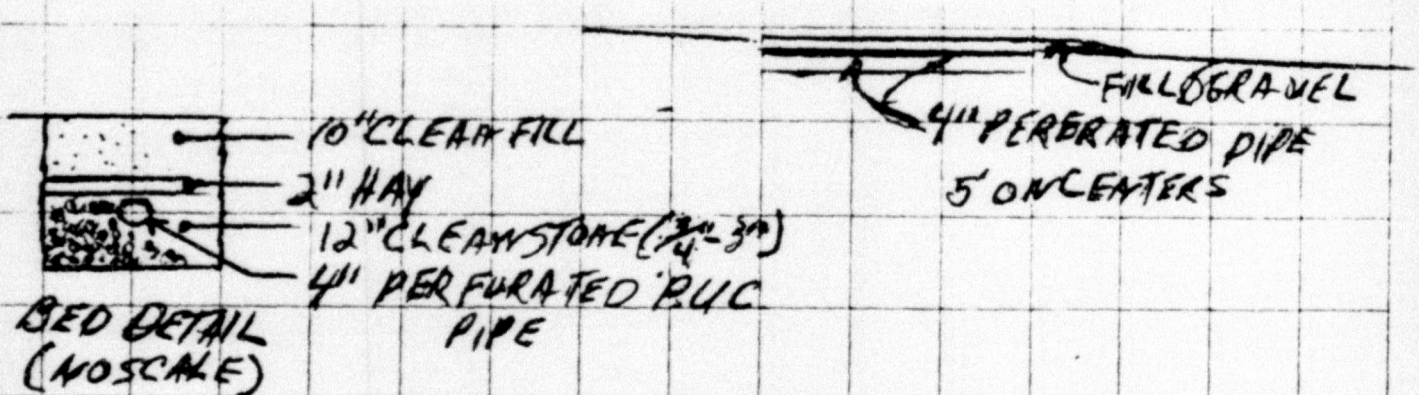

BED DETAIL (NO SCALE)

William K Henry — Site Evaluator or Professional Engineer's Signature
G.P. — S.E. P.E.
May 4 1993 — Date

Docusign Envelope ID: 3F94A865-DE4C-8502-81D3-25520FFA2853

#261

Sherman

Author: billmitch@ainop.com at Internet
Date: 11/2/98 1:04 PM
Normal

TO: Heidi Caswell at DHESubject: Permits in Route from LPI # 179----------

---------- Message Contents

One of the Permits I sent to you today needs an explanation. Although I
Permit # 261 Sherman, issued to John Rogan, although I
explained the circumstances of it's Issue on the Sticker
Itself, I thought this would explain further.
It seems, in 1984 the Tank was installed with no further
pipeing, by Mr. Carl Perrin and NO PERMIT was ever issued
for it.
That's why I issued a permit for it and Mr. Rogan is going to
finish the job.
I did not contact Mr. Hersey, as I considered it to have had a
substantial start prior to 2 years and in any case there had not
been any change of Rule that may have affected it.
In any case The permit has been Issued and paid for, but as of this
date, the installation has not been completed.
Thanks,
Bill