


Leach Field
 143' to top Edge of Field
 204' to bottom back Edge of Field
 Septic tank
 6' in from back property corner
 10' from House wall

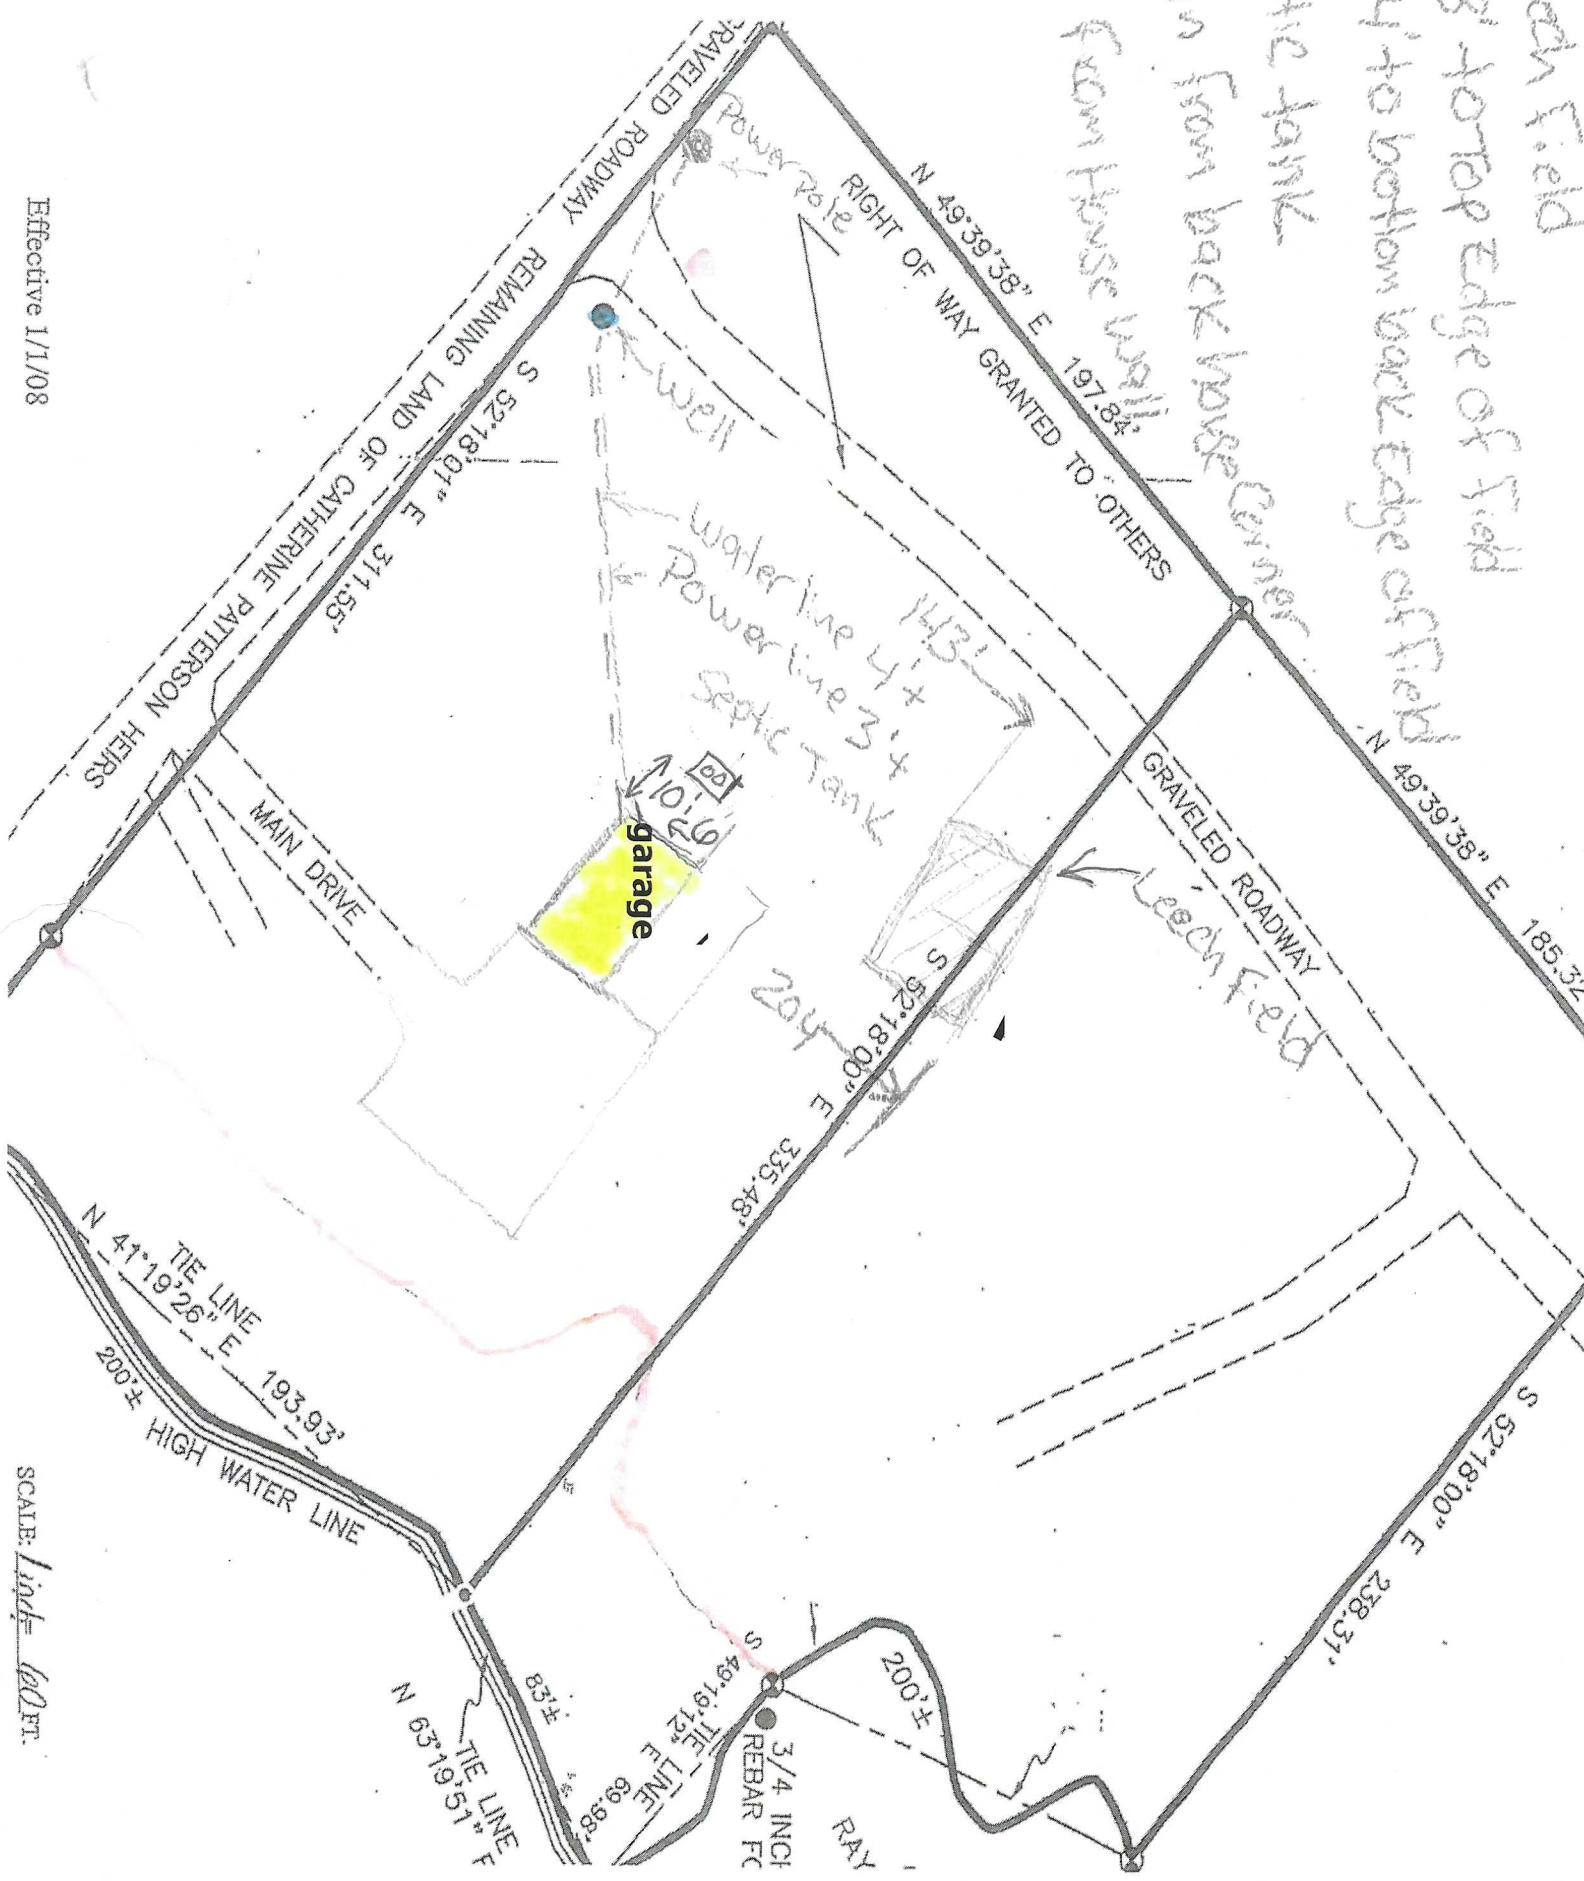

Effective 1/1/08

SCALE: 1 inch = 100 FT.