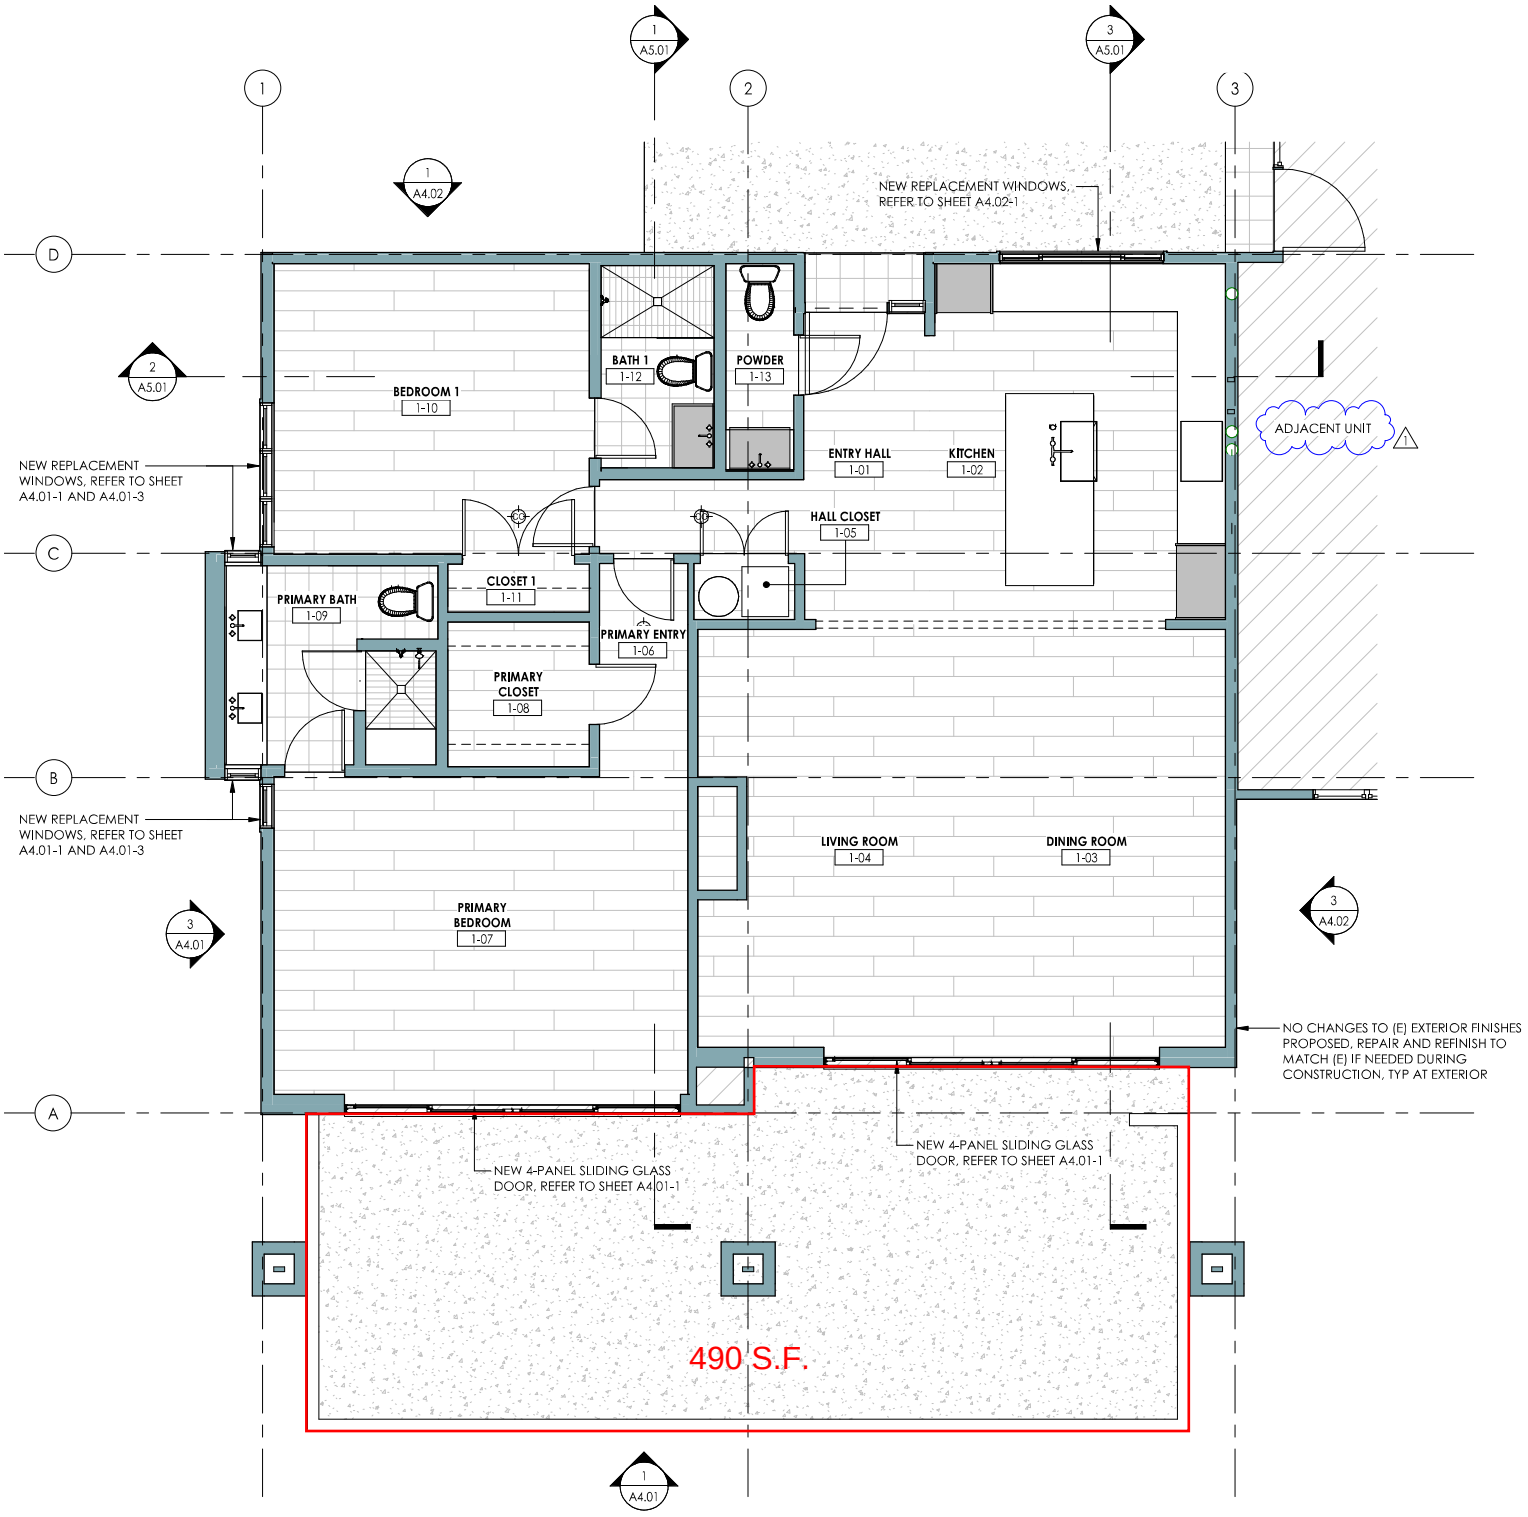

2 FLOOR PLAN - PROPOSED
1/4" = 1'-0"

FLOOR PLAN WALL LEGEND:

WALL

0' 1' 2' 4' 8'

PLAN NORTH
N