JADE COVE

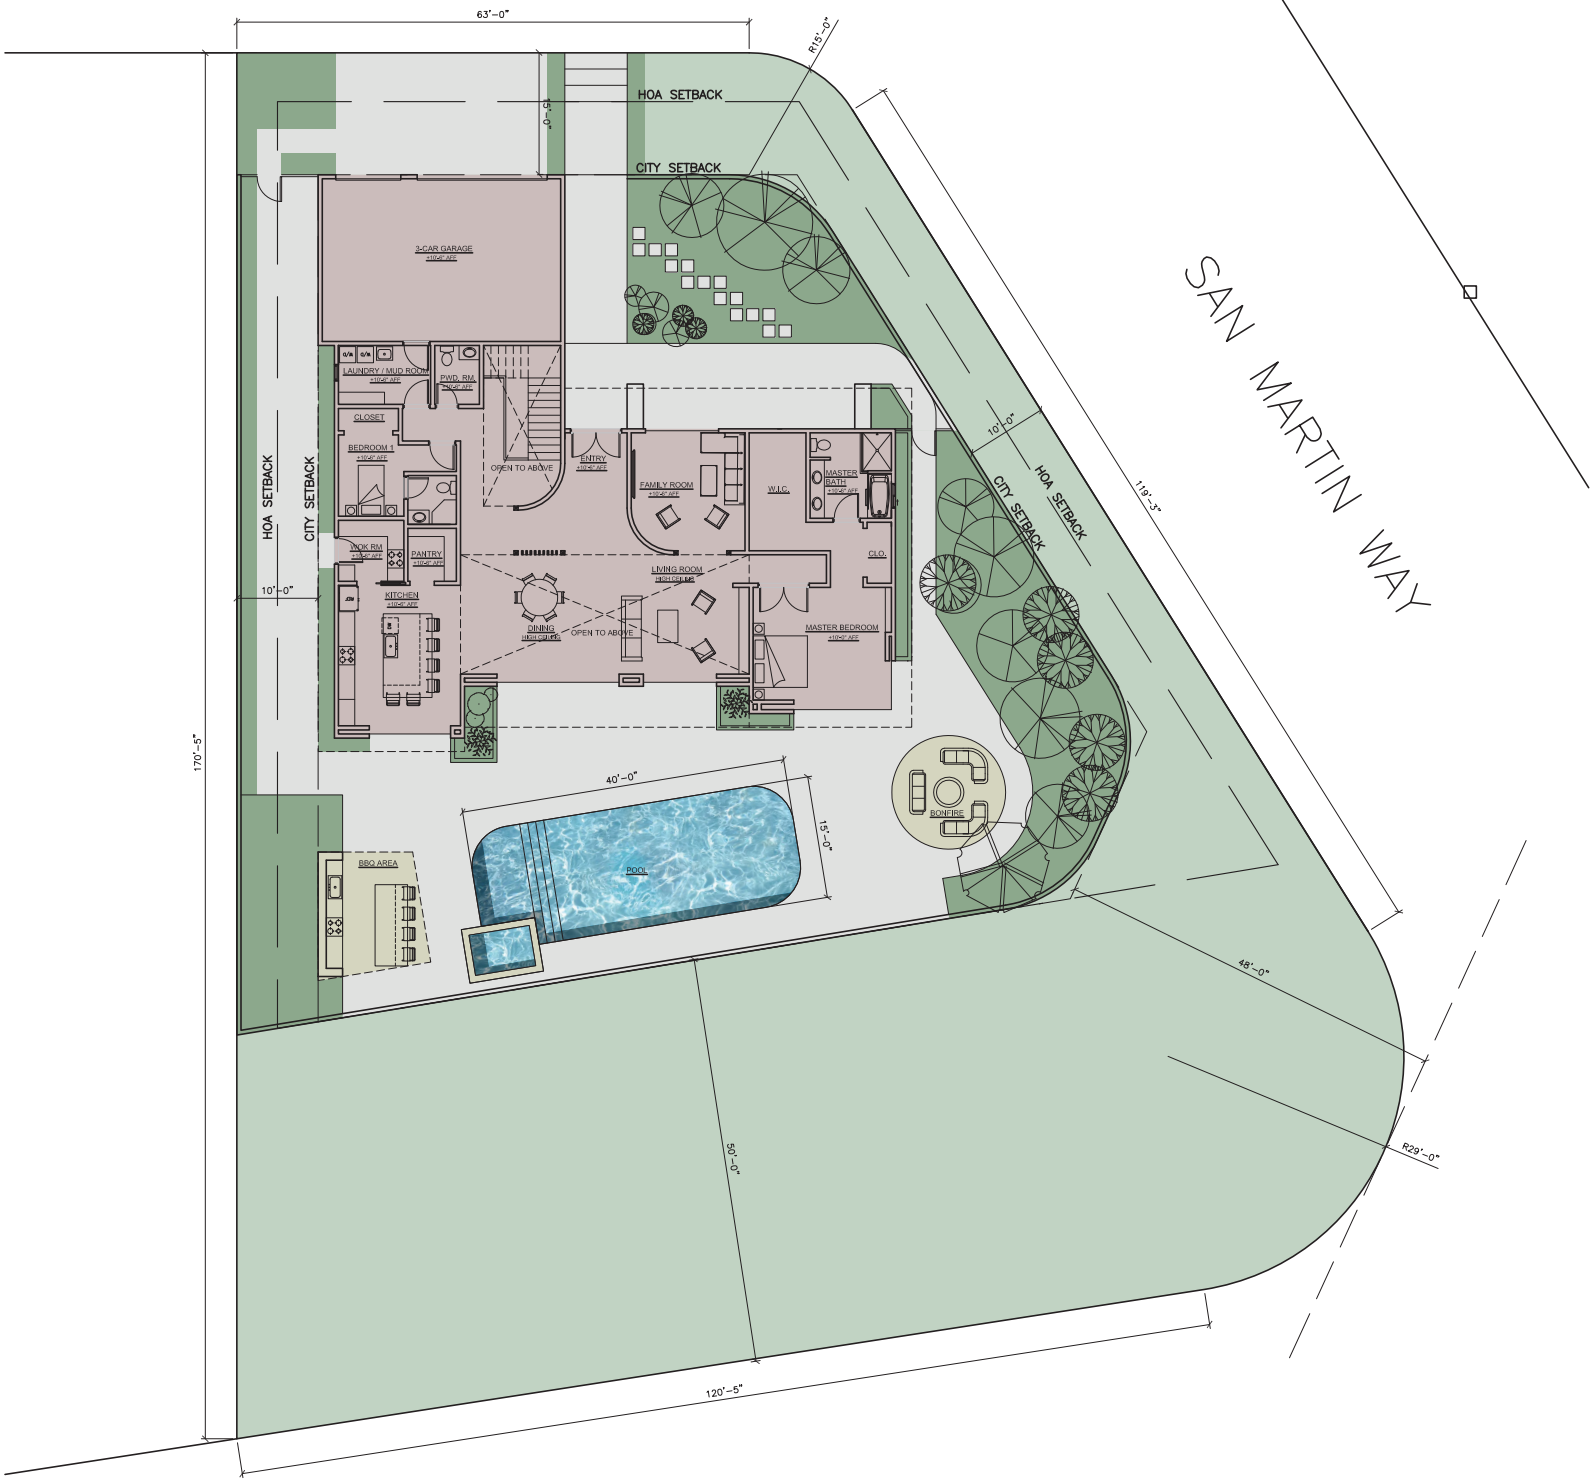

SAN MARTIN WAY

SITE PLAN
NO SCALE