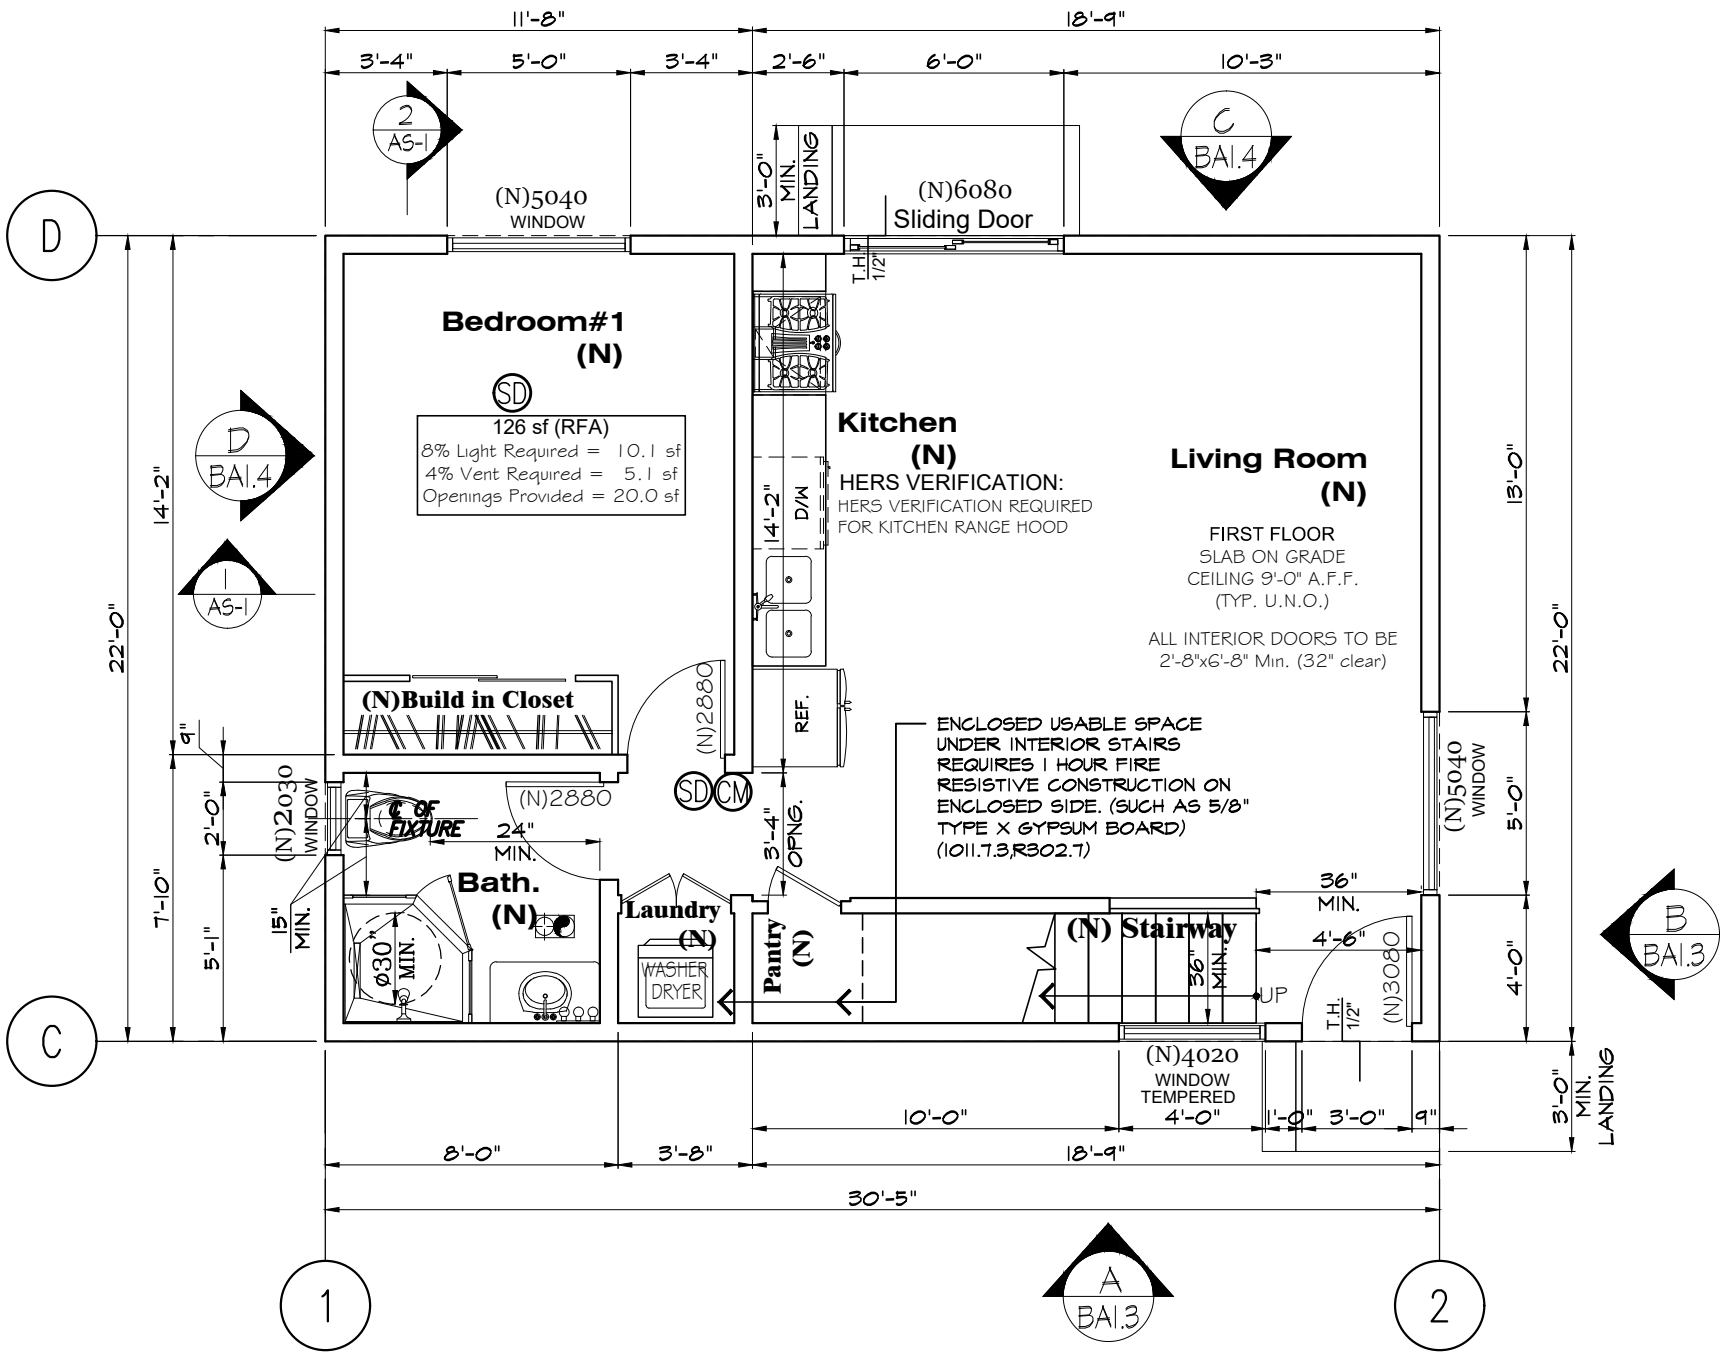


BUILDING "B"

# PROPOSED 1-st FLOOR PLAN

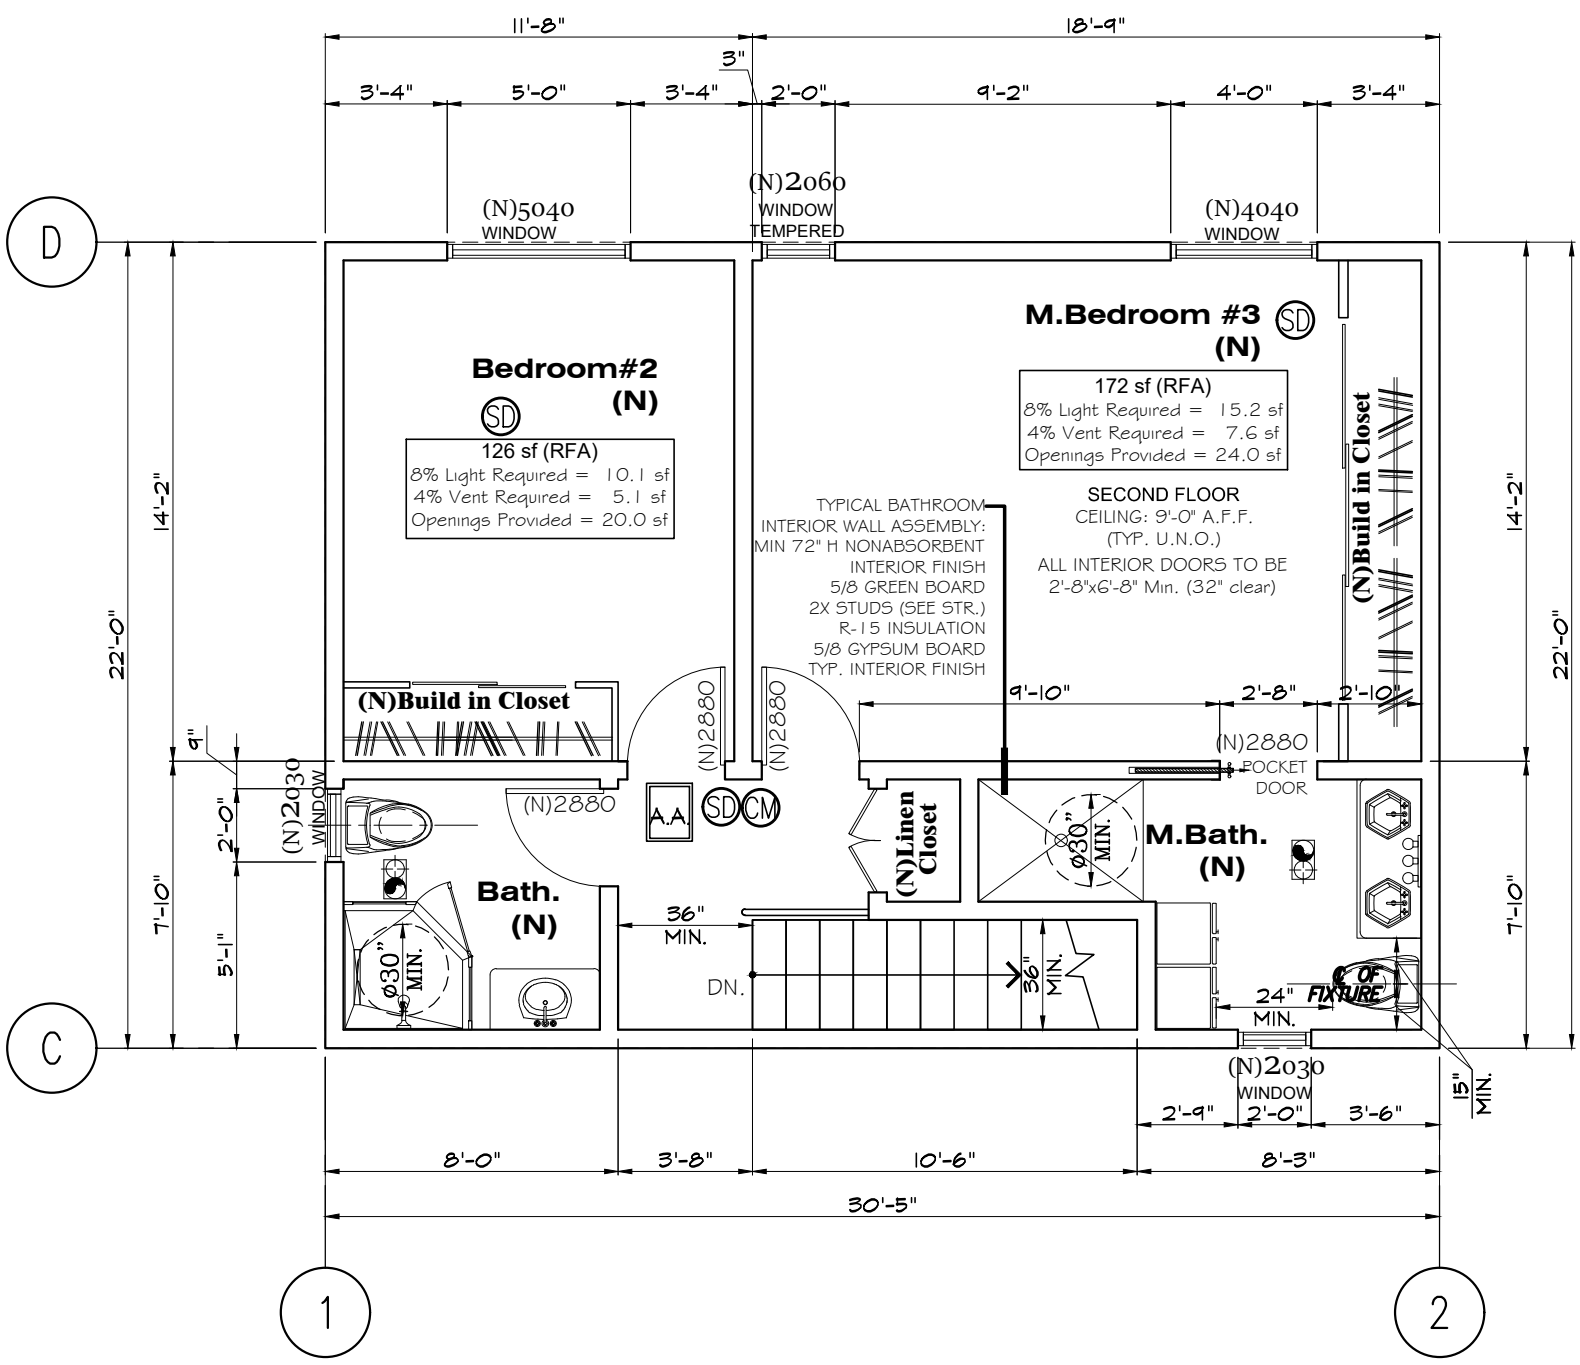


BUILDING "B"

# PROPOSED 2-nd FLOOR PLAN