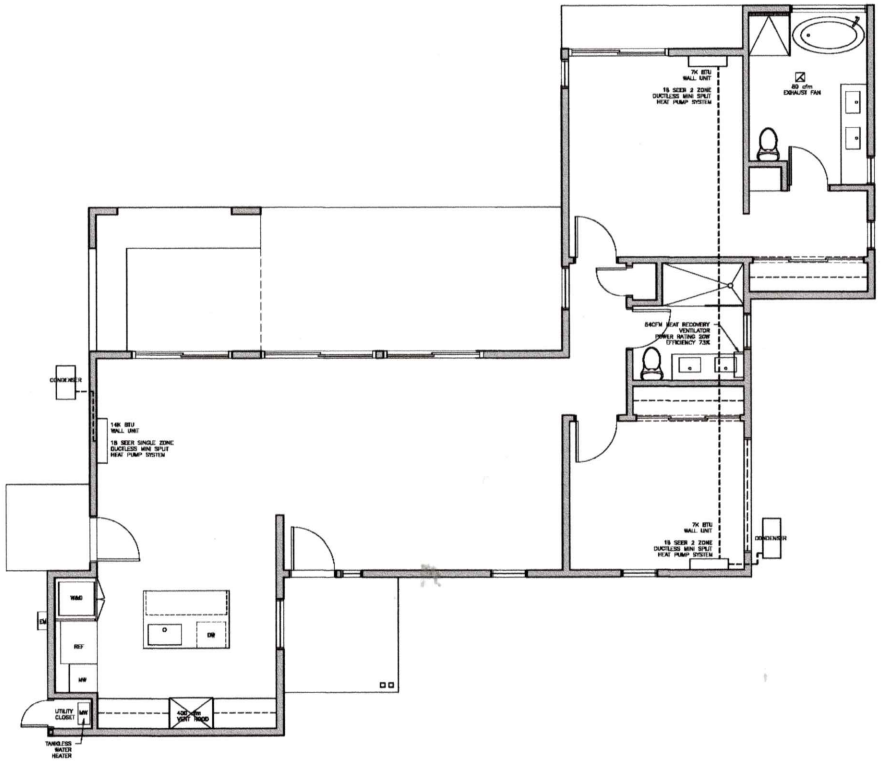

1 SCHEMATIC HVAC PLAN
SCALE: 1/4" = 1'-0"

N

XXXXXXX

NEW SINGLE FAMILY
RESIDENCE

58275 BUENA VISTA DRIVE
YUCCA VALLEY, CA 92284

DATE	No	DESCRIPTION

DRAWING TITLE:
SCHEMATIC HVAC PLAN

DATE: 12/18/19

SCALE: 1/4" = 1'-0"

SHEET:
A-1.7