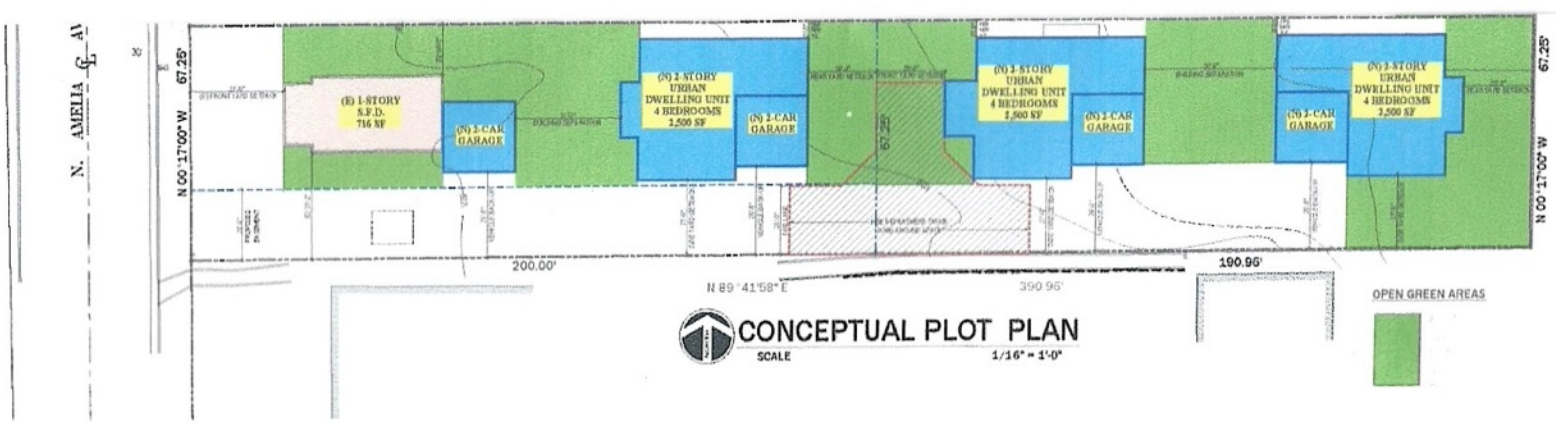

CONCEPTUAL PLOT PLAN

SCALE 1/16" = 1'-0"

REVISION	BY

PROJECT INFORMATION