


FLOORPLAN SKETCH

Borrower:		File No.: 9 CORONADO POINT	
Property Address:		Case No.:	
City:	State:	Zip:	
Lender:			

Sketch

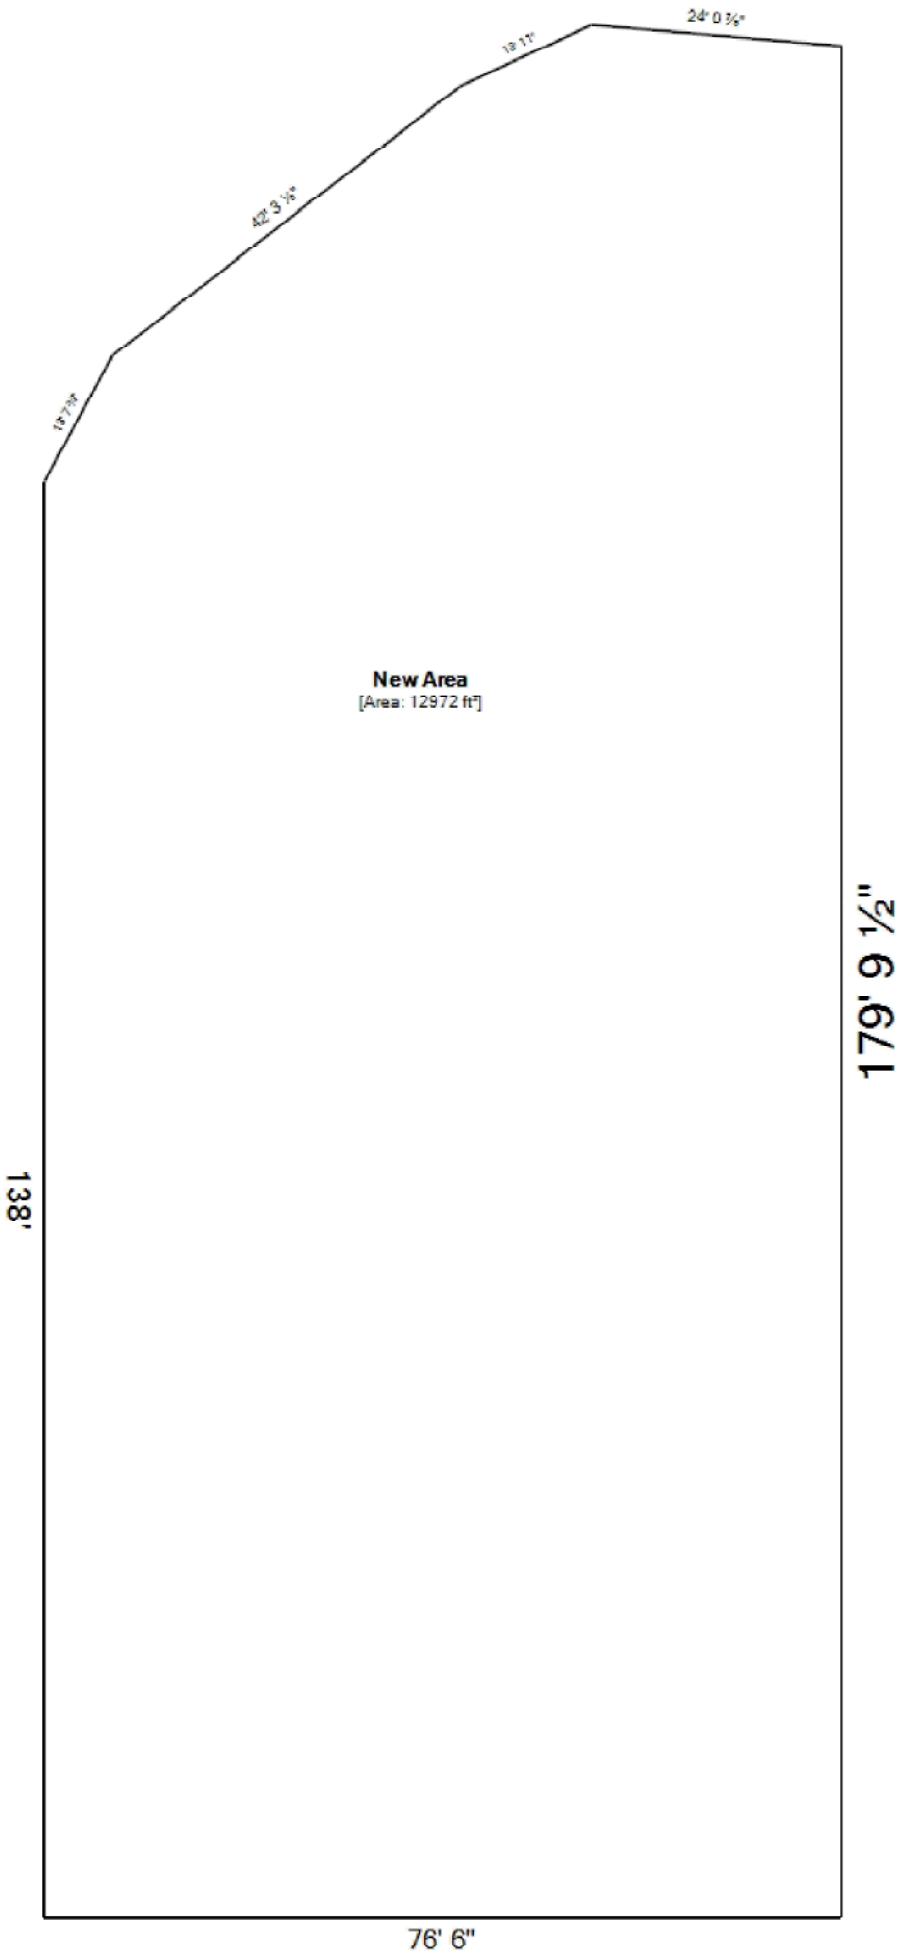

9 Coronado Pointe

